

PLAN SYMBOLS

COUNTY LINE
TOWNSHIP OR RANGE LINE
SECTION LINE
QUARTER LINE
SIXTEENTH LINE
RIGHT OF WAY LINE
SLOPE EASEMENT
EXISTING RIGHT OF WAY
PROPERTY LINE
CORPORATE OR CITY LIMITS
RETAINING WALL
RAILROAD
RAILROAD RIGHT OF WAY
RIVER OR CREEK
DRAINAGE DITCH
CULVERT
DROP INLET
GUARD RAIL
BARBED WIRE FENCE
WOVEN WIRE FENCE
CHAIN LINK FENCE
WOOD FENCE
STONE WALL OR FENCE
HEDGE

LOWLAND
TIMBER
ORCHARD
BRUSH
NURSERY
CATTLE GUARD
OVERPASS (Highway Over)
UNDERPASS (Highway Under)
BRIDGE

BUILDING (One Story Frame)
F-FRAME C-CONCRETE
S-STONE T-TILE
B-BRICK ST-STUCCO
RAILROAD CROSSING BELL
RAILROAD CROSSING GATE
MANHOLE
CATCH BASIN
FIRE HYDRANT
CAST IRON MONUMENT
IRON PIN
GRAVEL PIT
SAND PIT
BORROW PIT
ROCK QUARRY

UTILITY SYMBOLS

POWER POLE LINE
TELEPHONE OR TELEGRAPH
POLE LINE
JOINT TELEPHONE & POWER
ON POWER POLES
ON TELEPHONE POLES
ANCHOR
STEEL TOWER
STREET LIGHT
PEDESTAL (Cable Terminal)
GAS MAIN
WATERMAIN
TELEPHONE CABLE IN CONDUIT
ELECTRIC CABLE IN CONDUIT
TELEPHONE MANHOLE
ELECTRIC MANHOLE
BURIED TELEPHONE CABLE
BURIED ELECTRIC CABLE
SEWER (Sanitary or Storm)
SEWER MANHOLE

SCALES

PLAN
PROFILE
HORIZONTAL
VERTICAL
X-SECTIONS
HORIZONTAL
VERTICAL
INDEX MAP

MINNESOTA DEPARTMENT OF TRANSPORTATION ANOKA COUNTY

CONSTRUCTION PLAN FOR ROUNDABOUT, GRADING, AGG.BASE, BIT. SURFACING, DRAINAGE, CURB & GUTTER, AND LIGHTING SYSTEMS


LOCATED ON CSAH 12 FROM 960' EAST OF NATIONAL ST. TO HEATHER CT.
LOCATED ON CR 53 FROM THE 35W OVERPASS TO MARVY ST.

STATE AID PROJ. NO. 002-612-013

CSAH 12			
GROSS LENGTH	1441.63	FEET	0.273 MILES
BRIDGES-LENGTH	0.00	FEET	0.000 MILES
EXCEPTIONS-LENGTH	0.00	FEET	0.000 MILES
NET LENGTH	1441.63	FEET	0.273 MILES

CR 53			
GROSS LENGTH	1144.81	FEET	0.216 MILES
BRIDGES-LENGTH	0.00	FEET	0.000 MILES
EXCEPTIONS-LENGTH	0.00	FEET	0.000 MILES
NET LENGTH	1144.81	FEET	0.216 MILES

* ALSO SEE ATTACHED ANOKA COUNTY STAND ALONE SUB PROJECT 16-10-53
ATTACHED TO THE BACK OF THIS PLAN.

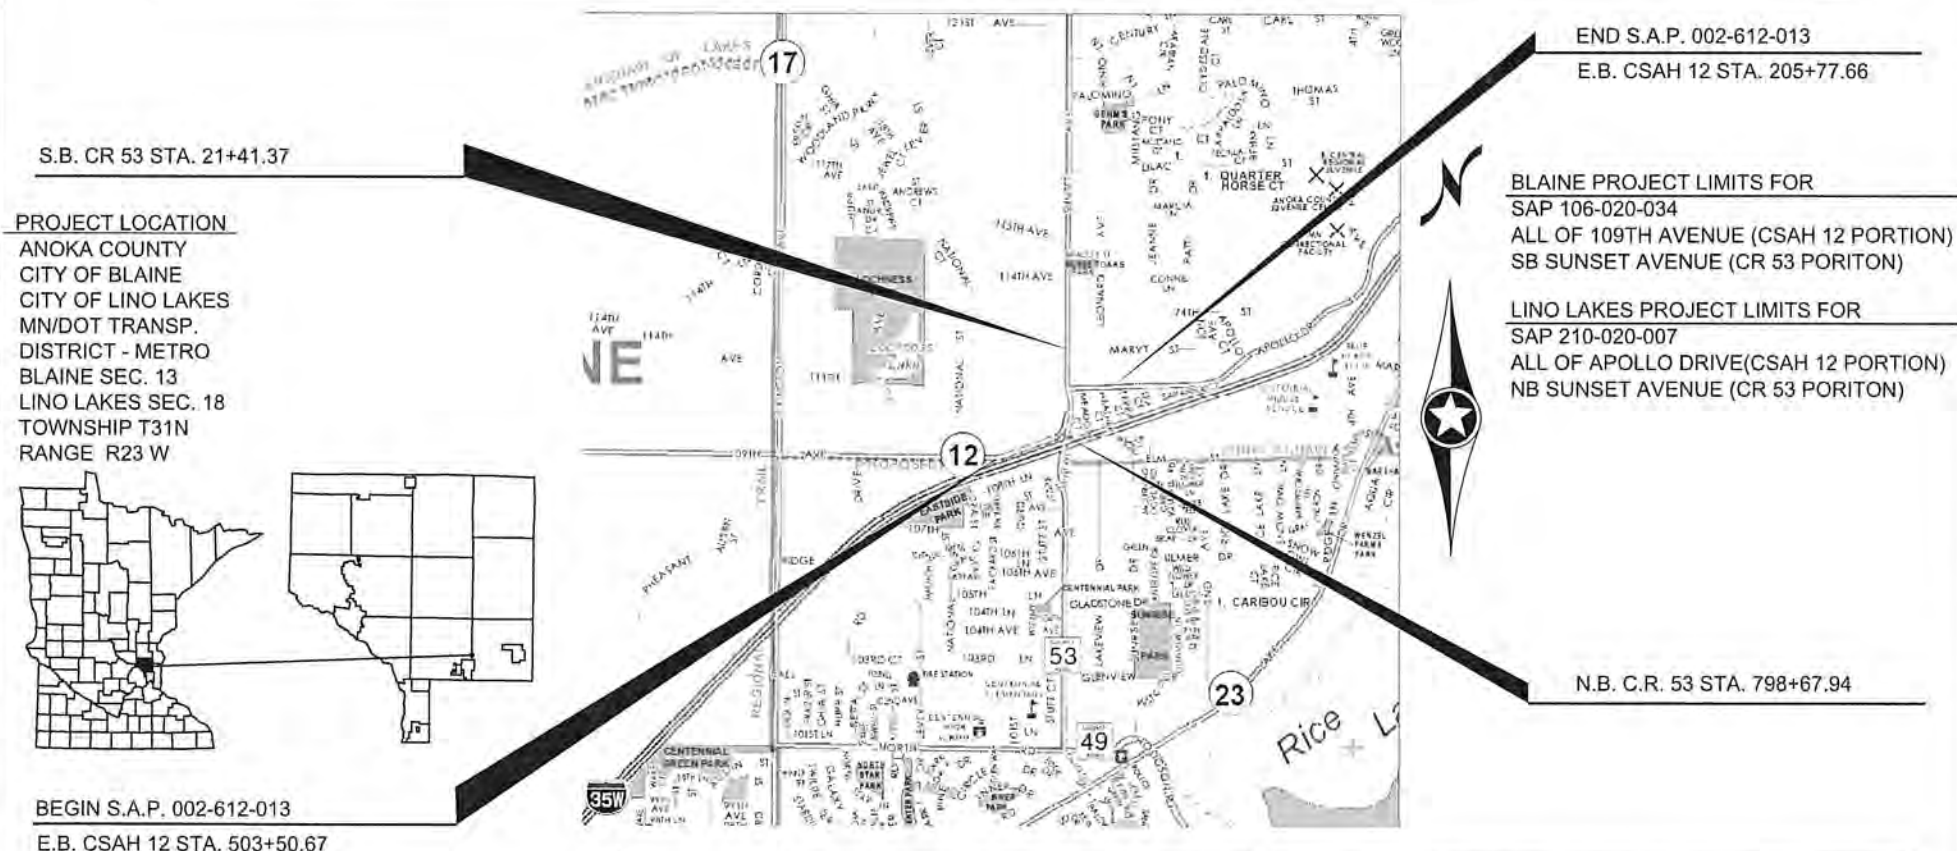

PROJECT LOCATION
ANOKA COUNTY
CITY OF BLAINE
CITY OF LINO LAKES
MN/DOT TRANSP.
DISTRICT - METRO
BLAINE SEC. 13
LINO LAKES SEC. 18
TOWNSHIP T31N
RANGE R23 W

BEGIN S.A.P. 002-612-013
E.B. CSAH 12 STA. 503+50.67

UTILITY NOTE: THE SUBSURFACE UTILITY INFORMATION
IN THIS PLAN IS UTILITY QUALITY LEVEL D. THIS QUALITY
LEVEL WAS DETERMINED ACCORDING TO THE GUIDELINES
OF CIASCE 38-02, ENTITLED "STANDARD GUIDELINES FOR
THE COLLECTION AND DEPICTION OF EXISTING
SUBSURFACE UTILITY DATA".

CSAH 12 DESIGN DESIGNATION			
ESAL 20	1,146,641		
R VALUE	40		
ADT (2016) =	6,222		
Proj. ADT (2036) =	11,041		
Proj. HCADT (2036) =	673		
Soil Factor	NA		
10 TON DESIGN			
Functional Classification	CSAH 12 A MINOR EXPANDER		
Functional Classification	CR 53 MAJOR COLLECTOR		
No. of Traffic Lanes	2	No. of Parking Lanes	0
Design Speed	55 MPH	WEST LEG CSAH 12	
Design Speed	50 MPH	EAST LEG CSAH 12	
Based on Stopping Sight Distance	N/A		
Height of eye	3.5'	Height of object	2.0'
Design Speed not achieved at:			
STA.	TO STA.	MPH	

CR 53 DESIGN DESIGNATION			
ESAL 20	1,096,799		
R VALUE	40		
ADT (2016) =	5951		
Proj. ADT (2036) =	10,905		
Proj. HCADT (2036) =	643		
Soil Factor	NA		
10 TON DESIGN			
Functional Classification	CSAH 12 A MINOR EXPANDER		
Functional Classification	CR 53 MAJOR COLLECTOR		
No. of Traffic Lanes	2	No. of Parking Lanes	0
Design Speed	45 MPH	SOUTH LEG CR 53	
Design Speed	45 MPH	NORTH LEG CR 53	
Based on Stopping Sight Distance	N/A		
Height of eye	3.5'	Height of object	2.0'
Design Speed not achieved at:			
STA.	TO STA.	MPH	

GOVERNING SPECIFICATIONS
THE 2016 EDITION OF THE MINNESOTA DEPARTMENT OF TRANSPORTATION
"STANDARD SPECIFICATIONS FOR CONSTRUCTION" AND THE 2016 EDITION OF
THE "MATERIALS LAB SUPPLEMENTAL SPECIFICATIONS FOR CONSTRUCTION"
SHALL GOVERN. ALL TRAFFIC CONTROL DEVICES SHALL CONFORM TO THE
LATEST EDITION OF THE MINNESOTA MANUAL ON UNIFORM TRAFFIC CONTROL
DEVICES INCLUDING THE LATEST FIELD MANUAL FOR TEMPORARY TRAFFIC
CONTROL ZONE LAYOUTS.

SHEET NO.	INDEX
1	TITLE SHEET
2	GENERAL LAYOUT
3 - 4	STATEMENT OF ESTIMATED QUANTITIES
5	STAND PLATES/PLANS, BASIS OF QTY'S, INDEX TABS
6 - 11	TAB SHEETS
12	SOILS AND CONSTRUCTION NOTES
13 - 15	EARTHWORK & AGGREGATE TABULATION & SUMMARY
16	EARTHWORK BALANCE
17	ALIGNMENT PLAN (MAINLINE)
18 - 21	ALIGNMENT TABULATION (MAINLINE)
22 - 23	INTERSECTION CURBLINE ALIGNMENT STAKING TAB
24 - 27	EXISTING UTILITIES
28 - 34	TYPICAL SECTIONS
35 - 36	MISCELLANEOUS STANDARD DETAILS
37 - 38	CONCRETE JOINT DETAILS
39 - 43	PEDESTRIAN CURB RAMP DETAILS
44 - 46	EXISTING SIGNING & STRIPING
47 - 49	DETOUR
50	STAGING TRAFFIC CONTROL
51 - 56	REMOVAL PLAN
57 - 62	CONSTRUCTION PLAN AND PROFILE
63 - 65	ADDITIONAL PROFILES
66	SUPERELEVATION PLAN
67	ROUNDABOUT INTERSECTION DETAIL
68	INTERSECTION RADIUS LAYOUT
69	DRAINAGE TABULATIONS
70 - 73	DRAINAGE DETAILS
74 - 75	DRAINAGE PLAN
76 - 78	POND DETAILS
79 - 80	SWPPP NARRATIVE
81 - 94	TURF EST. & EROSION CONTROL PLAN & DETAILS
95	PERMANENT MARKING TABULATION
96 - 97	PERMANENT SIGNING AND STRIPING PLAN
98	PERMANENT SIGNING TAB
99 - 103	SIGNING & STRIPING DETAILS
104 - 106	LIGHTING PLANS
107 - 141	CROSS SECTIONS

THIS PLAN CONTAINS 141 SHEETS

1 - 53 STAND ALONE SUB PROJECT 16-10-53
Approved: [Signature] 5/10/2016 ANOKA COUNTY ENGINEER
Approved: [Signature] 05/05/2016 CITY OF BLAINE ENGINEER
Approved: [Signature] 05/11/2016 CITY OF LINO LAKES ENGINEER
REVIEWED FOR COMPLIANCE WITH STATE AID RULES/POLICY: [Signature] 5/11/2016 DISTRICT STATE AID ENGINEER
APPROVED FOR STATE AID FUNDING: [Signature] 5/11/2016 STATE AID ENGINEER

NO	DATE	BY	CKD	APPR	REVISION
1	05/03/2016				

I HEREBY CERTIFY THAT THIS PLAN WAS PREPARED BY ME
OR UNDER MY DIRECT SUPERVISION AND THAT I AM A DULY
LICENSED PROFESSIONAL ENGINEER UNDER THE LAWS OF
THE STATE OF MINNESOTA.
PRINT NAME: NICHOLAS J. DOBDA
SIGNATURE: [Signature]
DATE: 5-4-16 LICENSE NO. 49046

DRAWN BY JCF DATE 01-01-16
DESIGN BY NJD DATE 08-01-15
CHECKED BY JEO DATE 01-15-16



ANOKA COUNTY
HIGHWAY DEPT.

ANOKA COUNTY SAP 002-612-013
CITY OF BLAINE SAP 106-020-034
CITY OF LINO LAKES SAP 210-020-007


TITLE SHEET

Sheet 1 of 141 Sheets



BLAINE PROJECT LIMITS FOR
SAP 106-020-034
ALL OF 109TH AVENUE (CSAH 12 PORTION)
SB SUNSET AVENUE (CR 53 PORTION)

LINO LAKES PROJECT LIMITS FOR
SAP 210-020-007
ALL OF APOLLO DRIVE (CSAH 12 PORTION)
NB SUNSET AVENUE (CR 53 PORTION)

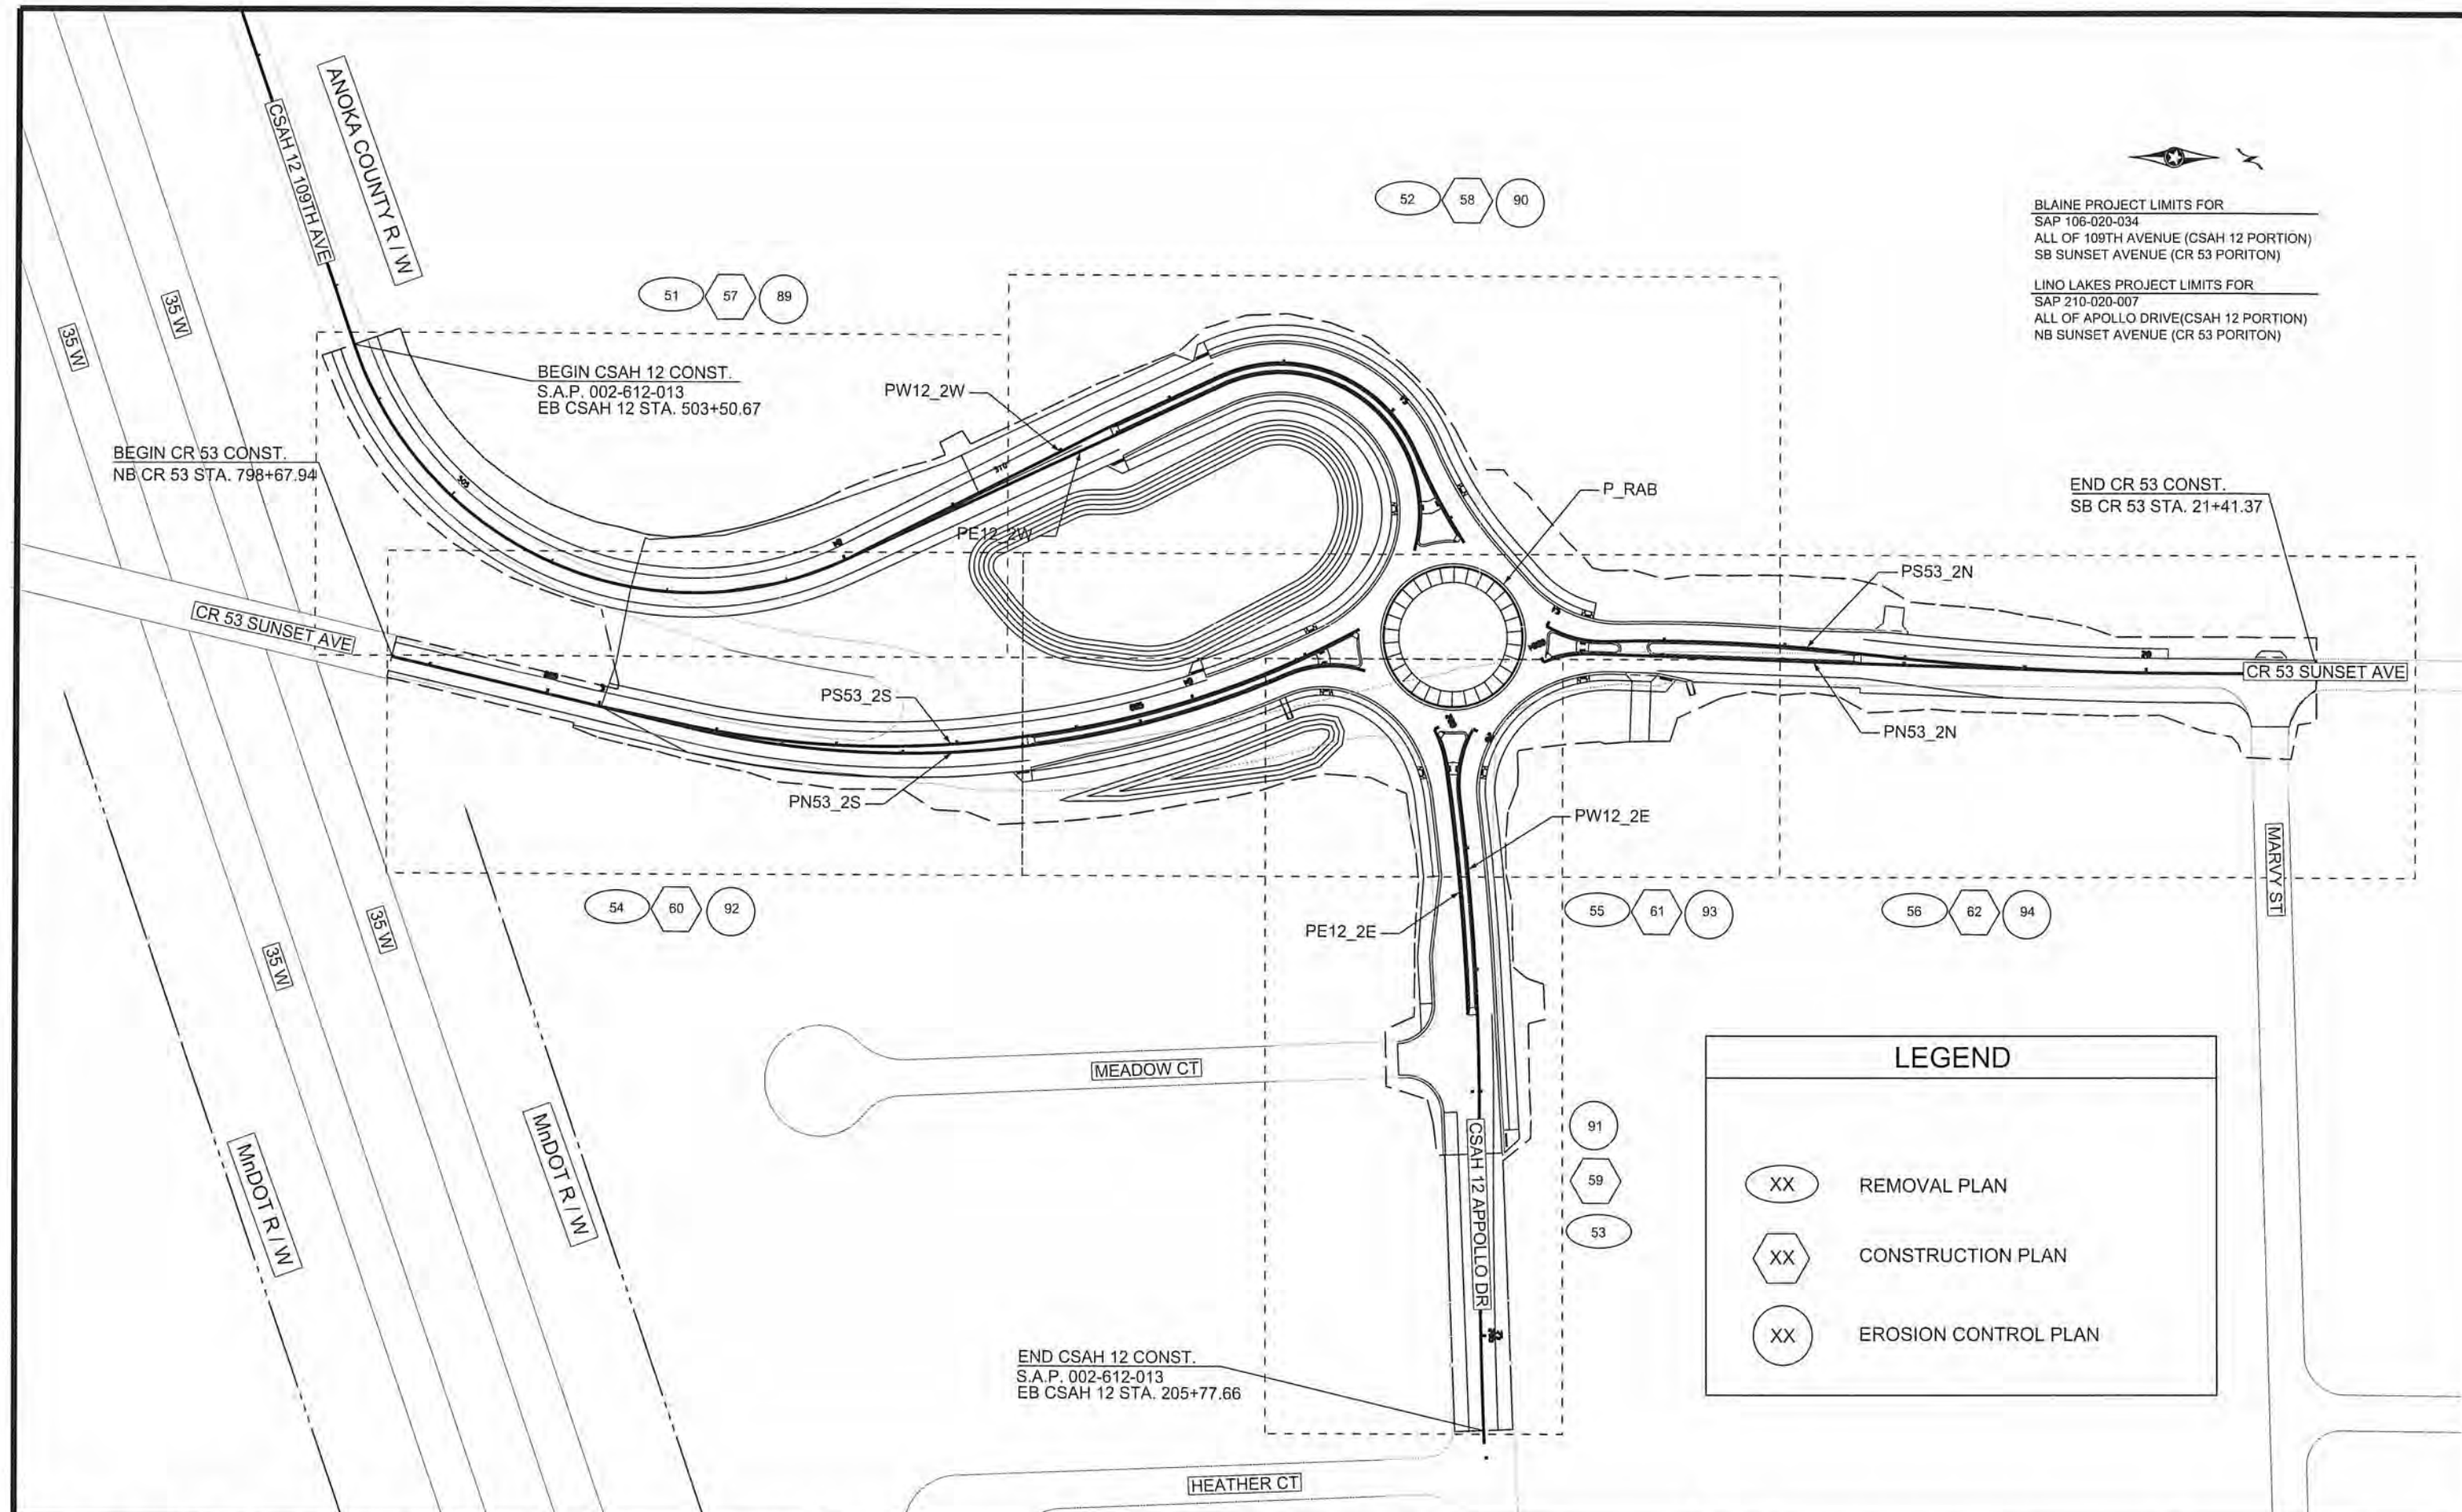

1	4/22/16	NJD	JFF	JEO	REVISED SAP 02-612-13 TO 002-622-013
NO	DATE	BY	CKD	APPR	REVISION
NAME: P:\02-612-13\Plan\002612013_GEN_LAYOUT_1.dgn 04/22/2016 1:37:44 PM					

I HEREBY CERTIFY THAT THIS PLAN WAS PREPARED BY ME OR UNDER MY DIRECT SUPERVISION AND THAT I AM A DULY LICENSED PROFESSIONAL ENGINEER UNDER THE LAWS OF THE STATE OF MINNESOTA.

PRINT NAME: NICHOLAS J DOBDA
SIGNATURE: 
DATE: 4-22-16 LICENSE NO. 49046

DRAWN BY: JCF DATE: 01-01-16
DESIGN BY: NJD DATE: 08-01-15
CHECKED BY: JEO DATE: 01-15-16



ANOKA COUNTY
HIGHWAY DEPT.

ANOKA COUNTY SAP 002-612-013
CITY OF BLAINE SAP 106-020-034
CITY OF LINO LAKES SAP 210-020-007

GENERAL LAYOUT

Sheet 2 of 141 Sheets

TAB / NOTE	ITEM NO.	ITEM DESCRIPTION	UNIT	TOTAL PROJECT EST QTYS	PARTICIPATING- STATE AID FUNDS		
					ANOKA COUNTY 002-612-013 ROADWAY EST QTYS	CITY OF BLAINE SAP 106-020-034 ROADWAY EST QTYS	CITY OF LINO LAKES 210-020-007 ROADWAY EST QTYS
	2013.601	SURVEY EQUIPMENT	LUMP SUM	1	1		
	2021.501	MOBILIZATION	LUMP SUM	1	0.922	0.031	0.047
	2031.501	FIELD OFFICE TYPE D	EACH	1	1		
A	2101.501	CLEARING	ACRE	1.52	1.52		
A	2101.502	CLEARING	TREE	142	142		
A	2101.506	GRUBBING	ACRE	1.52	1.52		
A	2101.507	GRUBBING	TREE	96	96		
B	2104.501	REMOVE PIPE CULVERTS	LIN FT	166	166		
B	2104.501	REMOVE SEWER PIPE (STORM)	LIN FT	154	154		
B	2104.501	REMOVE CURB AND GUTTER	LIN FT	625	625		
B	2104.505	REMOVE BITUMINOUS PAVEMENT	SQ YD	9523	9523		
[8]	2104.509	REMOVE LIGHTING UNIT	EACH	2	2		
B	2104.509	REMOVE CATCH BASINS	EACH	4	4		
B	2104.509	REMOVE CASTING	EACH	2	2		
ES2	2104.523	SALVAGE SIGN TYPE C	EACH	65	65		
B	2104.513	SAWING BIT PAVEMENT (FULL DEPTH)	LIN FT	166	166		
[1]	2104.521	SALVAGE GUARD RAIL	LIN FT	175	175		
ES2	2104.523	SALVAGE SIGN TYPE SPECIAL	EACH	10	10		
DD	2105.501	COMMON EXCAVATION	CU YD	7717	7717		
DD	2105.507	SUBGRADE EXCAVATION (EV)	CU YD	3511	3511		
DD	2105.511	CHANNEL AND POND EXCAVATION (EV)	CU YD	6586	6586		
	2130.501	WATER	M GALLONS	200	200		
C [2]	2211.503	AGGREGATE BASE (CV) CLASS 5	CU YD	228	228		
CC [3]	2211.503	AGGREGATE BASE (CV) CLASS 5	CU YD	3096	3096		
C	2221.503	SHOULDERING BASE AGGREGATE (CV) CLASS 5	CU YD	32	32		
B	2232.501	MILL BITUMINOUS SURFACE (2.0")	SQ YD	1300	1300		
E	2301.503	CONCRETE PAVEMENT IRREGULAR WIDETH 7.0"	SQ YD	432	432		
E	2301.541	INTEGRANT CURB DESIGN B6	LIN FT	282	282		
E	2301.602	1.0" DOWEL BAR	EACH	330	330		
E	2301.602	NO 4 REINF TIE BAR (EPOXY COATED)	EACH	150	150		
D	2357.502	BITUMINOUS MATERIAL FOR TACK COAT	GALLON	1310	1310		
D [11]	2360.501	TYPE SP 9.5 WEARING COURSE MIX (3,C) [MAINLINE]	TON	3292	3292		
D [11]	2360.501	TYPE SP 9.5 WEARING COURSE MIX (3,C) [TRAIL / DRIVEWAY]	TON	258	10	136	112
D [12]	2360.502	TYPE SP 12.5 NON WEAR COURSE MIX (3,B)	TON	1367	1367		
F	2501.515	15" CS PIPE APRON	EACH	1	1		
F	2501.567	18" CS PIPE APRON	EACH	1	1		
F	2501.515	21" RC PIPE APRON	EACH	1			1
H	2501.567	15" CS SAFETY APR & GRATE DES 3128	EACH	10	10		
F	2503.511	15" RC PIPE SEWER CLASS V	LIN FT	27.8			27.8
F	2503.511	21" RC PIPE SEWER CLASS III	LIN FT	131.3			131.3
F, H	2503.603	15" PIPE SEWER	LIN FT	850.7	850.7		
F	2503.603	18" PIPE SEWER	LIN FT	33.1	33.1		
F	2506.501	CONST. DRAINAGE STRUCTURE DESIGN H	LIN FT	16.0	12.8		3.2
F	2506.501	CONST. DRAINAGE STRUCTURE DES 48-4020	LIN FT	50.6	28.3		22.3
F, [4]	2506.516	CASTING ASSEMBLY	EACH	23	18		5
[7]	2506.521	FURNISH AND INSTALL CASTING	EACH	1	1		

GENERAL NOTES:

- [1] NORTHBOUND GUARDRAIL TO BE SALVAGED AND STORED ON SITE.
ITEM INCLUDES ALL LABOR AND MATERIALS TO SALVAGE ENTIRE UNIT INCLUDING END TREATMENT. NO OTHER COMPENSATION SHALL BE MADE. LNB PN53_2S STATION 798+67 TO 800+27.
[2] DRIVEWAY AND BIT TRAIL CLASS 5.
[3] ROADWAY BASE CLASS 5.
[4] INCLUDES TWO CASTINGS AT NORTH END OF I 35W BRIDGE
[5] REINSTALL GUARD RAIL PER MNDOT STANDARD PLATE 8338-D, (22" CENTER OF PLATE BEAM TO SHOULDER SURFACE.) MATCHING NEW NORTHBOUND SHOULDER ELEVATION.
INSTALLATION TO MEET MNDOT STANDARD SPECIFICATIONS
[6] SEE STREET LIGHTING TABULATION SHEET 104
[7] ITEM INCLUDES ALL LABOR AND MATERIALS TO FURNISH AND INSTALL TRENCH FRAME & SOLID GRATE SHOWN ON SHEET 1 OF THE DRAINAGE DETAILS. ITEM LOCATED ACROSS THE TRAIL AND CONVEYS WATER FROM THE FLUME ATTACHED TO SB CR 53 TO INFILTRATION POND 200
[8] EXISTING LIGHT POLE AT SE CORNER OF SUNSET / APOLLO AND APOLLO / HEATHER CT. SEE REMOVAL SHEET 53 FOR EXACT LOCATION.
[9] ITEM USED IN CONJUNCTION WITH BIOROLL AS A PERIMETER BARRIER TO PRESERVE INFILTRATION AREA FROM CONSTRUCTION ACTIVITY AND TOPSOIL. SEE POND GRADING PLAN.
[10] THIS IS FOR ALL 4 LEGS OF THE ROUNDABOUT. 40 FOR THE ROAD CLOSURE AND 40 FOR THE OPENING OF THE ROUNDABOUT.
[11] MNDOT PG GUIDELINES FOR PG 58 - 34 (PMB)
[12] MNDOT PG GUIDELINES FOR PG 58 - 28 (PMB)
[13] SEE STAGING TRAFFIC CONTROL SHEET 50

6	5/4/2016	NJD	JFF	JEO	MODIFIED AGG SHLD QUANTITY
7	5/10/2016	NJD	JFF	JEO	MODIFIED AGGREGATE AND COMMON EXCAVATION (RAB CENTER)
1	4/5/2016	NJD	JFF	JEO	ADDED 2013.601 SURVEY EQUIPMENT
2	4/6/2016	NJD	JFF	JEO	ADDED 2503.511 15" RC PIPE SEWER CL V (LIN FT)
3	4/22/2016	JCF	NJD	JEO	REMOVED 2105.607 FILL SPECIAL (CU YD)
4	4/22/2016	JCF	NJD	JEO	CHANGED POND EXCAVATION QTY TO 6586 CU YDS
5	4/26/2016	JCF	NJD	JEO	REMOVED SCMR BINDER GR. REPLACED WITH PMB BINDER GR. NOTE 11&12
NO	DATE	BY	CKD	APPR	REVISION
NAME: P:\02-612-13\Plan\002612013_TABS.dgn					
05/10/2016 11:05:18 AM					

I HEREBY CERTIFY THAT THIS PLAN WAS PREPARED BY ME
OR UNDER MY DIRECT SUPERVISION AND THAT I AM A DULY
LICENSED PROFESSIONAL ENGINEER UNDER THE LAWS OF
THE STATE OF MINNESOTA.
PRINT NAME: NICHOLAS J DOBBA
SIGNATURE: 
DATE: 5-10-16 LICENSE NO. 49046

DRAWN BY: JCF DATE 01-01-16
DESIGN BY: NJD DATE 08-01-15
CHECKED BY: JEO DATE 01-15-16



ANOKA COUNTY
HIGHWAY DEPT.

ANOKA COUNTY SAP 002-612-013
CITY OF BLAINE SAP 106-020-034
CITY OF LINO LAKES SAP 210-020-007

STATEMENT
OF
ESTIMATED QUANTITIES
Sheet 3 of 141 Sheets

					PARTICIPATING- STATE AID FUNDS		
TAB / NOTE	ITEM NO.	ITEM DESCRIPTION	UNIT	TOTAL PROJECT EST QTYS	ANOKA COUNTY 002-612-013 ROADWAY EST QTYS	CITY OF BLAINE SAP 106-020-034 ROADWAY EST QTYS	CITY OF LINO LAKES 210-020-007 ROADWAY EST QTYS
B	2506.522	ADJUST FRAME & RING CASATING	EACH	2	2		
F , H	2511.501	RANDOM RIPRAP CLASS III	CU YD	31.1	31.1		
F , H	2511.511	GRANULAR FILTER	CU YD	1.5	1.5		
F , H	2511.515	GEOTEXTILE FILTER TYPE IV (MOD)	SQ YD	318	318		
E	2521.501	4" CONCRETE WALK	SQ FT	8207	8207		
E	2521.501	6" CONCRETE WALK	SQ FT	2077	2077		
E	2531.501	CONCRETE CURB & GUTTER DESIGN SPECIAL	LIN FT	358	358		
E	2531.501	CONCRETE CURB & GUTTER DESIGN B418 (MOD)	LIN FT	2257	2257		
E	2531.501	CONCRETE CURB & GUTTER DESIGN B424	LIN FT	3955	1980	1367	607
E	2531.618	TRUNCATED DOMES	SQ FT	276	276		
I	2540.602	MAIL BOX SUPPORT	EACH	2	2		
I	2540.602	RELOCATE MAIL BOX SUPPORT	EACH	2	2		
[6]	2545.511	LIGHTING UNIT TYPE 9-30	EACH	15	7.50	3.75	3.75
[6]	2545.515	LIGHT FOUNDATION DESIGN E	EACH	15	7.50	3.75	3.75
[6]	2545.523	2" NON-METALLIC CONDUIT	LIN FT	1900	950	475	475
[6]	2545.531	UNDERGROUND WIRE 1 COND NO 8	LIN FT	8600	4300	2150	2150
[6]	2545.541	SERVICE CABINET TYPE L1	EACH	1.00	0.50	.25	.25
[6]	2545.544	SERVICE EQUIPMENT	EACH	1.00	0.50	.25	.25
[6]	2545.545	EQUIPMENT PAD B	EACH	1.00	0.50	.25	.25
[6]	2545.553	HAND HOLE	EACH	3.00	1.50	.75	.75
[5]	2554.603	INSTALL GUARDRAIL	LIN FT	175	175		
[9]	2557.603	SNOW FENCE	LIN FT	300	300		
	2563.601	TRAFFIC CONTROL SUPERVISOR	LUMP SUM	1	0.922	0.031	0.047
[13]	2563.601	TRAFFIC CONTROL	LUMP SUM	1	0.922	0.031	0.047
DS	2563.601	DETOUR SIGNING	LUMP SUM	1	0.922	0.031	0.047
[10]	2563.613	PORTABLE CHANGEABLE MESSAGE SIGN	UDAY	80	80		
SP1	2564.531	SIGN PANELS TYPE C	SQ FT	1059.7	1059.7		
ES2	2564.537	INSTALL SIGN TYPE SPECIAL	EACH	4	4		
G	2573.502	SILT FENCE, TYPE MS	LIN FT	3280	3280		
F , G , H	2573.523	EROSION CONTROL BLANKETS CATEGORY 0	SQ YD	2358	2358		
G	2573.530	STORM DRAIN INLET PROTECTION	EACH	22	22		
G	2573.533	SEDIMENT CONTROL LOG TYPE WOOD FIBER	LIN FT	364	364		
G	2573.560	CULVERT END CONTROLS	EACH	5	5		
G	2574.508	FERTILIZER TYPE 3	POUND	208.4	208.4		
G	2575.501	SEEDING	ACRE	3.47	3.47		
G	2575.502	SEED MIXTURE 25-121	POUND	211.9	211.9		
G	2575.502	SEED MIXTURE 33-261	POUND	16.3	16.3		
G	2575.502	SEED MIXTURE 35-221	POUND	25.0	25.0		
G	2575.505	SODDING TYPE SALT TOLERANT	SQ YD	1333.0	1333.0		
G	2575.511	MULCH MATERIAL TYPE 3	TON	9.2	9.2		
G	2575.519	DISK ANCHORING	ACRE	3.94	3.94		
G	2575.571	RAPID STABILIZATION METHOD 3	MGAL	27.7	27.7		
M2	2582.501	PAVT MSSG PREF THERMO	SQ FT	772.0	772.0		
M2	2582.502	4" SOLID LINE EPOXY (WHITE AND YELLOW)	LIN FT	10272	10272		
M2	2582.502	4" BROKEN LINE EPOXY (YELLOW)	LIN FT	170	170		
M2	2582.502	8" BROKEN LINE EPOXY (WHITE)	LIN FT	72	72		
M2	2582.502	4" DBLE SOLID LINE EPOXY (YELLOW)	LIN FT	2799	2799		

GENERAL NOTES:
[1] NORTHBOUND GUARDRAIL TO BE SALVAGED AND STORED ON SITE.
ITEM INCLUDES ALL LABOR AND MATERIALS TO SALVAGE ENTIRE UNIT INCLUDING END TREATMENT. NO OTHER COMPENSATION SHALL BE MADE. LNB PN53_2S STATION 798+67 TO 800+27.
[2] DRIVEWAY AND BIT TRAIL CLASS 5.
[3] ROADWAY BASE CLASS 5.
[4] INCLUDES TWO CASTINGS AT NORTH END OF I 35W BRIDGE
[5] REINSTALL GUARD RAIL PER MNDOT STANDARD PLATE 8338-D, (22" CENTER OF PLATE BEAM TO SHOULDER SURFACE.) MATCHING NEW NORTHBOUND SHOULDER ELEVATION.
INSTALLATION TO MEET MNDOT STANDARD SPECIFICATIONS
[6] SEE STREET LIGHTING TABULATION SHEET 104
[7] ITEM INCLUDES ALL LABOR AND MATERIALS TO FURNISH AND INSTALL TRENCH FRAME & SOLID GRATE SHOWN ON SHEET 1 OF THE DRAINAGE DETAILS. ITEM LOCATED ACROSS THE TRAIL AND CONVEYS WATER FROM THE FLUME ATTACHED TO SB CR 53 TO INFILTRATION POND 200
[8] EXISTING LIGHT POLE AT SE CORNER OF SUNSET / APOLLO AND APOLLO / HEATHER CT. SEE REMOVAL SHEET 53 FOR EXACT LOCATION.
[9] ITEM USED IN CONJUNCTION WITH BIOROLL AS A PERIMETER BARRIER TO PRESERVE INFILTRATION AREA FROM CONSTRUCTION ACTIVITY AND TOPSOIL. SEE POND GRADING PLAN.
[10] THIS IS FOR ALL 4 LEGS OF THE ROUNDABOUT. 40 FOR THE ROAD CLOSURE AND 40 FOR THE OPENING OF THE ROUNDABOUT.
[11] MNDOT PG GUIDELINES FOR PG 58 - 34 (PMB)
[12] MNDOT PG GUIDELINES FOR PG 58 - 28 (PMB)
[13] SEE STAGING TRAFFIC CONTROL SHEET 50

5 5/4/2016 NJD JFF JEO MODIFIED 6" CONCRETE WALK, B424 C&G, RIPRAP, GEOTEXTILE FABRIC, & SIGN PANEL TYPE C QUANTITIES

1	4/6/2016	NJD	JFF	JEO	ADDED 2582.501 PAVT MSSG PREF THERMO (SQ FT)
2	4/22/2016	JCF	NJD	JEO	CHANGED ALL EROSION CONTROL QTYS TO REFLECT POND MODIFICATIONS
3	4/22/2016	JCF	NJD	JEO	UPDATED BIOROLL QTY
4	4/26/2016	JCF	NJD	JEO	REMOVED SCMR BINDER GR. REPLACED WITH PMB BINDER GR. NOTE 11&12.
NO	DATE	BY	CKD	APPR	REVISION
NAME: P:\02-612-13\Plan\002612013_TABS.dgn 05/04/2016 11:05:44 AM					

I HEREBY CERTIFY THAT THIS PLAN WAS PREPARED BY ME OR UNDER MY DIRECT SUPERVISION AND THAT I AM A DULY LICENSED PROFESSIONAL ENGINEER UNDER THE LAWS OF THE STATE OF MINNESOTA.
PRINT NAME: NICHOLAS J DOBDA
SIGNATURE: 
DATE: 5-4-16 LICENSE NO. 49046

DRAWN BY: JCF DATE 01-01-16
DESIGN BY: NJD DATE 08-01-15
CHECKED BY: JEO DATE 01-15-16



ANOKA COUNTY
HIGHWAY DEPT.

ANOKA COUNTY SAP 002-612-013
CITY OF BLAINE SAP 106-020-034
CITY OF LINO LAKES SAP 210-020-007

STATEMENT
OF
ESTIMATED QUANTITIES
Sheet 4 of 141 Sheets

THE FOLLOWING STANDARD PLATES APPROVED BY THE FEDERAL HIGHWAY ADMINISTRATION SHALL APPLY.	
STANDARD PLATES	
PLATE NO.	DESCRIPTION
3000L	REINFORCED CONCRETE PIPE (5 SHEETS)
3006G	GASKET JOINT FOR R.C. PIPE (2 SHEETS)
3007E	SHEAR REINFORCEMENT FOR PRECAST DRAINAGE STRUCTURES
3022C	PRECAST CONCRETE SAFETY APRON (3 SHEETS)
3100G	CONCRETE APRON FOR REINFORCED CONCRETE PIPE
3133D	RIPRAP AT RCP OUTLETS
3145G	CONCRETE PIPE TIES
4005M	MANHOLE OR CATCH BASIN TYPE A & B CONE SECTIONS PRECAST - DESIGN F
4006L	MANHOLE OR CATCH BASIN PRECAST - DESIGNS G AND H
4010H	CONCRETE SHORT CONE & ADJUSTING RING (SECTIONAL CONCRETE)
4011E	PRECAST CONCRETE BASE
4018B	MANHOLE OR CATCH BASIN (REDUCER CONE SECTION PRECAST) - DESIGN D
4020J	MANHOLE OR CATCH BASIN (FOR USE WITH OR WITHOUT TRAFFIC LOADS) (2 SHEETS)
4026A	CONCRETE ENCASED CONCRETE ADJUSTING RINGS
4101D	RING CASTING FOR MANHOLE OR CATCH BASIN
4125D	CATCH BASIN FRAME CASTING (FOR SQUARE GRATE) - CASTING NO. 806
4134A	CURB BOX CASTING FOR CATCH BASIN (FOR DESIGN B CURBS)- CASTING NO. 825
4143E	STOOL GRATE & CONCRETE FRAME (MEDIAN DRAINS) - CASTING NO. 731
4154B	CATCH BASIN GRATE CASTING - CASTING NO. 816
4180J	MANHOLE OR CATCH BASIN STEP
7020K	CONCRETE CURB (DESIGN B, DESIGN V, DESIGN S, DESIGN DR AND DESIGN BR)
7035N	CONCRETE WALK & CURB RETURNS AT ENTRANCES
7038A	PEDESTRIAN CURB RAMP (2 SHEETS)
7109C	MEDIAN NOSE AND ISLAND (UNDIVIDED TO DIVIDED ROADWAY)
7111J	INSTALLATION OF CATCH BASIN CASTINGS (CONCRETE CURB AND GUTTER)
7113A	CONCRETE APPROACH NOSE DETAIL
8000J	CHANNELIZERS
8106D	EQUIPMENT PAD B (CAST-IN-PLACE OR PRECAST)
8117G	PRECAST CONCRETE HAND HOLE (OR PULL BOX)
8127E	LIGHT BASE - DESIGN E (40 FT. POLE OR LESS) (2 SHEETS)
8150C	INSTALLATION OF CULVERT MARKERS
8338D	W-BEAM GUARDRAIL & END ANCHORAGES (STEEL POSTS)
9102E	TURF ESTABLISHMENT AREAS (AT PIPE CULVERT ENDS)

INDEX OF TABULATION CHARTS		
TAB.	DESCRIPTION	SHEET NO.
AA	EARTHWORK SUMMARY	13 - 14
BB	EARTHWORK TABULATION TOTAL	16
CC	AGGREGATE SUMMARY	15
DD	EARTHWORK BALANCE	16
EE	MISC EARTHWORK	13
P1	POND 100 EARTHWORKS (EX & FILL)	13
A	CLEAR AND GRUB	6
B	REMOVALS, SAWING AND MILLING	7
C	AGGREGATE	8
D	BITUMINOUS SUMMARY	8
E	CONCRETE	9
F	DRAINAGE TABULATION	69
G	TURF ESTABLISHMENT AND EROSION CONTROL	10
H	CULVERT TABULATION	11
I	MAIL BOXES	11
J	PRIVATE UTILITY OWNERS	11
ES1-2	EXISTING SIGN TAB	44
DS	DETOUR SIGNING TABULATION	47 - 49
	STAGING QUANTITIES	50
SP1	PERMANENT SIGNING TABULATION	99
M2	PERMANENT PAVEMENT MARKING TABULATION	95
O	LIGHTING PLAN TAB	104

BASIS OF QUANTITIES		
SPEC NO	DESCRIPTION	RATE
2357.502	BITUMINOUS MATERIAL FOR TACK COAT	0.05 GAL * SQ YD * LIFT
2360.501	TYPE SP12.5 WEARING COURSE MIXTURE	115 LBS * SQ YD * IN / 2000
2360.502	TYPE SP12.5 NON-WEARING COURSE MIXTURE	115 LBS * SQ YD * IN / 2000
2575.502	SEED MIXTURE 25-121	61 LBS / ACRE
2575.502	SEED MIXTURE 33-261	35 LBS / ACRE
2575.502	SEED MIXTURE 35-221	36.5 LBS / ACRE
2575.511	MULCH MATERIAL TYPE 3	2 TONS / ACRE
2574.508	FERTILIZER TYPE 3	60 LBS / ACRE
2575.571	RAPID STABILIZATION METHOD 3	6MGAL/ACRE

1	4/22/2016	JCF	NJD	JEO	MOD. PLATE #8000J CHANNELIZERS
2	4/22/2016	JCF	NJD	JEO	REMOVED DEP. OF TRANS. ON THIS PROJECT FROM PLATES
3	4/22/2016	JCF	NJD	JEO	UPDATED FERTILIZER TYPE 3 SPEC #
NO	DATE	BY	CKD	APPR.	REVISION
NAME: P:\02-612-13\Plan\002612013_TABS.dgn 04/22/2016 10:58:31 AM					

I HEREBY CERTIFY THAT THIS PLAN WAS PREPARED BY ME OR UNDER MY DIRECT SUPERVISION AND THAT I AM A DULY LICENSED PROFESSIONAL ENGINEER UNDER THE LAWS OF THE STATE OF MINNESOTA.

PRINT NAME: NICHOLAS J DOBDA
SIGNATURE: 
DATE: 4-22-12 LICENSE NO. 49046

DRAWN BY: JCF DATE: 01-01-16
DESIGN BY: NJD DATE: 08-01-15
CHECKED BY: JEO DATE: 01-15-16




ANOKA COUNTY
HIGHWAY DEPT.

ANOKA COUNTY SAP 002-612-013
CITY OF BLAINE SAP 106-020-034
CITY OF LINO LAKES SAP 210-020-007

STANDARD PLATES/PLANS,
TAB INDEX &
BASIS OF QUANTITIES

CLEARING & GRUBBING SPEC (2101)																	A			
ALIGNMENT	ID- NUM	STATION	TO	STATION	OFFSET		CLEAR (TREE)	GRUB (TREE)	CLEAR (ACRE)	GRUB (ACRE)	ALIGNMENT	ID- NUM	STATION	TO	STATION	CLEAR (TREE)	GRUB (TREE)	CLEAR (ACRE)	GRUB (ACRE)	
PE12_2W	1	505+18			-33		1	1			PN53_2N	43	1000+17			4	1			
	2	505+27			-34		1	1				44	1000+44			1	1			
	3	505+40			-35		1	1				45	1000+52			1	1			
	A	505+79	TO	506+75	-42	TO	-22		0.08	0.08		46	1000+33			1	1			
	B	507+22	TO	507+56	-46	TO	-49		0.05	0.05		47	1000+40			1	1			
	4	507+51			-26		1	1				48	1000+70			2	1			
	5	507+51			-36		1	1				49	1000+74			1	1			
	6	507+61			-15		1	1				50	1000+79			1	1			
	7	507+72			-32		1	1				51	1000+76			1	1			
	8	507+88			-47			1				52	1000+83			1	1			
	9	507+96			-2		1	1				53	1000+87			1	1			
	10	508+72			-41		1	1				54	1000+91			1	1			
	11	508+77			12		1	1				55	1000+95			2	1			
	C	509+11	TO	509+61	-50	TO	-44		0.04	0.04	56	1001+04			1	1				
	12	509+30			15		5	1			57	1001+07			1	1				
	D	511+04		514+56	-44	TO	230		1.19	1.19	58	1001+18			1	1				
	13	514+26			-34		1	1			59	1001+36			1	1				
											60	1001+82			1	1				
											61	1001+89			1	1				
											62	1002+04			1	1				
PE12_2E	14	200+12			63		1	1			63	1002+04			1	1				
	15	200+16			52		2	1			64	1002+10			1	1				
	16	200+37			53		1	1			65	1002+18			1	1				
P_RAB	17	5003+00			-50		2	1			66	1002+16			1	1				
	18	5003+02			-44		1	1			67	1002+15			1	1				
	19	5003+01			-34		2	1			68	1002+19			3	1				
	20	5003+06			-22		1	1			69	1002+25			1	1				
	21	5003+08			-11		2	1			70	1003+18			2	1				
	22	5003+14			-5		1	1			71	1003+35			3	1				
	23	5003+15			-40		1	1			72	1003+82			5	1				
	24	5003+15			-44		3	1			73	1003+93			1	1				
	25	5003+30			-17		1	1			74	1004+08			3	1				
	26	5003+33			-24		2	1			75	1004+14			1	1				
	27	5003+36			-25		1	1			76	1004+19			2	1				
	28	5003+46			-45		1	1			77	1004+23			3	1				
	29	5003+52			-38		1	1			78	1004+24			3	1				
	30	5003+54			-27		1	1			79	1000+20			1	1				
	31	5003+58			-19		1	1			80	1000+25			1	1				
	32	5003+55			-15		1	1			81	1000+31			1	1				
	33	5003+63			19		1	1			82	1000+33			1	1				
	34	5000+55			-44		1	1			83	1000+37			2	1				
	35	5000+48			-43		2	1			84	1000+46			1	1				
	36	5000+46			-48		2	1			85	1000+59			4	1				
	37	5000+45			-49		2	1			86	1001+91			2	1				
	38	5000+43			-54		2	1			87	20+55			2	1				
	39	5000+41			-58		4	1			88	20+69			2	1				
											89	20+75			2	1				
PN53_2S	40	803+84			-79		1	1			PW12_2E	90	22+18			1	1			
	41	804+51			-66		1	1				91	22+18			1	1			
	42	804+72			-56		1	1				92	22+24			1	1			
	E	805+83	TO	806+94	-31	TO	0		0.16	0.16		93	22+29			1	1			
												94	22+35			1	1			
												95	22+37			1	1			
												96	22+44			1	1			
SUB TOTAL "A"											SUB TOTAL "B"						83	54	0.00	0.00
											SUB TOTAL "A"						59	42	1.52	1.52
											SUB TOTAL "B"						83	54	0.00	0.00
											PROJECT TOTAL						142	96	1.52	1.52

NO	DATE	BY	CKD	APPR	REVISION
NAME: P:\02-612-13\Plan\002612013_TABS.dgn					
03/22/2016 9:07:37 AM					

 I HEREBY CERTIFY THAT THIS PLAN WAS PREPARED BY ME
OR UNDER MY DIRECT SUPERVISION AND THAT I AM A DULY
LICENSED PROFESSIONAL ENGINEER UNDER THE LAWS OF
THE STATE OF MINNESOTA.
PRINT NAME: NICHOLAS J DOBDA
SIGNATURE: 
DATE: 3-22-16 LICENSE NO. 49046

DRAWN BY: JCF DATE 01-01-16
DESIGN BY: NJD DATE 08-01-15
CHECKED BY: JEO DATE 01-15-16



ANOKA COUNTY
HIGHWAY DEPT.

ANOKA COUNTY SAP 002-612-013
CITY OF BLAINE SAP 106-020-034
CITY OF LINO LAKES SAP 210-020-007

TABULATIONS
Sheet 6 of 141 Sheets

REMOVALS, SAWING, MILLING AND ADJUST													B
LOCATION	ALIGNMENT	STATION TO STATION	REMOVALS (SPEC. 2104)						SAWING (SPEC. 2104)	MILLING (SPEC. 2232)	ADJUST (SPEC. 2506)	NOTES	
			CONCRETE CURB	REMOVE CASTING	PIPE CULVERTS	PIPE SEWERS	CATCH BASINS	BIT. PAVEMENT	BIT. PAVEMENT	BIT. PAVEMENT (2")	FRAME & RING CASTING		
			(LIN FT)	EACH	(LIN FT)	(LIN FT)	(EACH)	(SQ YD)	(LIN FT)	(SQ YD)	(EACH)		
MAINLINE BIT.													
BEG 109TH	PE12_W2	503+50							24	11		[1]	
109TH	PE12_W2	503+50 - 514+57						2043					
APOLLO	PE12_E2	200+00 - 203+51						2037					
END FULL DEPTH APOLLO	PE12_E2	203+51							48				
APOLLO 2" MILL AREA	PE12_E2	203+51 - 205+77								1264		[5]	
CR 53	PN53_S2 PS53_S2	798+78	24	2								[6]	
CR 53	PN53_S2 PS53_N2	798+67 - 21+41						5303					
MARVY ST	PS53_2N	20+87 21+19							32	14			
END CR 53	PS53_2N	21+41							24	11		[1]	
WEST LEG													
109TH, FIELD APROACH	PE12_W2	507+29 - 507+63			40							[3]	
EAST LEG													
APOLLO	PE12_2E	200+41 - 203+40	293										
APOLLO	PE12_2E	201+54									1	[4]	
APOLLO	PE12_2E	202+71									1	[4]	
APOLLO	PE12_2E	202+14					1						
APOLLO	PE12_2E	202+14 - 22+19				80							
APOLLO	PE12_2E	202+14 - 202+55				44							
APOLLO	PE12_2E	202+55					1						
APOLLO	PE12_2E	202+55 - 202+86				30							
APOLLO	PE12_2E	202+86					1						
APOLLO	PW12_E2	22+17					1						
APOLLO	PW12_E2	20+25 - 23+40	308										
NORTH LEG													
SUNSET, #7262 S.	PN53_2N	1000+67 - 1001+04			30							[3]	
SUNSET, #7262 S.	PN53_2N	1000+83						140	38			[2]	
SUNSET, 11148 S.	PS53_2N	17+75 - 18+05			30							[3]	
MARVY STREET	PS53_2N	20+65 21+32			66								
ROUNDABOUT													
CENTER	P_RAB	5000+07 - 5000+64			40							[3]	
PROJECT TOTAL			625	2	166	154	4	9523	166	1300	2		
REMOVALS NOTES:													
[1] SAWCUT AND 4' WIDE X 2" DEEP MILL JOINT AT BEGINNING AND END OF PROJECT.													
[2] BITUMINOUS ENTRANCE.													
[3] DRIVEWAY CULVERT.													
[4] SANITARY, REMOVE EXISTING CASTING AND INSTALL NEW CASTING AT NEW ELEVATION.													
[5] 2" MAINLINE MILL FROM LIP TO LIP OF EXISTING CURB.													
[6] AT EXISTING CATCH BASINS, COMING OFF BRIDGE.													

AGGREGATE							C
ADDRESS / LOCATION	ALIGNMENT	STATION TO STATION	DESCRIPTION	(SPEC 2211)	(SPEC 2221)	NOTES	
				BASE CLASS 5 (DR/BIT WALK)	SHOULDER BASE CLASS 5		
				(CU YD)	(CU YD)		
EASTBOUND 12							
SHLDR	PE12_2W	503+50 - 510+96			9	[2]	
WESTBOUND 12							
SHLDR	PW12_2W	503+50 - 13+44			0	[2]	
FIELD ENT.	PW12_2W	10+00	GRVL DRWAY	3		[1]	
NORTHBOUND 53							
SHLDR	PN53_2S	798+67 - 804+04			7	[2]	
#7262	PN53_2N	1000+80	BIT DRWAY	6		[1]	
SHLDR	PN53_2N	1000+96 - 20+18			6	[2]	
SOUTHBOUND 53							
SHLDR	PS53_2S	05+00 - 10+16			6	[2]	
SHLDR	PS53_2N	18+00 - 21+41			4	[2]	
S #11148	PS53_2N	17+86	GRVL DRWAY	3			
N #11148	PS53_2N	20+18	GRVL DRWAY	3			
BIT TRAIL AREA							
S.W. QUAD				54		[3]	
S.E. QUAD				66		[3]	
N.E. QUAD				51		[3]	
N.W. QUAD				42		[3]	
TOTAL				228	32		
[1] 7 TONS CLASS 5 ADDED TO GRAVEL AND BITUMINOUS DRIVEWAYS TO TRANSITION TO NEW ROADWAY. [2] 1' WIDE X 4" DEPTH CLASS 5 SHOULDERING, NON-CURB SHOULDER AREAS. [3] CLASS 5 TO EXTEND 6" BEYOND EACH EDGE OF THE BITIMINOUS WALK (9' WIDE X 4" DEPTH).							

BITUMINOUS SUMMARY									D	
LOCATION / ADDRESS	ALI.	ALI.	STA.	STA.	SPEC 2360				NOTES	
					2360 TYPE SP 9.5 WEAR (3,C)	2360 TYPE SP 12.5 NON- WEAR (3,B)	2360 TYPE SP 9.5 WEAR (3,C)	2357 BIT. TACK COAT		
					TON	TON	TON	GALLON		
WEST LEG CSAH 12	PE12_2W & PW12_2W		503+50	TO	514+57	1011	506		440	[1] [2]
EAST LEG CSAH 12	PE12_2E & PW12_2E		200+00	TO	203+51	388	194		169	[1] [2]
EAST LEG CSAH 12	PE12_2E & PW12_2E		203+51	TO	205+77	278			60	[5]
SOUTH LEG CR 53	PS53_2S & PN53_2S		798+67	TO	806+93	767	294		295	[1] [2]
NORTH LEG CR 53	PS53_2N & PN53_2N		1000+00	TO	20+18	650	274		261	[1] [2]
ROUNDAABOUT	P_RAB		5000+00	TO	5003+76	198	99		86	[1] [2]
S.W. QUAD TRAIL	PE12_2W TO PS53_2S		510+27		9+03			62		[3]
S.E. QUAD TRAIL	PN53_2S TO PE12_2E		803+96		202+40			74		[3]
N.E. QUAD TRAIL	PW12_2E TO PN53_2N		21+33		1001+56			57		[3]
N.W. QUAD TRAIL	PS53_2N TO PW12_2W		18+01		13+79			55		[3]
#7262	PN53_2N		1001+32					11		[4]
PROJECT TOTAL						3292	1367	258	1310	
BITUMINOUS SUMMARY NOTES:										
[1] CURB AREAS MAINLINE AND SHOULDERS = 6" BIT, 3 - LIFTS, 2"- (3,B) NON-WEAR, 4" - (3,C) WEAR.										
[2] NON-CURB SHOULDER AREAS = 4" BIT, 2 - LIFTS, 4" - (3,C) WEAR.										
[3] 2.5" BITUMINOUS TRAIL, 1 - LIFT (3,C) WEAR AND 4" OF AGGREGATE BASE. AGGREGATE BASE CLASS 5 INCIDENTAL TO BIT TRAIL ITEM.										
[4] 2.5" BITUMINOUS DRIVEWAY, 1 - LIFT (3,C) WEAR AND 4" OF AGGREGATE BASE.										
[5] 2" MILL AND OVERLAY AREA BETWEEN EXISTING CURB.										

1	5/4/15	NJD	JFF	JEO	MODIFIED BITUMINOUS QUANTITY FOR WEST LEG REMOVED WEST LEG AGGREGATE SHOULDER QUANTITY
NO	DATE	BY	CKD	APPR	REVISION
NAME: P:\02-612-13\Plan\002612013_TABS.dgn 05/04/2016 7:56:40 AM					

I HEREBY CERTIFY THAT THIS PLAN WAS PREPARED BY ME OR UNDER MY DIRECT SUPERVISION AND THAT I AM A DULY LICENSED PROFESSIONAL ENGINEER UNDER THE LAWS OF THE STATE OF MINNESOTA.
PRINT NAME: NICHOLAS J DOBDA
SIGNATURE: 
DATE: 5-4-16 LICENSE NO. 49046

DRAWN BY JCF DATE 01-01-16
DESIGN BY NJD DATE 08-01-15
CHECKED BY JEO DATE 01-15-16



ANOKA COUNTY
HIGHWAY DEPT.

ANOKA COUNTY SAP 002-612-013
CITY OF BLAINE SAP 106-020-034
CITY OF LINO LAKES SAP 210-020-007

CONCRETE											E
LOCATION	SPEC 2301				SPEC 2521		SPEC 2531				NOTES
	INTEGRANT DES. B6 C & G	CONCRETE PAVEMENT IRREGULAR	1" DOWEL BAR	NO. 4 REINF. TIE BAR	6" CONCRETE WALK	4" CONCRETE WALK	B418 MOD C & G	B424 C & G	SPECIAL C & G	TRUNCATE D DOMES	
	LIN FT	SQ YDS	EACH	EACH	SQ FT	SQ FT	LIN FT	LIN FT	LIN FT	SQ FT	
ROUNDBOUT	282	432	330	150	96 [4]				358		
WEST LEG					24 [4]	2471	743	2259		72	
SOUTH LEG					24 [4]	1892	578	468		72	
NORTH LEG					72 [4]	2208	469	451		60	
EAST LEG					24 [4]	1636	467	753		72	
APRON #7262					285						[1]
APRON(S) #11148					472						[1]
CONC. FLUMES					1080						[2]
BRIDGE DRAINS								24			[3]
	282	432	330	150	2077	8207	2257	3955	358	276	
CONCRETE NOTES: [1] DRIVEWAY APRONS BEHIND CONCRETE SLAB [2] AS DIRECTED BY THE ENGINEER [3] ASSUMED 6' ON EITHER SIDE OF CB REPLACEMENT (TWO CB'S TOTAL BEING REPLACED) [4] QUANTITY FOR PLOW FRIENDLY MEDIAN APPROACHES (DESIGN 7113 APPROACH NOSE)											

1	5/4/15	NJD	JFF	JEO	INCREASED CONCRETE FLUME QUANTITY
NO	DATE	BY	CKD	APPR	REVISION
NAME: P:\02-612-13\Plan\002612013_TABS.dgn 05/04/2016 7:49:54 AM					

I HEREBY CERTIFY THAT THIS PLAN WAS PREPARED BY ME OR UNDER MY DIRECT SUPERVISION AND THAT I AM A DULY LICENSED PROFESSIONAL ENGINEER UNDER THE LAWS OF THE STATE OF MINNESOTA.
PRINT NAME: NICHOLAS J DOBDA
SIGNATURE: 
DATE: 5-4-16 LICENSE NO. 49046

DRAWN BY JCF DATE 01-01-16
DESIGN BY NJD DATE 08-01-15
CHECKED BY JEO DATE 01-15-16



ANOKA COUNTY
HIGHWAY DEPT.

ANOKA COUNTY SAP 002-612-013
CITY OF BLAINE SAP 106-020-034
CITY OF LINO LAKES SAP 210-020-007

TURF ESTABLISHMENT AND EROSION CONTROL																			G
LOCATION						TEMPORARY EROSION CONTROL SPEC 2575					PERMANENT EROSION CONTROL SPEC 2575								
						SILT FENCE TYPE MACHINE SLICED [10]	CULVERT END CONTROLS [9]	STORM DRAIN INLET PROTECTION	SEDIMENT CONTROL LOG TYPE WOOD FIBER [11]	RAPID STABILIZATION METHOD 3 [1] [2]	FERTILIZER TYPE 3 0-10-20 [4]	SEEDING	SEED MIXTURE 25-121 [5]	SEED MIXTURE 33-261 [3]	SEED MIXTURE 35-221 [12]	SODDING TYPE SALT TOLERANT	MULCH MATERIAL TYPE 3 [6]	DISK ANCHORING	EROSION CONTROL BLANKET CAT. 0 [7][8]
QUAD.	ALI.	STA.		ALI.	STA.	LIN FT	EACH	EACH	LIN FT	MGAL	POUND	ACRE	POUND	POUND	POUND	SQ YD	TON	ACRE	SQ YD
S.W.	PE12_2W	503+50	TO	PS53_2S	5+12	396													
	PE12_2W	509+75					1												
	PE12_2W	512+97	LT					1											
	PE12_2W	512+97	RT					1											
	PS53_2S	10+21	LT					1											
	PS53_2S	10+21	RT					1											
	PS53_2S	11+07	LT					1											
	PE12_2W	503+50	TO	PS53_2S	5+12					18.1	121.2	2.02	123.2	12.3	23.7		6.0	2.37	1703
S.E.	PN53_2S	800+27	TO	PE12_2E	202+41	887													
	PN53_2S	798+79	LT					1											
	PN53_2S	798+78	RT					1											
	PN53_2S	805+75	LT					1											
	PE12_2E	202+14	RT					1											
	PE12_2E	202+17	LT					1											
	PE12_2E	202+58	RT					1											
	PE12_2E	202+86	RT					1											
	PN53_2S	798+78	TO	PE12_2E	201+21				300	2.9	20.5	0.34	20.9	4.0	1.3		1.0	0.46	550
	PE12_2E	200+00	TO	PE12_2E	203+51											229			
N.E.	PW12_2E	23+11	TO	PW12_2E	23+57	57													
	PN53_2N	1001+02	TO	PN53_2N	1004+55	444													
	PN53_2N	1000+45					1												
	PW12_2E	22+31	LT					1											
	PW12_2E	22+32	RT					1											
	PN53_2N	1001+22	LT					1											
	PN53_2N	1001+27	TO	PN53_2N	1004+56					0.5	5.3	0.09	5.4				0.2	0.09	
	PW12_2E	23+57	TO	PN53_2N	1001+27											1104			
N.W.	PE12_2W	503+50	TO	PS53_2N	17+79	1496													
	PS53_2N	18+18					1												
	PS53_2N	20+18					1												
	PS53_2N	21+18					1												
	PW12_2W	14+45	RT					1											
	PW12_2W	14+46	LT					1											
	PS53_2N	15+55	RT					1											
	PS53_2N	16+08	LT					1											
	PS53_2N	16+08	RT					1											
	PE12_2W	503+50	TO	PS53_2N	20+18				64	5.3	52.7	0.88	53.6				1.8	0.88	
RDBT	CENTER OF ROUNDABOUT																		
	P_RAB	5002+30	LT					1											
	P_RAB	5002+30	LT					1											
	P_RAB	5000+00	TO	P_RAB	5000+00					0.9	8.7	0.14	8.8				0.3	0.14	
PROJECT TOTAL						3280	5	22	364	27.7	208.4	3.47	211.9	16.3	25.0	1333.0	9.2	3.94	2253

NOTES:

- * QUANTITIES FOR RANDOM RIPRAP CLASS III (PERMANENT EROSION CONTROL) ARE LOCATED IN DRAINAGE TAB "G".
- [1] FOR USE AS DIRECTED BY THE ENGINEER.
- [2] APPLICATION RATE 6 MGAL/ACRE. TEMPORARY SEED USED IN ITEM "RAPID STABILIZATION METHOD 3" SHALL BE INCIDENTAL TO THE ITEM. NO ADDITIONAL PAYMENT WILL BE MADE FOR TEMPORARY SEED.
- [3] APPLICATION RATE 35 LB/ACRE. (POND SLOPES)
- [4] APPLICATION RATE 60 LB/ACRE - FERTILIZER ANALYSIS 0-10-20 (NPK).
- [5] APPLICATION RATE 61 LB/ACRE.
- [6] APPLICATION RATE 2 TONS/ACRE.
- [7] FOR USE ON POND SLOPES AND UNDERLAYMENT BELOW SEDIMENT CONTROL LOGS AS SHOWN IN MNDOT STANDARD PLAN SHEET 5-297.405 (3 OF 7).
- [8] APPLICATION RATE OF 7 SQ YDS INLET APRONS 9 SQ YDS OUTLET APRONS OF CMP DRIVEWAY CULVERTS AS SHOWN IN MNDOT STANDARD PLATE 9102E. AND 9 SQ YDS PER RCP APRON AS SHOWN IN DRAINAGE TAB "F".
- [9] CULVERT PROTECTION TO BE PLACED ON INLET APRONS OF CULVERTS AND INLET APRONS OF STORM SEWER AS SOON AS POSSIBLE AFTER INSTALLATION. QTY OF 1 - AT THE HIGH INVERT OF APRON.
- [10] SILT FENCE LOCATION TO BE LAYED OUT BY THE ENGINEER PRIOR TO INSTALLATION - FOLLOWING CLEARING AND GRUBBING.
- [11] SEDIMENT CONTROL LOGS TO BE INSTALLED AS SHOWN IN MNDOT STANDARD PLAN SHEET 5-297.405 (3 OF 7). LENGTH OF LOG USED FOR CALCULATION 16' EACH. ALSO FOR PERIMETER OF INFIL. POND 200 (BASE OF SNOW FENCE)
- [12] APPLICATION RATE 36.5 LB/ACRE. (BROADCAST SPREAD ACROSS BOTTOM OF INFILTRATION PONDS)

1	4/22/2016	JCF	NJD	JEO	CHANGED ALL EROSION CONTROL QTY'S TO REFLECT POND MODIFICATIONS
NO	DATE	BY	CKD	APPR	REVISION
NAME: P:\02-612-13\Plan\002612013_TABS.dgn 04/22/2016 11:33:18 AM					

I HEREBY CERTIFY THAT THIS PLAN WAS PREPARED BY ME OR UNDER MY DIRECT SUPERVISION AND THAT I AM A DULY LICENSED PROFESSIONAL ENGINEER UNDER THE LAWS OF THE STATE OF MINNESOTA.

PRINT NAME: NICHOLAS J DOBDA

SIGNATURE: 

DATE: 4-22-16 LICENSE NO. 49046

DRAWN BY JCF DATE 01-01-16

DESIGN BY NJD DATE 08-01-15

CHECKED BY JEO DATE 01-15-16



ANOKA COUNTY
HIGHWAY DEPT.

ANOKA COUNTY SAP 002-612-013
CITY OF BLAINE SAP 106-020-034
CITY OF LINO LAKES SAP 210-020-007

TABULATIONS

CULVERT TABULATION																H
ADDRESS	ALIGNMENT	STA.	OFFSET	APRON INV. ELEV	TO	STA.	OFFSET	APRON INV. ELEV	%	15" PIPE SEWER	15" CS SAFETY APR & GRT DES 3128	GRANULAR FILTER UNDER APRON	RIPRAP CLASS III	EROSION CONTROL BLANKET CAT 0	GEOTEXTILE FABRIC TYPE IV MOD	NOTES
										LIN FT	EACH	CU YD	CU YD	SQ YD	SQ YD	
WEST APPROACH																
	PE12_2W	509+75	-39.4	903.56	-	509+75	37.6	903.00	0.73%	77.0	2	0.3	3.2	18	42	[1] [2] [3] [5]
	PE12_2W	503+53	28.4										1.6		9	[6]
	PE12_2W	503+53	-28.4										1.6		9	[6]
	PE12_2W	505+62	28.4										1.6		9	[6]
	PE12_2W	505+62	-28.4										1.6		9	[6]
	PE12_2W	509+56	28.4										1.6		9	[6]
	PW12_2W	11+49	-19.4										1.6		9	[6]
	PE12_2E	510+78	28.4										1.6		9	[6]
	PW12_2W	13+28	-28.4										1.6		9	[6]
SOUTH APPROACH																
	PN_53_2S	806+17	34										1.6		9	[6]
NORTH APPROACH																
MARVY ST	PS53_2N	20+71	32.7	904.67	-	21+32	27.2	904.46	0.34%	119	4			18	42	[1] [2] [3]
#11148	PS53_2N	17+60	-48.4	903.64	-	18+18	-36.00	904.10	0.79%	58	2			18	42	[1] [2] [3]
#7262	PN53_2N	1000+54	52.0	904.38	-	1000+99	52.14	903.62	1.69%	45	2			18	42	[1] [2] [3] [4]
PROJECT TOTAL										299	10	0.3	17.6	72	249	
CULVERT SUMMARY NOTES:																
[1] CULVERT ENDS TO HAVE BLANKET CAT 0 INSTALLED AS PER STANDARD PLATE 9102 E.																
[2] HIGH INVERT OF APRONS TO HAVE CULVERT END CONTROLS (CULVERT PROTECTION) FOLLOWING INSTALLATION. QTY'S CAN BE FOUND IN TURF ESTABLISHMENT AND EROSION CONTROL , TAB "G".																
[3] STATION / OFFSET ARE TO THE END OF APRON.																
[4] NORTH APRON END (1000+99) PLACED BETWEEN EXISTING UTILITY BOXES AND EXISTING HIGH PRESSURE GAS LINE. ADJUST IN THE FIELD AS NECESSARY TO AVOID BOTH THE UTILITY BOX AND GAS LINE.																
[5] THIS CULVERT SERVES AS BOTH THE EMERGENCY OVERFLOW FOR POND 100 AND AN INLET TO DRAIN THE NORTH PORTION OF THE PW12_2W DITCH. IT IS SLOPED TOWARDS POND 100 ON PURPOSE IN THE EVENT OF AN OVERFLOW OF POND 100, WATER WILL REVERSE DIRECTION OUT OF THIS CULVERT AND DRAIN TOWARDS THE SOUTH PORTION OF THE PW12_2W DITCH. NOTE THAT A DEPRESSION IN THE DITCH MUST BE SHAPED IN ORDER TO EXPOSE THE HIGH SIDE OF THIS CULVERT. DO NOT RE-GRADE THE ENTIRE DITCH (THE SOUTH PORTION OF THIS DITCH MUST CONTINUE TO DRAIN SOUTH)																
[6] RIPRAP & GEO FAB. TYPE IV MOD. AT END OF CONCRETE FLUMES AS DIRECTED BY THE ENGINEER.																

MAIL BOXES							I
ADDRESS	ALIGNMENT	STATION	DRWAY LOC.	BOX LOC.	MAIL BOX SUPPORT	RELOCATE MAIL BOX SUPPORT	NOTES
#7262	PN53_2N	1000+75	RT	RT	1	1	
#11148	PS53_2N	20+00	LT	RT	1	1	
TOTALS					2	2	

UTILITY OWNERS		J
XCEL ENERGY 1700 EAST COUNTY ROAD E WHITE BEAR LAKE, MN 55110 CONTACT ZACHERYE HUGHES TEL 651-446-3169	CENTERPOINT ENERGY 700 WEST LINDEN AVE MINNEAPOLIS, MN 55440-1165 CONTACT TRAVIS DENZEL TEL 612-321-5207	
CENTURYLINK 390 COMMERCE DRIVE WOODBURY, MN 55125 CONTACT TOM BURNEY TEL. 763-712-5006	MAGELLAN MIDSTREAM PARTNERS PO BOX 22186 MD OTC-8 TULSA, OK 7421-2186 CONTACT DAVID S MAINS TEL 918-574-7867	
COMCAST 3050 ECHO LAKE AVE MAHTOMEDI, MN 55115 CONTACT DOUG ZAHN TEL 651-755-2602	CITY OF LINO LAKES 600 TOWN HALL PARKWAY LINO LAKES, MN 55014 CONTACT RICK DEGARDNER TEL 651-982-2439	
CITY OF BLAINE 10801 TOWN SQUARE DRIVE NE BLAINE, MN 55449 CONTACT MIKE ULRICH 763-785-6167		

1	5/04/2016	JCF	NJD	JEO	ADDED RIPRAP & GEO FILTER QTY'S FOR FLUMES
NO	DATE	BY	CKD	APPR	REVISION
NAME: P:\02-612-131\Plan\002612013_TABS.dgn 05/04/2016 10:25:38 AM					

I HEREBY CERTIFY THAT THIS PLAN WAS PREPARED BY ME OR UNDER MY DIRECT SUPERVISION AND THAT I AM A DULY LICENSED PROFESSIONAL ENGINEER UNDER THE LAWS OF THE STATE OF MINNESOTA.	
PRINT NAME: NICHOLAS J DOBDA	
SIGNATURE: 	
DATE: 5-4-16	LICENSE NO: 49046


DRAWN BY: JCF	DATE: 01-01-16
DESIGN BY: NJD	DATE: 08-01-15
CHECKED BY: JEO	DATE: 01-15-16



ANOKA COUNTY
HIGHWAY DEPT.

ANOKA COUNTY SAP 002-612-013
CITY OF BLAINE SAP 106-020-034
CITY OF LINO LAKES SAP 210-020-007

1. SEE SOIL BORING REPORT IN THE SPECIAL PROVISIONS OF THIS PROJECT FOR ADDITIONAL INPLACE SOIL INFORMATION.
2. GRANULAR MATERIALS MEET THE REQUIREMETNS OF MNDOT 3149.2B1
3. TOPSOIL SHALL BE DEFINED AS EXISTING SOILS WHICH MEET MN/DOT SPECIFICATION 3877 THAT WOULD BE SUITABLE FOR REUSE.
4. INPLACE TOPSOIL IS ASSUMED TO BE 4 INCHES IN DEPTH ON ALL AREAS WHERE BITUMINOUS IS NOT PRESENT.
3. FOR THIS PROJECT, IT IS ASSUMED THAT POND EXCAVATION MATERIAL WILL MEET THE REQUIREMENTS FOR GRANULAR MATERIAL.
4. FOR THIS PROJECT IT IS ASSUMED THAT ALL OTHER INPLACE SOILS MEET THE REQUIREMENTS GRANULAR MATERIAL.
5. ALL TOPSOIL STRIPPING WILL BE QUANTIFIED AS COMMON EXCAVATION. RE-PLACING THIS STRIPPED MATERIAL WILL BE INCIDENTAL TO COMMON EXCAVATION.
6. IN ALL AREAS OF NEW OR RECONSTRUCTED MAINLINE ROADWAY RECONSTRUCTION, PROVIDE FOR A MINIMUM 12 INCH COMPACTION SUBCUT UNLESS OTHERWISE NOTED. BACKFILL WITH INPLACE GRANULAR MATERIAL OR GRANULAR MATERIAL TAKEN FROM ELSEWHERE WITHIN THE PROJECT LIMITS. ANY UNCONTAMINATED SUITABLE GRANULAR MATERIAL REMOVED FROM THE EXISTING SUBGRADE AREA MAY BE USED IN OTHER AREAS DESIGNATED FOR THE SAME MATERIAL.
7. UNLESS OTHERWISE SPECIFICALLY ALLOWED OR REQUIRED BY THE CONTRACT, BITUMINOUS AND CONCRETE ITEMS DISTURBED BY CONSTRUCTION SHALL BECOME THE PROPERTY OF THE CONTRACTOR AND SHALL BE RECYCLED TO THE EXTENT ALLOWED IN BASE AND SURFACING ITEMS OR DISPOSED OF OUTSIDE THE RIGHT-OF-WAY IN ACCORDANCE WITH SPEC. 2104.3C3.
8. WHERE CONNECTING NEW SURFACING ADJACENT TO ANY INPLACE PAVEMENTS TO BE WIDENED, CUT VERTICALLY TO THE BOTTOM OF THE INPLACE SURFACING OR TO THE BOTTOM OF THE NEW SURFACING DESIGN, WHICHEVER IS DEEPER, THEN AT 1:2 SLOPE TO THE BOTTOM OF THE RECOMMENDED SUBGRADE EXCAVATION.
9. WHERE CONNECTING TO THE INPLACE ROADWAYS AT THE TERMINI OF PROPOSED NEW CONSTRUCTION, CUT VERTICALLY TO THE BOTTOM OF THE INPLACE SURFACING OR TO THE BOTTOM OF THE NEW SURFACING DESIGN, WHICHEVER IS DEEPER, THEN AT A 1:2 TAPER TO THE BOTTOM OF THE RECOMMENDED SUBGRADE EXCAVATION.
10. WHERE MATCHING INTO INPLACE CROSSROADS, CUT VERTICALLY TO THE BOTTOM OF THE INPLACE SURFACING OR TO THE BOTTOM OF THE NEW SURFACING DESIGN, WHICHEVER IS DEEPER, THEN AT A 1:2 TAPER TO THE BOTTOM OF THE RECOMMENDED SUBGRADE EXCAVATION.
11. USE TACK COAT BETWEEN ALL BITUMINOUS MIXTURES AND PRIOR TO PLACING ANY BITUMINOUS MIXTURES ON THE EXISTING PAVEMENT. THE BITUMINOUS TACK COAT MATERIAL SHALL BE APPLIED AT A UNIFORM RATE OF 0.03 TO 0.05 GALLONS/SQ. YD. BETWEEN BITUMINOUS LAYERS AND 0.07 TO 0.10 GALLONS/SQ. YD. ON CONCRETE OR MILLED BITUMINOUS SURFACES PRIOR TO BEING OVERLAID. THE APPLICATION RATES ARE FOR UNDILUTED EMULSIONS (AS SUPPLIED FROM THE REFINERY) OR MC AND RC LIQUID ASPHALTS. THE ASPHALT EMULSION MAY BE FURTHER DILUTED IN THE FIELD IN ACCORDANCE WITH SPECIFICATION 2357.
12. PROVIDE A SAWCUT WHERE PLACING NEW PAVEMENT ADJACENT TO INPLACE PAVEMENT TO ENSURE A UNIFORM JOINT.
13. STRIP ALL TOPSOIL AND INPLACE SLOPE DRESSING WHERE PRESENT IN AREAS TO BE DISTURBED BY CONSTRUCTION AND REUSE AS SLOPE DRESSING. FOR ESTIMATING PURPOSES, THE DEPTH OF THE INPLACE TOPSOIL AVAILABLE IS CONSIDERED TO BE 4 INCHES.
14. EMBANKMENT QUANTITIES SHOWN ON THE EARTHWORK TABULATION REPRESENT ALL EARTHWORK QUANTITIES BELOW THE TOP OF SUBGRADE. QUANTITIES REQUIRED ABOVE THE TOP OF SUBGRADE OR FOR TEMPORARY CONSTRUCTION ARE PROVIDED IN DETAIL ON THE BITUMINOUS, AGGREGATE SUMMARY, OR TEMPORARY WIDENING TABS.
15. THE CONSTRUCTION LIMITS AS SHOWN IN THE PLANS REPRESENT THE POINT OF INTERSECTION BETWEEN THE REQUIRED FILL OR CUT SLOPE AND THE EXISTING GROUND LINE AS DEPICTED ON THE CROSS SECTIONS. THE CONSTRUCTION LIMITS DO NOT INCLUDE AREAS REQUIRED FOR SLOPE ROUNDING.
16. DITCH BOTTOMS, TOE OF FILL, CUT RUNOUTS AND THE TOP EDGE OF THE BACKSLOPES SHALL BE ROUNDED REGARDLESS OF THE SECTION USED ON THE CROSS SECTION SHEETS.
17. ANY DEBRIS WHICH MAY BE ENCOUNTERED DURING GRADING SHALL BECOME PROPERTY OF THE CONTRACTOR AND DISPOSED OF OFF THE PROJECT RIGHT OF WAY IN A SUITABLE DISPOSAL AREA AS APPROVED BY THE ENGINEER.
18. UNSUITABLE SOILS NOT USED ON THE PROJECT SHALL BECOME THE PROPERTY OF THE CONTRACTOR AND REMOVED FROM THE PROJECT AND DISPOSED OF IN ACCORDANCE WITH MN/DOT SPECIFICATIONS.
19. FOR ESTIMATING PURPOSES, INPLACE BITUMINOUS PAVEMENT HAS BEEN ASSUMED TO BE 6". FOR INFORMATION ONLY, CONTRACTOR TO VERIFY PAVEMENT DEPTH PRIOR TO PLACING BID.
20. IT IS ASSUMED THAT BITUMINOUS PAVEMENT WILL BE REMOVED FROM THE PROJECT SITE AND NOT RE-USED AS EMBANKMENT.
21. AGGREGATE BASE MATERIAL SHALL MEET THE REQUIREMENTS OF MN/DOT SPEC. 3138, CLASS 5.
22. COMPACTION OF ALL AGGREGATE BASE, GRANULAR, AND SELECT GRANULAR MATERIAL SHOULD BE IN ACCORDANCE WITH MN/DOT "MODIFIED PENETRATION INDEX METHOD"
23. COMPACTION OF ALL PERMANENT BITUMINOUS MIXTURES SHALL BE THE "MAXIMUM DENSITY METHOD"
24. NO OVER-EXCAVATION WILL BE ALLOWED INSIDE THE COUNTY'S RIGHT OF WAY OF THIS PROJECT.
25. EXCESS GRANULAR MATERIAL MUST BE DEEMED EXCESS BY THE PROJECT ENGINEER PRIOR TO REMOVING IT FROM THE PROJECT.

 						I HEREBY CERTIFY THAT THIS PLAN WAS PREPARED BY ME OR UNDER MY DIRECT SUPERVISION AND THAT I AM A DULY LICENSED PROFESSIONAL ENGINEER UNDER THE LAWS OF THE STATE OF MINNESOTA. PRINT NAME: NICHOLAS J DOBDA SIGNATURE:  DATE: 3-22-16 LICENSE NO. 49046		DRAWN BY JCF DATE 01-01-16 DESIGN BY NJD DATE 08-01-15 CHECKED BY JEO DATE 01-15-16		 ANOKA COUNTY HIGHWAY DEPT.		ANOKA COUNTY SAP 002-612-013 CITY OF BLAINE SAP 106-020-034 CITY OF LINO LAKES SAP 210-020-007		SOILS & CONSTRUCTION NOTES	
NO	DATE	BY	CKD	APPR	REVISION	NAME: P:\02-612-13\Plan\002612013_EW.dgn 03/21/2016 1:43:15 PM						Sheet 12 of 141 Sheets			

EARTHWORK SUMMARY					AA
STATION	EXCAVATION TOTALS		EMBANKMENT VOLUMES		
	COMMON	SUBGRADE	TOPSOIL	GRANULAR FILL	GRANULAR ROADWAY
	CY	CY	CY	CY	CY
EAST					
200+01.00					
200+25.00	11	28	9	64	43
200+50.00	13	32	11	55	42
200+75.00	12	32	10	47	40
201+00.00	9	38	7	32	40
201+25.00	11	43	5	20	40
201+50.00	21	43	5	12	43
201+75.00	36	47	4	5	47
202+00.00	47	51	3	5	51
202+25.00	49	52	3	4	52
202+50.00	59	57	3	2	57
202+75.00	62	69	4	1	70
203+00.00	57	64	5	1	64
203+25.00	66	50	6	2	50
EAST SUBTOTAL (A)	453	606	75	250	639

MISC EARTHWORK		EE
ELEVATION	CUT CY	FILL CY
905-906	114	31
906-907	175	25
907-908	346	52
908-909	225	27
909-910	91	29
910-911	9	30
911-912	0	28
912-913	0	24
913-914	0	20
914-915	0	16
915-916	0	11
916-917	0	6
917-918	0	2
918-919	1	0
919-920	1	0
TOTAL	961	302
BALANCE	660 CUT	

POND 100 EARTHWORK (EX)		P1
ELEVATION	CUT CY	FILL CY
-	-	-
-	-	-
-	-	-
900-901	1102	0
901-902	1209	0
902-903	1321	0
903-904	1436	0
904-905	1517	2
TOTAL	6586	2
BALANCE	6586 CUT	

EARTHWORK SUMMARY					AA
STATION	EXCAVATION TOTALS		EMBANKMENT VOLUMES		
	COMMON	SUBGRADE	TOPSOIL	GRANULAR FILL	GRANULAR ROADWAY
	CY	CY	CY	CY	CY
800+50.00	0	0	0	0	0
800+75.00	22	28	2	0	28
801+00.00	34	38	2	2	39
801+25.00	40	39	2	4	39
801+50.00	44	40	2	2	40
801+75.00	46	40	3	3	40
802+00.00	50	40	3	4	41
802+25.00	55	41	7	12	41
802+50.00	60	41	7	12	41
802+75.00	64	42	4	4	42
803+00.00	69	42	3	2	36
803+25.00	89	43	6	0	36
803+50.00	121	44	15	0	44
803+75.00	145	44	17	0	44
804+00.00	137	40	12	4	45
804+25.00	124	31	12	8	44
804+50.00	123	26	13	7	44
804+75.00	136	31	13	4	43
805+00.00	162	37	14	0	42
805+25.00	164	38	15	0	42
805+50.00	168	36	16	0	42
805+75.00	189	31	18	5	39
806+00.00	200	28	20	8	38
806+25.00	210	24	21	10	40
806+50.00	221	19	21	10	42
806+75.00	221	19	21	8	29
SOUTH SUBTOTAL (B)	2894	882	269	109	1001

POND AND MISC EARTHWORK NARRATIVE

TAB EE

961 CUBIC YARDS TO BE EXCAVATED WITHIN THE AREA OUTLINE IN
PLAN SHEET NUMBER 77
OF THIS 961 CUBIC YARDS OF MATERIAL, 302 CUBIC YARDS WILL BE RE-DISTRIBUTED
WITHIN THIS AREA AND PERMANENTLY PLACED
THIS LEAVES 657 CUBIC YARDS TO BE REMOVED FROM THIS AREA
SEE EARTHWORK BALANCE FOR ADDITIONAL INFORMATION

TAB P1

6586 CU YARDS TO BE EXCAVATED WITHIN POND 100

SEE EARTHWORK BALANCE AND POND GRADING PLANS FOR
ADDITIONAL INFORMATION

1	4/22/15	NJD	JFF	JEO	REMOVED POND 100 EARTHWORK (FILL) TAB P1
2	4/22/15	NJD	JFF	JEO	REMOVED POND EXCAVATION BELOW 900.00 IN POND 100 (EX)
3	4/22/15	NJD	JFF	JEO	UPDATED EX. NARRATIVE TO REFLECT REMOVAL OF BACKFILL
NO	DATE	BY	CKD	APPR	REVISION
NAME: P:\02-612-13\Plan\002612013_EW.dgn 04/22/2016 8:53:44 AM					

I HEREBY CERTIFY THAT THIS PLAN WAS PREPARED BY ME
OR UNDER MY DIRECT SUPERVISION AND THAT I AM A DULY
LICENSED PROFESSIONAL ENGINEER UNDER THE LAWS OF
THE STATE OF MINNESOTA.
PRINT NAME: NICHOLAS J DOBDA
SIGNATURE: 
DATE: 4-22-16 LICENSE NO. 49046

DRAWN BY JCF DATE 01-01-16
DESIGN BY NJD DATE 08-01-15
CHECKED BY JEO DATE 01-15-16



ANOKA COUNTY
HIGHWAY DEPT.

ANOKA COUNTY SAP 002-612-013
CITY OF BLAINE SAP 106-020-034
CITY OF LINO LAKES SAP 210-020-007

EARTHWORK TAB

EARTHWORK SUMMARY					AA
STATION	EXCAVATION TOTALS		EMBANKMENT VOLUMES		
	COMMON	SUBGRADE	TOPSOIL	GRANULAR FILL	GRANULAR ROADWAY
	CY	CY	CY	CY	CY
503+75.00	0	0	0	0	0
504+00.00	31	36	8	20	38
504+25.00	30	36	8	20	38
504+50.00	31	37	8	20	38
504+75.00	35	36	8	21	38
505+00.00	37	36	8	21	38
505+25.00	37	37	8	18	38
505+50.00	36	36	8	17	38
505+75.00	34	36	8	18	38
506+00.00	32	35	8	18	38
506+25.00	32	32	7	18	38
506+50.00	34	29	8	18	38
506+75.00	35	26	8	20	38
507+00.00	36	21	7	25	38
507+25.00	43	15	8	26	38
507+50.00	64	22	9	23	38
507+75.00	89	31	10	18	38
508+00.00	111	34	11	12	38
508+25.00	137	38	11	10	38
508+50.00	153	38	10	9	38
508+75.00	159	38	10	9	38
509+00.00	136	39	10	9	39
509+25.00	93	35	9	9	39
509+50.00	57	18	9	9	40
509+75.00	37	17	8	11	41
510+00.00	35	33	6	11	42
510+25.00	35	37	6	9	42
510+50.00	43	40	6	9	43
510+75.00	52	44	6	9	44
511+00.00	45	44	6	10	45
511+25.00	33	39	8	16	45
511+50.00	28	29	8	24	44
511+75.00	27	21	8	27	44
512+00.00	27	15	8	43	44
512+25.00	28	11	9	58	43
512+50.00	28	9	9	58	43
512+75.00	27	13	8	52	43
513+00.00	28	18	8	47	43
513+25.00	28	22	8	41	43
513+50.00	30	28	7	36	43
513+75.00	29	32	7	39	43
514+00.00	28	28	8	43	45
514+25.00	29	26	8	51	44
514+50.00	34	27	8	68	43
WEST SUBTOTAL (C)	2133	1274	349	1050	1745

ROUNDAABOUT CNTR EARTHWORK		AA
ELEVATION	COMMON EX	GRANULAR FILL
	CY	CY
902-903	5	0
903-904	17	4
904-905	32	70
905-906	50	301
906-907	51	580
907-908	8	421
908-909	0	57
TOTAL (E)	163	1433

EARTHWORK SUMMARY					AA
STATION	EXCAVATION TOTALS		EMBANKMENT VOLUMES		
	COMMON	SUBGRADE	TOPSOIL	GRANULAR FILL	GRANULAR ROADWAY
	CY	CY	CY	CY	CY
15+00.00	0	0	0	0	0
15+25.00	47	25	16	150	45
15+50.00	50	26	10	159	44
15+75.00	59	29	12	161	43
16+00.00	64	29	21	159	44
16+25.00	55	30	19	136	46
16+50.00	51	34	15	91	49
16+75.00	54	35	14	71	48
17+00.00	61	35	14	55	46
17+25.00	64	36	14	47	46
17+50.00	62	37	14	42	46
17+75.00	66	40	16	41	45
18+00.00	70	45	15	25	46
18+25.00	63	41	11	12	45
18+50.00	55	35	11	18	42
18+75.00	48	38	11	18	43
19+00.00	48	40	10	15	44
19+25.00	45	40	9	13	43
19+50.00	36	39	8	16	43
19+75.00	31	39	7	19	43
20+00.00	37	39	4	18	43
20+25.00	28	22	3	12	27
20+50.00	9	6	2	8	11
20+75.00	10	9	1	4	11
NORTH SUBTOTAL (D)	1113	749	257	1290	943
PROJECT SUBTOTAL (A+B+C+D+E)	6756	3511	950	4132	4328

1	5/10/15	NJD	JFF	JEO	ADDED ROUNDAABOUT CNTR EARTHWORK TAB (TOTAL E)
					REVISED WEST FILL (ADDED DUE TO CURB)
NO	DATE	BY	CKD	APPR	REVISION
NAME: P:\02-612-13\Plan\002612013_EW.dgn 05/10/2016 11:01:43 AM					

I HEREBY CERTIFY THAT THIS PLAN WAS PREPARED BY ME OR UNDER MY DIRECT SUPERVISION AND THAT I AM A DULY LICENSED PROFESSIONAL ENGINEER UNDER THE LAWS OF THE STATE OF MINNESOTA.	
PRINT NAME:	NICHOLAS J DOBDA
SIGNATURE:	
DATE:	5-10-16
LICENSE NO.	49046

DRAWN BY:	JCF	DATE:	01-01-16
DESIGN BY:	NJD	DATE:	08-01-15
CHECKED BY:	JEO	DATE:	01-15-16



ANOKA COUNTY
HIGHWAY DEPT.

ANOKA COUNTY SAP 002-612-013
CITY OF BLAINE SAP 106-020-034
CITY OF LINO LAKES SAP 210-020-007

EARTHWORK TAB

AGGREGATE SUMMARY	CC
STATION	AGGREGATE
	AGGREGATE SUBBASE
	CY
200+01.00	
200+25.00	20
200+50.00	21
200+75.00	21
201+00.00	21
201+25.00	21
201+50.00	23
201+75.00	25
202+00.00	27
202+25.00	27
202+50.00	30
202+75.00	36
203+00.00	33
203+25.00	26
EAST SUBTOTAL (A)	331

AGGREGATE SUMMARY	CC
STATION	AGGREGATE
	AGGREGATE SUBBASE
	CY
800+50.00	0
800+75.00	20
801+00.00	27
801+25.00	28
801+50.00	29
801+75.00	29
802+00.00	29
802+25.00	29
802+50.00	30
802+75.00	31
803+00.00	30
803+25.00	29
803+50.00	29
803+75.00	29
804+00.00	29
804+25.00	28
804+50.00	26
804+75.00	25
805+00.00	24
805+25.00	24
805+50.00	25
805+75.00	24
806+00.00	22
806+25.00	21
806+50.00	23
806+75.00	24
SOUTH SUBTOTAL (B)	664

AGGREGATE SUMMARY	CC
STATION	AGGREGATE
	AGGREGATE SUBBASE
	CY
503+75.00	0
504+00.00	24
504+25.00	24
504+50.00	24
504+75.00	24
505+00.00	24
505+25.00	24
505+50.00	24
505+75.00	24
506+00.00	24
506+25.00	24
506+50.00	24
506+75.00	24
507+00.00	24
507+25.00	25
507+50.00	25
507+75.00	25
508+00.00	25
508+25.00	25
508+50.00	26
508+75.00	26
509+00.00	26
509+25.00	25
509+50.00	26
509+75.00	26
510+00.00	27
510+25.00	27
510+50.00	27
510+75.00	28
511+00.00	27
511+25.00	26
511+50.00	26
511+75.00	25
512+00.00	24
512+25.00	23
512+50.00	23
512+75.00	23
513+00.00	23
513+25.00	23
513+50.00	23
513+75.00	23
514+00.00	24
514+25.00	24
514+50.00	23
WEST SUBTOTAL (C)	1061

AGGREGATE SUMMARY	CC
STATION	AGGREGATE
	AGGREGATE SUBBASE
	CY
RAB CENTER	470
RAB CENTER (E)	470

AGGREGATE SUMMARY	CC
STATION	AGGREGATE
	AGGREGATE SUBBASE
	CY
15+00.00	0
15+25.00	24
15+50.00	21
15+75.00	21
16+00.00	22
16+25.00	26
16+50.00	30
16+75.00	30
17+00.00	29
17+25.00	28
17+50.00	28
17+75.00	25
18+00.00	26
18+25.00	29
18+50.00	28
18+75.00	28
19+00.00	27
19+25.00	27
19+50.00	27
19+75.00	27
20+00.00	30
20+25.00	21
20+50.00	8
20+75.00	8
NORTH SUBTOTAL (D)	570
PROJECT SUBTOTAL (A+B+C+D+E)	3096

1	5/10/15	NJD	JFF	JEO	ADDED ROUNDABOUT CNTR AGGREGATE TAB (TOTAL E)
NO	DATE	BY	CHKD	APPR	REVISION
NAME: P:\02-612-13\Plan\002612013_EW.dgn 05/10/2016 10:59:30 AM					

I HEREBY CERTIFY THAT THIS PLAN WAS PREPARED BY ME OR UNDER MY DIRECT SUPERVISION AND THAT I AM A DULY LICENSED PROFESSIONAL ENGINEER UNDER THE LAWS OF THE STATE OF MINNESOTA.	
PRINT NAME:	NICHOLAS J DOBDA
SIGNATURE:	
DATE:	5-10-16
LICENSE NO.	49046

DRAWN BY	JCF	DATE	01-01-16
DESIGN BY	NJD	DATE	08-01-15
CHECKED BY	JEO	DATE	01-15-16



ANOKA COUNTY
HIGHWAY DEPT.

ANOKA COUNTY SAP 002-612-013
CITY OF BLAINE SAP 106-020-034
CITY OF LINO LAKES SAP 210-020-007

EARTHWORK TABULATION TOTAL					BB
	EXCAVATION TOTALS		EMBANKMENT VOLUMES		
	COMMON	SUBGRADE	TOPSOIL	GRANULAR FILL	GRANULAR ROADWAY
	CY	CY	CY	CY	CY
PROJECT TOTAL	6,756	3,511	950	4,132	4,328

EARTHWORK BALANCE

DD

AVAILABLE EXCAVATION (CY)

COMMON (EV)(1)7,717

POND EXCAVATION (EV)(2)6,586

SUBGRADE EXCAVATION (EV)(3)3,511

COMMON

MISC EARTHWORK (9)

EXISTING TOPSOIL

POND EXCAVATION

SUBGRADE EXCAVATION (3)

4,876

961

1,880

6,586

3,511

(EV) /

(EV) /

(EV) /

(EV) /

(EV) /

1.2

1.2

1

1.2

1.2

=

=

=

=

=

4,063

801

1,880

5,488

2,926

(CV)(7)

(CV)(7)

(CV)

(CV)(6)

(CV)(7)

NEEDED EMBANKMENT (CY)

TOPSOIL

GRANULAR FILL

GRANULAR ROADWAY

950

4,132

4,328

(CV)

(CV)

(CV)

950

4,132

4,328

(CV)

(CV)

(CV)

EXCESS (CY)

NEEDED

AVAILABLE

TOPSOIL

GRANULAR (FILL + ROADWAY)

950

8,460

(CV)

(CV)

-

-

1,880

13,278

(CV)

(CV)

=

=

930

4,818

(CV) (4)

(CV) (5)

- (1) TOTAL COMMON EXCAVATION FOR PROJECT (INCLUDING TOPSOIL) PAID FOR AS 2105.501 COMMON EXCAVATION (EV)
- (2) PAID FOR AS 2105.511 CHANNEL AND POND EXCAVATION (EV).
- (3) TOTAL SUBGRADE EXCAVATION FOR PROJECT. PAID FOR AS 2105.507 SUBGRADE EXCAVATION (EV)
- (4) EXCESS TOPSOIL TO BE DISTRIBUTED WITHIN PROJECT CONSTRUCTION LIMITS AT ENGINEERS DISCRETION
- (5) EXCESS GRANULAR MATERIAL TO BECOME PROPERTY OF CONTRACTOR AND DISPOSED OF OFF SITE.
- (6) IT IS ASSUMED ALL POND EXCAVATION WILL MEET REQUIREMENTS FOR GRANULAR MATERIAL
- (7) IT IS ASSUMED ALL COMMON EXCAVATION AND SUBGRADE EXCAVATION WILL MEET REQUIREMTS FOR GRANULAR MATERIAL
- (8) REMOVED
- (9) EARTHWORK IN AREA DESCRIBED IN SHEET 76 AND TAB EE

1	4/22/15	NJD	JFF	JEO	UPDATED POND EXCAVATION QUANTITY (6,586 CY)
2	4/22/15	NJD	JFF	JEO	REMOVED FILL SPECIAL (BORROW) AND NOTE 8
3	5/10/15	NJD	JFF	JEO	REVISED TOTALS AND TABS - ADDED RAB CENTER EX & FILL
NO	DATE	BY	CKD	APPR	REVISION
NAME: P:\02-612-13\Plan\002612013_EW.dgn 05/10/2016 10:58:08 AM					

I HEREBY CERTIFY THAT THIS PLAN WAS PREPARED BY ME OR UNDER MY DIRECT SUPERVISION AND THAT I AM A DULY LICENSED PROFESSIONAL ENGINEER UNDER THE LAWS OF THE STATE OF MINNESOTA.

PRINT NAME: NICHOLAS J DOBDA

SIGNATURE: 

DATE: 5-10-16 LICENSE NO. 49046

DRAWN BY: JCF DATE: 01-01-16

DESIGN BY: NJD DATE: 08-01-15

CHECKED BY: JEO DATE: 01-15-16




ANOKA COUNTY

HIGHWAY DEPT.

ANOKA COUNTY SAP 002-612-013

CITY OF BLAINE SAP 106-020-034

CITY OF LINO LAKES SAP 210-020-007

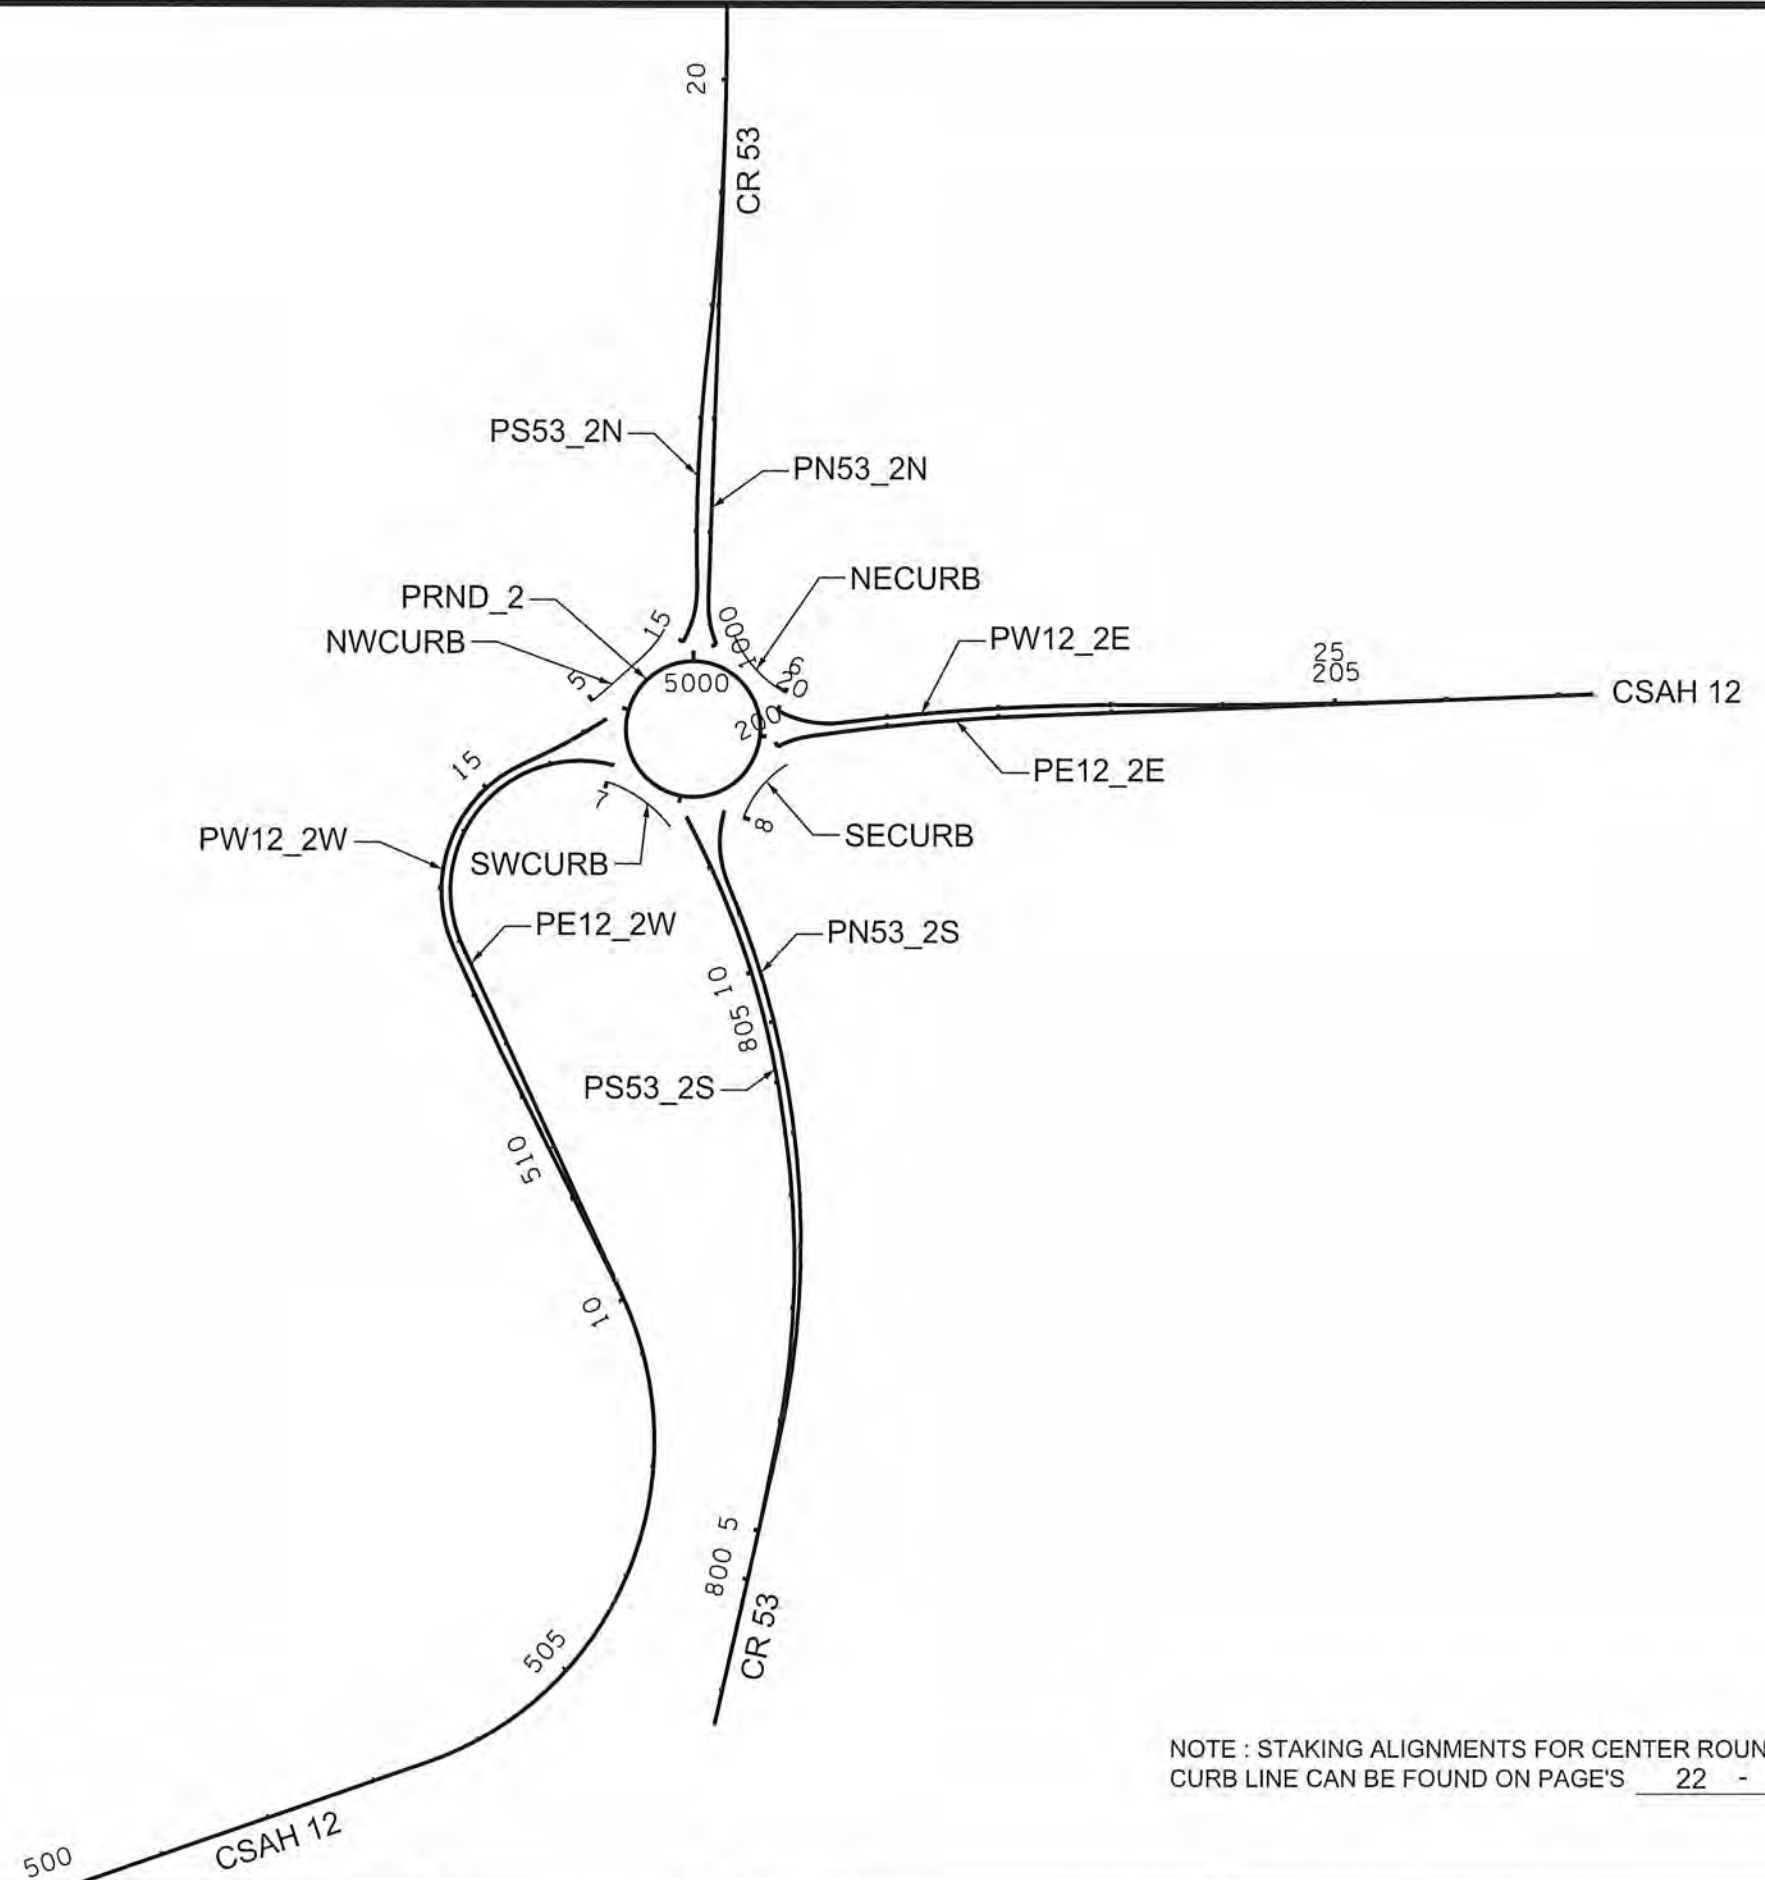

NOTE : STAKING ALIGNMENTS FOR CENTER ROUNDABOUT CURB LINE CAN BE FOUND ON PAGE'S 22 - 23

ALIGNMENT TABULATION										
POINT NUMBER	POINT	ALIGNMENT	CIRCULAR CURVE DATA					COORDINATES		AZIMUTH
			DELTA	DEGREE	RADIUS	TANGENT	LENGTH	E	N	
C ROUNDABOUT <P_RAB>										
	PC	5000+00.000						531,940.7519	149,547.0093	Due East
P_RAB-1	PI	5000+00.025	359° 57' 08.11" RT	95° 29' 34.68"	60.000'	0.025'	376.941'	531,940.7269	149,547.0093	PI
			CC					531,940.7519	149,487.0093	
	PT	5003+76.941						531,940.7019	149,547.0093	N 89° 57' 08.11" E

ALIGNMENT TABULATION										
POINT NUMBER	POINT	ALIGNMENT	CIRCULAR CURVE DATA					COORDINATES		AZIMUTH
			DELTA	DEGREE	RADIUS	TANGENT	LENGTH	E	N	
C C.S.A.H. 12 <PE12_2W>										
76	POT	500+00.000						531,372.8916	148,459.4471	
	PC	503+50.672						531,704.3913	148,573.8109	N 70° 57' 58.04" E
PE12_2W-1	PI	506+81.769	95° 38' 30.37" LT	19° 05' 54.94"	300.000'	331.096'	500.779'	532,017.3853	148,681.7904	PI
	CC							531,606.5532	148,857.4087	
	PT	508+51.452						531,879.1589	148,982.6529	N 24° 40' 32.33" W
	PC	511+96.199						531,735.2336	149,295.9196	N 24° 40' 32.33" W
PE12_2W-2	PI	514+41.399	129° 44' 47.24" RT	49° 49' 20.70"	115.000'	245.200'	260.418'	531,632.8671	149,518.7297	PI
	CC							531,839.7324	149,343.9299	
	PT	514+56.616						531,869.6339	149,454.9745	S 74° 55' 45.09" E
77	POT	514+57.116						531,870.1167	149,454.8445	

ALIGNMENT TABULATION										
POINT NUMBER	POINT	ALIGNMENT	CIRCULAR CURVE DATA					COORDINATES		AZIMUTH
			DELTA	DEGREE	RADIUS	TANGENT	LENGTH	E	N	
C C.S.A.H. 12 <PE12_2E>										
63	POT	200+00.000						532,016.4379	149,471.7547	
	PC	200+01.000						532,017.3332	149,472.2003	N 63° 32' 10.76" E
PE12_2E-1	PI	200+16.345	18° 21' 04.52" RT	60° 18' 40.85"	95.000'	15.345'	30.428'	532,031.0704	149,479.0386	PI
	CC							532,059.6680	149,387.1547	
	PCC	200+31.428						532,046.2620	149,481.2040	N 81° 53' 15.28" E
	PCC	200+31.428						532,046.2620	149,481.2040	N 81° 53' 15.28" E
PE12_2E-2	PI	201+34.384	5° 55' 02.58" RT	2° 52' 34.66"	1,992.000'	102.956'	205.729'	532,148.1880	149,495.7328	PI
	CC							532,327.3649	147,509.1378	
	PT	202+37.157						532,251.0687	149,499.6761	N 87° 48' 17.86" E
64	POT	207+31.684						532,745.2327	149,518.6171	

ALIGNMENT TABULATION										
POINT NUMBER	POINT	ALIGNMENT	CIRCULAR CURVE DATA					COORDINATES		AZIMUTH
			DELTA	DEGREE	RADIUS	TANGENT	LENGTH	E	N	
C C.R. 53 <PN53_2S>										
72	POT	798+67.943						531,959.8330	148,606.7250	
	PC	801+25.545						532,018.1316	148,857.6441	N 12° 40' 35.81" E
PN53_22S-1	PI	803+85.268	35° 58' 20.48" LT	7° 09' 43.10"	800.000'	259.722'	502.269'	532,075.1272	149,111.0356	PI
	CC							531,237.6322	149,033.2025	
	PRC	806+27.814						531,972.4128	149,349.5843	N 23° 17' 44.67" W
	PRC	806+27.814						531,972.4128	149,349.5843	N 23° 17' 44.67" W
PN53_22S-2	PI	806+62.204	39° 48' 00.75" RT	60° 18' 40.85"	95.000'	34.390'	65.991'	531,958.8125	149,381.1704	PI
	CC							532,059.6680	149,387.1547	
	PT	806+93.805						531,968.5823	149,414.1432	N 16° 30' 16.07" E
73	POT	806+94.305						531,968.7243	149,414.6226	

ALIGNMENT TABULATION										
POINT NUMBER	POINT	ALIGNMENT	CIRCULAR CURVE DATA					COORDINATES		AZIMUTH
			DELTA	DEGREE	RADIUS	TANGENT	LENGTH	E	N	
C C.R. 53 <PN53_2N>										
87	POT	1000+00.000						531,961.2170	149,561.8633	
	PC	1000+00.500						531,961.0303	149,562.3272	N 21° 55' 01.50" W
PN53_2N-1	PI	1000+20.597	23° 53' 22.29" RT	60° 18' 40.85"	95.000'	20.097'	39.610'	531,953.5288	149,580.9719	PI
	CC							532,049.1642	149,597.7873	
	PT	1000+40.110						531,954.2205	149,601.0571	N 1° 58' 20.79" E
88	POT	1004+55.896						531,968.5313	150,016.5966	

ALIGNMENT TABULATION										
POINT NUMBER	POINT	ALIGNMENT	CIRCULAR CURVE DATA					COORDINATES		AZIMUTH
			DELTA	DEGREE	RADIUS	TANGENT	LENGTH	E	N	
C C.R. 53 <PS53_2S>										
74	POT	5+00.000						531,999.7743	148,778.6335	
	PC	5+80.777						532,016.3025	148,857.7012	N 11° 26' 23.57" E
PS53_2S-1	PI	7+21.001	20° 00' 36.69" LT	7° 12' 30.65"	794.835'	140.224'	277.591'	532,044.1144	148,995.1392	PI
	CC							531,237.2583	149,015.3485	
	PCC	8+58.368						532,023.2178	149,133.7971	N 8° 34' 13.12" W
	PCC	8+58.368						532,023.2178	149,133.7971	N 7° 17' 49.45" W
PS53_2S-2	PI	10+05.511	21° 02' 58.25" LT	7° 14' 03.47"	792.002'	147.143'	290.968'	532,004.5286	149,279.7483	PI
	CC							531,237.6303	149,033.2019	
	PT	11+49.336						531,934.6646	149,409.2475	N 28° 20' 47.70" W
75	POT	11+49.836						531,934.4274	149,409.6872	


ALIGNMENT TABULATION										
POINT NUMBER	POINT	ALIGNMENT	CIRCULAR CURVE DATA					COORDINATES		AZIMUTH
			DELTA	DEGREE	RADIUS	TANGENT	LENGTH	E	N	
C C.R. 53 <PS53_2N>										
	PC	15+00.000						531,931.6474	149,564.4761	N 30° 01' 29.20" E
PS53_2N-1	PI	15+26.169	31° 25' 55.56" LT	61° 36' 30.11"	93.000'	26.169'	51.019'	531,944.7418	149,587.1337	PI
	CC							531,851.1271	149,611.0110	
	PRC	15+51.019						531,944.0991	149,613.2950	N 1° 24' 26.36" W
	PRC	15+51.019						531,944.0991	149,613.2950	N 1° 24' 26.36" W
PS53_2N-2	PI	16+57.909	8° 09' 07.06" RT	3° 49' 10.99"	1,500.000'	106.889'	213.418'	531,941.4739	149,720.1521	PI
	CC							533,443.6466	149,650.1350	
	PRC	17+64.437						531,954.0275	149,826.3017	N 6° 44' 40.70" E
	PRC	17+64.437						531,954.0275	149,826.3017	N 6° 44' 40.70" E
PS53_2N-3	PI	18+91.457	6° 20' 38.50" LT	2° 29' 59.34"	2,292.000'	127.020'	253.780'	531,968.9452	149,952.4424	PI
	CC							529,677.8894	150,095.4844	
	PT	20+18.217						531,969.8333	150,079.4590	N 0° 24' 02.20" E
110	POT	21+49.240						531,970.7494	150,210.4792	

ALIGNMENT TABULATION										
POINT NUMBER	POINT	ALIGNMENT	CIRCULAR CURVE DATA					COORDINATES		AZIMUTH
			DELTA	DEGREE	RADIUS	TANGENT	LENGTH	E	N	
CLIP OF CURB <NWCURB> - THROUGH THE TRANSITION										
	PC	5+00.000						531,852.2960	149,510.8953	N 52° 22' 33.48" E
NWCURB-1	PI	5+11.210	4° 15' 05.40" LT	18° 58' 19.60"	302.000'	11.210'	22.409'	531,861.1745	149,517.7386	PI
	CC							531,667.9318	149,750.0894	
	PT	5+22.409						531,869.5212	149,525.2213	N 48° 07' 28.08" E
	PC	5+57.878						531,895.9310	149,548.8971	N 48° 07' 28.08" E
NWCURB-2	PI	5+73.981	17° 56' 34.76" LT	56° 10' 20.40"	102.000'	16.103'	31.943'	531,907.9214	149,559.6462	PI
	CC							531,827.8445	149,624.8459	
	PT	5+89.821						531,916.0171	149,573.5664	N 30° 10' 53.32" E

ALIGNMENT TABULATION										
POINT NUMBER	POINT	ALIGNMENT	CIRCULAR CURVE DATA					COORDINATES		AZIMUTH
			DELTA	DEGREE	RADIUS	TANGENT	LENGTH	E	N	
CLIP OF CURB <NECURB> - THROUGH THE TRANSITION										
	PC	6+00.000						532,024.0430	149,518.1534	N 61° 33' 15.74" W
NECURB-1	PI	6+34.138	37° 00' 33.49" RT	56° 10' 20.40"	102.000'	34.138'	65.885'	531,994.0266	149,534.4142	PI
	CC							532,072.6282	149,607.8389	
	PCC	6+65.885						531,979.8454	149,565.4672	N 24° 32' 42.26" W
	PCC	6+65.885						531,979.8454	149,565.4672	N 24° 32' 42.26" W
NECURB-2	PI	6+67.822	1° 49' 08.31" RT	46° 57' 42.62"	122.005'	1.937'	3.873'	531,979.0408	149,567.2290	PI
	CC							532,090.8254	149,616.1492	
	PT	6+69.759						531,978.2926	149,569.0155	N 22° 43' 33.95" W

ALIGNMENT TABULATION										
POINT NUMBER	POINT	ALIGNMENT	CIRCULAR CURVE DATA					COORDINATES		AZIMUTH
			DELTA	DEGREE	RADIUS	TANGENT	LENGTH	E	N	
CLIP OF CURB <SWCURB> - THROUGH THE TRANSITION										
	PC	7+00.000						531,865.3582	149,439.1158	S 73° 10' 03.63" E
SWCURB-1	PI	7+06.342	8° 09' 04.41" RT	64° 22' 38.21"	89.000'	6.342'	12.662'	531,871.4280	149,437.2795	PI
	CC							531,839.5863	149,353.9289	
	PCC	7+12.662						531,877.1762	149,434.6011	S 65° 00' 59.22" E
	PCC	7+12.662						531,877.1762	149,434.6011	S 65° 00' 59.22" E
SWCURB-2	PI	7+41.719	26° 47' 37.32" RT	46° 57' 49.51"	122.000'	29.057'	57.052'	531,903.5146	149,422.3284	PI
	CC							531,825.6485	149,324.0167	
	PT	7+69.714						531,921.4931	149,399.5006	S 38° 13' 21.90" E


ALIGNMENT TABULATION										
POINT NUMBER	POINT	ALIGNMENT	CIRCULAR CURVE DATA					COORDINATES		AZIMUTH
			DELTA	DEGREE	RADIUS	TANGENT	LENGTH	E	N	
CLIP OF CURB <SECURB> - THROUGH THE TRANSITION										
	PC	8+00.000						531,987.0024	149,407.7500	N 20° 36' 23.15" E
SECURB-1	PI	8+31.796	38° 07' 54.03" RT	62° 16' 40.88"	92.000'	31.796'	61.228'	531,998.1931	149,437.5121	PI
	CC							532,073.1163	149,375.3709	
	PCC	8+61.228						532,025.3728	149,454.0129	N 58° 44' 17.18" E
	PCC	8+61.228						532,025.3728	149,454.0129	N 58° 44' 17.18" E
SECURB-2	PI	8+61.903	0° 38' 02.96" RT	46° 57' 49.51"	122.000'	0.675'	1.350'	532,025.9499	149,454.3633	PI
	CC							532,088.6848	149,349.7268	
	PT	8+62.578						532,026.5309	149,454.7072	N 59° 22' 20.15" E

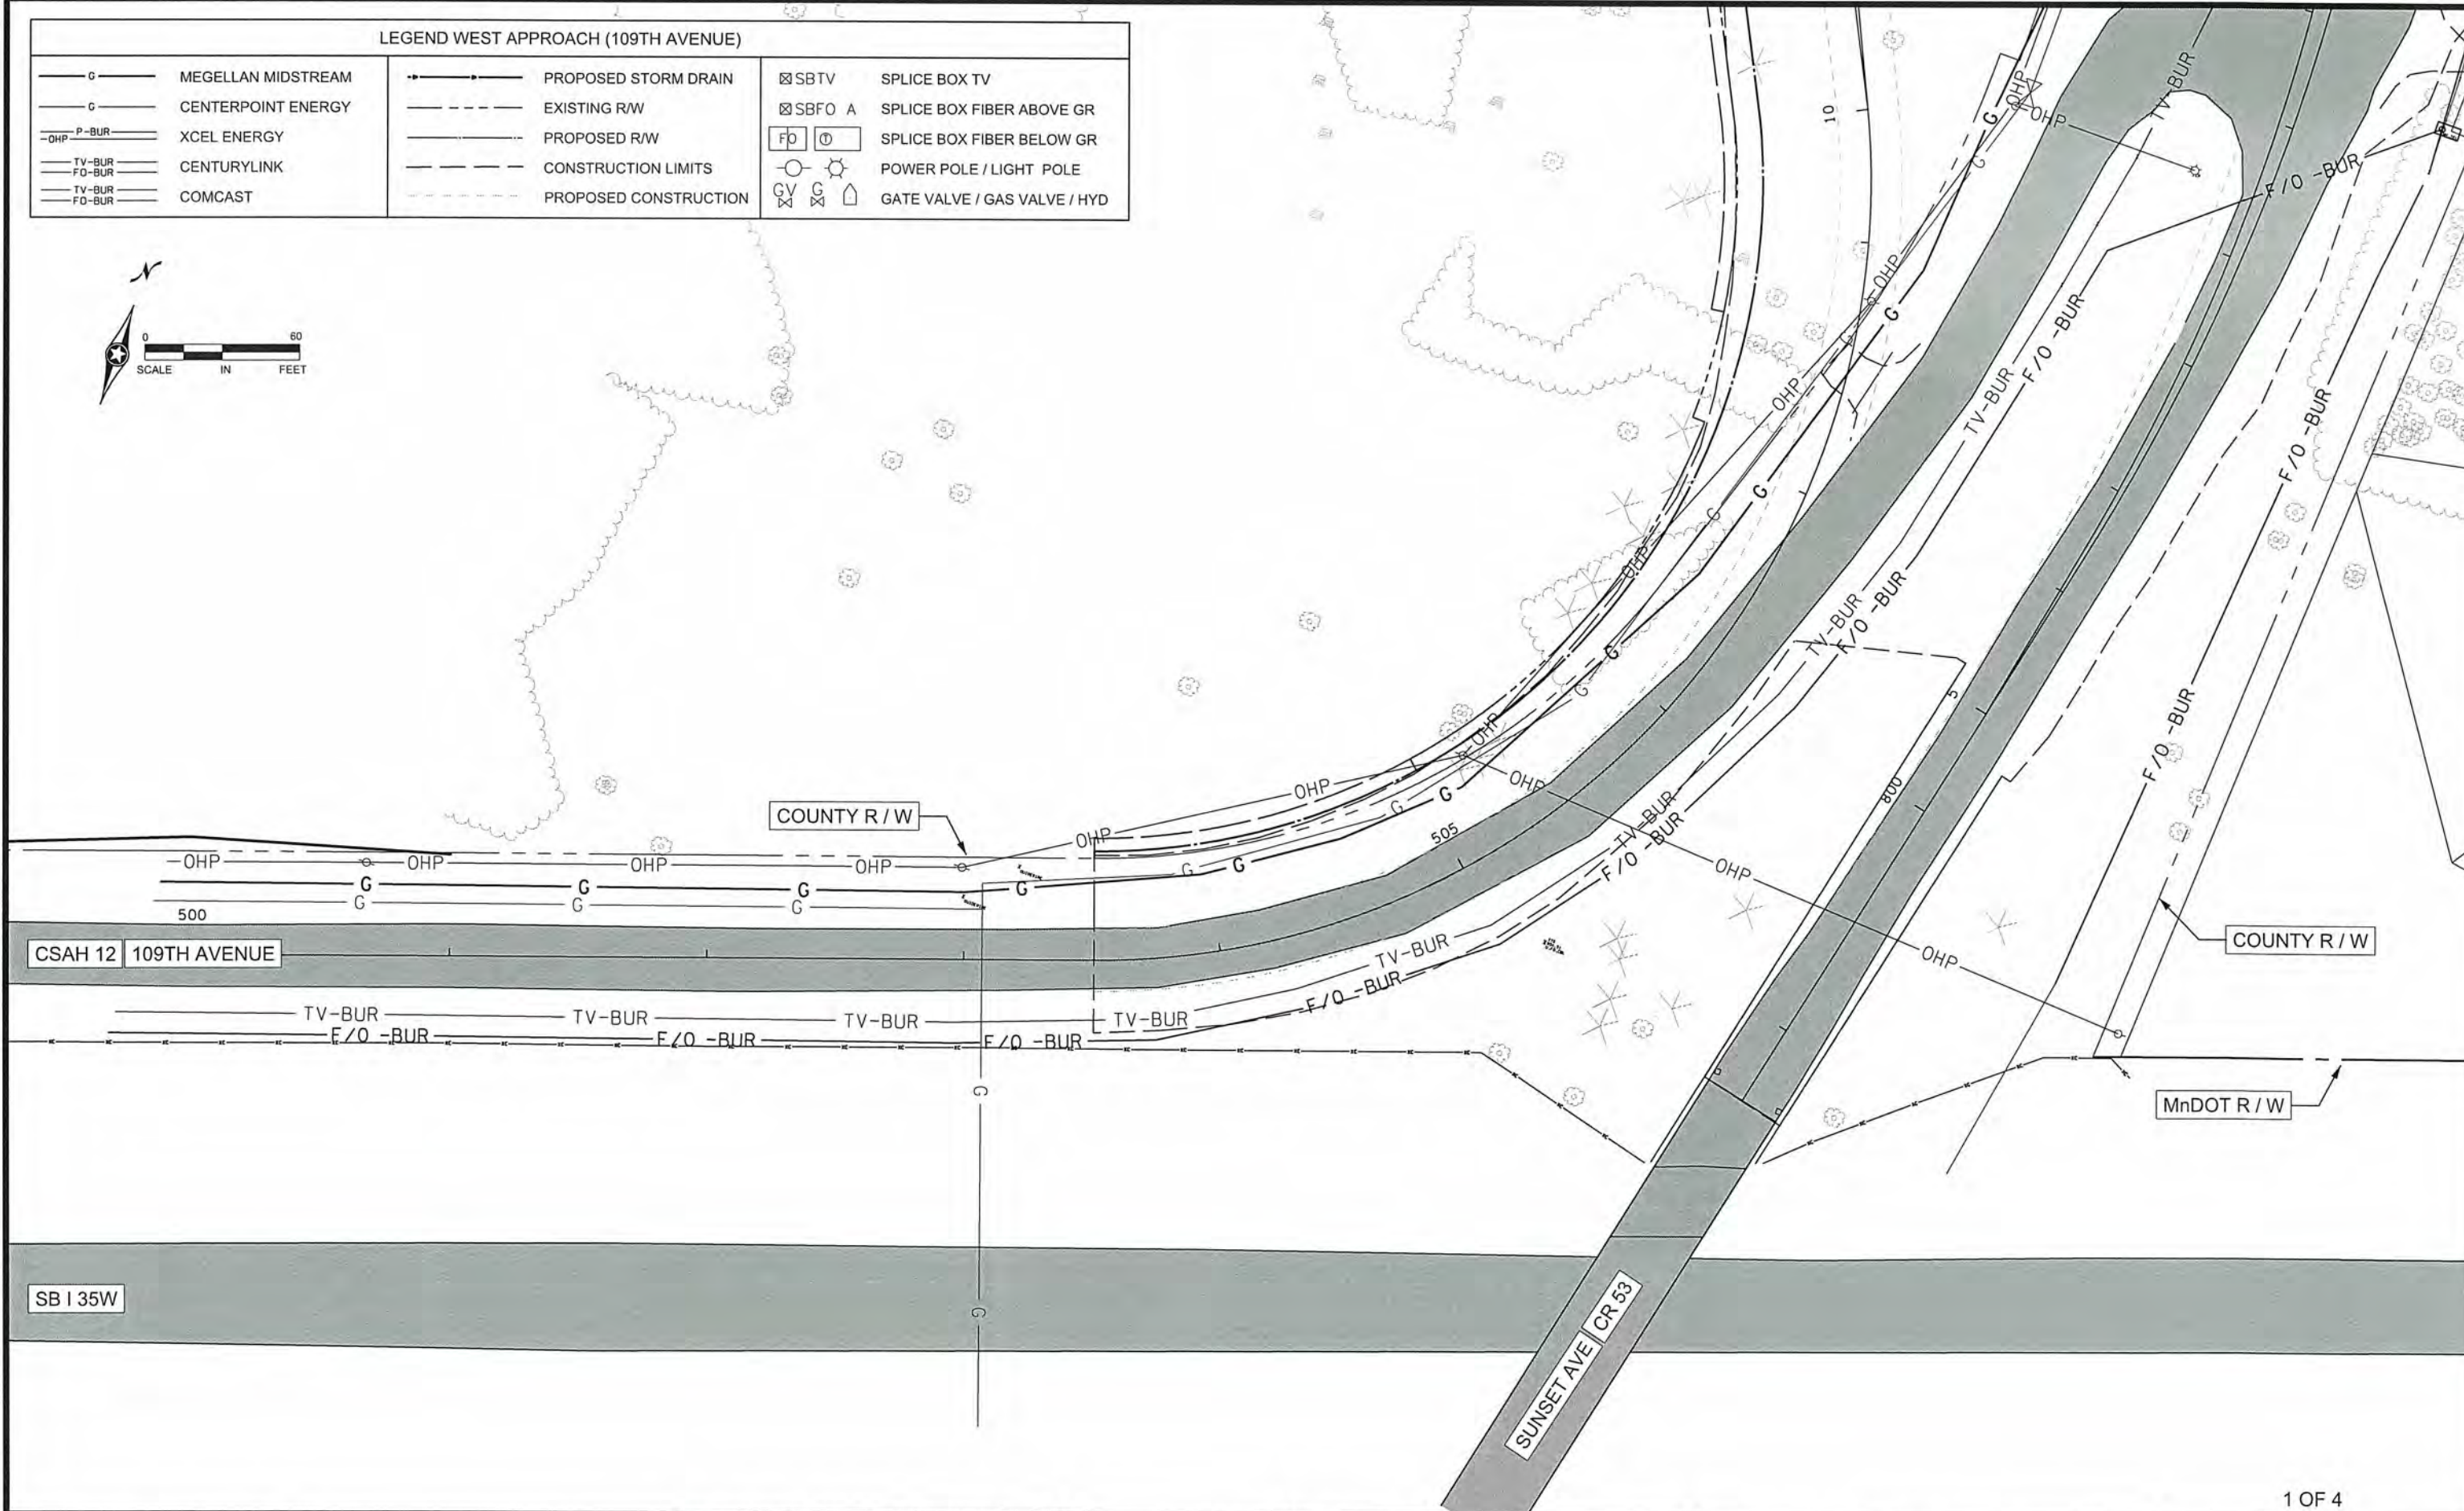

LEGEND WEST APPROACH (109TH AVENUE)			
	MEGELLAN MIDSTREAM		PROPOSED STORM DRAIN
	CENTERPOINT ENERGY		EXISTING R/W
	XCEL ENERGY		PROPOSED R/W
	CENTURYLINK		CONSTRUCTION LIMITS
	COMCAST		PROPOSED CONSTRUCTION
	SPLICE BOX TV		SPLICE BOX FIBER ABOVE GR
	SPLICE BOX FIBER BELOW GR		POWER POLE / LIGHT POLE
	GATE VALVE / GAS VALVE / HYD		

LEGEND SOUTH APPROACH (SUNSET AVENUE)

	MEGELLAN MIDSTREAM		PROPOSED STORM DRAIN		SPLICE BOX TV
	CENTERPOINT ENERGY		EXISTING R/W		SPLICE BOX FIBER ABOVE GR
	XCEL ENERGY		PROPOSED R/W		SPLICE BOX FIBER BELOW GR
	CENTURYLINK		CONSTRUCTION LIMITS		POWER POLE / LIGHT POLE
	COMCAST		PROPOSED CONSTRUCTION		GATE VALVE / GAS VALVE / HYD

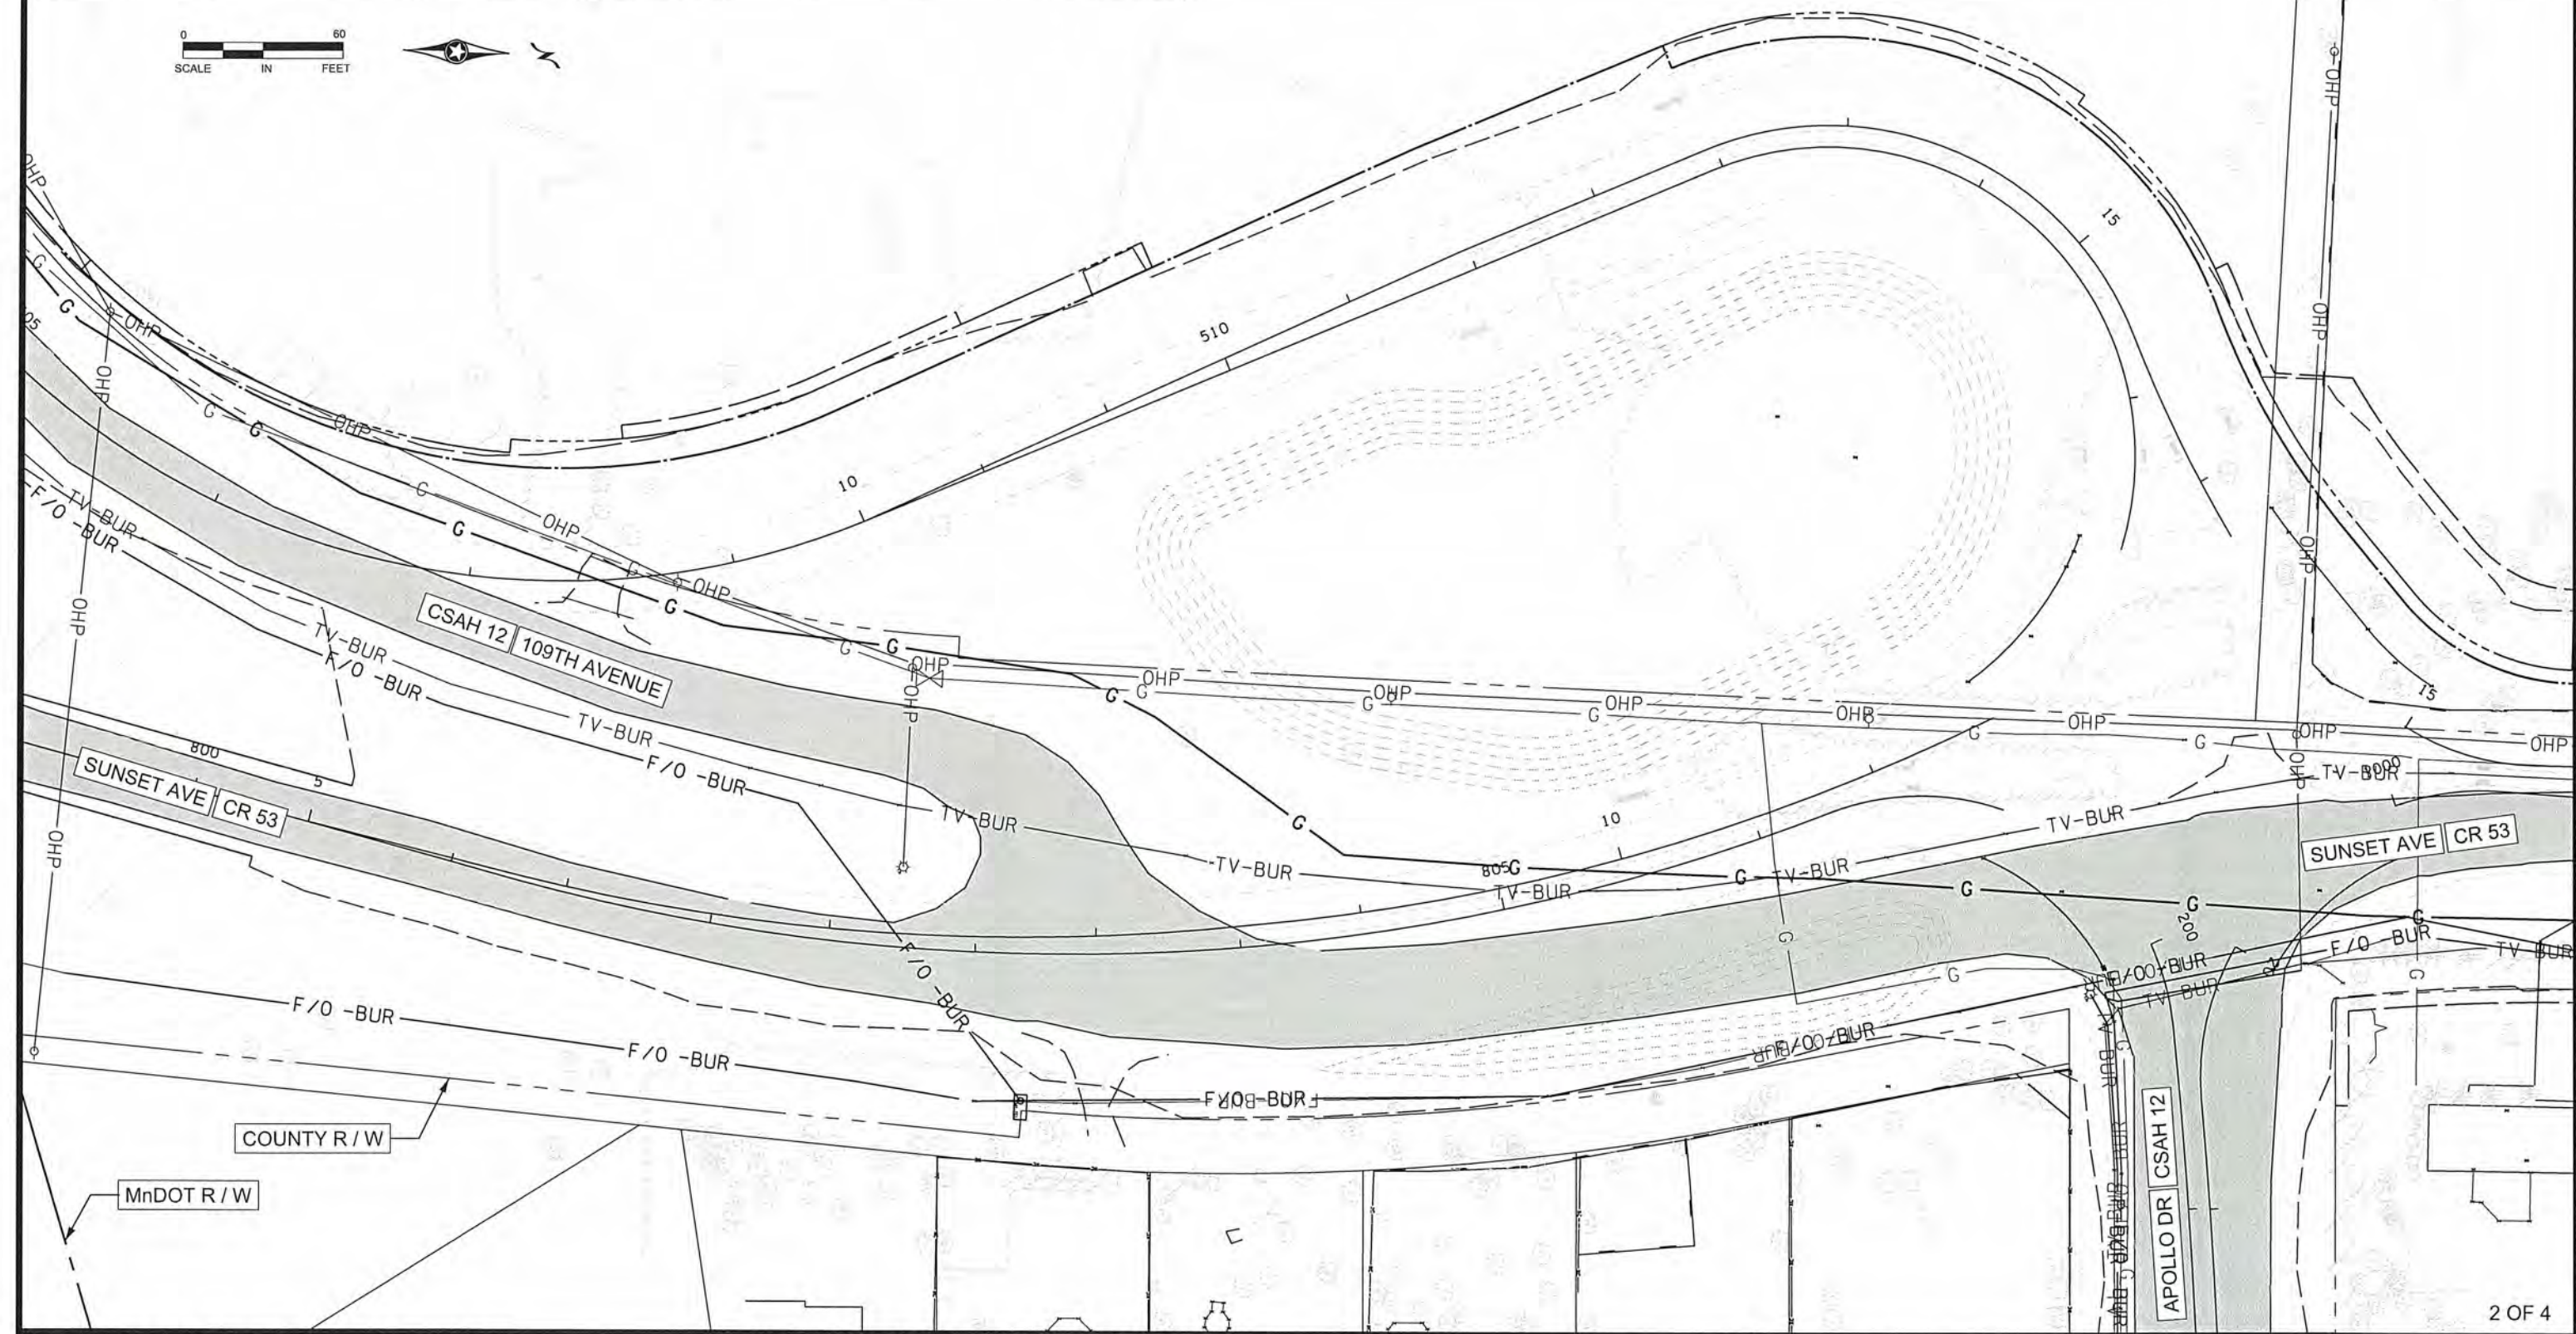

2 OF 4

1	4/22/2016	JCF	NJD	JEO	UPDATED POND GRAPHIC
NO	DATE	BY	CKD	APPR	REVISION
NAME: P:\02-612-13\Plan\002612013_UT_P2.dgn 04/22/2016 12:59:26 PM					

I HEREBY CERTIFY THAT THIS PLAN WAS PREPARED BY ME OR UNDER MY DIRECT SUPERVISION AND THAT I AM A DULY LICENSED PROFESSIONAL ENGINEER UNDER THE LAWS OF THE STATE OF MINNESOTA.
PRINT NAME: NICHOLAS J DOBDA
SIGNATURE:
DATE: 4-22-16 LICENSE NO. 49046


DRAWN BY JCF DATE 01-01-16
DESIGN BY NJD DATE 08-01-15
CHECKED BY JEO DATE 01-15-16



ANOKA COUNTY
HIGHWAY DEPT.

ANOKA COUNTY SAP 002-612-013
CITY OF BLAINE SAP 106-020-034
CITY OF LINO LAKES SAP 210-020-007

EXISTING UTILITIES
SOUTH APPROACH
Sheet 25 of 141 Sheets

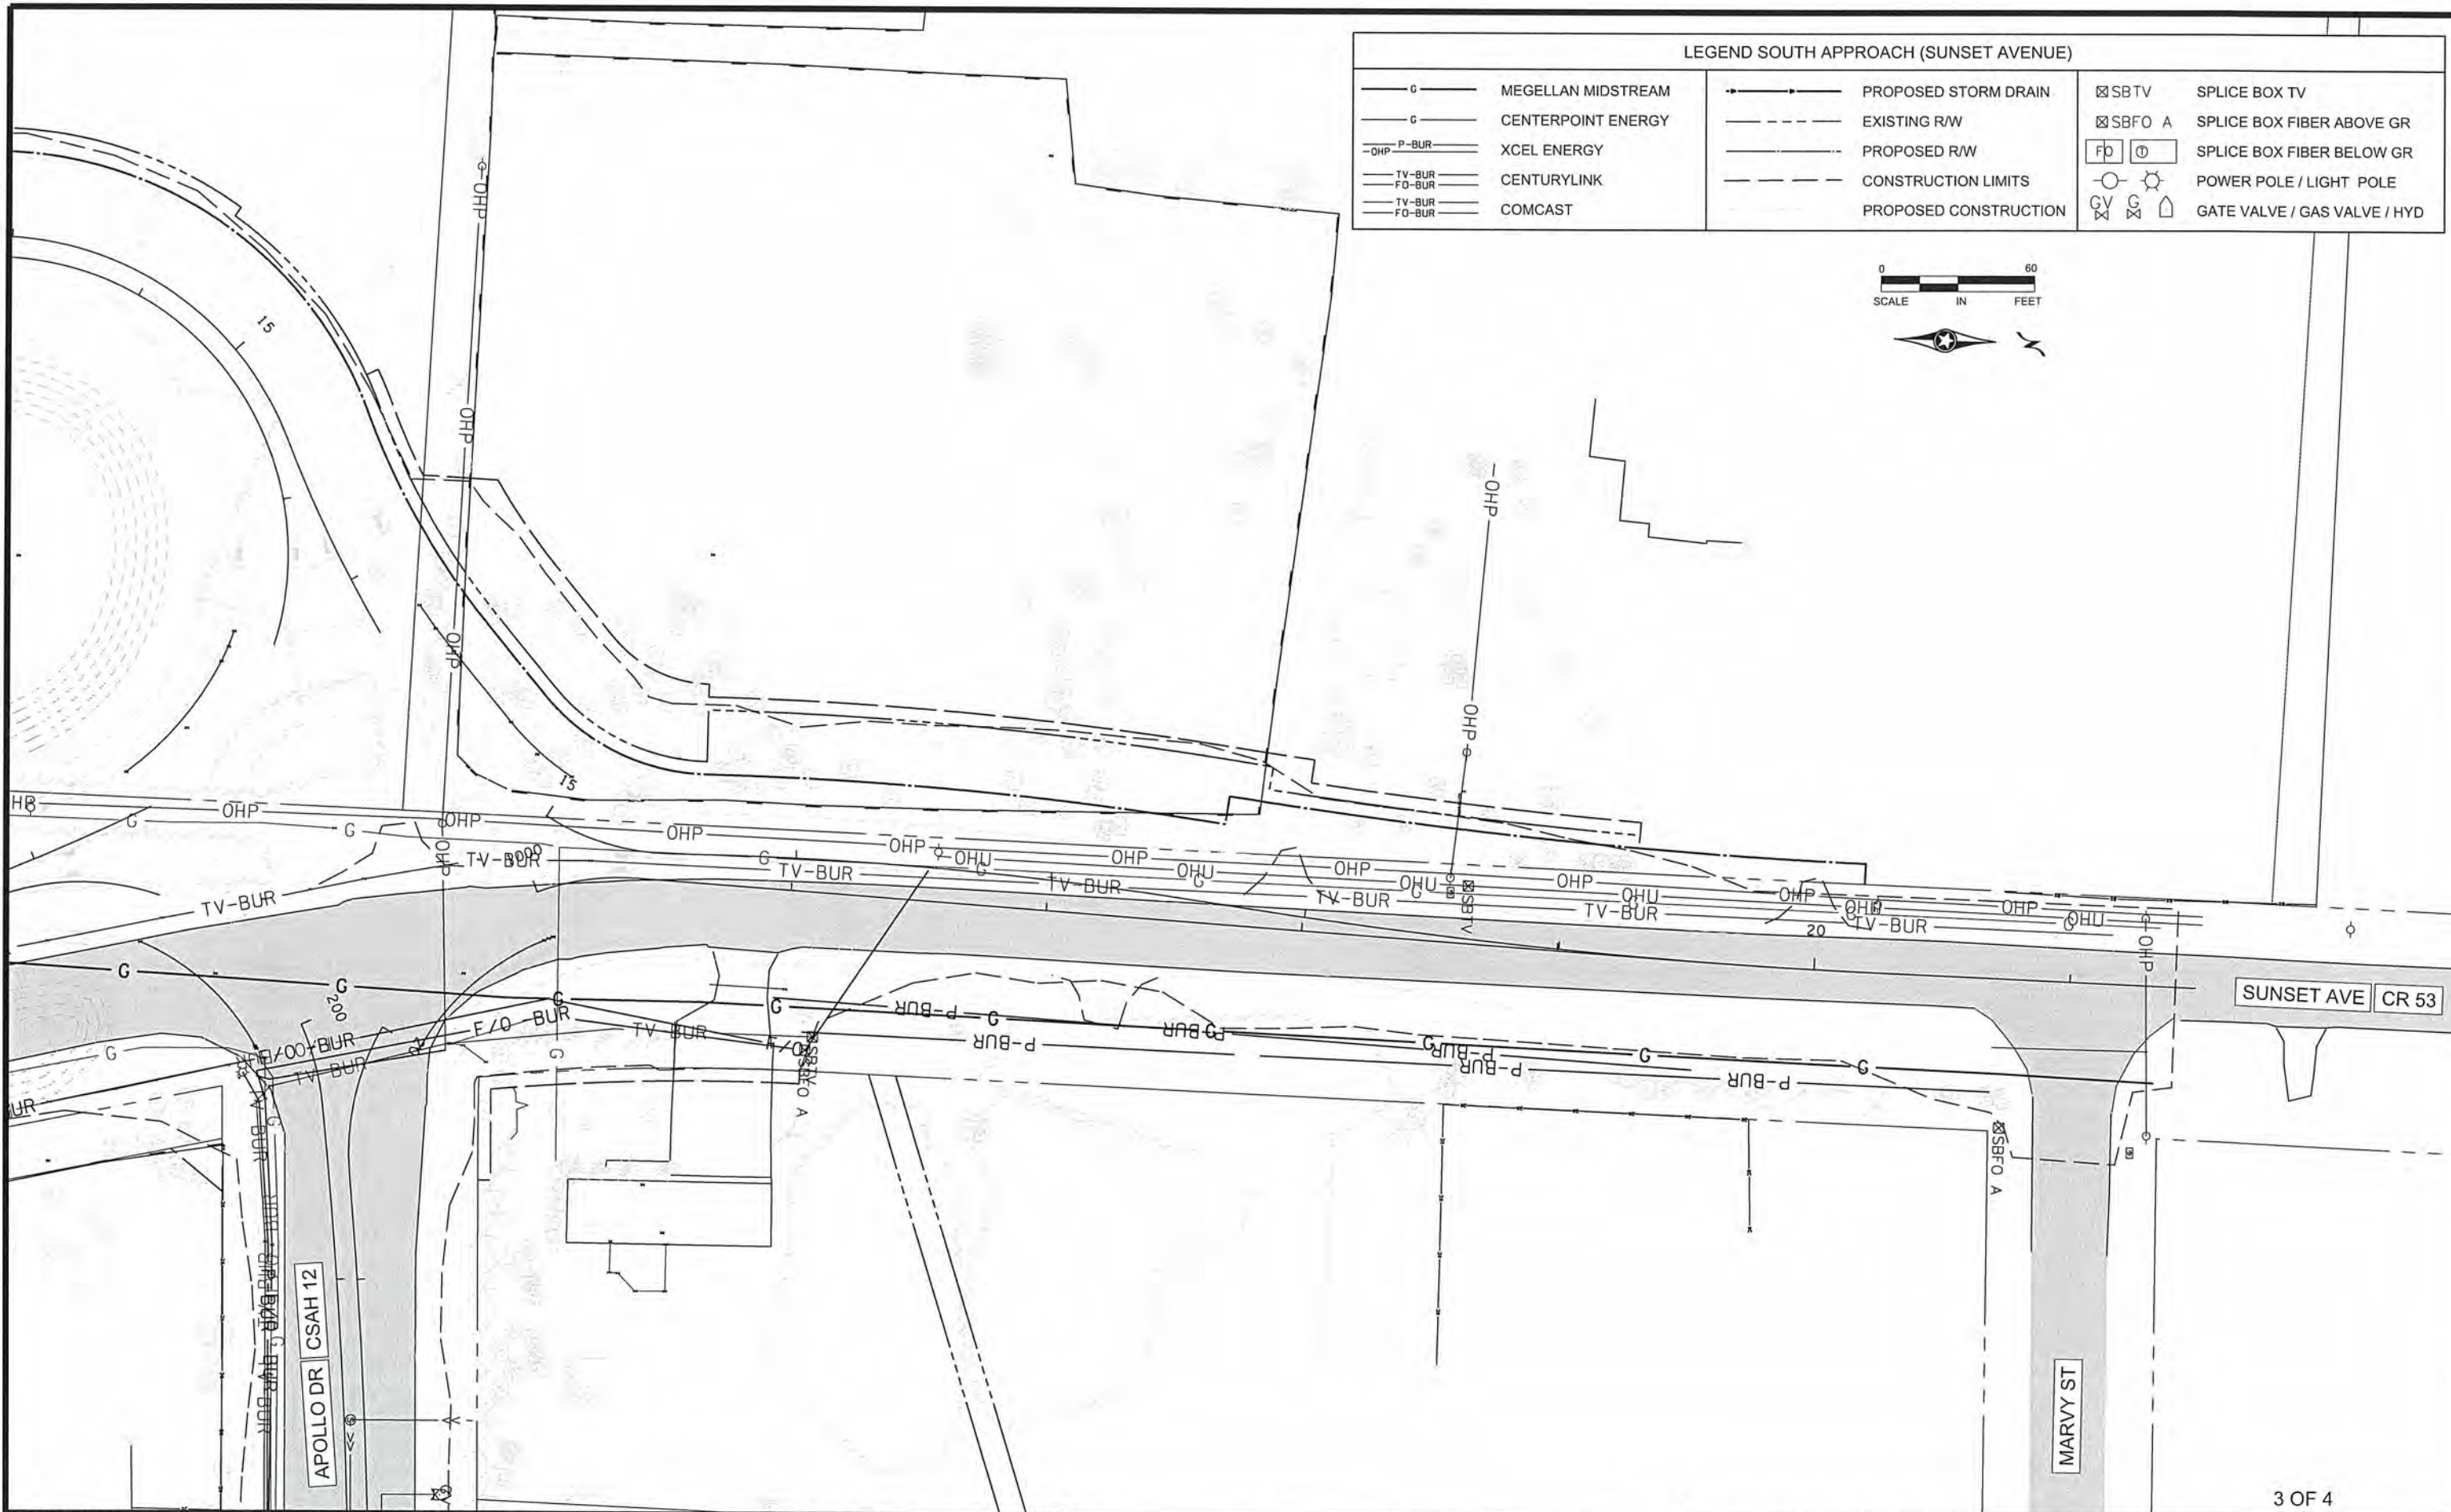

1	4/22/2016	JCF	NJD	JEO	UPDATED POND GRAPHIC
NO	DATE	BY	CKD	APPR	REVISION
NAME: P:\02-612-13\Plan\002612013_UT_P3.dgn 04/22/2016 12:59:29 PM					

I HEREBY CERTIFY THAT THIS PLAN WAS PREPARED BY ME OR UNDER MY DIRECT SUPERVISION AND THAT I AM A DULY LICENSED PROFESSIONAL ENGINEER UNDER THE LAWS OF THE STATE OF MINNESOTA.
PRINT NAME: NICHOLAS J DOBDA
SIGNATURE: *NJD*
DATE: 4-22-16 LICENSE NO. 49046


DRAWN BY JCF DATE 01-01-16
DESIGN BY NJD DATE 08-01-15
CHECKED BY JEO DATE 01-15-16




ANOKA COUNTY
HIGHWAY DEPT.

ANOKA COUNTY SAP 002-612-013
CITY OF BLAINE SAP 106-020-034
CITY OF LINO LAKES SAP 210-020-007

EXISTING UTILITIES
NORTH APPROACH
Sheet 26 of 141 Sheets

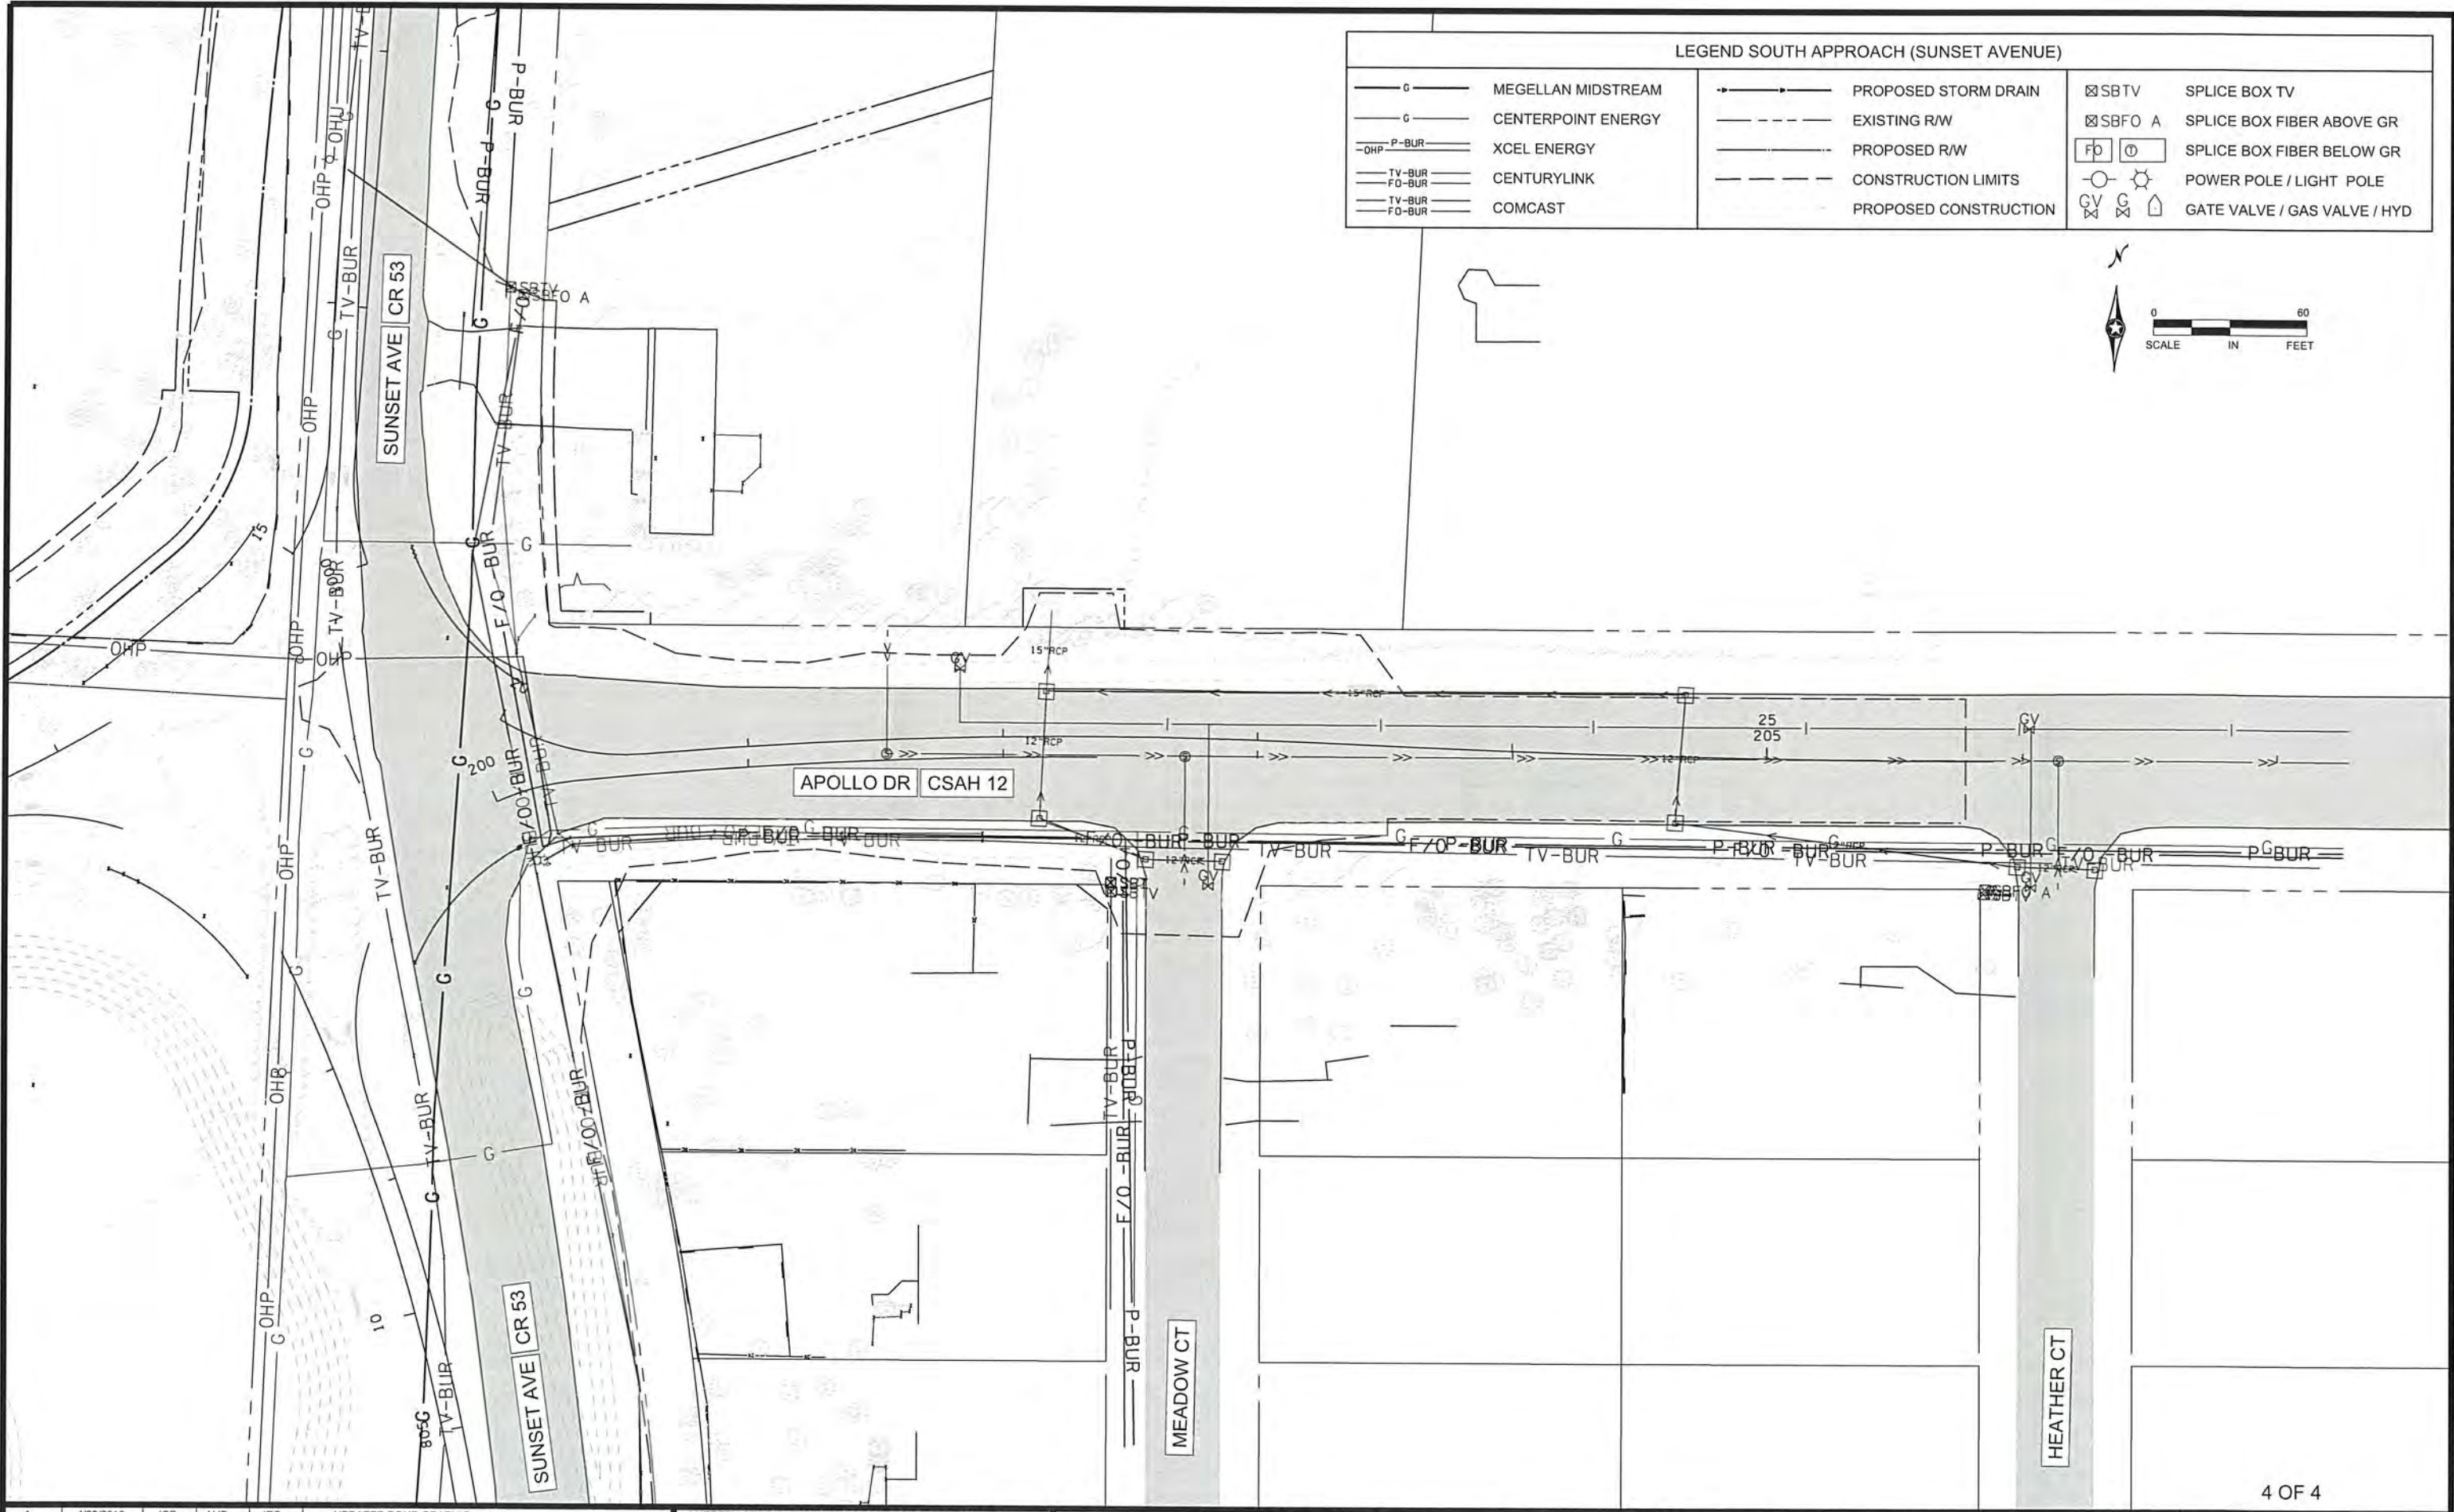

LEGEND SOUTH APPROACH (SUNSET AVENUE)			
	MEGELLAN MIDSTREAM		PROPOSED STORM DRAIN
	CENTERPOINT ENERGY		EXISTING R/W
	XCEL ENERGY		PROPOSED R/W
	CENTURYLINK		CONSTRUCTION LIMITS
	COMCAST		PROPOSED CONSTRUCTION
	SBTV		SPLICE BOX TV
	SBFO A		SPLICE BOX FIBER ABOVE GR
	SBFO B		SPLICE BOX FIBER BELOW GR
	GV		POWER POLE / LIGHT POLE
	GV		GATE VALVE / GAS VALVE / HYD

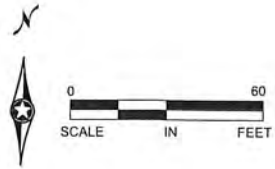

1	4/22/2016	JCF	NJD	JEO	UPDATED POND GRAPHIC
NO	DATE	BY	CKD	APPR	REVISION
NAME: P:\02-612-13\Plan\002612013_UT_P4.dgn 04/22/2016 12:59:31 PM					

I HEREBY CERTIFY THAT THIS PLAN WAS PREPARED BY ME OR UNDER MY DIRECT SUPERVISION AND THAT I AM A DULY LICENSED PROFESSIONAL ENGINEER UNDER THE LAWS OF THE STATE OF MINNESOTA.
PRINT NAME: NICHOLAS J DOBDA
SIGNATURE:
DATE: 4-22-16 LICENSE NO. 49046


DRAWN BY JCF DATE 01-01-16
DESIGN BY NJD DATE 08-01-15
CHECKED BY JEQ DATE 01-15-16




ANOKA COUNTY
HIGHWAY DEPT.

ANOKA COUNTY SAP 002-612-013
CITY OF BLAINE SAP 106-020-034
CITY OF LINO LAKES SAP 210-020-007


CSAH 12
WEST OF CR 53
 PE12_2W STA. 503+50.67 - 514+57.12

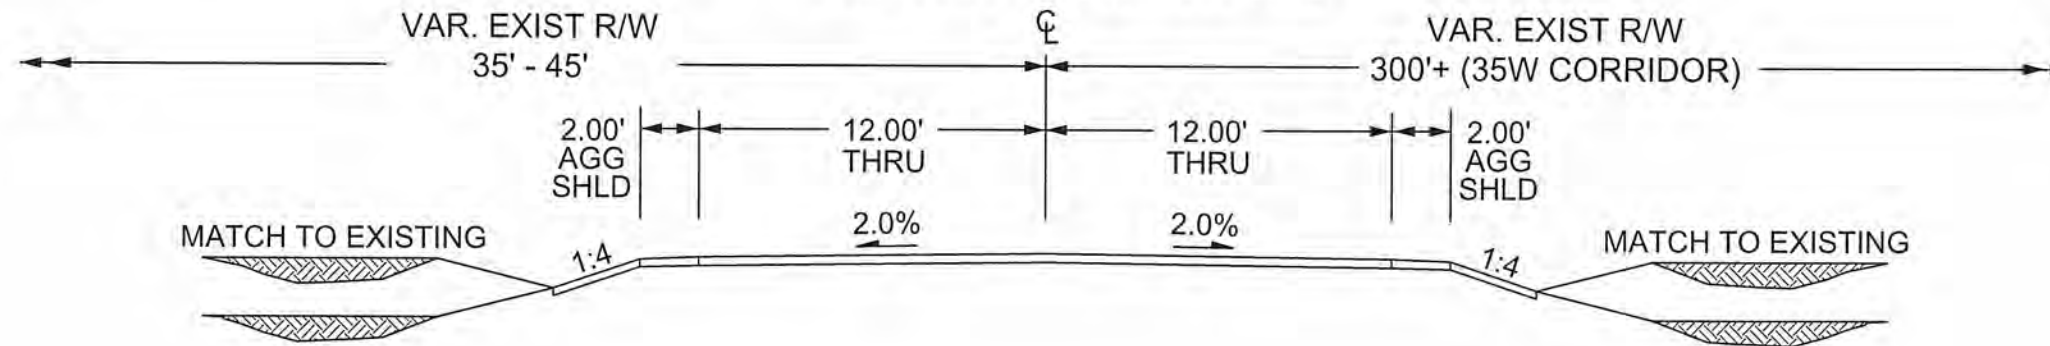


CSAH 12
EAST OF CR 53
 PE12_2E STA. 200+00.00 - 205+77.66

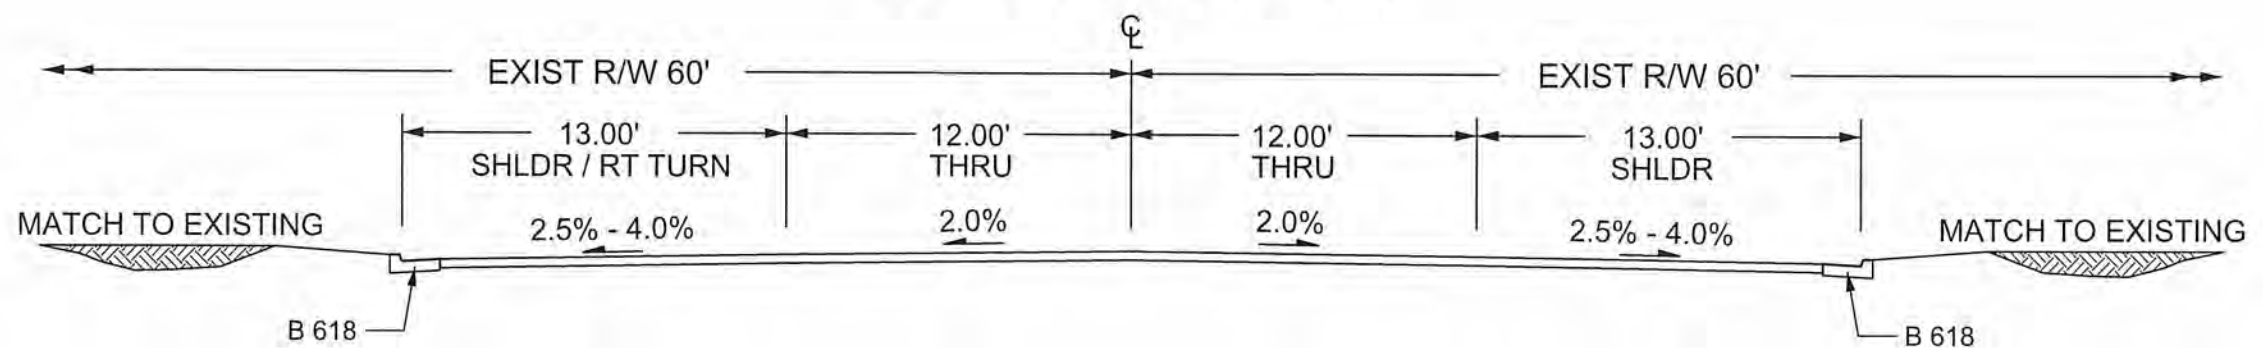


CR 53
SOUTH OF CSAH 12
 PN53_2S STA. 798+67.94 - 804+04.43

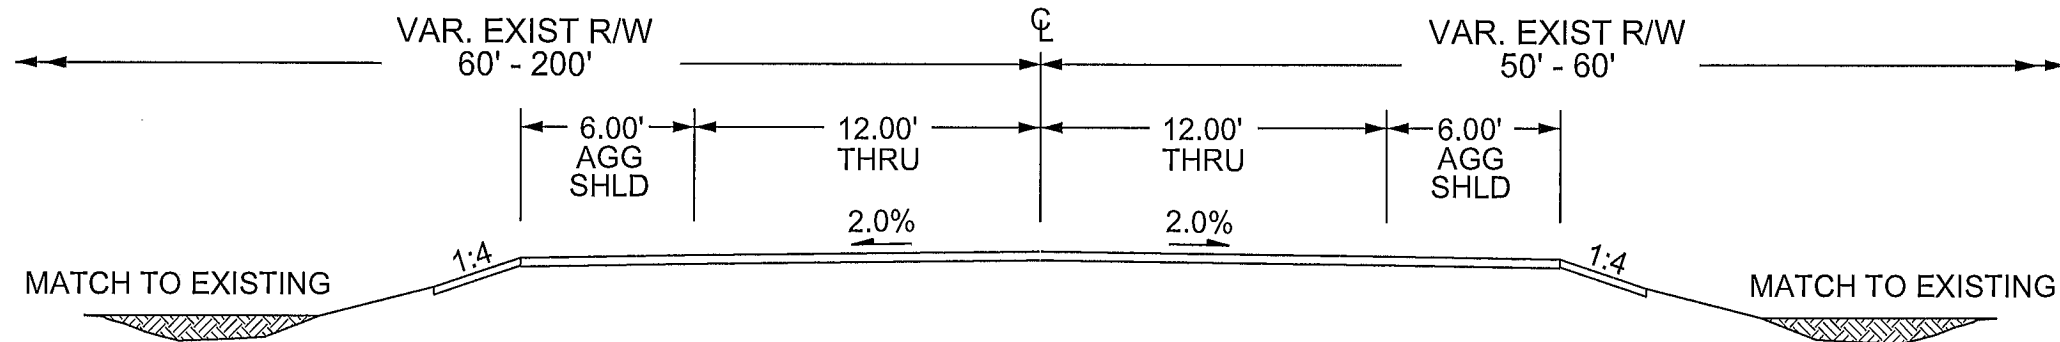


CR 53
BETWEEN WEST AND EAST CSAH 12
 PN53_2S STA. 804+04.43 - 806+94.31

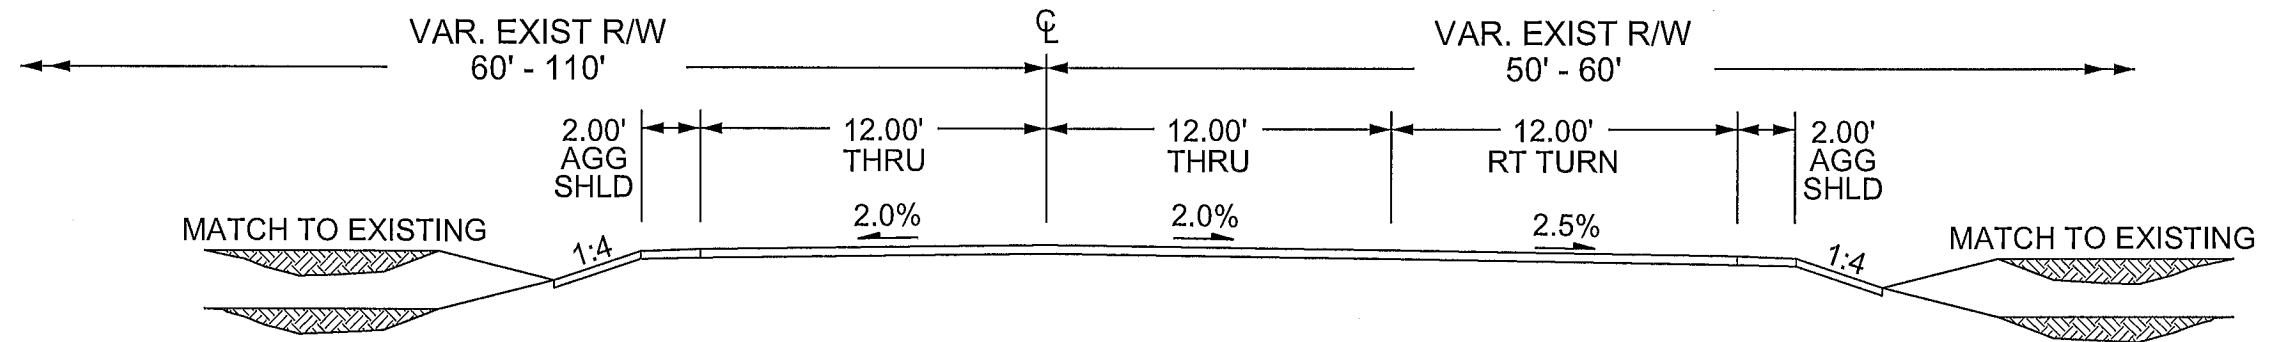


CR 53
NORTH OF CSAH 12
 PN53_2N STA. 1000+00.00 - PS53_2N STA. 21+41.37

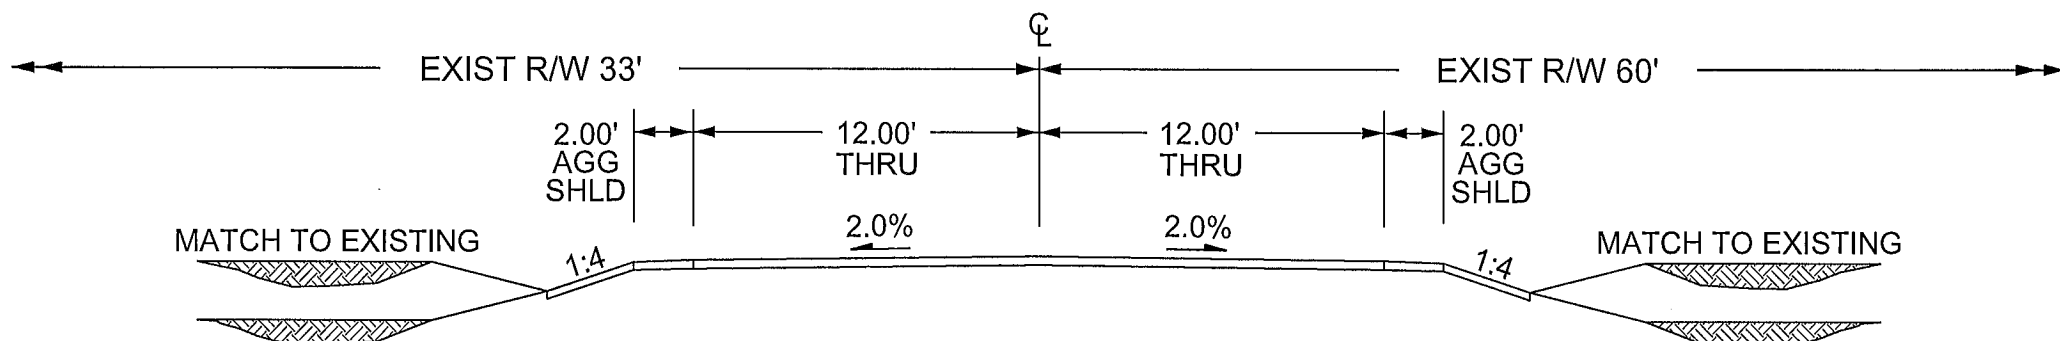


INP R/W

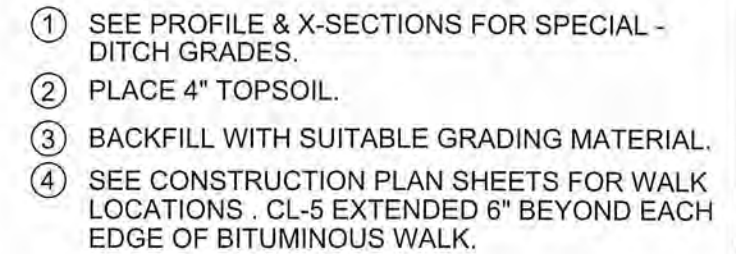

INP R/W

 


INP R/W

 

Sheet 30 of 141 Sheets

CSAH 12


200+00.00 - 202+37.11

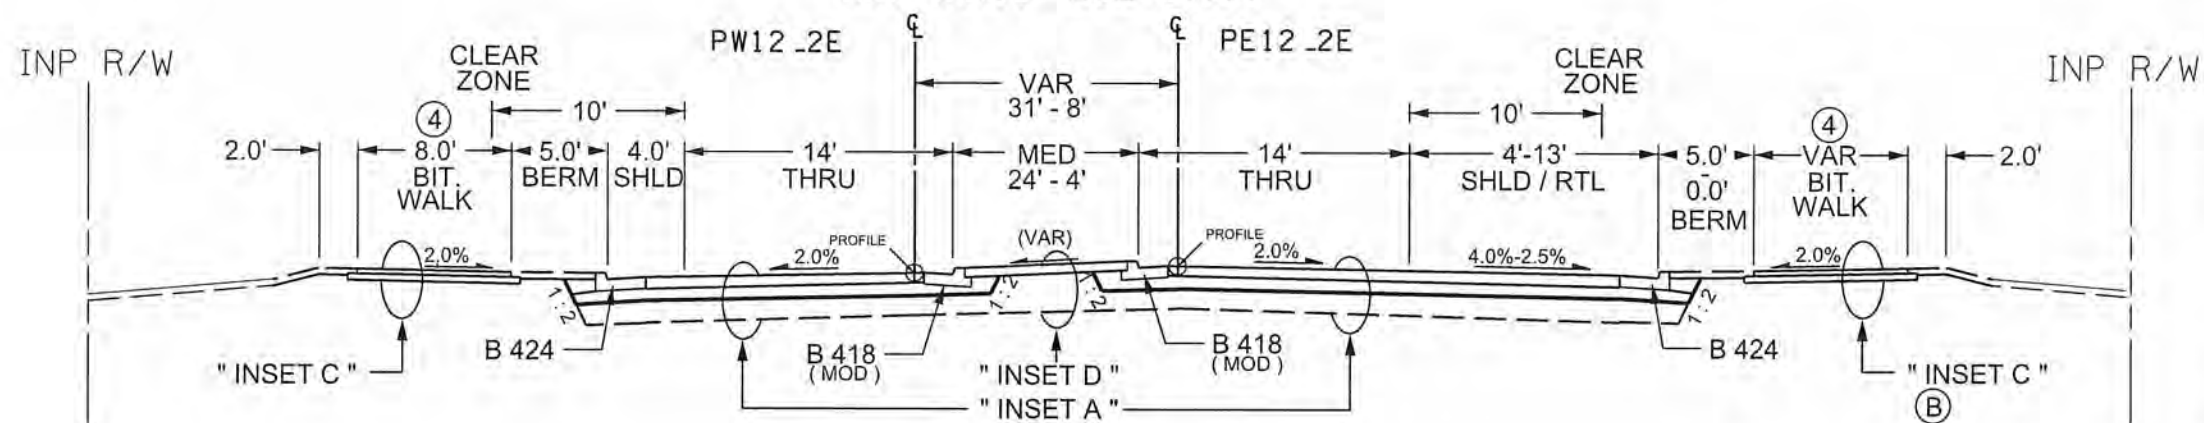

- NOTES:
- ALL STATIONING FOR THESE SECTIONS BASED - OFF <PE12_2E> ALIGNMENT
- ① SEE PROFILE & X-SECTIONS FOR SPECIAL - DITCH GRADES.
 - ② PLACE 4" TOPSOIL.
 - ③ BACKFILL WITH SUITABLE GRADING MATERIAL.
 - ④ SEE CONSTRUCTION PLAN SHEETS FOR WALK LOCATIONS . CL-5 EXTENDED 6" BEYOND EACH EDGE OF BITUMINOUS WALK.
- (A) END CURB LEB AT STA. 202+48.93
 (B) END TRAIL LEB AT STA. 203+51.19
 (C) END CURB LWB AT STA. 203+32.30
 (D) END TRAIL LWB AT STA. 203+32.30


CSAH 12

202+37.11 - 203+51.16

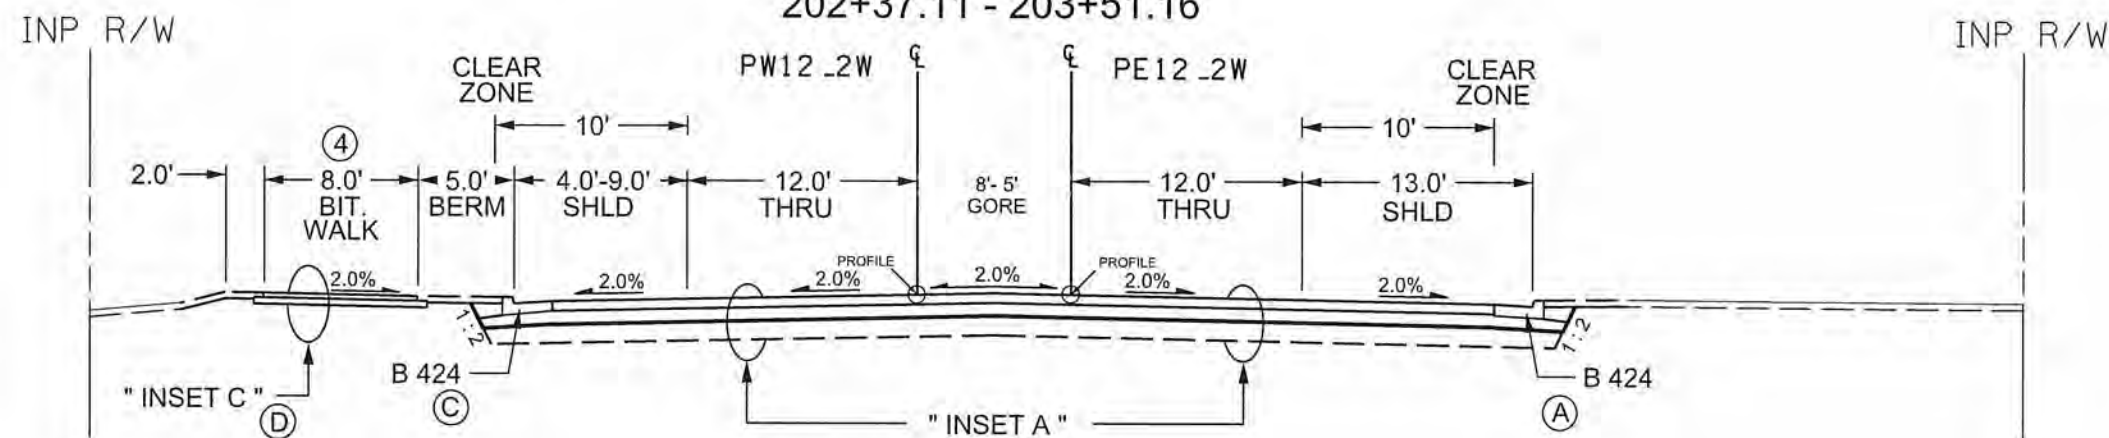

CSAH 12

203+51.16 - 205+77.66

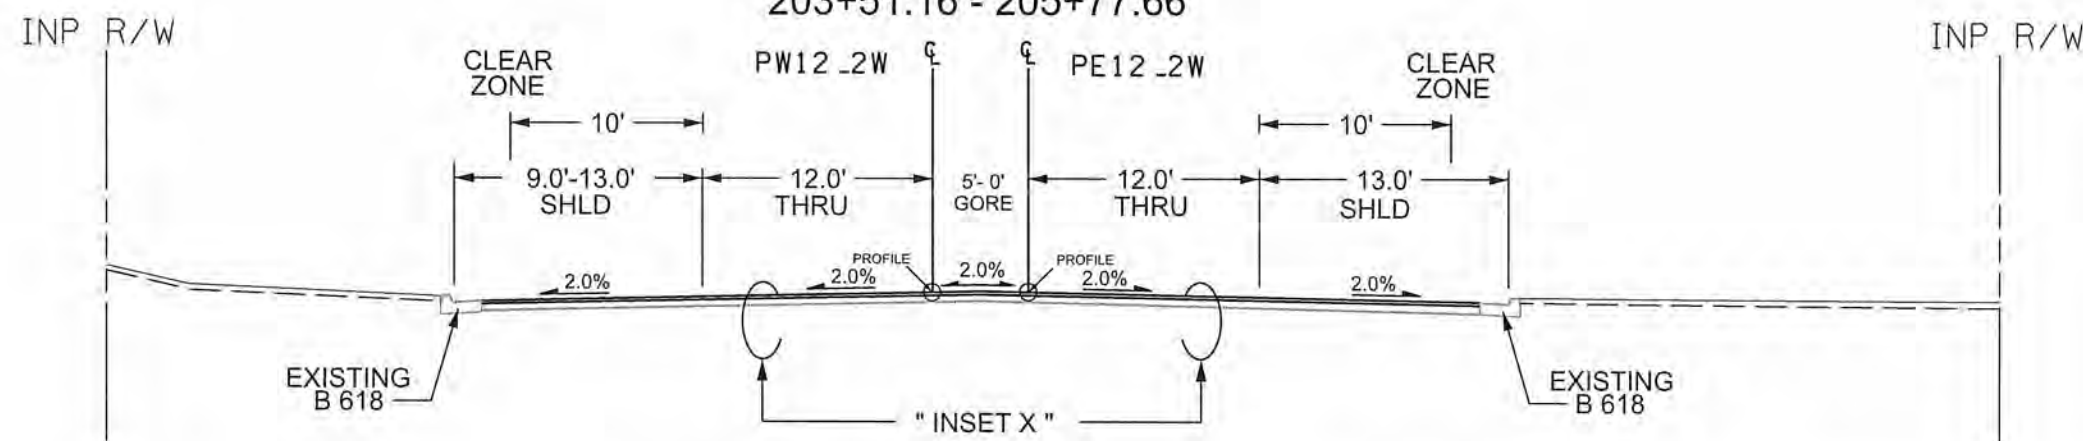

4 OF 7

NO	DATE	BY	CKD	APPR	REVISION

I HEREBY CERTIFY THAT THIS PLAN WAS PREPARED BY ME OR UNDER MY DIRECT SUPERVISION AND THAT I AM A DULY LICENSED PROFESSIONAL ENGINEER UNDER THE LAWS OF THE STATE OF MINNESOTA.

PRINT NAME: NICHOLAS J DOBDA

SIGNATURE: *[Signature]*

DATE: 3-22-16 LICENSE NO. 49046

DRAWN BY: JCF DATE: 01-01-16

DESIGN BY: NJD DATE: 08-01-15

CHECKED BY: JEO DATE: 01-15-16




ANOKA COUNTY
HIGHWAY DEPT.

ANOKA COUNTY SAP 002-612-013
CITY OF BLAINE SAP 106-020-034
CITY OF LINO LAKES SAP 210-020-007


TYPICALS
PROPOSED CSAH 18
EAST LEG

Sheet 31 of 141 Sheets


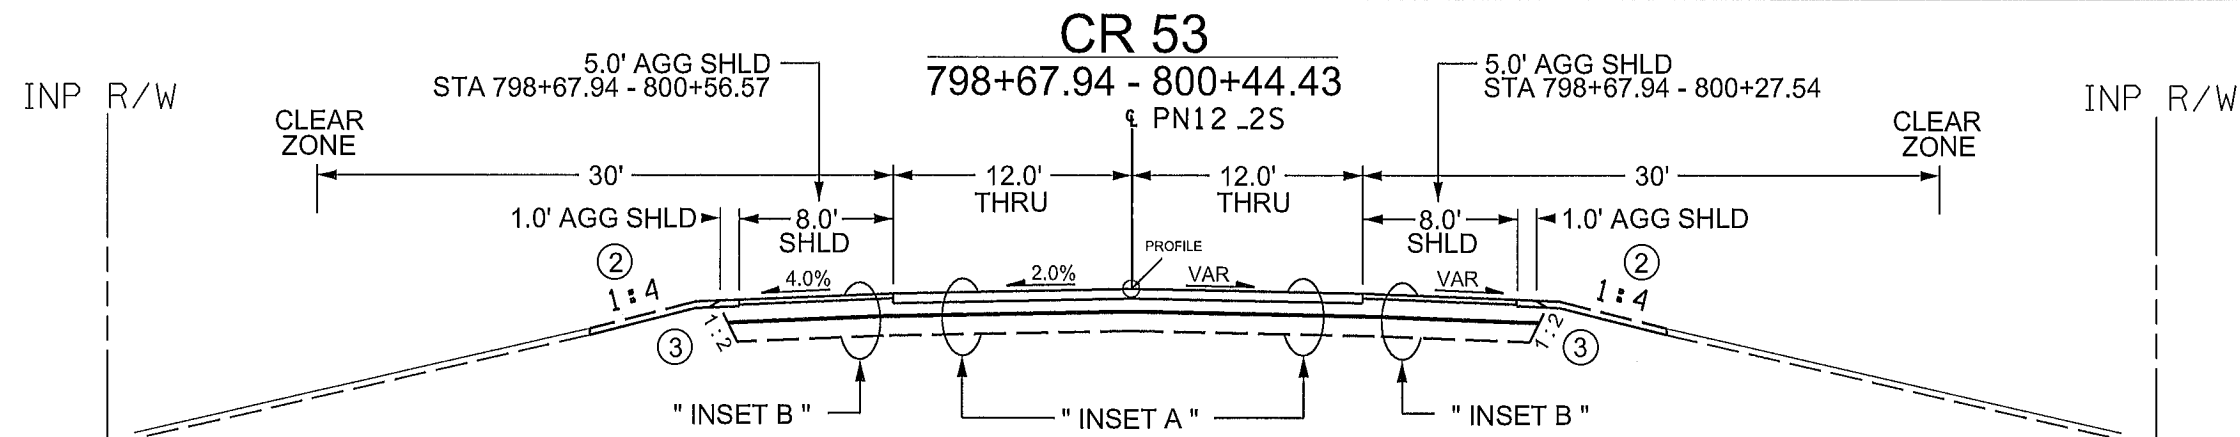


NOTES:

- ALL STATIONING FOR THESE SECTIONS BASED - OFF <PN53_2S> ALIGNMENT
- ① SEE PROFILE & X-SECTIONS FOR SPECIAL - DITCH GRADES.
 - ② PLACE 4" TOPSOIL.
 - ③ BACKFILL WITH SUITABLE GRADING MATERIAL.
 - ④ SEE CONSTRUCTION PLAN SHEETS FOR WALK LOCATIONS. CL-5 EXTENDED 6" BEYOND EACH EDGE OF BITUMINOUS WALK.

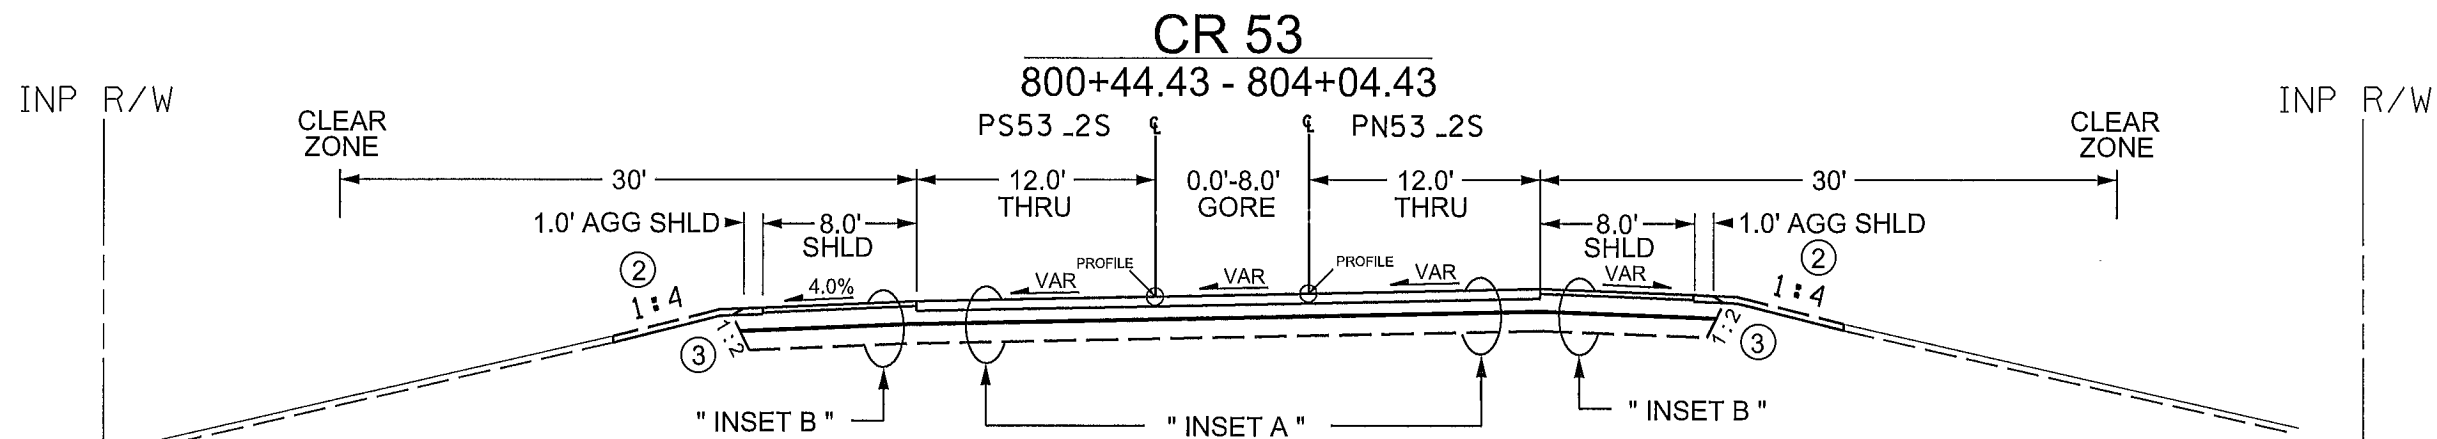

- Ⓐ END CURB LNB AT STA. 804+04.39
- Ⓑ END TRAIL LNB AT STA. 804+04.39
- Ⓒ END CURB LSB AT STA. 805+63.85
- Ⓓ END TRAIL LSB AT STA. 805+63.85

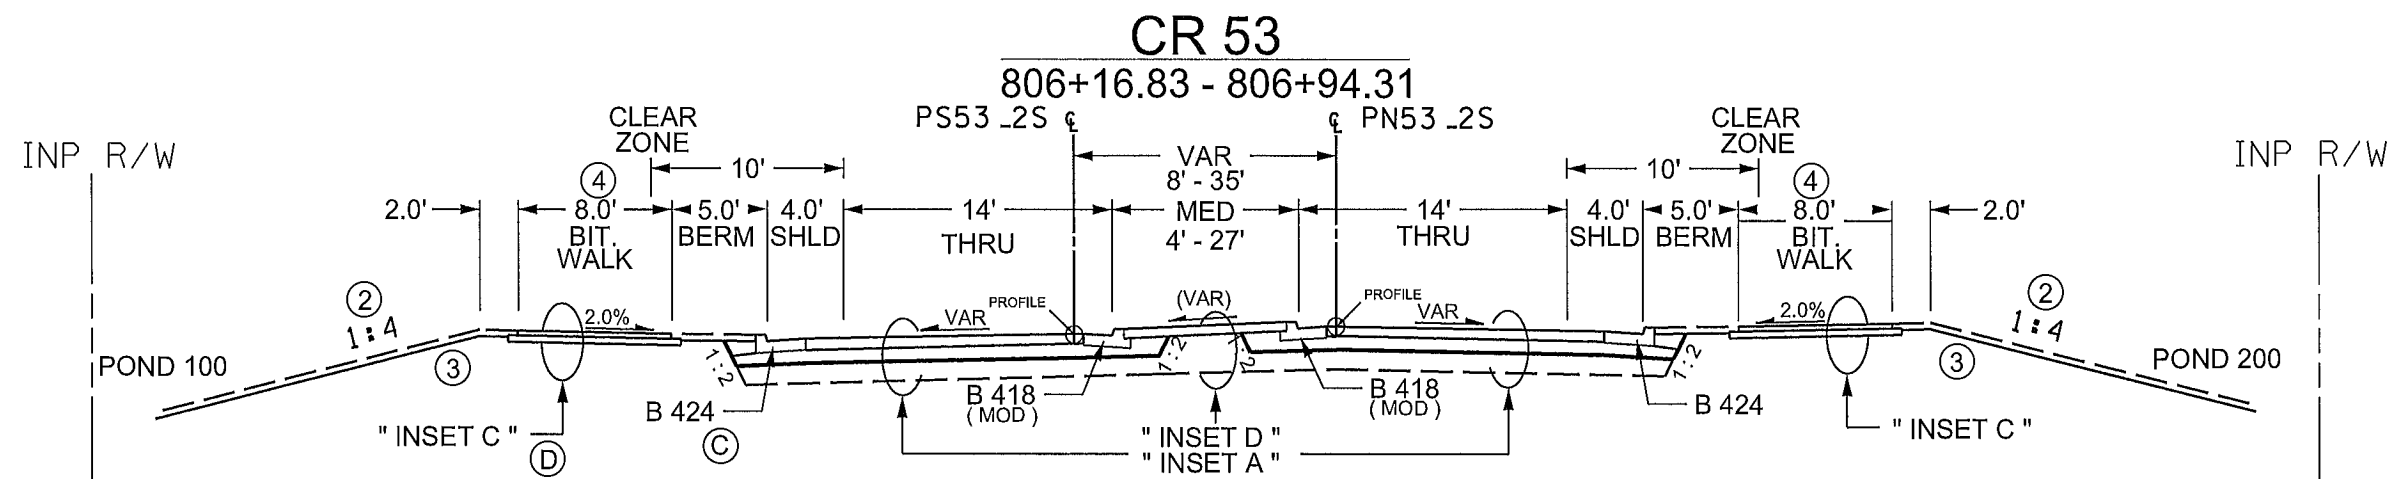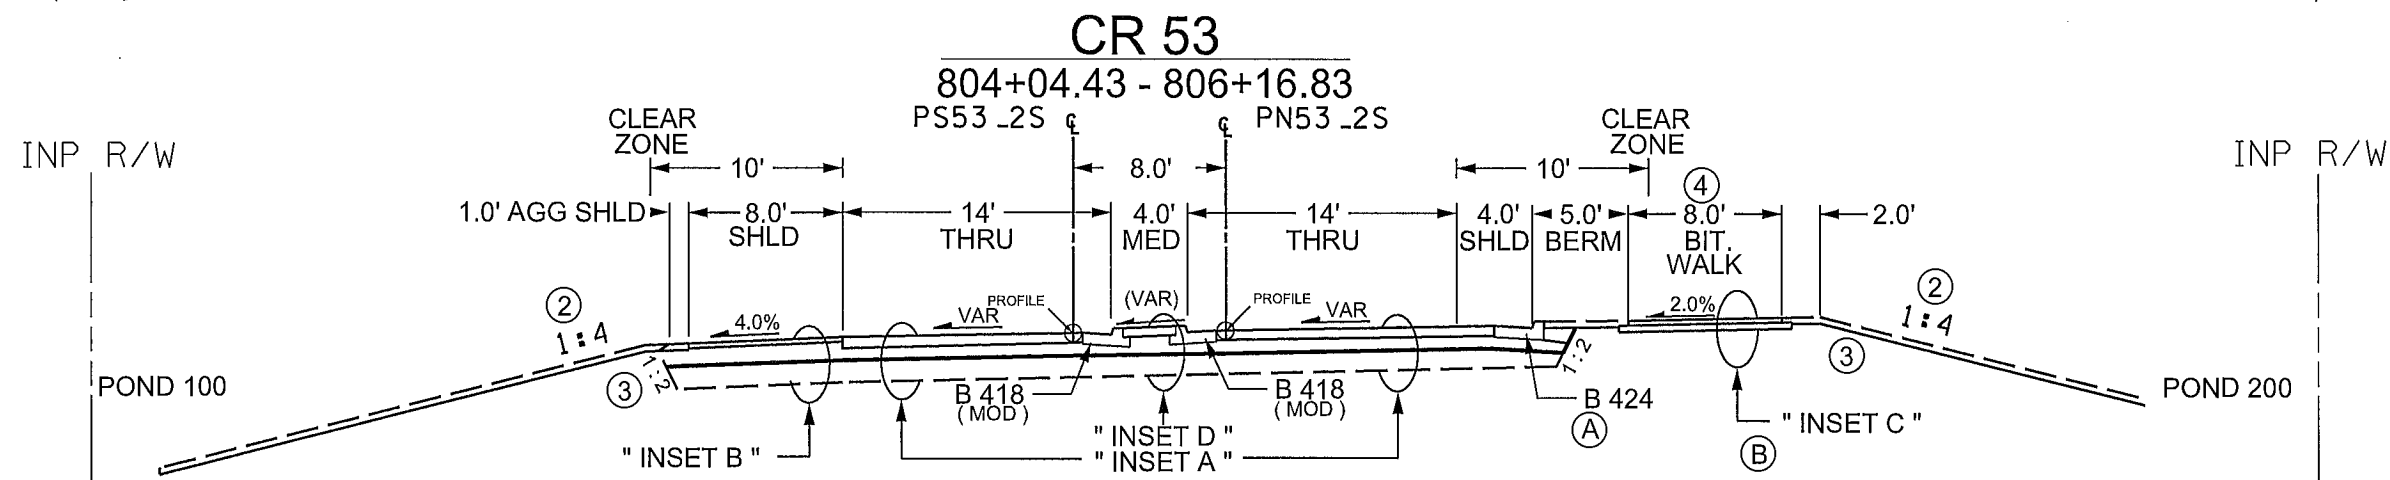

5 OF 7

NO	DATE	BY	CKD	APPR	REVISION

I HEREBY CERTIFY THAT THIS PLAN WAS PREPARED BY ME OR UNDER MY DIRECT SUPERVISION AND THAT I AM A DULY LICENSED PROFESSIONAL ENGINEER UNDER THE LAWS OF THE STATE OF MINNESOTA.

PRINT NAME: NICHOLAS J. DOBDA

SIGNATURE: *Nicholas J. Dobda*

DATE: 3-22-16 LICENSE NO. 49046

DRAWN BY: JCF DATE: 01-01-16

DESIGN BY: NJD DATE: 08-01-15

CHECKED BY: JEO DATE: 01-16-16






ANOKA COUNTY
HIGHWAY DEPT.

ANOKA COUNTY SAP 002-612-013
CITY OF BLAINE SAP 106-020-034
CITY OF LINO LAKES SAP 210-020-007

TYPICALS
PROPOSED CSAH 18
SOUTH LEG

Sheet 32 of 141 Sheets

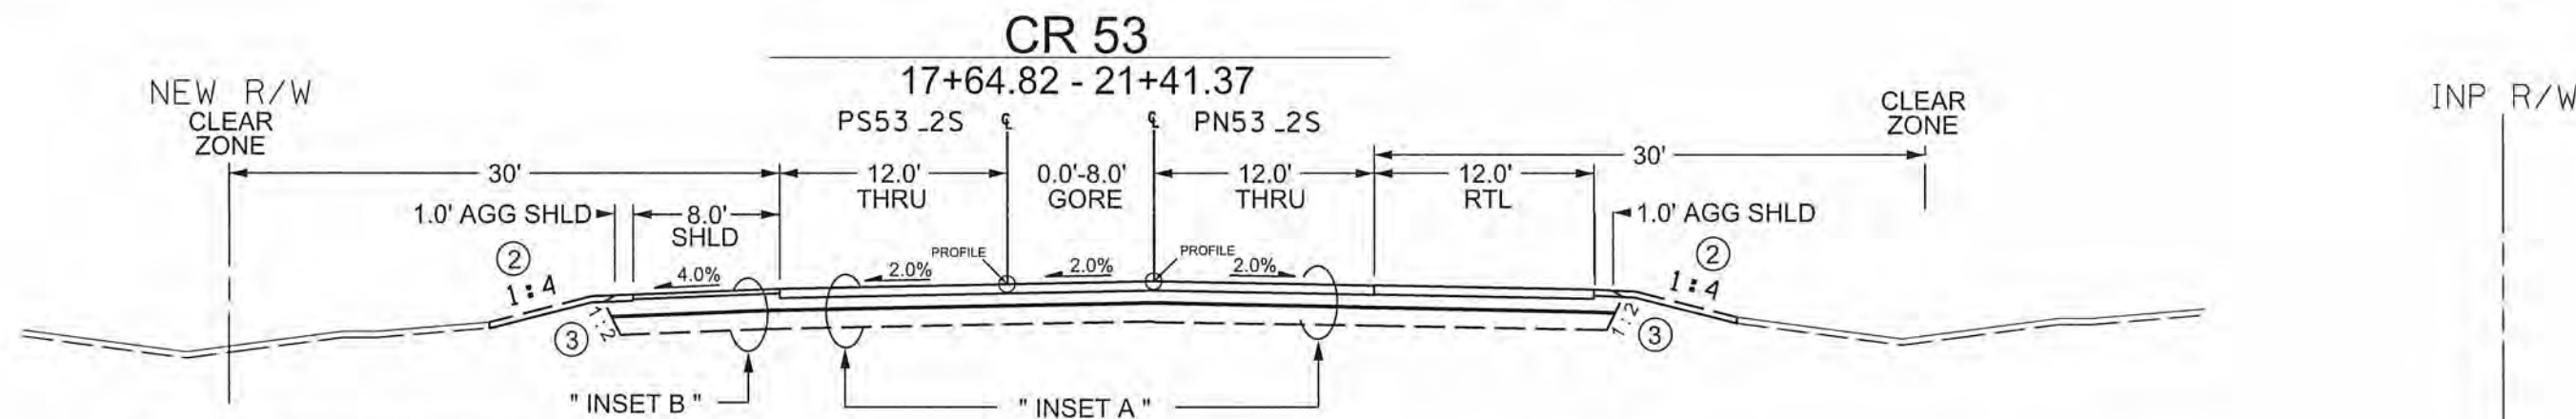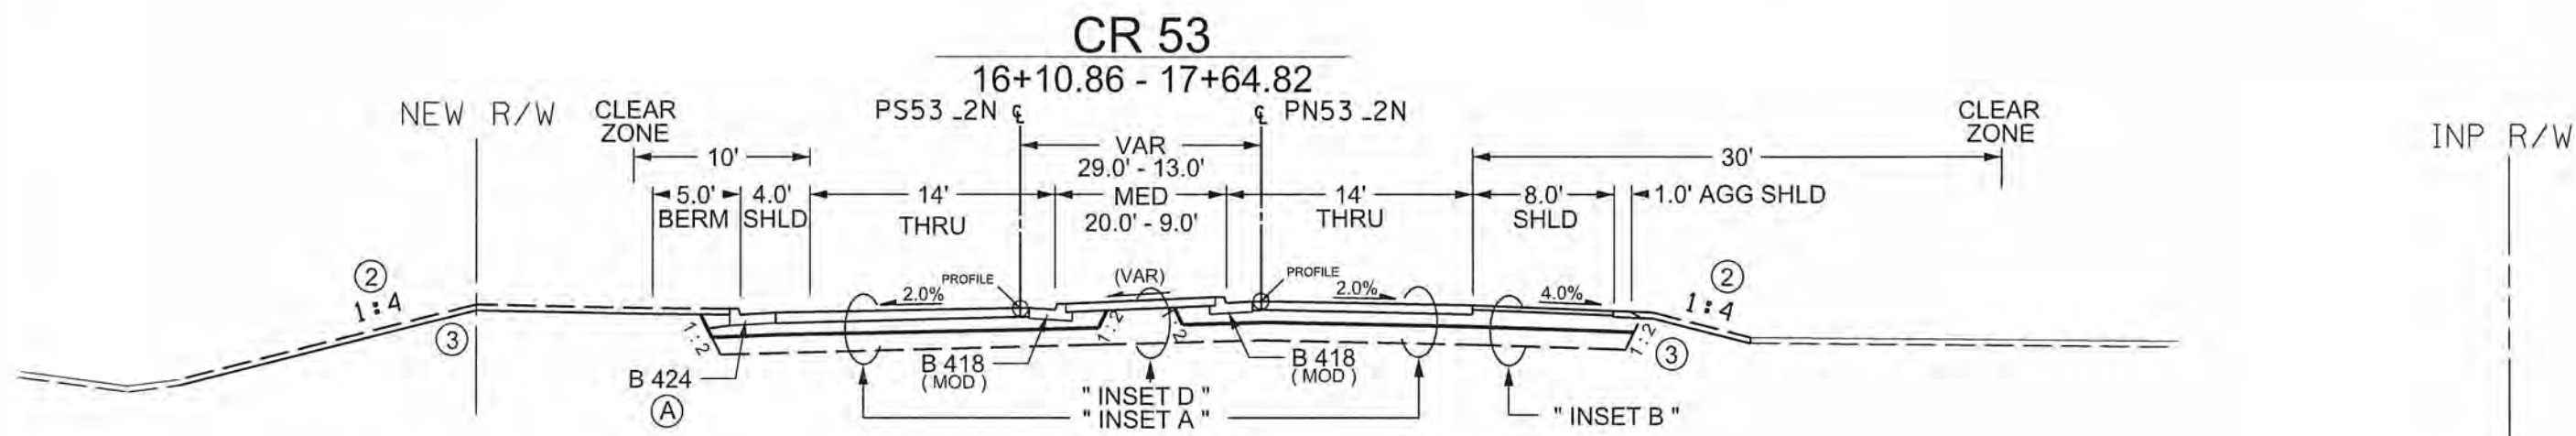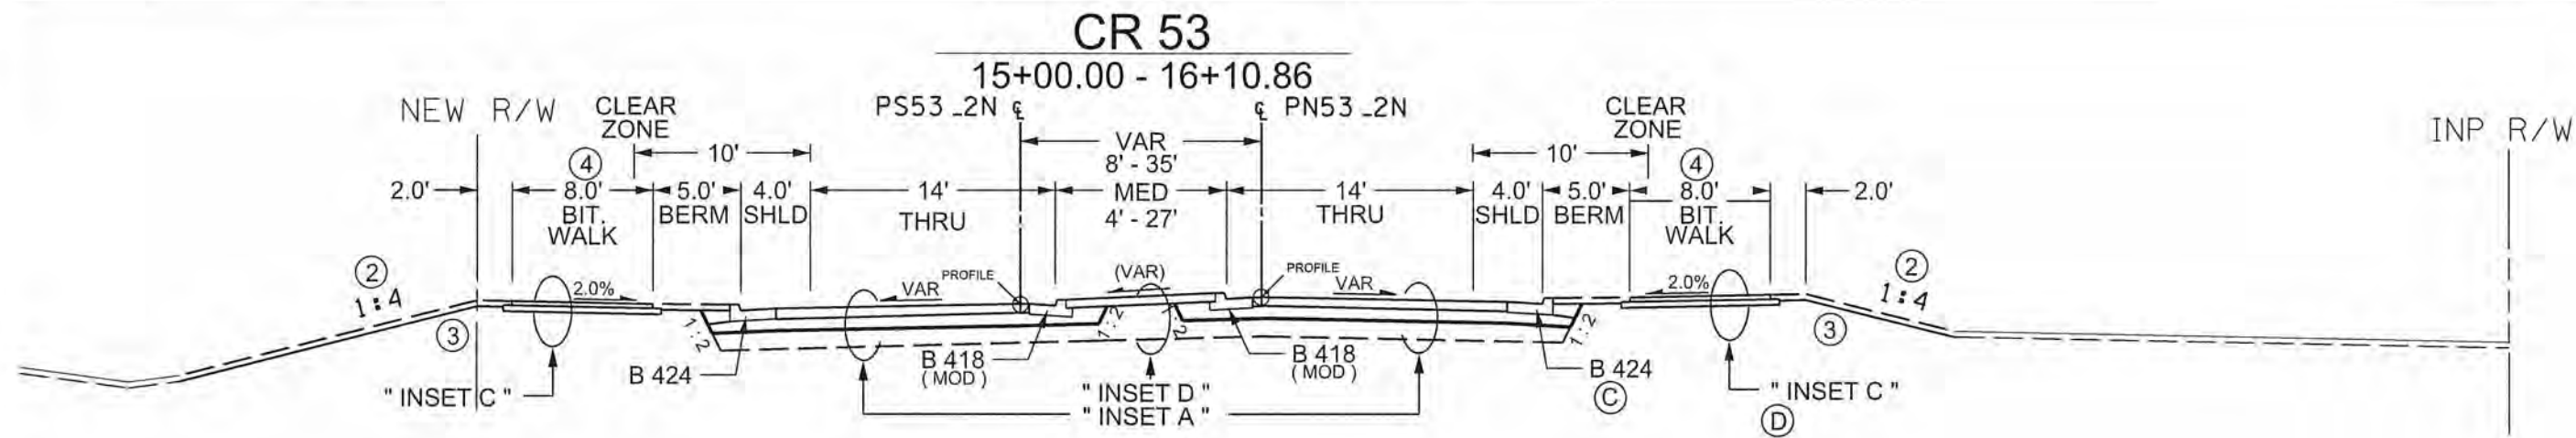

*NOTE 8' SHLDR ENDS STA. 20+18.22
1' AGG SHLDR STA. 20+18.22 - STA. 21+41.37

NOTES:

ALL STATIONING FOR THESE SECTIONS BASED -
OFF <PS53_2N> ALIGNMENT

- ① SEE PROFILE & X-SECTIONS FOR SPECIAL -
DITCH GRADES.
- ② PLACE 4" TOPSOIL.
- ③ BACKFILL WITH SUITABLE GRADING MATERIAL.
- ④ SEE CONSTRUCTION PLAN SHEETS FOR WALK
LOCATIONS. CL-5 EXTENDED 6" BEYOND EACH
EDGE OF BITUMINOUS WALK.

- (A) END CURB LSB AT STA. 17+46.30
- (B) END TRAIL LSB AT STATION 15+39.38
- (C) END CURB LNB AT STA. 16+18.51
- (D) END TRAIL LNB AT STA 15+72.64

6 OF 7

NO	DATE	BY	CKD	APPR	REVISION

I HEREBY CERTIFY THAT THIS PLAN WAS PREPARED BY ME
OR UNDER MY DIRECT SUPERVISION AND THAT I AM A DULY
LICENSED PROFESSIONAL ENGINEER UNDER THE LAWS OF
THE STATE OF MINNESOTA.

PRINT NAME: NICHOLAS J DOBDA
SIGNATURE: *NJD*
DATE: 3-22-16 LICENSE NO. 49046

DRAWN BY: JCF DATE: 01-01-16
DESIGN BY: NJD DATE: 08-01-15
CHECKED BY: JEO DATE: 01-15-16




ANOKA COUNTY
HIGHWAY DEPT.


ANOKA COUNTY SAP 002-612-013
CITY OF BLAINE SAP 106-020-034
CITY OF LINO LAKES SAP 210-020-007

TYPICALS
PROPOSED CSAH 18
NORTH LEG
Sheet 33 of 141 Sheets


CSAH 12 & CSAH 53 ROUNDABOUT CENTER

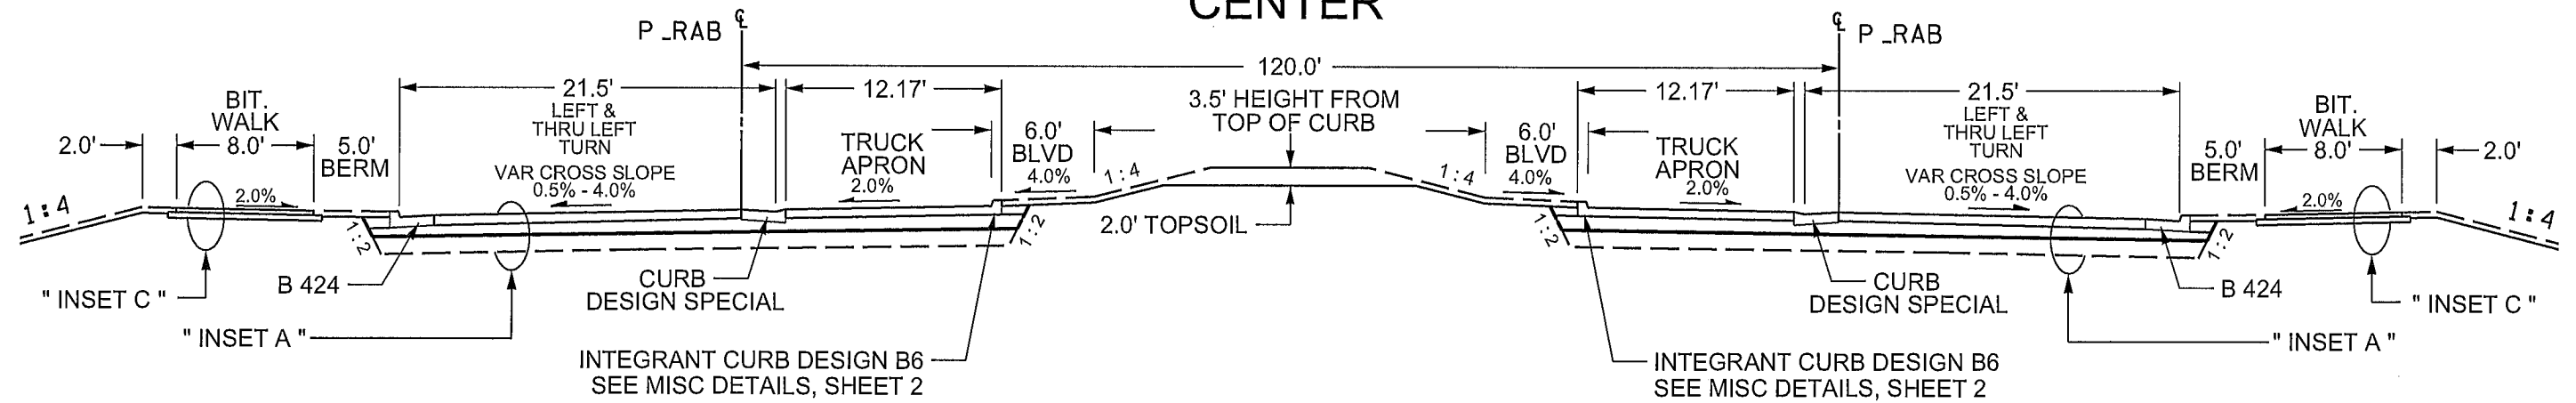


INSET "A" PAVEMENT DESIGN

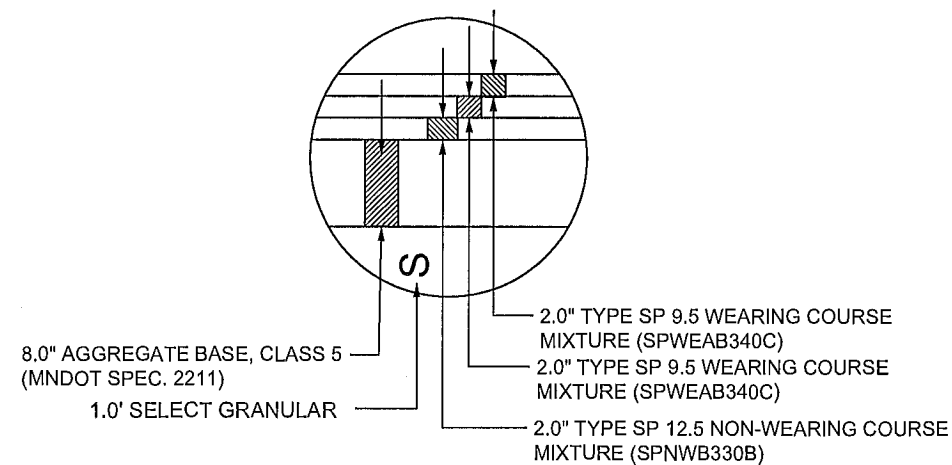


INSET "B" PAVEMENT DESIGN

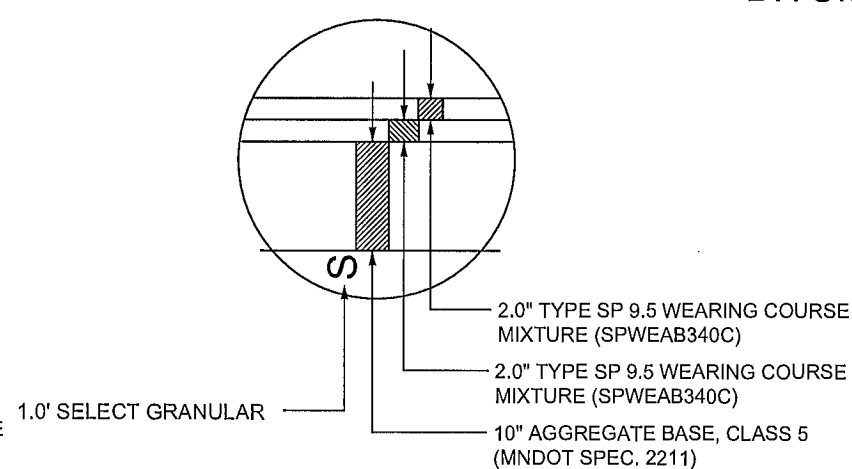


INSET "C" BITUMINOUS WALK /
BITUMINOUS DRIVEWAYS

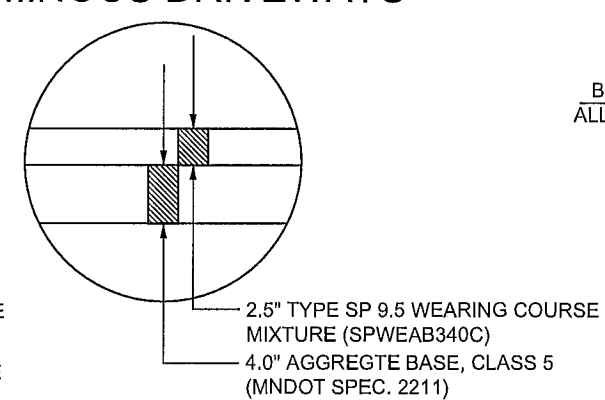


INSET "D" MEDIAN

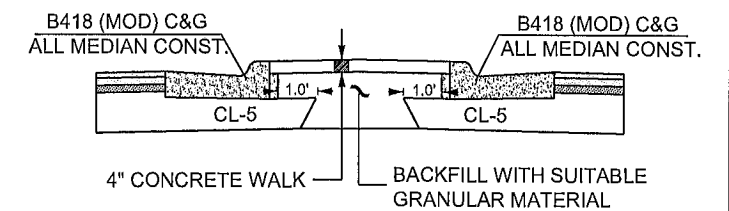


INSET "X" MILL / OVERLAY

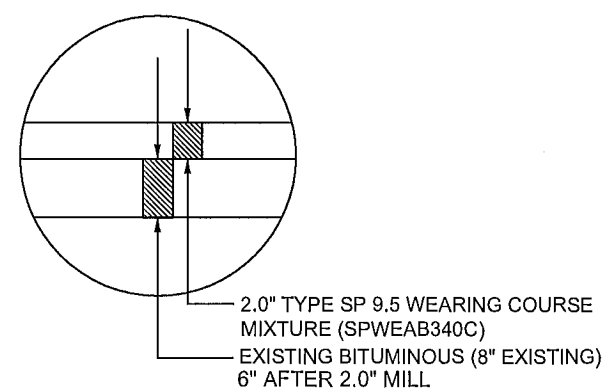


CURB DESIGN SPECIAL
(NO VARIANCES ALLOWED)

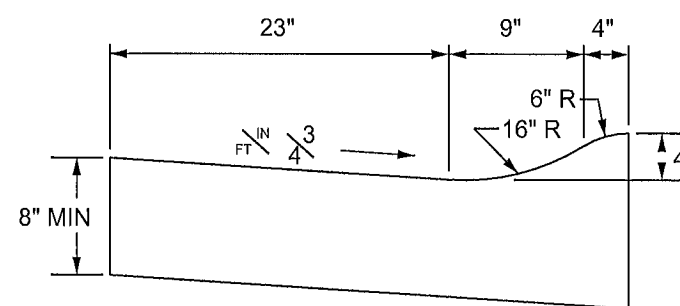

TRUCK APRON
SEE ALSO MISC. DETAILS, SHEET 2

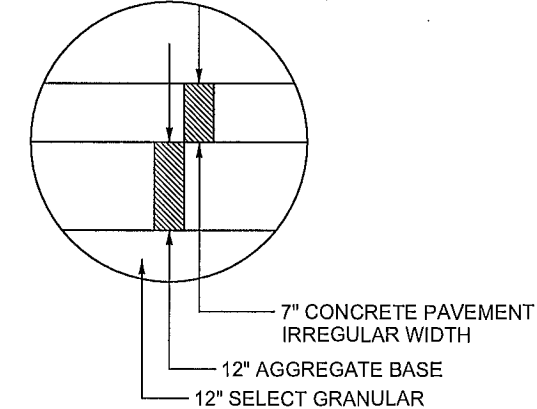

MEDIAN
B4 MODIFIED CURB & GUTTER
(NO VARIANCES ALLOWED)

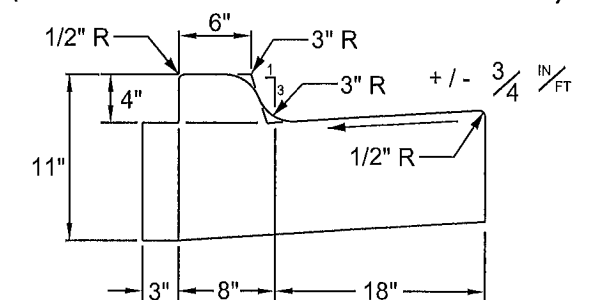

7 OF 7

NO	DATE	BY	CKD	APPR	REVISION
1	03/21/2016				1:43:47 PM

NAME: P:\02-612-13\Plan\002612013_TYP_F1.dgn

I HEREBY CERTIFY THAT THIS PLAN WAS PREPARED BY ME OR UNDER MY DIRECT SUPERVISION AND THAT I AM A DULY LICENSED PROFESSIONAL ENGINEER UNDER THE LAWS OF THE STATE OF MINNESOTA.

PRINT NAME: NICHOLAS J DOBDA

SIGNATURE: *Nicholas J Dobda*

DATE: 3-22-16 LICENSE NO. 49046

DRAWN BY JCF DATE 01-01-16

DESIGN BY NJD DATE 08-01-15

CHECKED BY JEO DATE 01-15-16




ANOKA COUNTY
HIGHWAY DEPT.

ANOKA COUNTY SAP 002-612-013
CITY OF BLAINE SAP 106-020-034
CITY OF LINO LAKES SAP 210-020-007

TYPICAL
DETAILS

Sheet 34 of 141 Sheets

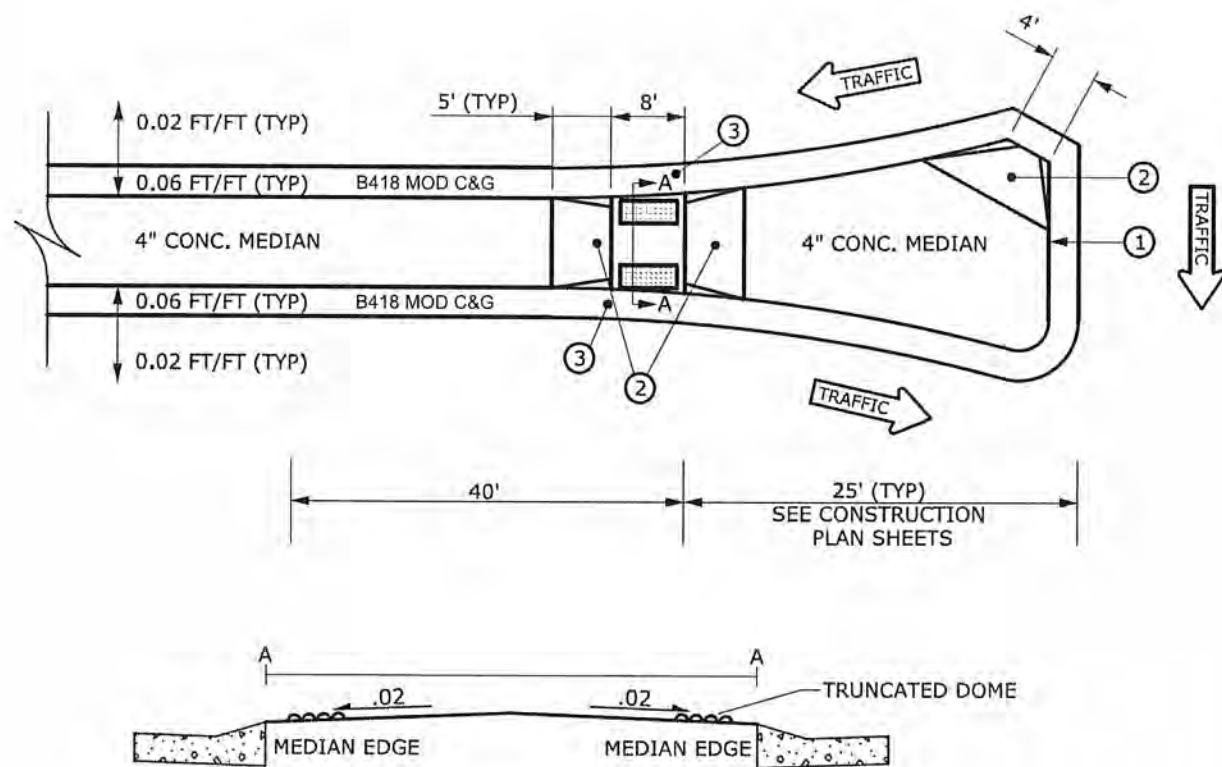

SPLITTER ISLAND DETAIL

NOTES: INSTALL PEDESTRIAN WALKWAY THROUGH MEDIAN. THE WALKWAY SHALL CUT THROUGH THE MEDIAN AT ROADWAY LEVEL. SEE STANDARD PLATE 7036 FOR DETAILS. USE TRUNCATED DOMES AT EACH CURB AND FLARED SIDES SHALL BE SLOPED AT 0.08 FT/FT AS SHOWN ON STANDARD PLATE 7036.

- ① GUTTER SLOPE SHALL BE THE SAME AS ROADWAY SO THAT A LOW POINT IS NOT CREATED.
- ② DESIGN 7113 APPROACH NOSE. PAID FOR AS CONCRETE WALK.
- ③ MAINTAIN GUTTER THRU MEDIAN OPENING.

NO	DATE	BY	CKD	APPR	REVISION
NAME: P:\02-612-13\Plan\002612013_MISC DETAILS_1.dgn 03/22/2016 11:08:33 AM					

I HEREBY CERTIFY THAT THIS PLAN WAS PREPARED BY ME OR UNDER MY DIRECT SUPERVISION AND THAT I AM A DULY LICENSED PROFESSIONAL ENGINEER UNDER THE LAWS OF THE STATE OF MINNESOTA.
 PRINT NAME: NICHOLAS J DOBDA
 SIGNATURE: *NJ Dobda*
 DATE: 3-22-16 LICENSE NO: 49046



DRAWN BY: JCF DATE: 01-01-16
 DESIGN BY: NJD DATE: 08-01-15
 CHECKED BY: JEO DATE: 01-15-16




ANOKA COUNTY
HIGHWAY DEPT.

ANOKA COUNTY SAP 002-612-013
 CITY OF BLAINE SAP 106-020-034
 CITY OF LINO LAKES SAP 210-020-007

MISCELLANEOUS
DETAILS

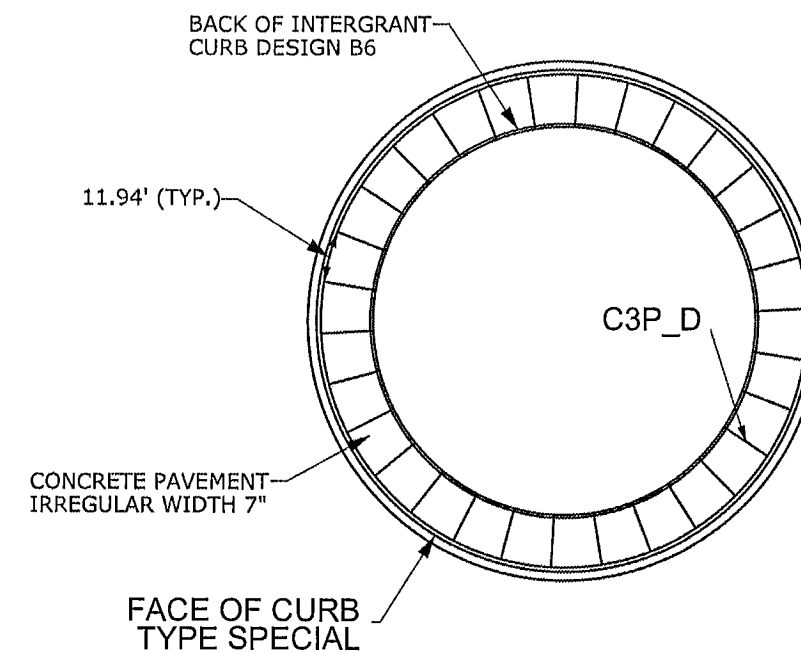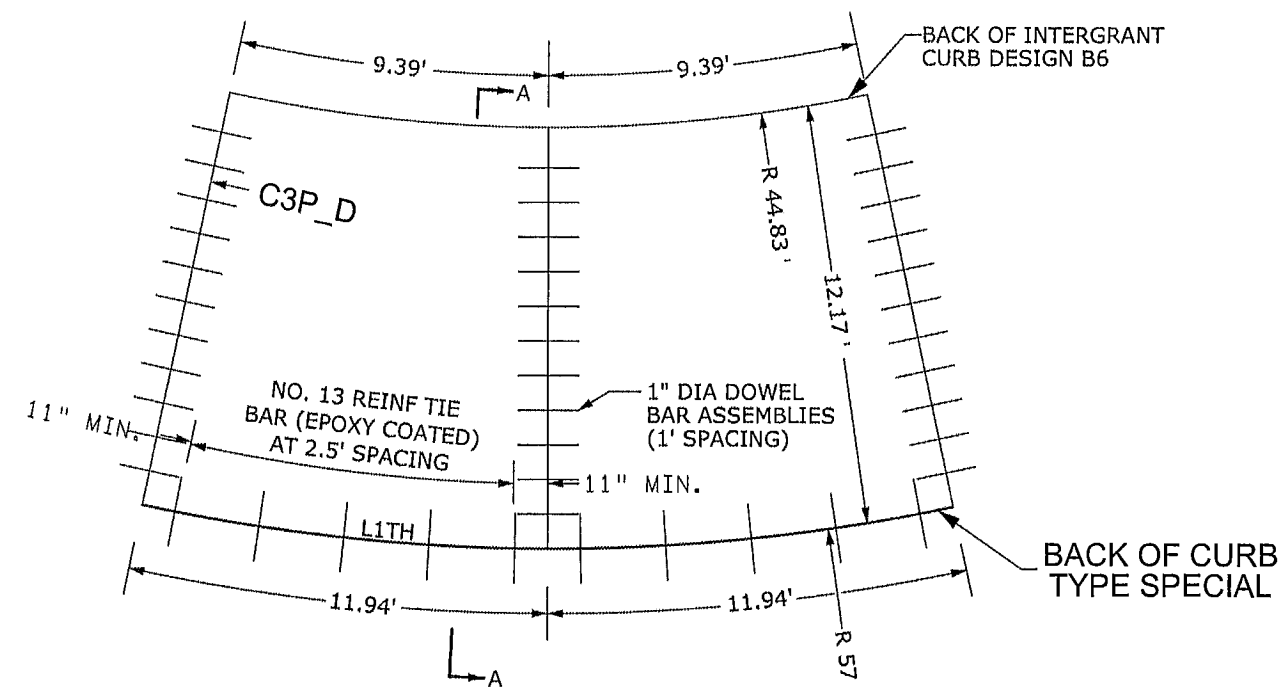

PLAN VIEW JOINT LAYOUT

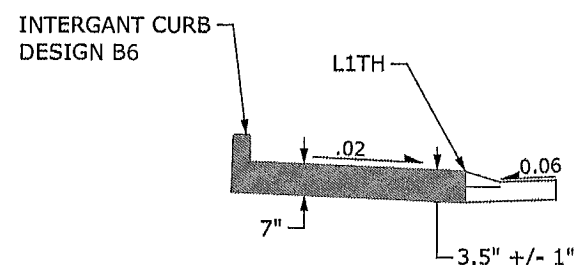

SECTION A-A

CONCRETE PANELS & REBAR (NOT TO SCALE)

GENERAL NOTES:

ALL REBARS ARE IN METRIC DESIGNATIONS

SEE TYPICAL SECTIONS AND PLAN SHEETS FOR CURB AND GUTTER DETAILS.

DOWEL BAR ASSEMBLIES SHALL BE SIMILAR TO THOSE SHOWN ON STANDARD PLATE 1103.

ALL REINFORCING BARS SHALL BE EPOXY COATED IN ACCORDANCE WITH SPEC. 3301 AND SHALL MEET THE REQUIREMENTS OF GRADE 60 FOR AASHTO M-31 OR M-53.

TIE BARS:
USE NO. 13 BARS 2' LONG AT 2.5' SPACING.

C3P_D JOINT SHOULD EXTEND THROUGH INTERGRANT CURB B6.

NO	DATE	BY	CKD	APPR	REVISION
NAME: P:\02-612-13\Plan\002612013_MISC DETAILS_2.dgn					
03/21/2016 1:43:25 PM					

I HEREBY CERTIFY THAT THIS PLAN WAS PREPARED BY ME OR UNDER MY DIRECT SUPERVISION AND THAT I AM A DULY LICENSED PROFESSIONAL ENGINEER UNDER THE LAWS OF THE STATE OF MINNESOTA.

PRINT NAME: NICHOLAS J DOBDA

SIGNATURE: *Nicholas J Dobda*

DATE: 3-22-16 LICENSE NO. 49046

DRAWN BY JCF DATE 01-01-16

DESIGN BY NJD DATE 08-01-15


CHECKED BY JEO DATE 01-15-16




ANOKA COUNTY
HIGHWAY DEPT.

ANOKA COUNTY SAP 002-612-013
CITY OF BLAINE SAP 106-020-034
CITY OF LINO LAKES SAP 210-020-007


MISCELLANEOUS
DETAILS

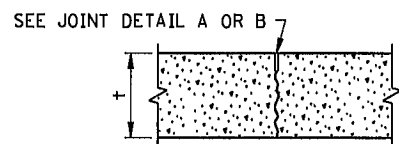


C1U & C2H

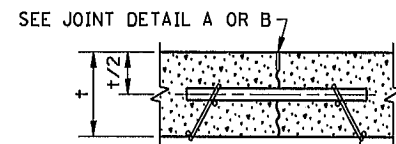

C1U-D & C2H-D

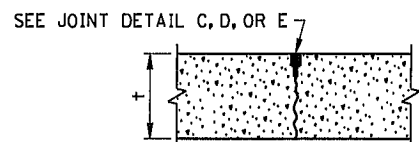

C3P, C4S, C5H

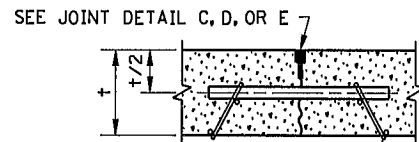

C3P-D, C4S-D, C5H-D

CONTRACTION JOINT REFERENCE, DETAIL & SEALER SPEC. TABLE

JOINT REFERENCE	JOINT DETAIL	JOINT SEALER SPEC.	JOINT WIDTH
WITHOUT DOWELS	WITH DOWELS		
C1U	C1U-D	A	UNSEALED
C2H	C2H-D	B	3725
C3P	C3P-D	C	3721
C4S	C4S-D	D	3722
C5H	C5H-D	E	3725

LEGEND
C = CONTRACTION JOINT
NO. = JOINT REFERENCE
U = UNSEALED
H = HOT POURED
P = PREFORMED
S = SILICONE
-D = DOWEL BARS

EXAMPLE
C2H-D

DOWEL BAR DIAMETER TABLE

PAVEMENT THICKNESS +	DOWEL BAR DIAMETER
LESS THAN 6"	NONE
6" - 6 1/2"	1" OR NONE
7" - 7 1/2"	1"
8" - 10"	1 1/4"
10 1/2" AND GREATER	1 1/2"

NOTES:


- SEE STANDARD PLATE 1103 FOR DOWEL BAR ASSEMBLY.
SEE STANDARD PLATE 1150 FOR CONSTRUCTION OF HEADER JOINTS.
JOINT WIDTH TOLERANCE IS + 1/16" TO - 1/32"
- FURNISH AND INSTALL ALL JOINT SEALER IN ACCORDANCE WITH THE MANUFACTURER'S RECOMMENDATIONS.
SEE STANDARD PLANS 5-297.217 AND 5-297.219, FOR CONCRETE MAINLINE/RAMP PAVEMENT.
SEE PAVING LAYOUTS IN THE PLANS FOR JOINT CLASS DESIGNATION TO BE USED AND SPECIAL REINFORCEMENT REQUIRED.
- JOINT DEPTH SHALL BE:
FOR CONCRETE OVERLAYS - 1/3 THE PAVEMENT THICKNESS
FOR CONCRETE PAVEMENT - 1/4 THE PAVEMENT THICKNESS
- SEE CONTRACTION JOINT SEALER DETAIL.
WHEN USING PREFORMED JOINT SEALER, THE DEPTH SHALL BE 1/4" MORE THAN THE PREFORMED SEALER, WHEN COMPRESSED, TO FIT THE JOINT DESIGN WIDTH.
"a" DIMENSION SHALL APPLY AT ANY POINT THROUGHOUT "c" DEPTH. SHARP INTERNAL CORNERS WILL NOT BE PERMITTED. ALL CORNERS SHALL BE PROVIDED WITH SUITABLE FILLET.
- WHEN SEALING, THE JOINT FACES SHALL BE CLEANED AND DRIED BY SANDBLASTING AND AIR BLASTING.
- PRIOR TO SEALING THE JOINT, A 1/2" DIA. CLOSED CELL BACKER ROD SHALL BE PLACED SUCH THAT THE TOP OF THE BACKER ROD IS 1/2" BELOW THE SURFACE OF THE PAVEMENT. NON SELF-LEVELING SILICONE SHALL BE TOOLED INTO THE JOINT MAINTAINING A SEAL AND BEAD THICKNESS OF 1/4".
- PRIOR TO SEALING THE JOINT, A 1/2" DIA. CLOSED CELL BACKER ROD CAPABLE OF WITHSTANDING SEALANT TEMPERATURES OF 400 DEGREES F. SHALL BE PLACED 1/2" BELOW THE TOP OF PAVEMENT.

EXPANSION JOINT REFERENCE, DETAIL & SEALER SPEC. TABLE


JOINT REFERENCE	JOINT DETAIL	JOINT SEALER SPEC.	JOINT WIDTH
WITHOUT DOWELS	WITH DOWELS		
E1H	E1H-D	A	3725
E2H	E2H-D	B	3725
E4H		C	3725
	E4H-D	D	3725
E8H		STANDARD PLAN 5-297.229	3725

LEGEND
E = EXPANSION JOINT
NO. = JOINT REFERENCE
H = HOT POURED
-D = DOWEL BARS


EXAMPLE
E4H-D

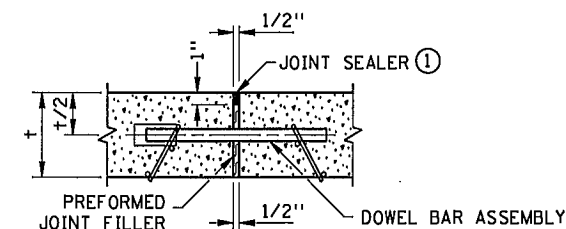


E1H-D (W/DOWELS)
E1H (W/O DOWELS)
JOINT DETAIL A

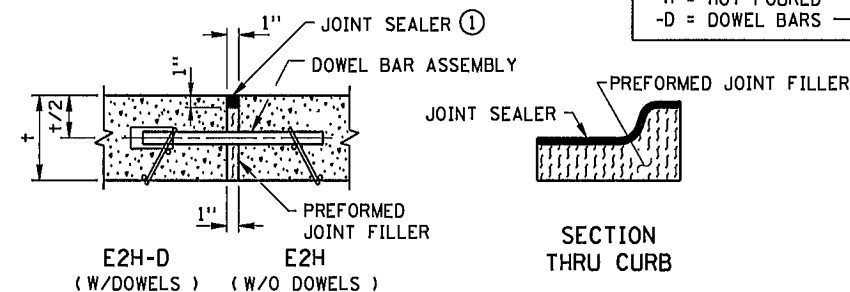

E2H-D (W/DOWELS)
E2H (W/O DOWELS)
JOINT DETAIL B

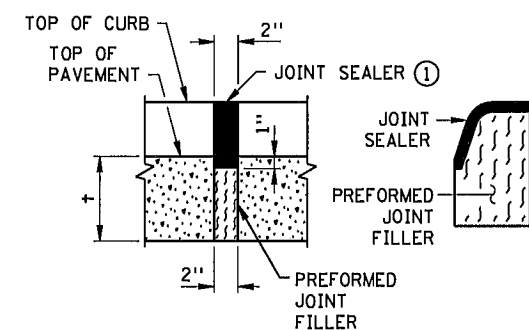


E4H (W/O DOWELS)
JOINT DETAIL C

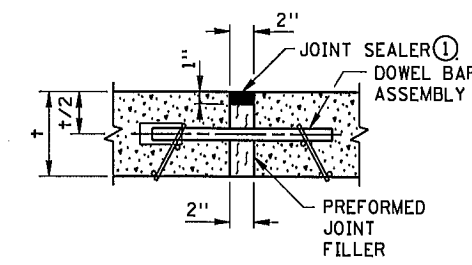

E4H-D (W/DOWELS)
JOINT DETAIL D


SPACE FROM END OF DOWEL BAR TO END OF SLEEVE TO BE EQUAL TO EXPANSION JOINT WIDTH (1" MIN.)

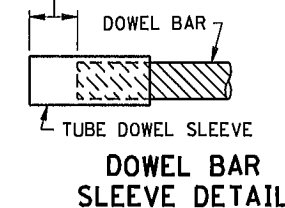


DOWEL BAR SLEEVE DETAIL

NOTES:


- PREFORMED JOINT FILLER MATERIAL, SPEC. 3702.
- FOR DOWEL BAR ASSEMBLY, SEE STANDARD PLATE 1103.
- JOINT SEALER SPEC. 3725. THE JOINT FACES SHALL BE CLEANED AND DRIED BY SANDBLASTING AND AIR BLASTING. TOP OF SEALER, FLUSH TO 1/8" BELOW TOP OF PAVEMENT SURFACE. MAKE TOP OF SEALER FOR CURB SECTION D JOINTS FLUSH WITH SURFACE ± 1/8".

 


JOINT DETAIL A
SAWED & UNSEALED

 


JOINT DETAIL B
SAWED & SEALED

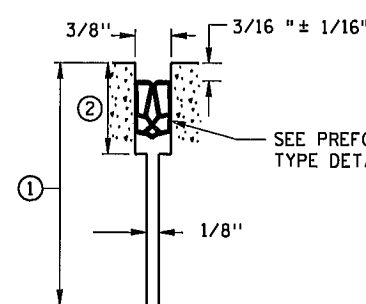

JOINT DETAIL C
SAWED AND SEALED

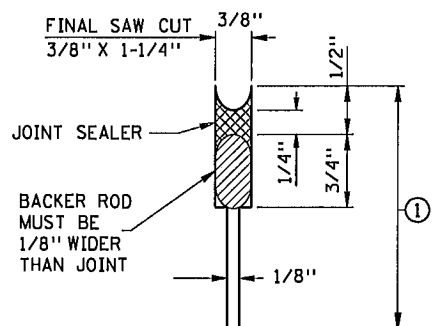


JOINT DETAIL D
SAWED AND SEALED

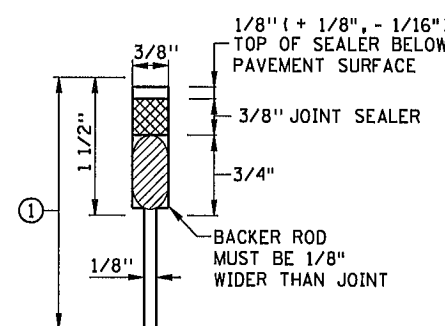

JOINT DETAIL E
SAWED AND SEALED

REQUIRED DIMENSIONS

JOINT TYPE	TRANSVERSE
NOMINAL SEALER SIZE	11/16"
a	0.69" + 0.13" - 0.05"
b	0.08" ± 0.02"
c	0.25" MIN.
d	0.63" MIN.

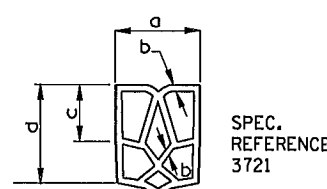

TYPICAL SHAPE FOR SATISFACTORY INSTALLATION IN JOINT (5 CELL MIN.)

PREFORMED ELASTOMERIC TYPE DETAIL

REVISION:
APPROVED: 8-6-2014
DIRECTOR, OFFICE OF MATERIALS AND ROAD RESEARCH

CONTRACTION JOINTS
DESIGN C



STATE DESIGN ENGINEER

REVISED:

APPROVED:

8-6-2014

PAVEMENT JOINTS





CONTRACTION (DESIGN C) AND EXPANSION (DESIGN E)

STANDARD PLAN 5-297.221

1 OF 2

ANOKA COUNTY SAP 002-612-013
CITY OF BLAINE SAP 106-020-034
CITY OF LINO LAKES SAP 210-020-007

SHEET
37 OF 141

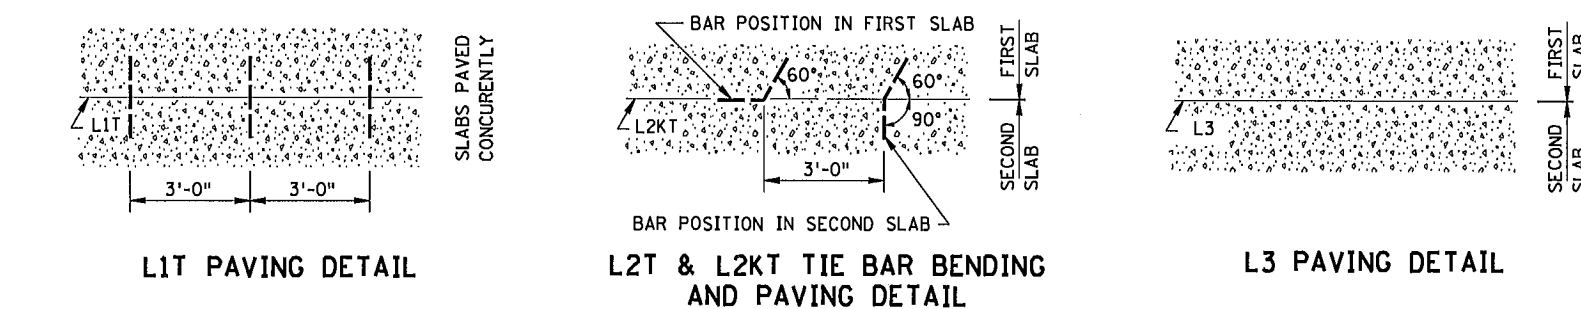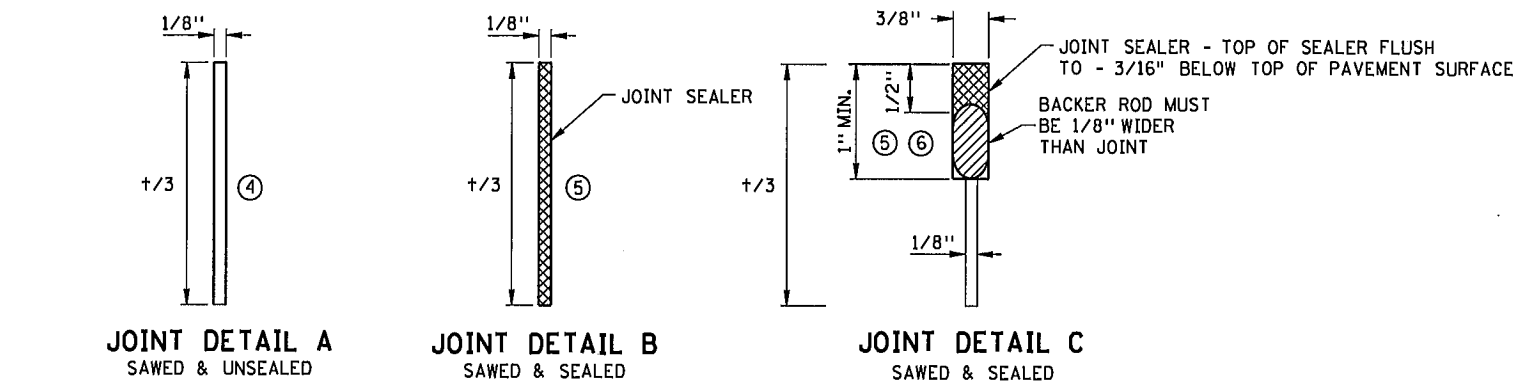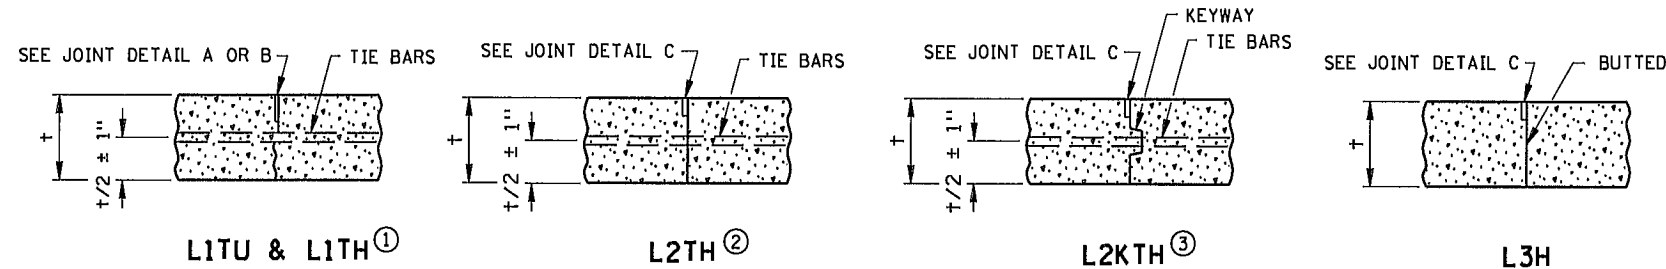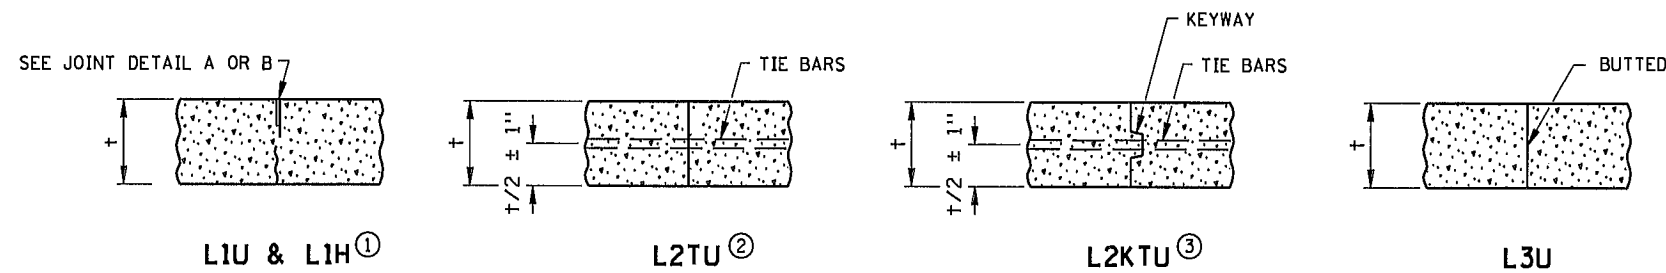

TIEBAR TABLE

PAVEMENT THICKNESS	TIEBAR SIZE	LENGTH
< 10-1/2"	NO. 4	30"
≥ 10-1/2"	NO. 5	36"
ALL THICKNESS WHEN TYING TO CURB AND GUTTER	NO. 4	30"

THE TIE BAR SPACING FOR ALL L2T AND L2KT JOINTS SHALL BE 3'-0" CENTER TO CENTER AND BENT 60° AS SHOWN, EXCEPT WHEN NOTED OTHERWISE IN THE PLANS.


TIE BARS IN THE L2T AND L2KT JOINTS SHALL BE THE SAME SIZE AND LENGTH AS USED FOR THE L1T JOINTS, WHEN TYING PAVEMENT TO PAVEMENT. TIE BARS IN THE L2KT JOINTS SHALL BE NO. 4 X 2' - 6", WHEN TYING CURB & GUTTER TO PAVEMENT.

ALL TIE BARS SHALL BE EPOXY COATED AND COMPLY WITH SPEC. 3301.

LONGITUDINAL JOINT REFERENCE, DETAIL & SEALER SPECIFICATION TABLE

JOINT REFERENCE			JOINT DETAIL	JOINT SEALER SPEC	JOINT WIDTH
WITHOUT TIE BARS	WITH TIE BARS	WITH KEYWAY & TIE BARS			
L1U	L1TU		A	UNSEALED	1/8"
L1H	L1TH		B	3725	1/8"
	L2TU	L2KTU	NONE	UNSEALED	
	L2TH	L2KTH	C	3725	3/8"
L3U			NONE	UNSEALED	
L3H			C	3725	3/8"

LEGEND		EXAMPLE
L	= LONGITUDINAL JOINT	
NO.	= JOINT REFERENCE	
1	= PAVED CONSTRUCTION JOINT	
2	= TIED/KEYED CONSTRUCTION JOINT	
3	= BUTTED CONSTRUCTION JOINT	
K	= KEYWAY	
T	= TIE BARS	
U	= UNSEALED	
H	= HOT POURED	

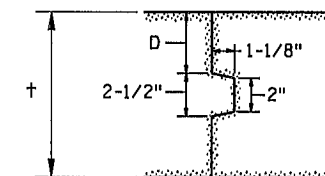

KEYWAY DIMENSION TABLE

PAVEMENT THICKNESS	D (TOLERANCE ± 1/4")
< 7"	NO KEYWAY
7" TO 7-1/2"	3"
8" TO 10"	4"
≥ 10-1/2"	5"

KEYWAY (1-1/8" x 2" x 2-1/2") MAY BE FORMED WITH MOLD OR METAL FORM. OTHER APPROVED KEYWAY SHAPES GIVING EQUIVALENT CONSTRUCTION FEATURES MAY BE USED WITH APPROVAL OF THE ENGINEER.

NOTES:

NORMALLY, TIED PAVEMENT WIDTHS SHALL NOT EXCEED FOUR LANES, EXCEPT BRIDGE APPROACH PANELS AND PAVEMENT TAPERS.

JOINT WIDTH TOLERANCE IS + 1/16 IN. TO - 1/32 IN.

FURNISH AND INSTALL ALL JOINT SEALER IN ACCORDANCE WITH THE MANUFACTURER'S RECOMMENDATIONS.

TIED/KEYED AND BUTTED CONSTRUCTION JOINTS SHALL BE UNSEALED EXCEPT AS OTHERWISE NOTED IN THE PLAN OR REQUIRED BY THE ENGINEER.

SEE STANDARD PLANS 5-297.217 AND 5-297.219 FOR CONCRETE MAINLINE AND RAMP PAVEMENT.

SEE PAVING LAYOUTS IN THE PLANS FOR JOINT CLASS DESIGNATIONS TO BE USED AND SPECIAL REINFORCEMENT REQUIRED.










WHEN CURB AND GUTTER IS PLACED ADJACENT TO CONCRETE MAINLINE, THE TIEBARS SHALL BE PLACED A MINIMUM OF 2" ABOVE THE CURB AND GUTTER GRADE.

- SEE THE LONGITUDINAL JOINT REFERENCE, DETAIL & SEALER SPECIFICATION TABLE TO DETERMINE JOINT DETAIL.
- CONCRETE PAVEMENTS LESS THAN 7" SHALL USE L2TU AND L2TH JOINTS UNLESS OTHERWISE ALLOWED BY THE ENGINEER.
- CONCRETE PAVEMENTS GREATER THAN OR EQUAL TO 7" SHALL USE L2KTU AND L2KTH JOINTS UNLESS OTHERWISE ALLOWED BY THE ENGINEER.
- THE JOINT FACES SHALL BE CLEANED WITH WATER DURING THE SAW CUTTING OPERATION OR BY WATER BLASTING AFTER SAWING.
- THE JOINT FACES SHALL BE CLEANED AND DRIED BY SANDBLASTING AND AIR BLASTING.
- PRIOR TO SEALING THE JOINT, A 1/2" DIAMETER CLOSED CELL BACKER ROD CAPABLE OF WITHSTANDING SEALANT TEMPERATURES OF 400 DEGREES F. SHALL BE PLACED 1/2" BELOW THE TOP OF THE PAVEMENT.

REVISION:
APPROVED: 8-6-2014
DIRECTOR, OFFICE OF MATERIALS AND ROAD RESEARCH

MINNESOTA DEPARTMENT OF TRANSPORTATION	REVISED:
Chintya R. K.	APPROVED:
STATE DESIGN ENGINEER	8-6-2014

PAVEMENT JOINTS LONGITUDINAL (DESIGN L)	
STANDARD PLAN 5-297.221	2 OF 2
ANOKA COUNTY SAP 002-612-013	SHEET
CITY OF BLAINE SAP 106-020-034	38 OF 141
CITY OF LINO LAKES SAP 210-020-007	

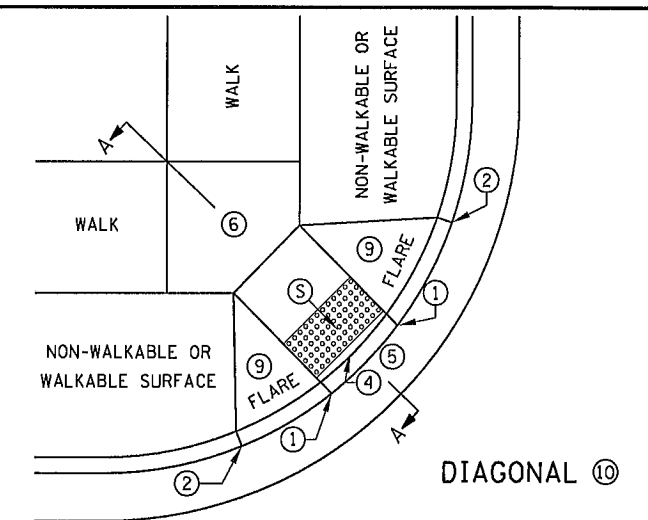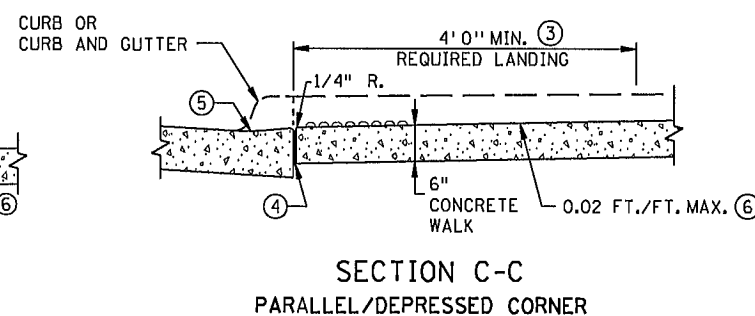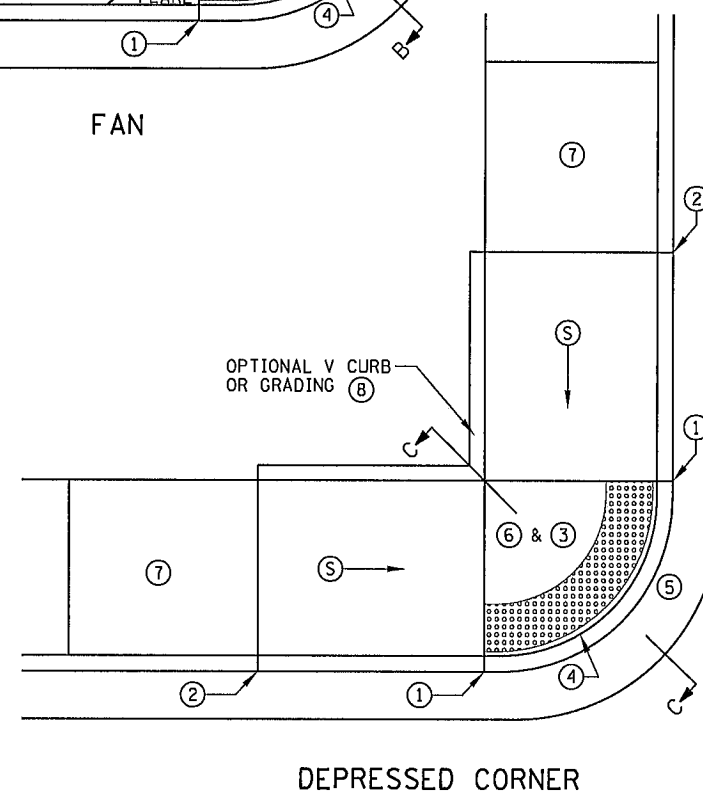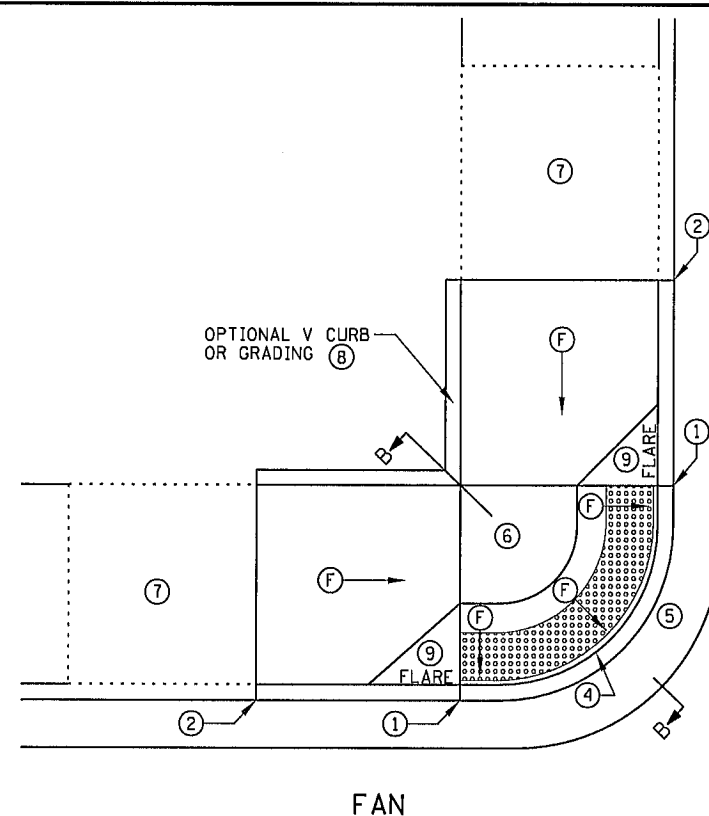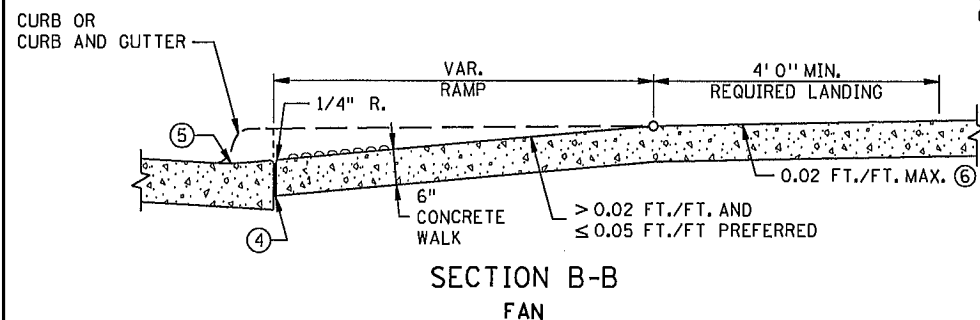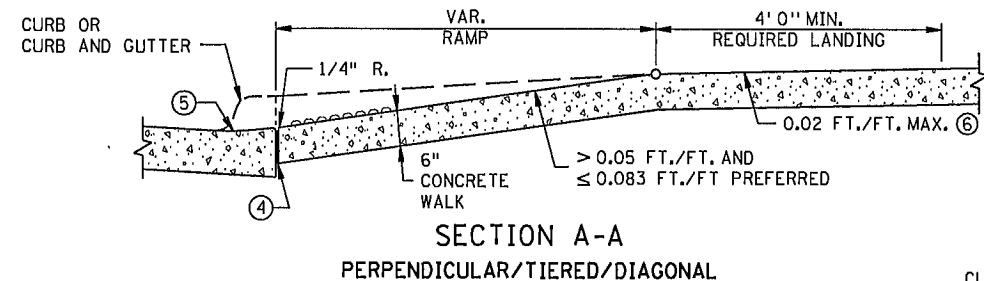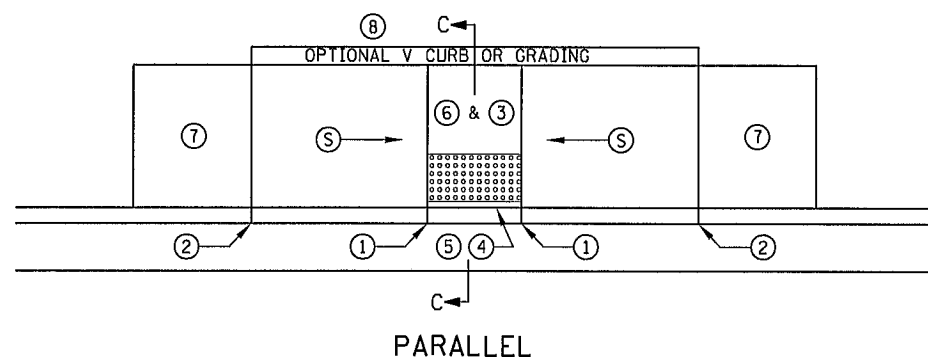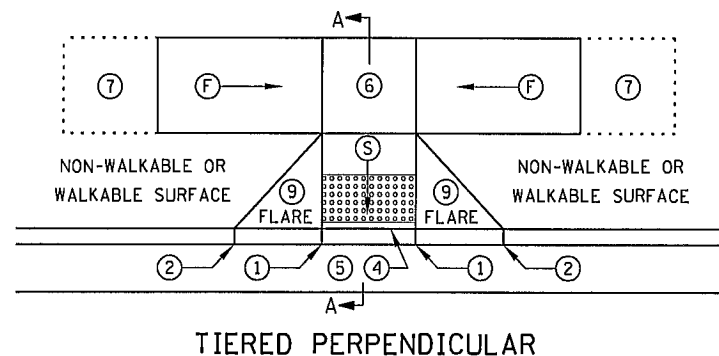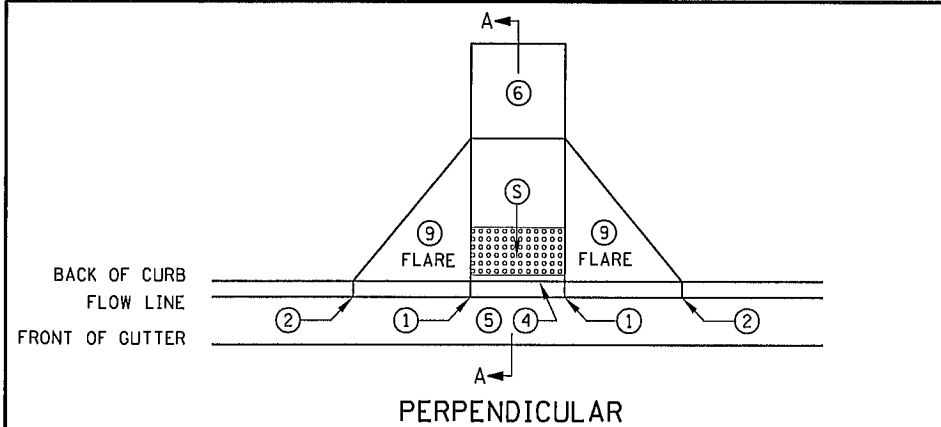

NOTES:

LANDINGS SHALL BE LOCATED ANYWHERE THE PEDESTRIAN ACCESS ROUTE CHANGES DIRECTION, AT THE TOP OF RAMPS THAT HAVE RUNNING SLOPES GREATER THAN 5.0%, AND IF THE APPROACHING WALK IS INVERSE GRADE.

INITIAL CURB RAMP LANDINGS SHALL BE CONSTRUCTED WITHIN 15' FROM THE BACK OF CURB, WITH 6' FROM THE BACK OF CURB BEING THE PREFERRED DISTANCE.

SECONDARY CURB RAMP LANDINGS ARE REQUIRED FOR EVERY 30" OF VERTICAL RISE WHEN THE LONGITUDINAL SLOPE IS GREATER THAN 5.0%.

CONTRACTION JOINTS SHALL BE CONSTRUCTED ALONG ALL GRADE BREAKS.

ALL GRADE BREAKS WITHIN THE PAR SHALL BE PERPENDICULAR TO THE PATH OF TRAVEL.

TO ENSURE RAMPS AND LANDINGS ARE PROPERLY CONSTRUCTED, LANDINGS MAY BE CAST SEPARATELY. FOLLOW SIDEWALK REINFORCEMENT DETAILS ON SHEET 5 WHEN LANDINGS ARE CAST SEPARATELY.

ALL SLOPES ARE ABSOLUTE, RATHER THAN RELATIVE TO SIDEWALK/ROADWAY GRADES.

TOP OF CURB SHALL MATCH PROPOSED ADJACENT WALK GRADE.

4' MINIMUM WIDTH OF DETECTABLE WARNING IS REQUIRED FOR ALL RAMPS. DETECTABLE WARNINGS SHALL CONTINUOUSLY EXTEND FOR A MINIMUM OF 24" IN THE PATH OF TRAVEL. SHARED USE PATHS SHALL HAVE DETECTABLE WARNING ACROSS THE ENTIRE WIDTH OF PATH WHEN THE PATH CROSSES A ROAD.

SEE STANDARD PLATE 7038 AND SHEET 4 OF 5 FOR ADDITIONAL DETAILS ON DETECTABLE WARNING.

- (1) 0" CURB HEIGHT.
- (2) FULL CURB HEIGHT.
- (3) DETECTABLE WARNINGS MAY BE PART OF 4' X 4' LANDING AREA IF IT IS NOT FEASIBLE TO CONSTRUCT THE LANDING OUTSIDE OF THE DETECTABLE WARNING AREA.
- (4) 1/2" PREFORMED JOINT FILLER MATERIAL AASHTO M 213. JOINT FILLER SHALL BE PLACED FLUSH WITH THE BACK OF CURB AND ADJACENT SIDEWALK. JOINT SHALL BE FREE OF DEBRIS. RECTANGULAR DETECTABLE WARNINGS SHALL BE SETBACK 3" FROM THE BACK OF CURB. RADIAL DETECTABLE WARNINGS SHALL BE SETBACK 3" MINIMUM TO 6" MAXIMUM FROM THE BACK OF CURB.
- (5) SEE PEDESTRIAN ACCESS ROUTE CURB AND GUTTER DETAIL FOR INFORMATION ON CONSTRUCTING CURB AND GUTTER AT CURB OPENINGS. SEE SHEET NO. 3 OF 5.
- (6) 4' BY 4' MIN. LANDING WITH MAX. 2.0% SLOPE IN ALL DIRECTIONS.
- (7) IF LONGITUDINAL SLOPE IS GREATER THAN 5.0%, 4' X 4' MIN. LANDING WITH MAX 2.0% SLOPE IN ALL DIRECTIONS REQUIRED.
- (8) V CURB, IF USED, SHALL BE PLACED OUTSIDE THE SIDEWALK LIMITS WHEN RIGHT OF WAY ALLOWS. SEE SHEET 5 OF 5.
- (9) SEE SHEET 4 OF 5, TYPICAL SIDE TREATMENT OPTIONS, FOR DETAILS ON FLARES AND RETURNED CURBS.
- (10) DIAGONAL RAMPS SHOULD ONLY BE USED AFTER ALL OTHER CURB RAMP TYPES HAVE BEEN EVALUATED AND DEEMED IMPRACTICAL.

LEGEND

THESE LONGITUDINAL SLOPE RANGES SHALL BE THE STARTING POINT. IF SITE CONDITIONS WARRANT, LONGITUDINAL SLOPES UP TO 8.3% OR FLATTER ARE ALLOWED.

(S) INDICATES PEDESTRIAN RAMP - SLOPE SHALL BE BETWEEN 5.0% MINIMUM AND 8.3% MAXIMUM IN THE DIRECTION SHOWN AND THE CROSS SLOPE SHALL NOT EXCEED 2.0%

(F) INDICATES PEDESTRIAN RAMP - SLOPE SHALL BE GREATER THAN 2.0% AND LESS THAN 5.0% IN THE DIRECTION SHOWN AND CROSS SLOPE SHALL NOT EXCEED 2.0%

PEDESTRIAN CURB RAMP DETAILS

STANDARD PLAN 5-297.250

1 OF 5


ANOKA COUNTY SAP 002-612-013
CITY OF BLAINE SAP 106-020-034
CITY OF LINO LAKES SAP 210-020-007

SHEET
39 OF 141


REVISION:
APPROVED: 8-6-2014
OPERATIONS ENGINEER



REVISOR:
APPROVED: 8-6-2014
STATE DESIGN ENGINEER

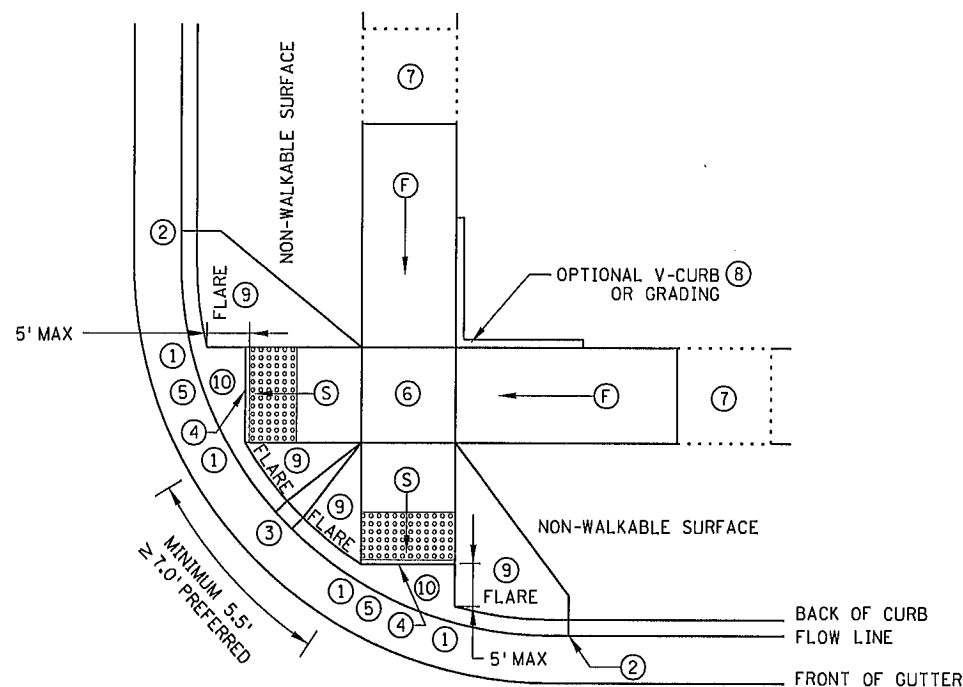


ADJACENT TO NON-WALKABLE SURFACE

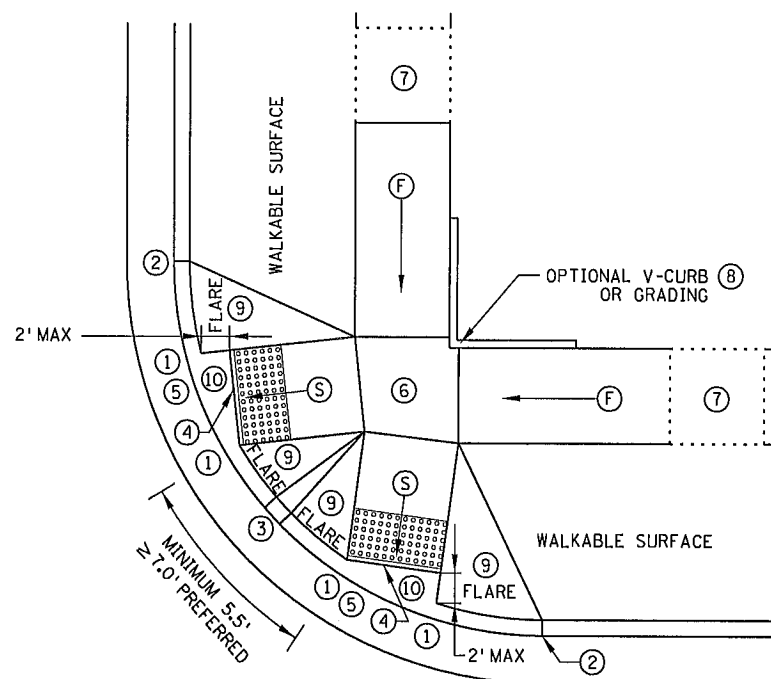


ADJACENT TO WALKABLE SURFACE


COMBINED DIRECTIONAL 15

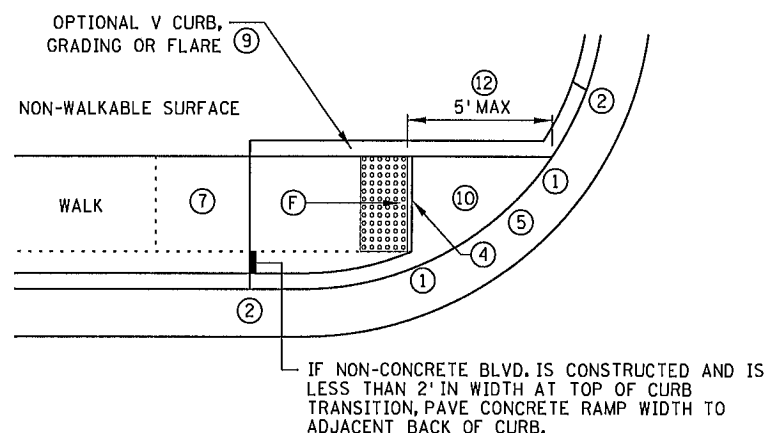

ONE-WAY DIRECTIONAL

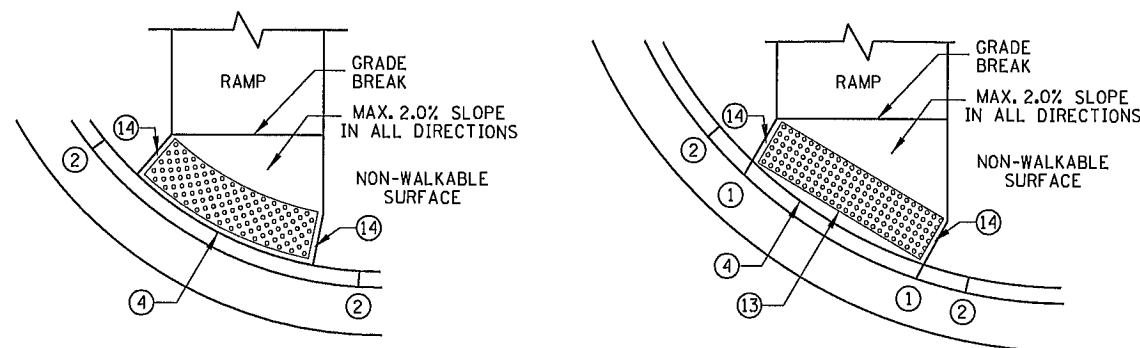

DETECTABLE WARNING PLACEMENT WHEN SETBACK CRITERIA IS EXCEEDED

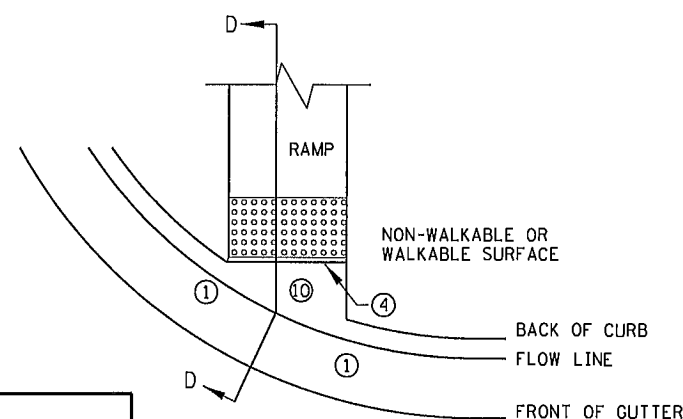

SECTION D-D

NOTES:

LANDINGS SHALL BE LOCATED ANYWHERE THE PEDESTRIAN ACCESS ROUTE CHANGES DIRECTION, AT THE TOP OF RAMPS THAT HAVE RUNNING SLOPES GREATER THAN 5.0%, AND IF THE APPROACHING WALK IS INVERSE GRADE.

INITIAL CURB RAMP LANDINGS SHALL BE CONSTRUCTED WITHIN 15' FROM THE BACK OF CURB, WITH 6' FROM THE BACK OF CURB BEING THE PREFERRED DISTANCE.

SECONDARY CURB RAMP LANDINGS ARE REQUIRED FOR EVERY 30" OF VERTICAL RISE WHEN THE LONGITUDINAL SLOPE IS GREATER THAN 5.0%.

CONTRACTION JOINTS SHALL BE CONSTRUCTED ALONG ALL GRADE BREAKS.

ALL GRADE BREAKS WITHIN THE PAR SHALL BE PERPENDICULAR TO THE PATH OF TRAVEL.

TO ENSURE RAMPS AND LANDINGS ARE PROPERLY CONSTRUCTED, LANDINGS MAY BE CAST SEPARATELY. FOLLOW SIDEWALK REINFORCEMENT DETAILS ON SHEET 5 WHEN LANDINGS ARE CAST SEPARATELY.

ALL SLOPES ARE ABSOLUTE, RATHER THAN RELATIVE TO SIDEWALK/ROADWAY GRADES.

TOP OF CURB SHALL MATCH PROPOSED ADJACENT WALK GRADE.

4" MINIMUM WIDTH OF DETECTABLE WARNING IS REQUIRED FOR ALL RAMPS. DETECTABLE WARNINGS SHALL CONTINUOUSLY EXTEND FOR A MINIMUM OF 24" IN THE PATH OF TRAVEL. SHARED USE PATHS SHALL HAVE DETECTABLE WARNING ACROSS THE ENTIRE WIDTH OF PATH WHEN THE PATH CROSSES A ROAD.

SEE STANDARD PLATE 7038 AND SHEET 4 OF 5 FOR ADDITIONAL DETAILS ON DETECTABLE WARNING.

- 1 0" CURB HEIGHT.
- 2 FULL CURB HEIGHT.
- 3 3" MINIMUM CURB HEIGHT, 4" PREFERRED.
- 4 1/2" PREFORMED JOINT FILLER AASHTO M 213. JOINT FILLER SHALL BE PLACED FLUSH WITH THE BACK OF CURB AND ADJACENT SIDEWALK. JOINT SHALL BE FREE OF DEBRIS. RECTANGULAR DETECTABLE WARNINGS SHALL BE SETBACK 3" FROM THE BACK OF CURB. RADIAL DETECTABLE WARNINGS SHALL BE SETBACK 3" MIN. TO 6" MAX. FROM THE BACK OF CURB.
- 5 SEE PEDESTRIAN ACCESS ROUTE CURB AND GUTTER DETAIL FOR INFORMATION ON CONSTRUCTING CURB AND GUTTER AT CURB OPENINGS. SEE SHEET NO. 3 OF 5.
- 6 4' BY 4' MIN. LANDING WITH MAX. 2.0% SLOPE IN ALL DIRECTIONS.
- 7 IF LONGITUDINAL SLOPE IS GREATER THAN 5.0%, 4' X 4' MIN. LANDING WITH MAX 2.0% SLOPE IN ALL DIRECTIONS REQUIRED.
- 8 V CURB, IF USED, SHALL BE PLACED OUTSIDE THE SIDEWALK LIMITS WHEN RIGHT OF WAY ALLOWS.
- 9 SEE SHEET 4 OF 5, TYPICAL SIDE TREATMENT OPTIONS, FOR DETAILS ON FLARES AND RETURNED CURBS.
- 10 MAX. 2.0% SLOPE IN ALL DIRECTIONS IN FRONT OF GRADE BREAK AND DRAIN TO FLOW LINE. SHALL BE CONSTRUCTED INTEGRAL WITH CURB AND GUTTER.
- 11 TO BE USED FOR ALL DIRECTIONAL RAMPS.
- 12 PLACE DOMES AT THE BACK OF CURB WHEN ALLOWABLE SETBACK CRITERIA IS EXCEEDED.
- 13 RECTANGULAR DETECTABLE WARNINGS MAY BE SETBACK 9" FROM THE BACK OF CURB WITH CORNERS SET 3" FROM BACK OF CURB. IF 9" SETBACK IS EXCEEDED USE RADIAL DETECTABLE WARNINGS.
- 14 WHEN NO CONCRETE FLARES ARE PROPOSED, THE CONCRETE WALK SHALL BE FORMED AND CONSTRUCTED PERPENDICULAR TO THE BACK OF CURB. MAINTAIN 3" BETWEEN EDGE OF DOMES AND EDGE OF CONCRETE.
- 15 FRONT EDGE OF DETECTABLE WARNING SHALL BE SET BACK 2' MAXIMUM WHEN ADJACENT TO WALKABLE SURFACE, AND 5' MAXIMUM WHEN ADJACENT TO NON-WALKABLE SURFACE WITH ONE CORNER SET 3" FROM BACK OF CURB. WHETHER A SURFACE IS WALKABLE OR NOT SHALL BE DETERMINED BY THE ENGINEER

LEGEND

THESE LONGITUDINAL SLOPE RANGES SHALL BE THE STARTING POINT. IF SITE CONDITIONS WARRANT, LONGITUDINAL SLOPES UP TO 8.3% OR FLATTER ARE ALLOWED.

- S INDICATES PEDESTRIAN RAMP - SLOPE SHALL BE BETWEEN 5.0% MINIMUM AND 8.3% MAXIMUM IN THE DIRECTION SHOWN AND THE CROSS SLOPE SHALL NOT EXCEED 2.0%
- F INDICATES PEDESTRIAN RAMP - SLOPE SHALL BE GREATER THAN 2.0% AND LESS THAN 5.0% IN THE DIRECTION SHOWN AND CROSS SLOPE SHALL NOT EXCEED 2.0%

REVISION:
APPROVED: 8-6-2014
OPERATIONS ENGINEER

CURB FOR DIRECTIONAL RAMPS 11


MINNESOTA DEPARTMENT OF TRANSPORTATION
REVISED:
APPROVED: 8-6-2014
STATE DESIGN ENGINEER

PEDESTRIAN CURB RAMP DETAILS


STANDARD PLAN 5-297.250 2 OF 5

ANOKA COUNTY SAP 002-612-013
CITY OF BLAINE SAP 106-020-034
CITY OF LINO LAKES SAP 210-020-007


SHEET
40 OF 141

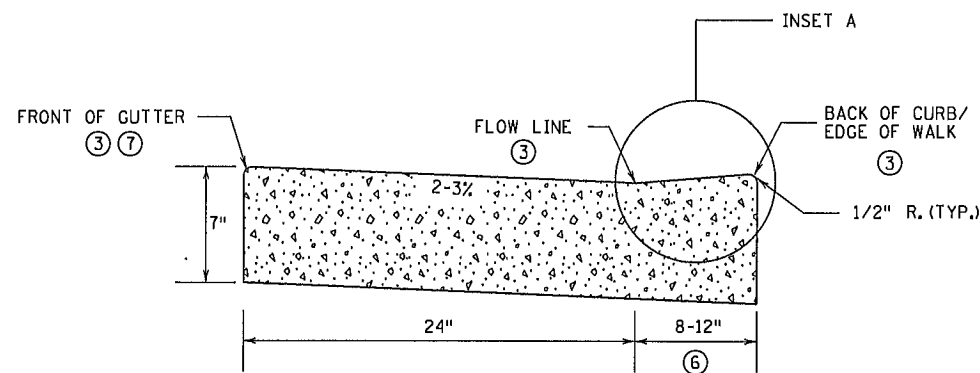

NON PERPENDICULAR ①



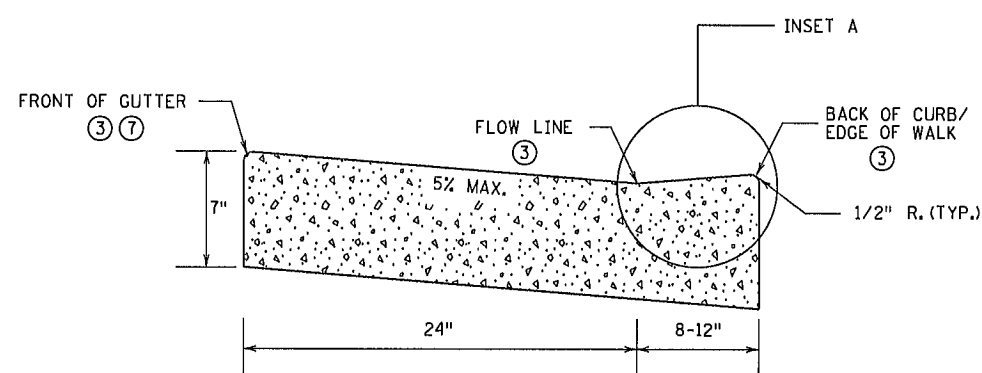


PERPENDICULAR ②


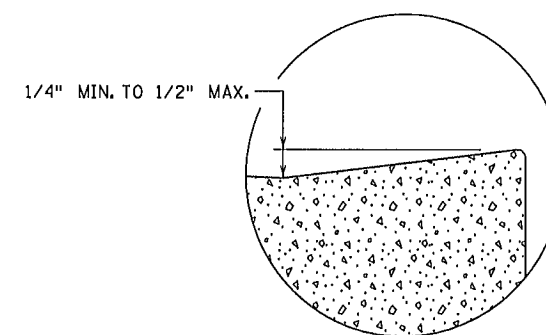


INSET A

PEDESTRIAN ACCESS ROUTE CURB & GUTTER DETAIL

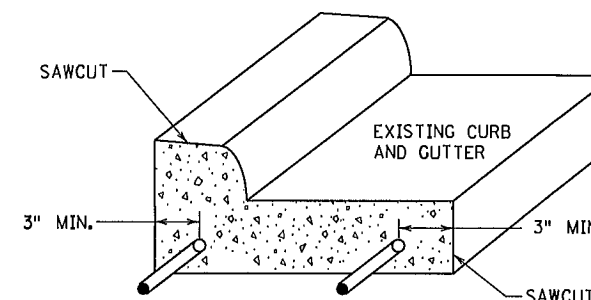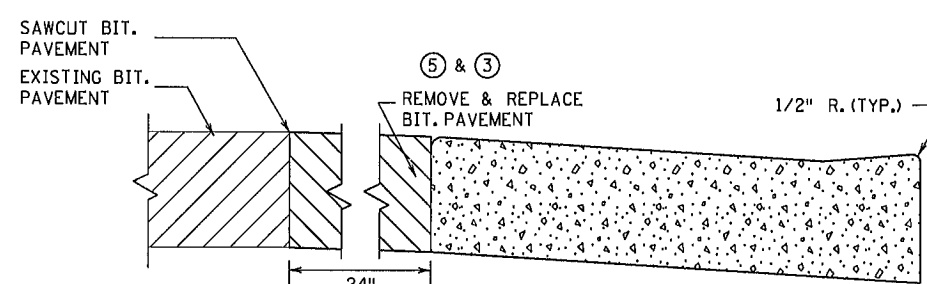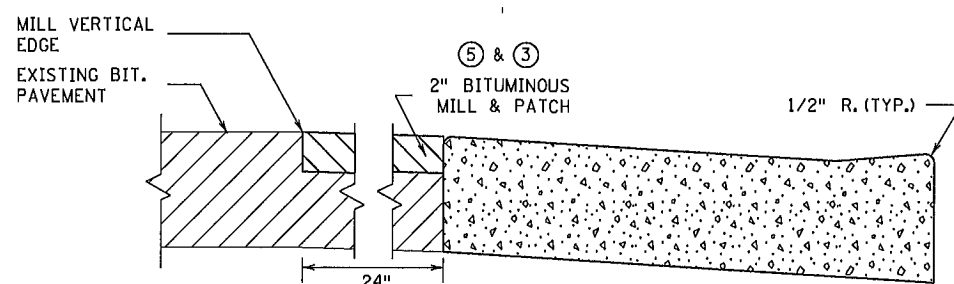

CURB AND GUTTER REINFORCEMENT ⑧
FOR USE ON CURB RAMP RETROFITS

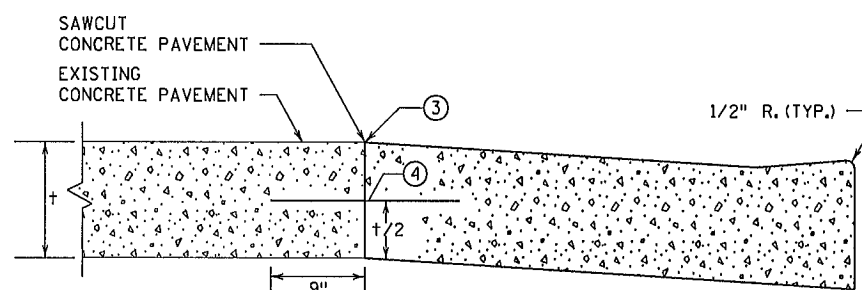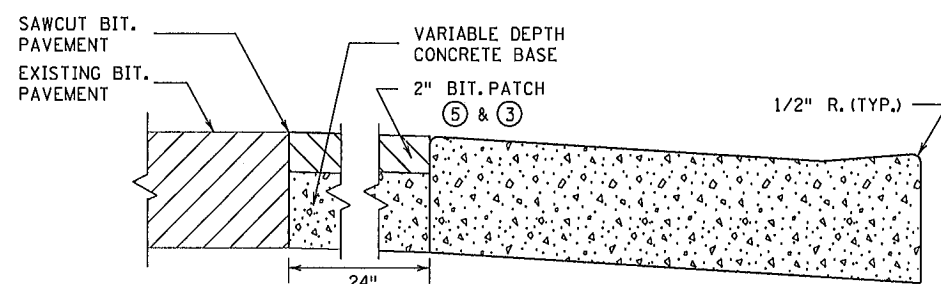

PAVEMENT TREATMENT OPTIONS IN FRONT OF CURB & GUTTER FOR USE ON CURB RAMP RETROFITS

NOTES:

POSITIVE FLOW LINE DRAINAGE SHALL BE MAINTAINED THROUGH THE PEDESTRIAN ACCESS ROUTE (PAR) AT A 2% MAXIMUM.

NO PONDING SHALL BE PRESENT IN THE PAR.

ANY VERTICAL LIP THAT OCCURS AT THE FLOW LINE SHALL NOT BE GREATER THAN 1/4 INCH.

① FOR USE AT CURB CUTS WHERE THE PEDESTRIAN'S PATH OF TRAVEL IS ASSUMED NON PERPENDICULAR TO THE GUTTER FLOW LINE. RAMP TYPES INCLUDE: FANS, DEPRESSED CORNERS, & ONE WAY AND COMBINED DIRECTIONALS.

② FOR USE AT CURB CUTS WHERE THE PEDESTRIAN'S PATH OF TRAVEL IS ASSUMED PERPENDICULAR TO THE GUTTER FLOW LINE. RAMP TYPES INCLUDE: PERPENDICULAR, TIERED PERPENDICULAR, PARALLEL, AND DIAGONAL RAMPS.

③ THERE SHALL BE NO VERTICAL DISCONTINUITIES GREATER THAN 1/4\".

④ DRILL AND GROUT NO. 4 EPOXY-COATED 18\" LONG TIE BARS AT 30\" CENTER TO CENTER INTO EXISTING CONCRETE PAVEMENT.

⑤ ELEVATION CHANGE TAKES PLACE FROM THE EXISTING TO NEW FRONT OF GUTTER. PATCH IS USED TO MATCH THE NEW GUTTER FACE INTO THE EXISTING ROADWAY.

⑥ VARIABLE WIDTH FOR DIRECTIONAL CURB APPLICATIONS.


⑦ TOP FRONT OF GUTTER SHALL BE CONSTRUCTED FLUSH WITH PROPOSED ADJACENT PAVEMENT ELEVATION. PAR GUTTER SHALL NOT BE OVERLAID.

⑧ WHERE PLAN SPECIFIES, DRILL AND GROUT 2 - NO. 4 X 12\" LONG REINFORCEMENT BARS (EPOXY COATED).


REVISION:
APPROVED: 8-6-2014
<i>[Signature]</i> OPERATIONS ENGINEER

MINNESOTA DEPARTMENT OF TRANSPORTATION	REVISED:	APPROVED:
<i>[Signature]</i> STATE DESIGN ENGINEER	8-6-2014	


PEDESTRIAN CURB RAMP DETAILS		
STANDARD PLAN 5-297.250	3 OF 5	
ANOKA COUNTY SAP 002-612-013		
CITY OF BLAINE SAP 106-020-034		
CITY OF LINO LAKES SAP 210-020-007		
	SHEET	41 OF 141

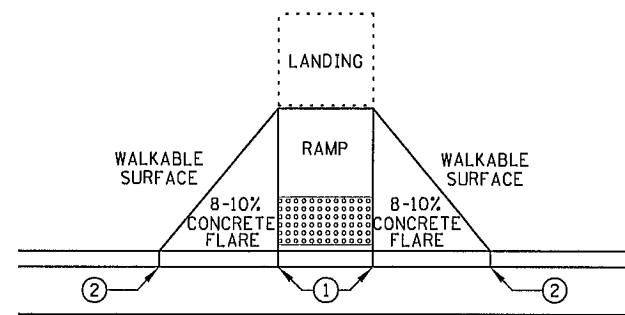


PAVED FLARES
ADJACENT TO WALKABLE SURFACE

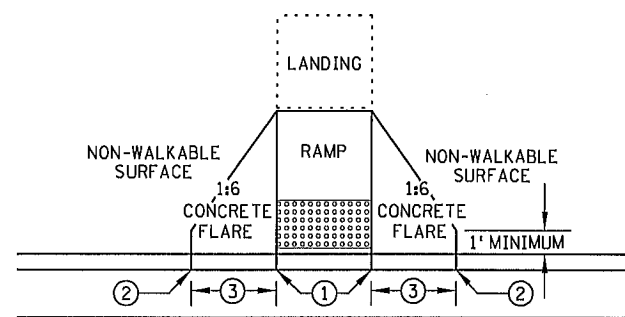

PAVED FLARES
ADJACENT TO NON-WALKABLE SURFACE

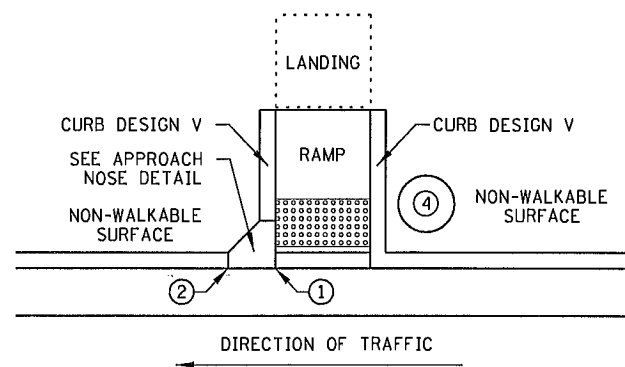


RETURNED CURB

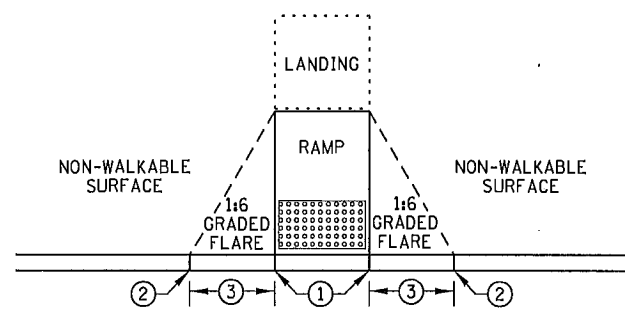


GRADED FLARES

TYPICAL SIDE TREATMENT OPTIONS ⑤

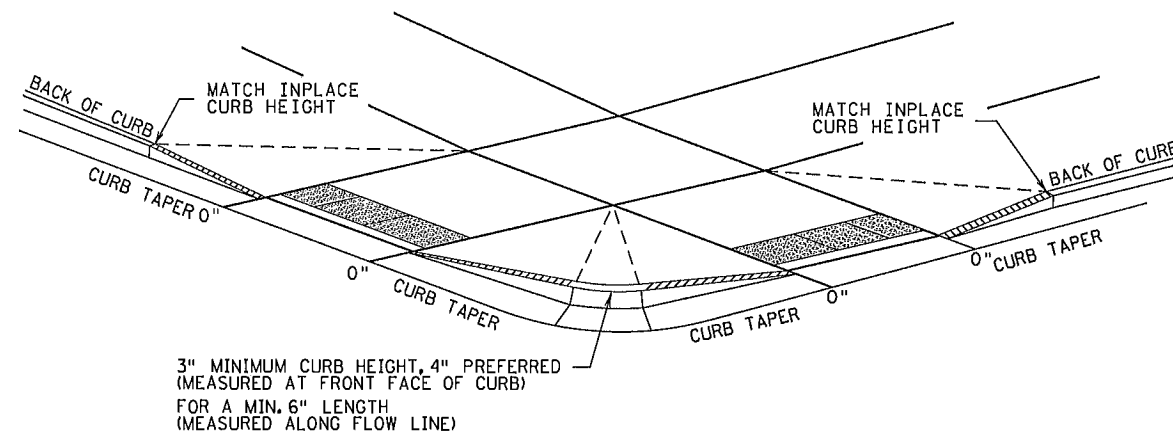


DETECTABLE EDGE WITH
CURB AND GUTTER ⑧

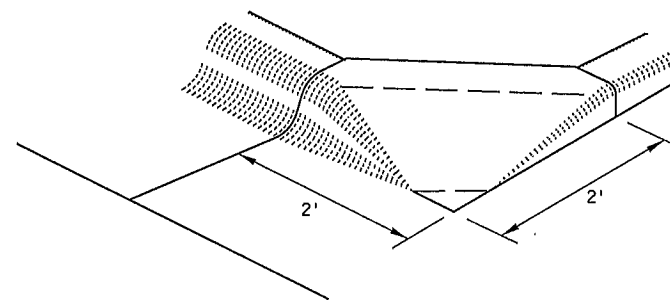


SECTION A-A

APPROACH NOSE DETAIL
FOR DOWNSTREAM SIDE OF TRAFFIC

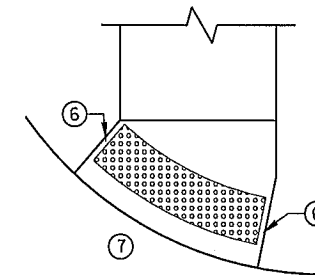

RADIAL DETECTABLE WARNING

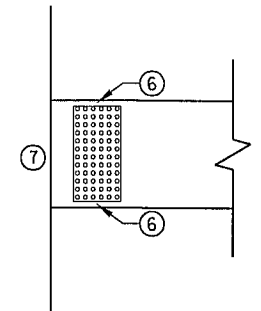



RECTANGULAR DETECTABLE WARNING

DETECTABLE EDGE WITHOUT CURB AND GUTTER


NOTES:

SEE STANDARD PLATE 7038 AND THIS SHEET FOR ADDITIONAL DETAILS ON DETECTABLE WARNING. WHETHER A SURFACE IS WALKABLE OR NOT SHALL BE DETERMINED BY THE ENGINEER. CONCRETE FLARE LENGTHS ADJACENT TO NON-WALKABLE SURFACES SHOULD BE LESS THAN 8' LONG MEASURED ALONG THE RAMPS FROM THE BACK OF CURB.


- ① 0" CURB HEIGHT.
- ② FULL CURB HEIGHT.
- ③ 2' - 3' FLARE.
- ④ IMMOVABLE OBJECT OR OBSTRUCTION.
- ⑤ SIDE TREATMENTS ARE APPLICABLE TO ALL RAMP TYPES AND SHOULD BE IMPLEMENTED AS NEEDED ON ALL RAMPS AS FIELD CONDITIONS DICTATE. THE ENGINEER SHALL DETERMINE THE RAMP SIDE TREATMENTS BASED ON MAINTENANCE OF BOTH ROADWAY AND SIDEWALK, ADJACENT PROPERTY CONSIDERATIONS, AND MITIGATING CONSTRUCTION IMPACTS.
- ⑥ WHEN NO CONCRETE FLARES ARE PROPOSED, THE CONCRETE WALK SHALL BE FORMED AND CONSTRUCTED PERPENDICULAR TO THE EDGE OF ROADWAY. MAINTAIN 3" BETWEEN EDGE OF DOMES AND EDGE OF CONCRETE.
- ⑦ IF NO CURB AND GUTTER IS PLACED IN RURAL SECTIONS, DETECTABLE WARNINGS SHALL BE PLACED 1' FROM THE EDGE OF ROADWAY TO PROVIDE VISUAL CONTRAST.
- ⑧ ALL CONSTRUCTED CURBS MUST HAVE A CONTINUOUS DETECTABLE EDGE FOR THE VISUALLY IMPAIRED. THIS DETECTABLE EDGE REQUIRES DETECTABLE WARNINGS WHEREVER THERE IS ZERO-INCH HIGH CURB. CURB TAPERS ARE CONSIDERED A DETECTABLE EDGE WHEN THE TAPER STARTS WITHIN 3" OF THE EDGE OF THE DETECTABLE WARNINGS AND UNIFORMLY RISES TO A 3-INCH MINIMUM CURB HEIGHT. ANY CURB NOT PART OF A CURB TAPER AND LESS THAN 3 INCHES IN HEIGHT IS NOT CONSIDERED A DETECTABLE EDGE AND THEREFORE IS NOT COMPLIANT WITH ACCESSIBILITY STANDARDS.

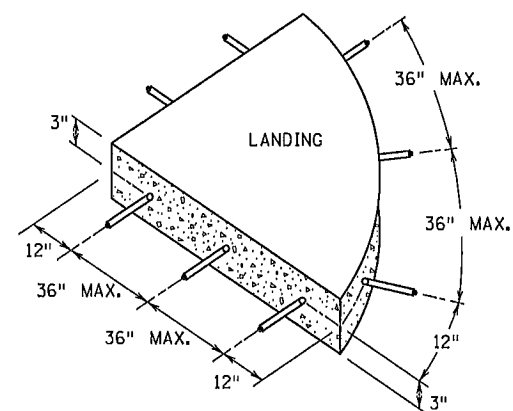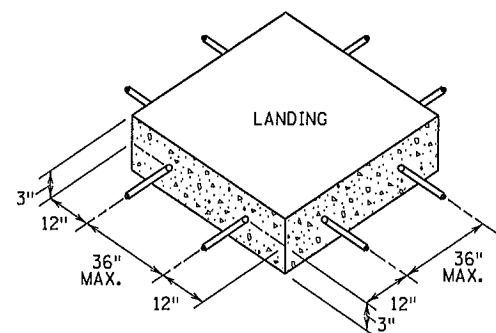


SIDEWALK REINFORCEMENT ⑥ ⑦

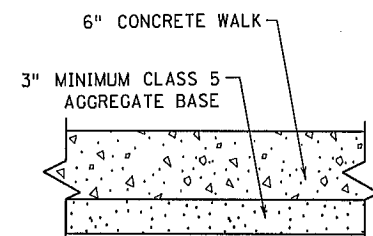

TYPICAL SIDEWALK SECTION
WITHIN INTERSECTION CORNER

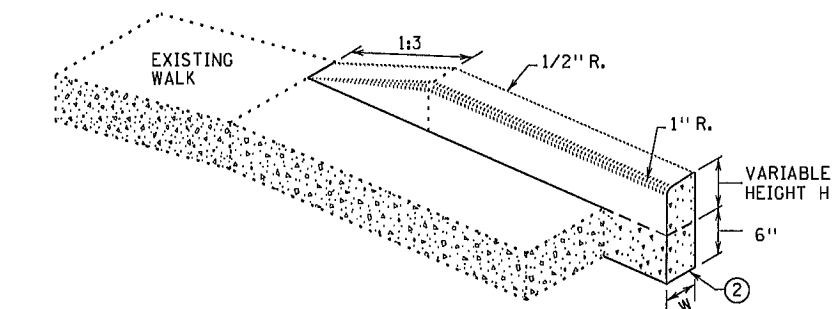


V CURB ADJACENT TO LANDSCAPE
CURB WITHIN SIDEWALK LIMITS

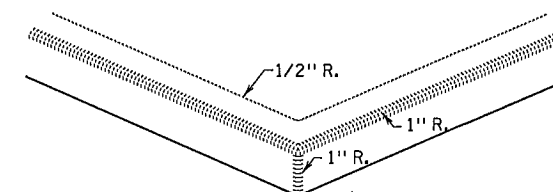


V CURB INTERSECTION


CONCRETE CURB DESIGN V	
CURB HEIGHT H	CURB WIDTH W
< 6"	4"
≥ 6"	6"

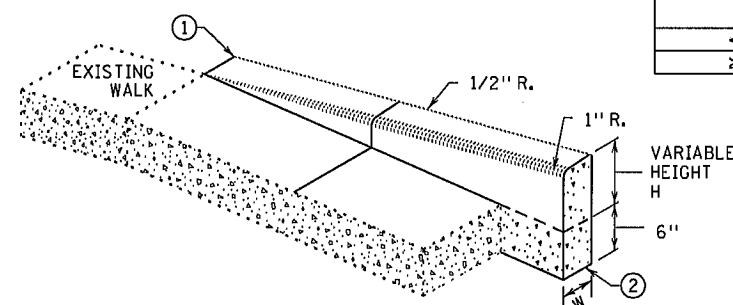


V CURB ADJACENT TO LANDSCAPE
CURB OUTSIDE SIDEWALK LIMITS

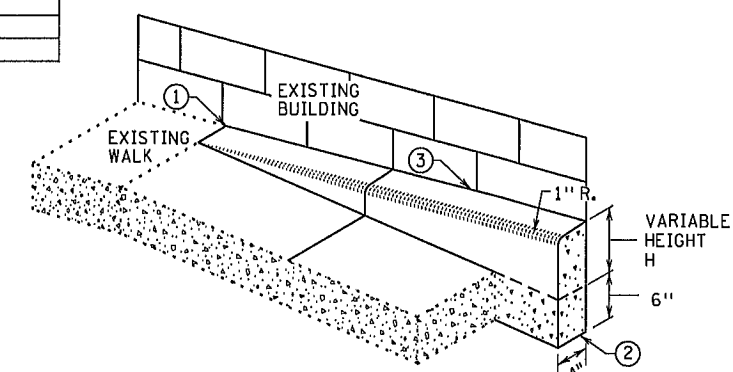

V CURB ADJACENT TO BUILDING
OR BARRIER

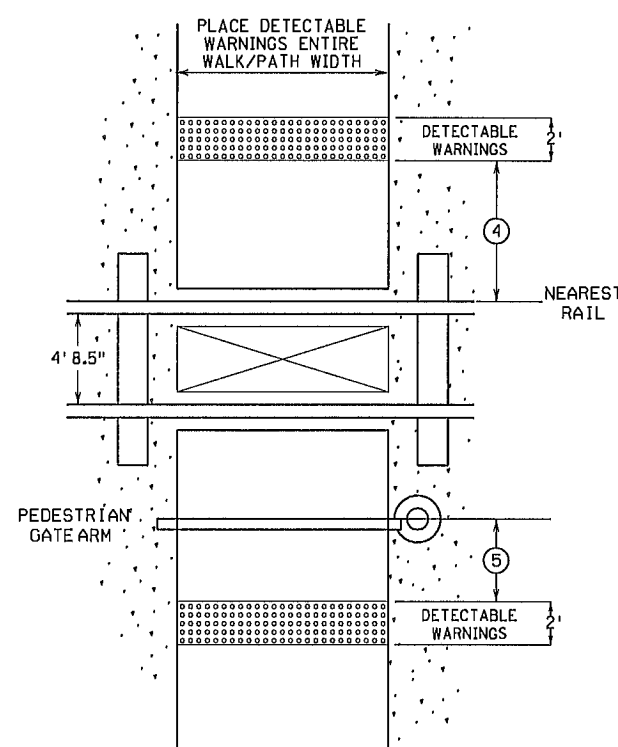

RAILROAD CROSSING
PLAN VIEW

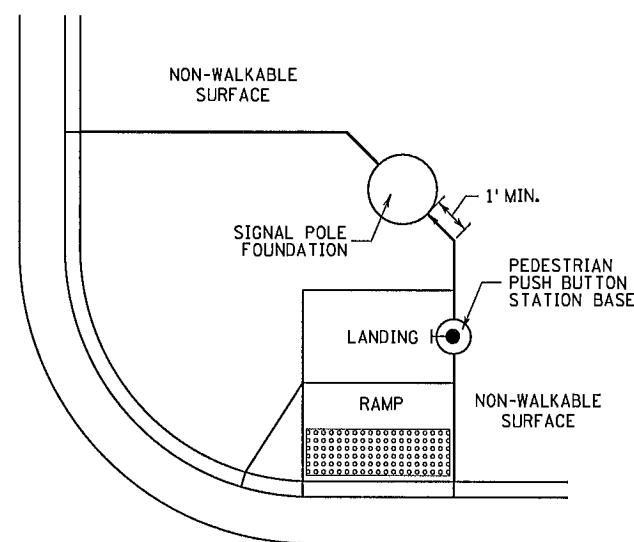

CONCRETE WALK EDGES ADJACENT
TO CONCRETE STRUCTURES

NOTES:

- ALL V CURB CONTRACTION JOINTS SHALL MATCH CONCRETE WALK JOINTS.
- WHERE RIGHT-OF-WAY ALLOWS, USE OF V CURB SHOULD BE MINIMIZED. GRADING ADJACENT TURF OR SLOPING ADJACENT PAVEMENT IS PREFERRED.
- V CURB SHALL BE PLACED OUTSIDE THE SIDEWALK LIMITS WHEN RIGHT OF WAY ALLOWS.
- V CURB NEXT TO BUILDING SHALL BE A 4" WIDTH AND SHALL MATCH PREVIOUS TOP OF SIDEWALK ELEVATIONS.
- ① END TAPERS AT TRANSITION SECTION SHALL MATCH INPLACE SIDEWALK GRADES.
- ② ALL V CURB SHALL MATCH BOTTOM OF ADJACENT WALK.
- ③ EDGE BETWEEN NEW V CURB AND INPLACE STRUCTURE SHALL BE SEALED AND BOND BREAKER SHALL BE USED BETWEEN EXISTING STRUCTURE AND PLACED V-CURB.
- ④ NEAREST EDGE OF DETECTABLE WARNING SURFACES SHALL BE PLACED 12' MINIMUM TO 15' MAXIMUM FROM THE NEAREST RAIL. FOR SKEWED RAILWAYS IN NO INSTANCE SHALL THE DETECTABLE WARNING BE CLOSER THAN 12' MEASURED PERPENDICULAR TO THE NEAREST RAIL.
- ⑤ WHEN PEDESTRIAN GATES ARE PROVIDED, DETECTABLE WARNING SURFACES SHALL BE PLACED ON THE SIDE OF THE GATES OPPOSITE THE RAIL, 2' FROM THE APPROACHING SIDE OF THE GATE ARM.
- ⑥ WHEN PLAN SPECIFIES, DRILL AND GROUT NO. 4 12" LONG REINFORCEMENT BARS AT 36" MAX. CENTER TO CENTER (EPOXY COATED).
- ⑦ TO ENSURE RAMP AND LANDINGS ARE PROPERLY CONSTRUCTED, LANDINGS MAY BE CAST SEPARATELY. FOLLOW SIDEWALK REINFORCEMENT DETAILS ON THIS SHEET WHEN LANDINGS ARE CAST SEPARATELY.

REVISION:
APPROVED: 2-9-2015
OPERATIONS ENGINEER

MINNESOTA DEPARTMENT OF TRANSPORTATION
REVISOR:
APPROVED: 2-9-2015
STATE DESIGN ENGINEER

PEDESTRIAN CURB RAMP DETAILS
STANDARD PLAN 5-297.250 5 OF 5
ANOKA COUNTY SAP 002-612-013
CITY OF BLAINE SAP 106-020-034
CITY OF LINO LAKES SAP 210-020-007
SHEET 43 OF 141

EXISTING SIGN TAB								ES1
STATION	ALIGN	ADDRESS/ DESCRIPTION (NOTES)	SALVAGE SIGN TYPE C	SALVAGE SIGN TYPE SPECIAL (1)	INSTALL SIGN TYPE SPECIAL (1)	SIGN NUMBER	SIGN LEGEND	NOTES
			EACH	EACH	EACH			
CSAH 12 (109TH AVE/APOLLO DR.)								
103+20	WB	RT	1			W3-1A	STOP AHEAD	2
106+00	WB	LT	1			R2-1	SL55	2
107+25	WB	LT	1			W1-2R	CURVE AHEAD	2
	WB	LT	1			W13-1	45MPH	2
107+90	WB	RT	1			W1-6	RIGHT ARROW	2
	WB	RT	2			X4-2	OBJECT MARKER	2
108+50	WB	RT	1			W1-6	RIGHT ARROW	2
	WB	RT	2			X4-2	OBJECT MARKER	2
109+75	WB	RT	1			M1-6A	53	2
	WB	RT	1			M2-1A	JCT	2
110+20	WB	LT	1			M1-1R	CURVE AHEAD	2
	WB	LT	1			W13-1	30MPH	2
111+60	WB	LT	1			M1-6A	12	2
	WB					M34A	WEST	2
111+90	WB	LT	1				CITY OF BLAINE ORD	2, 1
112+25	WB	RT	1			R1-1	STOP	2
	WB		1			M1-6A	53	2
	WB		1			M6-4A	DOUBLE ARROW	2
	WB		1			M1-6A	12	2
	WB		1			M6-1AL	ARROW	2
112+30	WB	LT	1			W1-6	ARROW	2
	WB	LT	2			X4-2	OBJECT MARKER	2
112+35	WB	LT	1			W1-6	ARROW	2
	WB	LT	2			X4-2	OBJECT MARKER	2
113+00	WB	RT	1				SUNSET AVE/109TH AVE	2, 1
113+70	WB	LT	1			R1-1	STOP	2
	WB	LT	1			M1-6A	12	2
	WB	LT	1			M6-1AL	ARROW	2
	WB	LT				M1-6	53	2
	WB	LT				M6-4A	DOUBLE ARROW	2
	WB	RT				R1-1	STOP	2
114+85	WB	RT				M1-6	12	2
	WB					M3-2A	EAST	2
116+00	WB	RT	1	1			MEADOW CT/APOLLO DR	2, 1
116+50	WB	RT	1			R1-1	STOP	2
116+80	WB	RT	1			R2-1	SL50	2
	WB	LT	1			R3-X1	RIGHT TURN LANE	2
118+25	WB	LT	1			M1-6	53	2
	WB	LT	1			M2-1A	JCT	2
121+50	WB	LT	1			W3-1a	STOP AHEAD	2
	WB	RT	1			W3-1a	STOP AHEAD	2
		TOTAL	36	3	1			

EXISTING SIGN TAB								ES2
STATION	ALIGN	ADDRESS/ DESCRIPTION (NOTES)	SALVAGE SIGN TYPE C	SALVAGE SIGN TYPE SPECIAL (1)	INSTALL SIGN TYPE SPECIAL (1)	SIGN NUMBER	SIGN LEGEND	NOTES
			EACH	EACH	EACH			
CR53 (Sunset Ave)								
9+90	NB	LT	1			S3-1	SCHOOL BUS AHEAD	2
10+80	NB	LT	1			R2-1	SL45	2
11+50	NB	LT	1			M1-6	53	2
	NB					M3-3A	SOUTH	2
12+00	NB	RT	1			M1-6	12	2
	NB		1			M6-6AL	DOUBLE ARROW	2
12+70	NB	RT	1			W1-7	DOUBLE ARROW	2
	NB		2			X4-2	OBJECT MARKER	2
13+80	NB	LT	1				BUS STOP	2
	NB	LT	1			M1-6	12	2
	NB	LT	1			M1-6R	RIGHT ARROW	2
14+00	NB	RT	1			R3-X1	RIGHT TURN LANE	2
16+10	NB	RT	1			M1-6	12	2
	NB	RT	1			M6-1AR	RIGHT ARROW	2
17+00	NB	LT	1			W1-7	DOUBLE ARROW	2
	NB		2			X4-2	OBJECT MARKER	2
18+20	NB	RT	1			M1-6	53	2
	NB		1			M3-1A	NORTH	2
18+80	NB	RT	1			R2-1	SL45	2
	NB	LT	1			M6-6AL	12	2
	NB	LT	1			M1-6	DOUBLE ARROW	2
	NB	LT	1			M1-6	53	2
	NB	LT	1			M3-3A	SOUTH	2
	NB	LT	1			M6-3A	ARROW	2
21+20	NB	LT	1			M1-6	12	2
	NB		1			M2-1A	JCT	2
22+20	NB	RT	1			W14-3	NO PASSING ZONE	2
23+30	NB	RT	1	1			MARVY ST/ SUNSET AVE	2,1
24+00	NB	RT	1			R1-1	STOP	2
		TOTAL	29	7	3			
		PROJECT TOTAL	65	10	4			

- NOTES:
1. SIGN TYPE SPECIAL ARE TO REMAIN VISIBLE AT ALL TIMES. SHALL BE PAID BY THE EACH, WHEN RELOCATION IS REQUIRED.
2. EXISTING ALIGNMENT AND STATIONING ARE FOR REFERENCE ONLY.

NO	DATE	BY	CKD	APPR	REVISION
NAME:	P:\02-612-13\Bases\TRAFFIC\0261213 Perm pvmt mkg guide notes_guidelines.dwg, 03/21/2016 3:45:33 PM				

I HEREBY CERTIFY THAT THIS PLAN WAS PREPARED BY ME
OR UNDER MY DIRECT SUPERVISION AND THAT I AM A
DULY LICENSED PROFESSIONAL ENGINEER UNDER
THE LAWS OF THE STATE OF MINNESOTA.

PRINT NAME: DOUGLAS W. FISHER

SIGNATURE: 

DATE: 3/16/16 LICENSE NO. 20235

DRAWN BY: JR DATE: 02/29/16

DESIGN BY: JB DATE: 02/29/16



CHECKED BY: ST DATE: 03/03/16



ANOKA COUNTY
HIGHWAY DEPT.

ANOKA COUNTY SAP 002-612-013
CITY OF BLAINE SAP 106-020-034
CITY OF LINO LAKES SAP 210-020-007

EXISTING SIGN
TABULATION

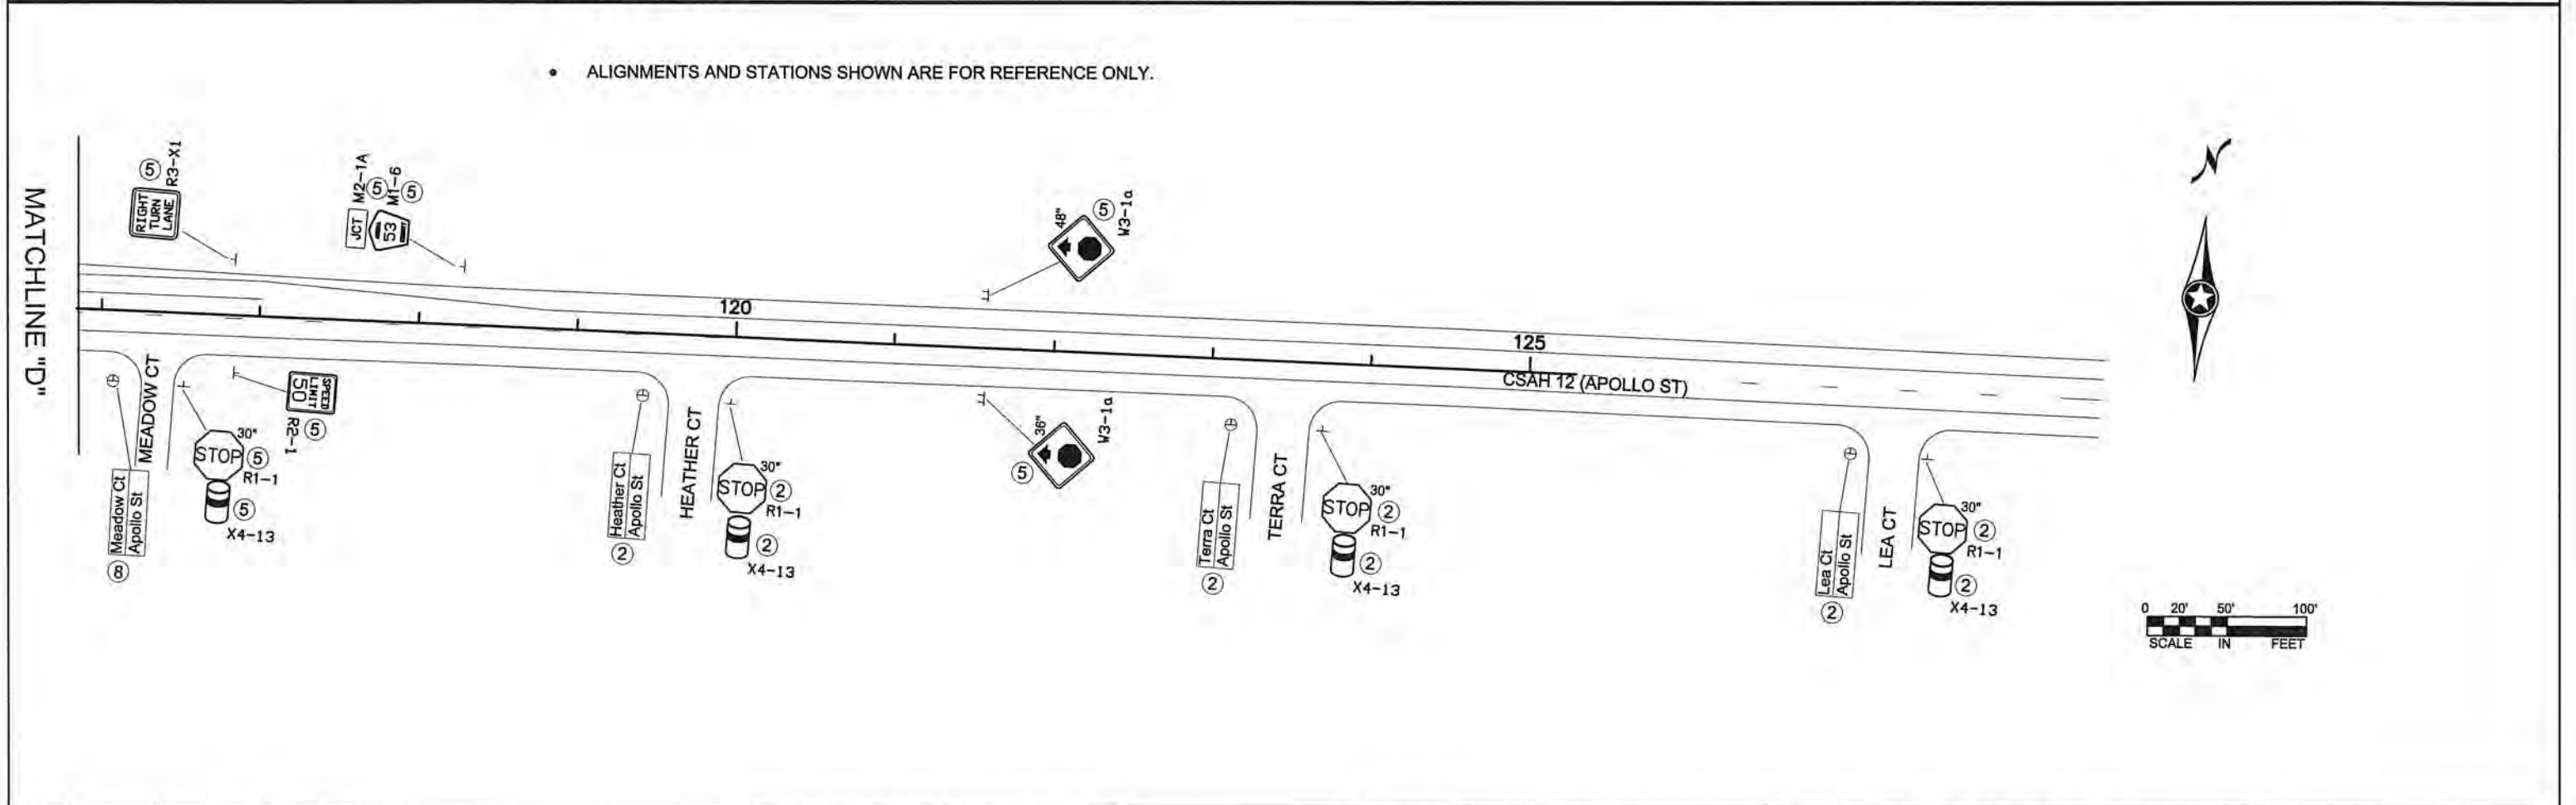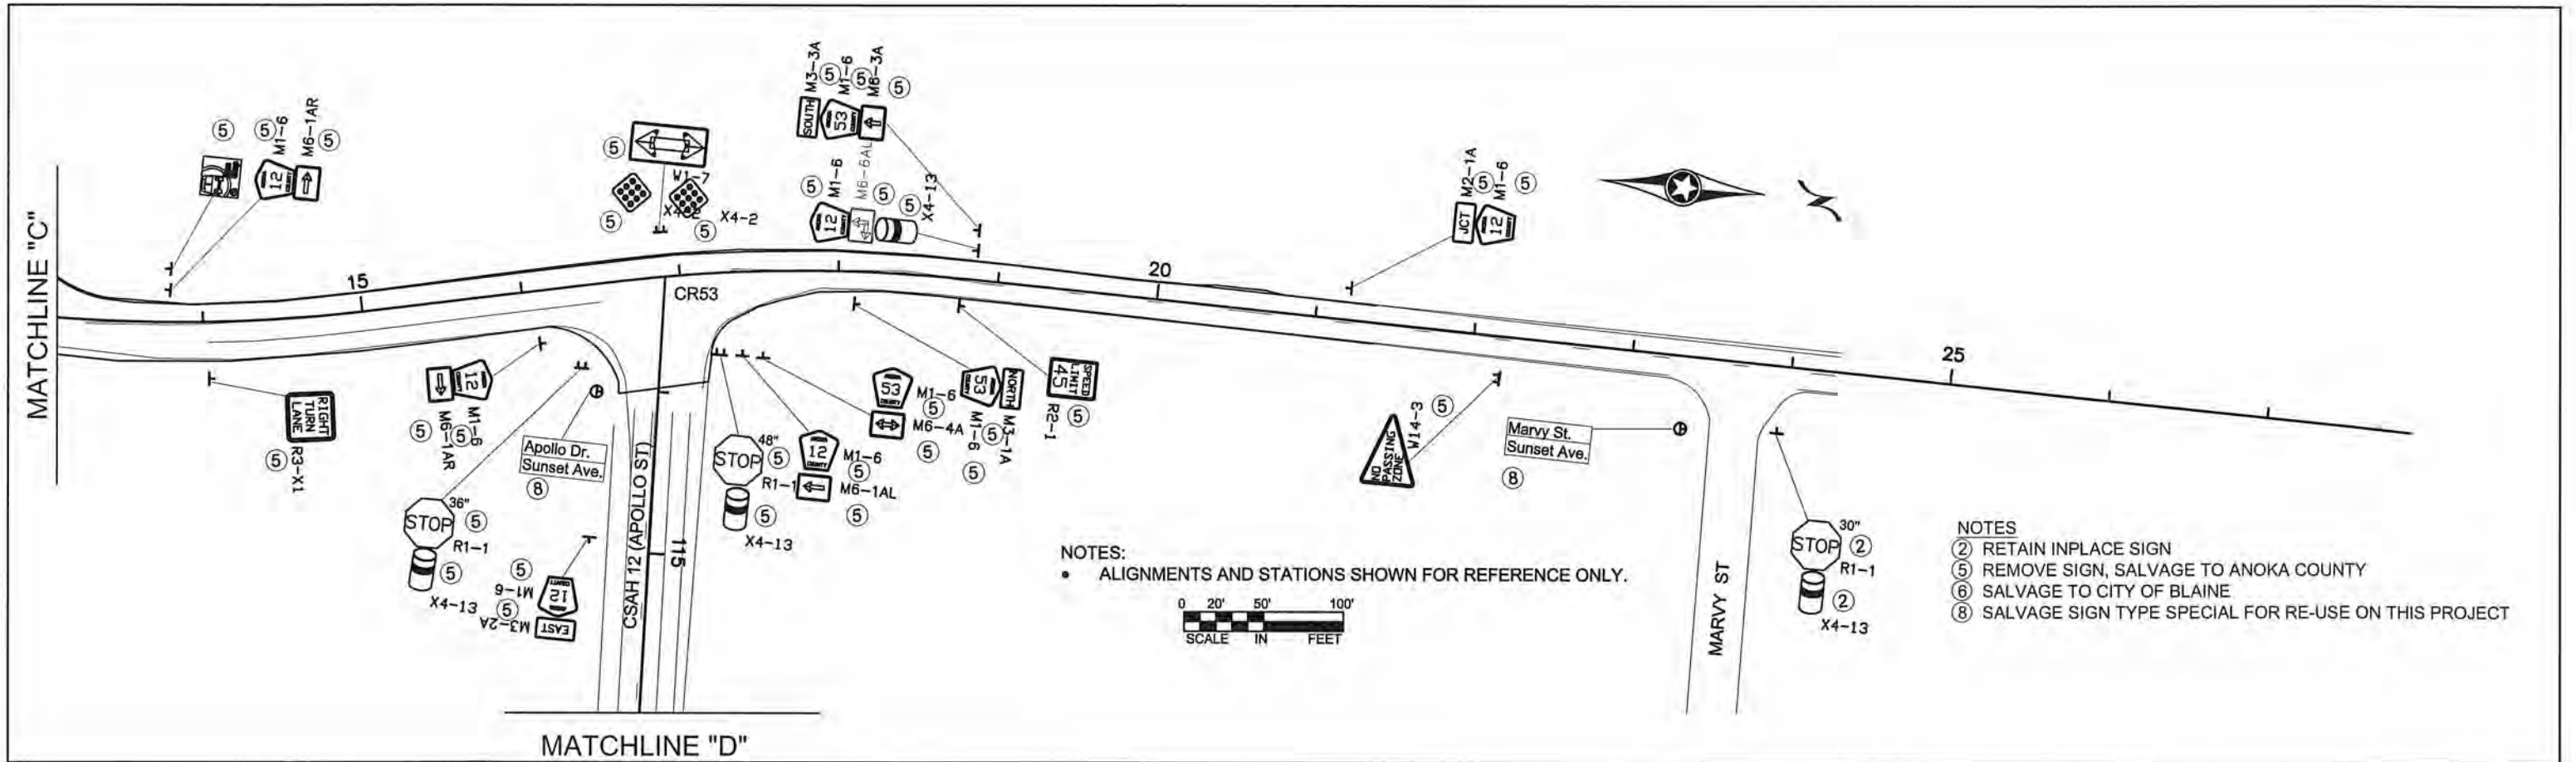

DETOUR SIGNING TABULATION

M. U. T. C. D. CODE	SIZE	INSERT	QUANTITY	M. U. T. C. D. CODE	SIZE	INSERT	QUANTITY	M. U. T. C. D. CODE	SIZE	INSERT	QUANTITY	DS
W20-1	48" x 48"		2	R11-3	48" x 30"		SEE NOTE 2	M4-6A	24" x 12"		2	
				TYPE III	8 FOOT		1	M4-8A	24" x 12"			
W20-2	48" x 48"		2					M1-6A	24" x 24"			
				TYPE III	8 FOOT		2	M4-6A	24" x 12"		2	
W20-3	48" x 48"		10					M4-8A	24" x 12"		2	
W20-100P	24" x 18"		4	TYPE III	8 FOOT		2	M3-4A	24" x 12"		2	
W20-100P	24" x 18"		4					M1-6A	24" x 24"		2	
									21" x 15"		2	
M4-10R	48" x 18"		SEE NOTE 2	G20-X1	60" x 48"		4				2	
TYPE III	8 FOOT		2					M4-8A	24" x 12"		2	
				G20-X2	132" x 108"		3	M3-4A	24" x 12"		3	
M4-10L	48" x 18"		SEE NOTE 2					M1-6A	24" x 24"		2	
TYPE III	8 FOOT		2	G20-X2	114" x 20"		3		21" x 15"		2	
											6	
R11-2	48" x 30"		SEE NOTE 2	G20-X2	132" x 108"		1	M4-8A	24" x 12"		2	
TYPE III	8 FOOT		2					M3-2A	24" x 12"		2	
				G20-X2	114" x 20"		1	M1-6A	24" x 24"		2	
									21" x 15"		2	
R11-3a	48" x 30"		SEE NOTE 2	G20-X2	132" x 108"		1				2	
TYPE III	8 FOOT		2								2	
				G20-X2	114" x 20"		1				2	
											2	
R11-3	48" x 30"		SEE NOTE 2	G20-X2	132" x 108"		1				9	
TYPE III	8 FOOT		1									
				G20-X2	114" x 20"		1				4	

NOTES:

- ALL TRAFFIC CONTROL DEVICES SHALL CONFORM TO THE MOST RECENT EDITION OF THE MINNESOTA MANUAL ON UNIFORM TRAFFIC CONTROL DEVICES, INCLUDING THE FIELD MANUAL DATED JANUARY, 2014.
- ALL TYPE III BARRICADES SHALL BE REFLECTORIZED ON BOTH SIDES. BARRICADES MARKINGS SHALL BE SLANTED IN ACCORDANCE WITH THE M.U.T.C.D.

* SIGN TO BE INSTALLED A MINIMUM OF TEN DAYS PRIOR TO ACTUAL CLOSING DATE OF ROAD CLOSURE AND IMPLEMENTATION OF DETOUR SIGNING. SIGNS TO BE REMOVED AT TIME OF DETOUR INSTALLATION.

** INSTALL G20-X2 SIGNS 10 DAYS PRIOR WITH BEGIN/DATE PLATE. REMOVE PLATE AT START DATE OF CONSTRUCTION SO SIGN READS "FOLLOW DETOUR"

*** SIGN TO BE INSTALLED A MINIMUM OF TEN DAYS PRIOR TO ACTUAL CLOSING DATE OF ROAD CLOSURE AND IMPLEMENTATION OF DETOUR SIGNING. SIGNS TO BE REMOVED AT TIME OF DETOUR INSTALLATION. PAID UNDER ITEM 2563.613 PORTABLE CHANGEABLE MESSAGE SIGN, U DAY (80)

I HEREBY CERTIFY THAT THIS PLAN WAS PREPARED BY ME OR UNDER MY DIRECT SUPERVISION AND THAT I AM A DULY REGISTERED PROFESSIONAL ENGINEER UNDER THE LAWS OF THE STATE OF MINNESOTA.
 PRINT NAME: DOUGLAS W. FISCHER
 SIGNATURE:
 DATE: 4/5/16 REG. NO. 20235

DRAWN BY: JJS DATE 12/31/15
 DESIGN BY: JJS DATE 12/31/15
 CHECKED BY: ST DATE 03/11/16




ANOKA COUNTY
 HIGHWAY DEPT.

ANOKA COUNTY SAP 002-612-013
 CITY OF BLAINE SAP 106-020-034
 CITY OF LINO LAKES SAP 210-020-007

Detour
 CSAH 12/CR 53 Roundabout
 Quantity Sheet


Sheet 48 of 141 Sheets

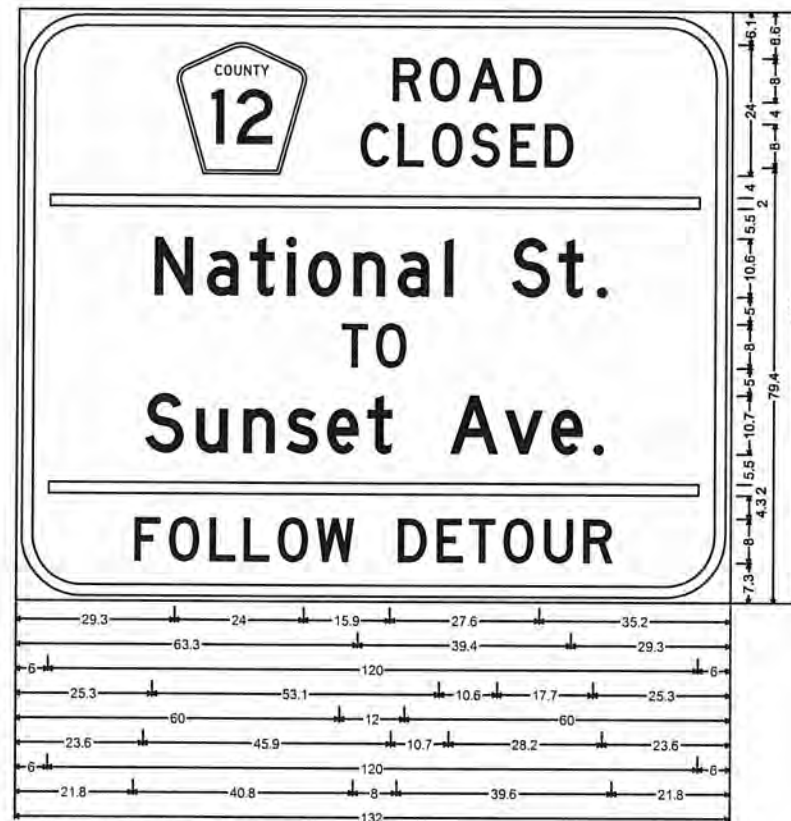


G20-X2_132x108; 12.0" Radius, 2.0" Border, 1.0" Indent, Black on Orange;
[ROAD] D; [CLOSED] D; [Heather Ct.] D; [TO] D; [Sunset Ave.] D; [FOLLOW] D; [DETOUR] D;



G20-X2_132x108; 12.0" Radius, 2.0" Border, 1.0" Indent, Black on Orange;
[ROAD] D; [CLOSED] D; [Heather Ct.] D; [TO] D; [Sunset Ave.] D; [FOLLOW] D; [DETOUR] D;

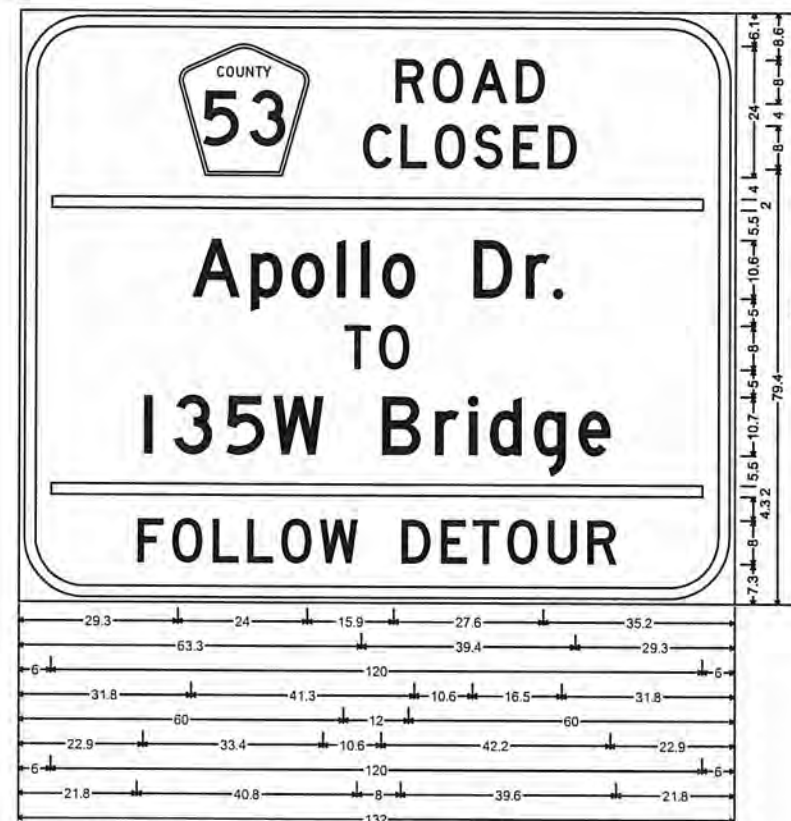

G20-X2_132x108; 12.0" Radius, 2.0" Border, 1.0" Indent, Black on Orange;
[ROAD] D; [CLOSED] D; [Apollo Dr.] D; [TO] D; [I35W Bridge] D; [FOLLOW] D; [DETOUR] D;

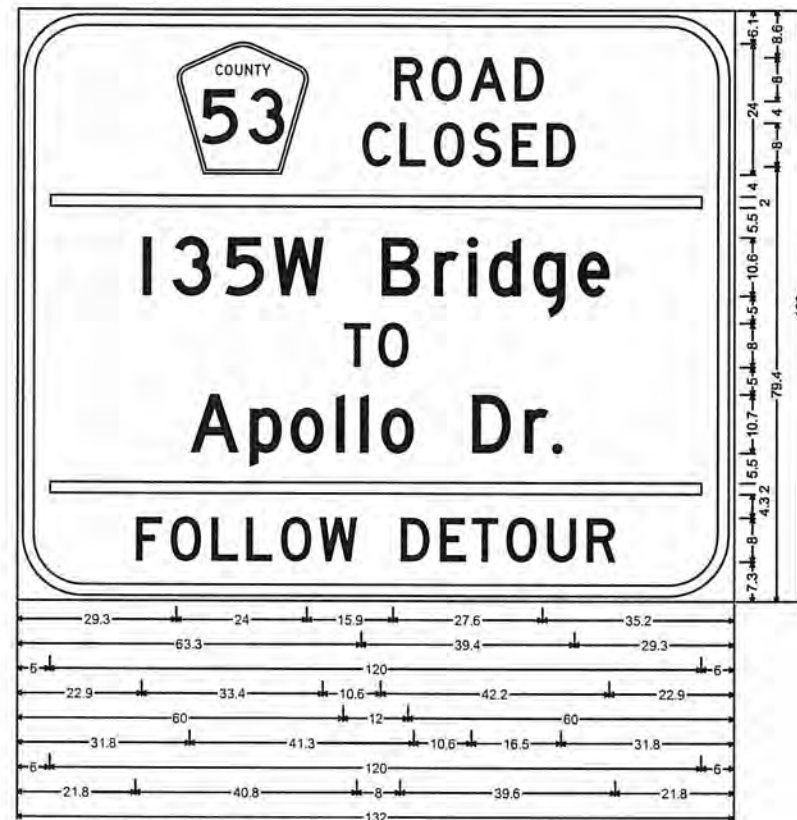

G20-X2_132x108; 12.0" Radius, 2.0" Border, 1.0" Indent, Black on Orange;
[ROAD] D; [CLOSED] D; [I35W Bridge] D; [TO] D; [Apollo Dr.] D; [FOLLOW] D; [DETOUR] D;

NO	DATE	BY	CKD	APPR	REVISION

I HEREBY CERTIFY THAT THIS PLAN WAS PREPARED BY ME OR UNDER MY DIRECT SUPERVISION AND THAT I AM A DULY REGISTERED PROFESSIONAL ENGINEER UNDER THE LAWS OF THE STATE OF MINNESOTA.

PRINT NAME: DOUGLAS W. FISCHER

SIGNATURE: *[Signature]*

DATE: 4/5/16 REG. NO. 20235

DRAWN BY: JJS DATE: 12/31/15

DESIGN BY: JJS DATE: 12/31/15

CHECKED BY: ST DATE: 03/11/16




ANOKA COUNTY
HIGHWAY DEPT.

ANOKA COUNTY SAP 002-612-013
CITY OF BLAINE SAP 106-020-034
CITY OF LINO LAKES SAP 210-020-007

Detour
CSAH 12/CR 53 Roundabout
Quantity Sheet

Sheet 49 of 141 Sheets

 


SEE DETOUR

-  CONSTRUCTION AREA
-  MILL/OVERLAY AREA

STAGING TRAFFIC CONTROL NOTES:

- ALL 4 APPROACHES TO THE INTERSECTION OF CR 53 AND CSAH 12 ARE CLOSED. LOCAL TRAFFIC WITHIN CLOSURE TO BE ROUTED THROUGH PROJECT AT CONTRACTORS DISCRETION. CONTRACTOR SHALL REFERENCE THE MNMUTCD, INCLUDING THE FIELD MANUAL, FOR ADDITIONAL TRAFFIC CONTROL.
- CR 53 AS WELL AS CSAH 12 DETOURS IN PLACE.
- ACCESS SHALL BE MAINTAINED TO ALL DRIVEWAYS AND STREETS WITHIN CLOSURE.

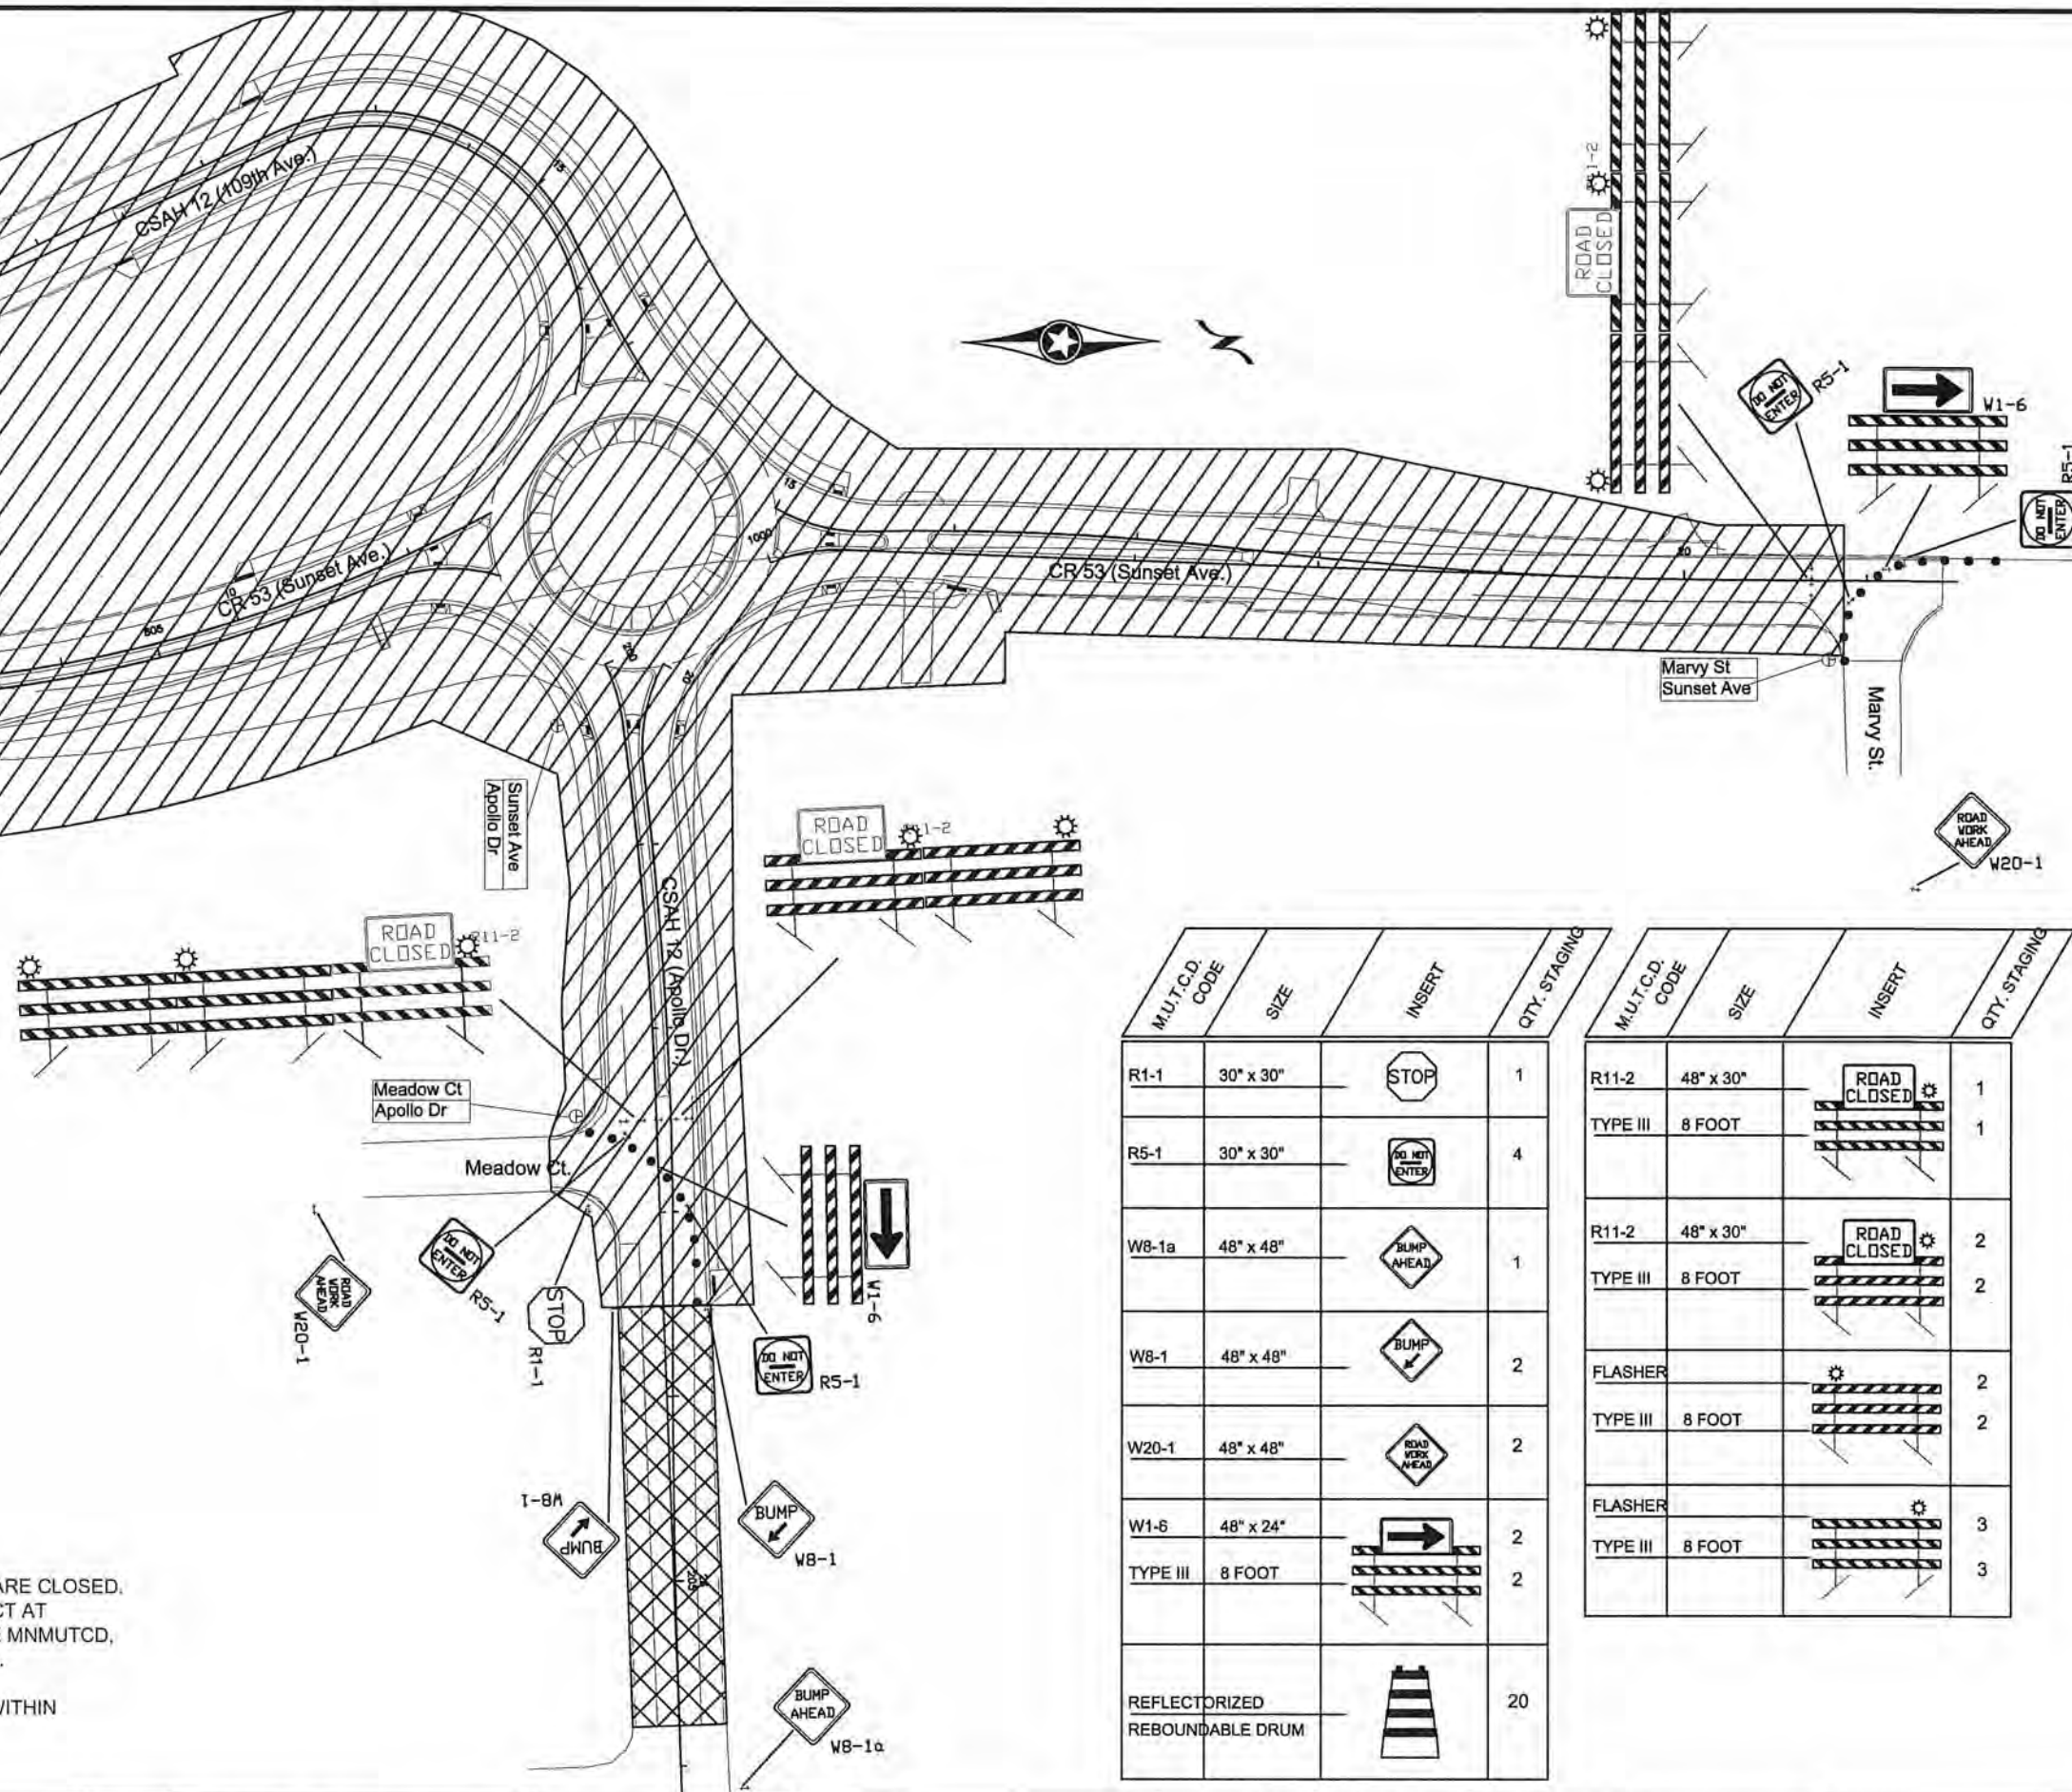

M.U.T.C.D. CODE	SIZE	INSERT	QTY. STAGING
R1-1	30" x 30"	STOP	1
R5-1	30" x 30"	DO NOT ENTER	4
W8-1a	48" x 48"	BUMP AHEAD	1
W8-1	48" x 48"	BUMP	2
W20-1	48" x 48"	ROAD WORK AHEAD	2
W1-6	48" x 24"	RIGHT TURN ONLY	2
TYPE III	8 FOOT	ROAD CLOSURE	2
REFLECTORIZED REBOUNDABLE DRUM			20

M.U.T.C.D. CODE	SIZE	INSERT	QTY. STAGING
R11-2	48" x 30"	ROAD CLOSED	1
TYPE III	8 FOOT	ROAD CLOSURE	1
R11-2	48" x 30"	ROAD CLOSED	2
TYPE III	8 FOOT	ROAD CLOSURE	2
FLASHER			2
TYPE III	8 FOOT	ROAD CLOSURE	2
FLASHER			3
TYPE III	8 FOOT	ROAD CLOSURE	3

NO	DATE	BY	CHKD	APPR	REVISION

I HEREBY CERTIFY THAT THIS PLAN WAS PREPARED BY ME OR UNDER MY DIRECT SUPERVISION AND THAT I AM A DULY REGISTERED PROFESSIONAL ENGINEER UNDER THE LAWS OF THE STATE OF MINNESOTA.

PRINT NAME: DOUGLAS W. FISCHER

SIGNATURE: 

DATE: 4/1/16 REG. NO. 20235

DRAWN BY: S.T. DATE: 02/29/16

DESIGN BY: S.T. DATE: 02/29/16

CHECKED BY: R.B. DATE: 03/03/16




ANOKA COUNTY
HIGHWAY DEPT.

ANOKA COUNTY SAP 002-612-013
CITY OF BLAINE SAP 106-020-034
CITY OF LINO LAKES SAP 210-020-007

STAGING
TRAFFIC CONTROL

Sheet 50 of 141 Sheets

LEGEND	
	PROPOSED CONSTRUCTION
	BITUMINOUS PAVEMENT REMOVAL
	REMOVE BITUMINOUS DRIVEWAY
	CLEAR AND GRUB , ACRE
	CLEAR AND GRUB , EACH
	REMOVE EXISTING STORM SEWER
	REMOVE EXISTING CATCH BASIN
	REMOVE CASTING
	REMOVE EXISTING CULVERT
	2" MILL JOINT
	REMOVE CURB & GUTTER
	2" MILL BIT. MAINLINE
	SAWCUT
	CONSTRUCTION LIMIT
	EXISTING R/W
	NEW R/W
	PERM. EASMENT
	TEMP. EASMENT

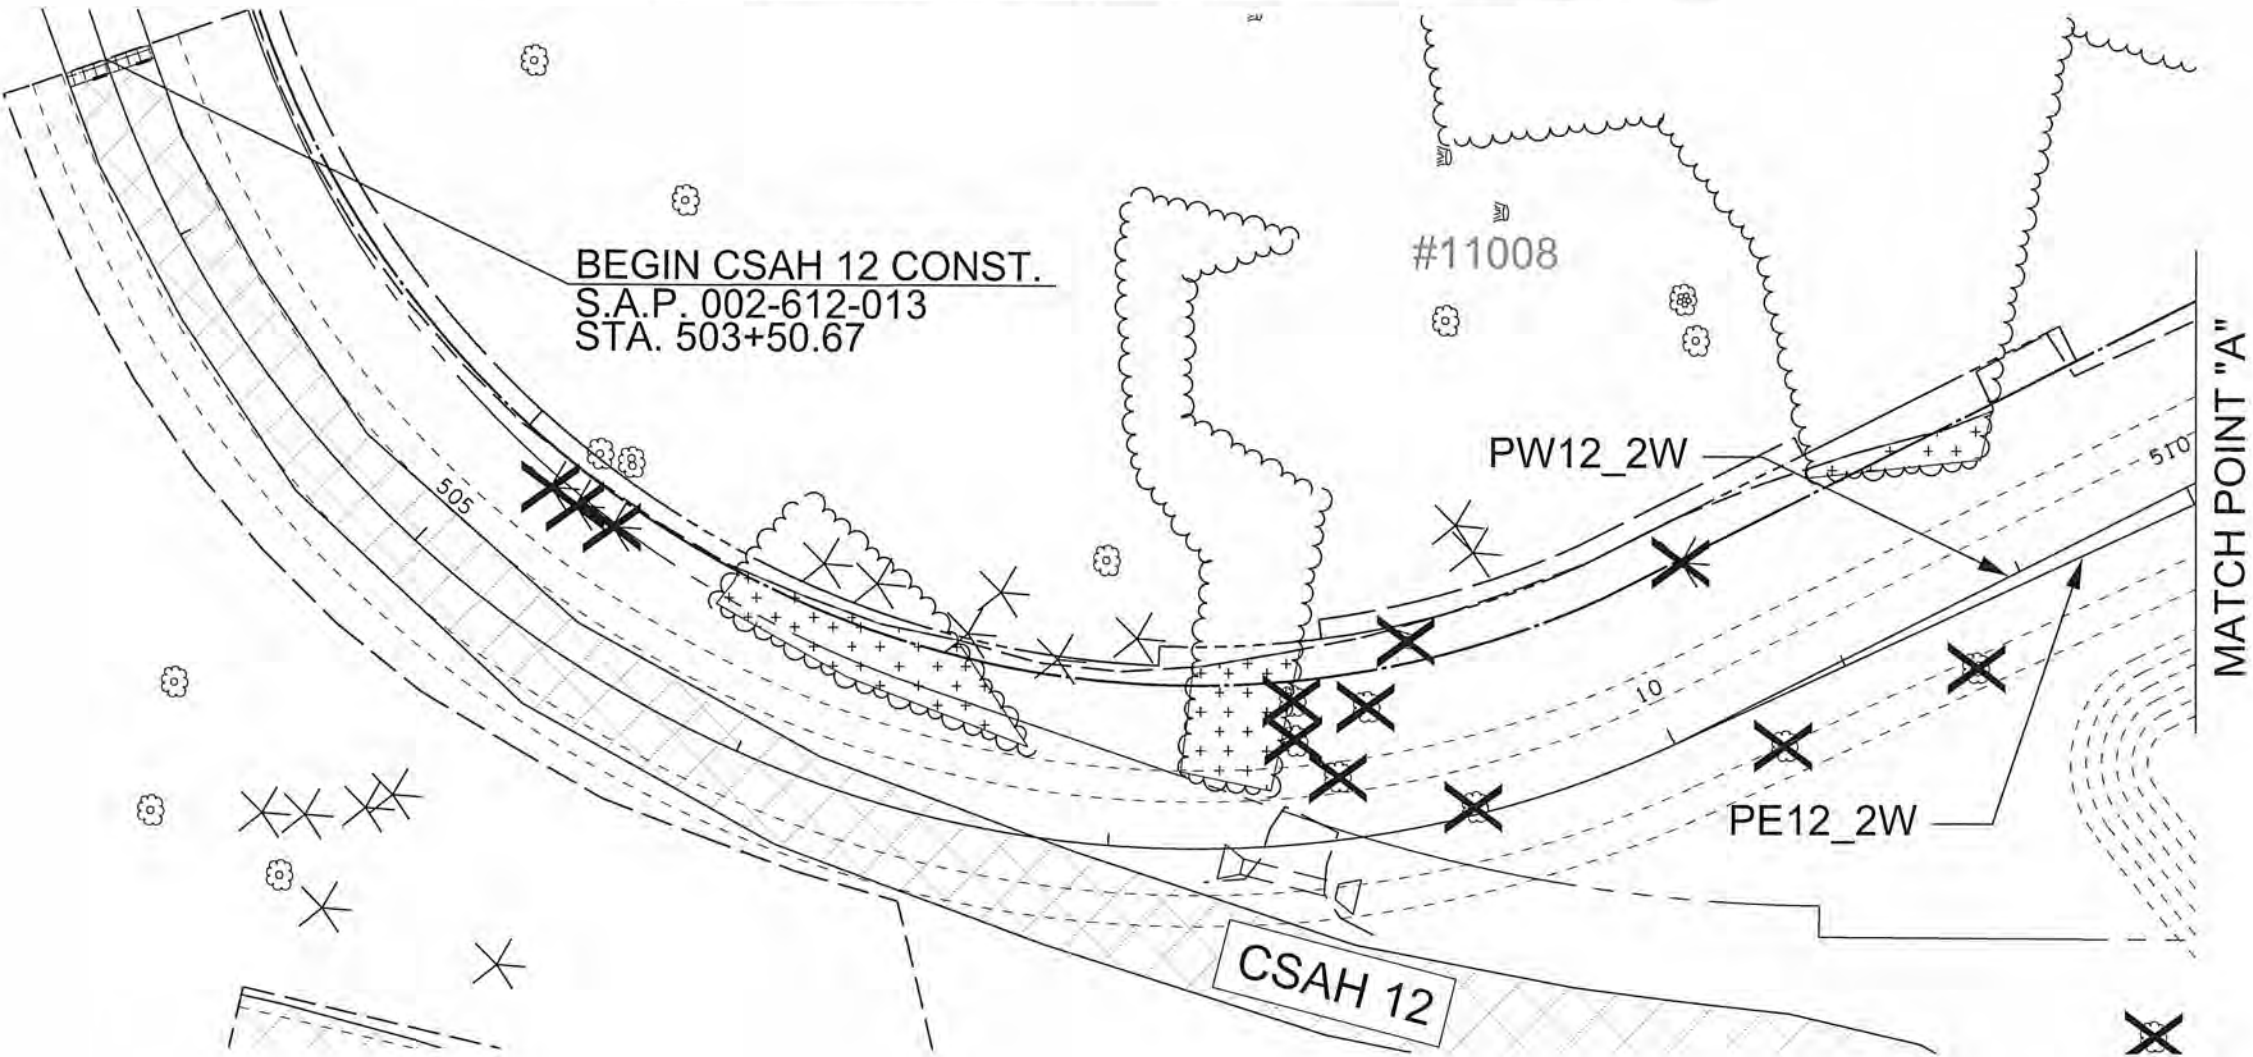

NO	DATE	BY	CKD	APPR	REVISION
NAME: P:\02-612-13\Plan\002612013_REM_P1.dgn					
03/22/2016 11:12:24 AM					

I HEREBY CERTIFY THAT THIS PLAN WAS PREPARED BY ME OR UNDER MY DIRECT SUPERVISION AND THAT I AM A DULY LICENSED PROFESSIONAL ENGINEER UNDER THE LAWS OF THE STATE OF MINNESOTA.

PRINT NAME: NICHOLAS J DOBDA

SIGNATURE:

DATE: 3-22-16 LICENSE NO. 49046

DRAWN BY JCF DATE 01-01-16

DESIGN BY NJD DATE 08-01-15

CHECKED BY JEQ DATE 01-15-16





ANOKA COUNTY
HIGHWAY DEPT.

ANOKA COUNTY SAP 002-612-013
CITY OF BLAINE SAP 106-020-034
CITY OF LINO LAKES SAP 210-020-007

REMOVALS
WEST APPROACH
STA 503+50.67 TO STA 510+00.00

Sheet 51 of 141 Sheets

 LEGEND	
-----	PROPOSED CONSTRUCTION
-----	BITUMINOUS PAVEMENT REMOVAL
	REMOVE BITUMINOUS DRIVEWAY
	CLEAR AND GRUB , ACRE
	CLEAR AND GRUB , EACH
	REMOVE EXISTING STORM SEWER
	REMOVE EXISTING CATCH BASIN
	REMOVE CASTING
	REMOVE EXISTING CULVERT
	2" MILL JOINT
	REMOVE CURB & GUTTER
-----	2" MILL BIT. MAINLINE
	SAWCUT
	CONSTRUCTION LIMIT
	EXISTING R/W
	NEW R/W
	PERM. EASMENT
	TEMP. EASMENT

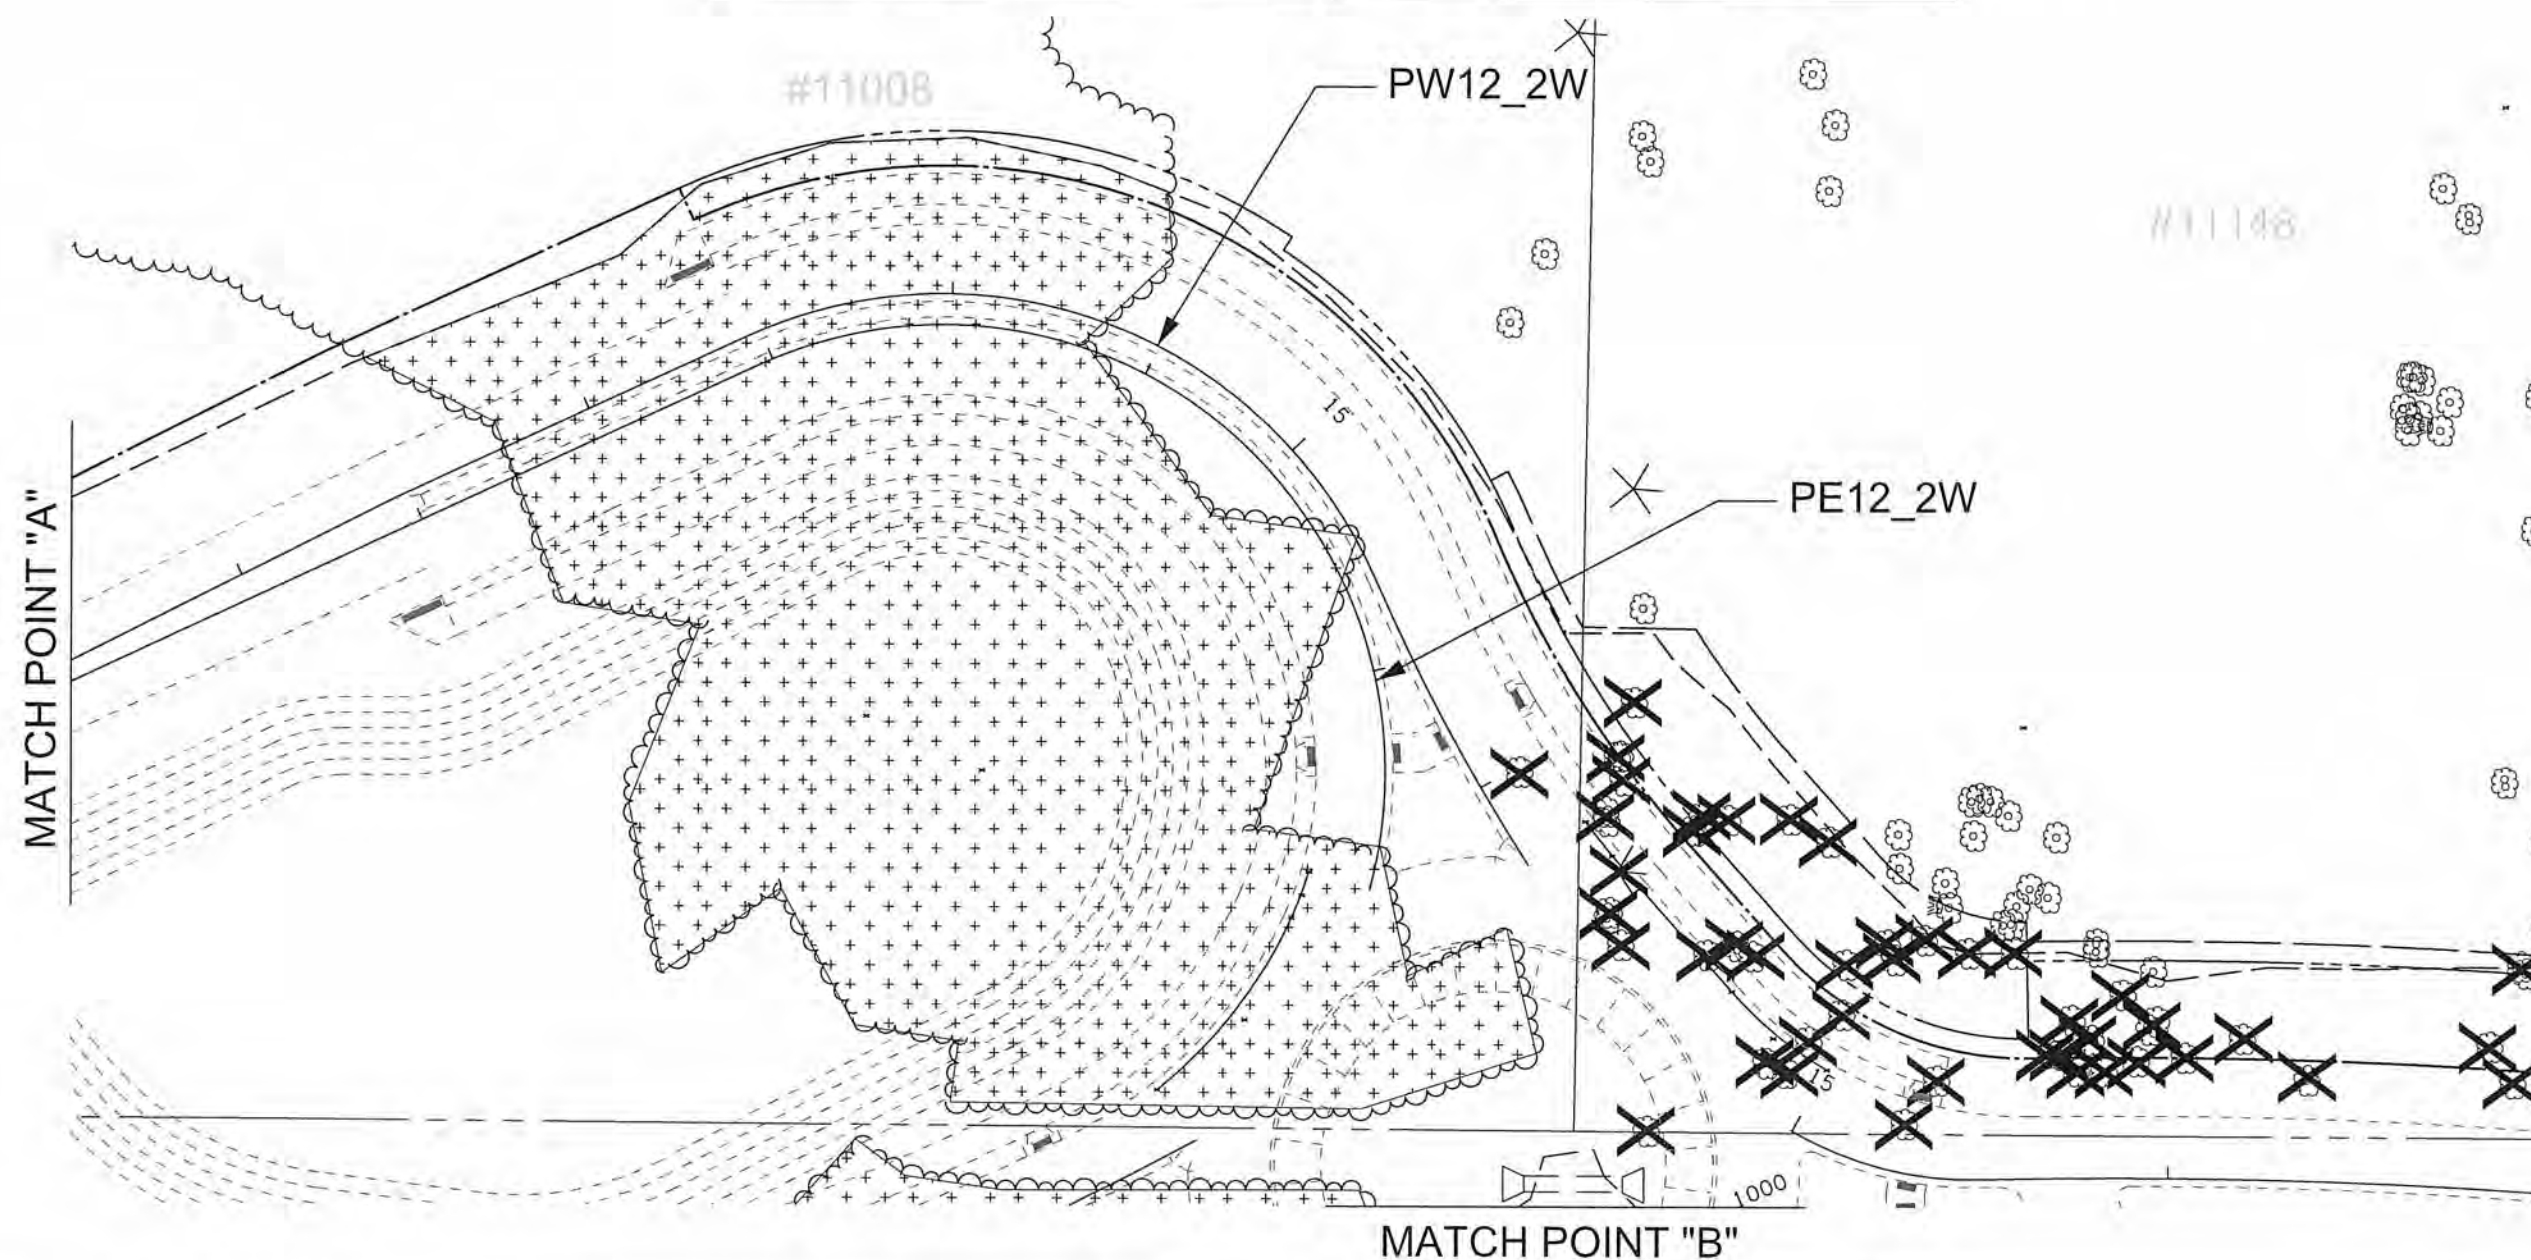

1	4/22/2016	JCF	NJD	JEO	UPDATED POND GRAPHIC
NO	DATE	BY	CKD	APPR	REVISION
NAME: P:\02-612-13\Plan\002612013_REM_P2.dgn 04/22/2016 1:10:14 PM					

I HEREBY CERTIFY THAT THIS PLAN WAS PREPARED BY ME OR UNDER MY DIRECT SUPERVISION AND THAT I AM A DULY LICENSED PROFESSIONAL ENGINEER UNDER THE LAWS OF THE STATE OF MINNESOTA.

PRINT NAME: NICHOLAS J DOBDA

SIGNATURE: 

DATE: 4-22-16 LICENSE NO. 49046

DRAWN BY JCF DATE 01-01-16

DESIGN BY NJD DATE 08-01-15

CHECKED BY JEO DATE 01-15-16



ANOKA COUNTY
HIGHWAY DEPT.


ANOKA COUNTY SAP 002-612-013
CITY OF BLAINE SAP 106-020-034
CITY OF LINO LAKES SAP 210-020-007

2 OF 6

REMOVALS
WEST APPROACH CONT.
STA 510+00.00 TO STA 514+57.12

Sheet 52 of 141 Sheets

LEGEND	
	PROPOSED CONSTRUCTION
	BITUMINOUS PAVEMENT REMOVAL
	REMOVE BITUMINOUS DRIVEWAY
	CLEAR AND GRUB , ACRE
	CLEAR AND GRUB , EACH
	REMOVE EXISTING STORM SEWER
	REMOVE EXISTING CATCH BASIN
	REMOVE CASTING
	REMOVE EXISTING CULVERT
	2" MILL JOINT
	REMOVE CURB & GUTTER
	2" MILL BIT. MAINLINE
	SAWCUT
	CONSTRUCTION LIMIT
	EXISTING R/W
	NEW R/W
	PERM. EASMENT
	TEMP. EASMENT

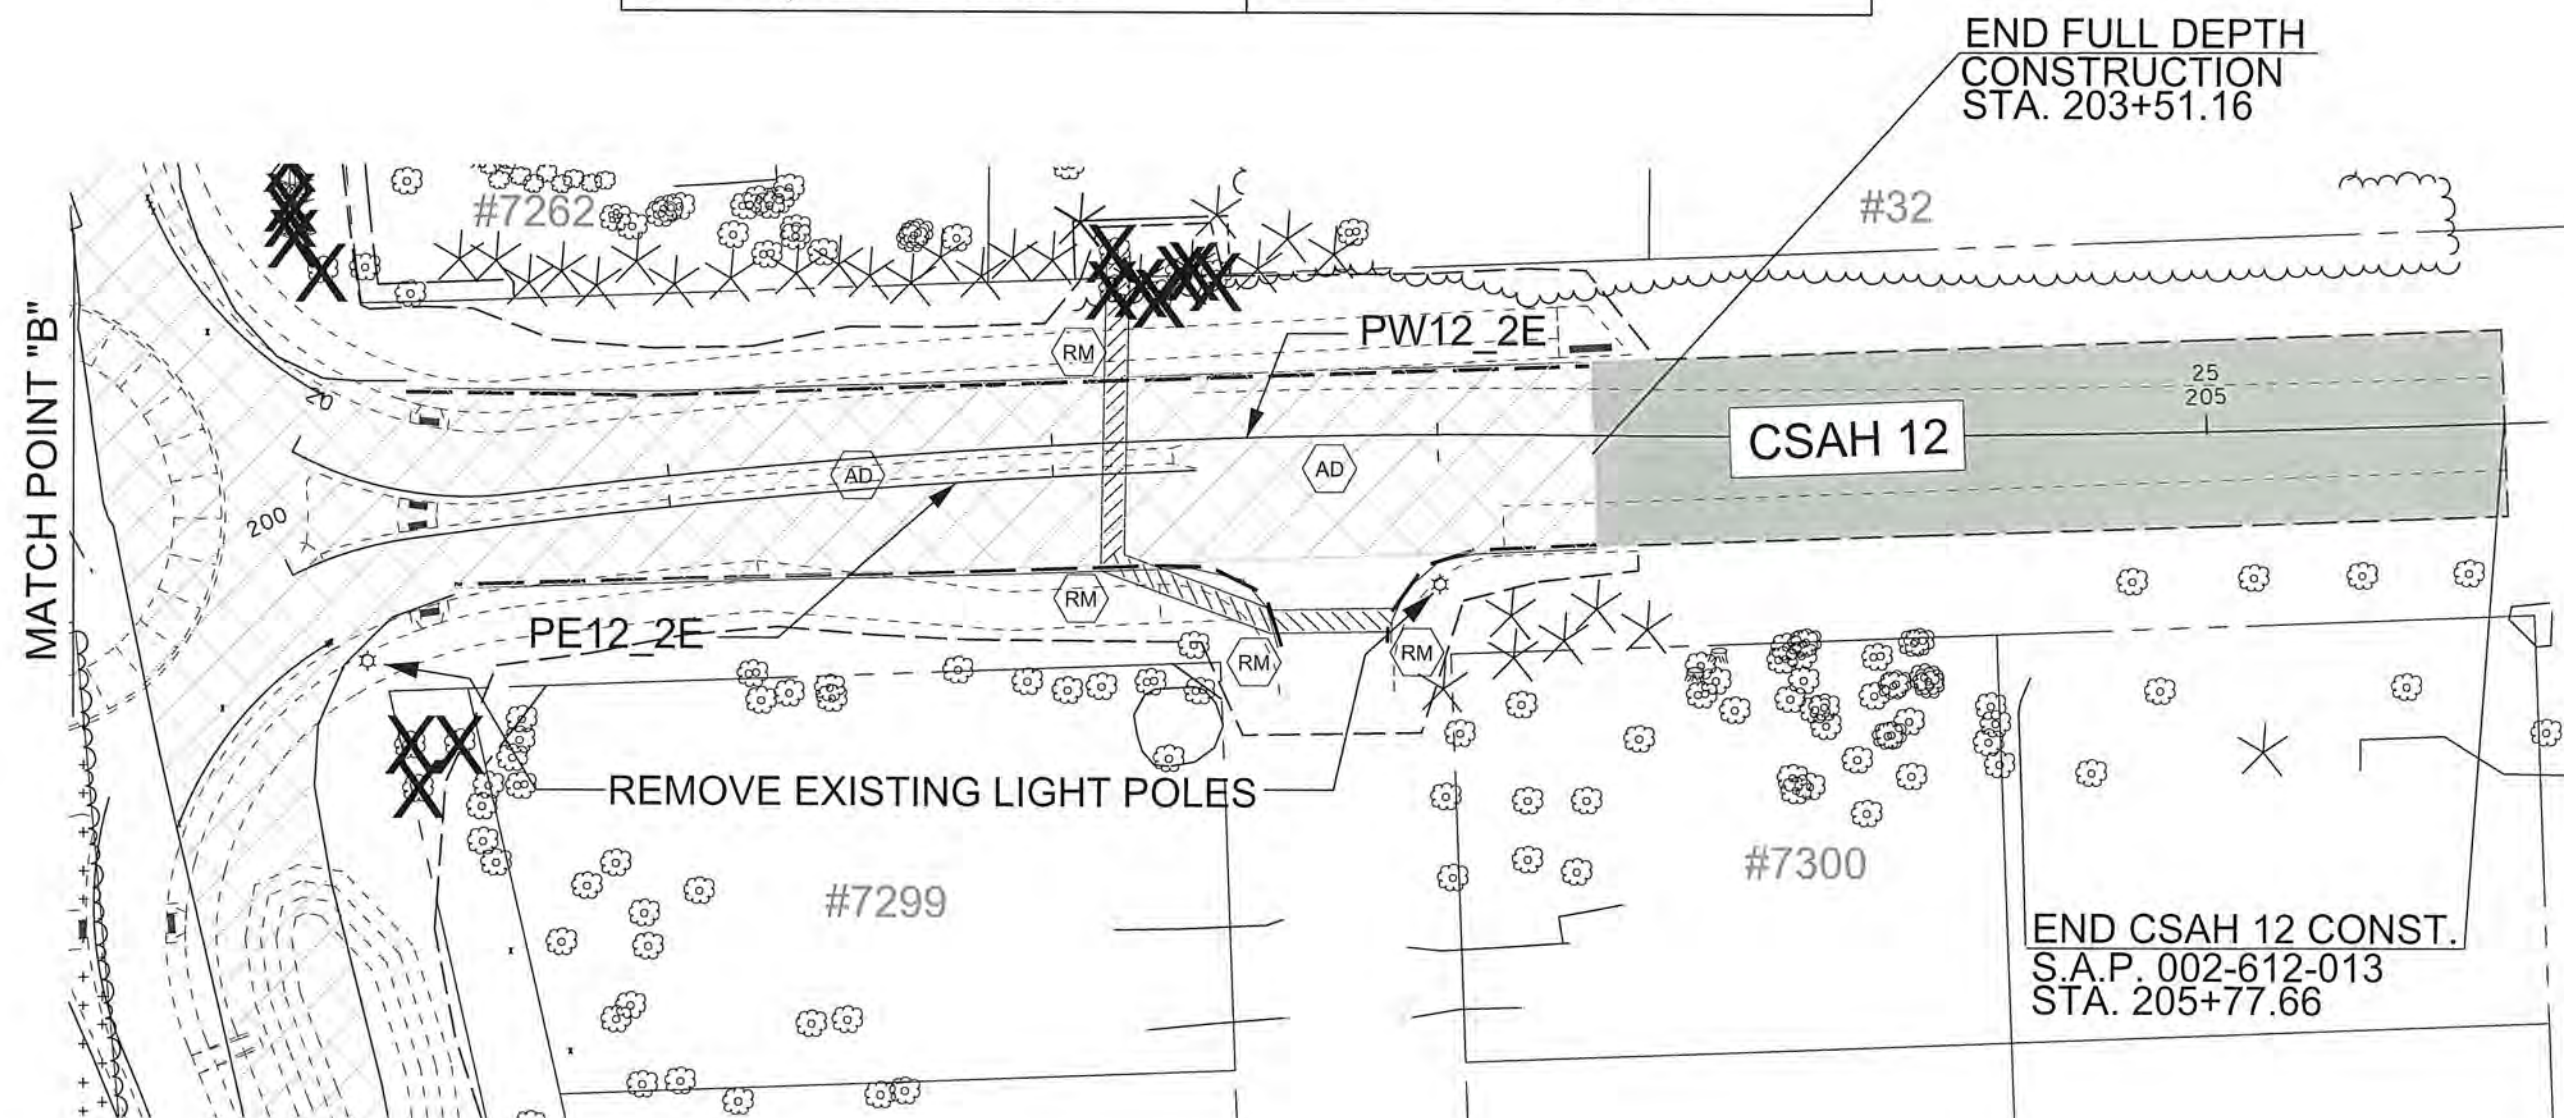

3 OF 6

NO	DATE	BY	CKD	APPR	REVISION

I HEREBY CERTIFY THAT THIS PLAN WAS PREPARED BY ME OR UNDER MY DIRECT SUPERVISION AND THAT I AM A DULY LICENSED PROFESSIONAL ENGINEER UNDER THE LAWS OF THE STATE OF MINNESOTA.

PRINT NAME: NICHOLAS J DOBDA

SIGNATURE:

DATE: 3-22-16 LICENSE NO. 49046

DRAWN BY JCF DATE 01-01-16

DESIGN BY NJD DATE 08-01-15

CHECKED BY JEQ DATE 01-15-16





ANOKA COUNTY
HIGHWAY DEPT.

ANOKA COUNTY SAP 002-612-013
CITY OF BLAINE SAP 106-020-034
CITY OF LINO LAKES SAP 210-020-007

REMOVALS
EAST APPROACH
STA 200+00.00 TO STA 205+77.66

Sheet 53 of 141 Sheets

LEGEND	
	PROPOSED CONSTRUCTION
	BITUMINOUS PAVEMENT REMOVAL
	REMOVE BITUMINOUS DRIVEWAY
	CLEAR AND GRUB , ACRE
	CLEAR AND GRUB , EACH
	REMOVE EXISTING STORM SEWER
	REMOVE EXISTING CATCH BASIN
	REMOVE CASTING
	REMOVE EXISTING CULVERT
	2" MILL JOINT
	REMOVE CURB & GUTTER
	2" MILL BIT. MAINLINE
	SAWCUT
	CONSTRUCTION LIMIT
	EXISTING R/W
	NEW R/W
	PERM. EASMENT
	TEMP. EASMENT

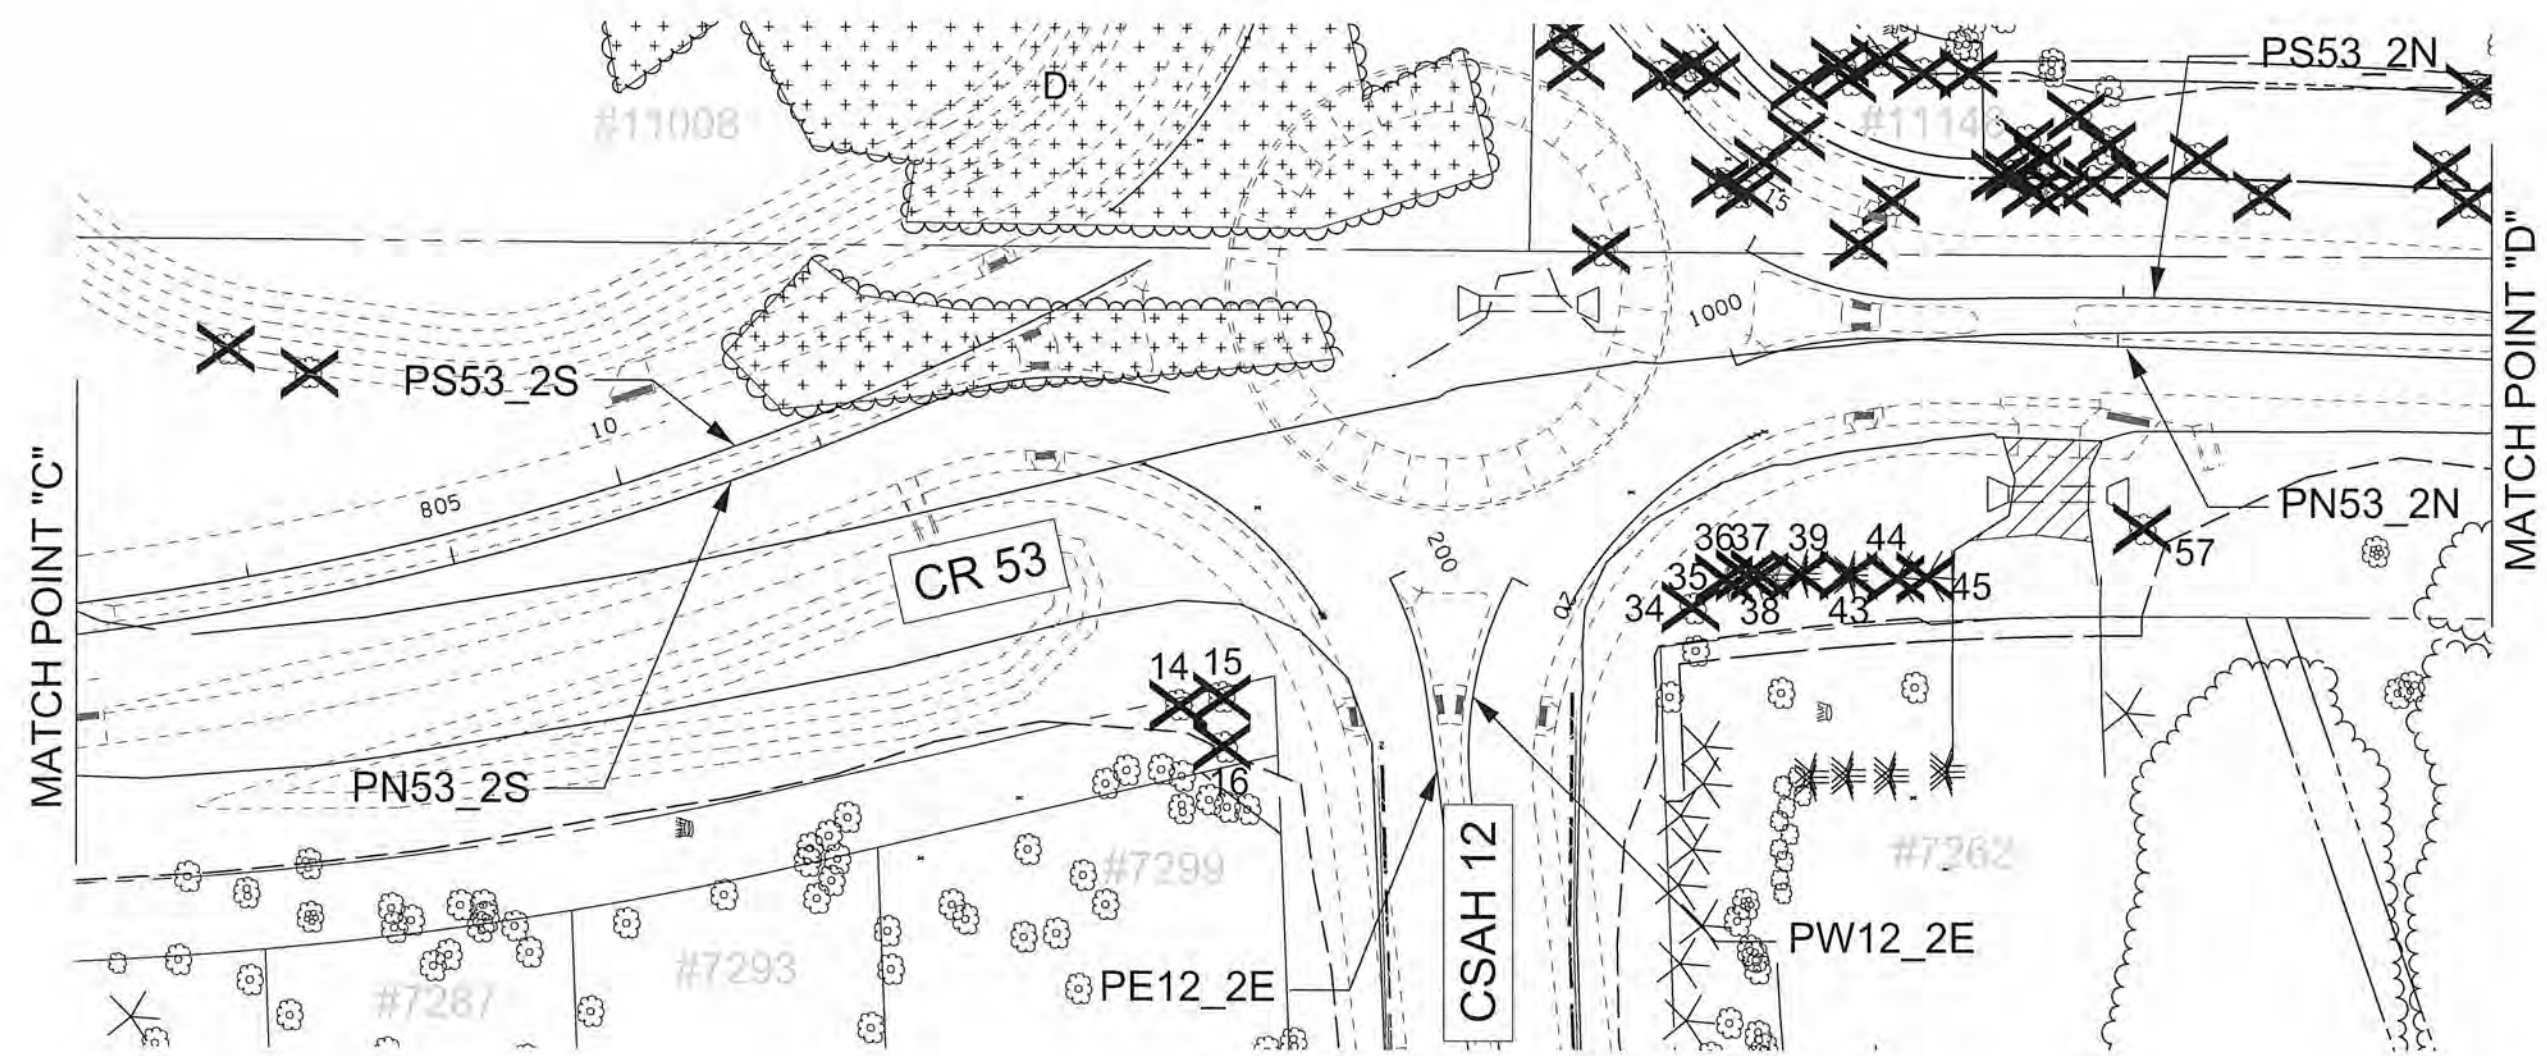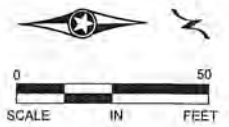

1	4/22/2016	JCF	NJD	JEO	UPDATED POND GRAPHIC
NO	DATE	BY	CKD	APPR	REVISION
NAME: P:\02-612-13\Plan\002612013_REM_P5.dgn 04/22/2016 1:11:03 PM					

I HEREBY CERTIFY THAT THIS PLAN WAS PREPARED BY ME OR UNDER MY DIRECT SUPERVISION AND THAT I AM A DULY LICENSED PROFESSIONAL ENGINEER UNDER THE LAWS OF THE STATE OF MINNESOTA.

PRINT NAME: NICHOLAS J DOBDA

SIGNATURE:

DATE: 4-22-16 LICENSE NO. 49046

DRAWN BY	JCF	DATE	01-01-16
DESIGN BY	NJD	DATE	08-01-15
CHECKED BY	JEO	DATE	01-15-16





ANOKA COUNTY
HIGHWAY DEPT.

ANOKA COUNTY SAP 002-612-013
CITY OF BLAINE SAP 106-020-034
CITY OF LINO LAKES SAP 210-020-007

REMOVALS CENTER STA 804+00.00 TO STA 806+94.31 STA 1000+00.00 TO STA 1002+00.00
Sheet 55 of 141 Sheets

LEGEND	
PROPOSED CONSTRUCTION	2" MILL JOINT
BITUMINOUS PAVEMENT REMOVAL	REMOVE CURB & GUTTER
REMOVE BITUMINOUS DRIVEWAY	2" MILL BIT. MAINLINE
CLEAR AND GRUB , ACRE	SAWCUT
CLEAR AND GRUB , EACH	CONSTRUCTION LIMIT
REMOVE EXISTING STORM SEWER	EXISTING R/W
REMOVE EXISTING CATCH BASIN	NEW R/W
REMOVE CASTING	PERM. EASMENT
REMOVE EXISTING CULVERT	TEMP. EASMENT

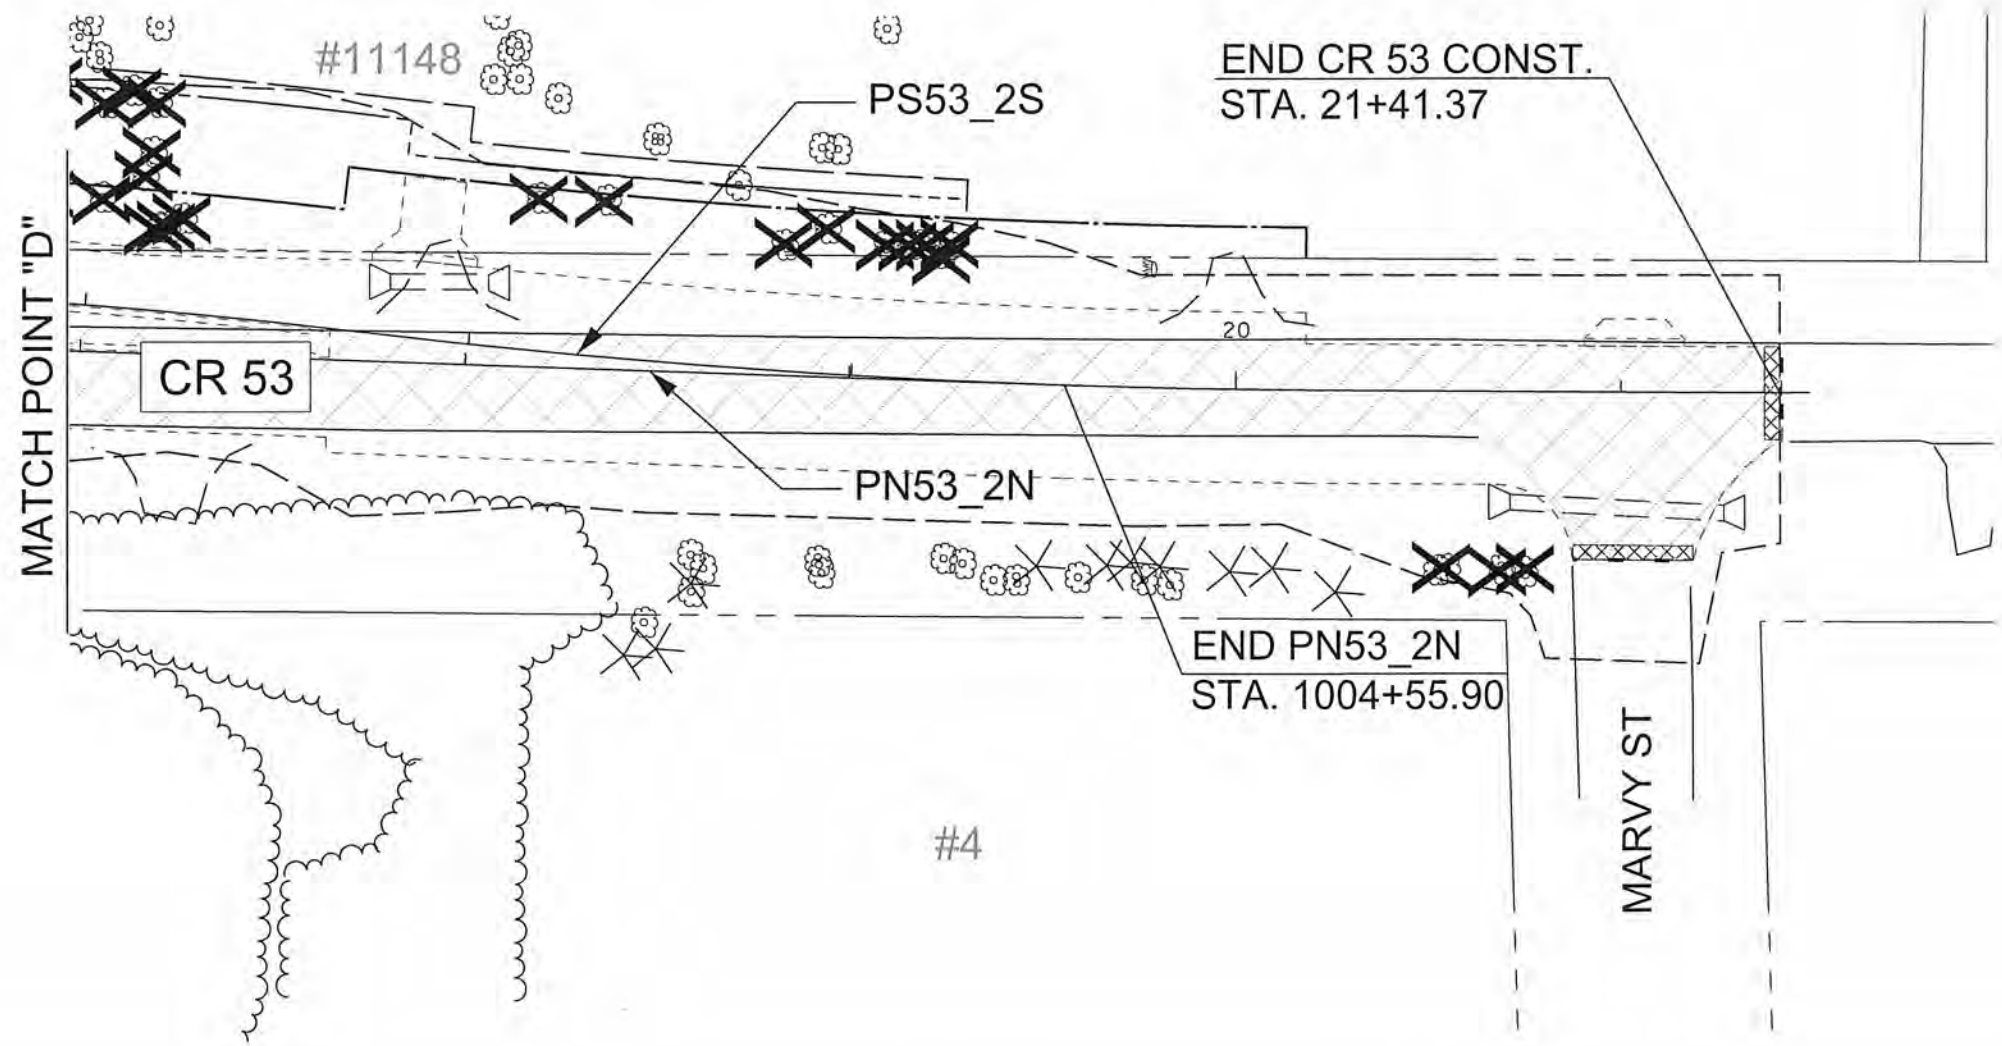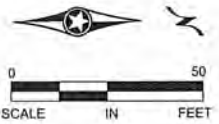

NO	DATE	BY	CKD	APPR	REVISION

I HEREBY CERTIFY THAT THIS PLAN WAS PREPARED BY ME OR UNDER MY DIRECT SUPERVISION AND THAT I AM A DULY LICENSED PROFESSIONAL ENGINEER UNDER THE LAWS OF THE STATE OF MINNESOTA.

PRINT NAME: NICHOLAS J DOBDA

SIGNATURE:

DATE: 3-22-16 LICENSE NO. 49046

DRAWN BY JCF DATE 01-01-16

DESIGN BY NJD DATE 08-01-15

CHECKED BY JEQ DATE 01-15-16




ANOKA COUNTY
HIGHWAY DEPT.


ANOKA COUNTY SAP 002-612-013
CITY OF BLAINE SAP 106-020-034
CITY OF LINO LAKES SAP 210-020-007

REMOVALS
NORTH APPROACH
STA 1002+00.00 TO STA 21+41.37

Sheet 56 of 141 Sheets

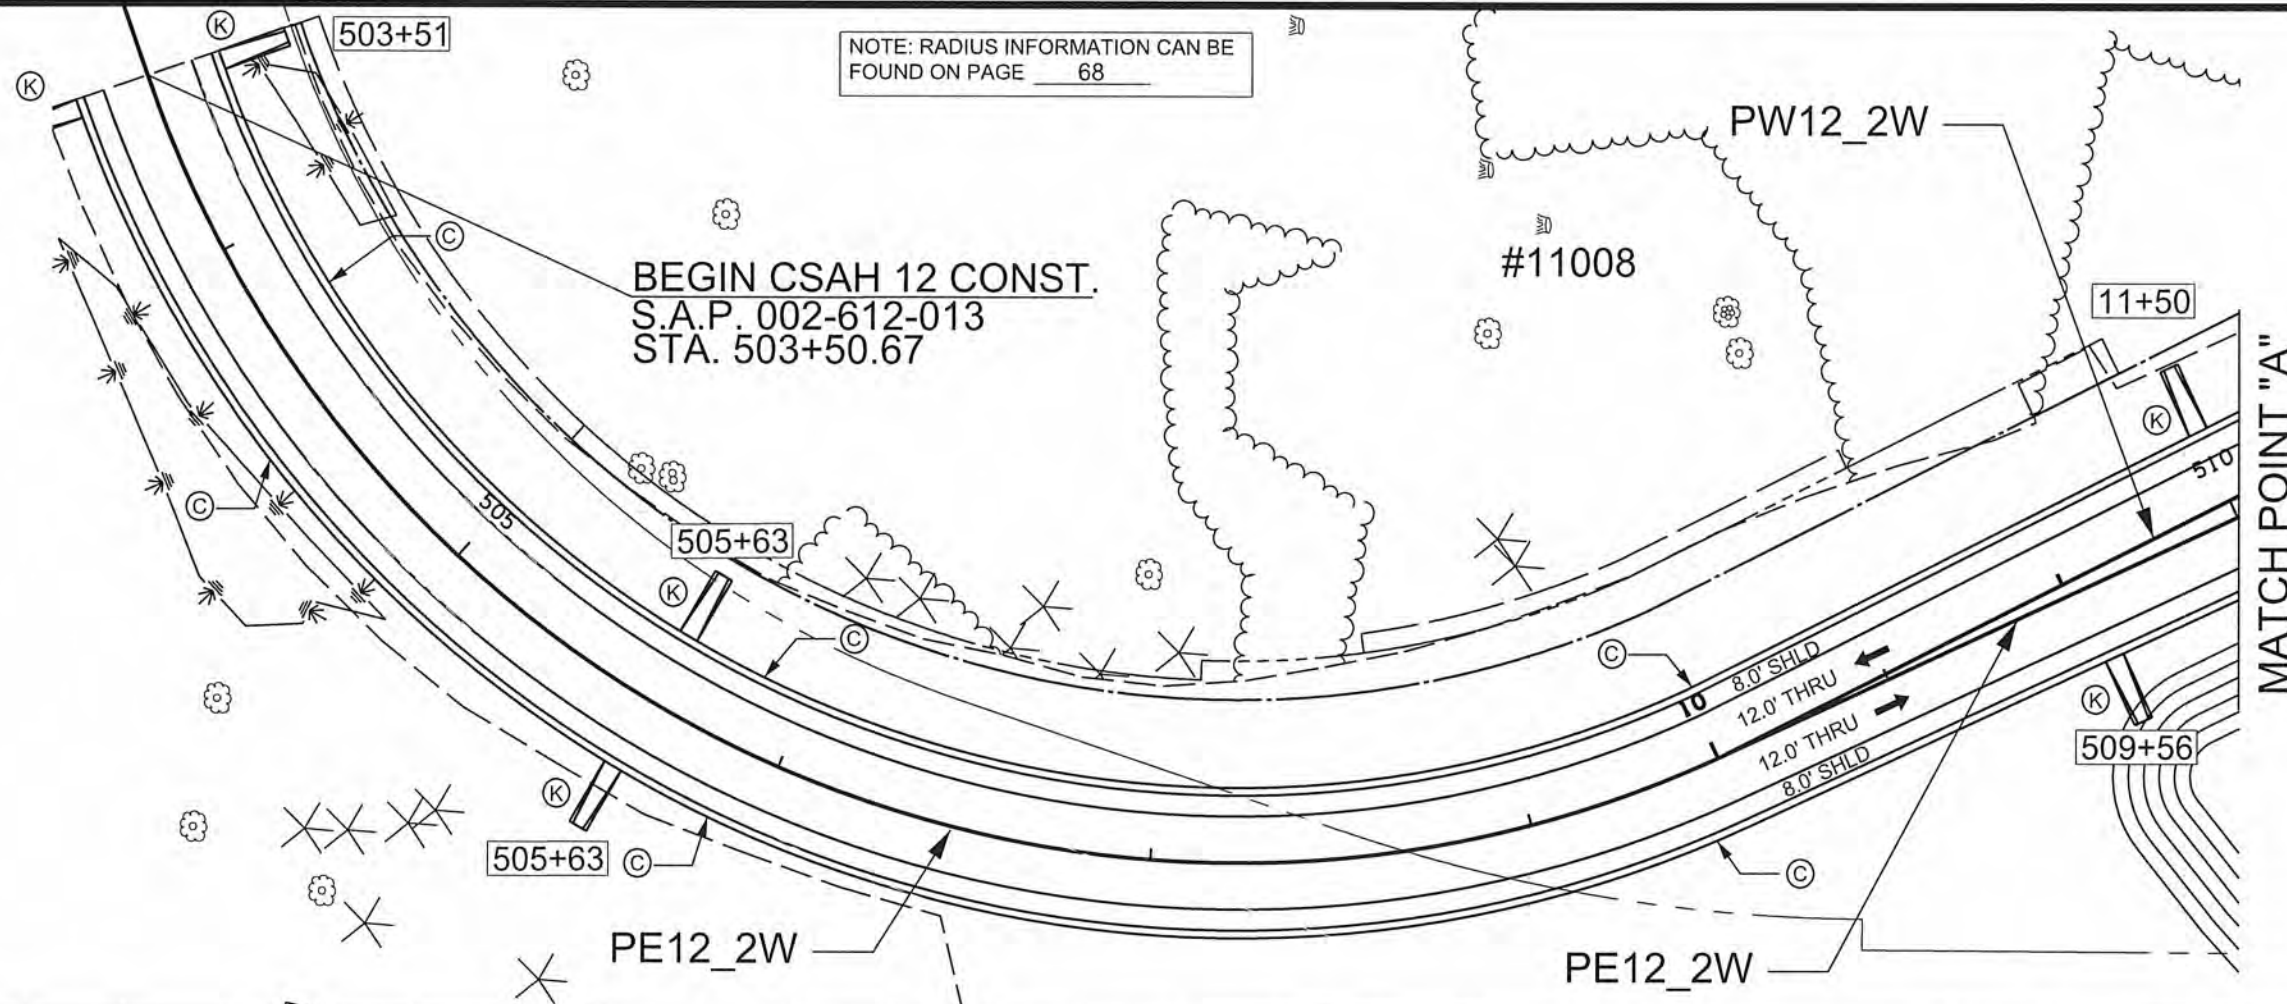

- CONSTRUCTION NOTES:**
- (A) 8' BITUMINOUS WALK
 - (B) B418 MOD CURB & GUTTER
 - (C) B424 CURB & GUTTER
 - (D) CURB TYPE SPECIAL
 - (E) INTERGRANT CURB B6
 - (F) 4" CONCRETE MEDIAN
 - (G) CONCRETE APPROACH NOSE STD. PLATE 7113
 - (H) CONC. PEDESTRIAN RAMP
 - (I) 1' AGGREGATE SHOULDER
 - (J) 5' AGGREGATE SHOULDER
 - (K) CONCRETE FLUME
- EXISTING R/W
 --- PROPOSED R/W
 --- CONST. LIMITS
 --- PERM EASMENT
 --- TEMP EASMENT
 --- EXISTING ROAD
- WETLAND DELINEATION
 ALL DIMENSIONS ARE TO FACE OF CURB OR EDGE OF PAVEMENT UNLESS OTHERWISE NOTED.

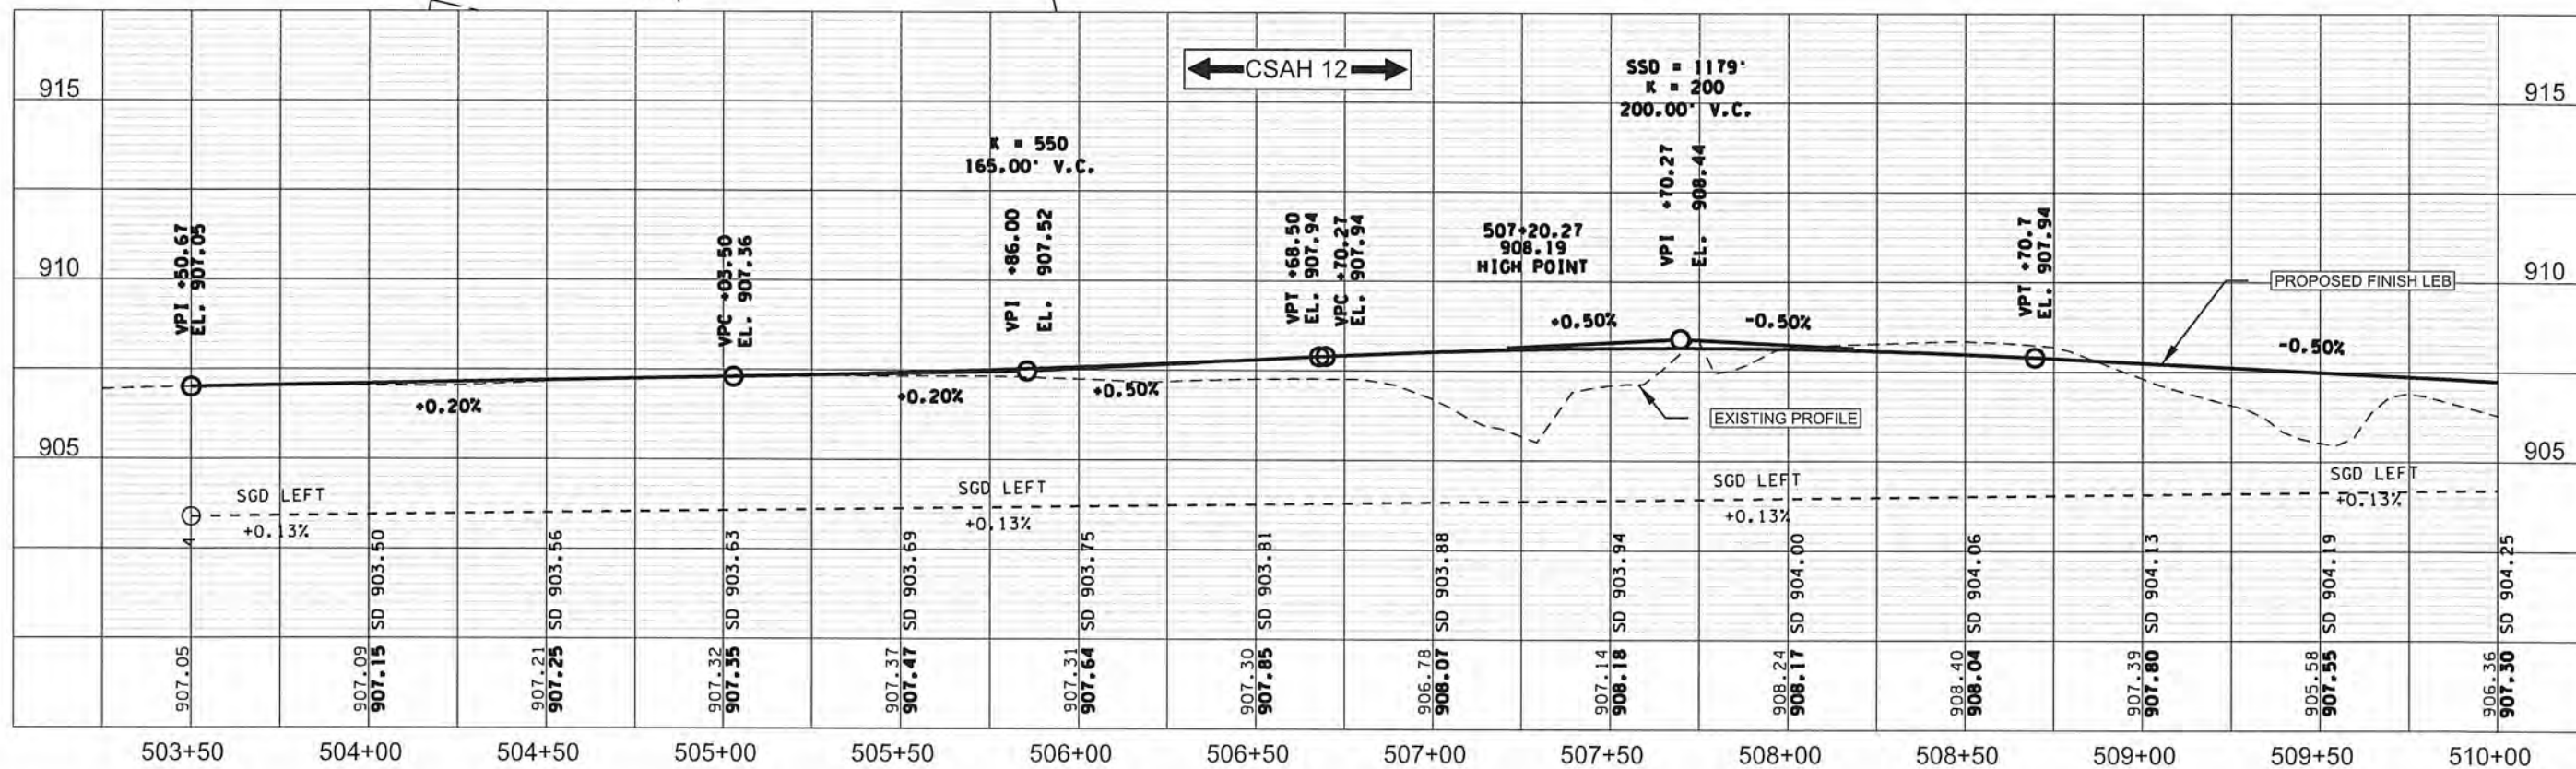

1 OF 6

1	5/3/16	NJD	JFF	JEO	EXTENDED CURB ALL THE WAY TO THE END OF CSAH 12 AND ADDED FLUMES
NO	DATE	BY	CKD	APPR	REVISION

I HEREBY CERTIFY THAT THIS PLAN WAS PREPARED BY ME OR UNDER MY DIRECT SUPERVISION AND THAT I AM A DULY LICENSED PROFESSIONAL ENGINEER UNDER THE LAWS OF THE STATE OF MINNESOTA.

PRINT NAME: NICHOLAS J DOBDA

SIGNATURE: *NJD*

DATE: 5-4-16 LICENSE NO. 49046

DRAWN BY: JCF DATE: 01-01-16

DESIGN BY: NJD DATE: 08-01-15

CHECKED BY: JEO DATE: 01-15-16




**ANOKA COUNTY
HIGHWAY DEPT.**


ANOKA COUNTY SAP 002-612-013
CITY OF BLAINE SAP 106-020-034
CITY OF LINO LAKES SAP 210-020-007



CONSTRUCTION PLAN
WEST APPROACH
STA 503+50.67 TO STA 510+00.00
Sheet 57 of 141 Sheets

NOTE: RADIUS INFORMATION CAN BE FOUND ON PAGE 68

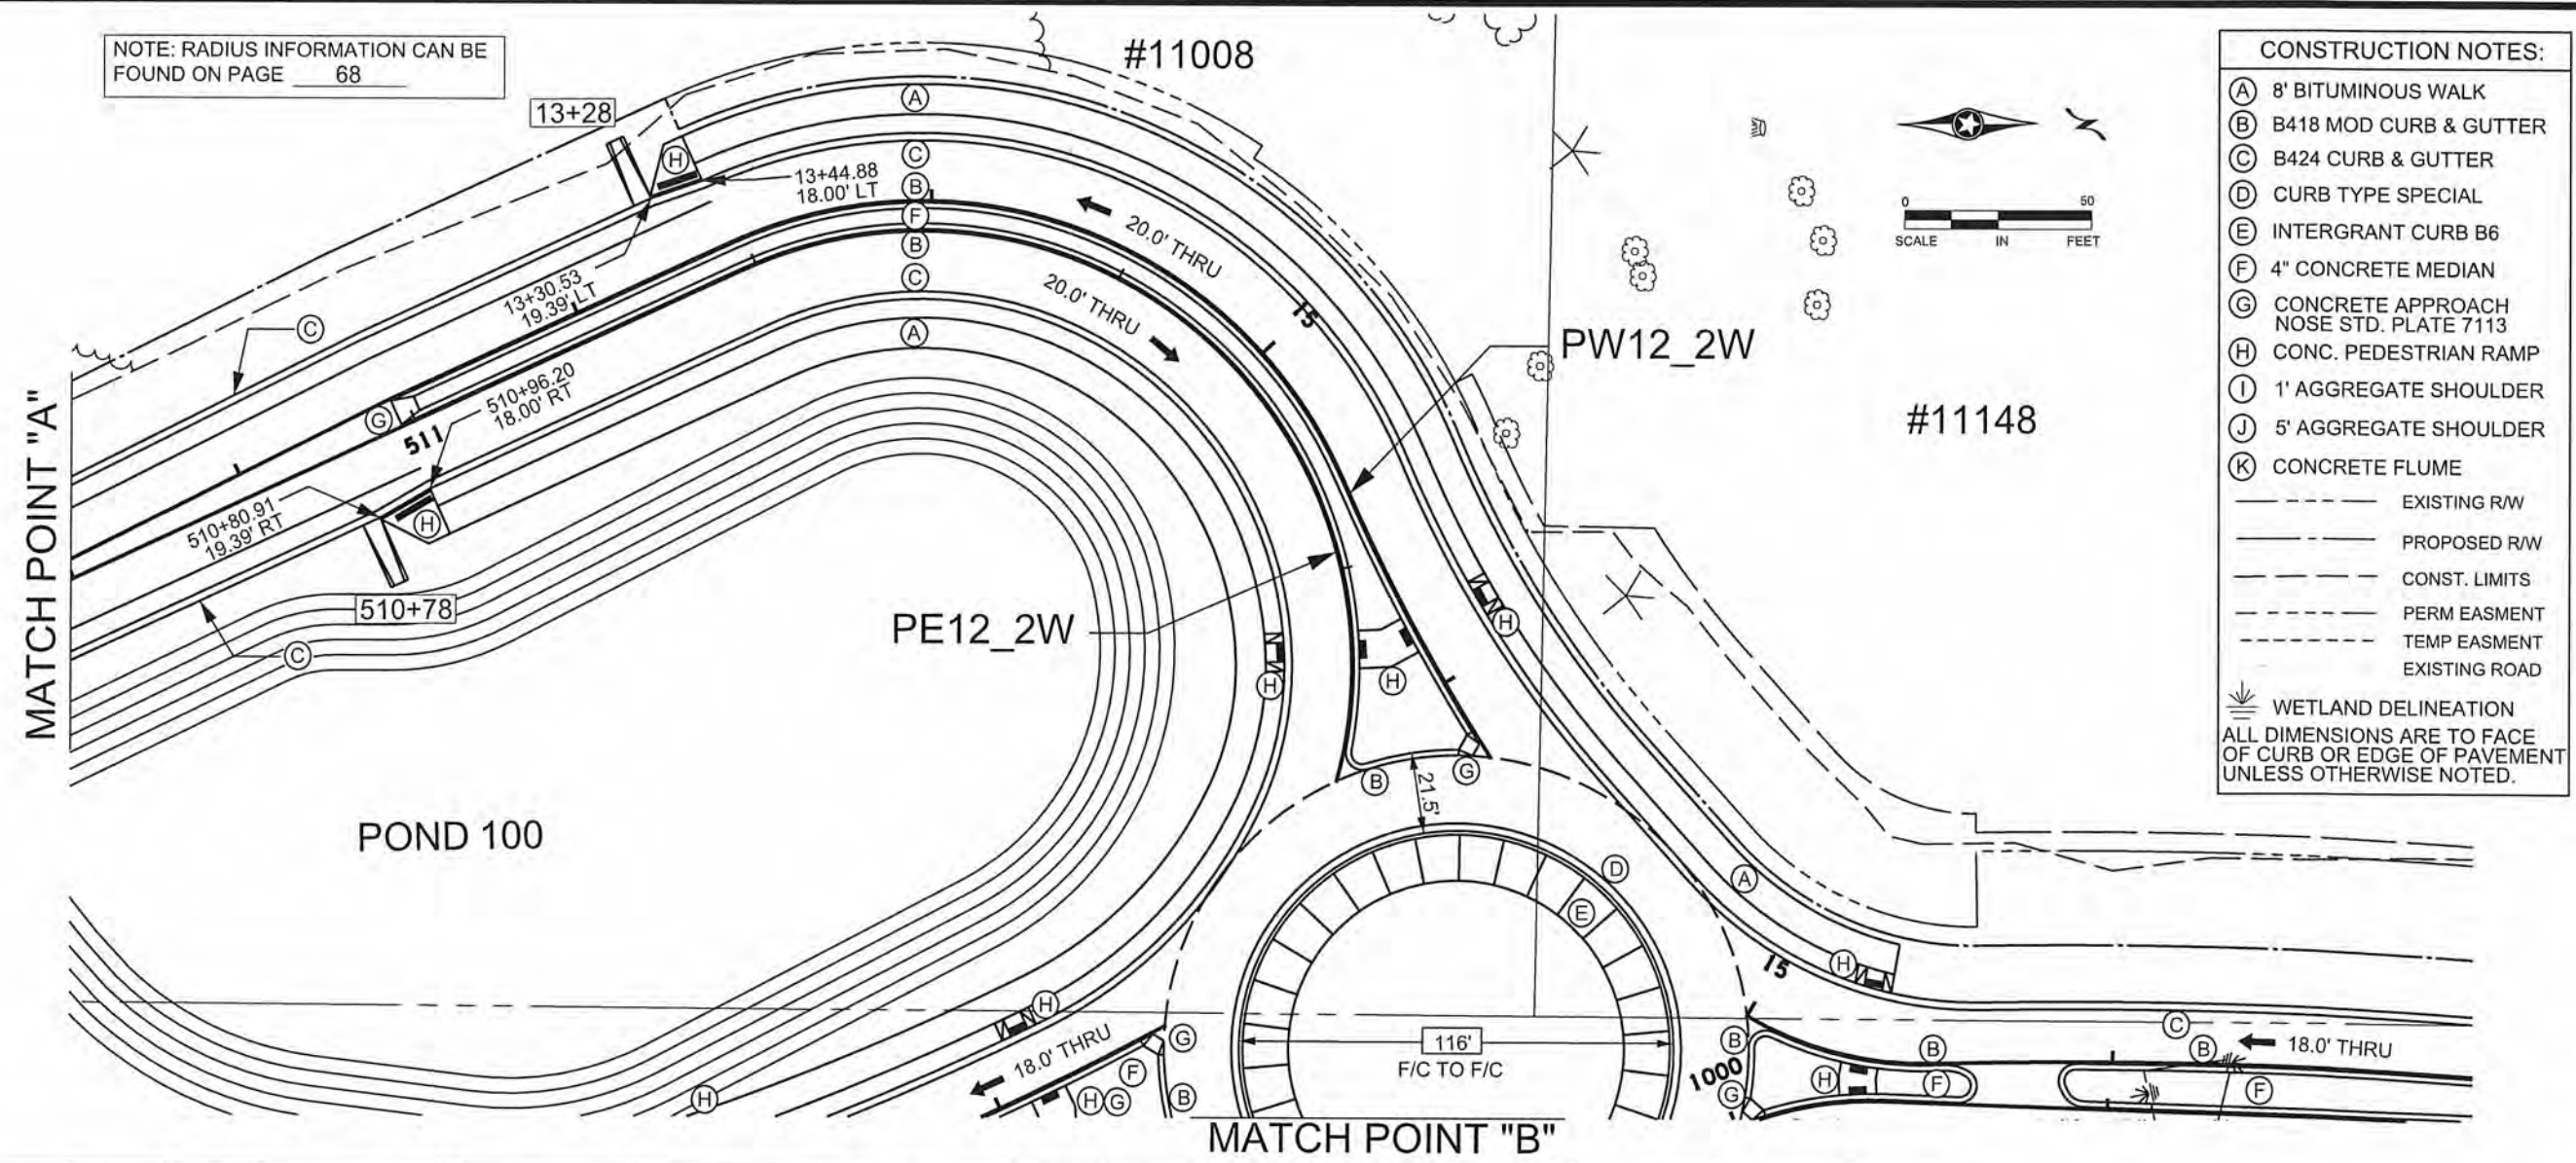

- CONSTRUCTION NOTES:**
- (A) 8' BITUMINOUS WALK
 - (B) B418 MOD CURB & GUTTER
 - (C) B424 CURB & GUTTER
 - (D) CURB TYPE SPECIAL
 - (E) INTERGRANT CURB B6
 - (F) 4" CONCRETE MEDIAN
 - (G) CONCRETE APPROACH NOSE STD. PLATE 7113
 - (H) CONC. PEDESTRIAN RAMP
 - (I) 1' AGGREGATE SHOULDER
 - (J) 5' AGGREGATE SHOULDER
 - (K) CONCRETE FLUME
- EXISTING R/W
--- PROPOSED R/W
--- CONST. LIMITS
--- PERM EASMENT
--- TEMP EASMENT
--- EXISTING ROAD
- WETLAND DELINEATION
ALL DIMENSIONS ARE TO FACE OF CURB OR EDGE OF PAVEMENT UNLESS OTHERWISE NOTED.

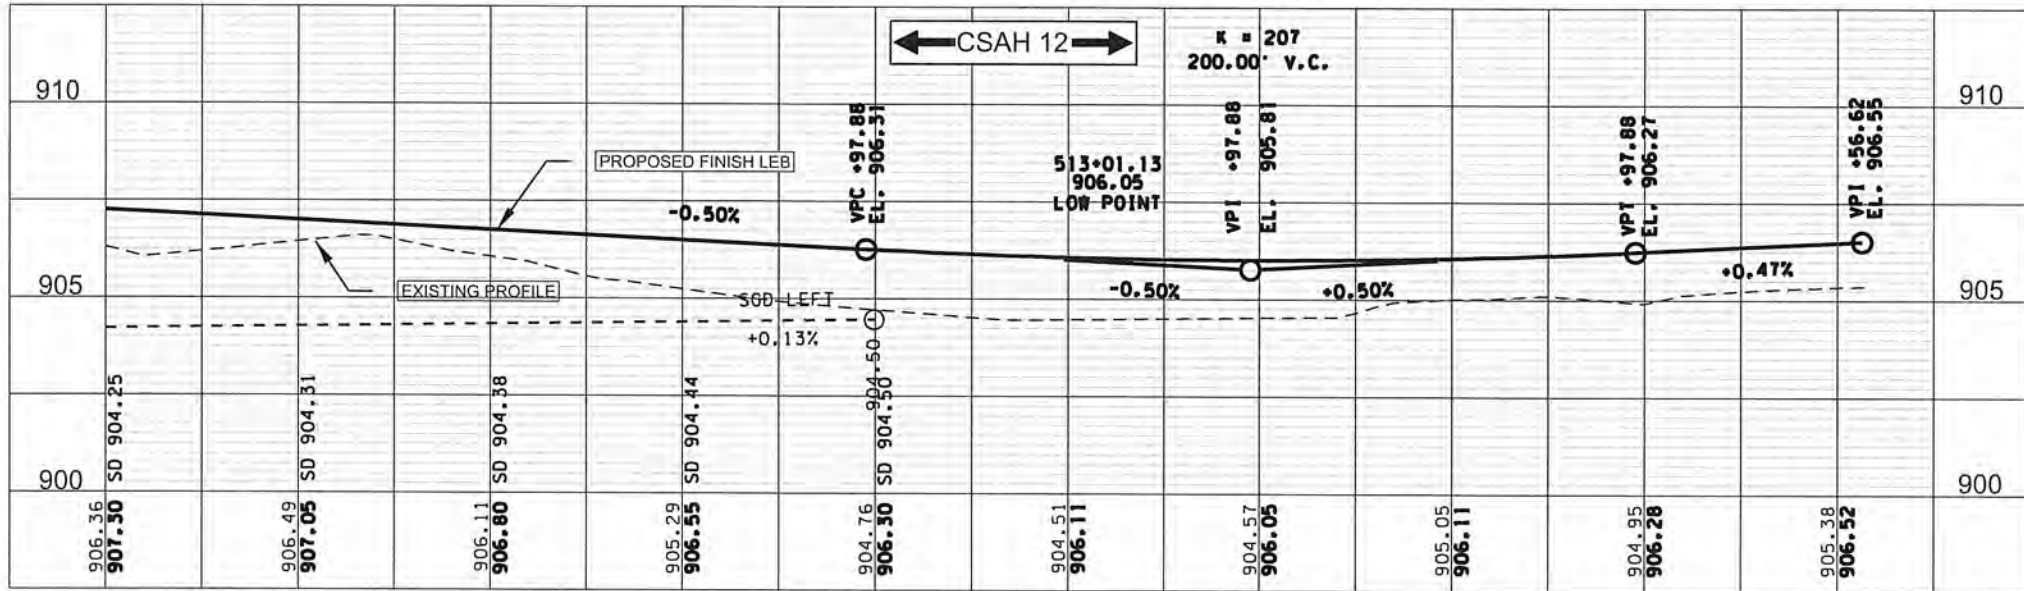


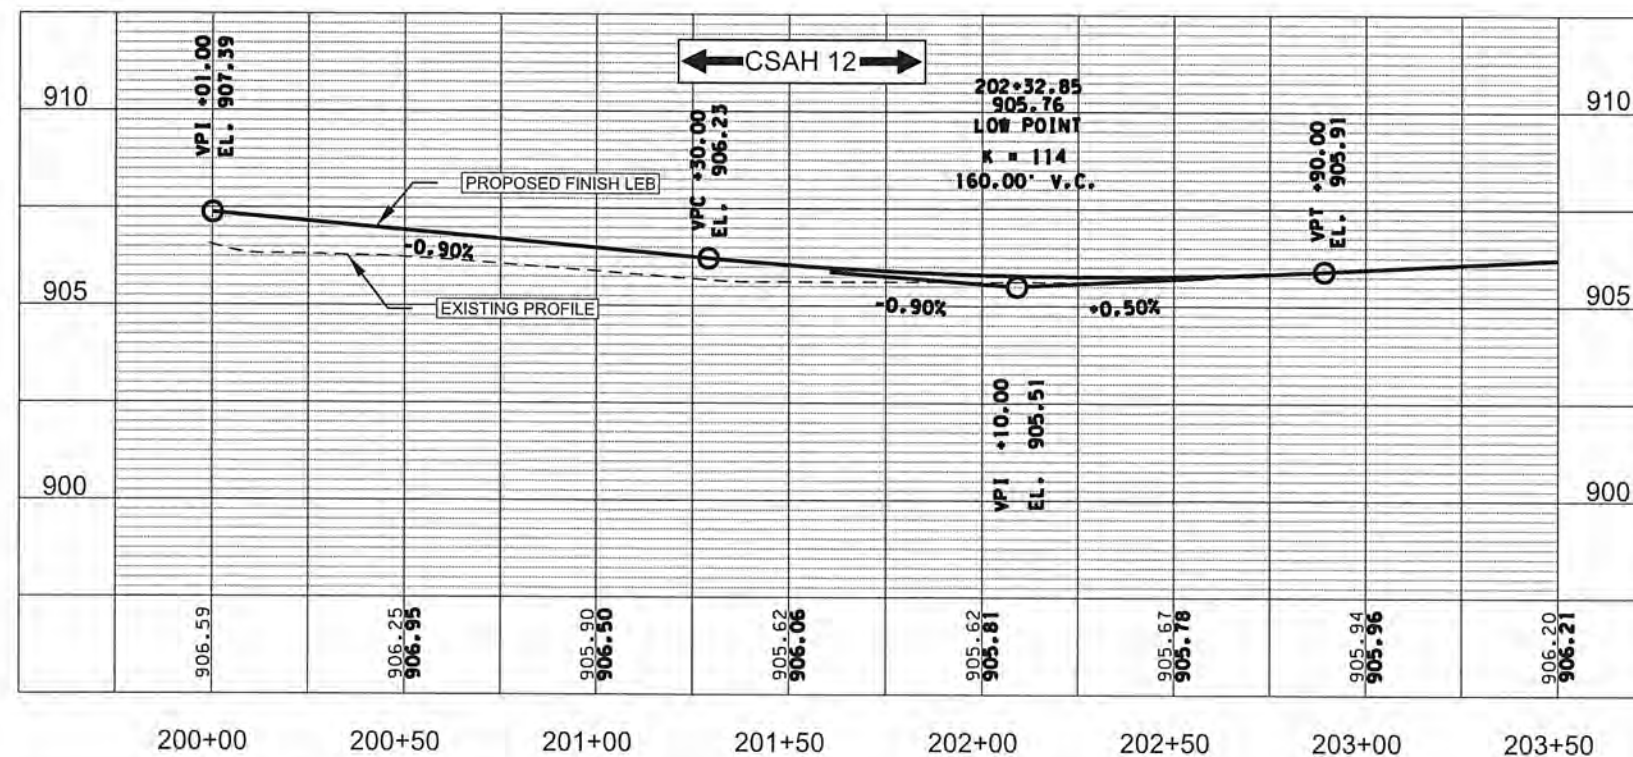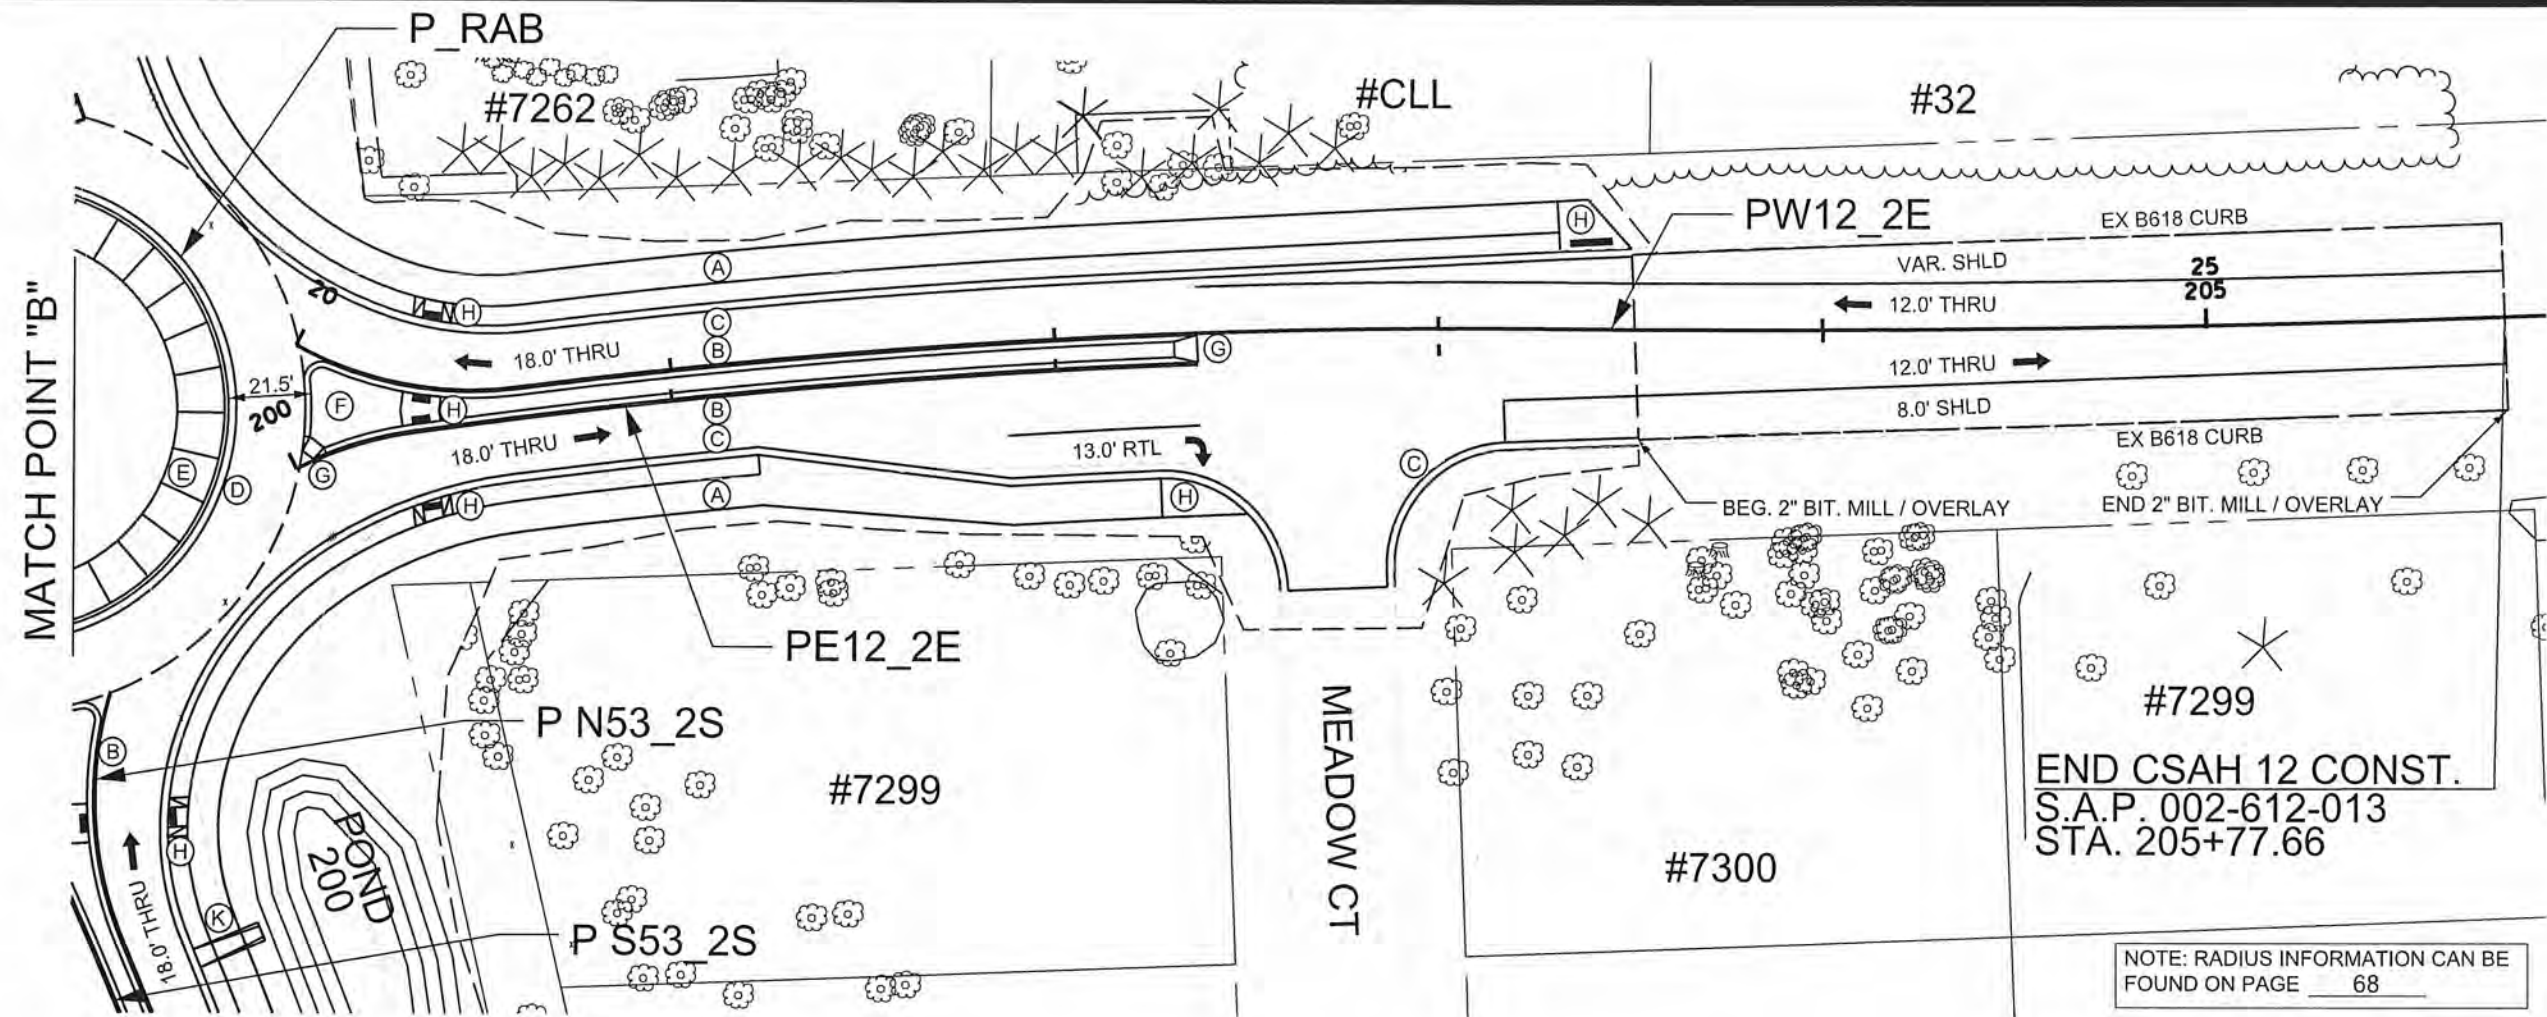


- CONSTRUCTION NOTES:**
- (A) 8' BITUMINOUS WALK
 - (B) B418 MOD CURB & GUTTER
 - (C) B424 CURB & GUTTER
 - (D) CURB TYPE SPECIAL
 - (E) INTERGRANT CURB B6
 - (F) 4" CONCRETE MEDIAN
 - (G) CONCRETE APPROACH NOSE STD. PLATE 7113
 - (H) CONC. PEDESTRIAN RAMP
 - (I) 1' AGGREGATE SHOULDER
 - (J) 5' AGGREGATE SHOULDER
 - (K) CONCRETE FLUME
- EXISTING R/W
 ----- PROPOSED R/W
 - - - - - CONST. LIMITS
 - - - - - PERM EASMENT
 - - - - - TEMP EASMENT
 ----- EXISTING ROAD
- WETLAND DELINEATION
 ALL DIMENSIONS ARE TO FACE OF CURB OR EDGE OF PAVEMENT UNLESS OTHERWISE NOTED.




BEGIN CR 53 CONST.
STA. 798+67.94

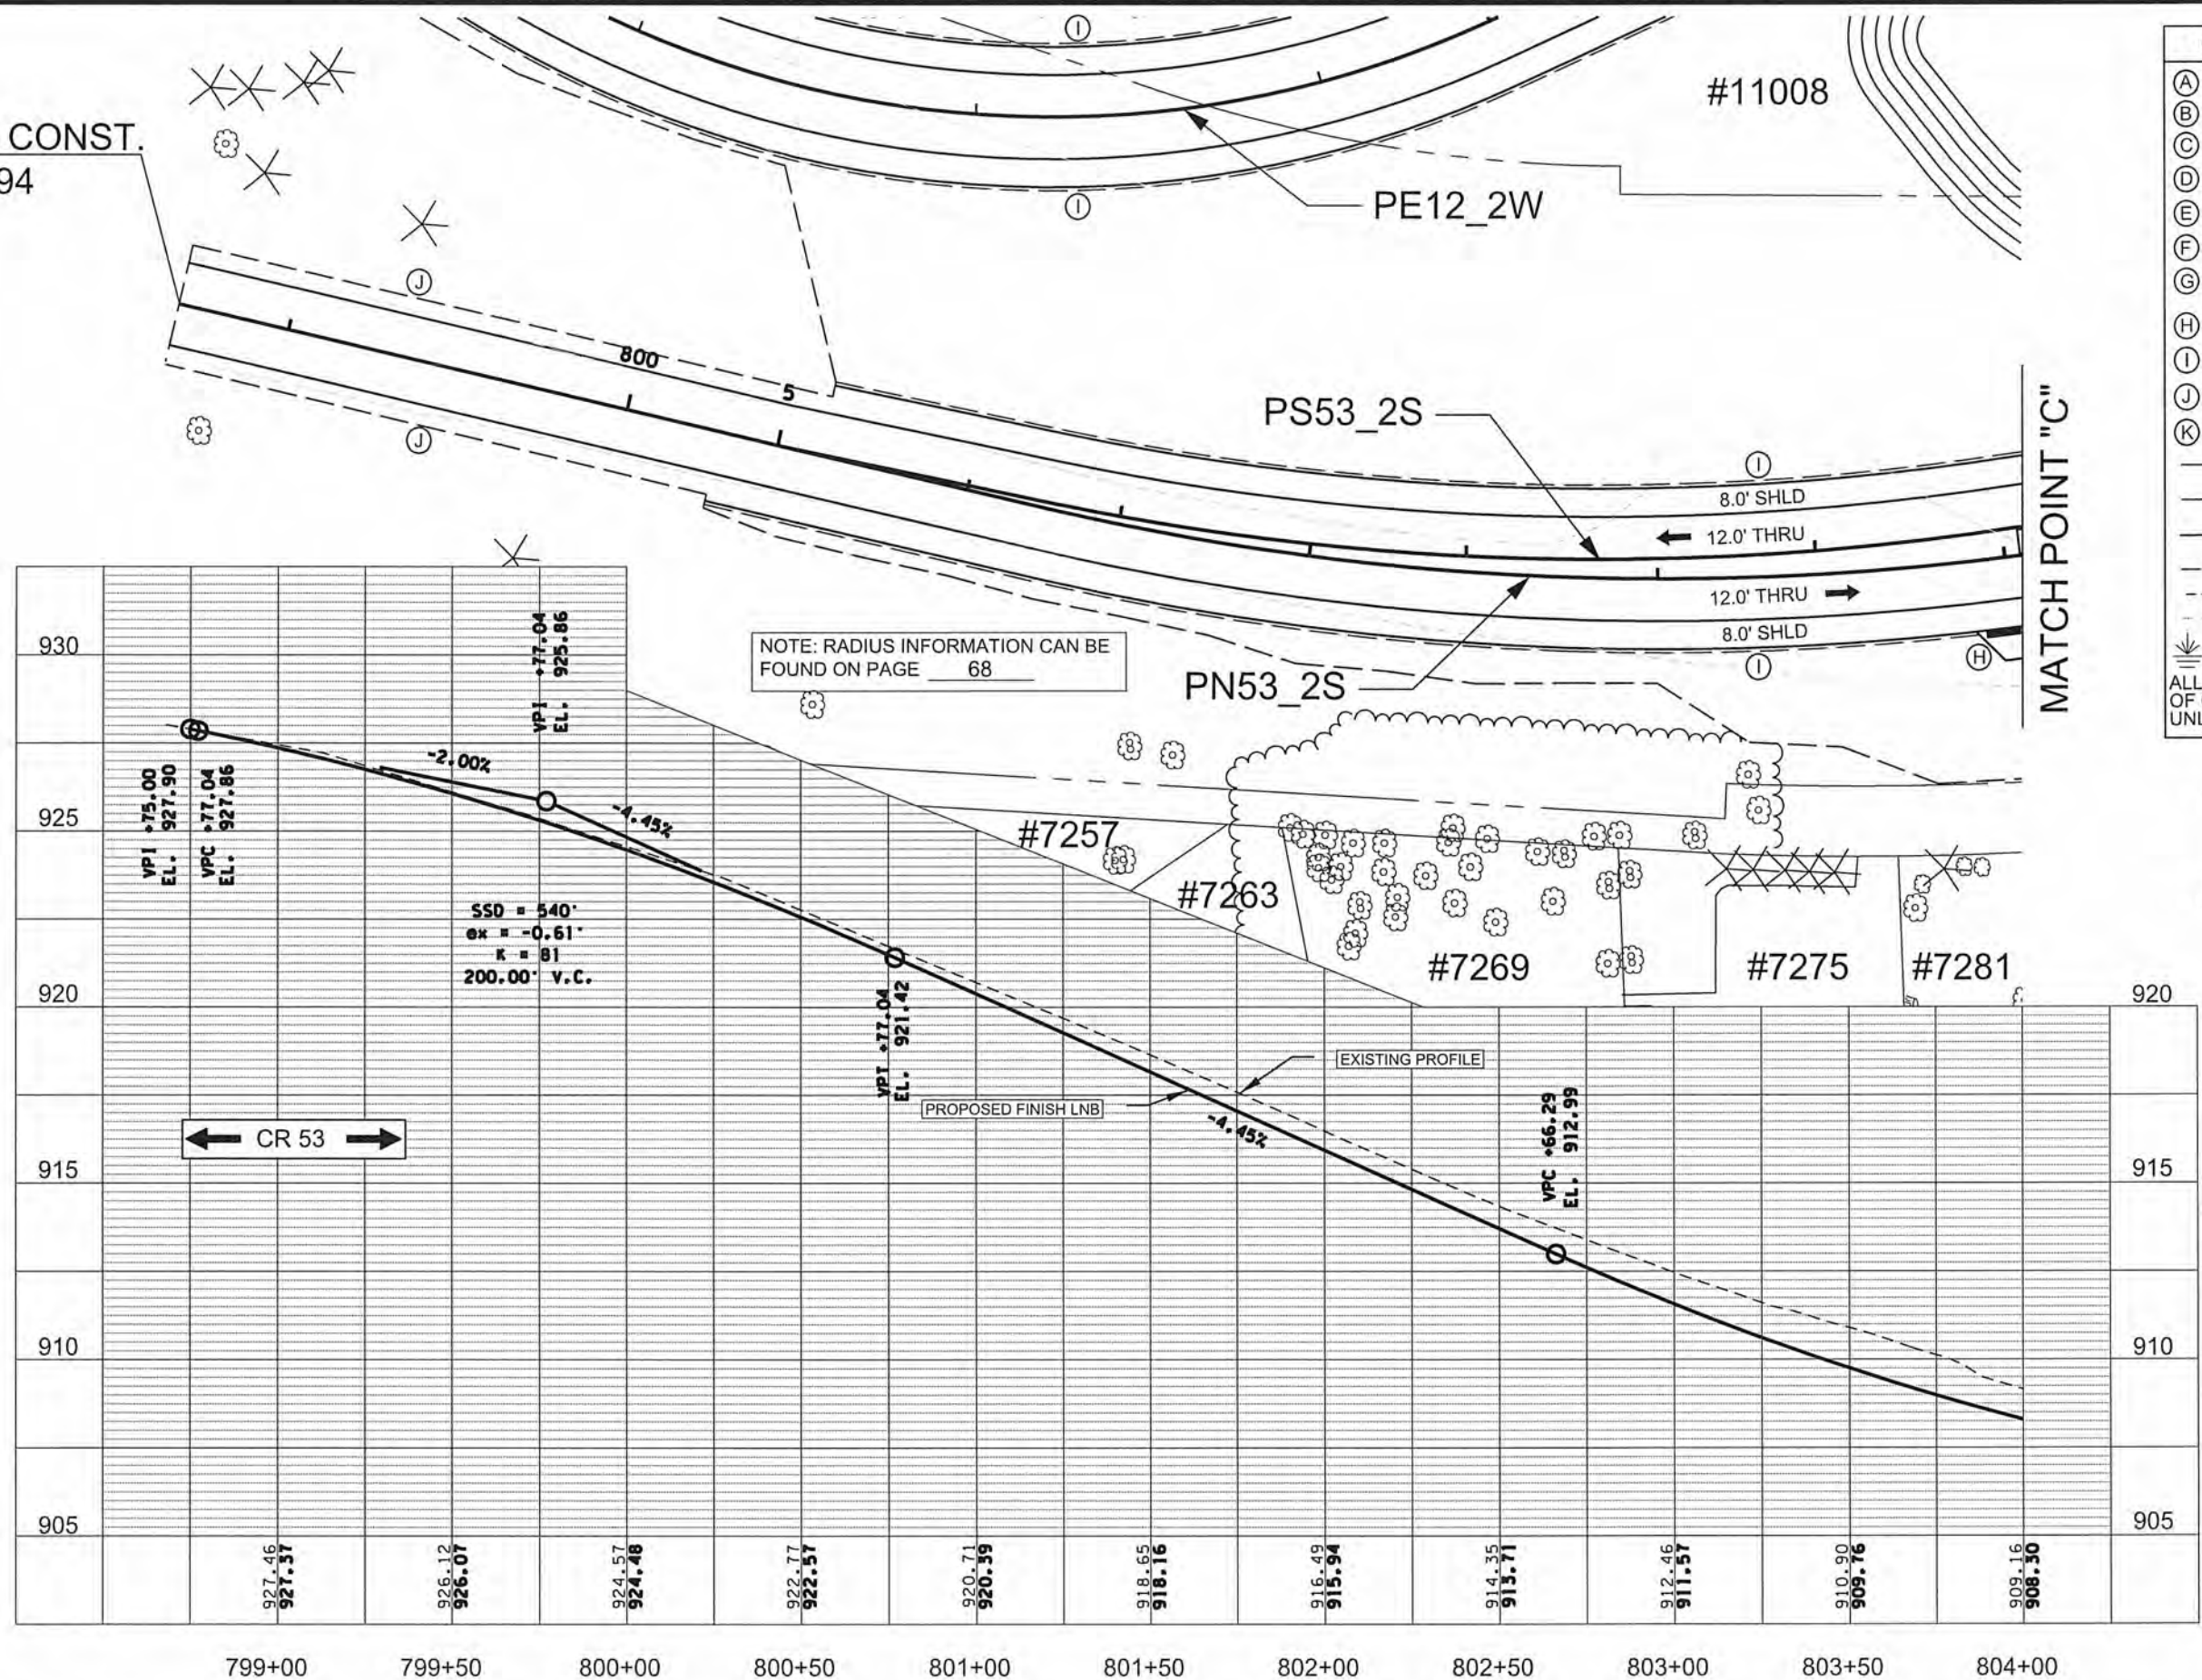


- CONSTRUCTION NOTES:
- (A) 8' BITUMINOUS WALK
 - (B) B418 MOD CURB & GUTTER
 - (C) B424 CURB & GUTTER
 - (D) CURB TYPE SPECIAL
 - (E) INTERGRANT CURB B6
 - (F) 4" CONCRETE MEDIAN
 - (G) CONCRETE APPROACH NOSE STD. PLATE 7113
 - (H) CONC. PEDESTRIAN RAMP
 - (I) 1' AGGREGATE SHOULDER
 - (J) 5' AGGREGATE SHOULDER
 - (K) CONCRETE FLUME
- EXISTING R/W
- PROPOSED R/W
- CONST. LIMITS
- PERM EASMENT
- TEMP EASMENT
- EXISTING ROAD
- WETLAND DELINEATION
- ALL DIMENSIONS ARE TO FACE OF CURB OR EDGE OF PAVEMENT UNLESS OTHERWISE NOTED.

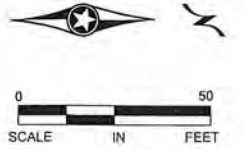

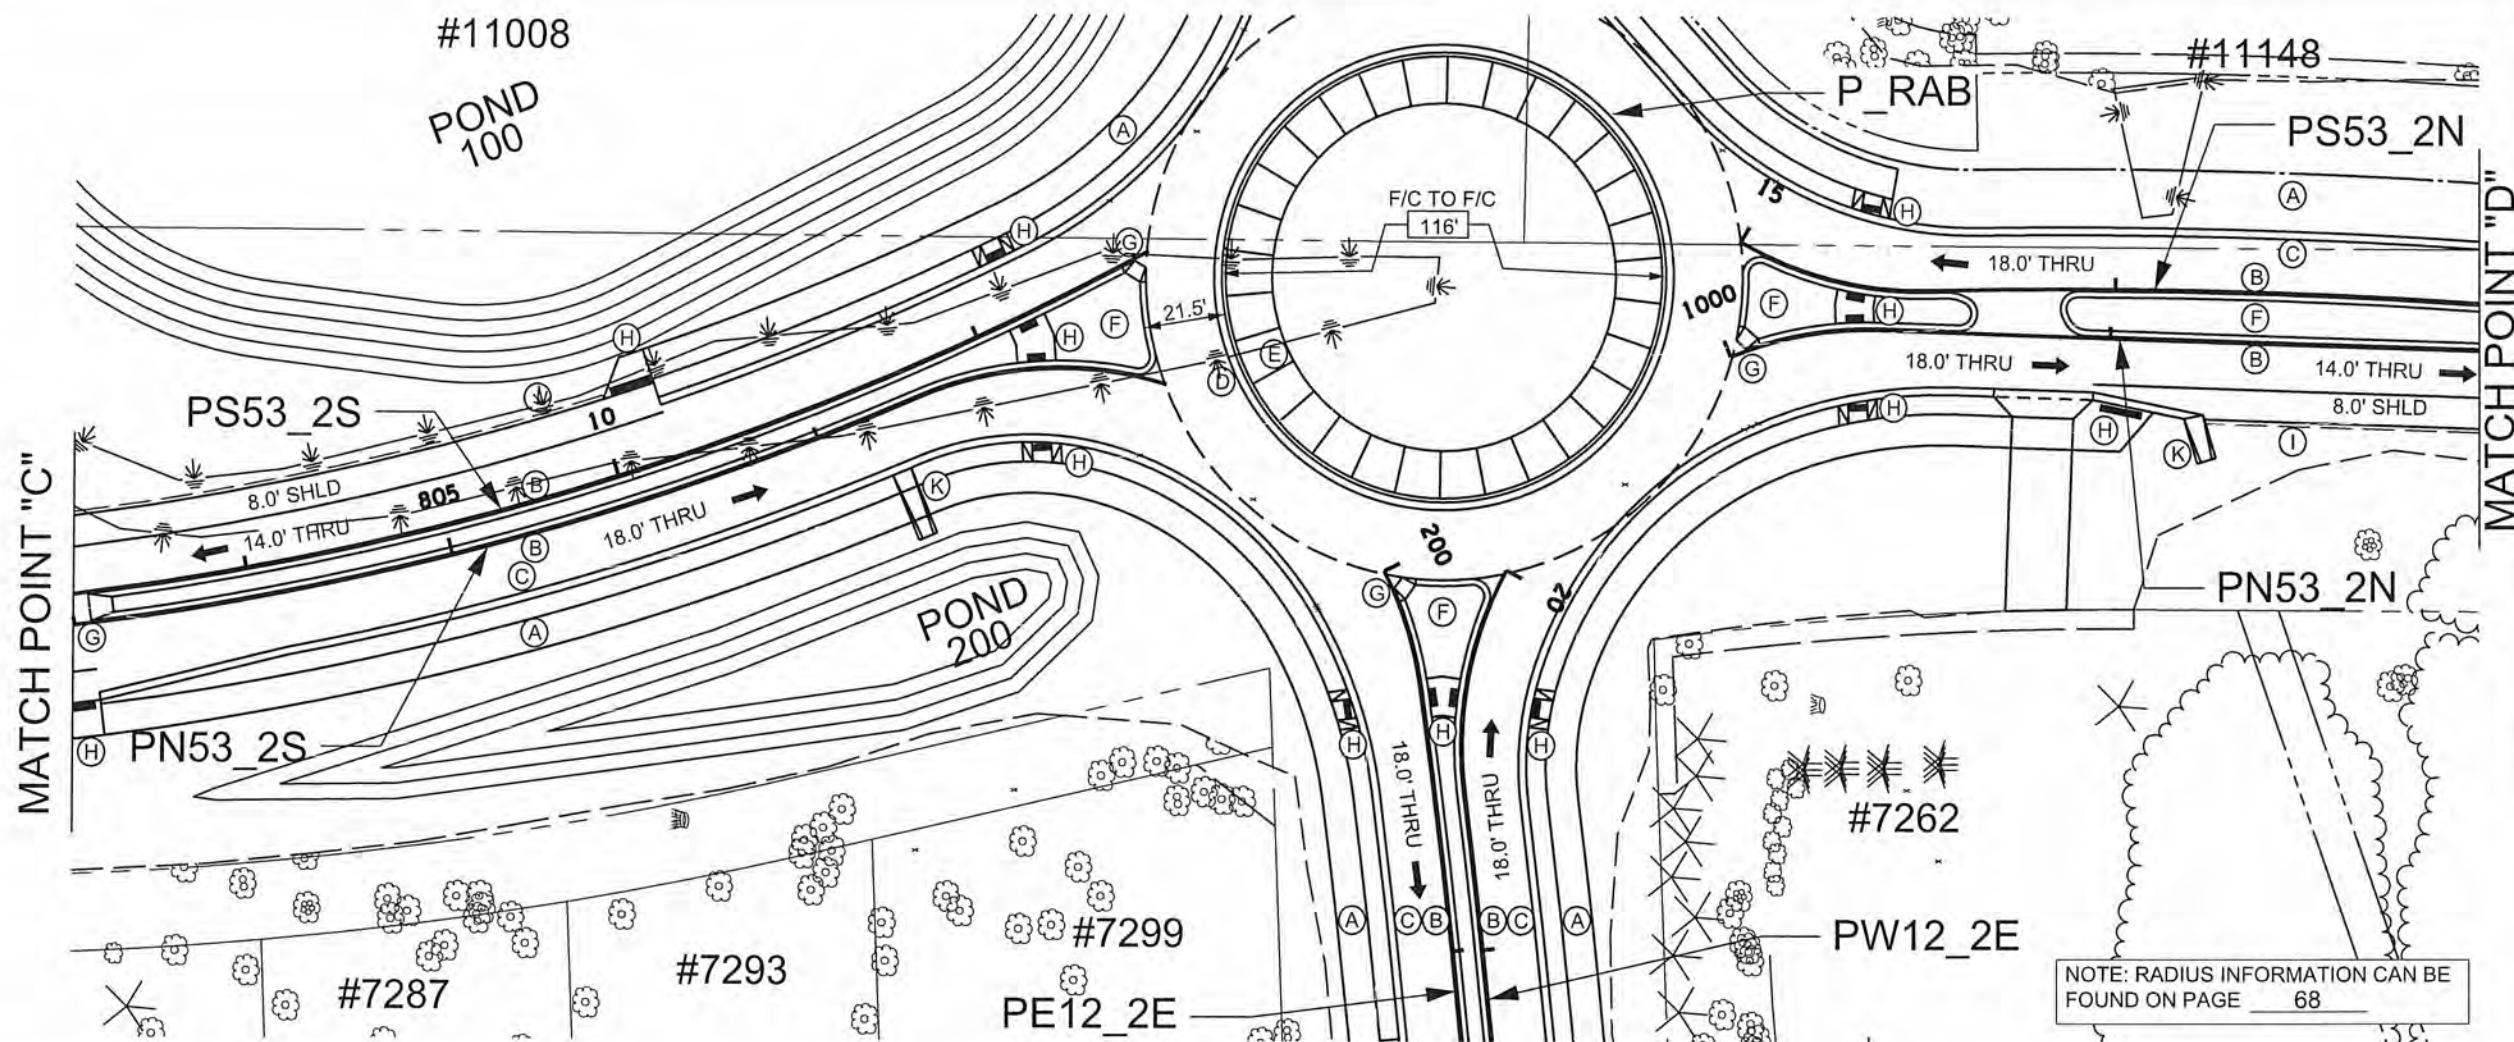

- CONSTRUCTION NOTES:**
- (A) 8' BITUMINOUS WALK
 - (B) B418 MOD CURB & GUTTER
 - (C) B424 CURB & GUTTER
 - (D) CURB TYPE SPECIAL
 - (E) INTERGRANT CURB B6
 - (F) 4" CONCRETE MEDIAN
 - (G) CONCRETE APPROACH NOSE STD. PLATE 7113
 - (H) CONC. PEDESTRIAN RAMP
 - (I) 1' AGGREGATE SHOULDER
 - (J) 5' AGGREGATE SHOULDER
 - (K) CONCRETE FLUME
- EXISTING R/W
 --- PROPOSED R/W
 --- CONST. LIMITS
 --- PERM EASMENT
 --- TEMP EASMENT
 --- EXISTING ROAD
- WETLAND DELINEATION
 ALL DIMENSIONS ARE TO FACE OF CURB OR EDGE OF PAVEMENT UNLESS OTHERWISE NOTED.

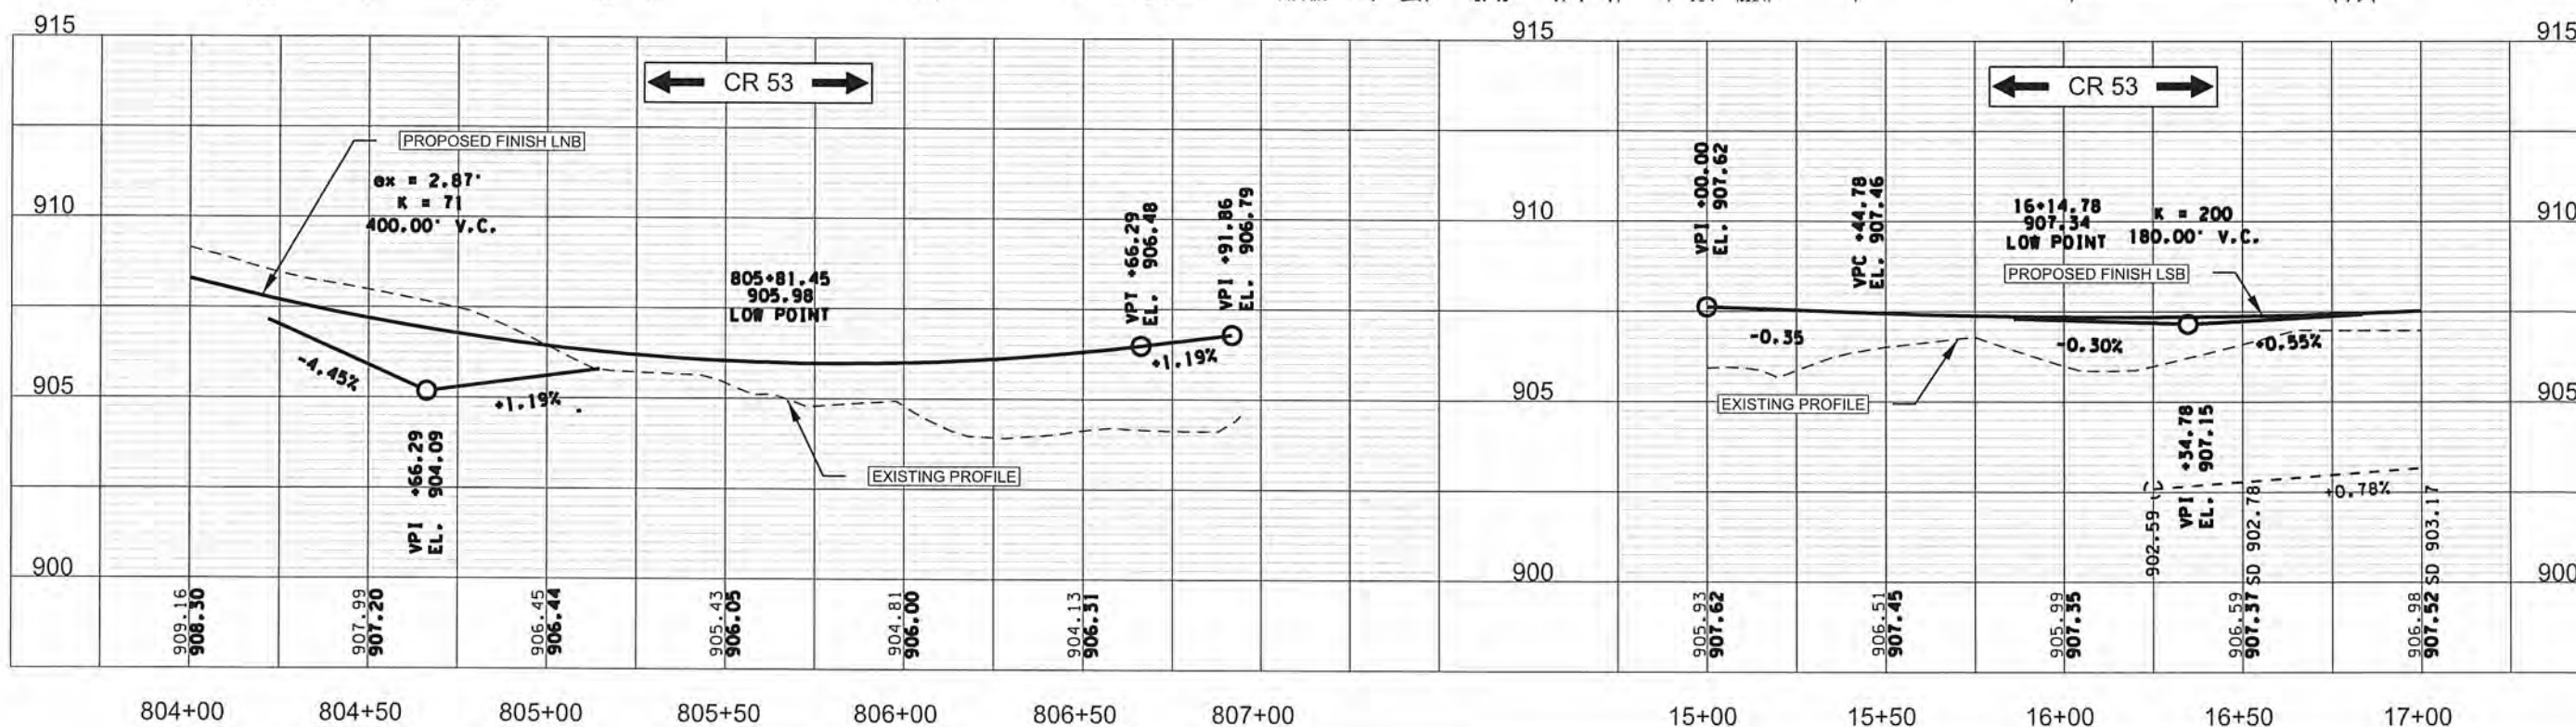

1	4/22/2016	JCF	NJD	JEO	UPDATED POND GRAPHIC
NO	DATE	BY	CKD	APPR	REVISION
NAME: P:102-612-13\Plan\002612013_PP_P5.dgn	04/22/2016	1:15:38 PM			

I HEREBY CERTIFY THAT THIS PLAN WAS PREPARED BY ME OR UNDER MY DIRECT SUPERVISION AND THAT I AM A DULY LICENSED PROFESSIONAL ENGINEER UNDER THE LAWS OF THE STATE OF MINNESOTA.

PRINT NAME: NICHOLAS J DOBDA
 SIGNATURE: *[Signature]*
 DATE: 4-22-16 LICENSE NO. 49046


DRAWN BY: JCF DATE: 01-01-16
 DESIGN BY: NJD DATE: 08-01-15
 CHECKED BY: JEO DATE: 01-15-16



ANOKA COUNTY
 HIGHWAY DEPT.

ANOKA COUNTY SAP 002-612-013
 CITY OF BLAINE SAP 106-020-034
 CITY OF LINO LAKES SAP 210-020-007


CONSTRUCTION PLAN
 CENTER
 STA 804+00.00 TO STA 806+94.31
 STA 1000+00.00 TO STA 1002+00.00
 Sheet 61 of 141 Sheets


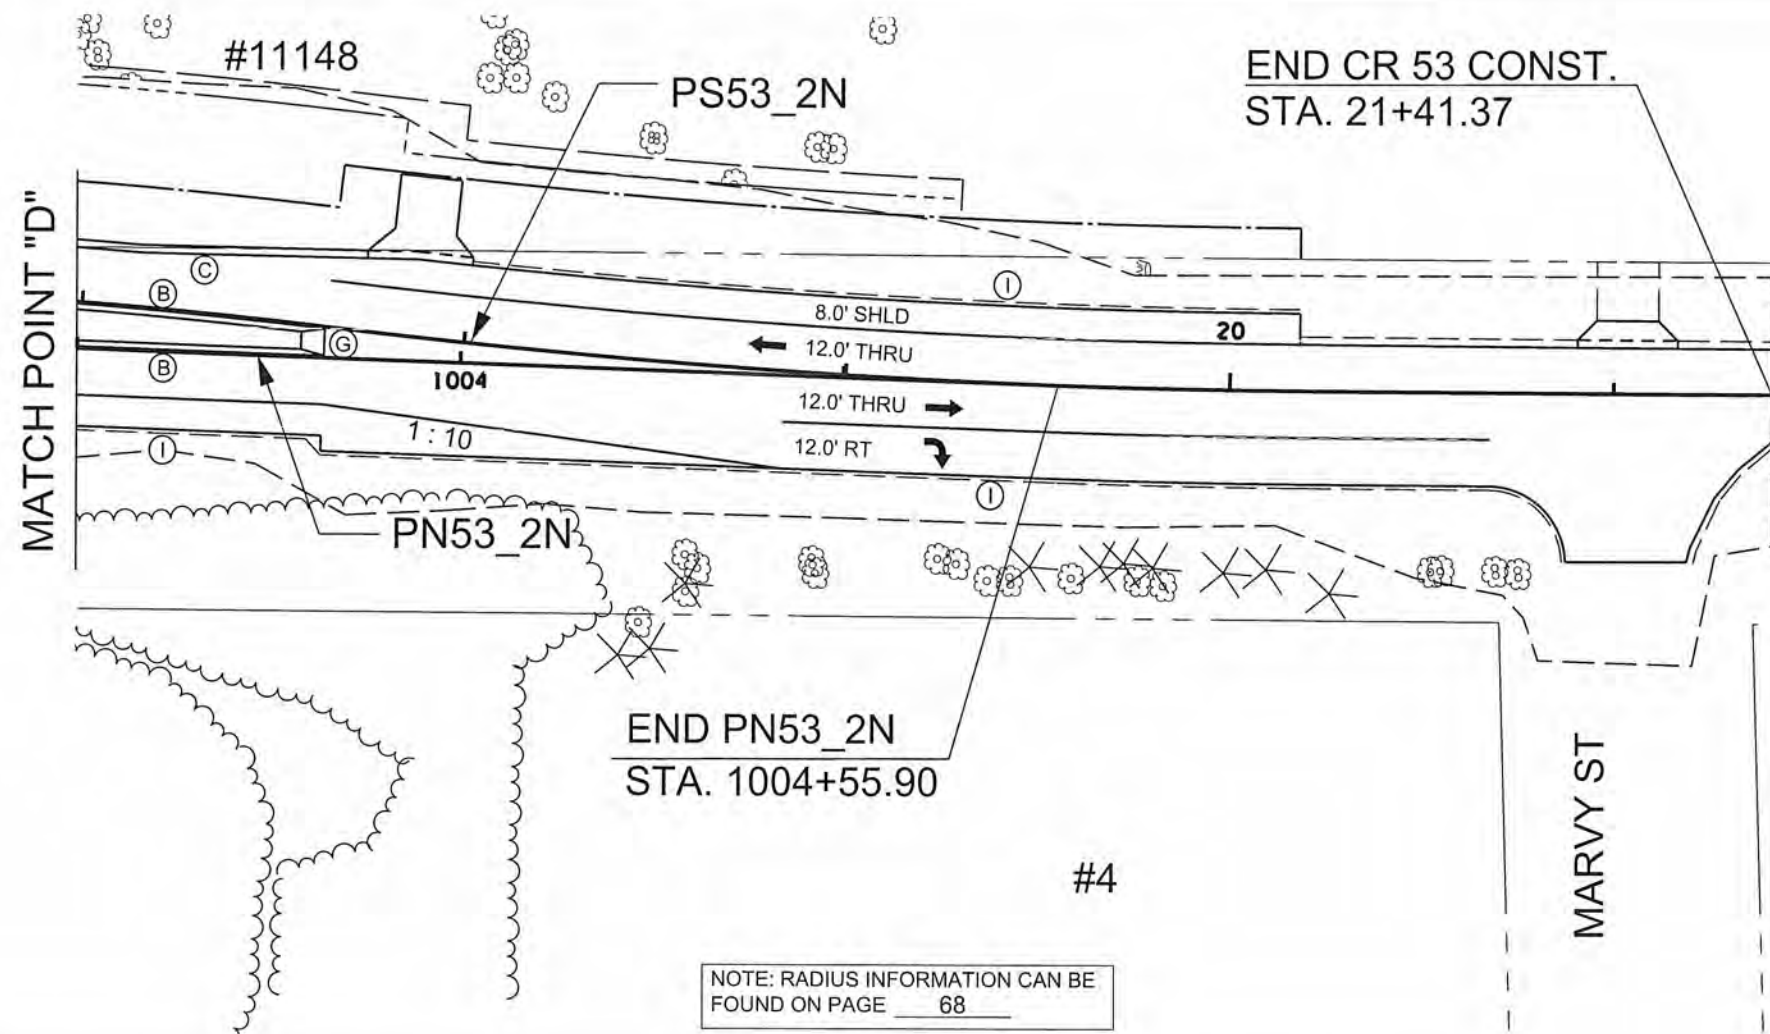



- CONSTRUCTION NOTES:**
- (A) 8' BITUMINOUS WALK
 - (B) B418 MOD CURB & GUTTER
 - (C) B424 CURB & GUTTER
 - (D) CURB TYPE SPECIAL
 - (E) INTERGRANT CURB B6
 - (F) 4" CONCRETE MEDIAN
 - (G) CONCRETE APPROACH NOSE STD. PLATE 7113
 - (H) CONC. PEDESTRIAN RAMP
 - (I) 1' AGGREGATE SHOULDER
 - (J) 5' AGGREGATE SHOULDER
 - (K) CONCRETE FLUME
- EXISTING R/W
 --- PROPOSED R/W
 --- CONST. LIMITS
 --- PERM EASMENT
 --- TEMP EASMENT
 --- EXISTING ROAD
- WETLAND DELINEATION
 ALL DIMENSIONS ARE TO FACE OF CURB OR EDGE OF PAVEMENT UNLESS OTHERWISE NOTED.



NOTE: RADIUS INFORMATION CAN BE FOUND ON PAGE 68

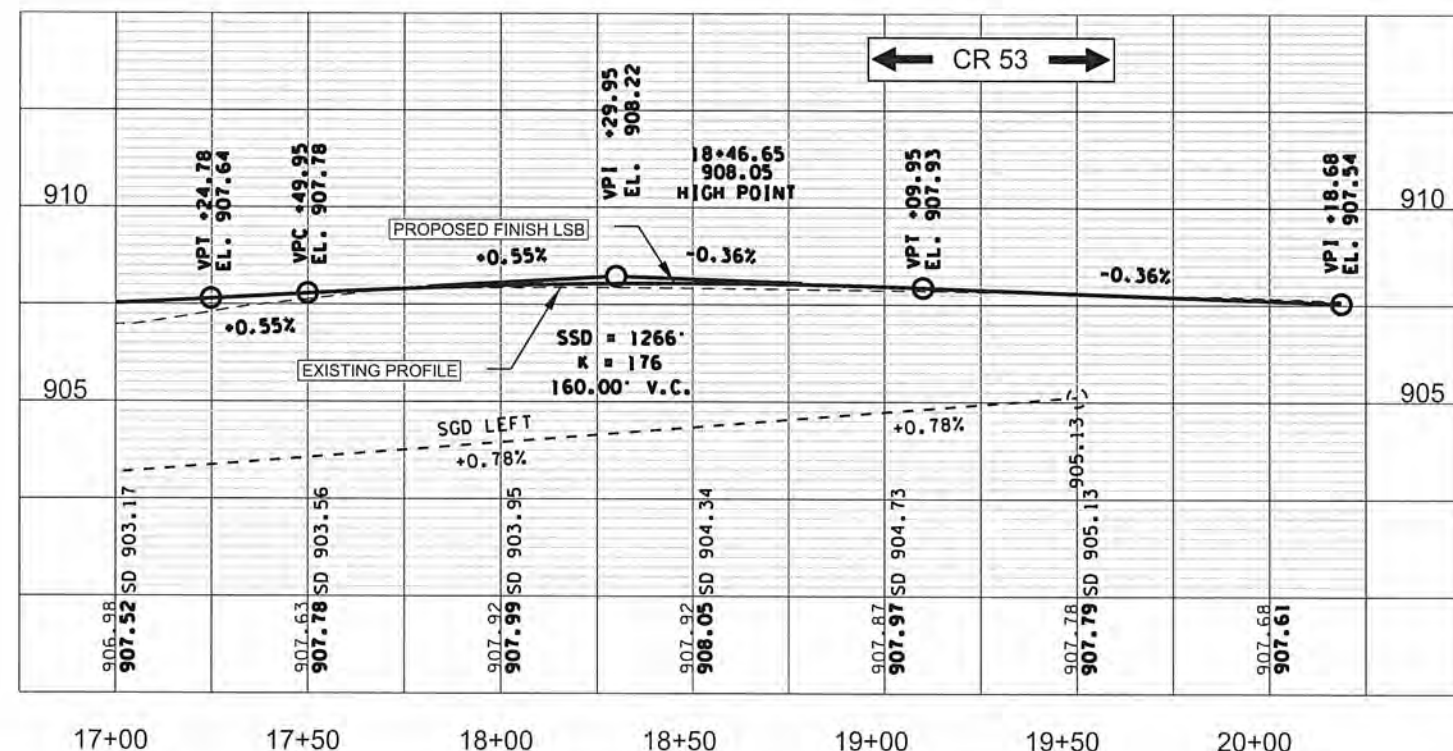


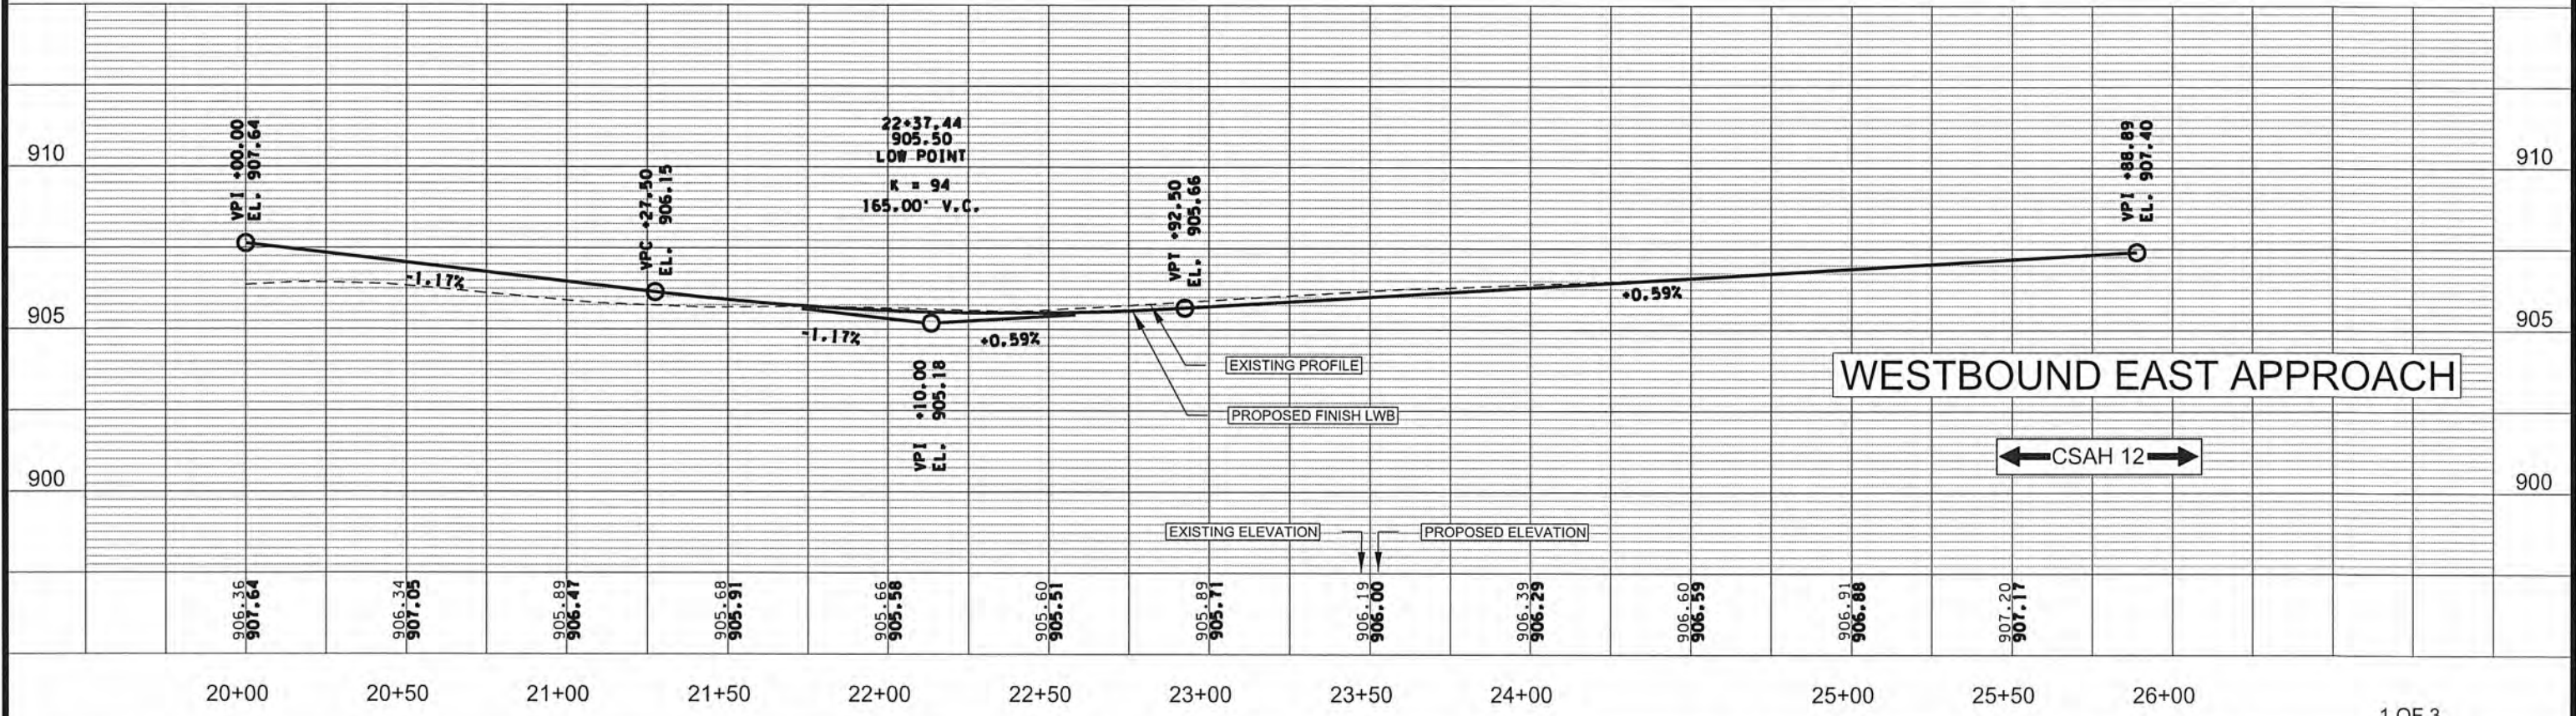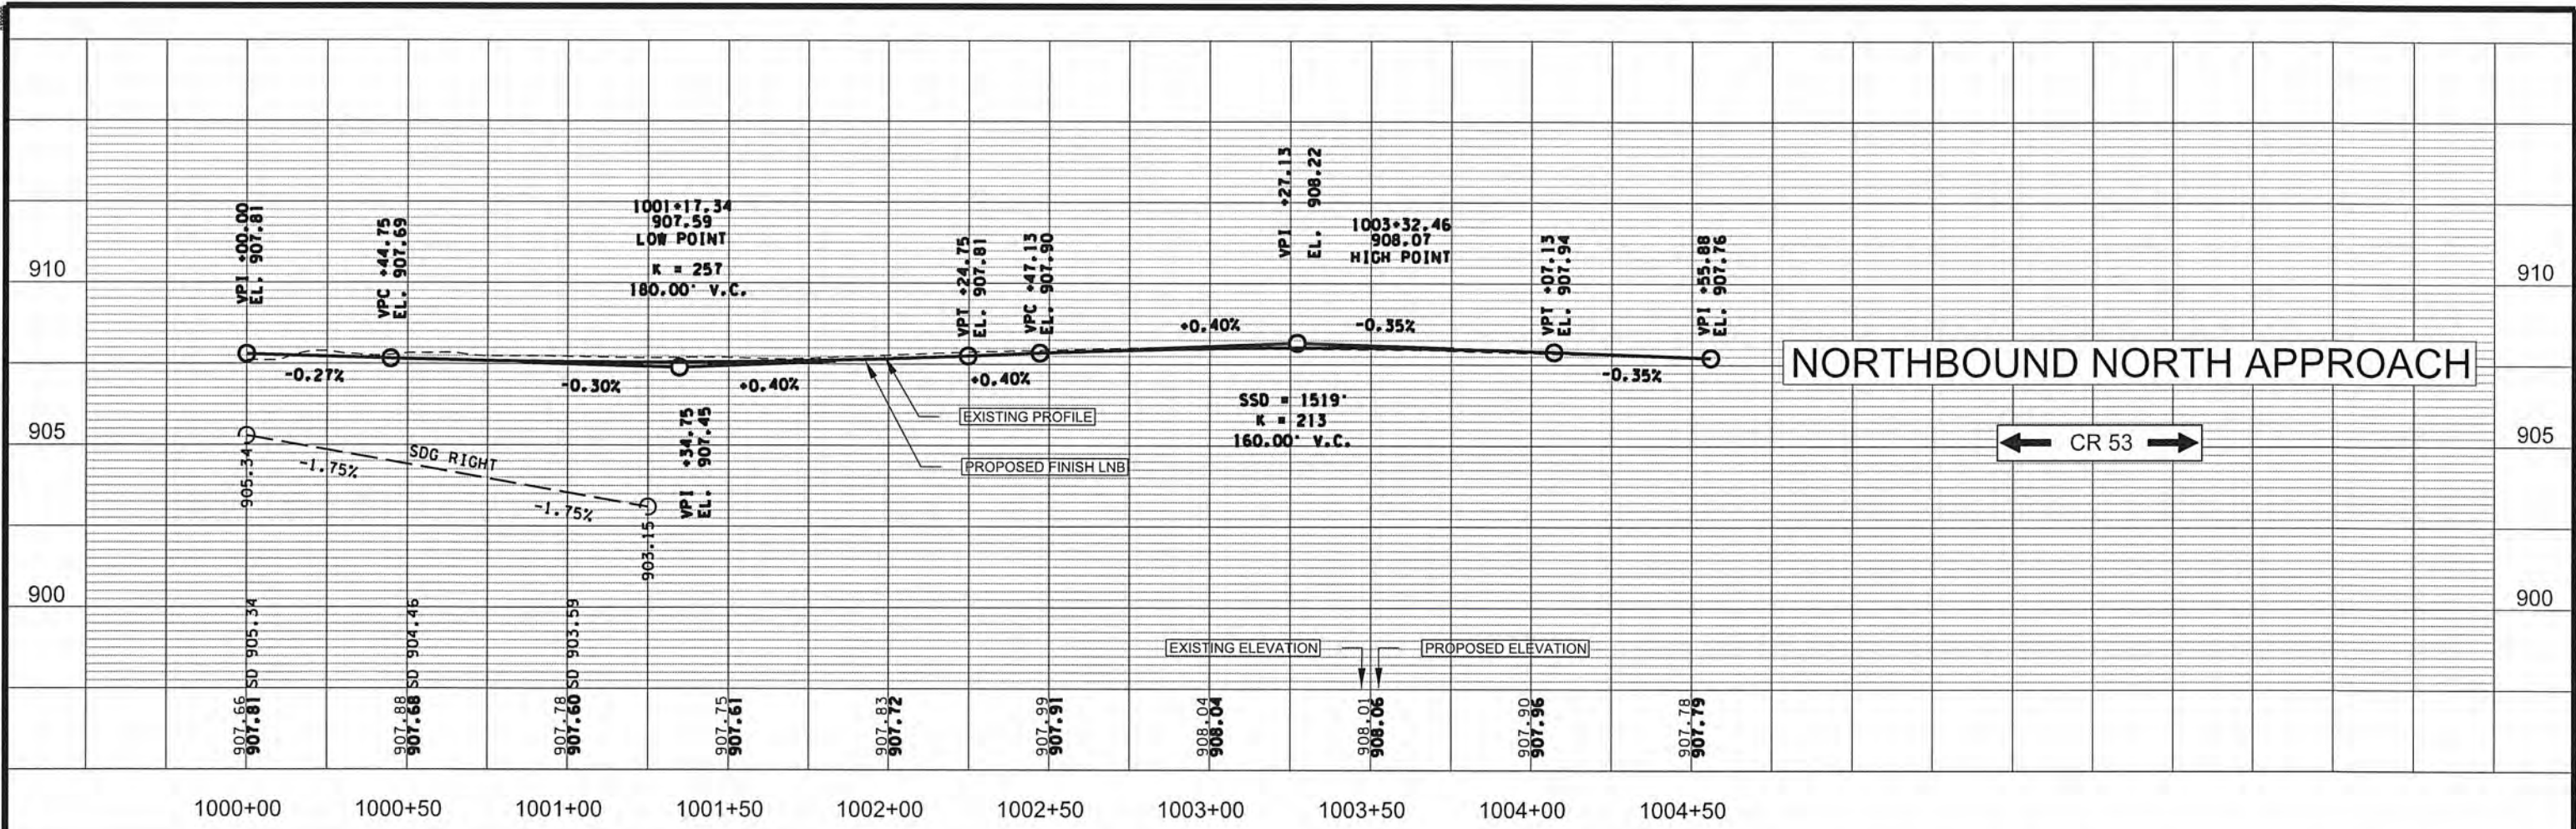

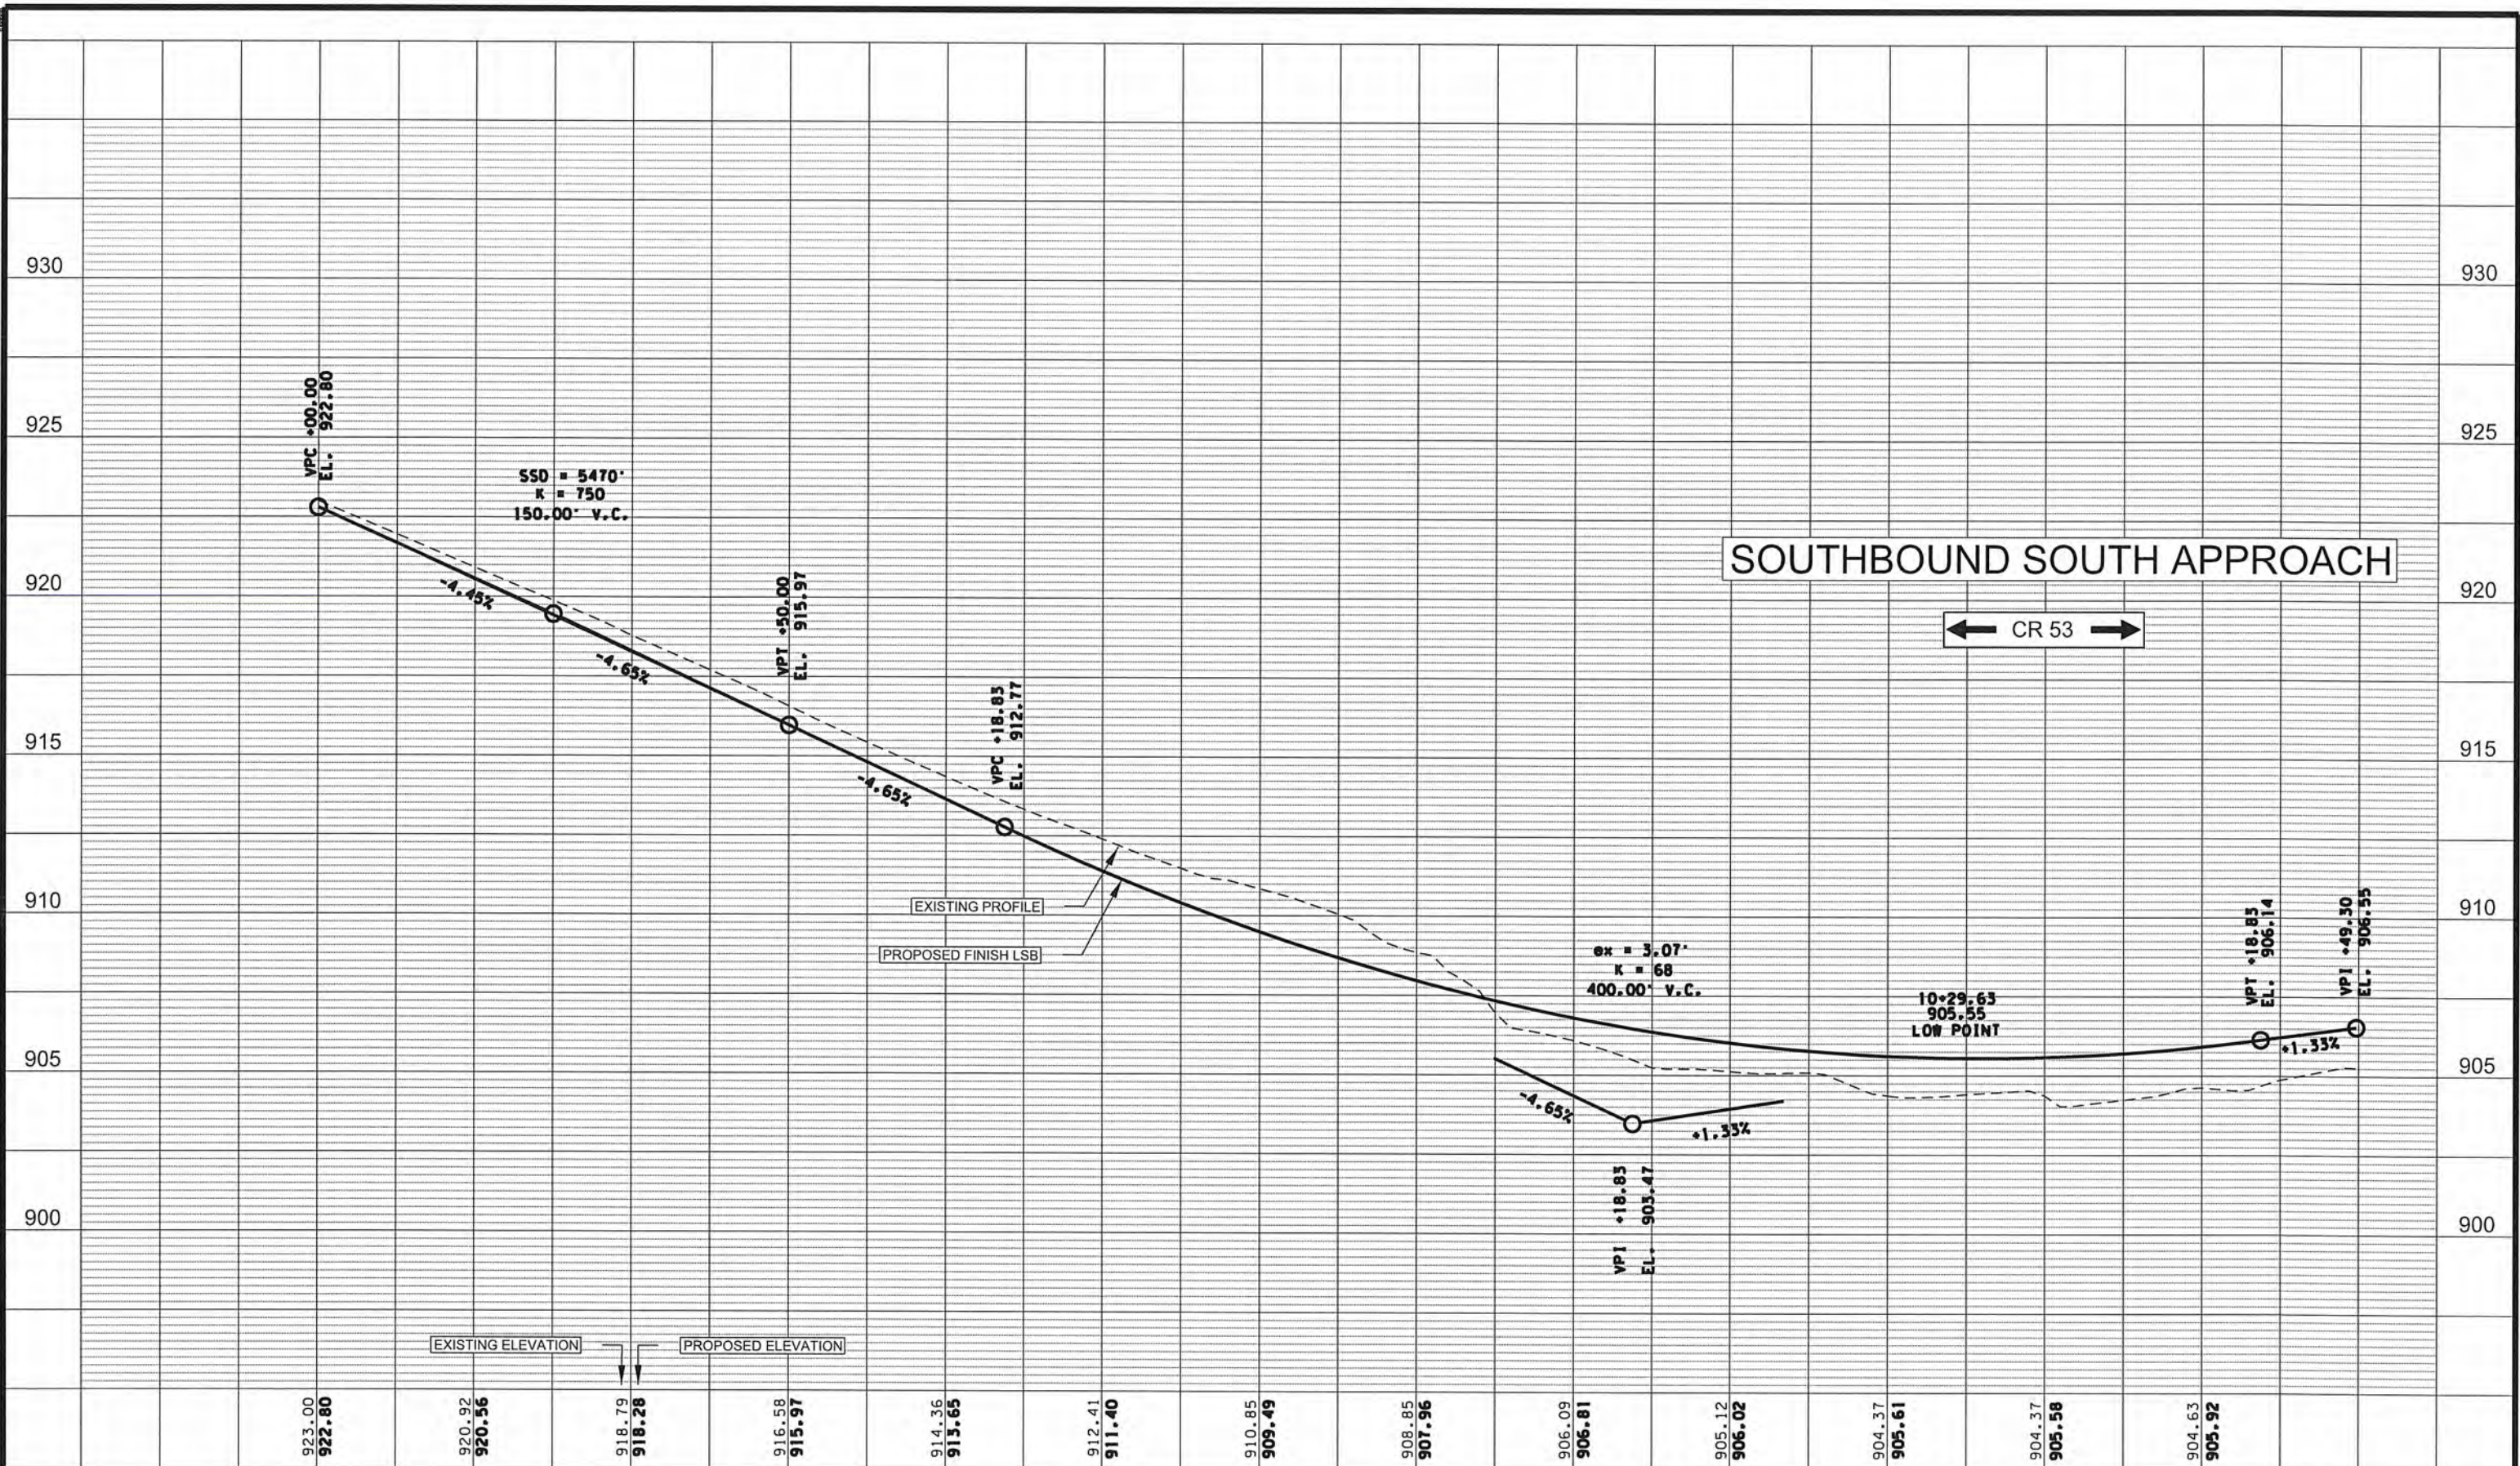

5+00 5+50 6+00 6+50 7+00 7+50 8+00 8+50 9+00 9+50 10+00 10+50 11+00

2 OF 3

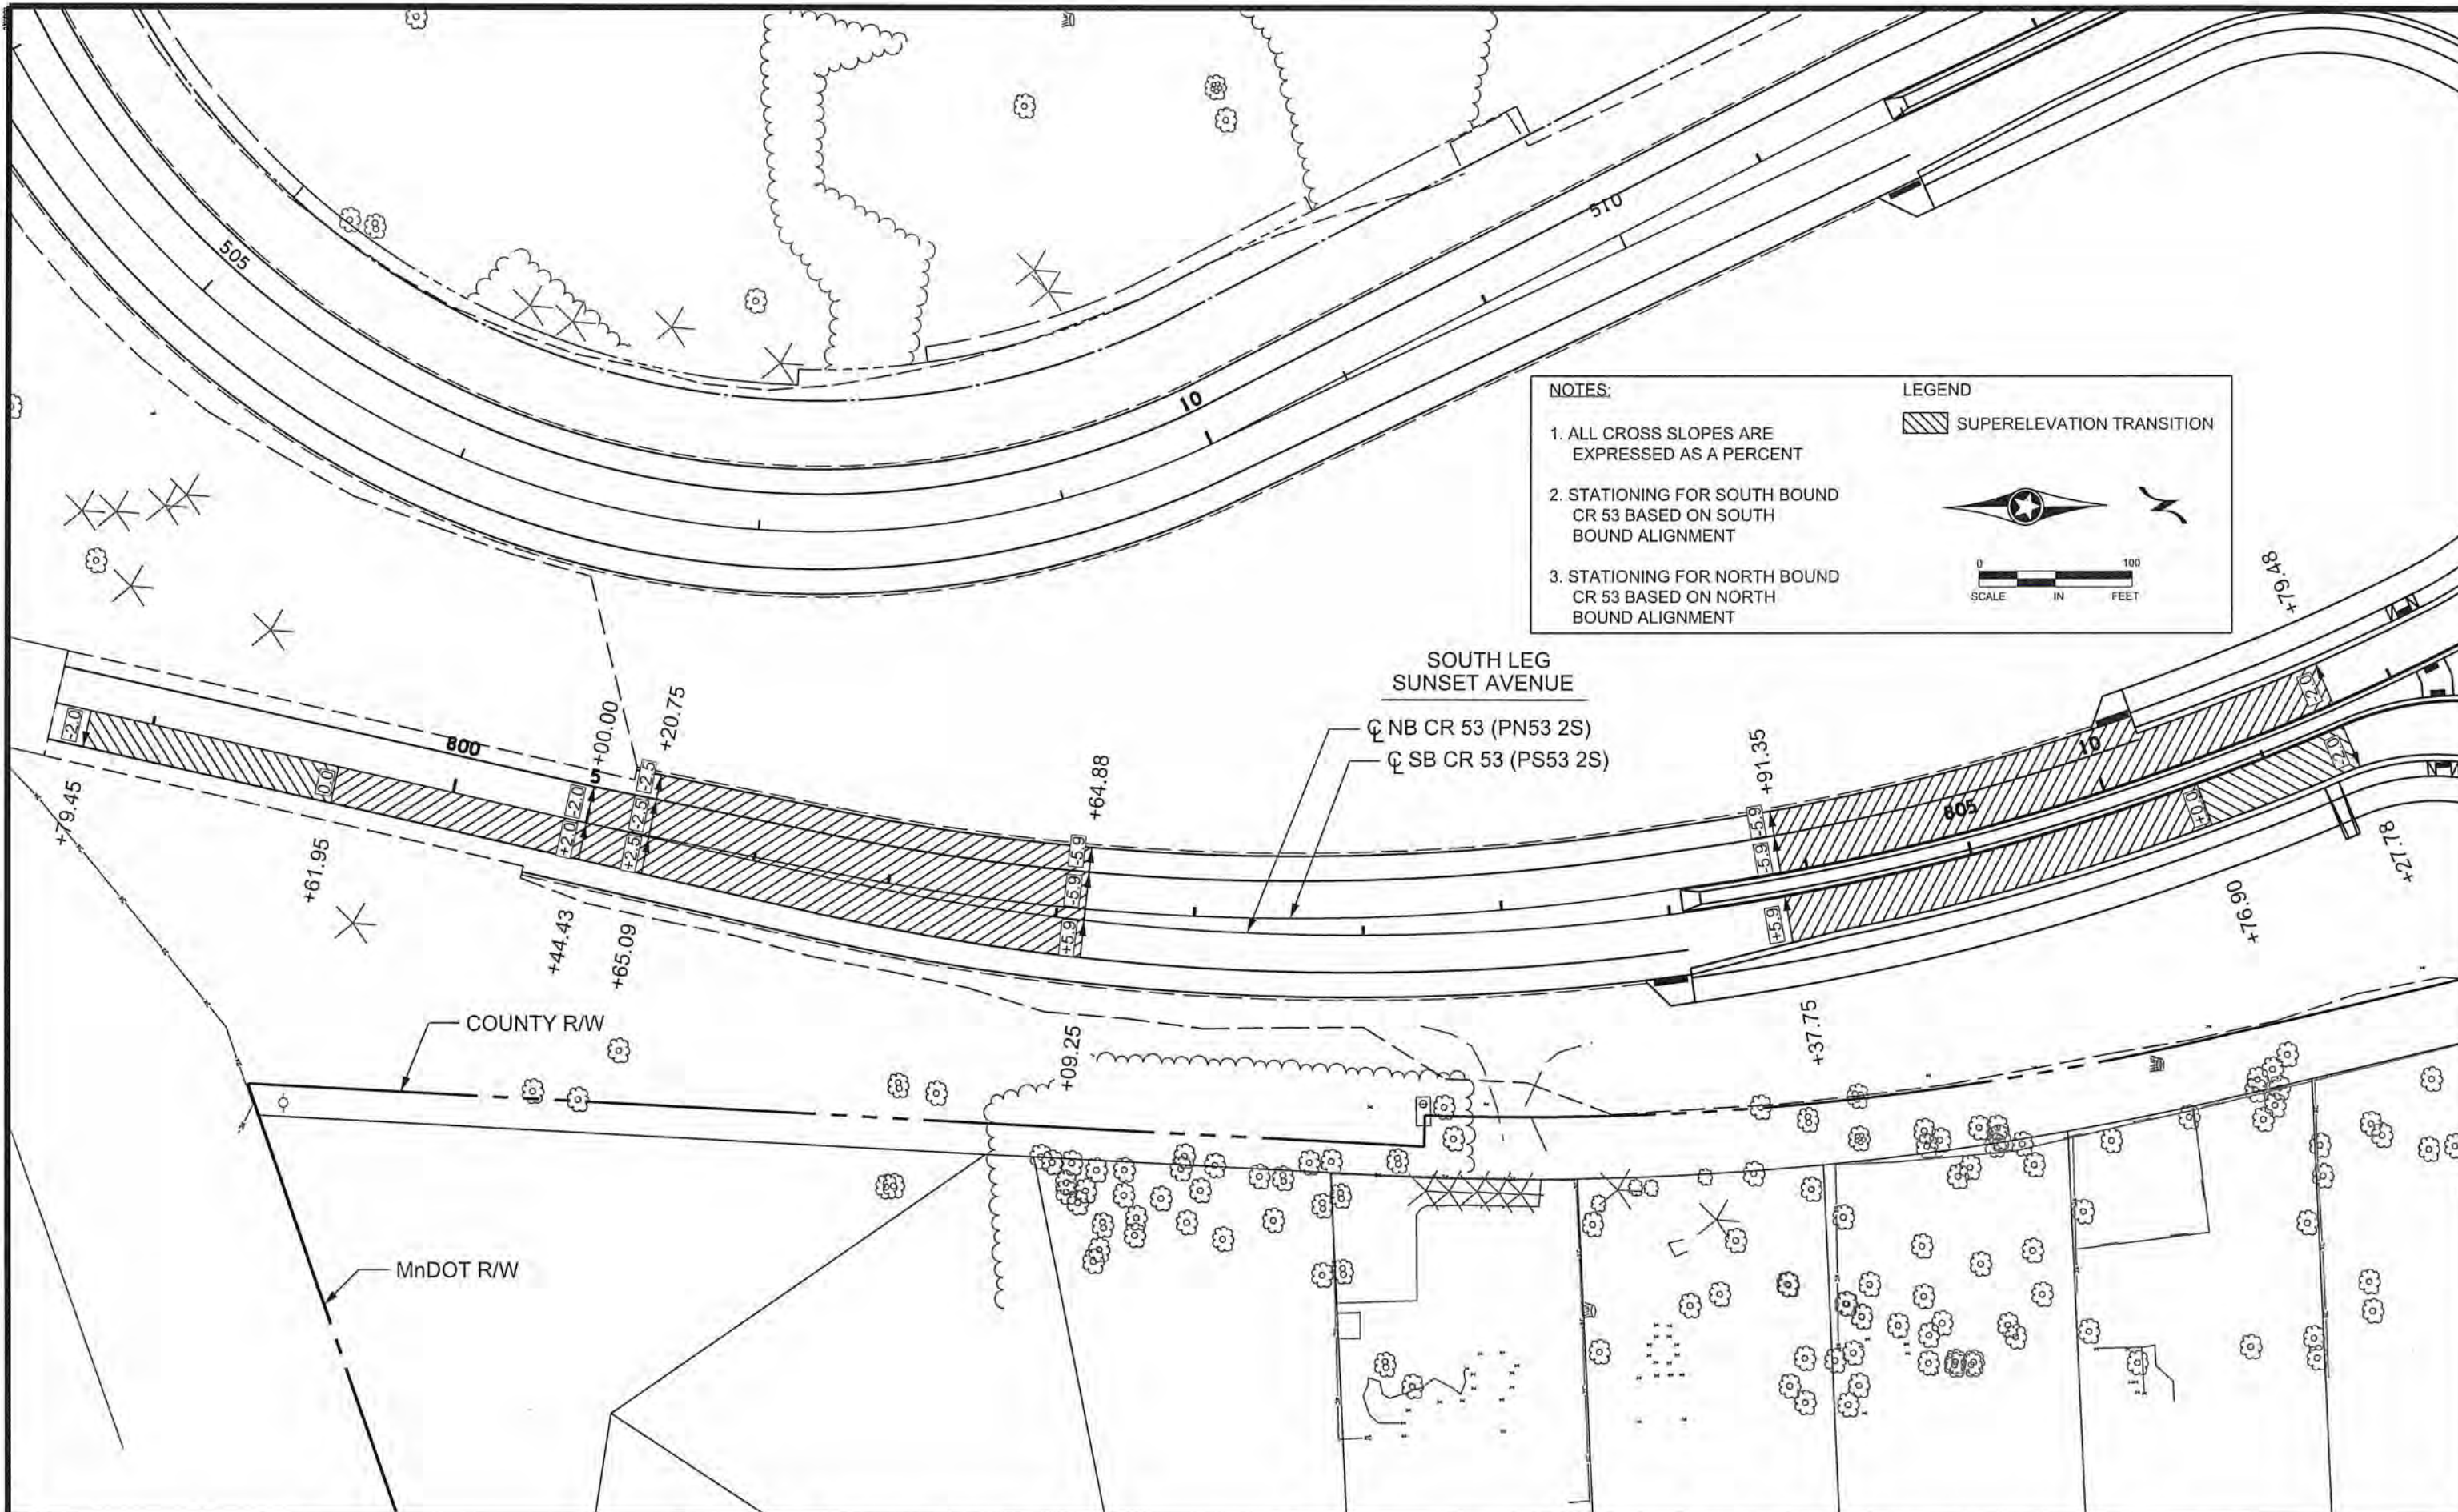

NOTES:

1. ALL CROSS SLOPES ARE EXPRESSED AS A PERCENT
2. STATIONING FOR SOUTH BOUND CR 53 BASED ON SOUTH BOUND ALIGNMENT
3. STATIONING FOR NORTH BOUND CR 53 BASED ON NORTH BOUND ALIGNMENT

LEGEND

SUPERELEVATION TRANSITION

N

0 100
SCALE IN FEET

**SOUTH LEG
SUNSET AVENUE**

☐ NB CR 53 (PN53 2S)
☐ SB CR 53 (PS53 2S)

COUNTY R/W

MnDOT R/W

NO	DATE	BY	CHKD	APPR	REVISION

NAME: P:\02-612-13\Plan\002612013_SE_P1.dgn 03/21/2016 2:20:55 PM

I HEREBY CERTIFY THAT THIS PLAN WAS PREPARED BY ME OR UNDER MY DIRECT SUPERVISION AND THAT I AM A DULY LICENSED PROFESSIONAL ENGINEER UNDER THE LAWS OF THE STATE OF MINNESOTA.

PRINT NAME: NICHOLAS J DOBDA

SIGNATURE:

DATE: 3-22-16 LICENSE NO. 49046

DRAWN BY JCF DATE 01-01-16

DESIGN BY NJD DATE 08-01-15

CHECKED BY JEO DATE 01-15-16




**ANOKA COUNTY
HIGHWAY DEPT.**

ANOKA COUNTY SAP 002-612-013
CITY OF BLAINE SAP 106-020-034
CITY OF LINO LAKES SAP 210-020-007

SUPERELEVATION PLAN

Sheet 66 of 141 Sheets

ROUNDBABOUT MEDIAN NOSE ELEVATIONS				
POINT	CHAIN	STATION	OFFSET	ELEVATION
N1	P_RAB	5003+76.37	-18	907.69
N2	P_RAB	5000+05.94	-18	907.47
N3	P_RAB	5000+12.50	-18	907.79
E1	P_RAB	5001+02.40	-18	907.55
E2	P_RAB	5000+95.45	-18	907.48
E3	P_RAB	5000+88.50	-18	907.41
S1	P_RAB	5001+90.12	-18	906.56
S2	P_RAB	5001+81.55	-18	906.63
S3	P_RAB	5001+73.09	-18	906.71
W1	P_RAB	5002+64.12	-18	906.50
W2	P_RAB	5002+75.02	-18	906.67
W3	P_RAB	5002+85.93	-18	906.78

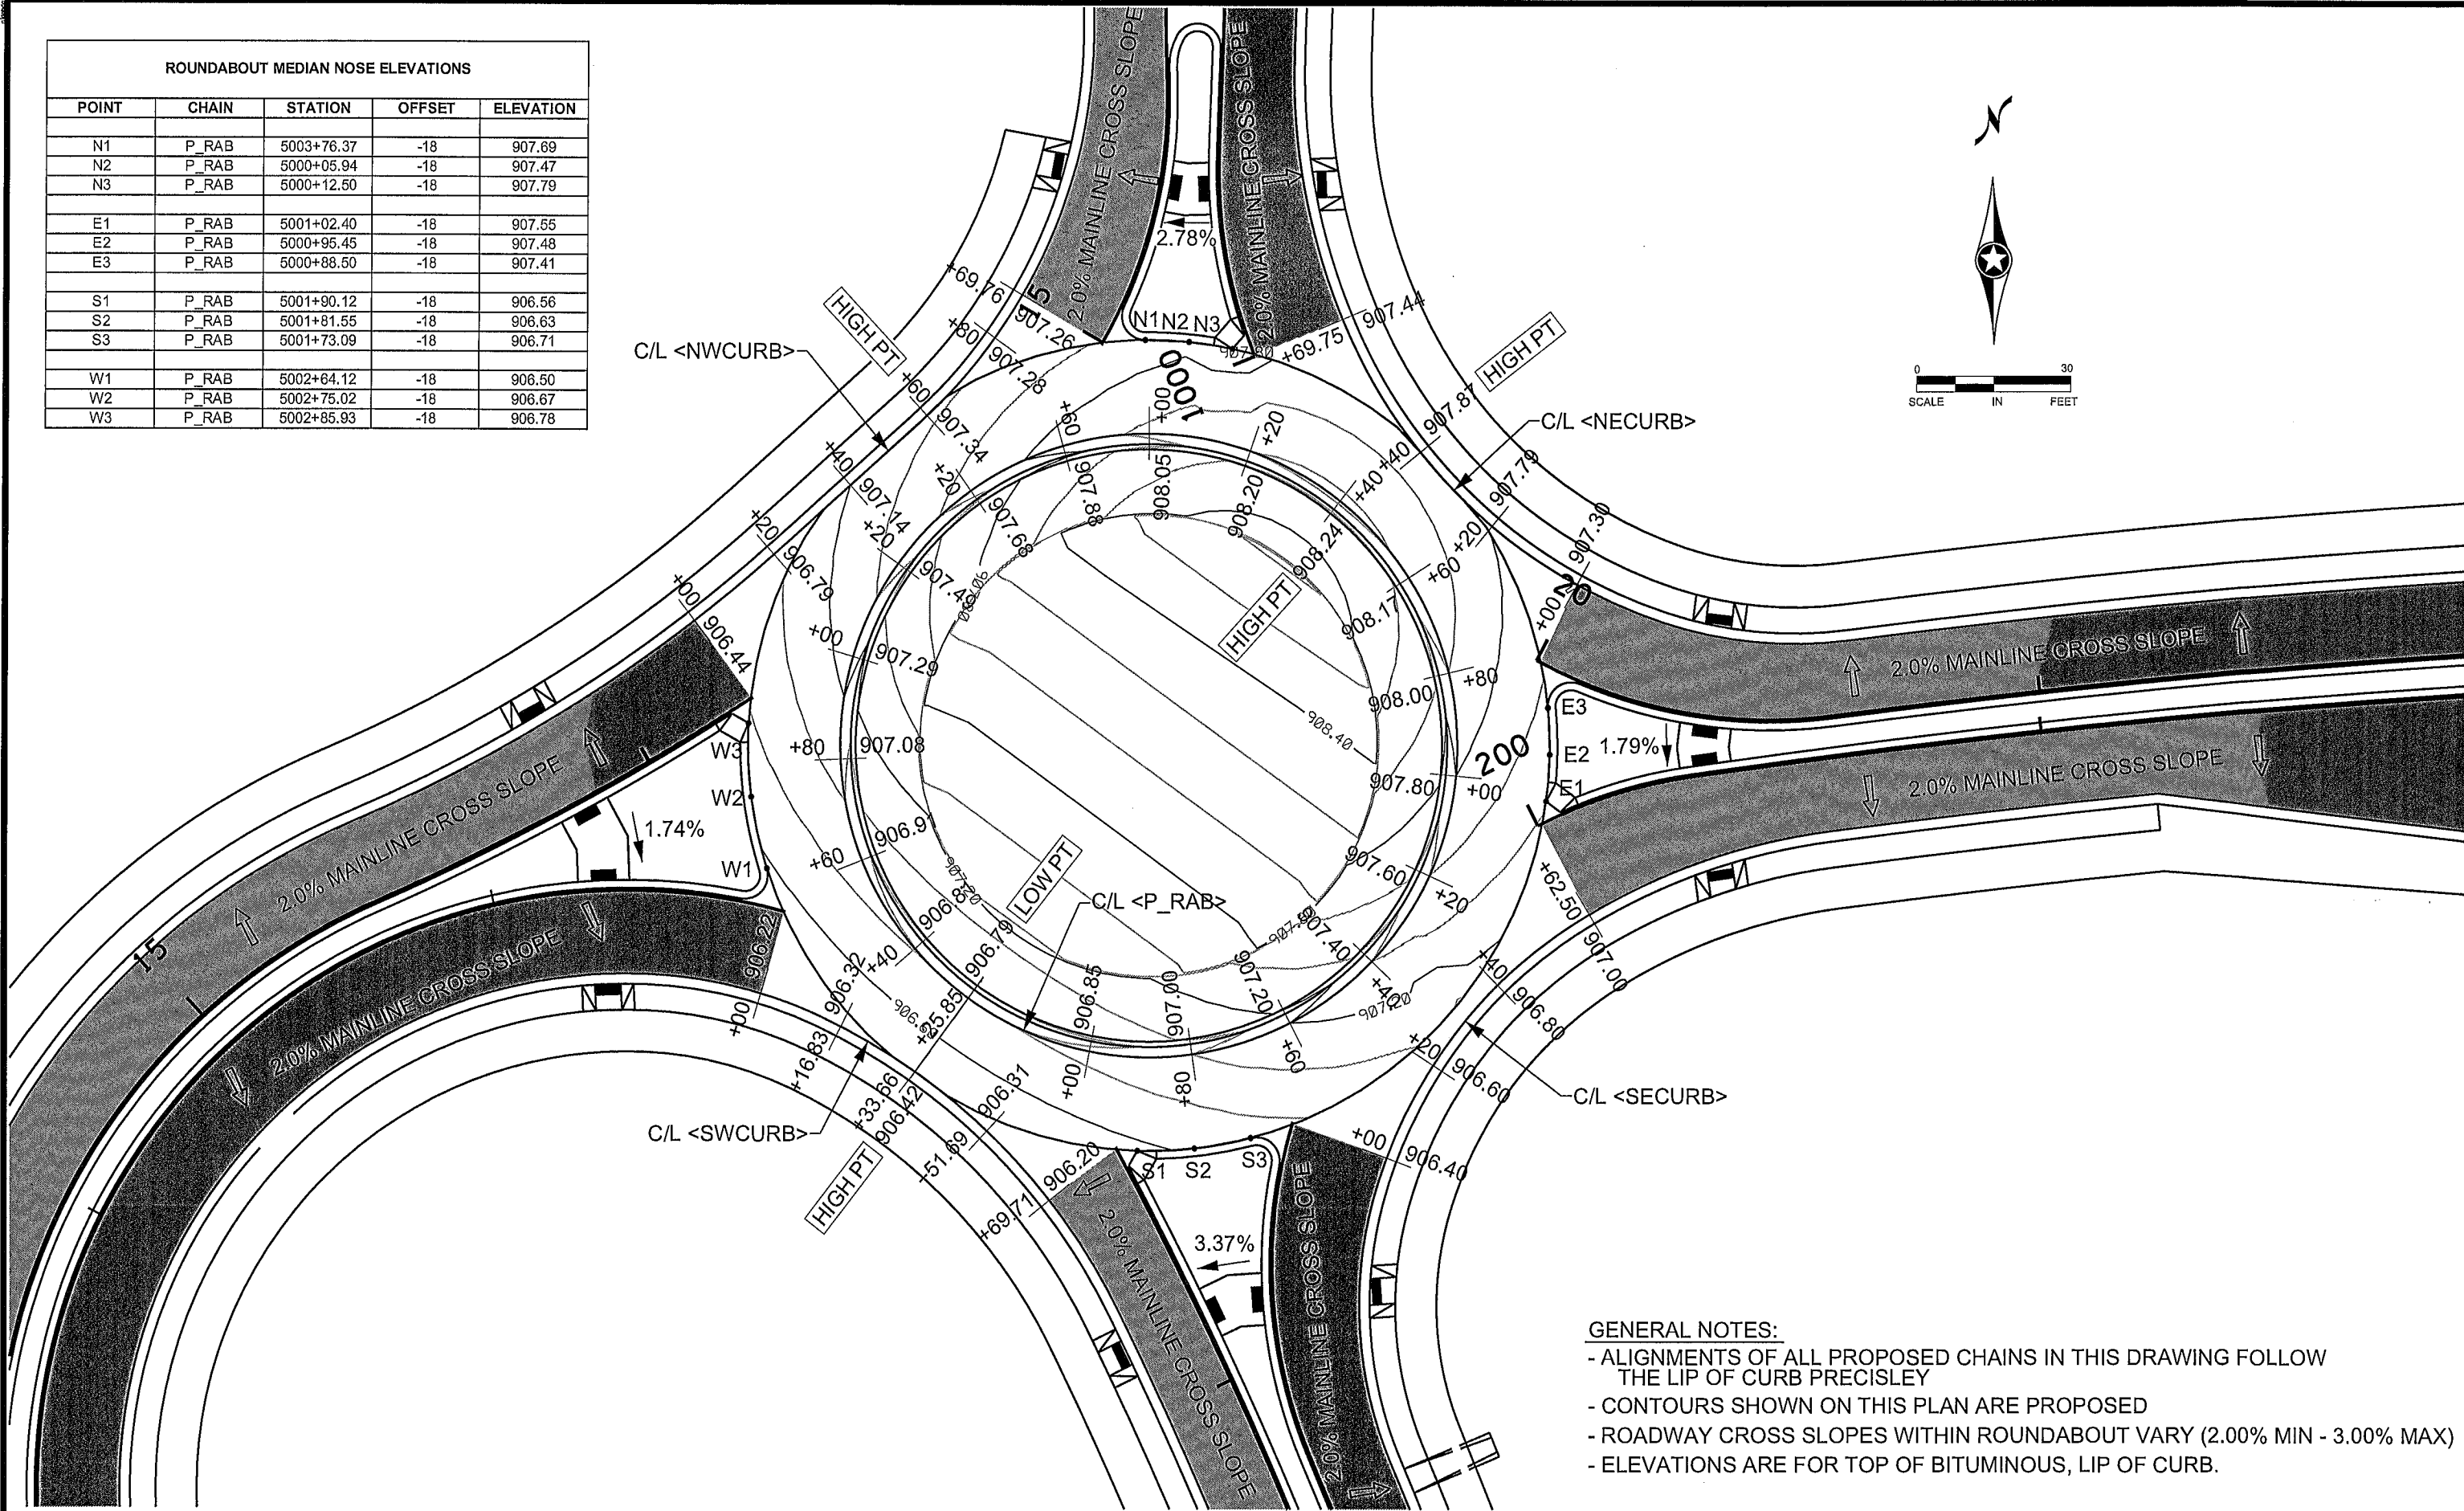

- GENERAL NOTES:
- ALIGNMENTS OF ALL PROPOSED CHAINS IN THIS DRAWING FOLLOW THE LIP OF CURB PRECISELY
 - CONTOURS SHOWN ON THIS PLAN ARE PROPOSED
 - ROADWAY CROSS SLOPES WITHIN ROUNDBABOUT VARY (2.00% MIN - 3.00% MAX)
 - ELEVATIONS ARE FOR TOP OF BITUMINOUS, LIP OF CURB.

NO	DATE	BY	CKD	APPR	REVISION
NAME: P:\02-612-13\Plan\002612013_IN-1.dgn					
03/22/2016 11:29:00 AM					

I HEREBY CERTIFY THAT THIS PLAN WAS PREPARED BY ME OR UNDER MY DIRECT SUPERVISION AND THAT I AM A DULY LICENSED PROFESSIONAL ENGINEER UNDER THE LAWS OF THE STATE OF MINNESOTA.

PRINT NAME: NICHOLAS J DOBDA

SIGNATURE: *[Signature]*

DATE: 3-22-16 LICENSE NO. 49046

DRAWN BY JGF DATE 01-01-16

DESIGN BY NJD DATE 08-01-15

CHECKED BY JEO DATE 01-15-16



ANOKA COUNTY

HIGHWAY DEPT.

ANOKA COUNTY SAP 002-612-013

CITY OF BLAINE SAP 106-020-034

CITY OF LINO LAKES SAP 210-020-007

POINT	QUAD.	ALIGNMENT	RADIUS	STATION	OFFSET
O	N.W.	PS53_2N	100	15+64.89	-116
P	N.W.	PS53_2N	95	15+00.50	-93


POINT	LOCATION	ALIGNMENT	RADIUS	STATION	OFFSET
Q	WEST MEDIAN	PE12_2W	3	514+48.02	-5
R	SOUTH MEDIAN	PN53_2S	3	806+85.63	-5
S	EAST MEDIAN	PW12_2E	3	20+09.56	5
T	NORTH MEDIAN	PS53_2N	3	15+08.56	5
U	MED. BREAK	PN53_2N	10	1000+57.15	1.19
V	MED. BREAK	PN53_2N	3	1000+60.44	-5
W	MED. BREAK	PN53_2N	3	1000+91.22	-7.34
X	MED. BREAK	PN53_2N	5	1000+93.62	-7

POINT	QUAD.	ALIGNMENT	RADIUS	STATION	OFFSET
A	ROUNDAABOUT	P_RAB	44.83	5002+49.95	60
	ROUNDAABOUT	P_RAB	58	5002+49.95	60
	ROUNDAABOUT	P_RAB	79.5	5002+49.95	60

POINT	QUAD.	ALIGNMENT	RADIUS	STATION	OFFSET
B	S.W.	PE12_2W	97	513+02.28	115
	S.W.	PE12_2W	117	513+02.28	115
	S.W.	PE12_2W	121	513+02.28	115
	S.W.	PE12_2W	141	513+02.28	115
C	S.W.	PE12_2W	87	514+24.69	105
D	S.W.	PE12_2W	120	511+83.98	93.89

POINT	QUAD.	ALIGNMENT	RADIUS	STATION	OFFSET
K	N.E.	PW12_2E	100	20+72.24	-114.1
L	N.E.	PW12_2E	80	20+64.17	-96
M	N.E.	P_RAB	97	5000+46.48	-95
N	N.E.	PW12_2E	120	20+90.22	-120.25

POINT	QUAD.	ALIGNMENT	RADIUS	STATION	OFFSET
E	S.E.	PN53_2S	97	806+27.81	95
F	S.E.	PN53_2S	75	806+21.73	91
G	S.E.	PN53_2S	90	806+13.51	102.84
H	S.E.	PN53_2S	120	805+87.40	108.01
I	S.W	PE12_2E	30	202+26.36	59
J	S.E.	PE12_2E	30	203+16.45	54.77

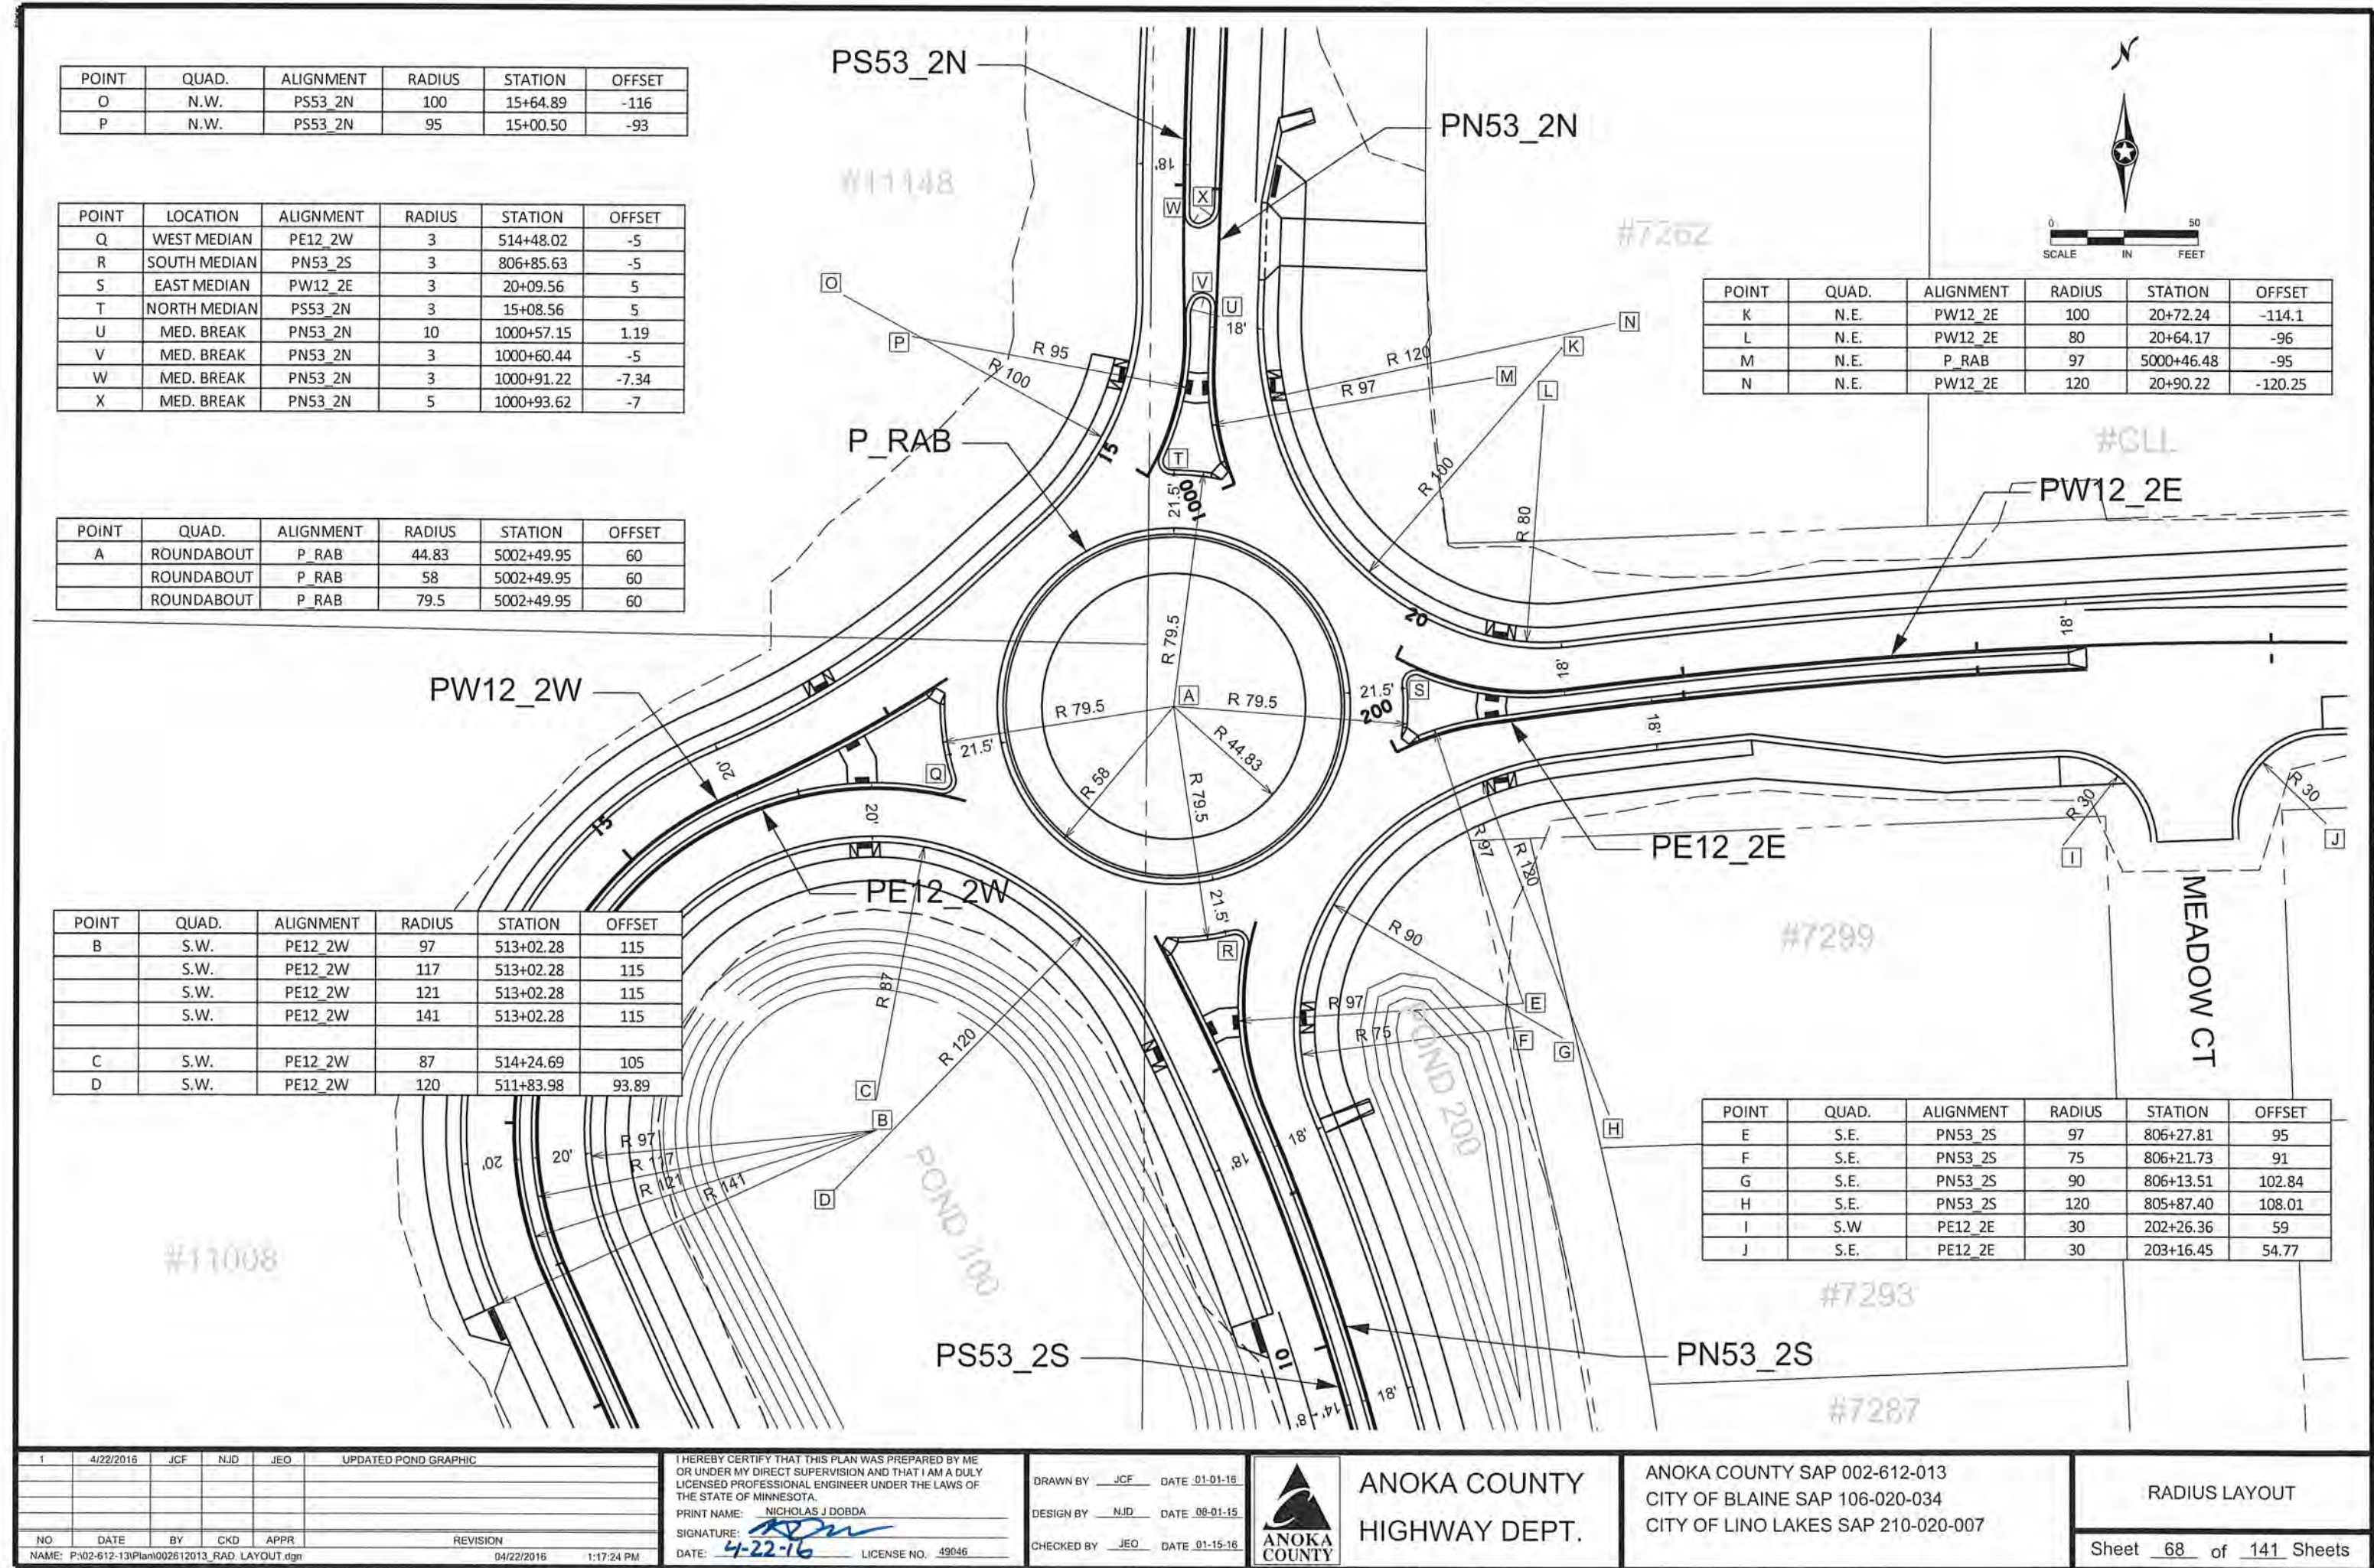

1	4/22/2016	JCF	NJD	JEO	UPDATED POND GRAPHIC
NO	DATE	BY	CKD	APPR	REVISION
NAME: P:\02-612-13\Plan\002612013_RAD_LAYOUT.dgn	04/22/2016	1:17:24 PM			

I HEREBY CERTIFY THAT THIS PLAN WAS PREPARED BY ME OR UNDER MY DIRECT SUPERVISION AND THAT I AM A DULY LICENSED PROFESSIONAL ENGINEER UNDER THE LAWS OF THE STATE OF MINNESOTA.

PRINT NAME: NICHOLAS J DOBDA

SIGNATURE: *[Signature]*

DATE: 4-22-16 LICENSE NO. 49046

DRAWN BY: JCF DATE: 01-01-16

DESIGN BY: NJD DATE: 08-01-15

CHECKED BY: JEO DATE: 01-15-16




ANOKA COUNTY
HIGHWAY DEPT.

ANOKA COUNTY SAP 002-612-013
CITY OF BLAINE SAP 106-020-034
CITY OF LINO LAKES SAP 210-020-007

F

NOTES

Sheet 69 of 141 Sheets

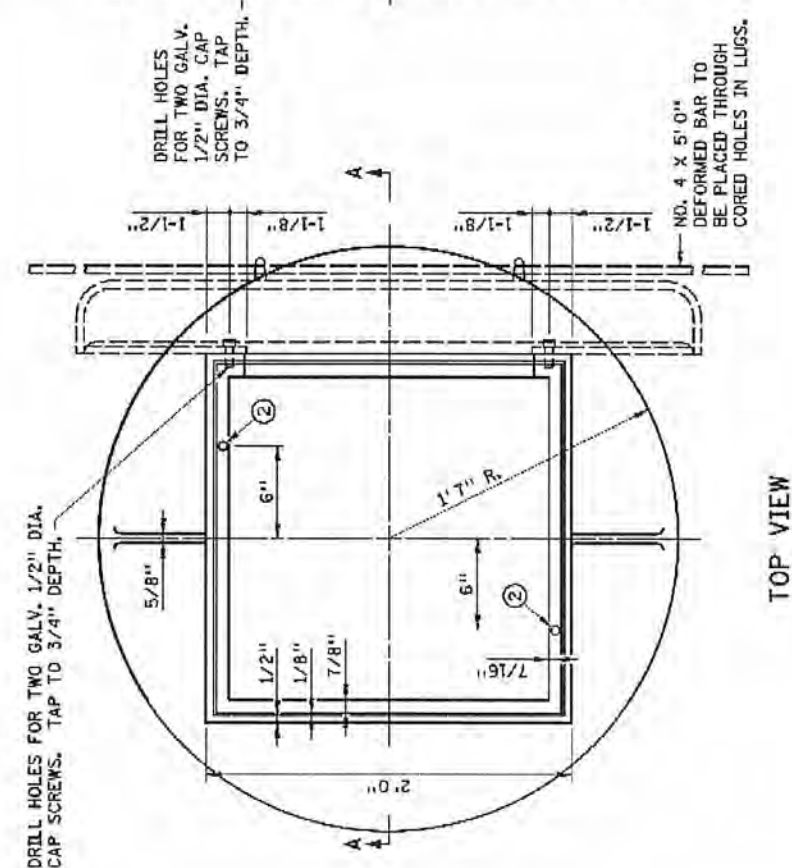


GRATE
NO. 816 (MNDOT STD PLATE 4154B)

CURB BOX ① NO. 823A (WINDOT STD PLATE 416D)


USE 1/4" FILLETS IN ALL CORNERS.
SEE MNDOT STANDARD PLATE 7111 FOR

- ① INSTALLATION REQUIREMENTS:
APPLIES TO DESIGN B OR V CURB AND GUTTER.
- ② AT LOCATIONS INDICATED IN TOP VIEW, PROVIDE 9/16" DIA. HOLES WHEN GRATE NO. 816 (UNDOT STD PLATE 4154) IS USED WITH THIS FRAME. FIELD PLACE 1/2" DIA X 4" LONG GALV BOLT IN UP STREAM SIDE AND BENT UNDERSIDE TO PREVENT REMOVAL. THIS WILL PREVENT GRATE NO. 816 (UNDOT STD PLATE 4154) FROM BEING PLACED IN WRONG AND NOT BEING BICYCLE SAFE.

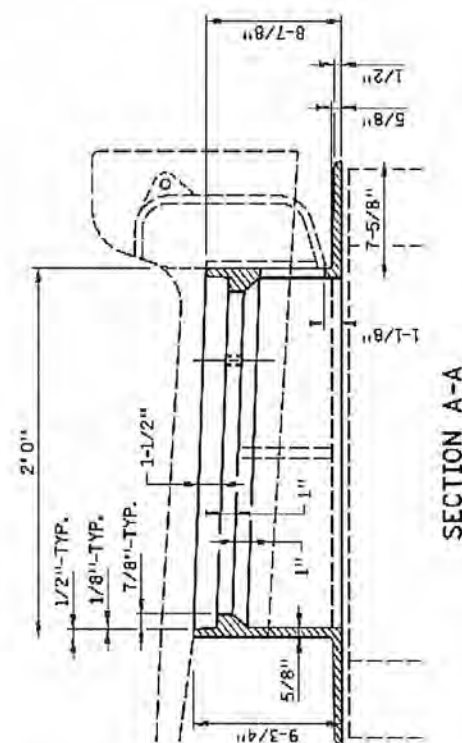


FRAME RING AND CASTING TYPE A
FRAME RING AND CASTING TYPE B
TO BE USED FOR 18" CATCH BASINS

GRATE AREA 23" X 16" X 2"
MUST BE DIRECTIONAL AND BIKE SAFE
SIMILAR TO MNDOT STD PLATE 4152C
OR MNDOT STD PLATE 4154B

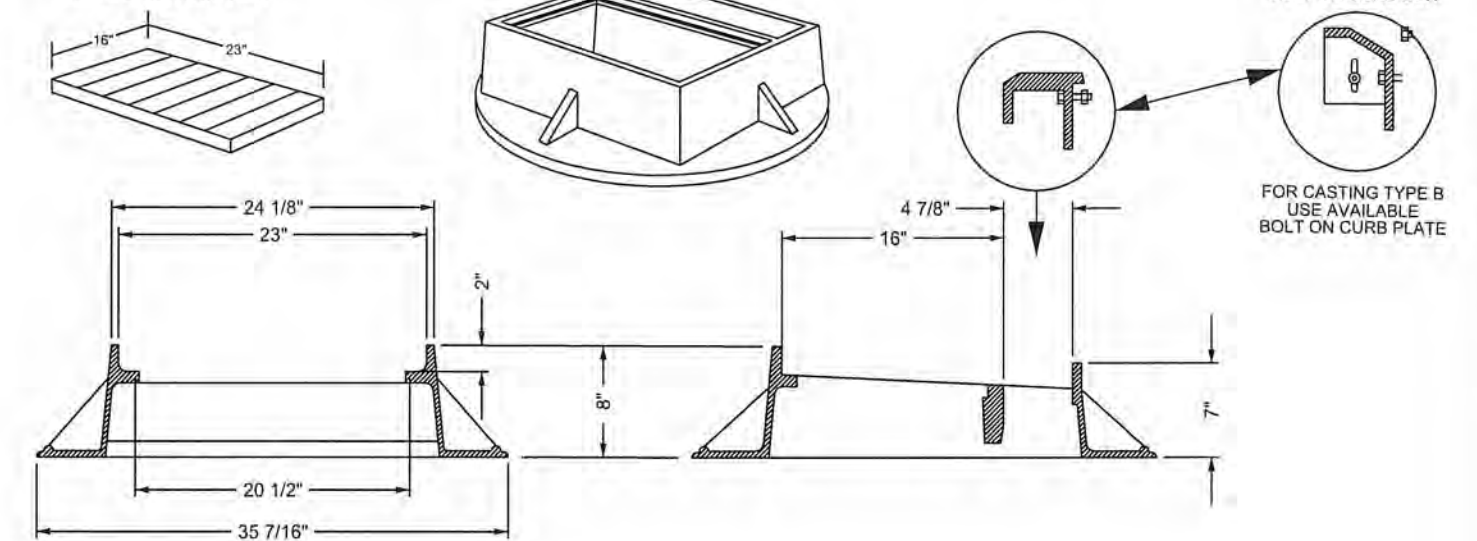

CASTING	ITEM	SIZE	HEIGHT	LOCATION / USE	QTY
A	CB	18"	0.7500	MEDIAN BOX	11
B	CB	18"	0.7500	MEDIAN NO BOX	1
C	CB	24"	0.7500	SHLDR BOX	8
D	CB	24"	0.7500	SHLDR NO BOX	2
T	WALK / COVER	16'	0.6250	TRENCH FRAME	1

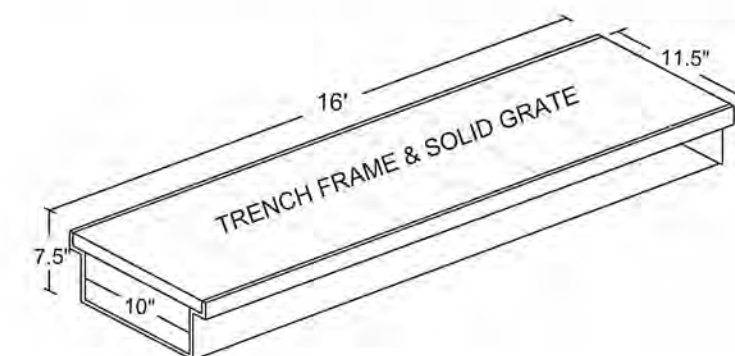


TRENCH FRAME WITH SOLID COVER. TO BE INSTALLED IN BITUMINOUS WALK WITH CONCRETE FLUME ON ROAD SIDE AND A CONCRETE FLUME ON THE POND SIDE. TOTAL LENGTH OF TRENCH FRAME 16' WITH A SOLID GRATE. BOTH ENDS TO BE OPEN, LIGHT DUTY. NEENAH R-4995-B1 WITH SOLID COVER OR EQUIVALENT. (NOTE: SHALLOW GAS LINE CROSSING)

TABLE A	
4020 DIAMETER	OFFSET FEET
48"	0.79
54"	1.08
60"	1.29
66"	1.58
72"	1.79
78"	2.08
84"	2.29
90"	2.58
96"	2.88
102"	3.17
108"	3.29
120"	3.79


WHERE THE 4020 DIAMETER CONFLICTS WITH OTHER STRUCTURES OR UTILITIES, ROTATE THE STRUCTURE 180 DEGREES TO PROVIDE CLEARANCE. THIS MAY BE ADJUSTED IN THE FIELD.

• OFFSET IS FROM CENTER OF STRUCTURE TO CENTER OF OPENING.

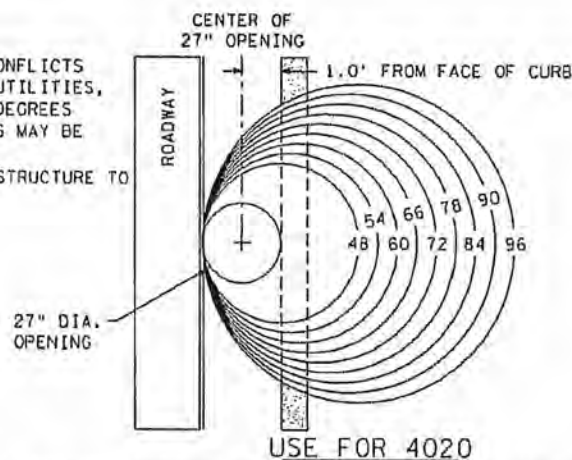


- THE FOLLOWING PLACEMENT LOCATIONS SHALL BE USED WITH CONCRETE CURB AND GUTTER.
1. THE CENTER OF GRATE STATION AND OFFSET LOCATION IS GIVEN IN THE DRAINAGE TABULATION
 2. THE OFFSET FROM THE CENTER OF STRUCTURE TO THE CENTER OF GRATE IS GIVEN IN TABLE "A" TO THE LEFT FOR 4020 STRUCTURES. OFFSET FOR 4005 STRUCTURES IS 0.9 FT.
 3. THE CENTER OF OPENING IS 1.0' TOWARD THE ROADWAY FROM THE FACE OF CURB.
 4. THE STRUCTURES THAT HAVE STEPS SHALL BE LOCATED ON THE ROADSIDE OF THE 27" OPENING AND MUST BE EASILY ACCESSIBLE. THE STEP LOCATION MAY NEED TO BE ADJUSTED IF THERE IS A LARGE PIPE DIRECTLY BELOW THE OPENING.

STRUCTURE LOCATION NO SCALE

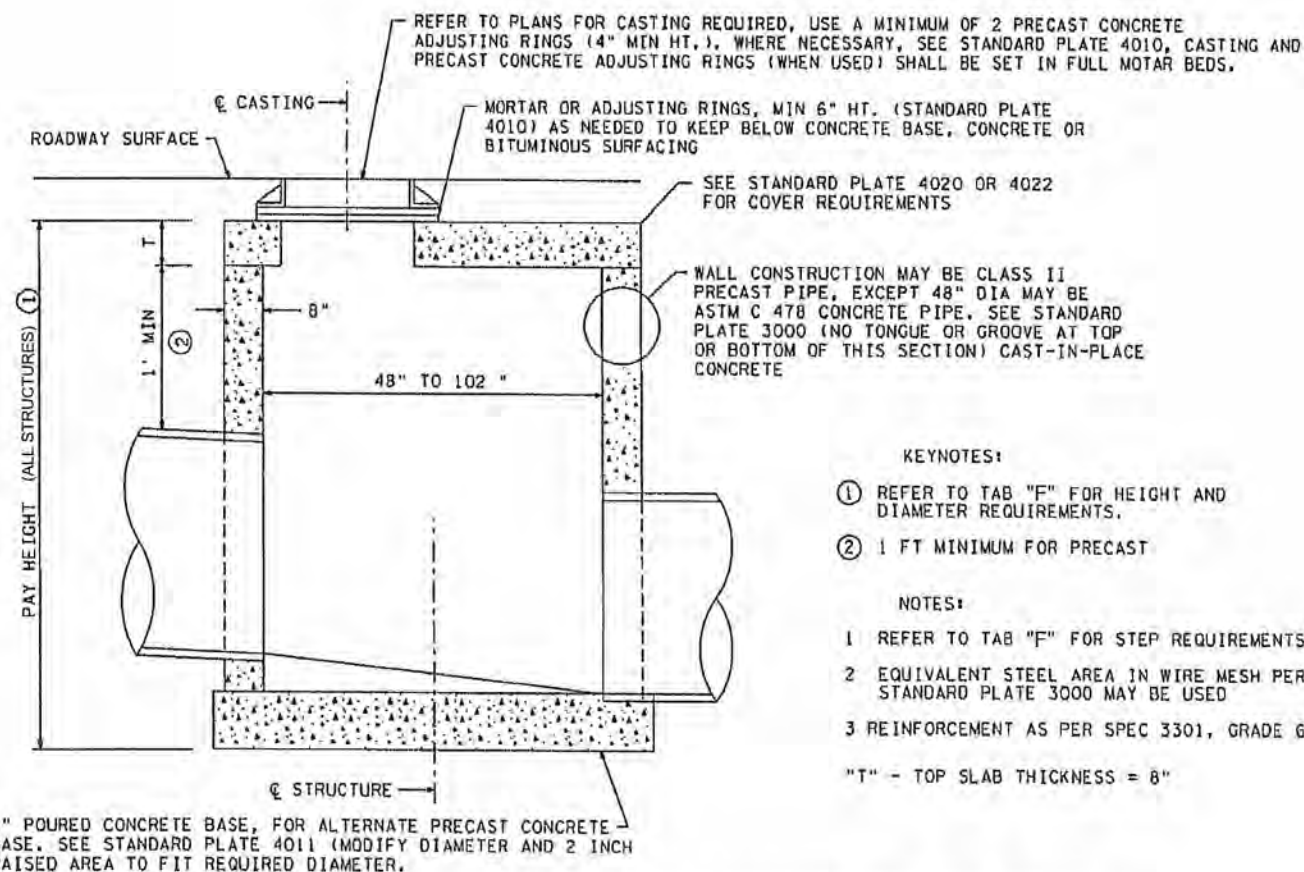

DRAINAGE STRUCTURE DESIGN 4020 NO SCALE

- KEYNOTES:
- ① REFER TO TAB "F" FOR HEIGHT AND DIAMETER REQUIREMENTS.
 - ② 1 FT MINIMUM FOR PRECAST
- NOTES:
- 1 REFER TO TAB "F" FOR STEP REQUIREMENTS.
 - 2 EQUIVALENT STEEL AREA IN WIRE MESH PER STANDARD PLATE 3000 MAY BE USED
 - 3 REINFORCEMENT AS PER SPEC 3301, GRADE 60
- "T" - TOP SLAB THICKNESS = 8"

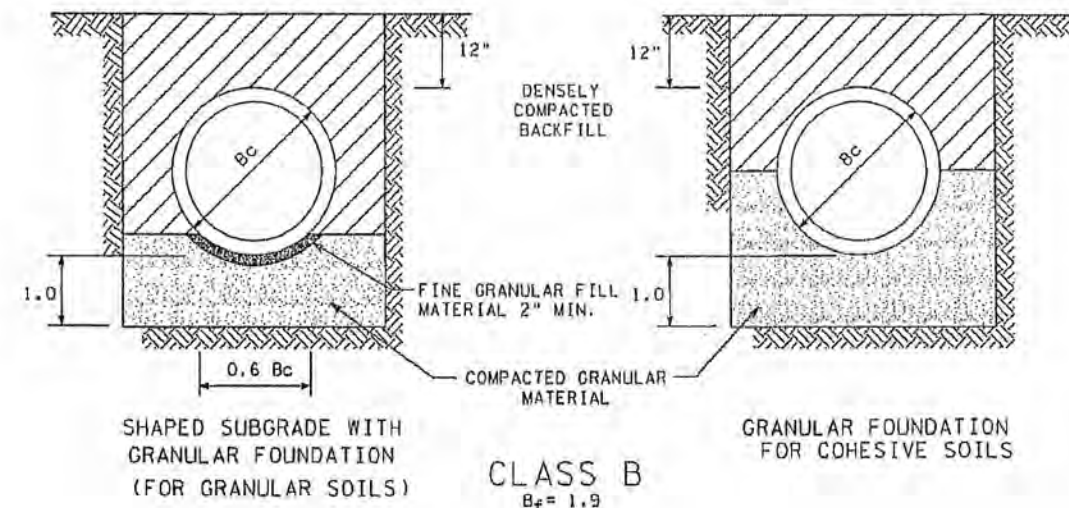


- LEGEND
- B_c = OUTSIDE DIAMETER
H = BACKFILL COVER ABOVE TOP OF PIPE
D = INSIDE DIAMETER
d = DEPTH OF BEDDING MATERIAL BELOW PIPE

- NOTES:
- FOR CLASS B BEDDINGS, SUBGRADES SHOULD BE EXCAVATED OR OVER EXCAVATED, IF NECESSARY, SO A UNIFORM FOUNDATION FREE OF PROTRUDING ROCKS MAY BE PROVIDED.
- PIPE BEDDING FOR PIPE LAYED IN TRENCHES WHERE UNSUITABLE SOILS ARE ENCOUNTERED IS INCIDENTAL.
- A MINIMUM OF ONE FOOT OF GRANULAR FOUNDATION SHALL BE PLACED BELOW BOTTOM OF PIPE, SEE SPECIFICATION.

TRENCH BEDDING CLASS B NO SCALE

2503 - PIPE SEWER WATERSTOP
GROUTED MANHOLE CONNECTION
(DUAL WALL)

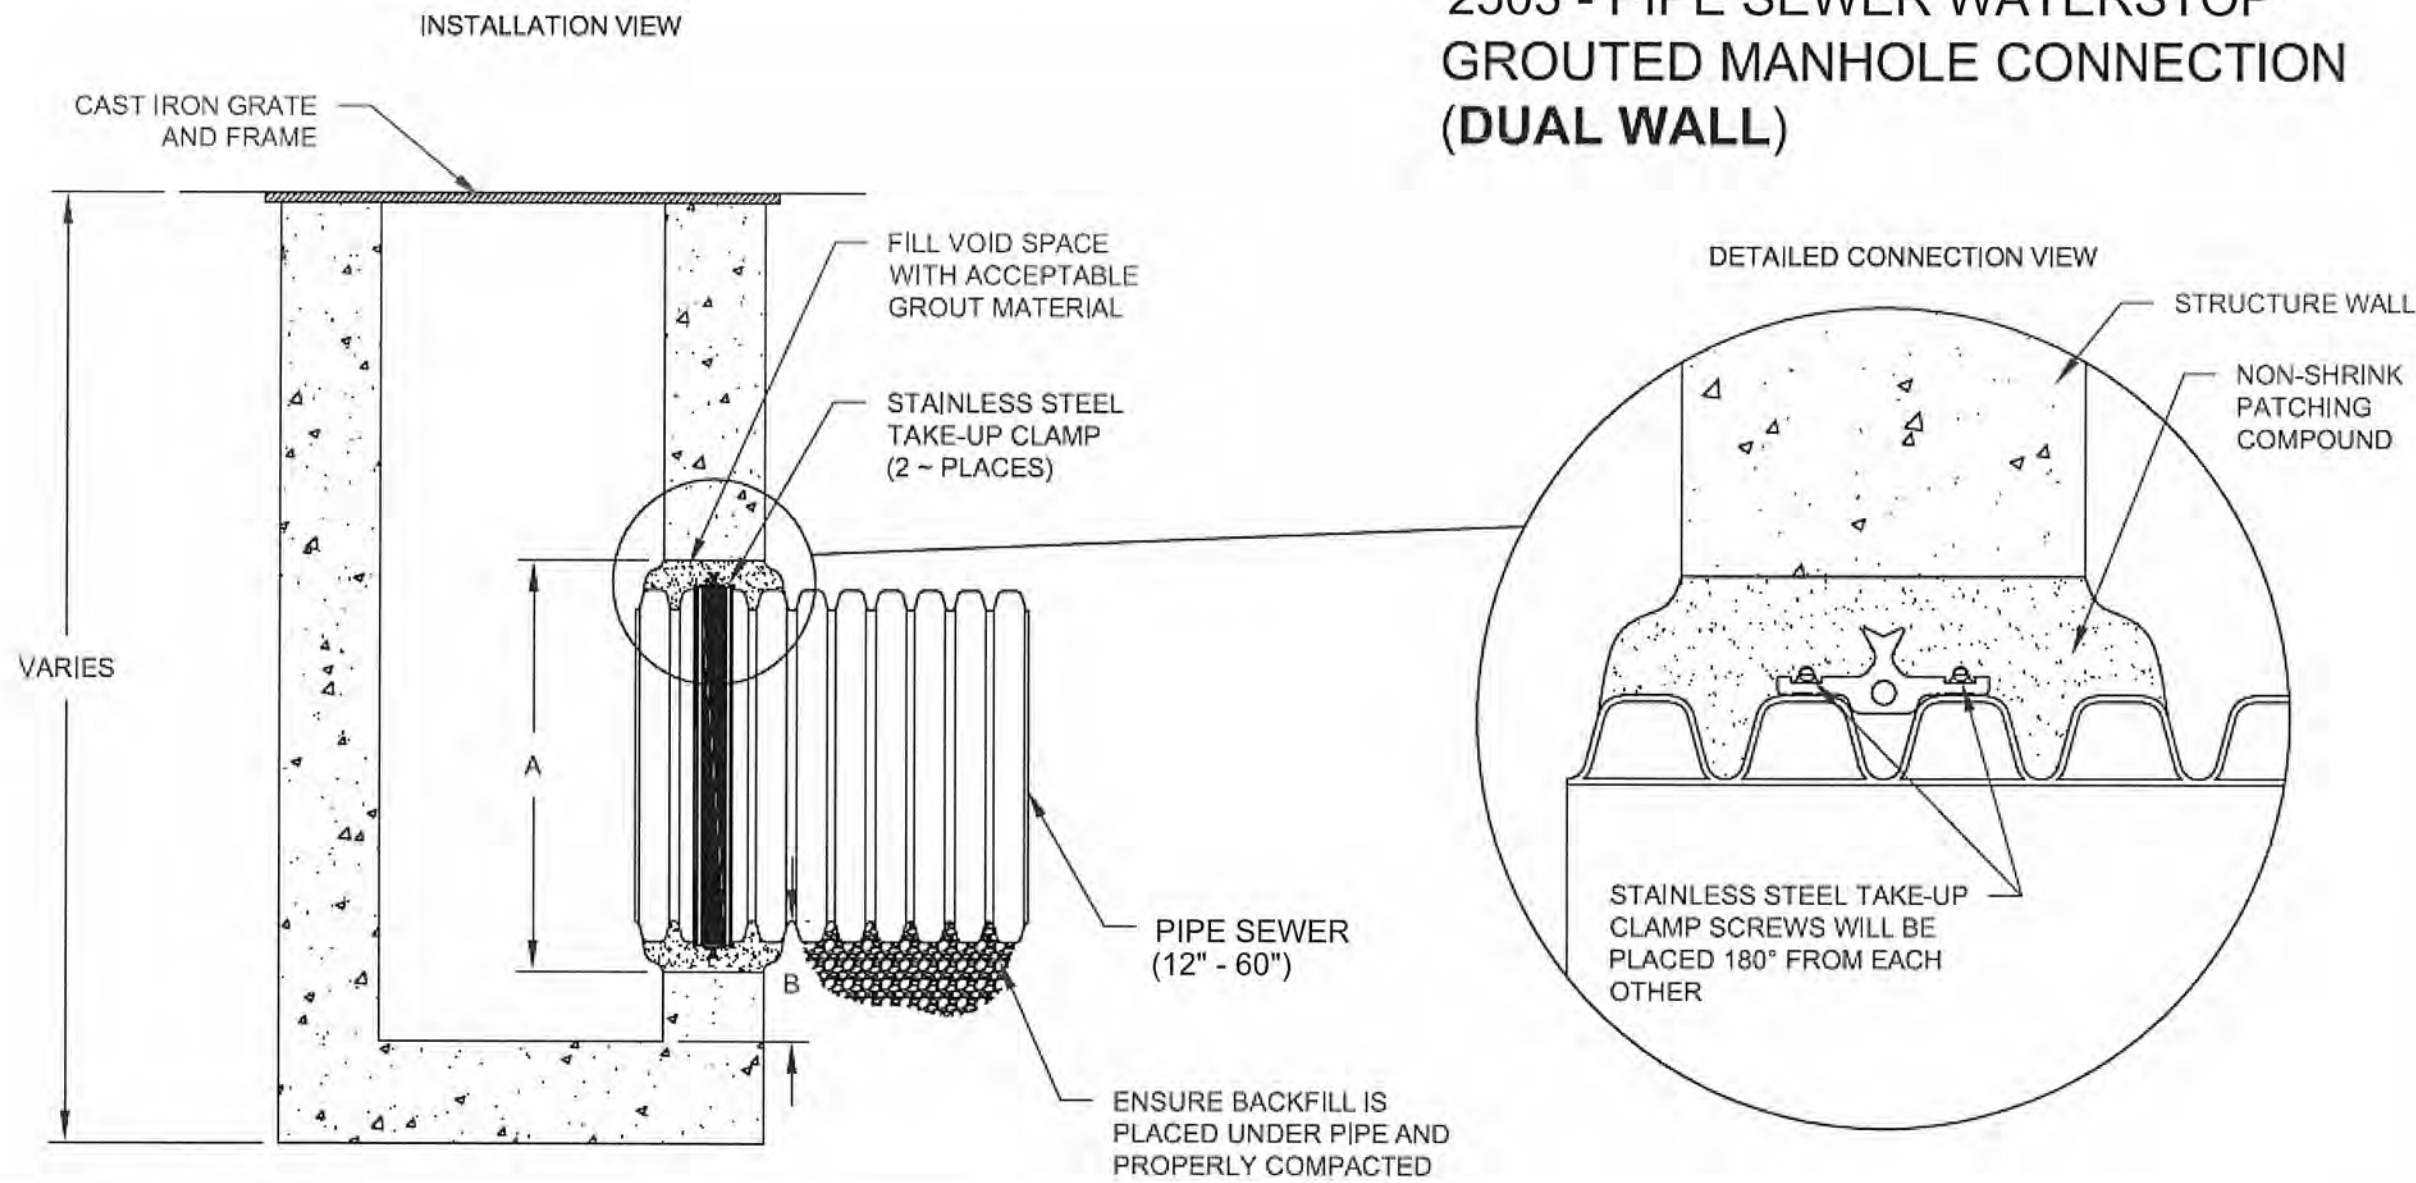

PIPE SIZE (IN)	PIPE OD (IN)	"A" MIN, HOLE Ø (IN)	"B" MIN, DISTANCE FROM PIPE INVERT TO STRUCTURE INVERT (IN)
12	14.5	19.50	3.7
15	17.6	23.00	4.0
18	21.2	26.50	4.2
21	24.8	30.25	4.5
24	27.8	33.25	4.5
30	35.1	40.50	5.2
36	41.1	47.00	5.5
42	47.7	53.00	5.7
48	53.6	59.00	5.7
60	66.3	72.00	6.4

NOTES:

PERFORMANCE HIGHLY DEPENDENT ON INSTALLATION. CONTRACTOR MUST ENSURE MANHOLE GASKET IS UNIFORMLY SEATED AROUND STRUCTURE ADAPTER. EXTRA PRECAUTIONS MUST BE TAKEN TO PREVENT DIFFERENTIAL SETTLEMENT BETWEEN THE PIPE AND MANHOLE.

INSTALLATION RECOMMENDATIONS ARE ALSO SPECIFIED IN INSTALLATION GUIDE 1.05; WATERSTOP INSTALLATION

2503 - PIPE SEWER AASHTO M330 TRENCH INSTALLATION DETAIL

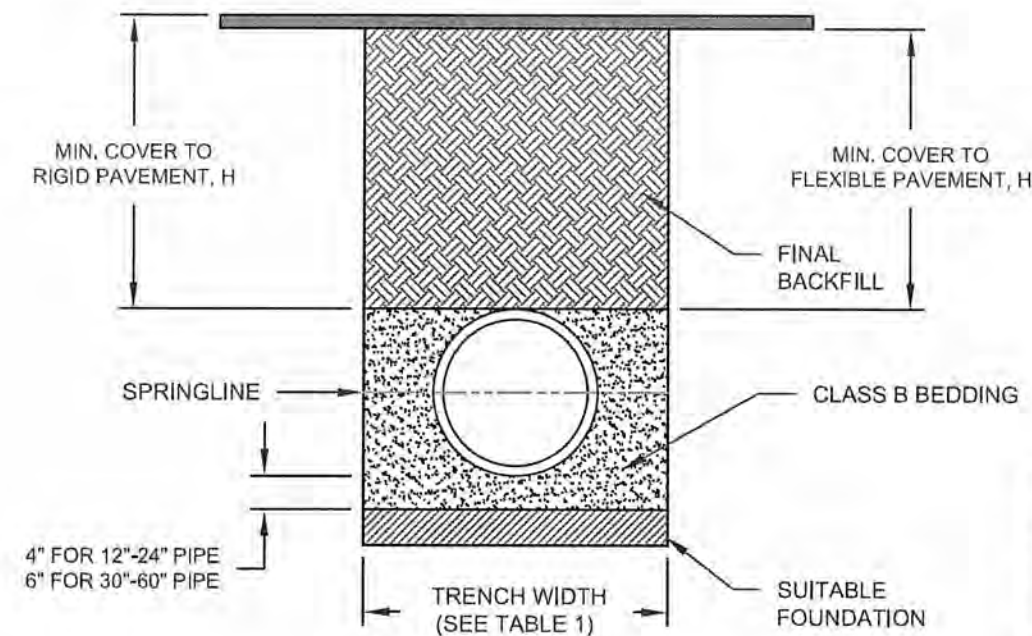


TABLE 1, RECOMMENDED TRENCH WIDTHS

MAXIMUM TRENCH WIDTH FOR PIPE SEWER	
PIPE DIAMETER	MAXIMUM TRENCH WIDTH *
< 42" (1,050mm)	OD PLUS 24" (600mm)
42" - 54" (1,050mm - 1,350mm)	1.5 TIMES OD
> 54" (1,350mm)	OD PLUS 36" (900mm)
* 1' (300mm) ABOVE PIPE	

TABLE 2, MINIMUM RECOMMENDED COVER BASED ON VEHICLE LOADING CONDITIONS

PIPE DIAM.	SURFACE LIVE LOADING CONDITION	
	H-25	HEAVY CONSTRUCTION (75T AXLE LOAD)
12" - 48" (300mm - 1200mm)	12" (300mm)	48" (1200mm)
60" (1500mm)	24" (600mm)	60" (1500mm)

TABLE 3, TEMPORARY COVER FOR CONSTRUCTION TRAFFIC

PIPE DIAM.	TYPE OF VEICHL			
	SKID-STEER LOADER	LIGHT DUTY PICK-UP TRUCK	SEMI-TRACTOR	HEAVY CONSTRUCTION
GROSS VEHICLE WEIGHT RATING	2 TON	3.5 TON	5 TON	30 - 60 TON
12" - 48" (300mm - 1200mm)	3" (80mm)	6" (150mm)	9" (230mm)	36" (900mm)
60" (1500mm)	6" (150mm)	9" (230mm)	12" (300mm)	36" (900mm)

NOTE: VEHICLES IN EXCESS OF 60T MAY REQUIRE ADDITIONAL COVER

TABLE 4, MAXIMUM COVER

PIPE DIAM.	COMMON BORROW	GRANULAR	
	MnDOT 2105.1A6	BORROW MnDOT 3149.2B1	SELECT MnDOT 3149.2B2
12" (300mm)	12 (3.7m)	21 (6.4m)	27 (8.2m)
15" (375mm)	12 (3.7m)	22 (6.7m)	29 (8.8m)
18" (450mm)	12 (3.7m)	19 (5.8m)	25 (7.6m)
24" (600mm)	11 (3.4m)	16 (4.9m)	22 (6.7m)
30" (750mm)	12 (3.7m)	17 (5.2m)	23 (7.0m)
36" (900mm)	11 (3.4m)	16 (6.7m)	22 (6.7m)
42" (1050mm)	11 (3.4m)	16 (6.7m)	22 (6.7m)
48" (1200mm)	10 (3.1m)	15 (4.6m)	21 (6.4m)
60" (1500mm)	11 (3.4m)	16 (4.9m)	23 (7.0m)

FILL HEIGHT TABLE GENERATED USING AASHTO SECTION 12, LOAD RESISTANCE FACTOR DESIGN (LRFD) PROCEDURE WITH THE FOLLOWING ASSUMPTIONS:
NO HYDROSTATIC PRESSURE
UNIT WEIGHT OF SOIL (γ_s) = 120 PCF

NOTES:

1. ALL PIPE SYSTEMS SHALL BE PROTECTED DURING CONSTRUCTION BY A COVER SUFFICIENT TO PREVENT DAMAGE FROM PASSAGE OF EQUIPMENT PER TABLE 3.
2. CONSTRUCTION SEQUENCE SHALL BE PER MnDOT 2451.3D.
3. FOUNDATION: WHERE THE TRENCH BOTTOM IS UNSTABLE, THE CONTRACTOR SHALL EXCAVATE TO A DEPTH REQUIRED BY THE ENGINEER AND REPLACE WITH SUITABLE MATERIAL PER MnDOT 2145.3D.
4. CLASS B BEDDING: SUITABLE MATERIAL SHALL BE PER MnDOT 2105. COMPACTION SHALL MEET THE REQUIREMENTS OF MnDOT 2105.3F1 "SPECIFIED DENSITY". UNLESS OTHERWISE NOTED BY THE ENGINEER, MINIMUM BEDDING THICKNESS SHALL BE 4" (100mm) FOR 12"-24" (300mm-600mm) DIAMETER PIPE; 6" (150mm) FOR 30"-60" (750mm-900mm) DIAMETER PIPE. THE MIDDLE 1/3 BENEATH THE PIPE INVERT SHALL BE LOOSELY PLACED.
5. FINAL BACKFILL: SUITABLE MATERIAL SHALL MEET PROJECT SPECIFICATIONS FOR EXCAVATION AND EMBANKMENT.

NO	DATE	BY	CHKD	APPR	REVISION
NAME: P:\02-612-13\Plan\002612013_DR_LEAD.dgn					
03/21/2016 2:20:49 PM					

I HEREBY CERTIFY THAT THIS PLAN WAS PREPARED BY ME OR UNDER MY DIRECT SUPERVISION AND THAT I AM A DULY LICENSED PROFESSIONAL ENGINEER UNDER THE LAWS OF THE STATE OF MINNESOTA.
PRINT NAME: NICHOLAS J DOBDA
SIGNATURE: 
DATE: 3-22-16 LICENSE NO. 49045



DRAWN BY: JCF DATE: 01-01-16
DESIGN BY: NJD DATE: 08-01-15
CHECKED BY: JEO DATE: 01-15-16



ANOKA COUNTY
HIGHWAY DEPT.

ANOKA COUNTY SAP 002-612-013
CITY OF BLAINE SAP 106-020-034
CITY OF LINO LAKES SAP 210-020-007

DRAINAGE DETAILS

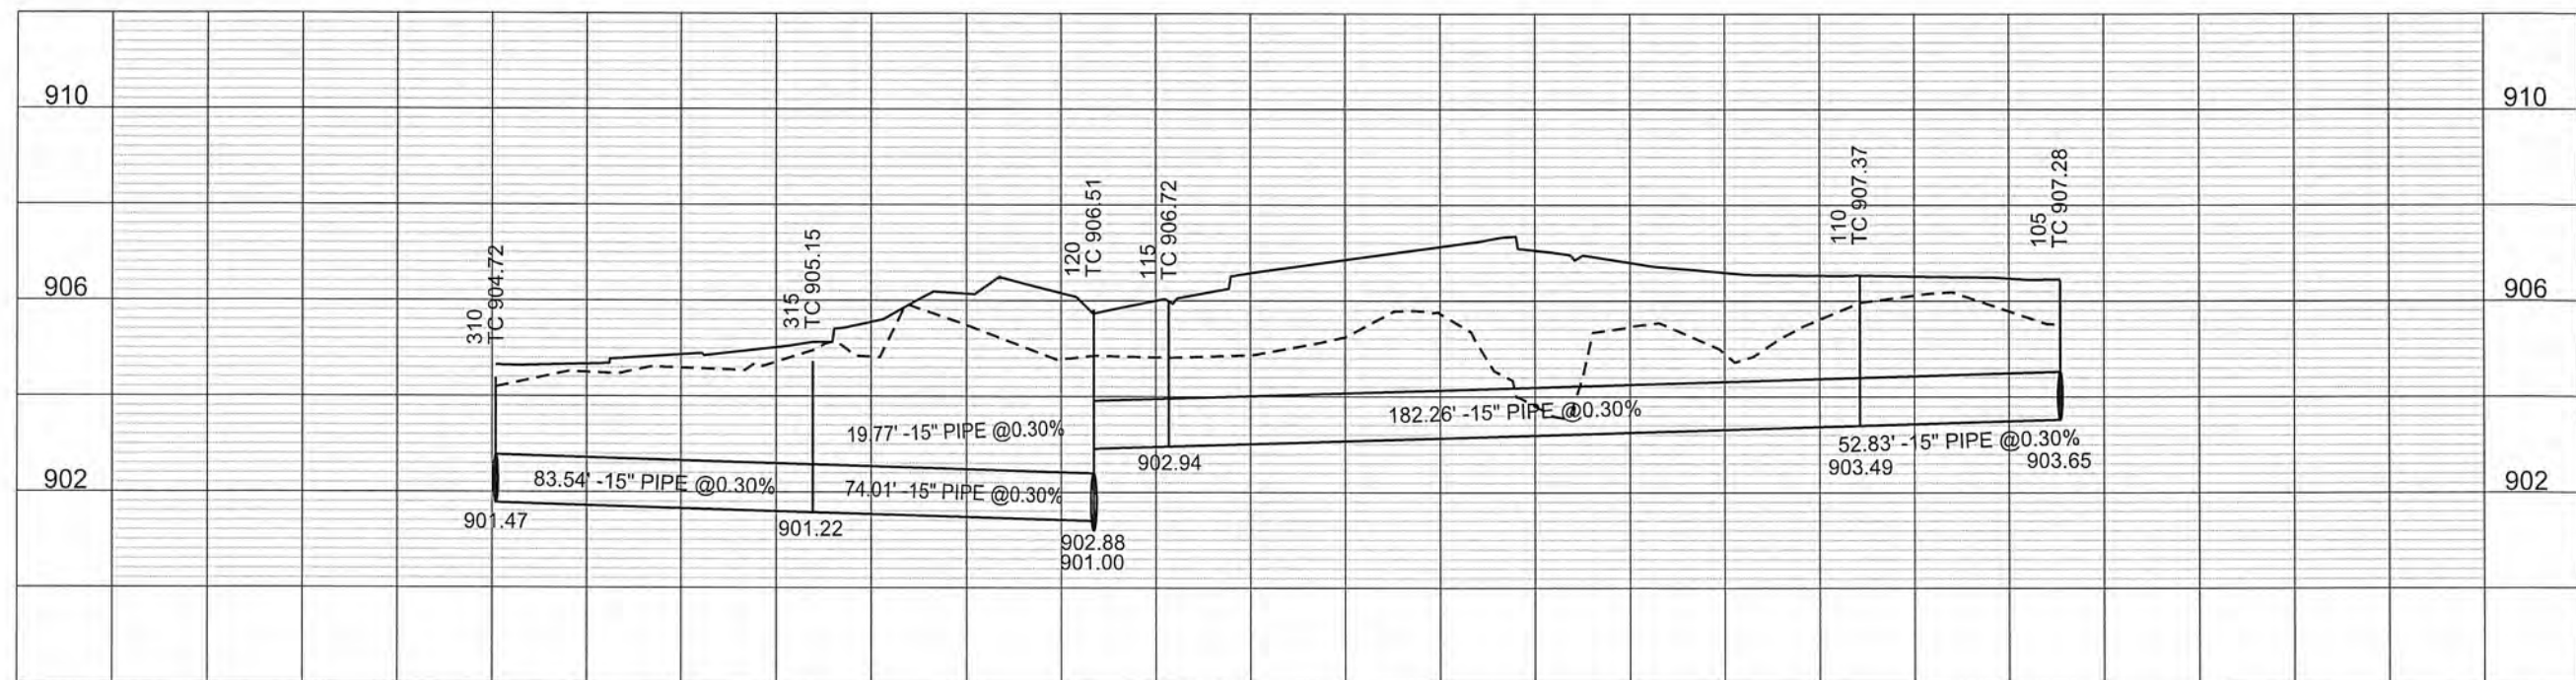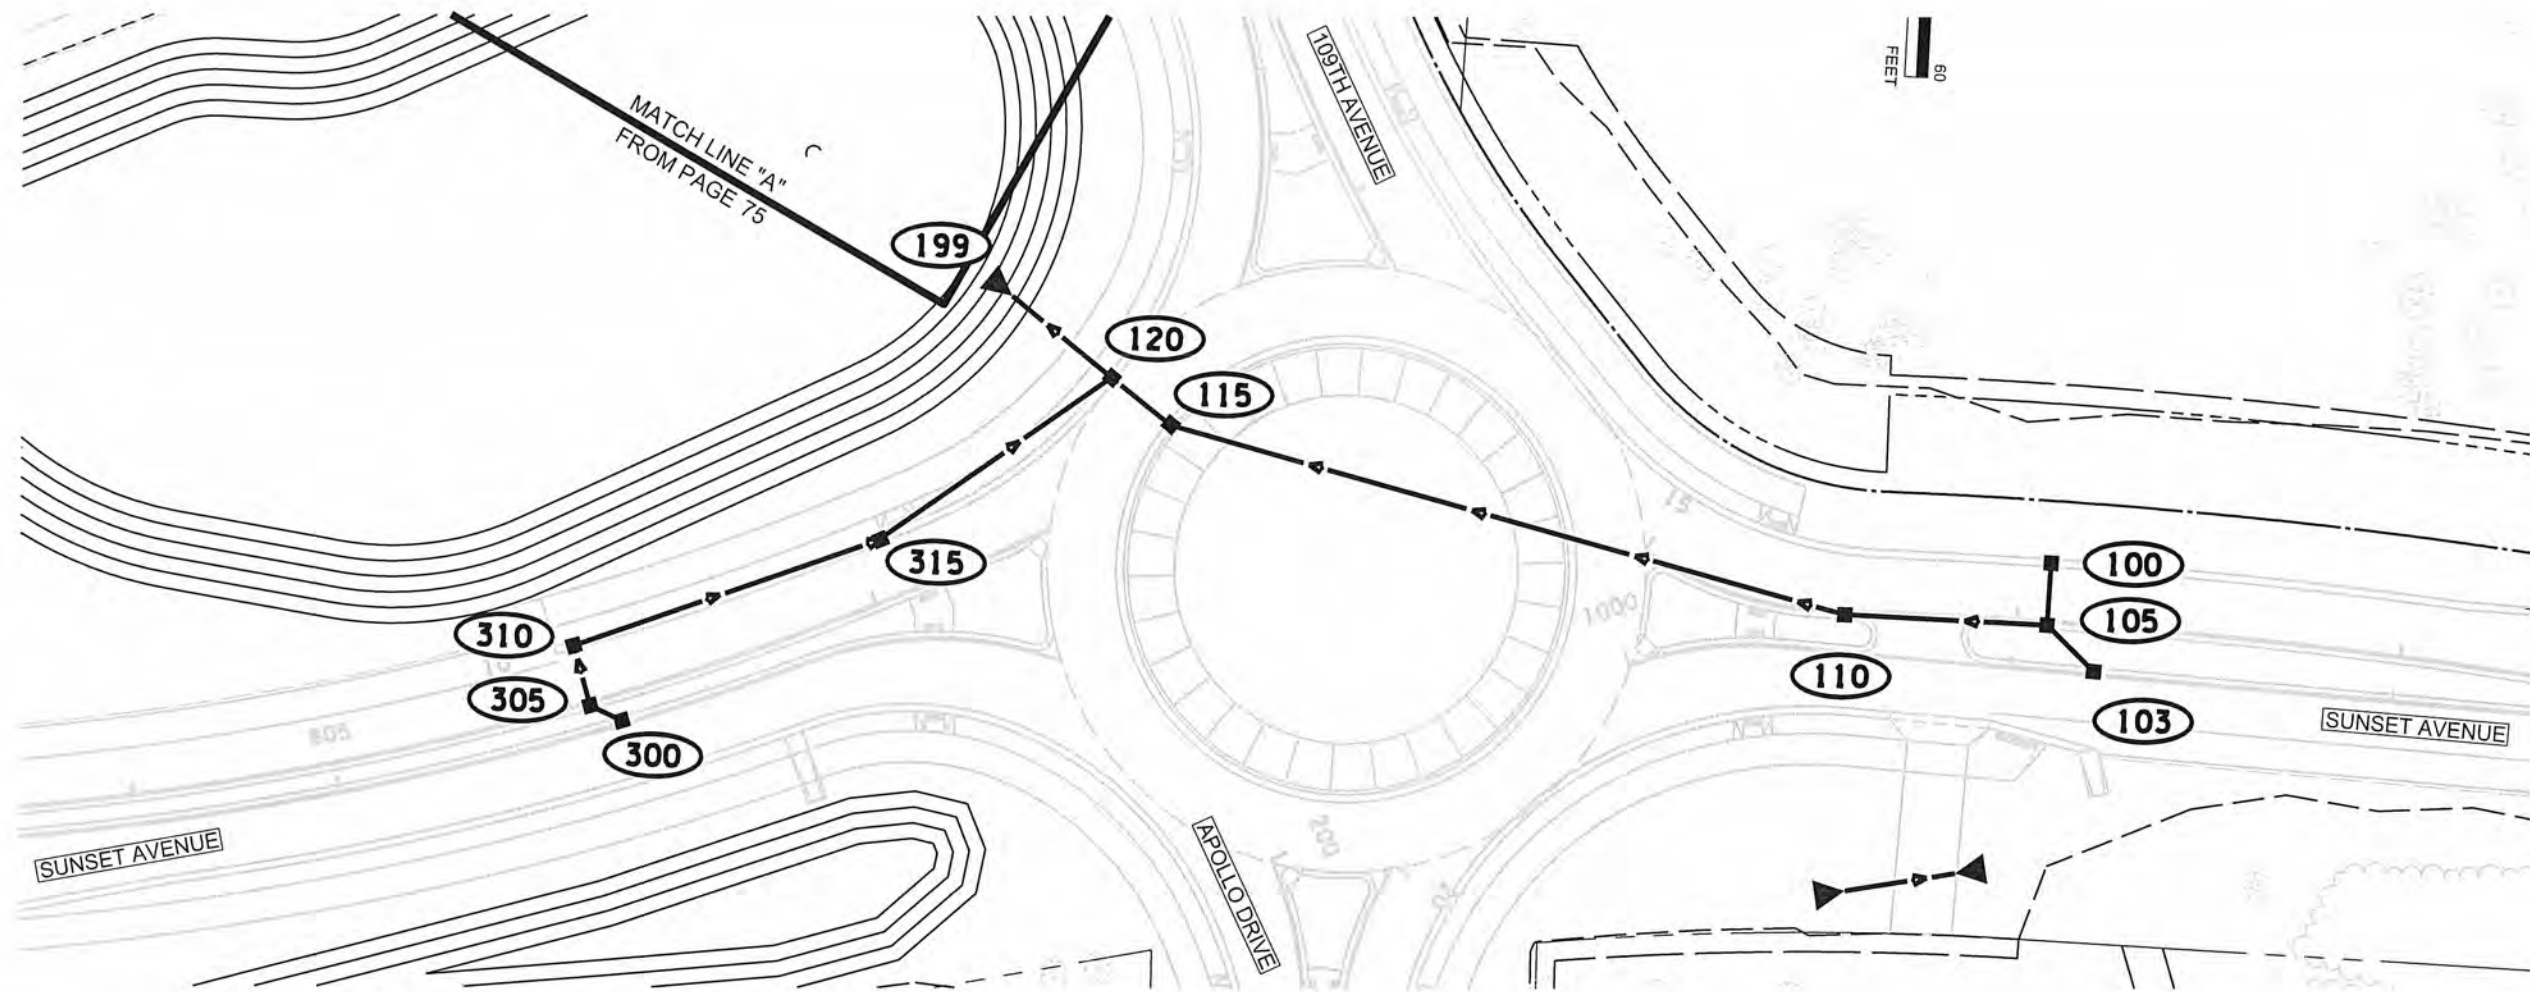

1	4/22/2016	JCF	NJD	JEO	UPDATED POND GRAPHIC
NO	DATE	BY	CKD	APPR	REVISION
NAME: P:\02-612-13\Plan\002612013_DR_P1.dgn 04/22/2016 1:26:43 PM					

I HEREBY CERTIFY THAT THIS PLAN WAS PREPARED BY ME OR UNDER MY DIRECT SUPERVISION AND THAT I AM A DULY LICENSED PROFESSIONAL ENGINEER UNDER THE LAWS OF THE STATE OF MINNESOTA.

PRINT NAME: NICHOLAS J DOBDA

SIGNATURE: *NJD*

DATE: 4-22-16 LICENSE NO. 49046

DRAWN BY JCF DATE 01-01-16

DESIGN BY NJD DATE 08-01-15

CHECKED BY JEO DATE 01-15-16



ANOKA COUNTY
HIGHWAY DEPT.


ANOKA COUNTY SAP 002-612-013
CITY OF BLAINE SAP 106-020-034
CITY OF LINO LAKES SAP 210-020-007

DRAINAGE LINE 100 & 300


Sheet 74 of 141 Sheets




120-199

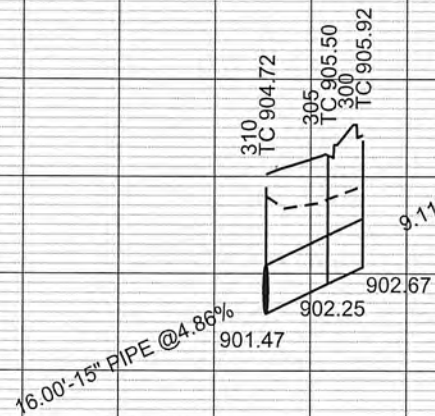


310-300

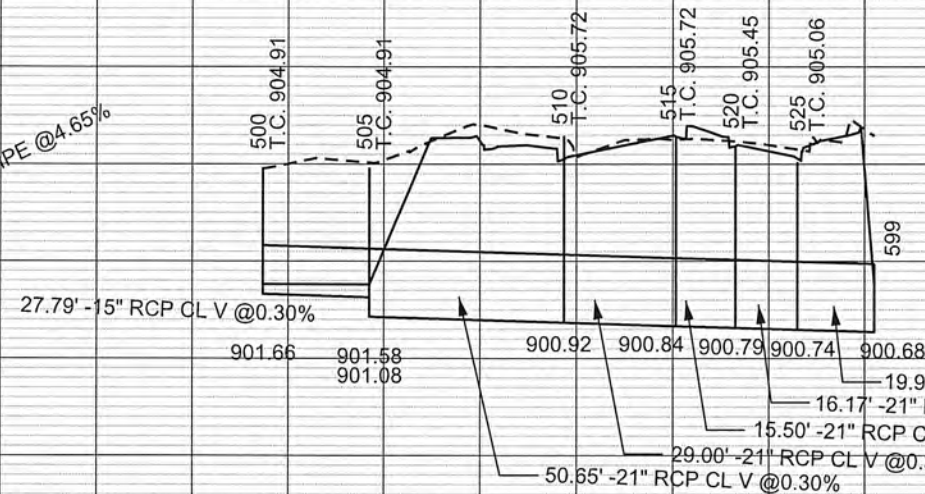



500-599

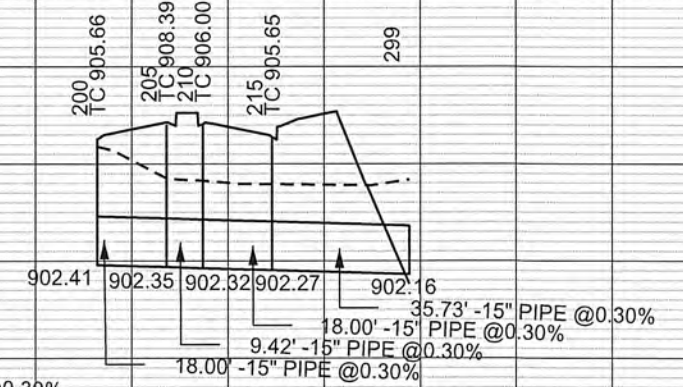

200-299

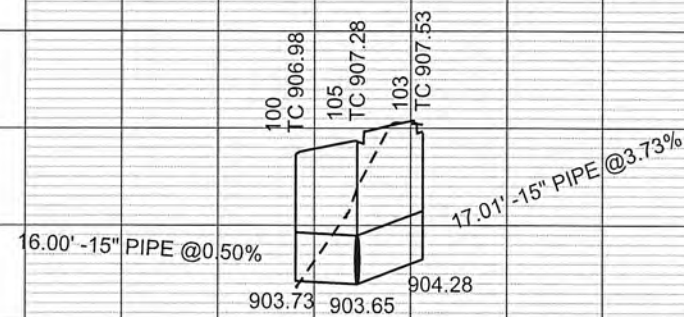

100-103

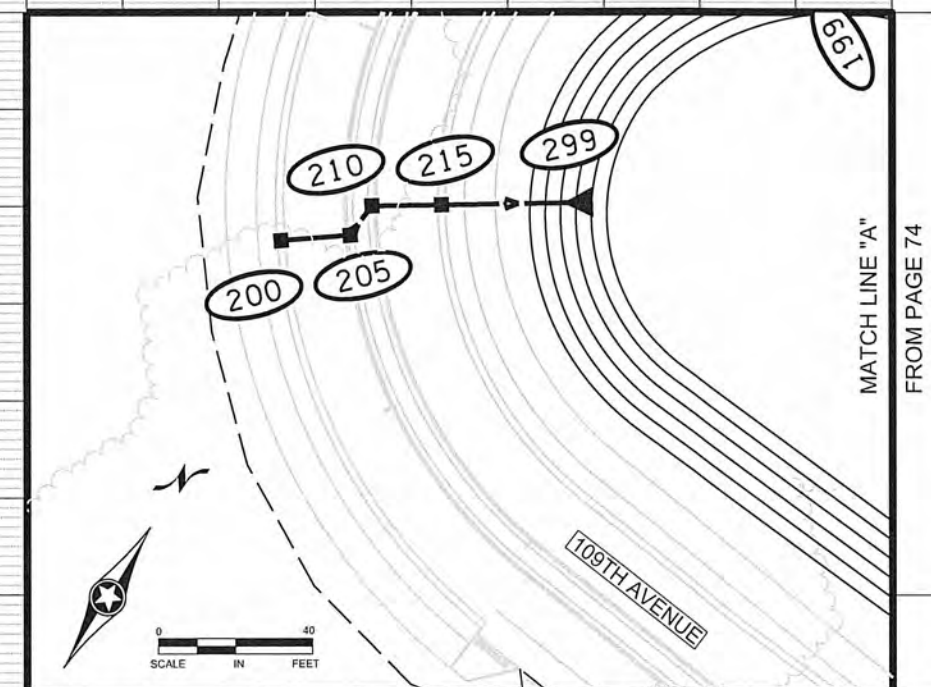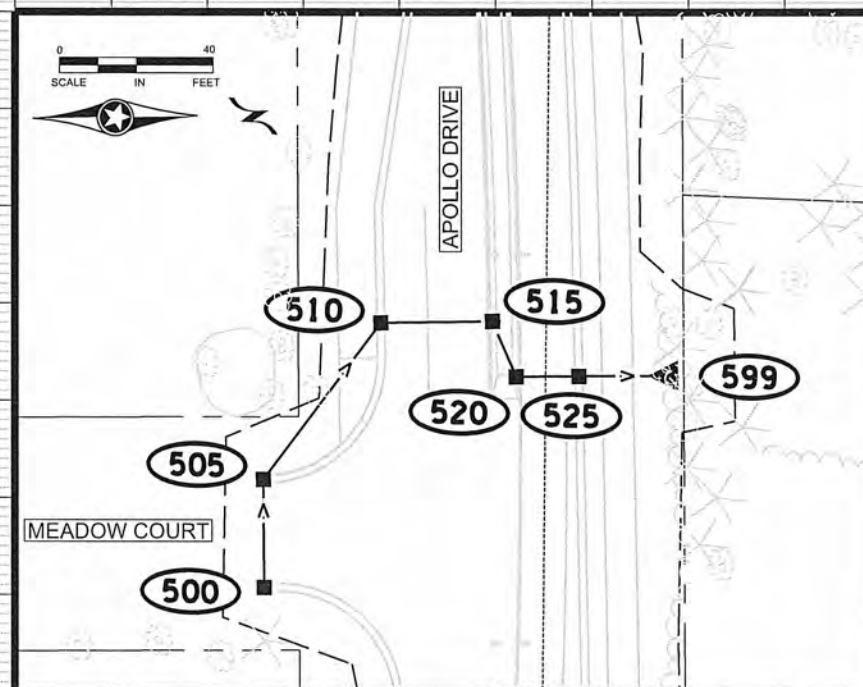

1	4/22/2016	JCF	NJD	JEO	UPDATED POND GRAPHIC
NO	DATE	BY	CKD	APPR	REVISION
NAME: P:\02-612-13\Plan\002612013_DR_P1.dgn 04/22/2016 1:26:52 PM					

I HEREBY CERTIFY THAT THIS PLAN WAS PREPARED BY ME OR UNDER MY DIRECT SUPERVISION AND THAT I AM A DULY LICENSED PROFESSIONAL ENGINEER UNDER THE LAWS OF THE STATE OF MINNESOTA.
 PRINT NAME: NICHOLAS J DOBDA
 SIGNATURE:
 DATE: 4-22-16 LICENSE NO. 49046

DRAWN BY JCF DATE 01-01-16
 DESIGN BY NJD DATE 08-01-15
 CHECKED BY JEO DATE 01-15-16




ANOKA COUNTY
 HIGHWAY DEPT.

ANOKA COUNTY SAP 002-612-013
 CITY OF BLAINE SAP 106-020-034
 CITY OF LINO LAKES SAP 210-020-007

DRAINAGE LEADS
 DRAINAGE LINE 200

Sheet 75 of 141 Sheets

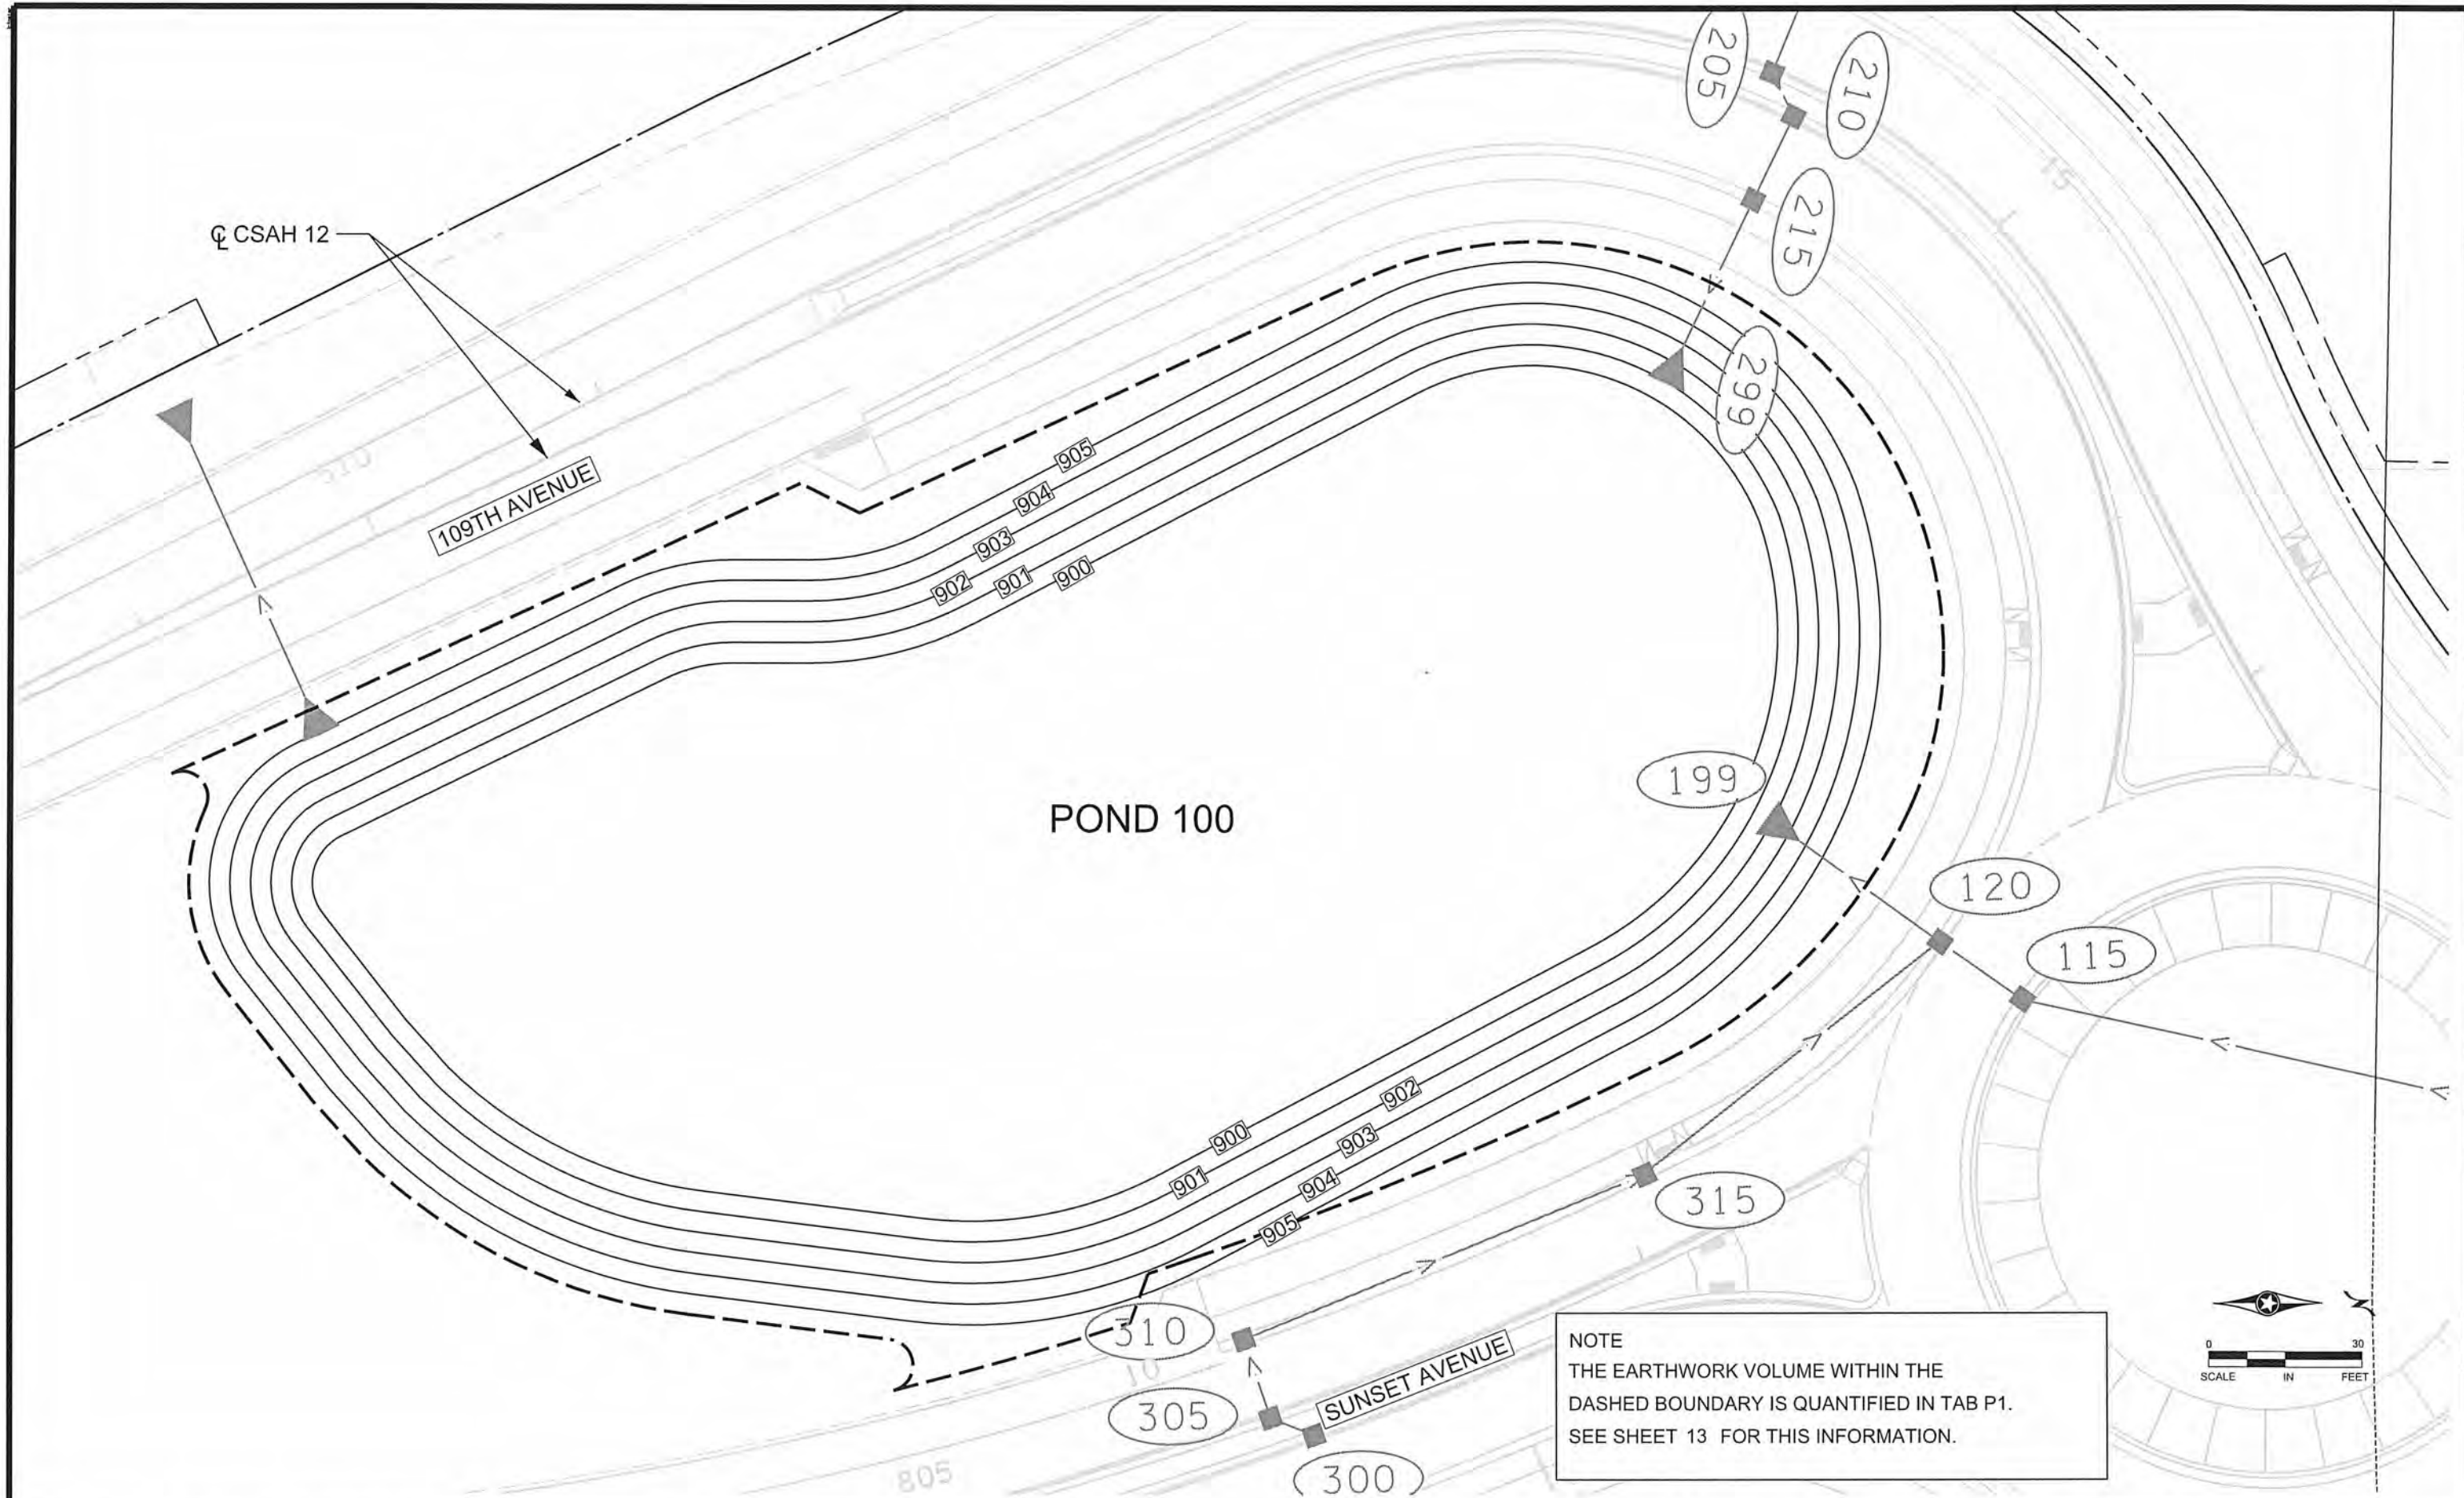

1	4/22/2016	JCF	NJD	JEO	REMOVED FILL SPECIAL AREAS, CONTOURS AND NOTES
2	4/22/2016	JCF	NJD	JEO	REMOVED SNOW FENCE AND BIOROLL
NO	DATE	BY	CKD	APPR	REVISION
NAME: P:\02-612-13\Plan\002612013_POND_P1.dgn					
04/22/2016 11:26:11 AM					

I HEREBY CERTIFY THAT THIS PLAN WAS PREPARED BY ME OR UNDER MY DIRECT SUPERVISION AND THAT I AM A DULY LICENSED PROFESSIONAL ENGINEER UNDER THE LAWS OF THE STATE OF MINNESOTA.

PRINT NAME: NICHOLAS J DOBDA

SIGNATURE: *[Signature]*

DATE: 4-22-16 LICENSE NO. 49046

DRAWN BY JCF DATE 01-01-16


DESIGN BY NJD DATE 08-01-15

CHECKED BY JEO DATE 01-15-16




ANOKA COUNTY
HIGHWAY DEPT.

ANOKA COUNTY SAP 002-612-013
CITY OF BLAINE SAP 106-020-034
CITY OF LINO LAKES SAP 210-020-007

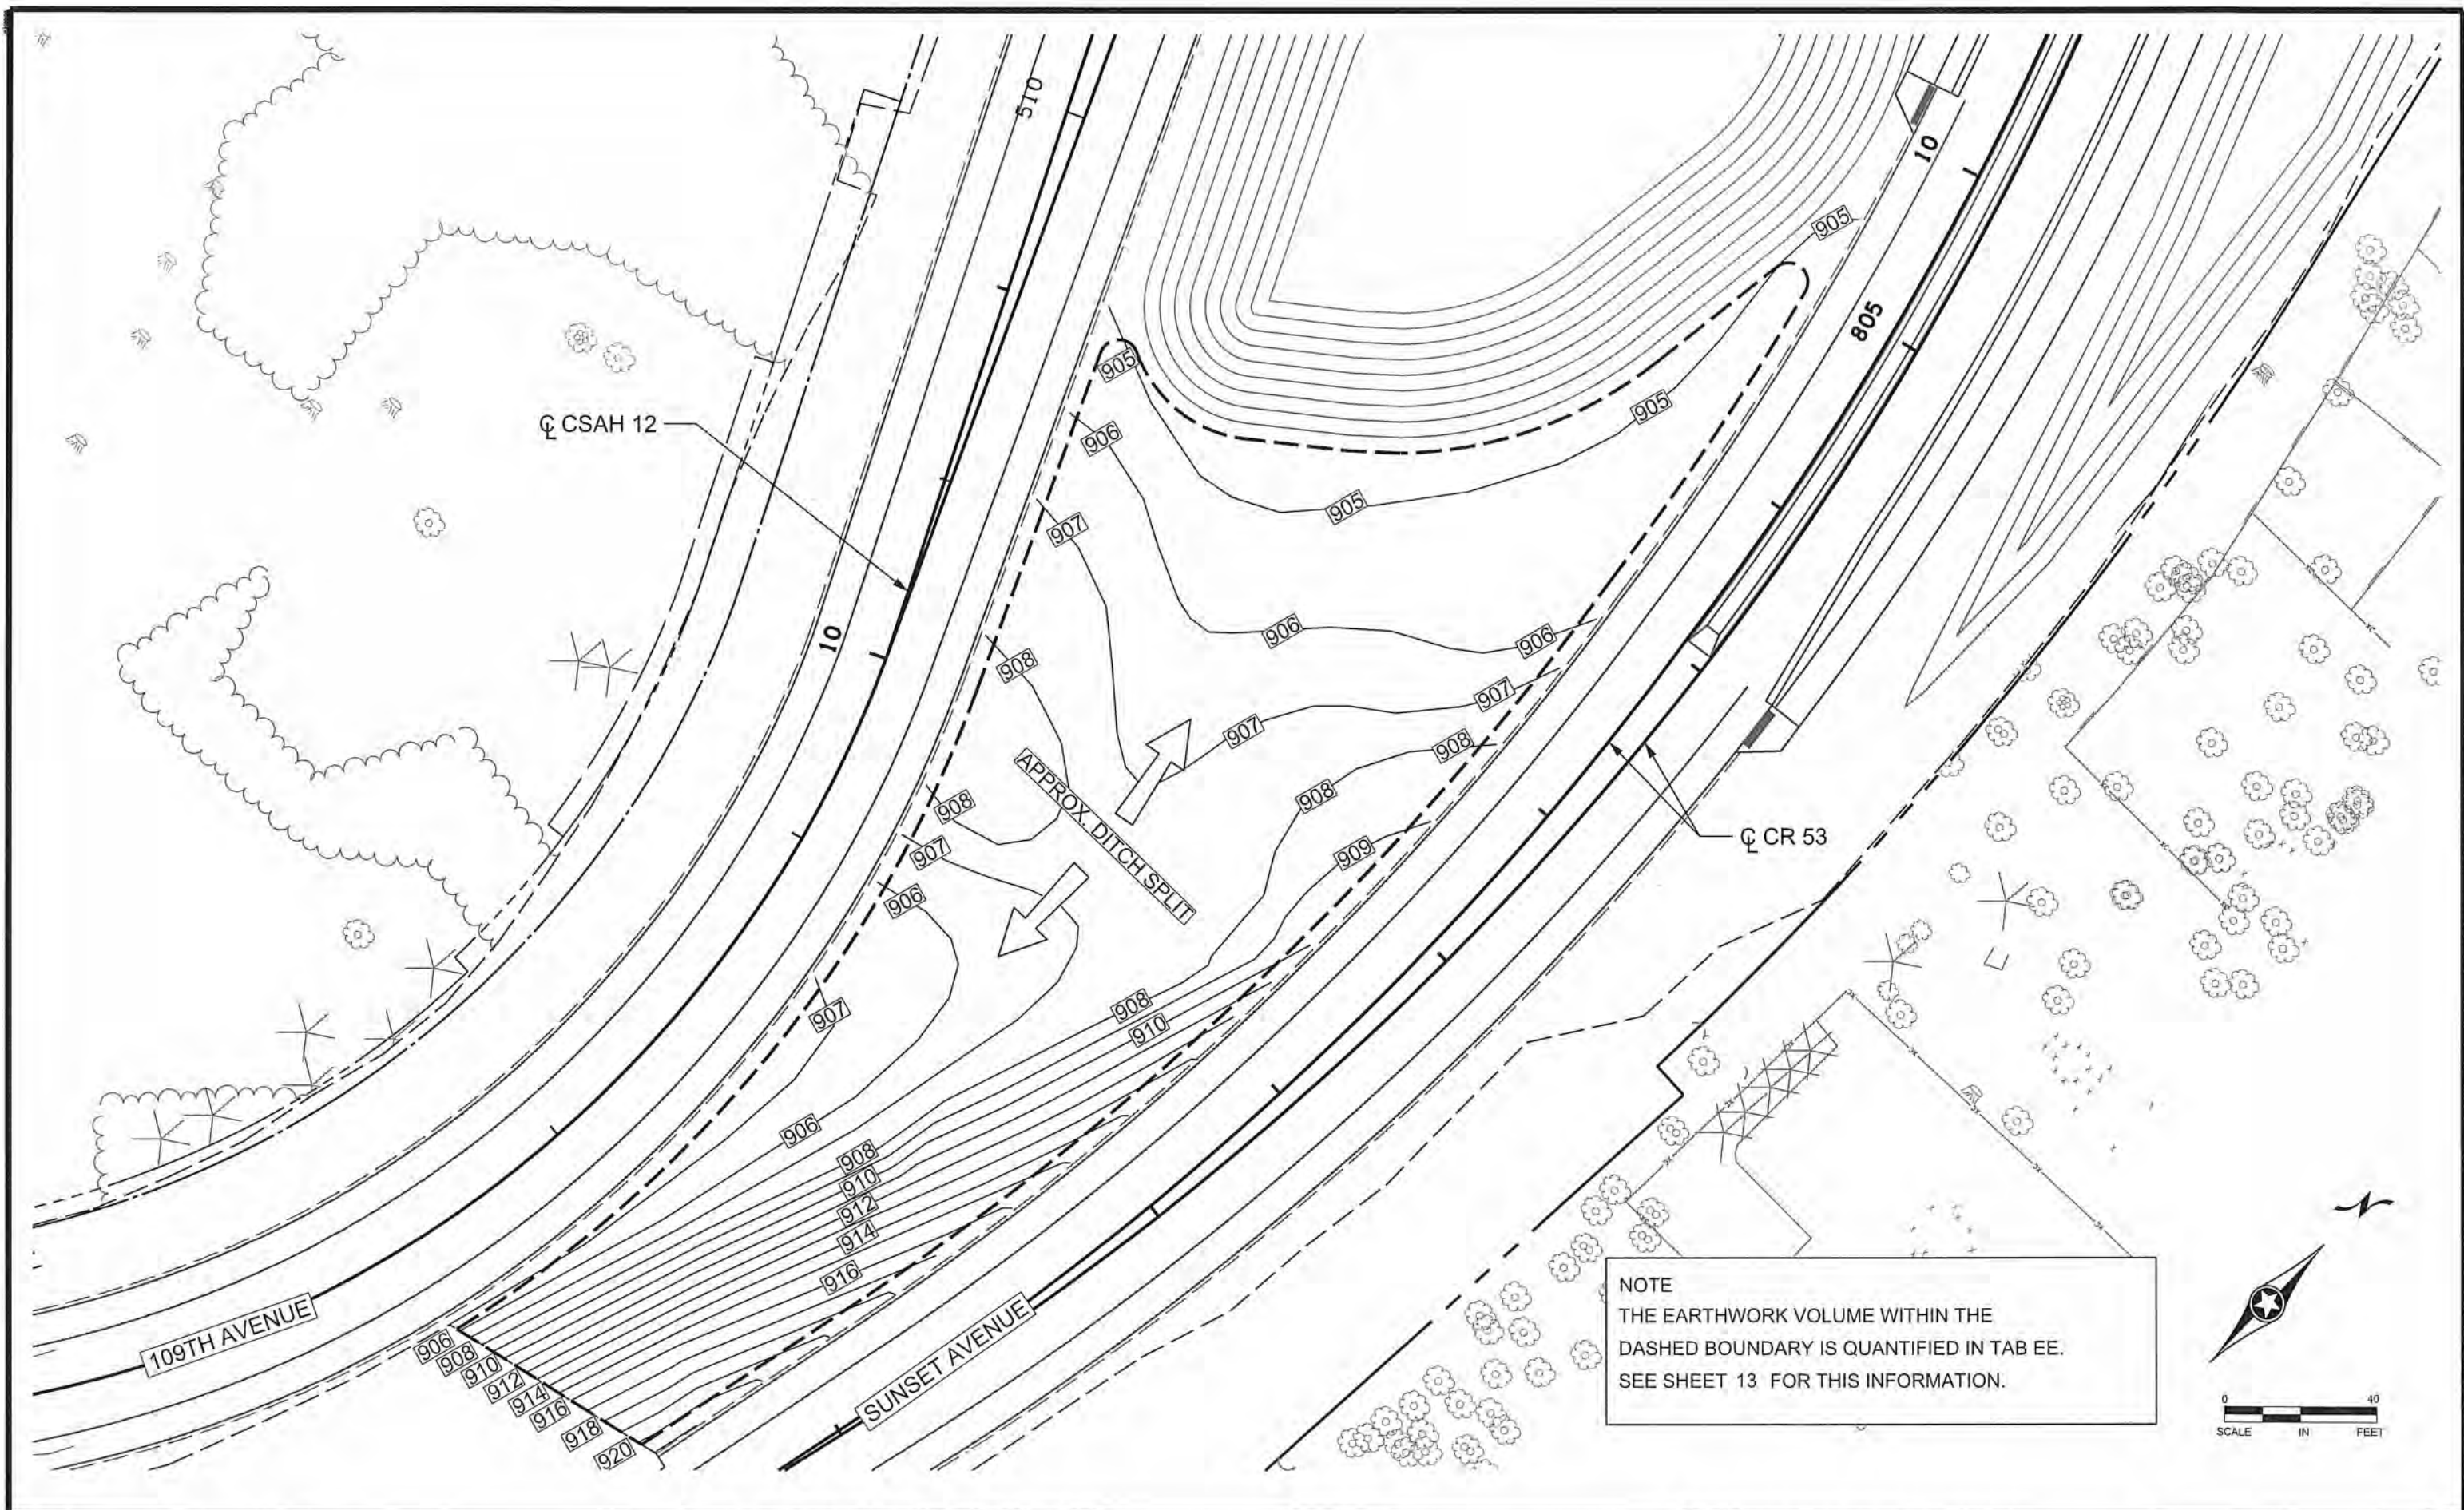

NOTE
THE EARTHWORK VOLUME WITHIN THE
DASHED BOUNDARY IS QUANTIFIED IN TAB EE.
SEE SHEET 13 FOR THIS INFORMATION.

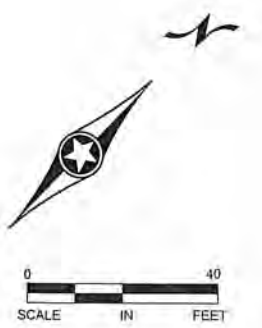

	</				


I HEREBY CERTIFY THAT THIS PLAN WAS PREPARED BY ME
OR UNDER MY DIRECT SUPERVISION AND THAT I AM A DULY
LICENSED PROFESSIONAL ENGINEER UNDER THE LAWS OF
THE STATE OF MINNESOTA.
PRINT NAME: NICHOLAS J DOBDA
SIGNATURE: *Nicholas J Dobda*
DATE: 3-22-16 LICENSE NO. 49046

DRAWN BY: JCF DATE: 01-01-16
DESIGN BY: NJD DATE: 08-01-15
CHECKED BY: JEO DATE: 01-15-16



ANOKA COUNTY
HIGHWAY DEPT.

ANOKA COUNTY SAP 002-612-013
CITY OF BLAINE SAP 106-020-034
CITY OF LINO LAKES SAP 210-020-007

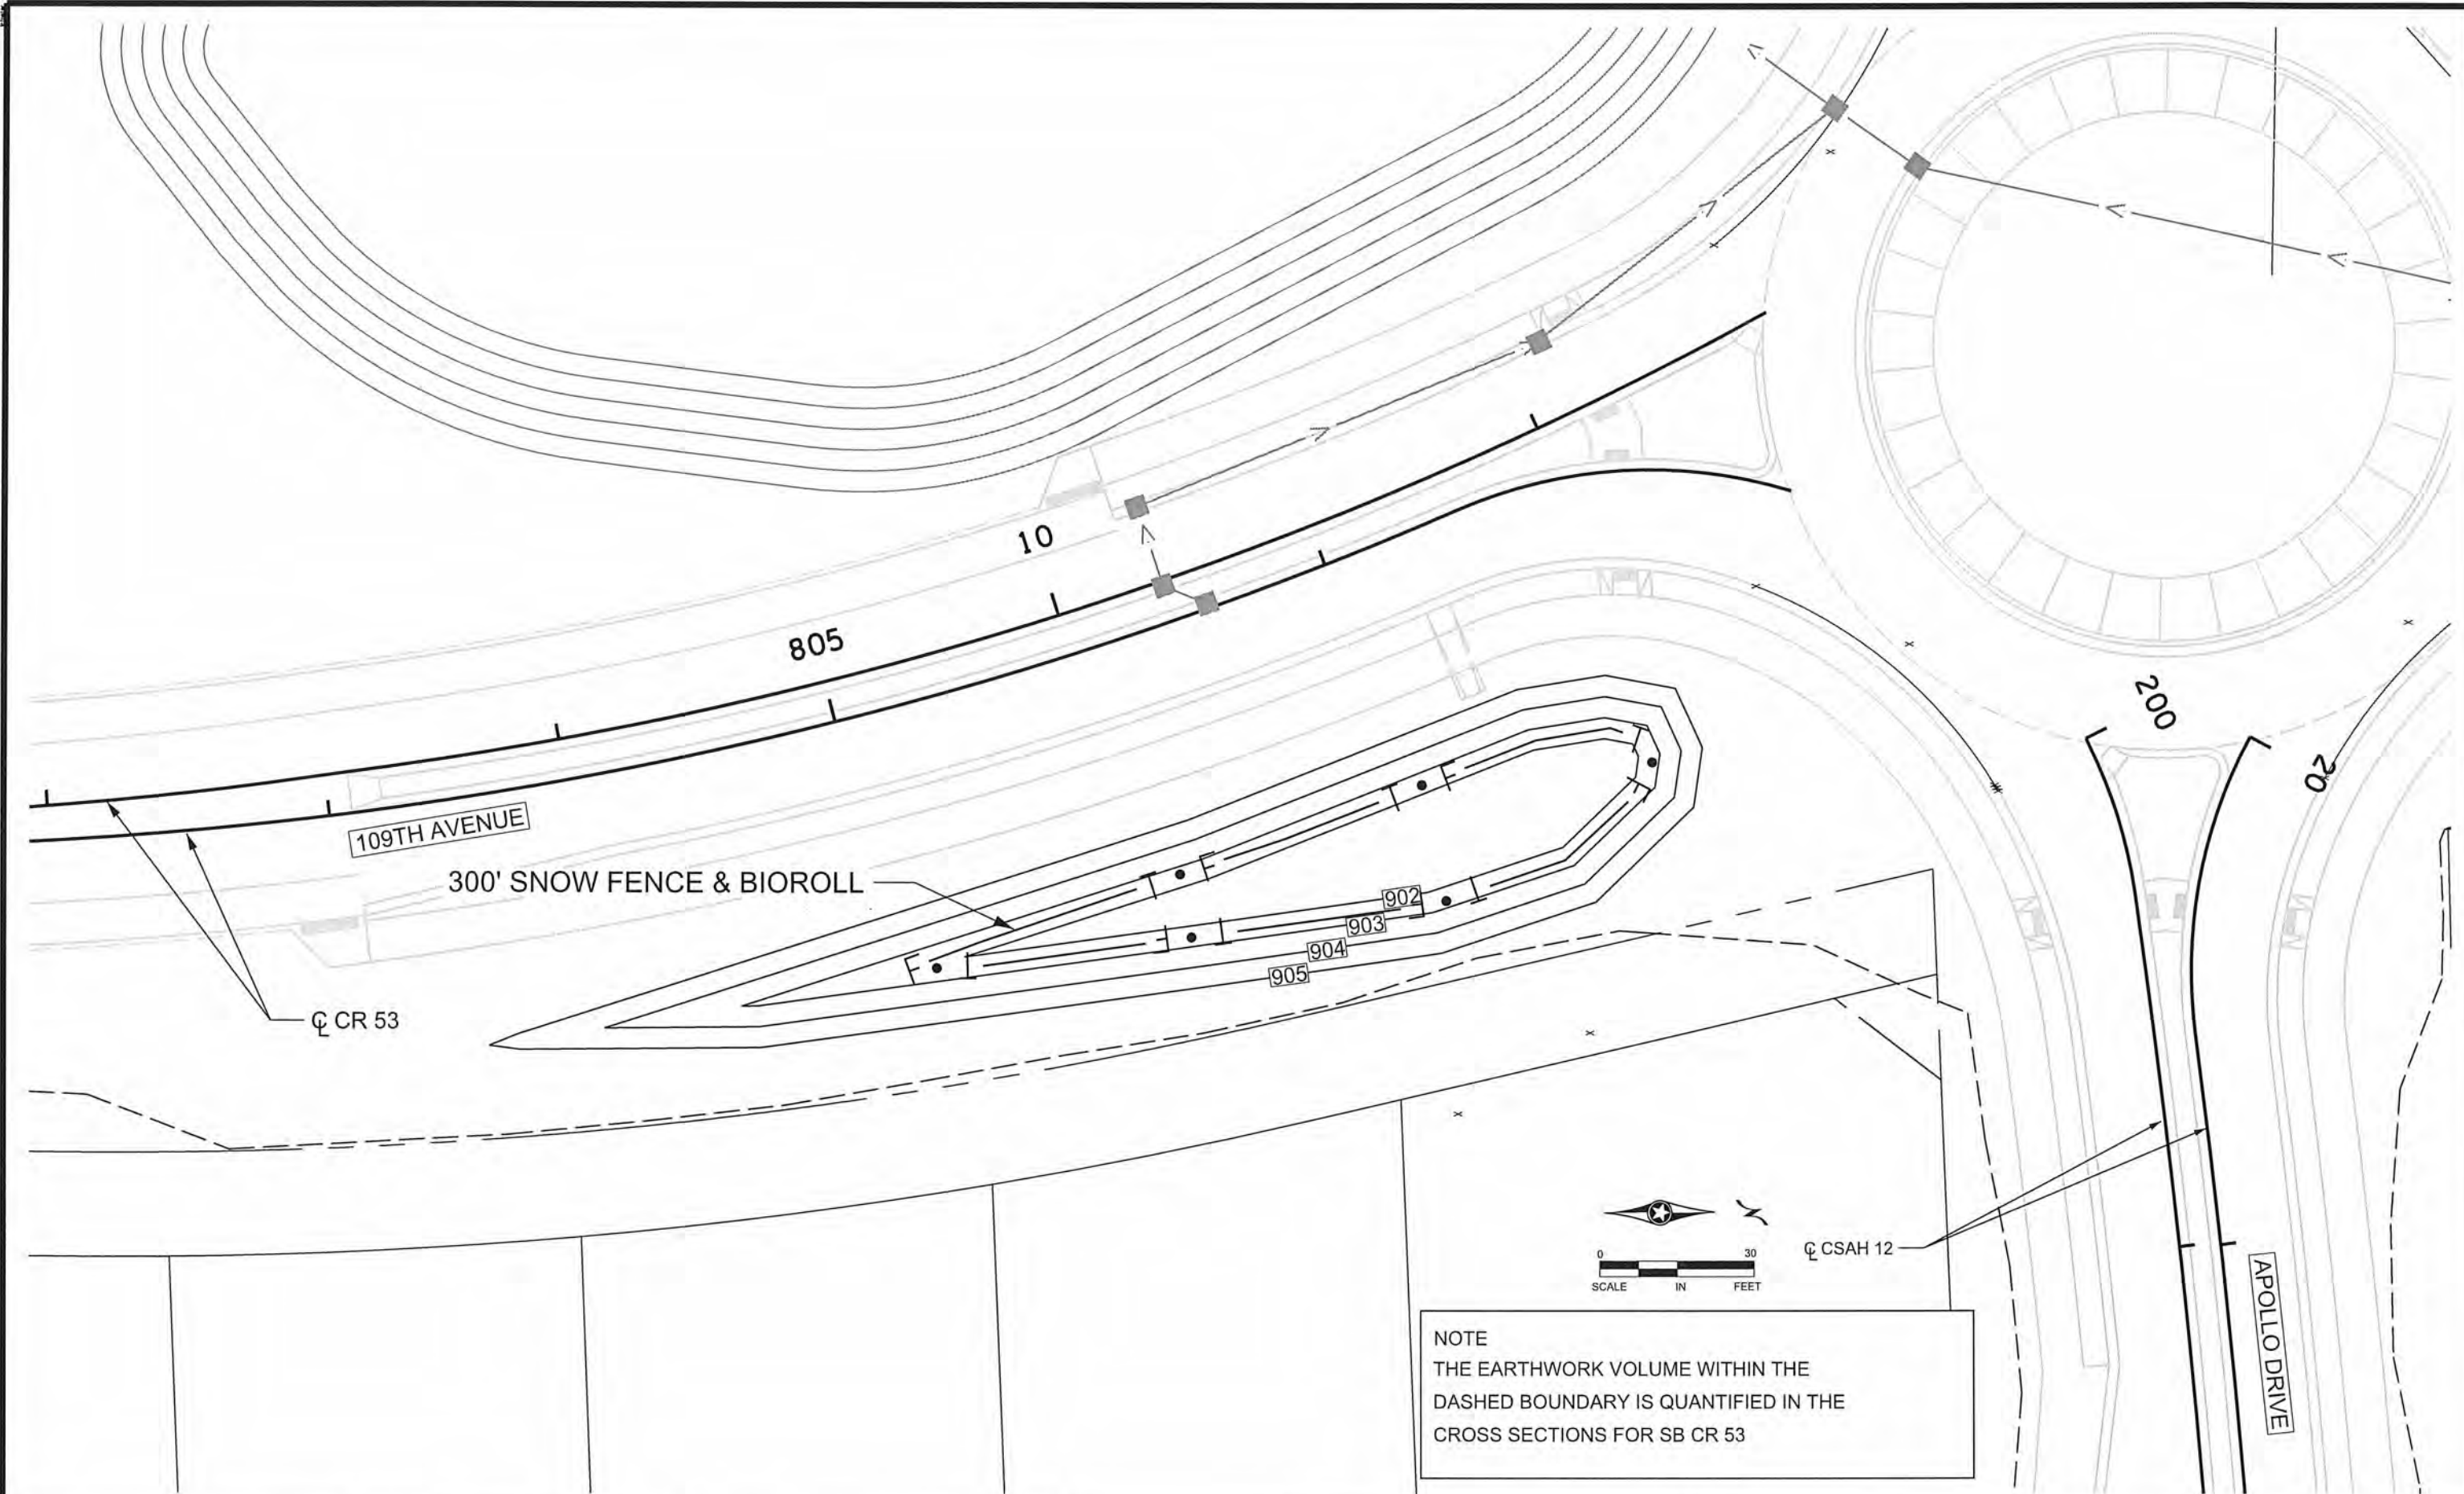

1	4/22/2016	JCF	NJD	JEO	UPDATED BIOROLL / SNOW FENCE QTY
NO	DATE	BY	CKD	APPR	REVISION
NAME: P:\02-612-13\Plan\002612013_POND_P2.dgn 04/22/2016 11:22:50 AM					

I HEREBY CERTIFY THAT THIS PLAN WAS PREPARED BY ME OR UNDER MY DIRECT SUPERVISION AND THAT I AM A DULY LICENSED PROFESSIONAL ENGINEER UNDER THE LAWS OF THE STATE OF MINNESOTA.

PRINT NAME: NICHOLAS J DOBDA

SIGNATURE: *[Signature]*

DATE: 4-22-16 LICENSE NO. 49046

DRAWN BY JCF DATE 01-01-16

DESIGN BY NJD DATE 08-01-15

CHECKED BY JEO DATE 01-15-16



ANOKA COUNTY
HIGHWAY DEPT.

ANOKA COUNTY SAP 002-612-013
CITY OF BLAINE SAP 106-020-034
CITY OF LINO LAKES SAP 210-020-007

PROJECT LOCATION AND GENERAL INFORMATION

THIS ROAD CONSTRUCTION PROJECT ADDS A ROUNDABOUT, MEDIAN AND BITUMINOUS TRAIL.

THIS PROJECT WILL PRIMARILY CONSIST OF GRADING, PLACING AGGREGATE BASE, BITUMINOUS PAVING, CURB AND GUTTER, STORM SEWER CONSTRUCTION, STORM WATER PONDING.

THIS PROJECT WILL REQUIRE THE DISTURBANCE OF 8.191 ACRES OF SOILS AND DOES CREATE THE POTENTIAL FOR SEDIMENT DISCHARGE FROM THE SITE.

TRAINING REQUIREMENTS

THE CONTRACTOR WILL ENSURE COMPLIANCE WITH THE TRAINING REQUIRED IN PART 111.A.2 OF THE GENERAL STORMWATER PERMIT FOR CONSTRUCTION ACTIVITY.

THE INDIVIDUALS TRAINED AND THE TRAINING RECEIVED WILL BE RECORDED IN THE SWPPP BEFORE THE START OF CONSTRUCTION OR AS SOON AS PERSONEL FOR THE PROJECT HAVE BEEN DETERMINED.

LONG TERM OPERATION AND MAINTENANCE

THE CITIES OF BLAINE AND LINO LAKES STREETS DIVISIONS WILL BE RESPONSIBLE FOR THE LONG TERM OPERATION AND MAINTENANCE OF THE PERMANENT STORMWATER MANAGEMENT AND SNOW REMOVAL OPERATIONS ALONG THE PROPOSED TRAIL.

JEAN KEELY

CITY ENGINEER

jkeely@ci.blaine.mn.us

CITY OF BLAINE

10801 TOWN SQUAR DR NE

BLAINE, MN 55449

763-785-6171

RICK DEGARDNER

CITY OF LINO LAKES

rick.degardner@ci.lino-lakes.mn.us

600 TOWN CENTER PARKWAY

LINO LAKES, MN 55014

651-982-2444

651-982-2439

RECEIVING SURFACE WATERS, DISCHARGE TO IMPAIRED WATERS & SPECIAL WATERS

THE FOLLOWING TABLE IDENTIFIES ALL SURFACE WATERS WITHIN 1 MILE OF THE PROJECT DISTURBED SOIL BOUNDARIES, WHICH WILL RECEIVE STORMWATER RUNOFF FROM THE CONSTRUCTION SITE, DURING OR AFTER CONSTRUCTION.

STORMWATER FROM A DISCHARGE POINT ON THE PROJECT THAT FLOWS TO A SURFACE WATER IDENTIFIED AS IMPAIRED AND/OR SPECIAL MUST INCLUDE THE FOLLOWING ADDITIONAL BMP REQUIREMENTS:

- 1) ALL EXPOSED SOIL AREAS MUST BE STABILIZED AS SOON AS POSSIBLE TO LIMIT SOIL EROSION BUT IN NO CASE LATER THAN SEVEN (7) DAYS AFTER THE CONSTRUCTION ACTIVITY IN THAT PORTION OF THE SITE HAS TEMPORARILY OR PERMANENTLY CEASED.
- 2) TEMPORARY SEDIMENT BASINS OR PERMANENT PONDS MUST BE USED FOR COMMON DRAINAGE LOCATIONS THAT SERVE AN AREA WITH FIVE (10+) OR MORE ACRES DISTURBED AT ONE TIME.

RECEIVING SURFACE WATERS WITHIN 1 MILE OF PROJECT		
NAME OF WATER BODY	SPECIAL	IMPAIRED
LOCHNESS LAKE	NO	NO
UNNAMED LAKE (W. OF APPALOOSA LN)	NO	NO
COUNTY DITCH 62 (APPROX 1 MILE AWAY)	NO	NO
COUNTY DITCH 10 (APPROX 1 MILE AWAY)	NO	NO

DISTURBED SOIL AREA

TOTAL DISTURBED SOILS AREA FOR THIS PROJECT IS 8.191 ACRES

IMPERVIOUS SOIL AREA

EXISTING AREA OF IMPERVIOUS SURFACE IS 2.266 ACRES.

POST CONSTRUCTION AREA OF IMPERVIOUS SURFACE 4.109 ACRES.

SOIL TYPES

THE PREDOMINANT SOIL TYPE FOUND ON THIS PROJECT IS SAND.

SEDIMENT CONTROL PRACTICES

TEMPORARY STOCKPILED TOPSOIL BERMS MUST INCLUDE PERIMETER BMP'S AS PROVIDED IN THE PLAN AT LOCATIONS WHERE CONSTRUCTION STORMWATER DRAINS FROM THE PROJECT

IN ORDER TO MAINTAIN SHEET FLOW AND MINIMIZE RILLS AND/OR GULLIES, THERE SHALL BE NO UNBROKEN SLOPE LENGTH OF GREATER THAN 75 FEET FOR SLOPES WITH A GRADE OF 1:3 OR STEEPER

ALL STORM DRAIN INLETS MUST BE PROTECTED BY APPROPRIATE BMP'S DURING CONSTRUCTION UNTIL ALL SOURCES WITH POTENTIAL DISCHARGE TO THE INLET HAVE BEEN STABILIZED

VEHICLE TRACKING OF SEDIMENT FROM THE CONSTRUCTION SITE MUST BE MINIMIZED. STREET SWEEPING MUST BE USED IF SEDIMENT IS BEING TRACKED OFF THE CONSTRUCTION SITE

POLLUTION PROVENTION MEASURES

THE CONTRACTOR WILL IMPLEMENT THE POLLUTION PREVENTION MANAGEMENT MEASURES AS DIRECTED IN THE NPDES PERMIT PART IV.F AS PERTAINING TO SOLID WASTE, HAZARDOUS MATERIALS EXTERNAL TRUCK WASHING, AND CONCRETE WASHOUT ONSITE.

THESE MANAGEMENT MEASURES FOR POLLUTION PREVENTION WILL BE STRICTLY ENFORCED.

CONSTRUCTION PHASING

SILT FENCE AND/OR OTHER SUITABLE PERIMETER BMP'S AS PROVIDED IN THE PLANS WILL BE INSTALLED PRIOR TO THE START OF ANY LAND DISTURBING ACTIVITY. CONSTRUCTION WILL BE REQUIRED TO BE PHASED SO THAT ALL DOWN GRADIENT SEDIMENT CONTROL MEASURES ARE INSTALLED PRIOR TO OR IN CONJUNCTION WITH ANY SOIL DISTURBING ACTIVITIES.

WHEN TOPSOIL IS DISTURBED, THE TOPSOIL WILL BE STRIPPED AND STOCKPILED IN SOIL BERMS AT THE TOE OF THE STRIPPED SLOPES ALONG THE PROJECT LIMITS. TEMPORARY VEGETATION WILL BE ESTABLISHED ON THE STOCKPILED TOPSOIL BERMS WITH RAPID STABILIZATION AS PROVIDED IN THE PLAN. STOCKPILED TOPSOIL BERMS WILL NOT BE PLACED IN ANY STORMWATER CONVEYANCES.

AFTER STRIPPING THE TOPSOIL THE EXPOSED SOIL INSLOPES WILL BE STABILIZED WITH DISK ANCHORED TYPE 3 MULCH AND SEED WITHIN 7 OR RAPID STABILIZATION 7 DAYS AFTER THE CONSTRUCTION ACTIVITY IN THAT PORTION OF THE SITE HAS BEEN TEMPORARILY OR PERMANENTLY CEASED.

TEMPORARY SEDIMENT BASINS

THIS ROAD CONSTRUCTION PROJECT AS DESIGNED DOES NOT MEET ANY OF THE TEMPORARY SEDIMENT BASIN DISTURBED AREA THRESHOLD REQUIREMENTS IF PERMANENT POND LOCATIONS ARE CONSTRUCTED PRIOR TO DISCHARGE , TEMPORARY SEDIMENT BASINS WILL NOT BE REQUIRED.

PERMANENT STORMWATER MANAGEMENT SYSTEM

ALL STORMWATER MUST BE DISCHARGED IN A MANNER THAT DOES NOT CAUSE NUISANCE CONDITIONS, EROSION IN RECEIVING WATERS OR ON DOWNSLOPE PROPERTIES, OR INUNDATION IN WETLANDS CAUSING A SIGNIFICANT ADVERSE IMPACT TO THE WETLAND.

THIS ROAD CONSTRUCTION PROJECT HAS A GREATER THEN 1 ACRE INCREASE IN IMPERVIOUS AREA.

EROSION PREVENTION PRACTICES

ALL EXPOSED SOIL AREAS MUST BE STABILIZED AS SOON AS POSSIBLE TO LIMIT SOIL EROSION BUT IN NO CASE LATER THEN 7 DAYS AFTER THE CONSTRUCTION ACTIVITY IN THAT PORTION OF THE SITE HAS TEMPORARILY OR PERMANENTLY CEASED. FOR ALL AREAS WHERE DISTURBED SOILS DRAIN TO AN IMPAIRED OR SPECIAL WATER THE EXPOSED SOIL MUST BE STABILIZED NO LATER THEN 7 DAYS AFTER THE CONSTRUCTION ACTIVITY IN THAT AREA CEASED. SEE THE IMPAIRED & SPECIAL WATERS SECTION OF THIS SWPPP FOR ADDITIONAL BMP REQUIREMENTS FOR DISTURBED AREAS THAT DRAIN TO A SPECIAL OR IMPAIRED WATER

THE NORMAL WETTED PERIMETER OF ANY TEMPORARY OR PERMANENT DRAINAGE DITCH OR SWALE THAT DRAINS WATER FROM ANY PORTION OF THE CONSTRUCTION SITE, OR DIVERTS WATER AROUND THE SITE, MUST BE STABILIZED WITHIN 200 LINEAL FEET FROM THE POINT OF DISCHARGE INTO ANY SURFACE WATER. STABILIZATION OF THE LAST 200 FEET MUST BE COMPLETED WITHIN 24 HOURS AFTER CONNECTING TO A SURFACE WATER.

PIPE CULVERT OUTLETS MUST BE PROVIDED WITH TEMPORARY OR PERMANENT ENERGY DISSIPATION WITHIN 24 HOURS AFTER CONNECTION TO A SURFACE WATER. THIS WILL INCLUDE DRAINAGE DITCHES THAT DRAIN WATER FROM ANY PORTION OF THE CONSTRUCTION SITE

PROJECT CONTACTS

MPCA	NPDES	LAURAL MEZNER	218-316-3889
MPCA	EMERGENCY	STATE DUTY OFFICER	800-422-0798
DNR	NOT REQUIRED		
COE	NOT REQUIRED		
ANOKA COUNTY DESIGN SWPPP PREPARATION	U OF MN DESIGN OF SWPPP EXPIRES 5/17	JEFF FOSTER	763-862-4268
ANOKA COUNTY PROJECT REPRESENTATIVE	U OF MN SITE MANAGEMENT EXPIRES 5/17	HARRY GRAMS	763-238-8966
EROSION CONTROL SUPERVISOR (CONTRACTOR)			

Withholding of PaymentNoncompliance

If the Contractor fails to install erosion or sediment control measures ordered by the Engineer, the Engineer may withhold payment from related work until the control measures are undertaken by the Contractor. When the Contractor fails to conduct the quality control program, doesn't conduct the inspections required in the NPDES permit, or fails to take action ordered by the Engineer to remedy erosion or sediment control problems: The Engineer will issue a written order to the Contractor. The Contractor shall respond within 24 hours with sufficient personnel, equipment and/or materials and conduct the required work or be subject to a \$500.00 per calendar day deduction for noncompliance.

LOCATION OF SWPPP REQUIREMENTS

REQUIREMENT	PLAN		MN/DOT SPECIFICATION	SPECIAL PROVISION
	TITLE	LOCATION		
NPDES PERMIT COMPLIANCE			1701, 1702, & 1717	1717 (AIR, LAND & WATER) 1717 (NATIONAL POLLUTANT DISCHARGE ELIMINATION SYSTEM (NPDES) PERMIT)
CERTIFIED PERSONNEL IN EROSION AND SEDIMENT CONTROL SITE MANAGEMENT			1506, 1717, & 2573	1717 (AIR, LAND & WATER) 1717 (NATIONAL POLLUTANT DISCHARGE ELIMINATION SYSTEM (NPDES) PERMIT)
CHAIN OF RESPONSIBILITY	AGENCY CONTACTS		1506, 1717, & 2573	
PROJECT SCHEDULE / WEEKLY EROSION & SEDIMENT CONTROL SCHEDULE / COMPLETING INSPECTION / MAINTENANCE LOG	AGENCY CONTACTS		1717 & 2573	1717 (AIR, LAND & WATER) 1717 (NATIONAL POLLUTANT DISCHARGE ELIMINATION SYSTEM (NPDES) PERMIT)
SWPPP PREPARATION	AGENCY CONTACTS			
SITE MAP / RECEIVING WATERS / DIRECTION OF FLOW			1717	
PROJECT SPECIFIC CONSTRUCTION STAGING			1717	1717 (AIR, LAND & WATER) 1717 (NATIONAL POLLUTANT DISCHARGE ELIMINATION SYSTEM (NPDES) PERMIT) 1806 (DETERMINATION AND EXTENSION OF CONTRACT TIME)
TEMPORARY EROSION AND SEDIMENT CONTROL BMP LOCATIONS, INSTALLATION, TIMING OF INSTALLATION AND TYPE OF BMP	QUANTITY TABULATIONS		2573 & 2525	2575 (RAPID STABILIZATION SPECIFICATION)
ADDITIONAL TEMPORARY AND OR PERMANENT EROSION AND SEDIMENT CONTROL BMP'S NOT PROVIDED OR SHOWN IN THE PLAN			1717, 2573, & 2575	1717 (AIR, LAND & WATER) 1717 (NATIONAL POLLUTANT DISCHARGE ELIMINATION SYSTEM (NPDES) PERMIT) 2575 (RAPID STABILIZATION SPECIFICATION)
MAINTENANCE OF EROSION AND SEDIMENT CONTROL DEVICES, REMOVAL OF TRACKED SEDIMENT, REMOVAL OF DEVICES			1717 & 2573	1514 (MAINTENANCE DURING CONSTRUCTION) 1717 (LAND AIR & WATER) 1717 (NATIONAL POLLUTANT DISCHARGE ELIMINATION SYSTEM (NPDES) PERMIT)
DEWATERING			2105.3B, & 2451.3C	DEWATERING MAY ALSO REQUIRE DNR PERMIT. NO DEWATERING IS ANTICIPATED FOR THIS PROJECT
FINAL STABILIZATION	QUANTITY TABULATIONS EROSION CONTROL PLAN		1717, 2573, & 2575	1717 (AIR, LAND & WATER) 1717 (NATIONAL POLLUTANT DISCHARGE ELIMINATION SYSTEM (NPDES) PERMIT)
TEMPORARY EROSION AND SEDIMENT CONTROL DETAILS	QUANTITY TABULATIONS EROSION CONTROL PLAN		2575	2575 (RAPID STABILIZATION SPECIFICATION)
PERMANENT EROSION CONTROL DETAILS	EROSION CONTROL DETAILS		2575	2575 (CONTROLLING EROSION AND ESTABLISHING VEGETATION)

NO	DATE	BY	CKD	APPR	REVISION
NAME: P:\02-612-13\Plan\002612013_SWPPP.dgn					
03/21/2016 2:32:06 PM					

I HEREBY CERTIFY THAT THIS PLAN WAS PREPARED BY ME OR UNDER MY DIRECT SUPERVISION AND THAT I AM A DULY LICENSED PROFESSIONAL ENGINEER UNDER THE LAWS OF THE STATE OF MINNESOTA.

PRINT NAME: NICHOLAS J DOBDA

SIGNATURE: 

DATE: 3-22-16 LICENSE NO. 49046

DRAWN BY JCF DATE 01-01-16

DESIGN BY NJD DATE 08-01-15

CHECKED BY JEO DATE 01-15-16



ANOKA COUNTY
HIGHWAY DEPT.

ANOKA COUNTY SAP 002-612-013
CITY OF BLAINE SAP 106-020-034
CITY OF LINO LAKES SAP 210-020-007

SWPPP NARRATIVE

STORM WATER POLLUTION PREVENTION PLAN (SWPPP)

Training |

Individual revising or amending the SWPPP and individuals performing inspections must fill in the following table.

Name of on-site personel trained	
Dates of training	
Name of instructor(s)	
Entity providing training	
Content of training course or workshop	

Amending the SWPPP

The SWPPP must be amended to record changes or modifications to permanent BMP's or other storm water treatment systems and removals of temporary BMP's. Changes to temporary BMP's may be recorded on this sheet. Include a brief description of the problem, location, nature of alteration, and comments. This record is to be retained for three years after project completion.

Date Reported	Plan Location (sheet)	Project Location (station)	Problem, solution, and notes

NO	DATE	BY	CKD	APPR			REVISION		
NAME: P:\02-612-13\Plan\002612013_SWPPP.dgn 03/21/2016 2:32:07 PM									


I HEREBY CERTIFY THAT THIS PLAN WAS PREPARED BY ME OR UNDER MY DIRECT SUPERVISION AND THAT I AM A DULY LICENSED PROFESSIONAL ENGINEER UNDER THE LAWS OF THE STATE OF MINNESOTA.
PRINT NAME: NICHOLAS J DOBDA
SIGNATURE: 
DATE: 3-22-16 LICENSE NO. 49046

DRAWN BY JCF DATE 01-01-16
DESIGN BY NJD DATE 08-01-15
CHECKED BY JEO DATE 01-15-16




ANOKA COUNTY
HIGHWAY DEPT.


ANOKA COUNTY SAP 002-612-013
CITY OF BLAINE SAP 106-020-034
CITY OF LINO LAKES SAP 210-020-007

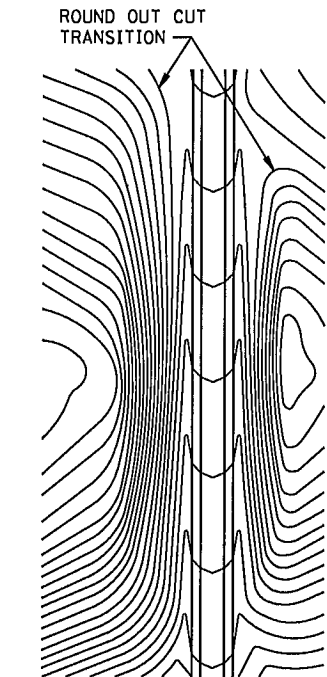


CONTOURING ROAD CUTS

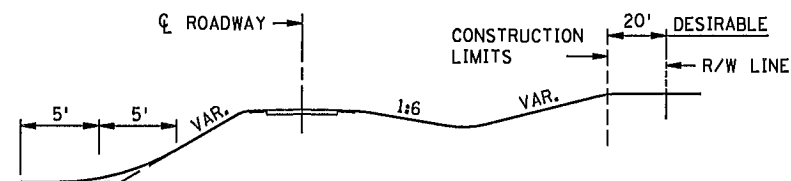


ROUNDING SHOULDERS AND BACKSLOPES

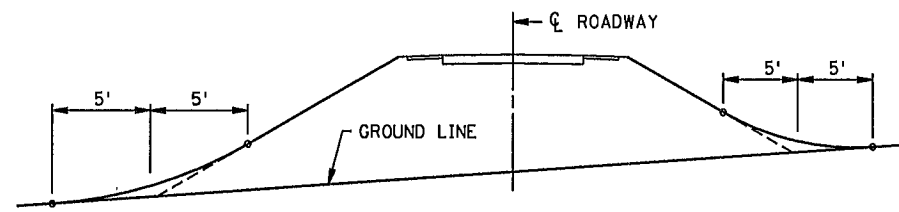


SHAPING FOR DRAINAGE ALONG THE TOE OF FILL SLOPES

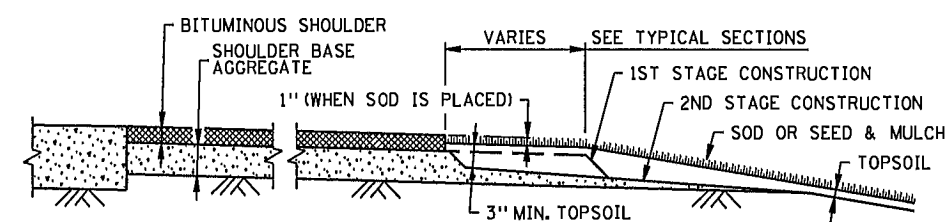


SHAPING AND TOPSOILING INSLOPES

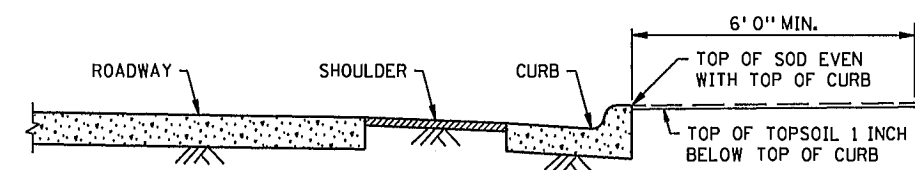


SHAPING ADJACENT TO CURBS WHEN SOD IS PLACED

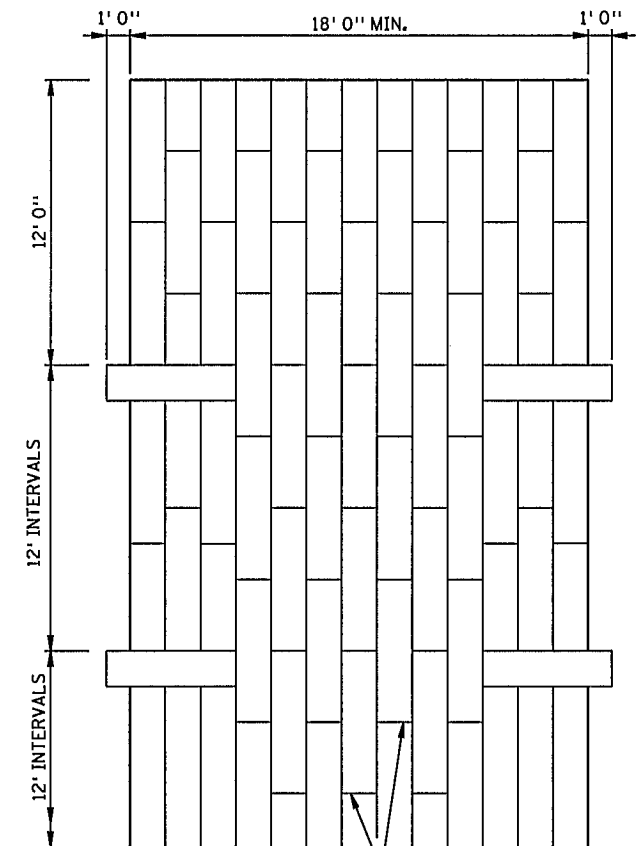


PLAN VIEW

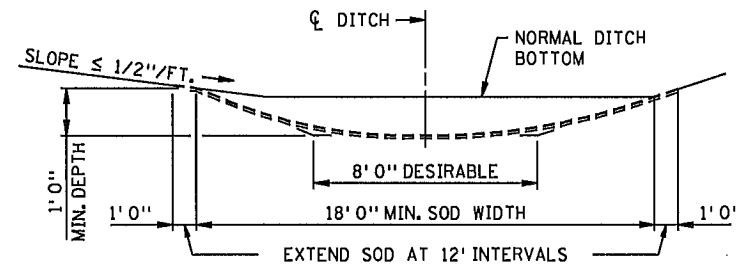


SODDED DITCH CROSS SECTION
WHERE FRONT OR BACK SLOPE IS FLAT (LESS THAN 1/2"/FT.), FIRST NOTCH DITCH AND THEN PROVIDE ROUNDING.

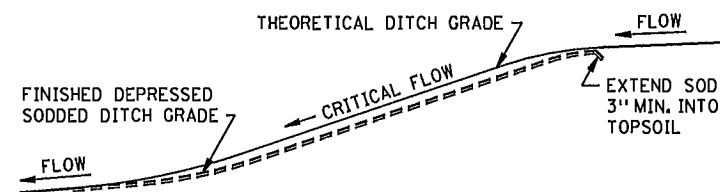


DITCH PROFILE
SODDED DITCH DETAILS

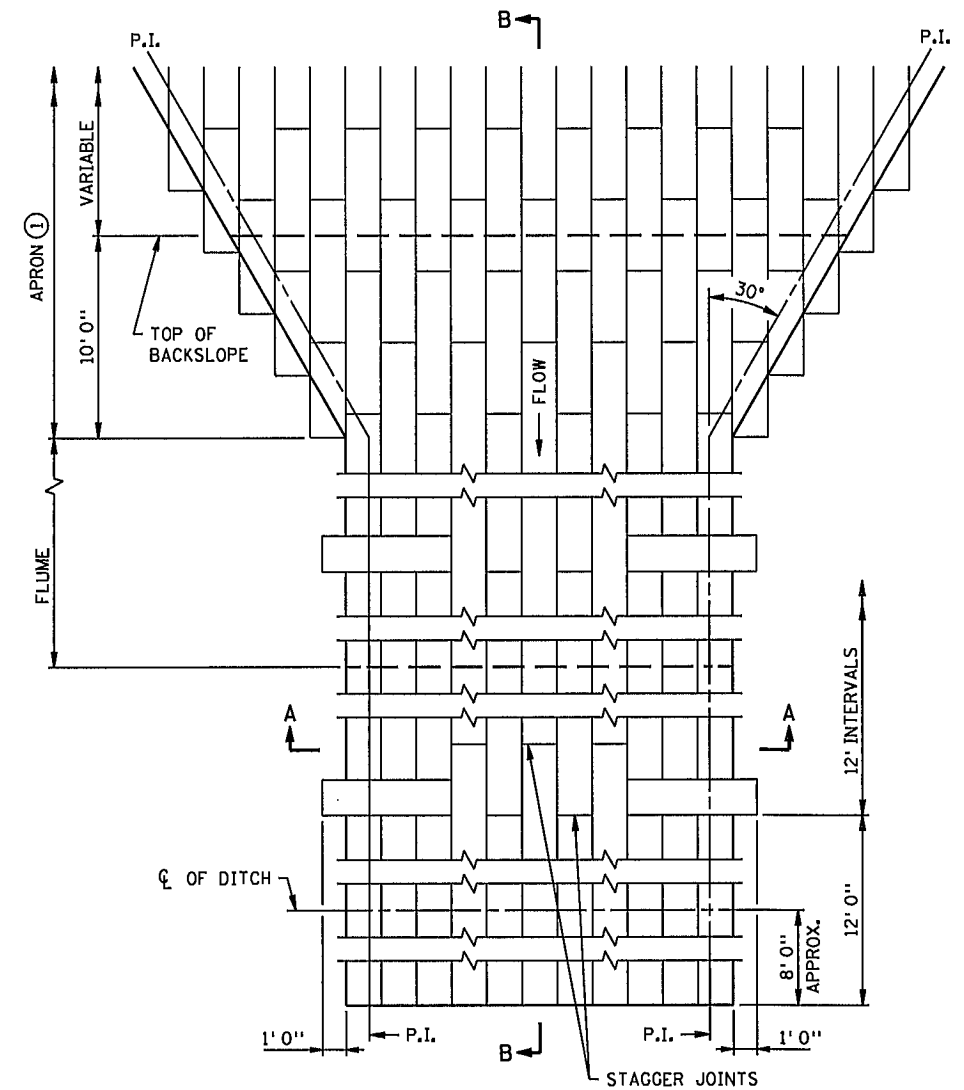

PLAN VIEW

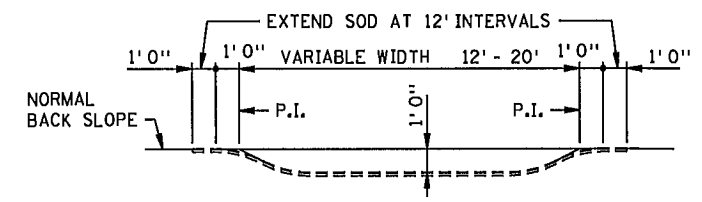

SECTION A-A

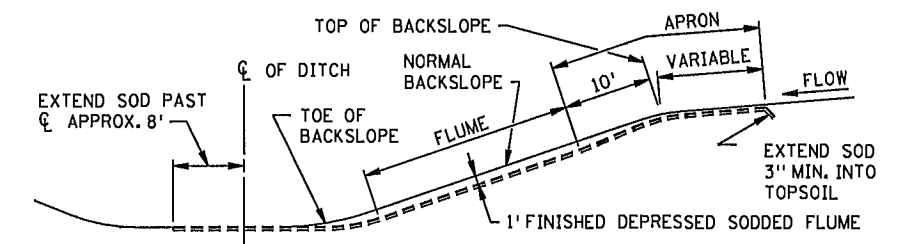

SECTION B-B


SODDED FLUME DETAILS

NOTES:
SEE SPEC. 2575.3 FOR ADDITIONAL INFORMATION.
① CONSTRUCT TAPER AS DIRECTED BY THE ENGINEER.


REVISION:
APPROVED: 8-6-2014
[Signature]
CHIEF ENVIRONMENTAL OFFICER

MINNESOTA DEPARTMENT OF TRANSPORTATION
[Signature]
STATE DESIGN ENGINEER
APPROVED: 8-6-2014


PERMANENT EROSION CONTROL
ALONG ROADWAYS, DITCHES AND FLUMES
STANDARD PLAN 5-297.404
ANOKA COUNTY SAP 002-612-013
CITY OF BLAINE SAP 106-020-034
CITY OF LINO LAKES SAP 210-020-007
1 OF 1
SHEET
81 OF 141

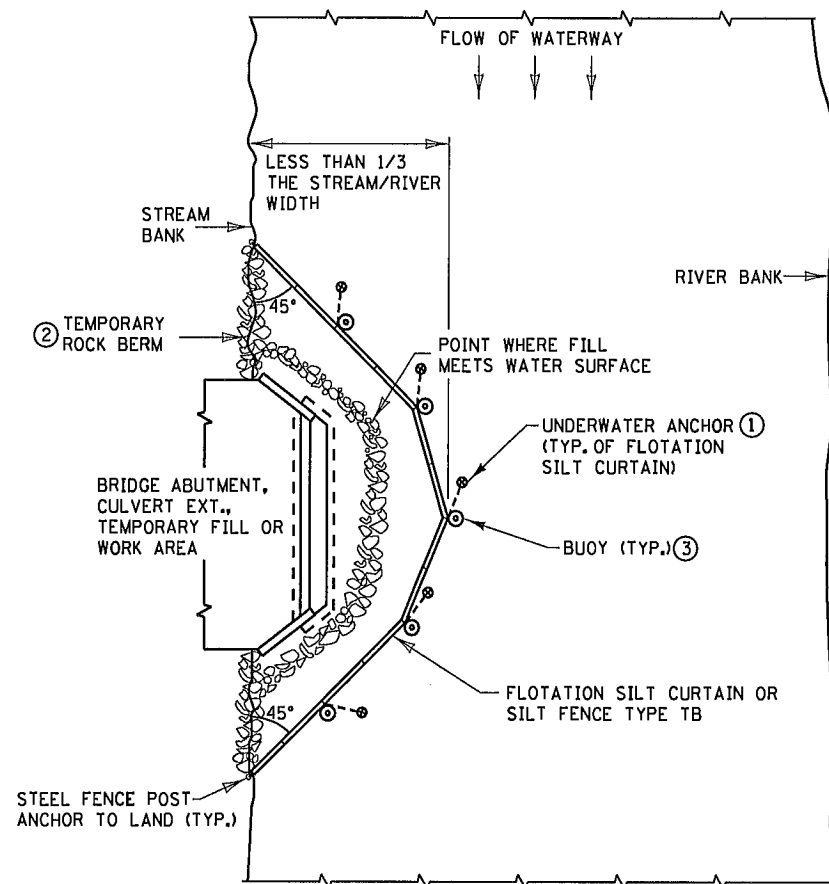


PLAN VIEW FOR STREAM ⑤

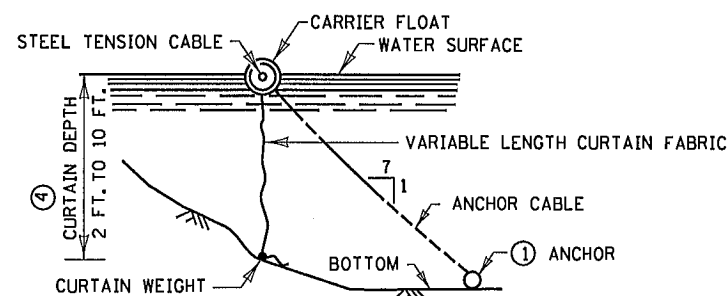


FLOTATION SILT CURTAIN

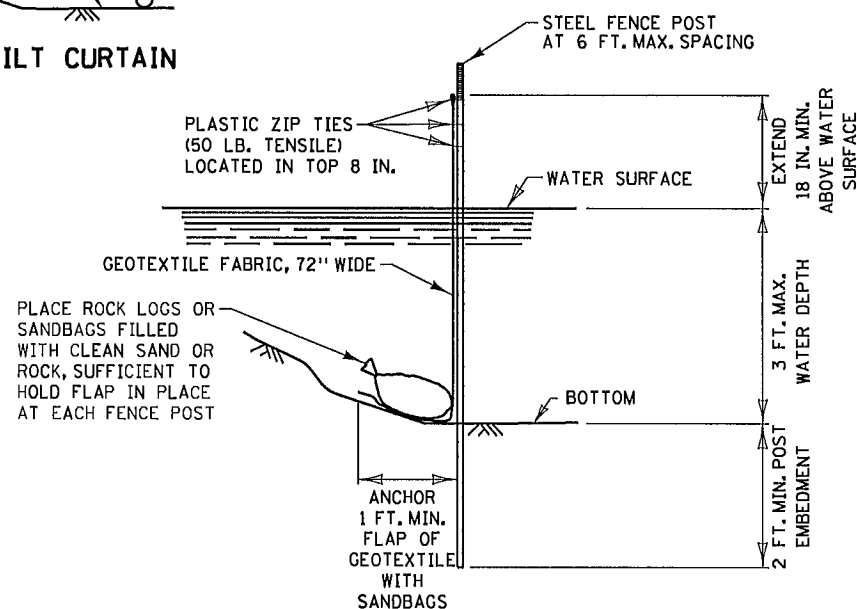


SILT FENCE TYPE TB ⑥

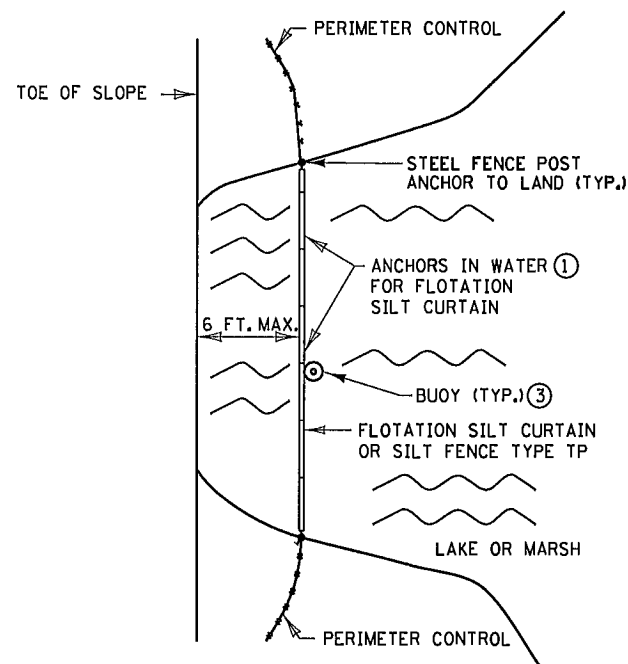

PLAN VIEW FOR LAKE OR MARSH ⑤

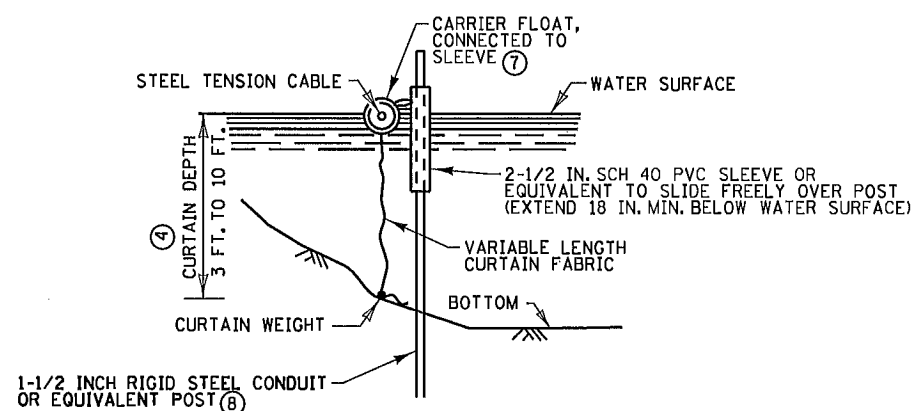

ALTERNATE FLOTATION SILT CURTAIN

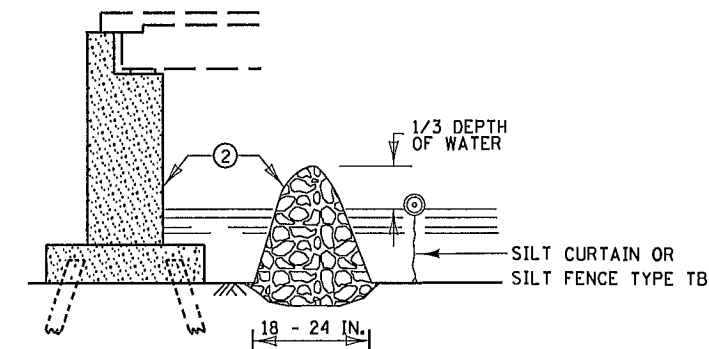


TEMPORARY ROCK BERM FOR SEDIMENT CONTROL

**INSTALLATION GUIDELINES
SILT FENCE TYPE TB**
MINIMUM WATER DEPTH: 1 FT.
MAXIMUM WATER DEPTH: 3 FT.
MAXIMUM WATER VELOCITY: 5 FT./SEC.

**INSTALLATION GUIDELINES
FLOTATION SILT CURTAIN
TYPE: STILL WATER**
MINIMUM WATER DEPTH: 3 FT.
MAXIMUM WATER DEPTH: 10 FT.
MAXIMUM WATER VELOCITY: 2 FT./SEC.
MAXIMUM WAVE HEIGHT: 1 FT

**INSTALLATION GUIDELINES
FLOTATION SILT CURTAIN
TYPE: MOVING WATER**
MINIMUM WATER DEPTH: 3 FT.
MAXIMUM WATER DEPTH: 10 FT.
MAXIMUM WATER VELOCITY: 5 FT./SEC.
MAXIMUM WAVE HEIGHT: 2 FT.

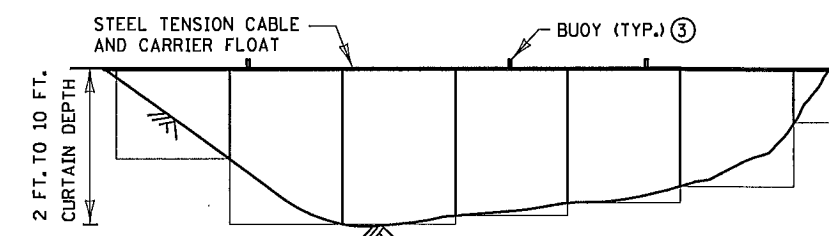

FRONT VIEW FOR FLOTATION SILT CURTAIN



NOTES:

- SEE SPECS. 2573, 3886, 3887 & 3893.
- ① FOR ANCHOR SPACING AND WEIGHT REQUIREMENTS, SEE SPEC. 2573.
- ② IN AREAS WHERE THE PLAN CALLS FOR RIPRAP AT A BRIDGE, CULVERT, OR SLOPE, A TEMPORARY ROCK BERM CONSTRUCTED FROM THE RIPRAP CAN BE USED TO PROVIDE ADDITIONAL PROTECTION. WHEN THE WORK IS COMPLETE THE RIPRAP CAN THEN BE MOVED TO THE PERMANENT LOCATION INDICATED IN THE PLANS. THE TEMPORARY ROCK BERM IS INCIDENTAL.
- ③ ON U.S. COAST GUARD OR OTHER MOTORIZED WATERWAYS, BUOYS ARE REQUIRED TO MARK THE ENDS AND SPECIAL AREAS FOR VISIBILITY. PLACE BUOYS AS REQUIRED FOR NAVIGATIONAL PURPOSES.
- ④ MINIMUM WATER DEPTH APPLIES TO THE DEEPEST POINT ALONG THE FLOTATION SILT CURTAIN OR SILT FENCE TYPE TB FOR DETERMINING APPLICABILITY OF FLOTATION SILT CURTAIN OR SILT FENCE TYPE TB.
- ⑤ SILT CURTAIN SHOULD BE REMOVED WHEN THE AREA CONTRIBUTING DIRECT RUNOFF HAS BEEN TEMPORARILY OR PERMANENTLY STABILIZED. SILT CURTAIN SHOULD ALSO BE REMOVED BEFORE WINTER IF ICE UP OR ICE FLOW IS ANTICIPATED.
- ⑥ EMBED POST INTO BOTTOM A MINIMUM OF 40% OF THE WATER DEPTH (INCLUDING WAVE HEIGHT), BUT IN NO CASE SHALL EMBEDMENT BE LESS THAN 2 FEET.
- ⑦ ANCHOR FLOAT MUST BE CONNECTED SECURELY TO SLEEVE WITH A MINIMUM TENSILE STRENGTH OF 100 LBS. CONNECTION METHOD MUST ALLOW FOR SLEEVE TO MOVE FREELY ON POST.
- ⑧ PROVIDE SUFFICIENT NUMBER OF POST ANCHORS TO MAINTAIN SILT CURTAIN POSITION.


REVISION:
APPROVED: 8-6-2014
[Signature]
CHIEF ENVIRONMENTAL OFFICER

MINNESOTA DEPARTMENT OF TRANSPORTATION
REVISOR:
[Signature]
APPROVED:
8-6-2014
STATE DESIGN ENGINEER


TEMPORARY SEDIMENT CONTROL
SILT CURTAIN OR SILT FENCE TYPE TB
STANDARD PLAN 5-297.405
1 OF 7
ANOKA COUNTY SAP 002-612-013
CITY OF BLAINE SAP 106-020-034
CITY OF LINO LAKES SAP 210-020-007
SHEET
82 OF 141

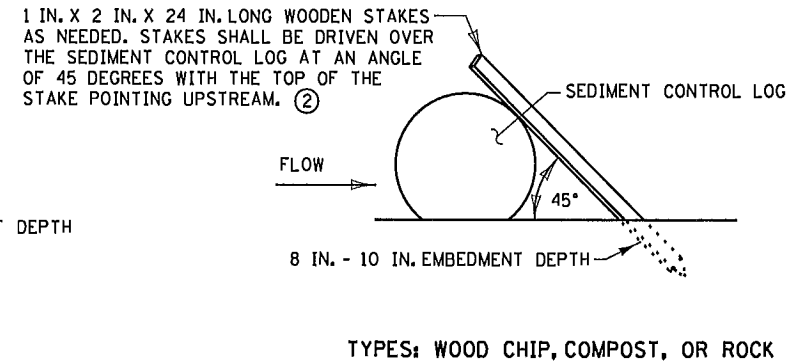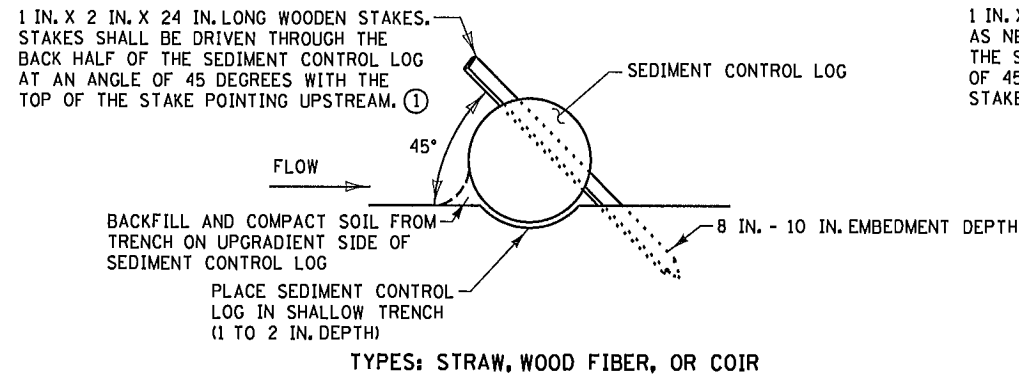

SEDIMENT CONTROL LOGS

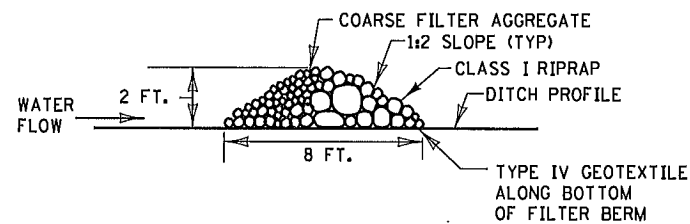


TYPE 3 (ROCK WEEPER)

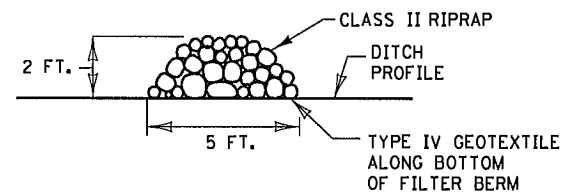


TYPE 5 (ROCK)

FILTER BERMS

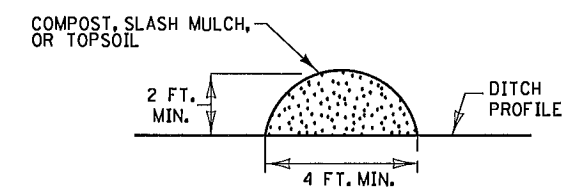

TYPE 1 (COMPOST), TYPE 2 (SLASH MULCH), OR TYPE 4 (TOPSOIL)

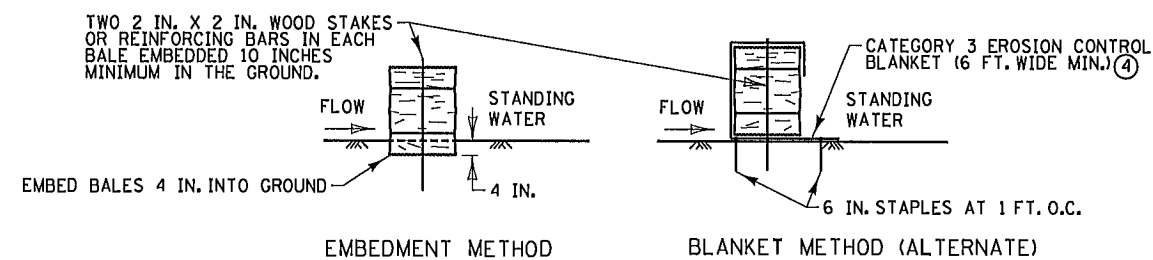


BALE BARRIERS ③


NOTES:

SEE SPECS. 2573, 3149, 3874, 3882, 3886, & 3897.


- ① SPACE BETWEEN STAKES SHALL BE A MAXIMUM OF 1 FOOT FOR DITCH CHECKS OR 2 FEET FOR OTHER APPLICATIONS.
- ② PLACE STAKES AS NEEDED TO PREVENT MOVEMENT OF SEDIMENT CONTROL LOGS PLACED ON SLOPES OR AS NEEDED DUE TO OTHER FACTORS. STAKES SHALL BE INCIDENTAL.
- ③ TO BE USED FOR CRITICAL PERIMETER CONTROL AREAS WHERE STANDING WATER OCCURS (6 INCH MAX. DEPTH). BALES SHALL CONSIST OF TYPE 1 MULCH OF APPROXIMATELY 14 IN. X 18 IN. X 36 IN. LONG. BALES SHALL BE PLACED ON EDGE AND BUTTED TIGHT TO ADJACENT BALES.
- ④ INSTEAD OF TRENCHING, PLACE BALE ON THE BLANKET AND WRAP BLANKET AROUND THE BALE. PLACE STAKE THROUGH BALE AND BLANKET.

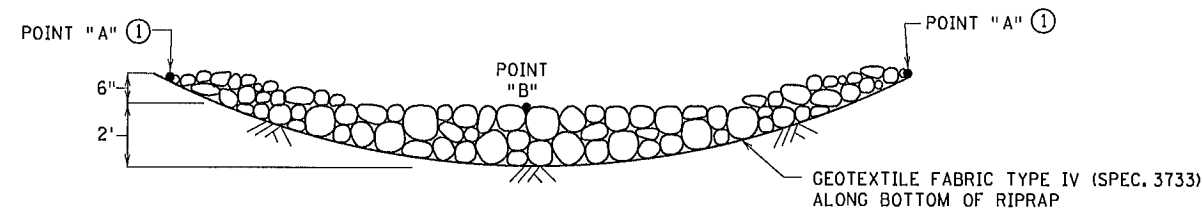


ROCK DITCH CHECKS
FILTER BERMS TYPE 3 (ROCK WEEPER) OR FILTER TYPE 5 (ROCK) ②③
(FOR USE ON ROUGH GRADED AREAS)

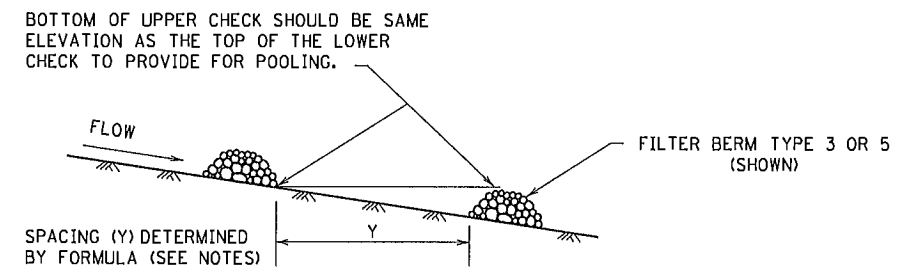

DITCH CHECK SPACING
(FOR ALL FILTER BERM TYPES)

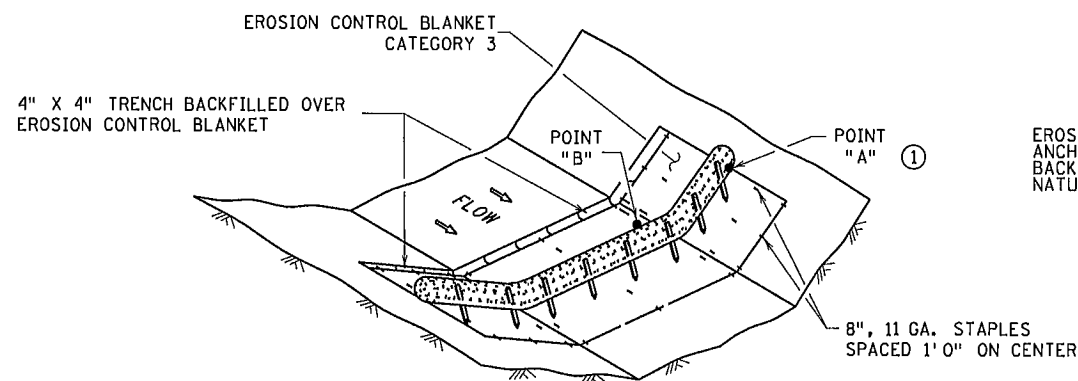

SEDIMENT CONTROL LOG TYPE BLANKET SYSTEM ④

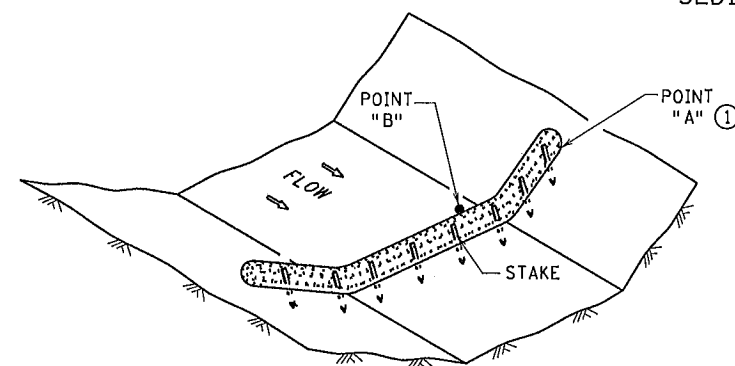

SEDIMENT CONTROL LOG TYPE WOOD FIBER, OR TYPE COMPOST ⑤
(FOR USE ON ROUGH GRADED AREAS)

NOTES:

SEE SPECS. 2573, 3601, 3733, 3885, 3886 & 3889.

FOR DITCH CHECKS, PLACE SEDIMENT CONTROL LOG PERPENDICULAR TO FLOW AND IN A CRESCENT SHAPE WITH THE ENDS FACING UPSTREAM.

APPROXIMATE SPACING BETWEEN EACH DITCH CHECK SHOULD BE DETERMINED FROM THE FOLLOWING SPACING FORMULA:

$$\text{APPROXIMATE SPACING OF DITCH CHECKS (FT.)} = Y = \frac{\text{DITCH CHECK HEIGHT (FT)}}{\% \text{ CHANNEL SLOPE}} \times 100$$


① POINT "A" MUST BE A MINIMUM OF 6 INCHES HIGHER THAN POINT "B" TO ENSURE THAT WATER FLOWS OVER THE DIKE AND NOT AROUND THE ENDS.

② PERMANENT ROCK DITCH CHECKS PLACED WITHIN THE CLEAR ZONE ARE TO BE 18" OR LESS IN HEIGHT. A 1:6 APPROACH AND DEPARTURE SLOPE SHALL BE PROVIDED.

③ DITCH GRADE 3% - 5%, MAX. FLOW VELOCITY 12 FT./SEC..


④ DITCH GRADE 1.5% - 3%, MAX. FLOW VELOCITY 4.5 FT./SEC..

⑤ DITCH GRADE 1.5% - 3%, MAX. FLOW VELOCITY 1.5 FT./SEC..

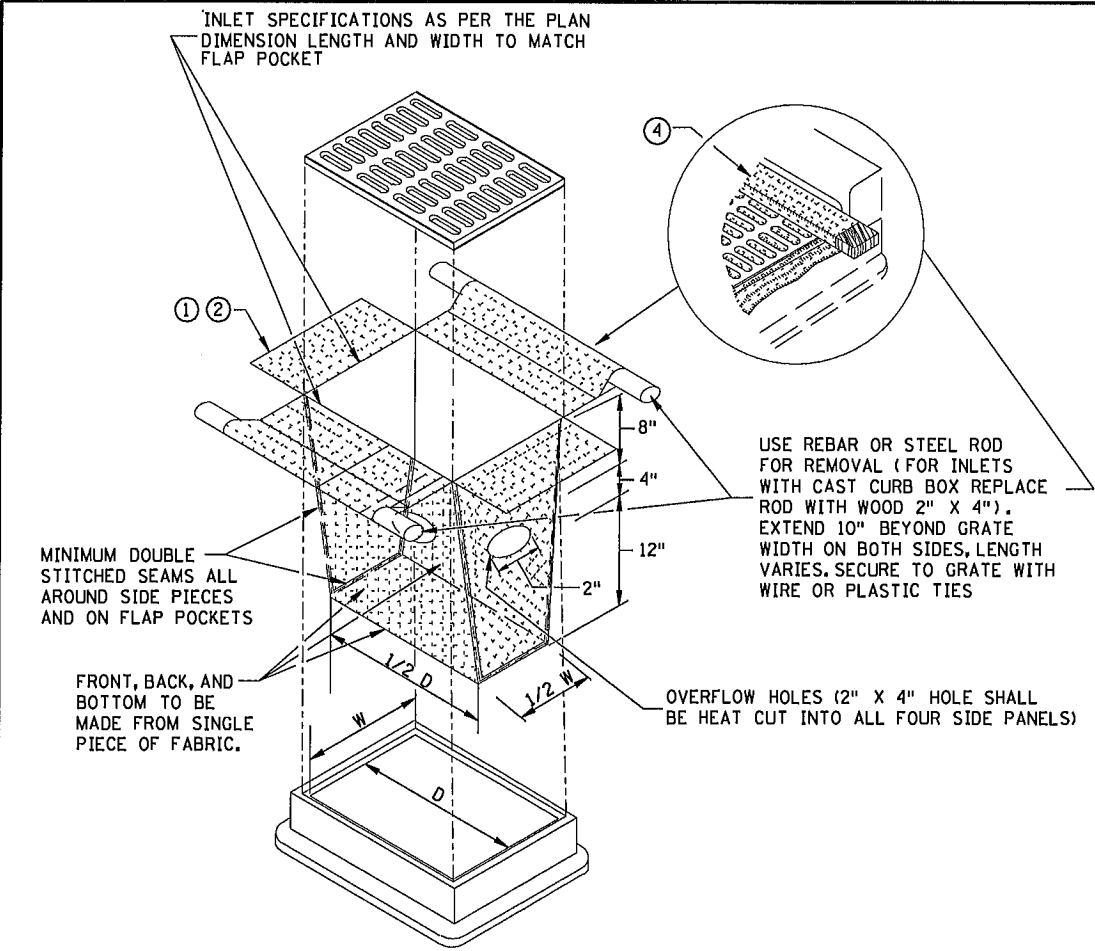


FILTER BAG INSERT ③

(CAN BE INSTALLED IN ANY INLET TYPE
WITH OR WITHOUT A CURB BOX)

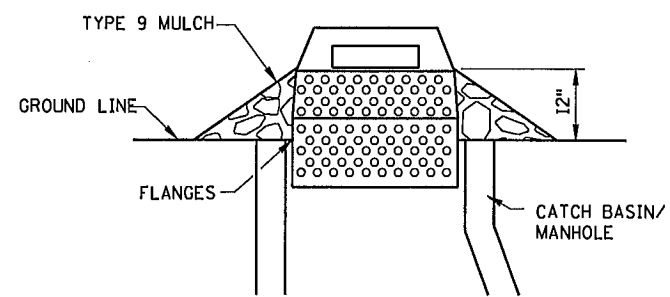


SEDIMENT CONTROL INLET HAT



NOTE:
THE SEDIMENT CONTROL BARRIER SHALL BE A METAL
OR PLASTIC/POLYETHYLENE RISER SIZED TO FIT INSIDE
THE CATCH BASIN/MANHOLE; HAVE PERFORATIONS TO ALLOW
FOR WATER INFILTRATION; HAVE AN OVERFLOW OPENING,
FLANGES AND A LID/COVER.

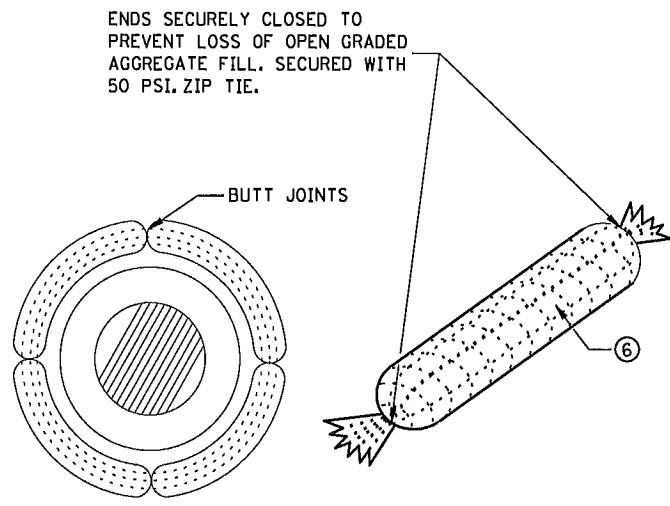


ROCK LOG/COMPOST LOG

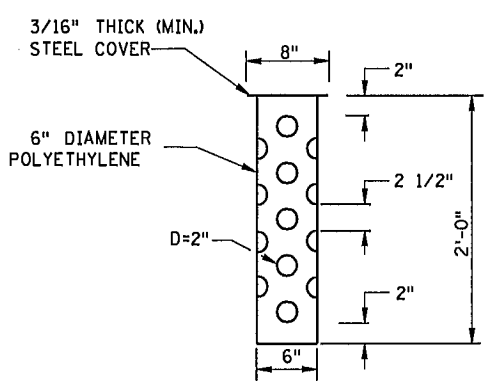


TUBE RISER

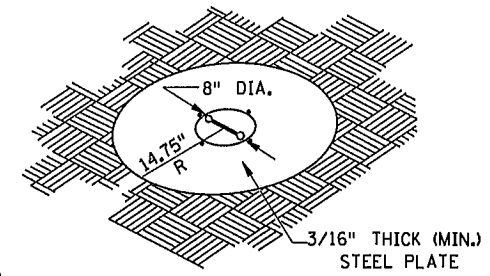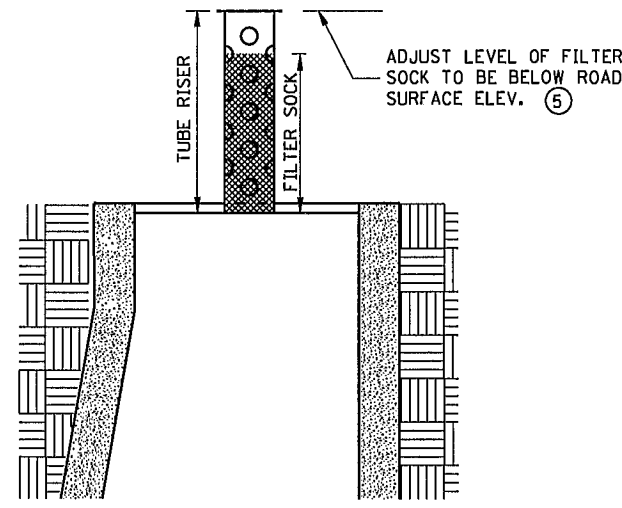

PERSPECTIVE VIEW

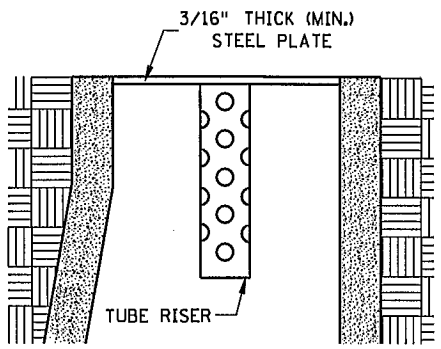

POP-UP HEAD

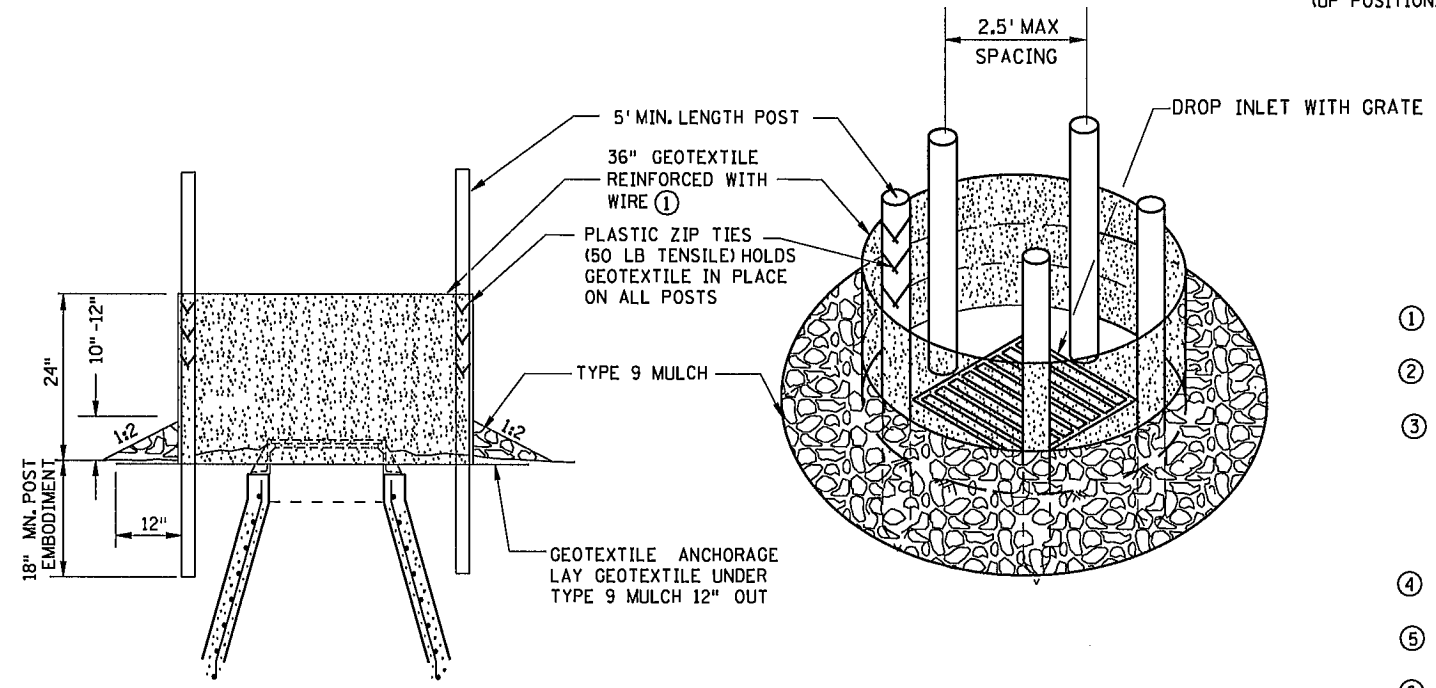

SILT FENCE RING AND ROCK FILTER BERM


USE WHERE INLET DRAINS IN AN AREA WITH SLOPES AT 1:3 OR LESS

NOTES:


SEE SPECS. 2573, 3137, & 3886.

DEVICES MUST BE ADJUSTED ACCORDINGLY AS TO NOT CAUSE FLOODING ON ROADWAY
THAT WOULD IMPEED TRAFFIC FLOW.



- ① ALL GEOTEXTILE USED FOR INLET PROTECTION SHALL BE MONOFILAMENT IN BOTH
DIRECTIONS, MEETING SPEC. 3886.
- ② FINISHED SIZE, INCLUDING POCKETS WHERE REQUIRED SHALL EXTEND A MINIMUM OF
10 INCHES AROUND THE PERIMETER TO FACILITATE MAINTENANCE OR REMOVAL.
- ③ INSTALLATION NOTES:
DO NOT PLACE FILTER BAG INSERT IN INLETS SHALLOWER THAN 30 INCHES,
MEASURED FROM THE BOTTOM OF THE INLET TO THE TOP OF THE GRATE. THE
PLACED BAG SHALL HAVE A MINIMUM SIDE CLEARANCE OF 3 INCHES BETWEEN
THE INLET WALLS AND THE BAG, MEASURED AT THE BOTTOM OF THE OVERFLOW HOLES.
WHERE NECESSARY THE CONTRACTOR SHALL CLINCH THE BAG, USING PLASTIC ZIP TIES,
TO ACHIEVE THE 3 INCH SIDE CLEARANCE.
- ④ FLAP POCKETS SHALL BE LARGE ENOUGH TO ACCEPT WOOD 2 INCH X 4 INCH OR USE A
ROCK SOCK OR SAND BAGS IN PLACE OF THE FLAP POCKETS.
- ⑤ SOCK HEIGHT MUST NOT BE SO HIGH AS TO SLOW DOWN WATER FILTRATION TO CAUSE
FLOODING OF THE ROADWAY.
- ⑥ GEOTEXTILE SOCK BETWEEN 4-10 FEET LONG AND 4-6 INCH DIAMETER. SEAM TO BE
JOINED BY TWO ROWS OF STITCHING WITH A PLASTIC MESH BACKING OR PROVIDE A
HEAT BONDED SEAM (OR APPROVED EQUIVALENT). FILL ROCK LOG WITH OPEN GRADED
AGGREGATE CONSISTING OF SOUND DURABLE PARTICLES OF COARSE AGGREGATE
CONFORMING TO SPEC. 3137 TABLE 3137-1; CA-3 GRADATION.

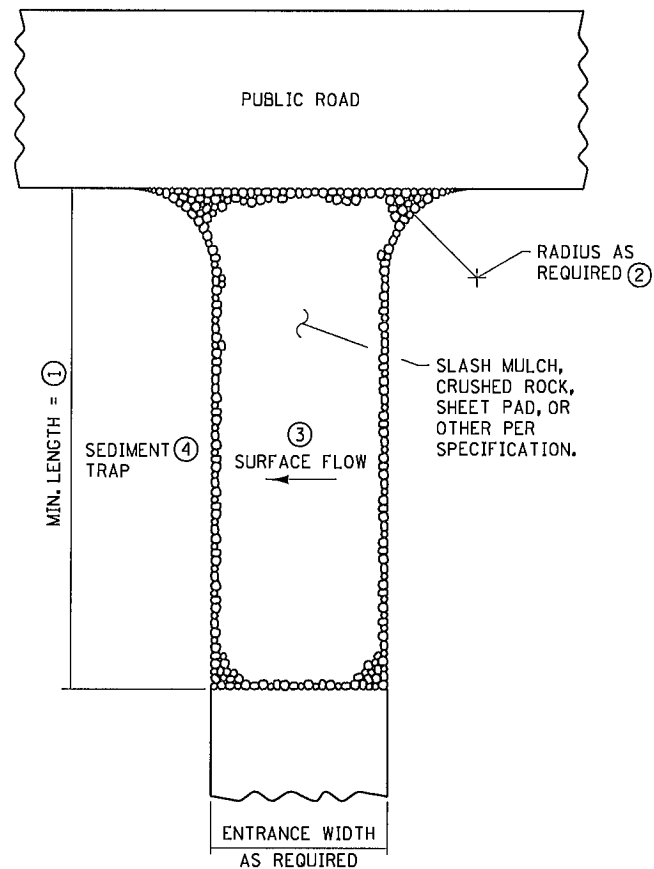


SLASH MULCH, CRUSHED ROCK, OR SHEET
PAD CONSTRUCTION EXIT ⑤⑦

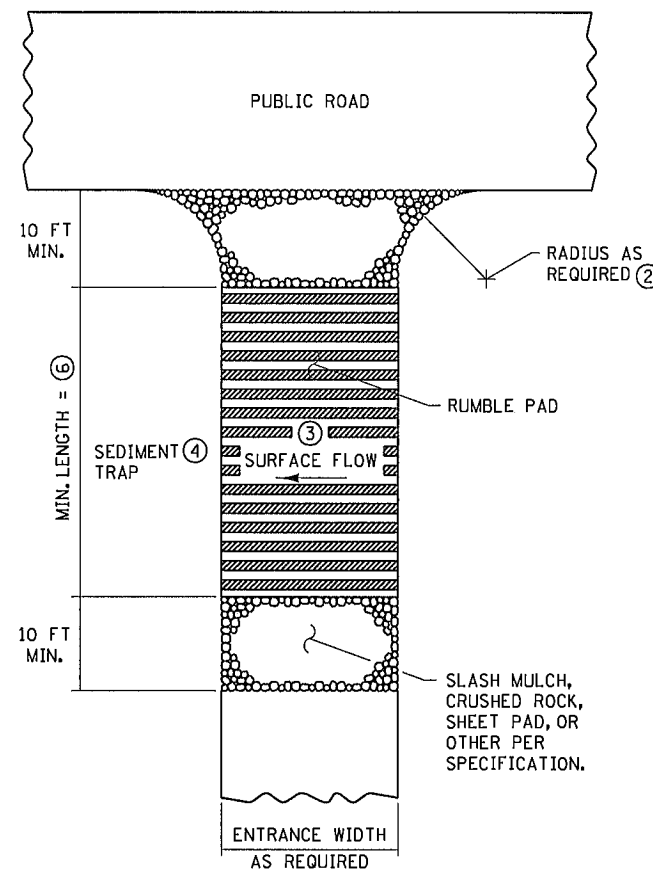

RUMBLE PAD
CONSTRUCTION EXIT ⑤⑦

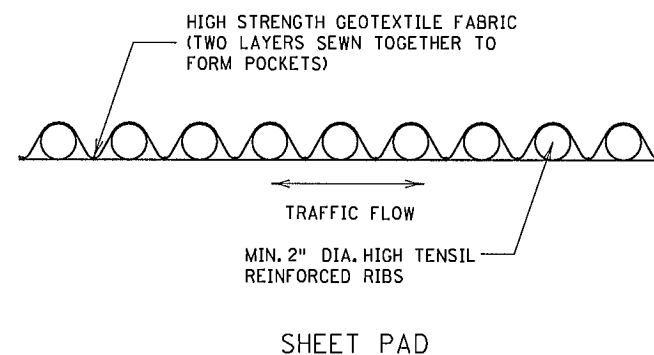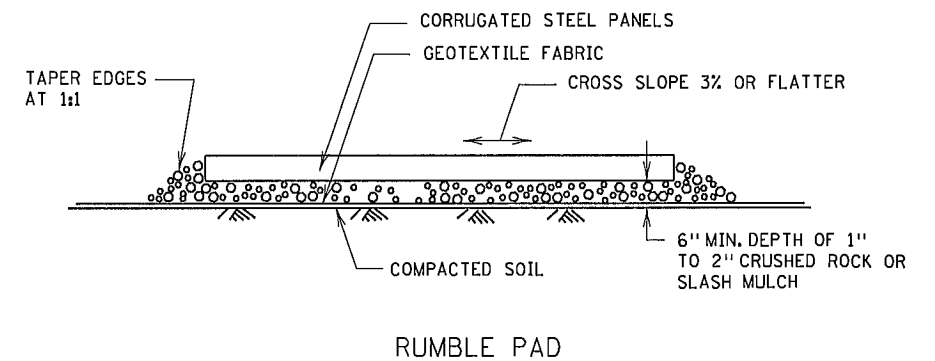

SHEET PAD

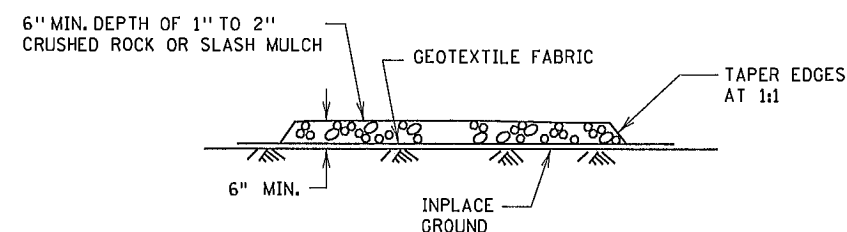

SLASH MULCH OR CRUSHED ROCK

NOTES:


SEE SPECS. 2573 & 3882.

- ① MINIMUM LENGTH SHALL BE THE GREATER OF 50 FEET OR A LENGTH SUFFICIENT TO ALLOW A MINIMUM OF 5 TIRE ROTATIONS ON THE PROVIDED PAD. MINIMUM LENGTH SHALL BE CALCULATED USING THE LARGEST TIRE WHICH WILL BE USED IN TYPICAL OPERATIONS.
- ② PROVIDE RADIUS OR WIDEN PAD SUFFICIENTLY TO PREVENT VEHICLE TIRES FROM TRACKING OFF OF PAD WHEN LEAVING SITE.
- ③ IF RUNOFF FROM DISTURBED AREAS FLOWS TOWARD CONSTRUCTION EXITS, PREVENT RUNOFF FROM DRAINING DIRECTLY TO PUBLIC ROAD OVER CONSTRUCTION EXIT BY CROWNING THE EXIT OR SLOPING TO ONE SIDE. IF SURFACE GRADING IS INSUFFICIENT, PROVIDE OTHER MEANS OF INTERCEPTING RUNOFF.
- ④ IF RUNOFF FROM CONSTRUCTION EXITS WILL DRAIN OFF OF PROJECT SITE, PROVIDE SEDIMENT TRAP WITH STABILIZED OVERFLOW.
- ⑤ IF A TIRE WASH OFF IS REQUIRED THE CONSTRUCTION EXITS SHALL BE GRADED TO DRAIN THE WASH WATER TO A SEDIMENT TRAP.
- ⑥ MINIMUM LENGTH OF RUMBLE PAD SHALL BE 20 FEET, OR AS REQUIRED TO REMOVE SEDIMENT FROM TIRES. IF SIGNIFICANT SEDIMENT IS TRACKED FROM THE SITE, THE RUMBLE PAD SHALL BE LENGTHENED OR THE DESIGN MODIFIED TO PROVIDE ADDITIONAL VIBRATION. WASH-OFF LENGTH SHALL BE AS REQUIRED TO EFFECTIVELY REMOVE CONSTRUCTION SEDIMENT FROM VEHICLE TIRES.
- ⑦ MAINTENANCE OF CONSTRUCTION EXITS SHALL OCCUR WHEN THE EFFECTIVENESS OF SEDIMENT REMOVAL HAS BEEN REDUCED. MAINTENANCE SHALL CONSIST OF REMOVING SEDIMENT AND CLEANING THE MATERIALS OR PLACING ADDITIONAL MATERIAL (SLASH MULCH OR CRUSHED ROCK) OVER SEDIMENT FILLED MATERIAL TO RESTORE EFFECTIVENESS.


REVISION:
APPROVED: 8-6-2014
[Signature]
CHIEF ENVIRONMENTAL OFFICER

MINNESOTA DEPARTMENT OF TRANSPORTATION
REVISED:
[Signature]
APPROVED:
8-6-2014
STATE DESIGN ENGINEER


TEMPORARY SEDIMENT CONTROL	
CONSTRUCTION EXITS	
STANDARD PLAN 5-297.405	5 OF 7
ANOKA COUNTY SAP 002-612-013	SHEET
CITY OF BLAINE SAP 106-020-034	86 OF 141
CITY OF LINO LAKES SAP 210-020-007	

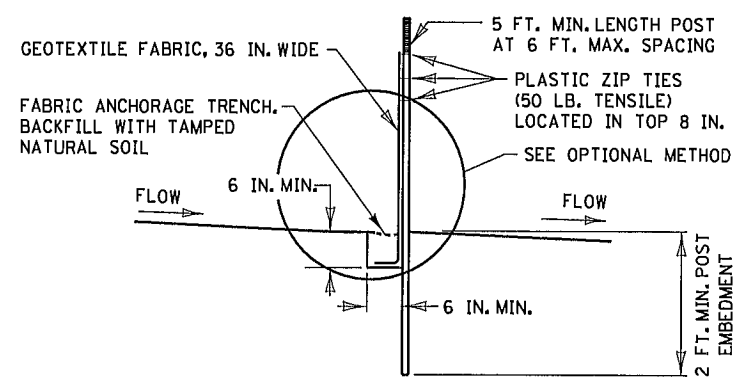


SILT FENCE TYPE HI ②
(HAND INSTALLED)

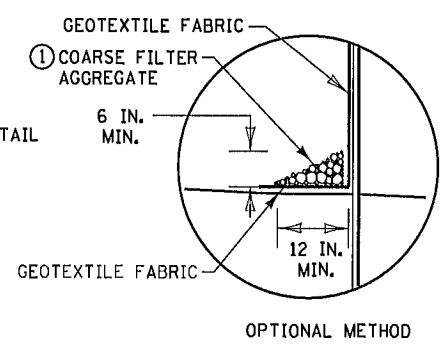


OPTIONAL METHOD

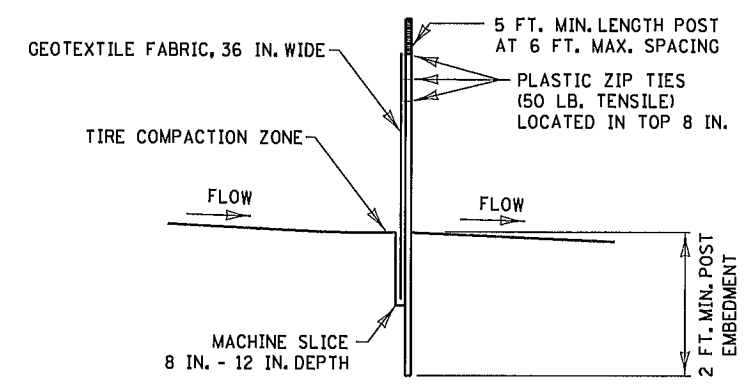


SILT FENCE TYPE MS ②
(MACHINE SLICED)

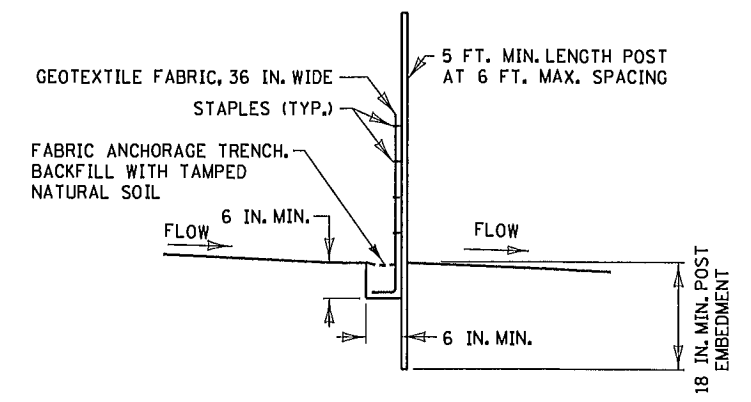


SILT FENCE TYPE PA ③
(PREASSEMBLED)

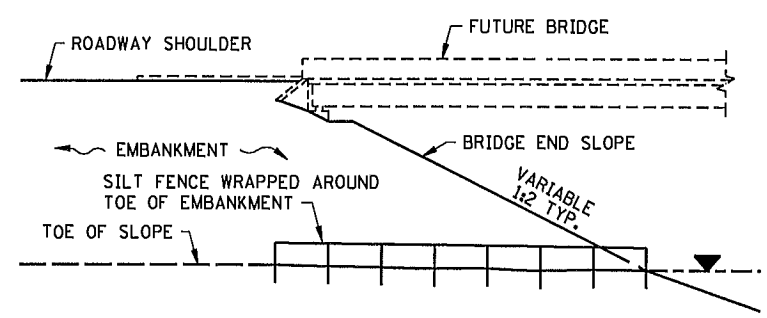

SILT FENCE ONLY ④

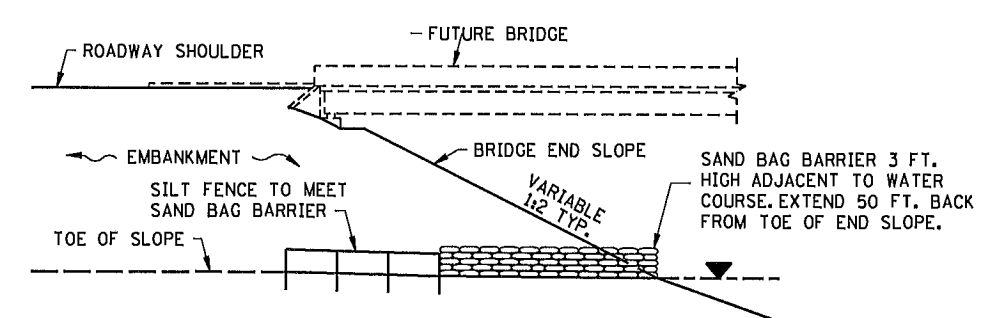


SILT FENCE WITH SAND BAGS ⑤

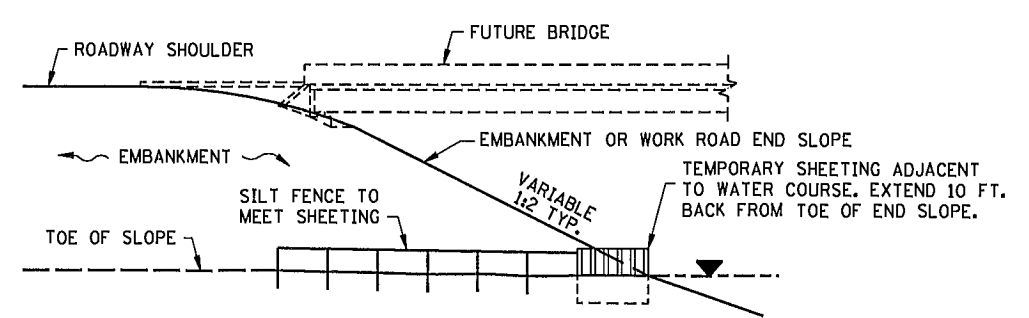

SILT FENCE WITH SHEETING ⑥


INSTALLATION AT BRIDGE EMBANKMENT ADJACENT TO WATER

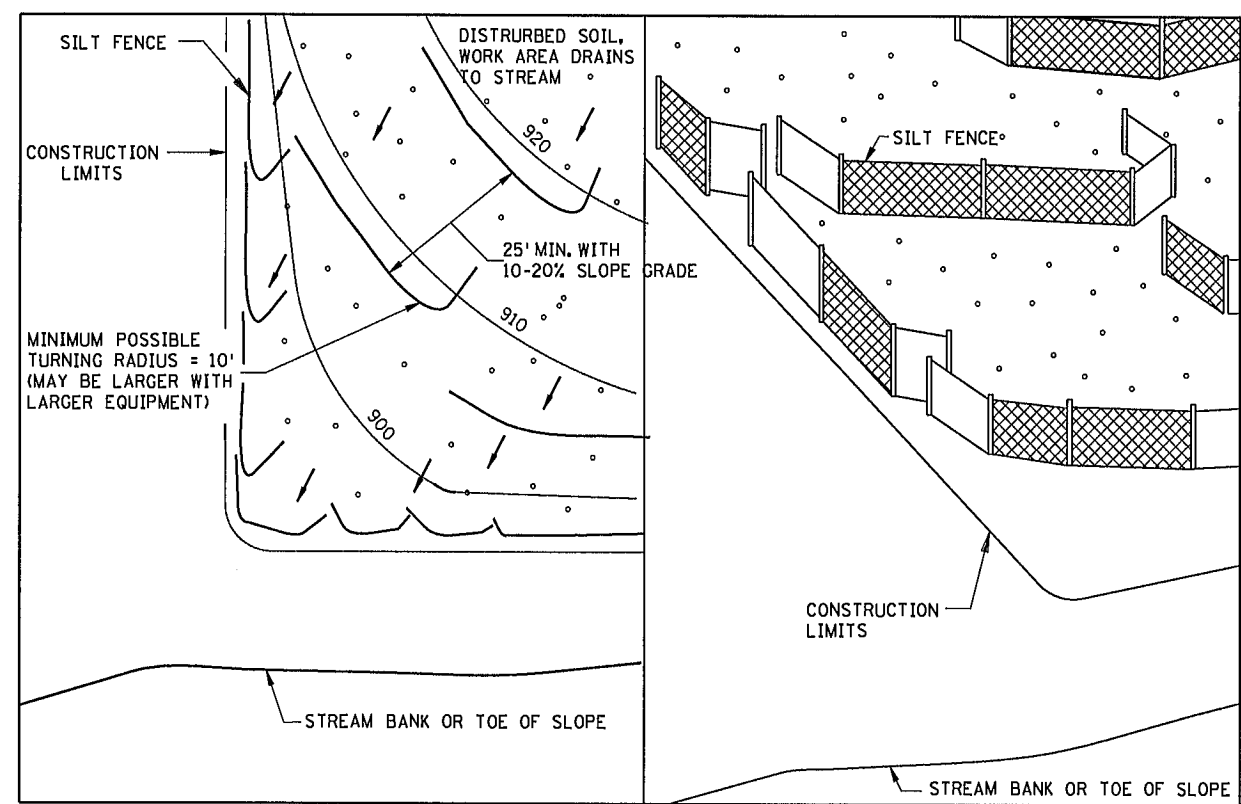

PLAN VIEW

PERSPECTIVE VIEW

J-HOOK INSTALLATION

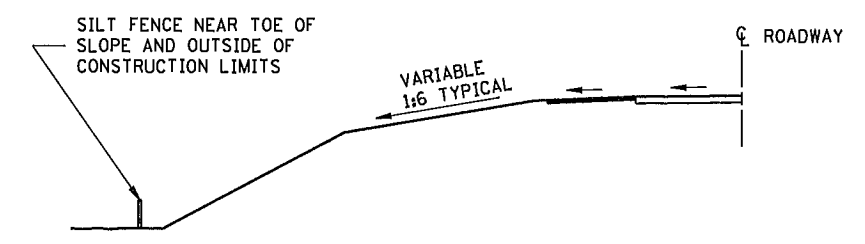

LOCATION AT TOE OF ROADWAY EMBANKMENT




NOTES:

- SEE SPECS. 2573, 3149 & 3886.
- ① COARSE FILTER AGGREGATE (SPEC. 3149) SHALL BE INCIDENTAL.
- ② TO PROTECT AREAS FROM SHEET FLOW. MAXIMUM CONTRIBUTING AREA: 1 ACRE.
- ③ TO PROTECT AREAS FROM SHEET FLOW. MAXIMUM CONTRIBUTING AREA: 0.25 ACRE.
- ④ WATER COURSE FLOW VELOCITY: STANDING. CONTRIBUTING SLOPE AREA: 1 1/2 ACRE.
- ⑤ WATER COURSE FLOW VELOCITY: 1 TO 7 FT./SEC. CONTRIBUTING SLOPE AREA: 1 ACRE.
- ⑥ WATER COURSE FLOW VELOCITY: 8 TO 15 FT./SEC. CONTRIBUTING SLOPE AREA: 3 ACRES.


REVISION:
APPROVED: 8-6-2014
...
CHIEF ENVIRONMENTAL OFFICER

MINNESOTA DEPARTMENT OF TRANSPORTATION
...
STATE DESIGN ENGINEER
8-6-2014



REVISI:
TEMPORARY SEDIMENT CONTROL
SILT FENCE
STANDARD PLAN 5-297.405
ANOKA COUNTY SAP 002-612-013
CITY OF BLAINE SAP 106-020-034
CITY OF LINO LAKES SAP 210-020-007
6 OF 7
SHEET
87 OF 141

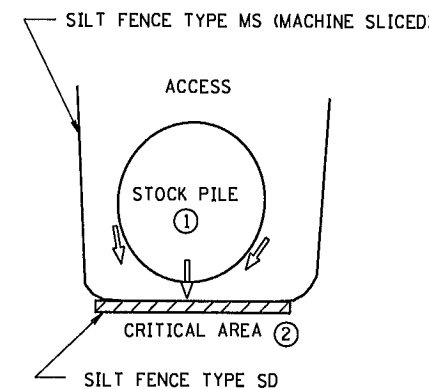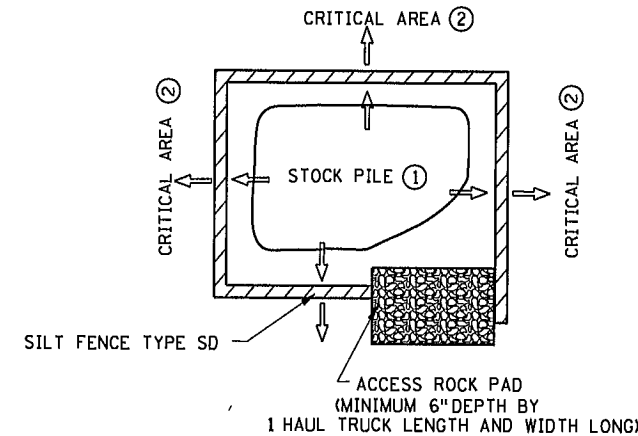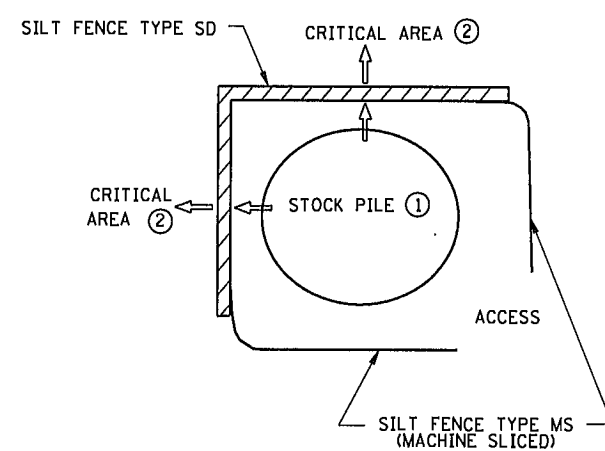


STOCK PILE CONTAINMENT

 


STOCKPILE SEDIMENT CONTROL

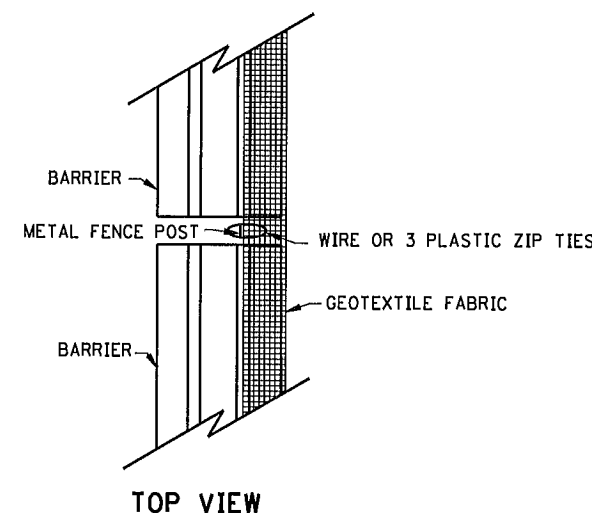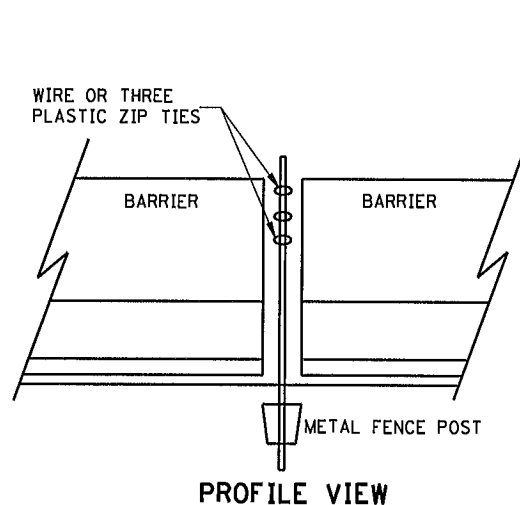


SILT FENCE TYPE SD (SUPER DUTY)
BARRIER WITHOUT LOOP BARS

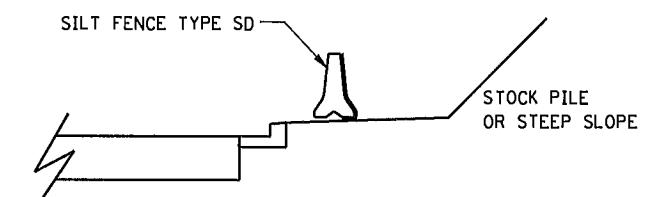

CURB AND GUTTER PROTECTION SYSTEM

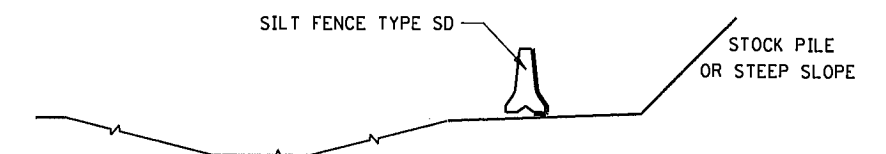

DITCH PROTECTION SYSTEM

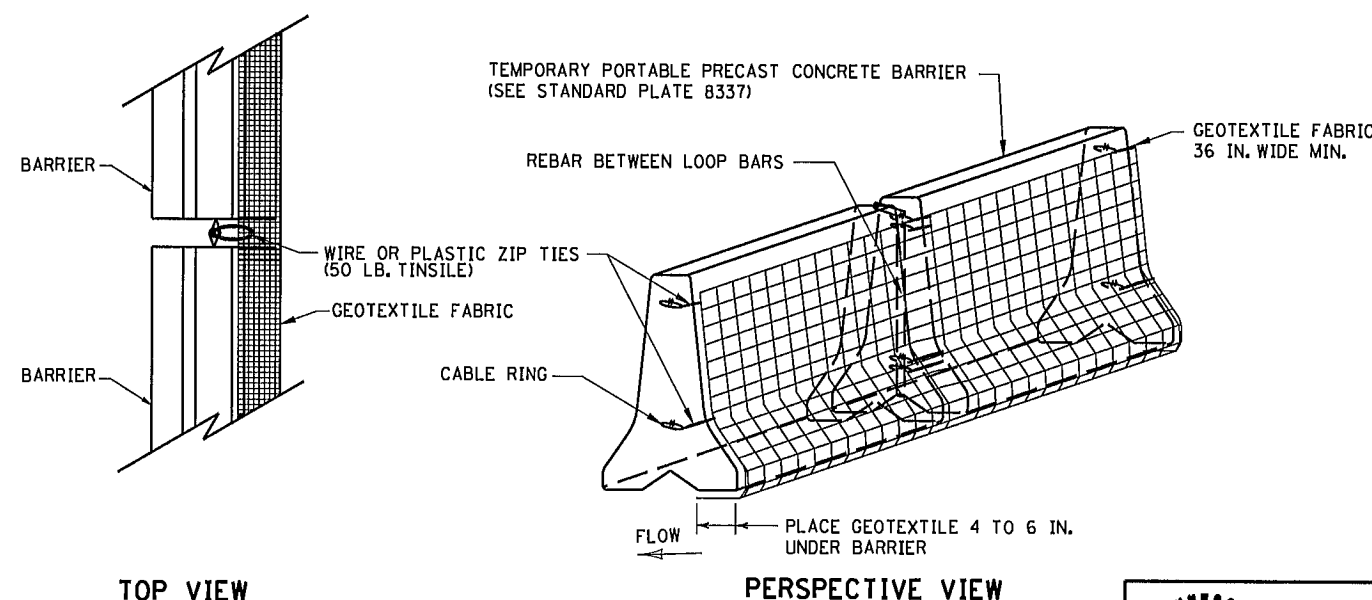

SILT FENCE TYPE SD (SUPER DUTY)
BARRIER WITH LOOP BARS

NOTES:

SEE SPECS. 2533, 2573 & 3886.

SILT FENCE TYPE SD USED TO PROTECT CRITICAL AREAS FROM SHEET FLOW, AND AREAS WHERE OTHER SILT FENCES CANNOT BE PLACED. MAXIMUM CONTRIBUTING AREA: 1 ACRE.



PLACE SILT FENCE TYPE SD ALONG A CONSTANT ELEVATION.

SILT FENCE TYPE SD CAN UTILIZE EITHER A CONCRETE, OR WATER FILLED, TEMPORARY MEDIAN BARRIER.

① PLACING STOCK PILES NEXT TO AN ENVIRONMENTALLY SENSITIVE AREA IS NOT RECOMMENDED, WHEN THERE ARE NO FEASIBLE ALTERNATIVES, PLACE SILT FENCE SD AS SHOWN OR AS DIRECTED BY THE ENGINEER.

② CRITICAL AREAS INCLUDE WETLANDS, JUDICIAL DITCHES, STREAMS, WATER BODIES, AND OTHER AREAS REQUIRING PROTECTION.

LEGEND			
	FLOW ARROW		SEED MIXTURE 25-121 (DISK ANC.) MULCH MATERIAL TYPE 3 FERTILIZER TYPE 3
	STORM SEWER		SOD TYPE SALT RESISTANT
	SILT FENCE, TYPE MACHINE SLICED		SEED MIXTURE 35-221 (BROADCAST) MULCH MATERIAL TYPE 3 FERTILIZER TYPE 3
	SEDIMAT CONTROL LOG TYP WOOD FIBER EROSION CONTROL BLANKET CAT 3		SEED MIXTURE 33-261 (DISK ANC.) FERTILIZER TYPE 3 EROSION CONTROL BLANKET TYPE 0
	CULVERT END CONTROLS (CULVERT PROTECTION)		
	STORM DRAIN INLET PROTECTION		
	RANDOM RIPRAP		
	WETLAND DELINEATION		

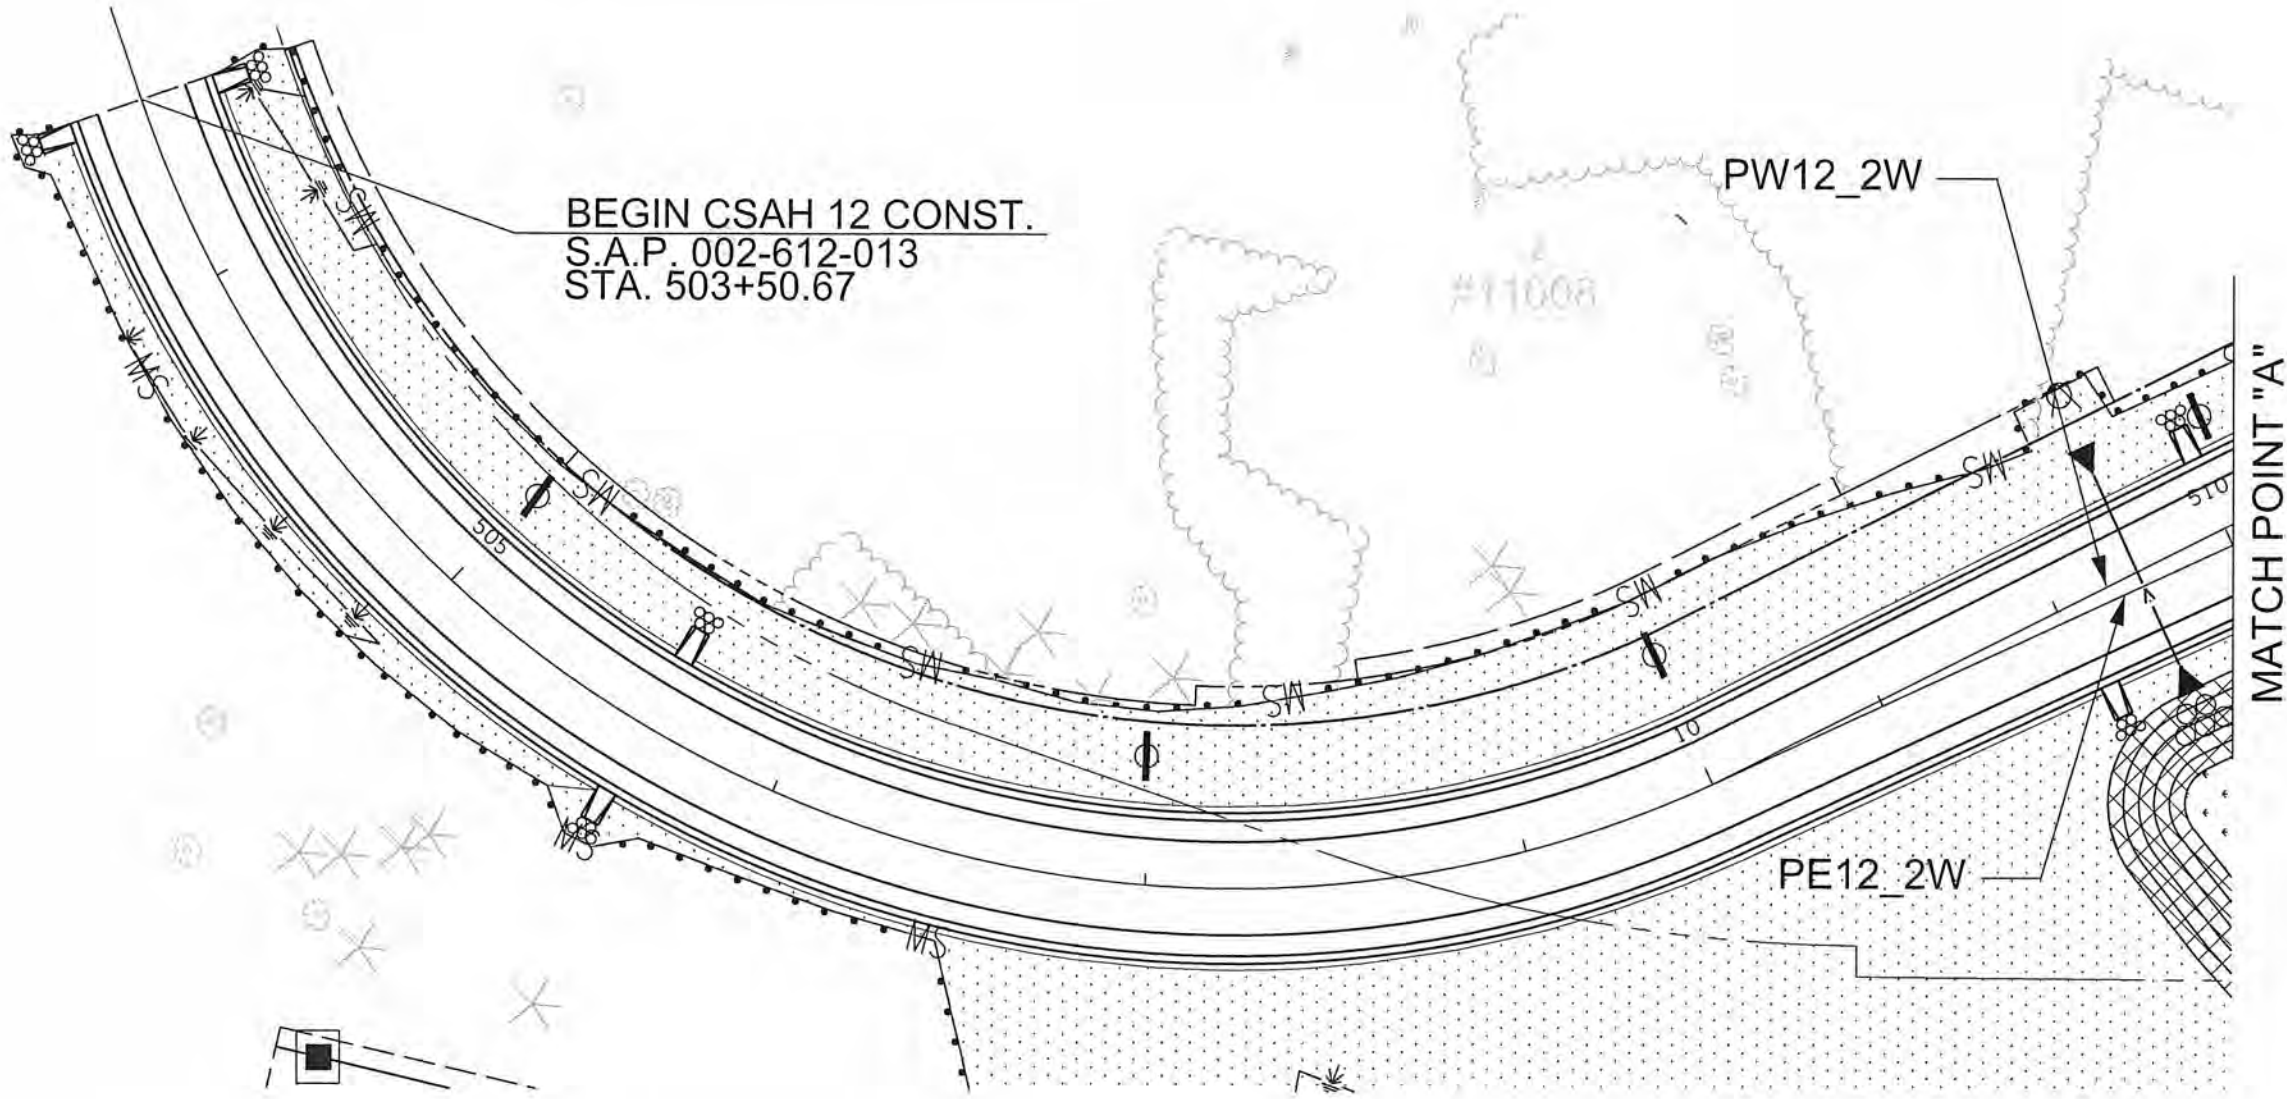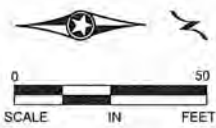

1	4/22/2016	JCF	NJD	JEO	CHANGED ALL EROSION CONTROL / TURF EST. SHEETS TO REFLECT POND GRAPHIC MODIFICATIONS
2	5/04/2016	JCF	NJD	JEO	ADDED RIPRAP / GEO FILTER AT ENDS OF ADDED CONC. FLUMES
NO	DATE	BY	CKD	APPR	REVISION
NAME: P:\02-612-13\Plan\002612013_ERO_P1.dgn 05/04/2016 10:43:26 AM					

I HEREBY CERTIFY THAT THIS PLAN WAS PREPARED BY ME OR UNDER MY DIRECT SUPERVISION AND THAT I AM A DULY LICENSED PROFESSIONAL ENGINEER UNDER THE LAWS OF THE STATE OF MINNESOTA.

PRINT NAME: NICHOLAS J DOBDA
SIGNATURE:
DATE: 5-4-16 LICENSE NO. 49046

DRAWN BY: JCF DATE: 01-01-16
DESIGN BY: NJD DATE: 08-01-15
CHECKED BY: JEO DATE: 01-15-16



ANOKA COUNTY
HIGHWAY DEPT.



ANOKA COUNTY SAP 002-612-013
CITY OF BLAINE SAP 106-020-034
CITY OF LINO LAKES SAP 210-020-007

1 OF 6
WEST APPROACH

TURF ESTABLISHMENT &
EROSION CONTROL PLAN
STA 503+50.67 TO STA 510+00.00

Sheet 89 of 141 Sheets

LEGEND			
	FLOW ARROW		SEED MIXTURE 25-121 (DISK ANC.) MULCH MATERIAL TYPE 3 FERTILIZER TYPE 3
	STORM SEWER		SOD TYPE SALT RESISTANT
	SILT FENCE, TYPE MACHINE SLICED		SEED MIXTURE 35-221 (BROADCAST) MULCH MATERIAL TYPE 3 FERTILIZER TYPE 3
	SEDIMAT CONTROL LOG TYP WOOD FIBER EROSION CONTROL BLANKET CAT 3		SEED MIXTURE 33-261 (DISK ANC.) FERTILIZER TYPE 3 EROSION CONTROL BLANKET TYPE 0
	CULVERT END CONTROLS (CULVERT PROTECTION)		
	STORM DRIAN INLET PROTECTION		
	RANDOM RIPRAP		
	WETLAND DELINEATION		

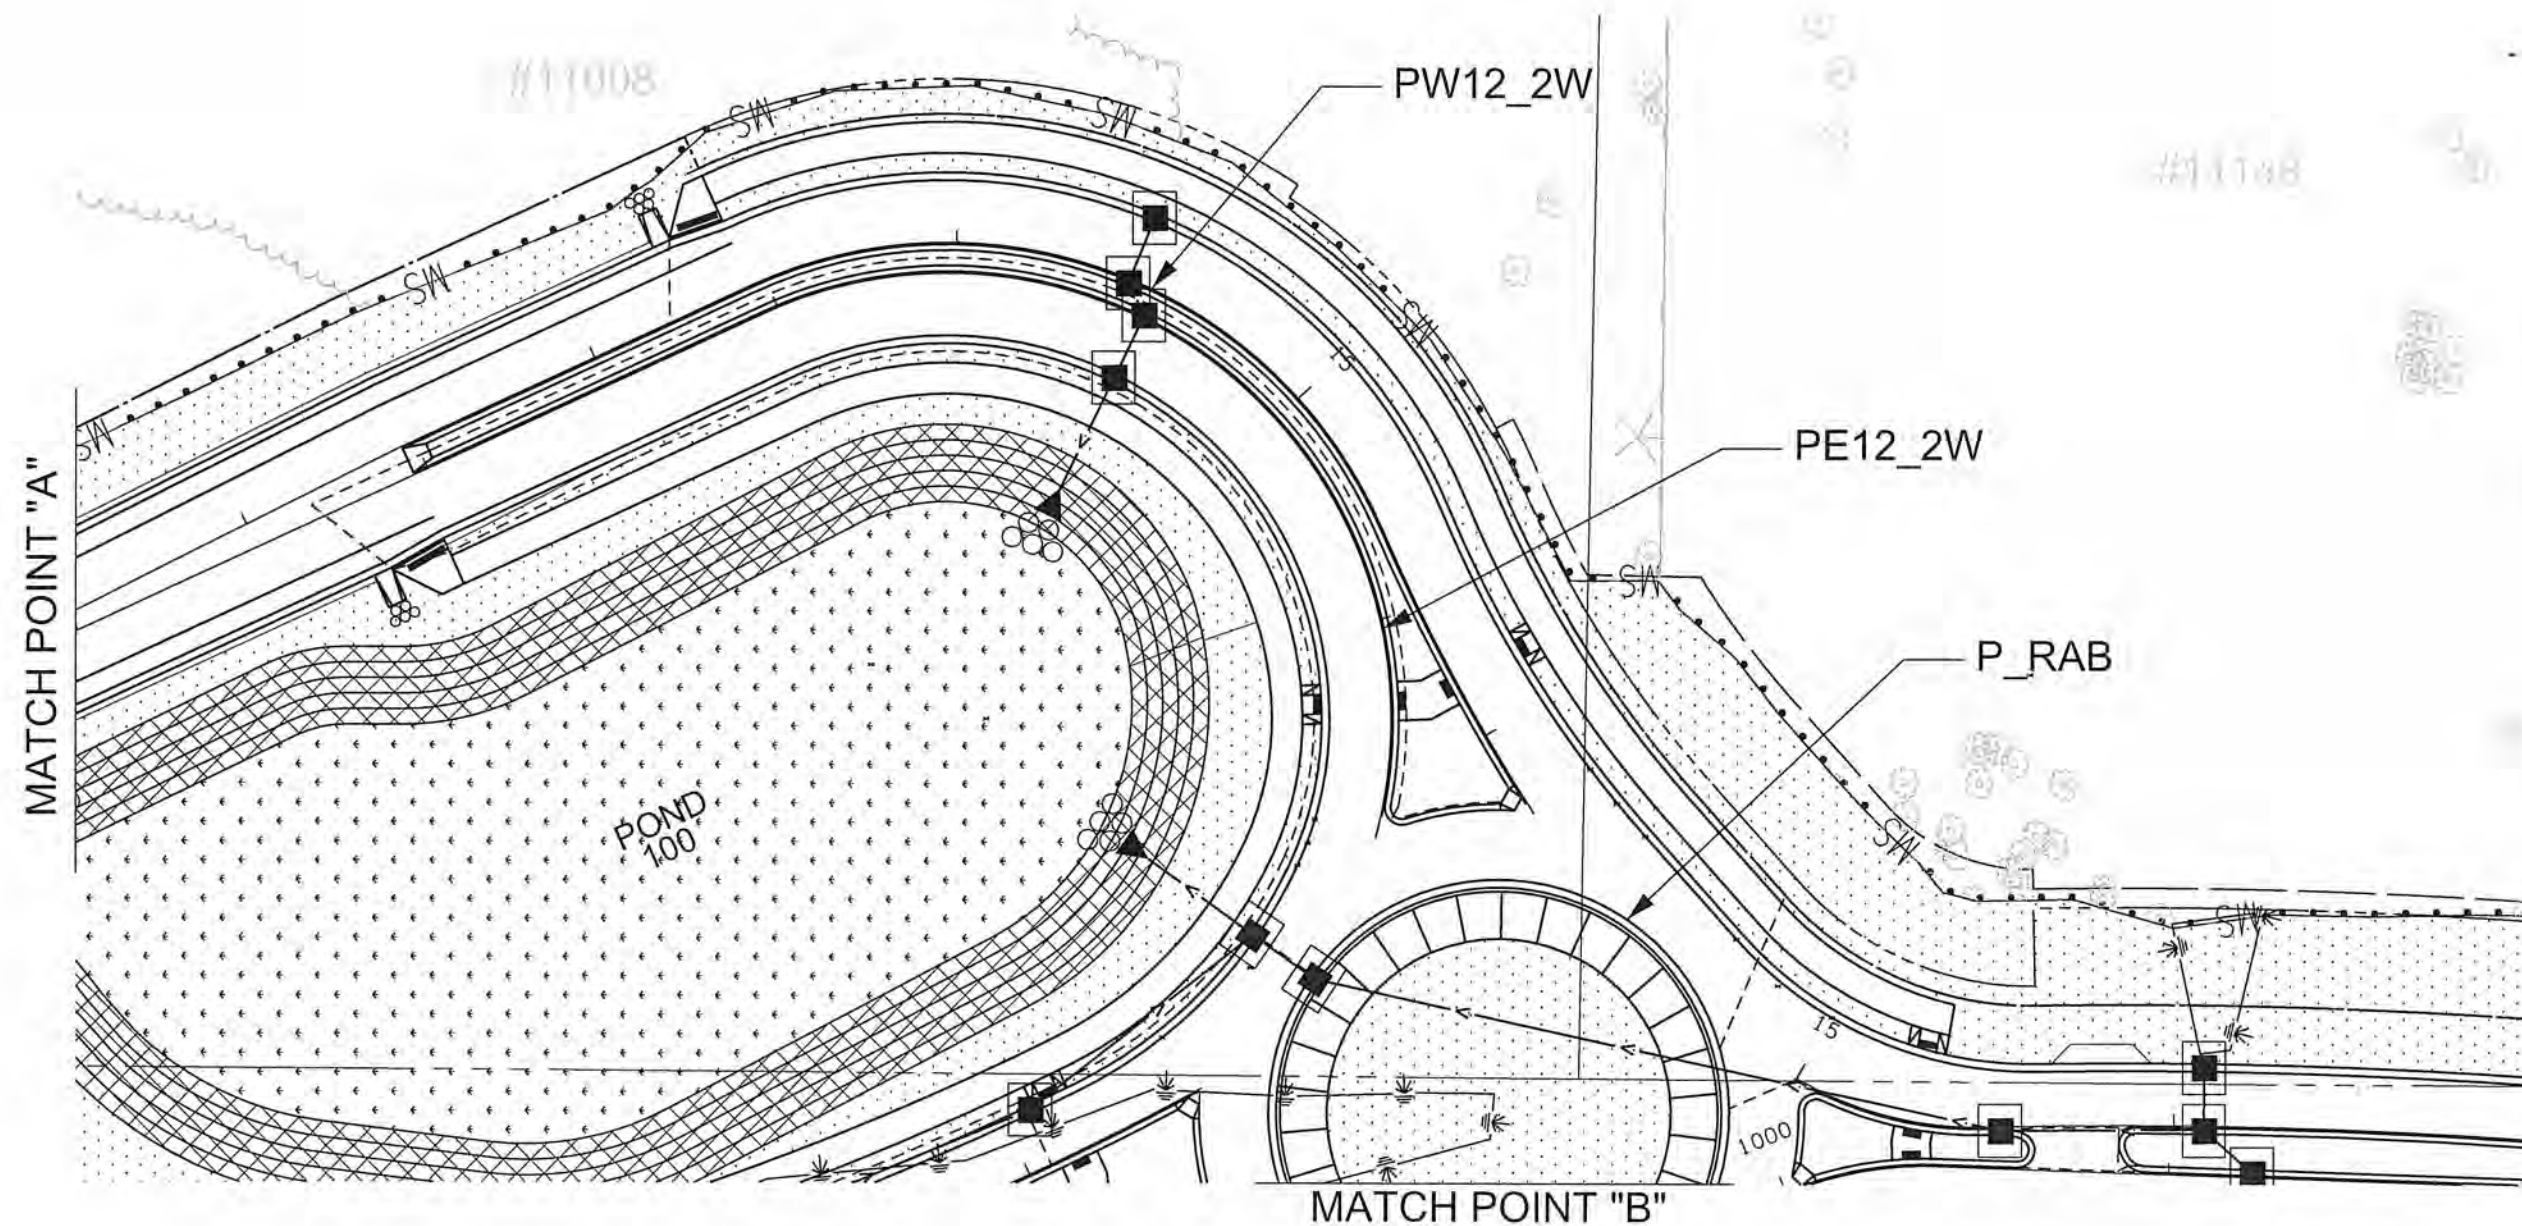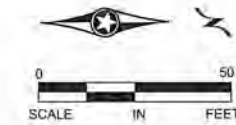

2 OF 6
WEST APPROACH CONT.

1	4/22/2016	JCF	NJD	JEO	CHANGED ALL EROSION CONTROL / TURF EST. SHEETS TO REFLECT POND GRAPHIC MODIFICATIONS
2	5/04/2016	JCF	NJD	JEO	ADDED RIPRAP / GEO FILTER AT ENDS OF ADDED CONC. FLUMES
NO	DATE	BY	CKD	APPR	REVISION
NAME: P:\02-612-13\Plan\002612013_ERD_P2.dgn 05/04/2016 10:43:28 AM					

I HEREBY CERTIFY THAT THIS PLAN WAS PREPARED BY ME
OR UNDER MY DIRECT SUPERVISION AND THAT I AM A DULY
LICENSED PROFESSIONAL ENGINEER UNDER THE LAWS OF
THE STATE OF MINNESOTA.
PRINT NAME: NICHOLAS J DOBDA
SIGNATURE:
DATE: 5-4-16 LICENSE NO. 49046

DRAWN BY JCF DATE 01-01-16
DESIGN BY NJD DATE 08-01-15
CHECKED BY JEO DATE 01-15-16




ANOKA COUNTY
HIGHWAY DEPT.

ANOKA COUNTY SAP 002-612-013
CITY OF BLAINE SAP 106-020-034
CITY OF LINO LAKES SAP 210-020-007

TURF ESTABLISHMENT &
EROSION CONTROL PLAN
STA 510+00.00 TO STA 514+57.12
Sheet 90 of 141 Sheets

LEGEND			
	FLOW ARROW		SEED MIXTURE 25-121 (DISK ANC.) MULCH MATERIAL TYPE 3 FERTILIZER TYPE 3
	STORM SEWER		SOD TYPE SALT RESISTANT
	SILT FENCE, TYPE MACHINE SLICED		SEED MIXTURE 35-221 (BROADCAST) MULCH MATERIAL TYPE 3 FERTILIZER TYPE 3
	SEDIMENT CONTROL LOG TYP WOOD FIBER EROSION CONTROL BLANKET CAT 3		SEED MIXTURE 33-261 (DISK ANC.) FERTILIZER TYPE 3 EROSION CONTROL BLANKET TYPE 0
	CULVERT END CONTROLS (CULVERT PROTECTION)		
	STORM DRAIN INLET PROTECTION		
	RANDOM RIPRAP		
	WETLAND DELINEATION		

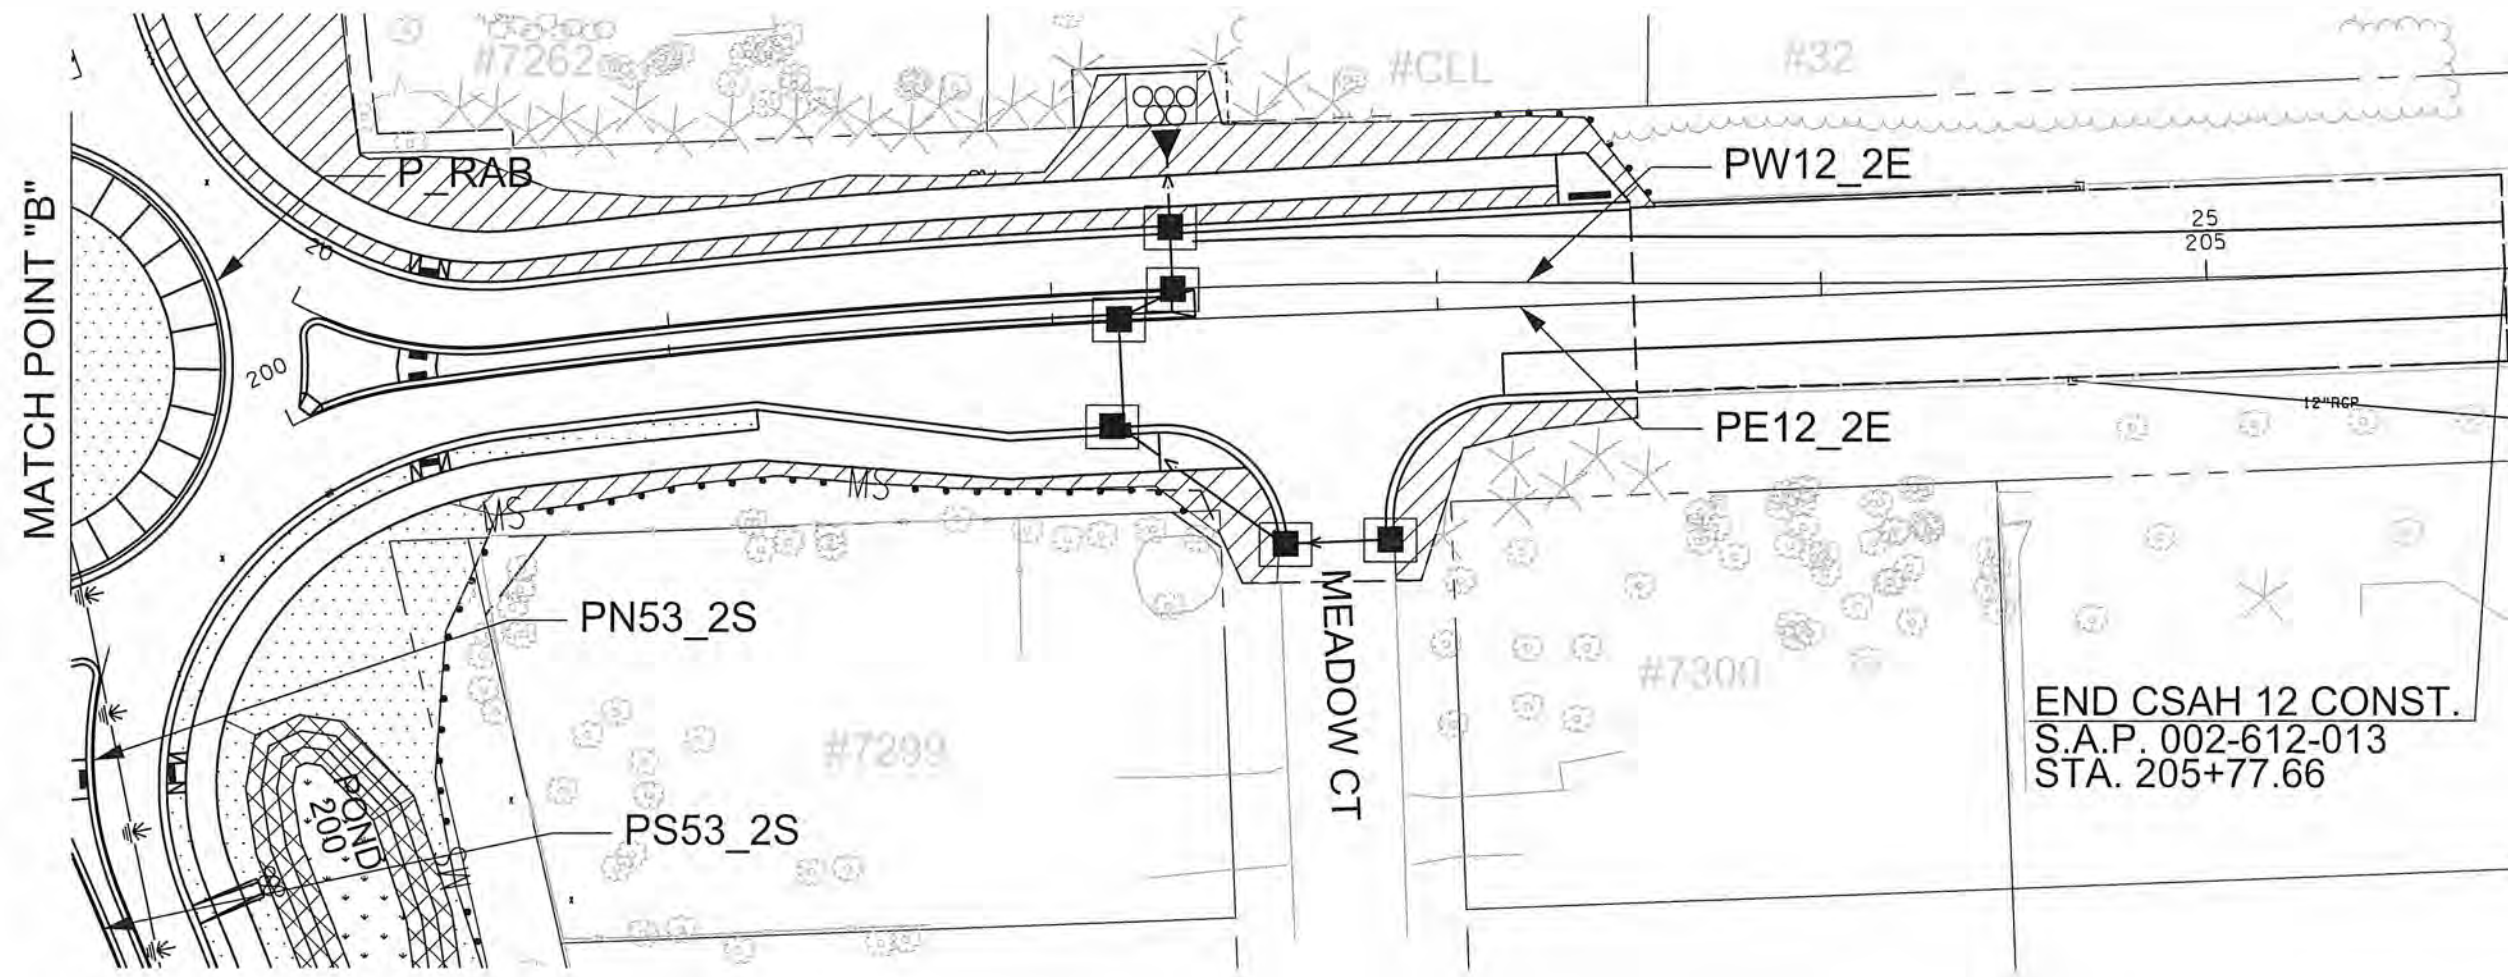


3 OF 6
EAST APPROACH

1	4/22/2016	JCF	NJD	JEO	CHANGED ALL EROSION CONTROL / TURF EST. SHEETS TO REFLECT POND GRAPHIC MODIFICATIONS	I HEREBY CERTIFY THAT THIS PLAN WAS PREPARED BY ME OR UNDER MY DIRECT SUPERVISION AND THAT I AM A DULY LICENSED PROFESSIONAL ENGINEER UNDER THE LAWS OF THE STATE OF MINNESOTA. PRINT NAME: NICHOLAS J DOBDA SIGNATURE: DATE: 5-4-16 LICENSE NO. 49046	DRAWN BY JCF DATE 01-01-16 DESIGN BY NJD DATE 08-01-15 CHECKED BY JEO DATE 01-15-16	ANOKA COUNTY HIGHWAY DEPT.	ANOKA COUNTY SAP 002-612-013 CITY OF BLAINE SAP 106-020-034 CITY OF LINO LAKES SAP 210-020-007	TURF ESTABLISHMENT & EROSION CONTROL PLAN STA 200+00.00 TO STA 205+77.66 Sheet 91 of 141 Sheets
2	5/04/2016	JCF	NJD	JEO	ADDED RIPRAP / GEO FILTER AT ENDS OF ADDED CONC. FLUMES					
NO	DATE	BY	CKD	APPR	REVISION					

NAME: P:\02-612-13\Plan\002612013_ERO_P3.dgn 05/04/2016 10:43:30 AM

BEGIN CR 53 CONST.
STA. 798+67.94

LEGEND			
	FLOW ARROW		SEED MIXTURE 25-121 (DISK ANC.) MULCH MATERIAL TYPE 3 FERTILIZER TYPE 3
	STORM SEWER		SOD TYPE SALT RESISTANT
	SILT FENCE, TYPE MACHINE SLICED		SEED MIXTURE 35-221 (BROADCAST) MULCH MATERIAL TYPE 3 FERTILIZER TYPE 3
	SEDIMAT CONTROL LOG TYP WOOD FIBER EROSION CONTROL BLANKET CAT 3		SEED MIXTURE 33-261 (DISK ANC.) FERTILIZER TYPE 3 EROSION CONTROL BLANKET TYPE 0
	CULVERT END CONTROLS (CULVERT PROTECTION)		
	STORM DRIAN INLET PROTECTION		
	RANDOM RIPRAP		
	WETLAND DELINEATION		

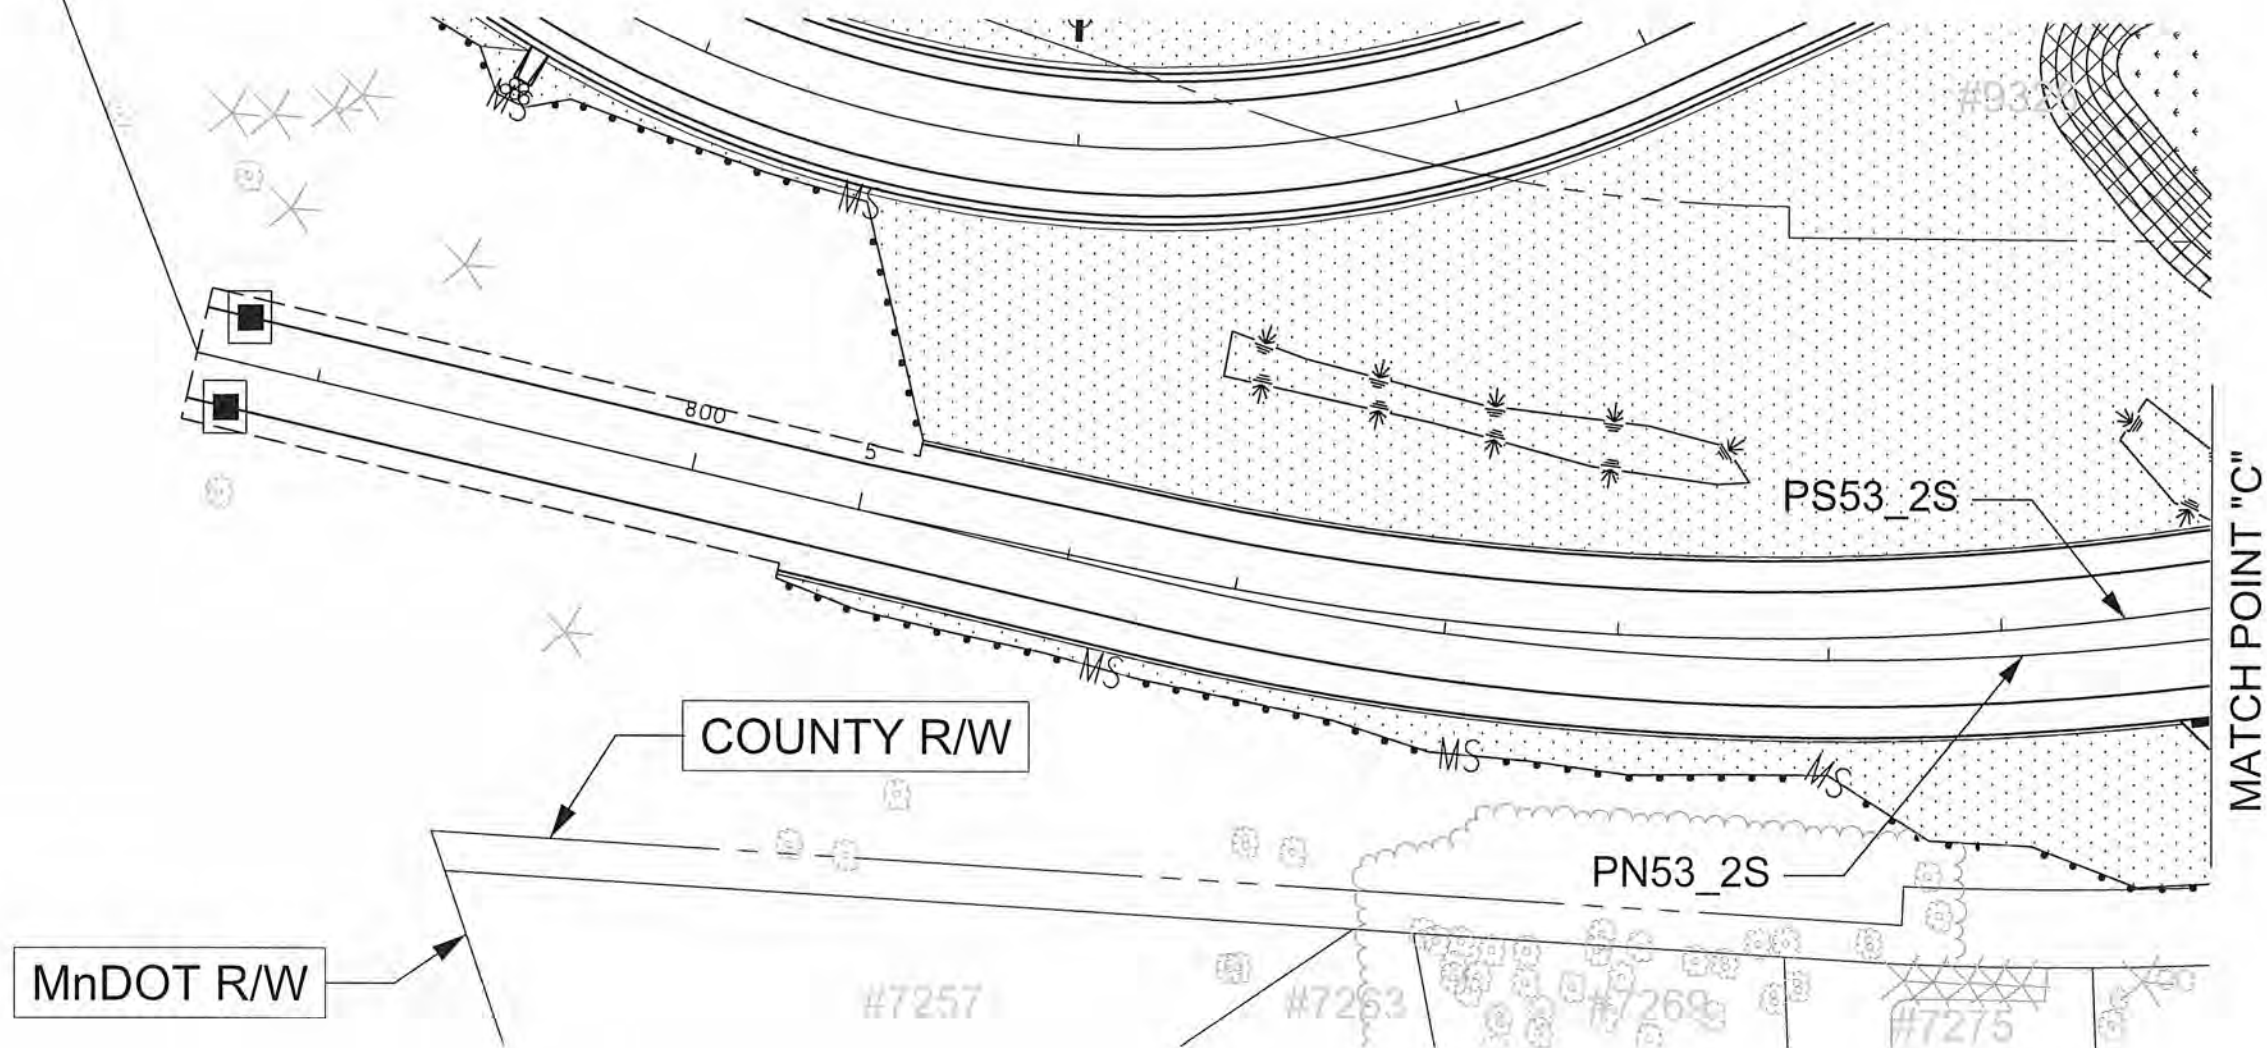

1	4/22/2016	JCF	NJD	JEO	CHANGED ALL EROSION CONTROL / TURF EST. SHEETS TO REFLECT POND GRAPHIC MODIFICATIONS
2	5/04/2016	JCF	NJD	JEO	ADDED RIPRAP / GEO FILTER AT ENDS OF ADDED CONC. FLUMES
NO	DATE	BY	CKD	APPR.	REVISION
NAME: P:\02-612-13\Plan\002612013_ERO_P4.dgn 05/04/2016 10:47:04 AM					

I HEREBY CERTIFY THAT THIS PLAN WAS PREPARED BY ME
OR UNDER MY DIRECT SUPERVISION AND THAT I AM A DULY
LICENSED PROFESSIONAL ENGINEER UNDER THE LAWS OF
THE STATE OF MINNESOTA.
PRINT NAME: NICHOLAS J DOBDA
SIGNATURE:
DATE: 5-4-16 LICENSE NO. 49046

DRAWN BY JCF DATE 01-01-16
DESIGN BY NJD DATE 08-01-15
CHECKED BY JEO DATE 01-15-16





ANOKA COUNTY
HIGHWAY DEPT.

ANOKA COUNTY SAP 002-612-013
CITY OF BLAINE SAP 106-020-034
CITY OF LINO LAKES SAP 210-020-007

4 OF 6
SOUTH APPROACH
TURF ESTABLISHMENT &
EROSION CONTROL PLAN
STA 798+67.94 TO STA 804+00.00
Sheet 92 of 141 Sheets

LEGEND			
	FLOW ARROW		SEED MIXTURE 25-121 (DISK ANG.) MULCH MATERIAL TYPE 3 FERTILIZER TYPE 3
	STORM SEWER		SOD TYPE SALT RESISTANT
	SILT FENCE, TYPE MACHINE SLICED		SEED MIXTURE 35-221 (BROADCAST) MULCH MATERIAL TYPE 3 FERTILIZER TYPE 3
	SEDIMAT CONTROL LOG TYP WOOD FIBER EROSION CONTROL BLANKET CAT 3		SEED MIXTURE 33-261 (DISK ANG.) FERTILIZER TYPE 3 EROSION CONTROL BLANKET TYPE 0
	CULVERT END CONTROLS (CULVERT PROTECTION)		
	STORM DRAIN INLET PROTECTION		
	RANDOM RIPRAP		
	WETLAND DELINEATION		

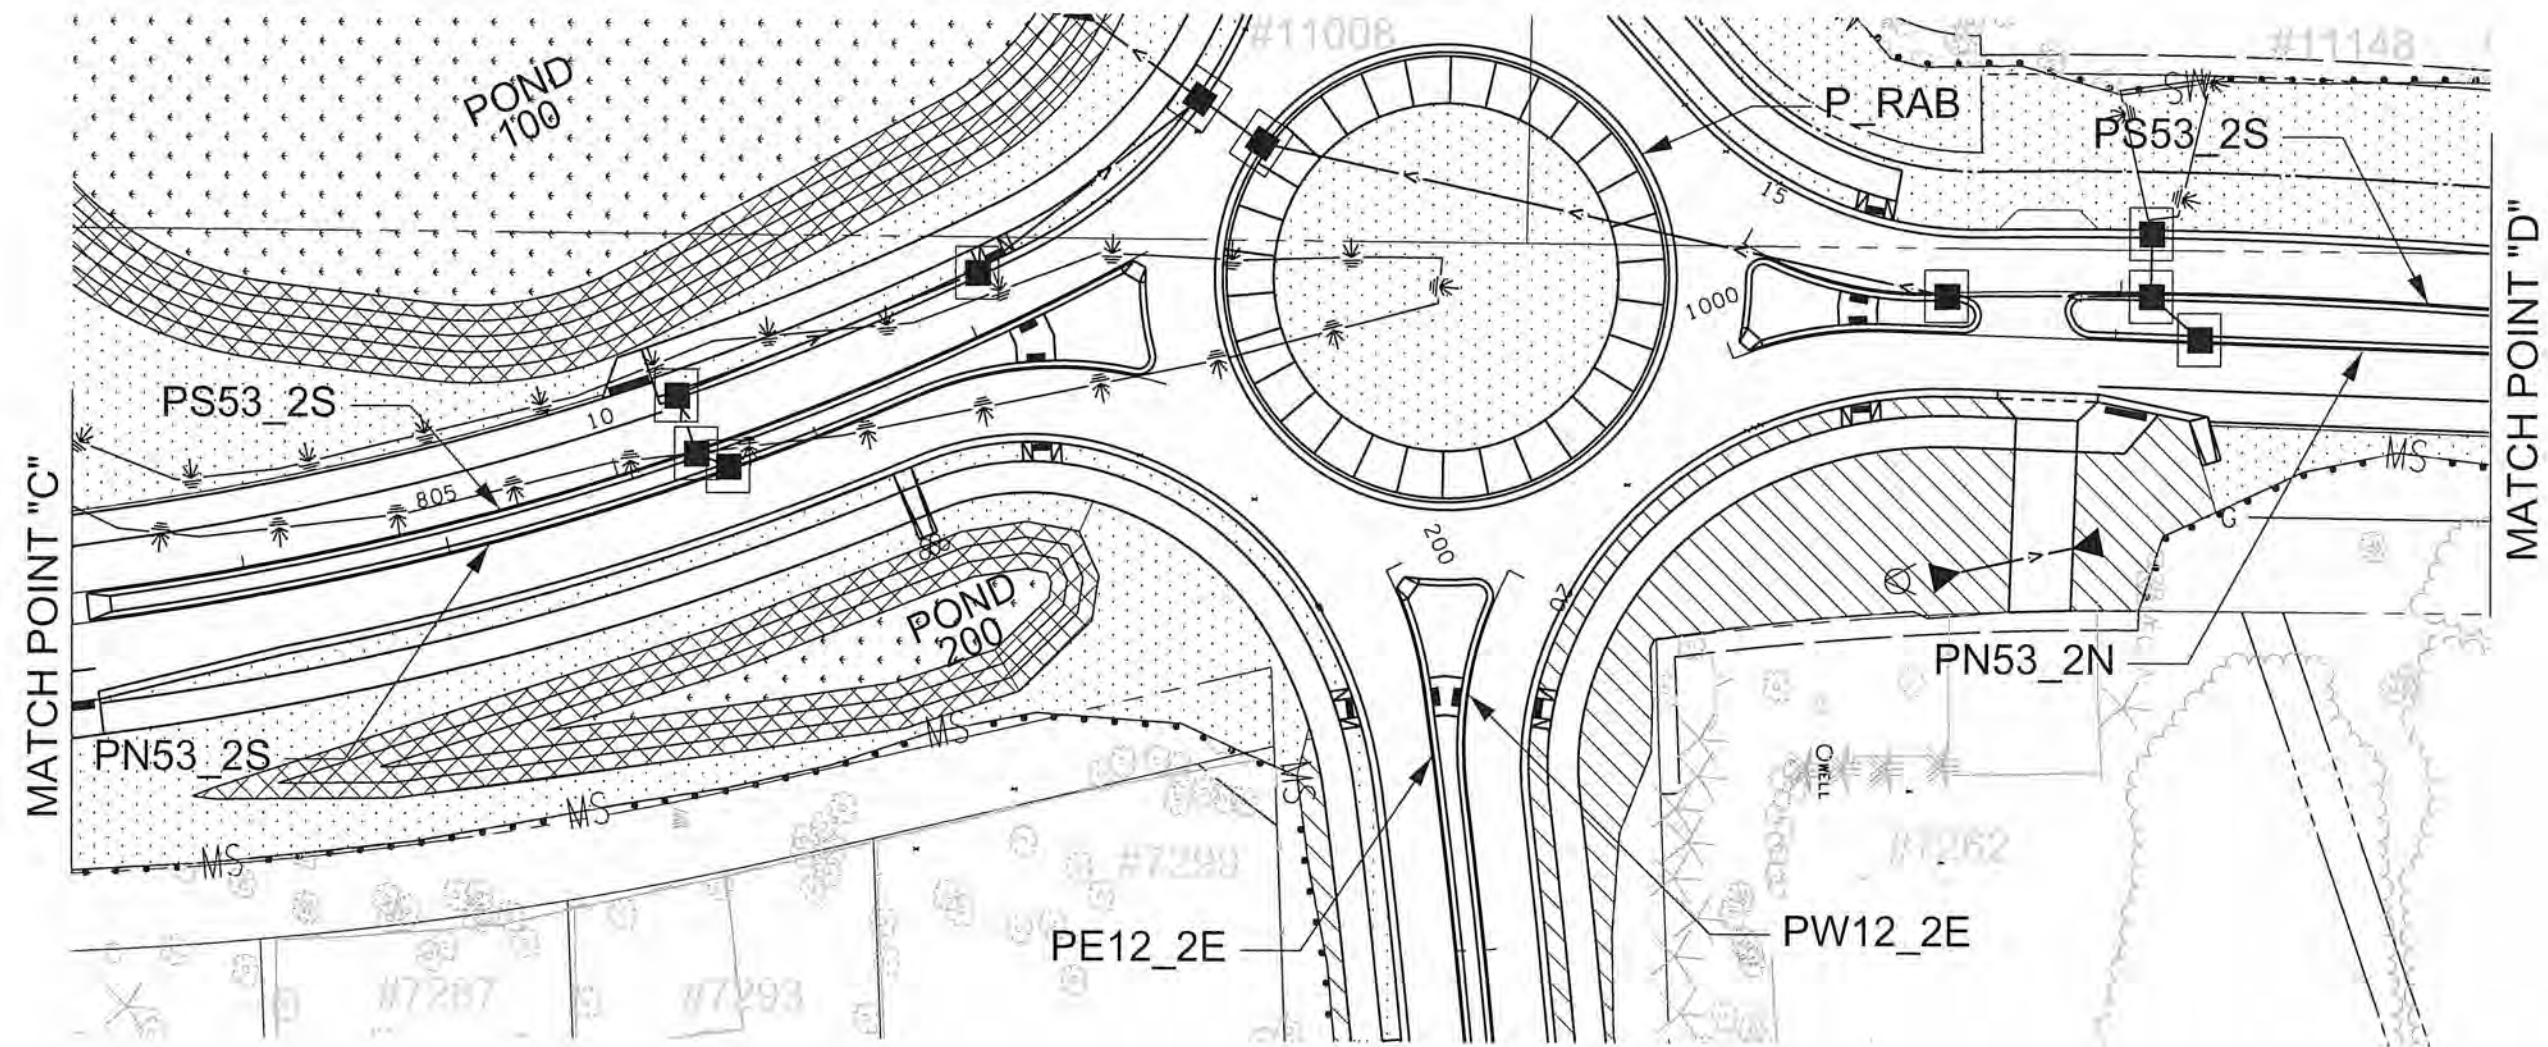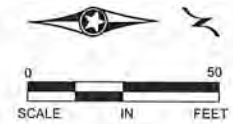

5 OF 6
CENTER

1	4/22/2016	JCF	NJD	JEO	CHANGED ALL EROSION CONTROL / TURF EST. SHEETS TO REFLECT POND GRAPHIC MODIFICATIONS
2	5/04/2016	JCF	NJD	JEO	ADDED RIPRAP / GEO FILTER AT ENDS OF ADDED CONC. FLUMES
NO	DATE	BY	CKD	APPR	REVISION
NAME: P:\02-612-13\Plan\002612013_ERO_P5.dgn 05/04/2016 10:43:36 AM					

I HEREBY CERTIFY THAT THIS PLAN WAS PREPARED BY ME OR UNDER MY DIRECT SUPERVISION AND THAT I AM A DULY LICENSED PROFESSIONAL ENGINEER UNDER THE LAWS OF THE STATE OF MINNESOTA.
PRINT NAME: NICHOLAS J DOBDA
SIGNATURE:
DATE: 5-4-16 LICENSE NO. 49046

DRAWN BY: JCF DATE: 01-01-16
DESIGN BY: NJD DATE: 08-01-15
CHECKED BY: JEO DATE: 01-15-16




ANOKA COUNTY
HIGHWAY DEPT.

ANOKA COUNTY SAP 002-612-013
CITY OF BLAINE SAP 106-020-034
CITY OF LINO LAKES SAP 210-020-007

TURF ESTABLISHMENT &
EROSION CONTROL PLAN
STA 804+00.00 TO STA 806+94.31
STA 1000+00.00 TO STA 1002+00.00
Sheet 93 of 141 Sheets

LEGEND			
	FLOW ARROW		SEED MIXTURE 25-121 (DISK ANC.) MULCH MATERIAL TYPE 3 FERTILIZER TYPE 3
	STORM SEWER		SOD TYPE SALT RESISTANT
	SILT FENCE, TYPE MACHINE SLICED		SEED MIXTURE 35-221 (BROADCAST) MULCH MATERIAL TYPE 3 FERTILIZER TYPE 3
	SEDIMAT CONTROL LOG TYP WOOD FIBER EROSION CONTROL BLANKET CAT 3		SEED MIXTURE 33-261 (DISK ANC.) FERTILIZER TYPE 3 EROSION CONTROL BLANKET TYPE 0
	CULVERT END CONTROLS (CULVERT PROTECTION)		
	STORM DRIAN INLET PROTECTION		
	RANDOM RIPRAP		
	WETLAND DELINEATION		

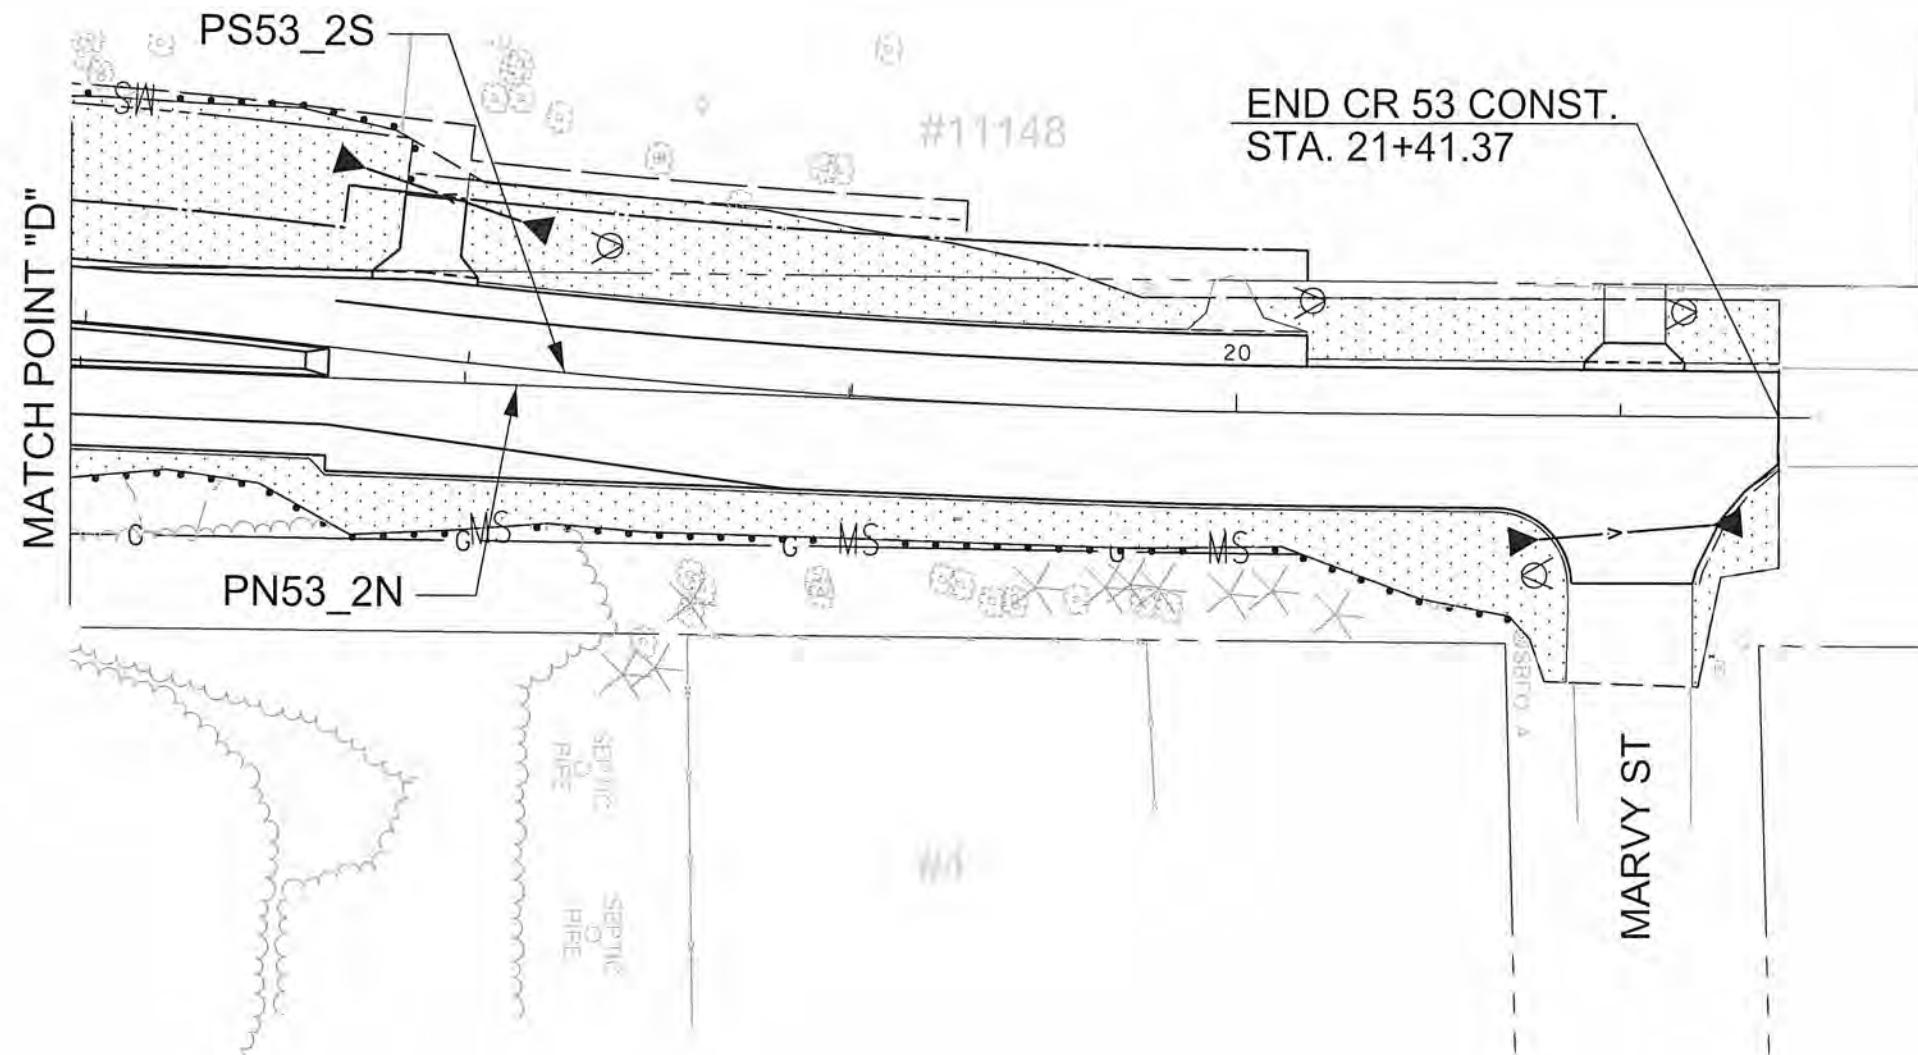

6 OF 6
NORTH APPROACH

1	4/22/2016	JCF	NJD	JEO	CHANGED ALL EROSION CONTROL / TURF EST. SHEETS TO REFLECT POND GRAPHIC MODIFICATIONS
1	4/22/2016	JCF	NJD	JEO	CHANGED SEEDING AREA GRAPHIC AT DRWAY 21+00 LSB.
NO	DATE	BY	CKD	APPR	REVISION
NAME: P:\02-612-13\Plan\002612013_ERO_P6.dgn 04/22/2016 11:55:11 AM					

I HEREBY CERTIFY THAT THIS PLAN WAS PREPARED BY ME OR UNDER MY DIRECT SUPERVISION AND THAT I AM A DULY LICENSED PROFESSIONAL ENGINEER UNDER THE LAWS OF THE STATE OF MINNESOTA.
PRINT NAME: NICHOLAS J DOBDA
SIGNATURE:
DATE: 4-22-16 LICENSE NO. 49046

DRAWN BY: JCF DATE: 01-01-16
DESIGN BY: NJD DATE: 08-01-15
CHECKED BY: JEO DATE: 01-15-16



ANOKA COUNTY
HIGHWAY DEPT.

ANOKA COUNTY SAP 002-612-013
CITY OF BLAINE SAP 106-020-034
CITY OF LINO LAKES SAP 210-020-007

TURF ESTABLISHMENT &
EROSION CONTROL PLAN
STA 1002+00.00 TO STA 21+41.37
Sheet 94 of 141 Sheets

PERMANENT PAVEMENT MARKING PLAN
NOTES AND GUIDELINES

GENERAL INFORMATION:
THE ENGINEER'S INVOLVEMENT IN THE APPLICATION OF THE MATERIAL SHALL BE LIMITED TO FIELD CONSULTATION AND INSPECTION. ANOKA COUNTY HIGHWAY DEPARTMENT WILL PLACE NECESSARY "SPOTTING" AT APPROPRIATE POINTS TO PROVIDE HORIZONTAL CONTROL FOR STRIPING AND TO DETERMINE NECESSARY STARTING AND CUTOFF POINTS, LONGITUDINAL JOINTS, PAVEMENT EDGES AND EXISTING MARKINGS MAY SERVE AS HORIZONTAL CONTROL WHEN SO DIRECTED.

EDGE LINES AND LANE LINES ARE TO BE BROKEN ONLY AT INTERSECTIONS WITH PUBLIC ROADS AND AT PRIVATE ENTRANCES IF THEY ARE CONTROLLED BY A YIELD SIGN, STOP SIGN OR TRAFFIC SIGNAL. THE BREAK POINT IS TO BE AT THE START OF THE RADIUS FOR THE INTERSECTION OR AT MARKED STOP LINES OR CROSSWALKS.

A TOLERANCE OF 1/4 INCH UNDER OR 1/4 INCH OVER THE SPECIFIED WIDTH WILL BE ALLOWED FOR STRIPING PROVIDED THE VARIATION IS GRADUAL AND DOES NOT DETRACT FROM THE GENERAL APPEARANCE. BROKEN LINE SEGMENTS MAY VARY UP TO ONE-HALF FOOT FROM THE SPECIFIED LENGTHS PROVIDED THE OVER AND UNDER VARIATIONS ARE REASONABLY COMPENSATORY. ALIGNMENT DEVIATIONS FROM THE CONTROL GUIDE SHALL NOT EXCEED 1 INCH. MATERIAL SHALL NOT BE APPLIED OVER LONGITUDINAL JOINTS, ESTABLISHMENT OF APPLICATION TOLERANCES SHALL NOT RELIEVE THE CONTRACTOR OF THEIR RESPONSIBILITY TO COMPLY AS CLOSELY AS PRACTICABLE WITH THE PLANNED DIMENSIONS.

EPOXY:
THE ROAD SURFACE SHALL BE CLEANED AT THE DIRECTION OF THE ENGINEER JUST PRIOR TO APPLICATION. PAVEMENT CLEANING SHALL CONSIST OF AT LEAST BRUSHING WITH A ROTARY BROOM (NON-METALLIC) OR AS RECOMMENDED BY THE MATERIAL MANUFACTURER AND ACCEPTABLE TO THE ENGINEER. NEW PORTLAND CEMENT CONCRETE SURFACES SHALL BE SANDBLAST CLEANED TO REMOVE ANY SURFACE TREATMENT AND/OR LAITANCE ON LOW SPEED (SPEED LIMIT 35 MPH OR LESS) URBAN PORTLAND CEMENT CONCRETE ROADWAYS. SANDBLAST CLEANING SHALL BE USED FOR ALL EPOXY PAVEMENT MARKINGS.

THE EPOXY MARKING APPLICATION SHALL IMMEDIATELY FOLLOW THE PAVEMENT CLEANING. GLASS BEADS SHALL BE APPLIED IMMEDIATELY AFTER APPLICATION OF THE EPOXY RESIN LINE TO PROVIDE AN IMMEDIATE NO-TRACK SYSTEM.

AN EPOXY RESIN LINE 4" WIDE AND 15 MILL THICKNESS (WET), REQUIRES AN APPLICATION RATE OF ONE (1) GALLON OF COMPONENTS FOR 320 FEET OF LINE. GLASS BEADS SHALL BE APPLIED AT A POUND PER GALLON RATE SUFFICIENT TO ACHIEVE AN ACCEPTABLE NO-TRACK SYSTEM.

OPERATIONS SHALL BE CONDUCTED ONLY WHEN THE ROAD PAVEMENT SURFACE TEMPERATURES ARE 50 DEGREES FAHRENHEIT OR GREATER.

PERMANENT PAVEMENT MARKINGS SHALL NOT BE PLACED OVER TEMPORARY TAPE MARKINGS.

PREFORMED THERMOPLASTIC:
THE PREFORMED THERMOPLASTIC MARKINGS SHALL BE APPLIED IN ACCORDANCE WITH THE MANUFACTURER'S RECOMMENDATIONS ON CLEAN AND DRY SURFACES. SEE SPECIAL PROVISIONS FOR PREFORMED THERMOPLASTIC MARKING SPECIFICATIONS.

PAINT:
AT THE TIME OF APPLYING THE MARKING MATERIAL, THE APPLICATION AREA SHALL BE FREE OF CONTAMINATION. THE CONTRACTOR SHALL CLEAN THE ROADWAY SURFACE PRIOR TO THE LINE APPLICAITON IN A MANNER AND TO THE EXTENT REQUIRED BY THE ENGINEER.

GLASS BEADS SHALL BE APPLIED IMMEDIATELY AFTER APPLICATION OF THE PAINT LINE.

EXCEPT WHEN USED AS A TEMPORARY MARKING, PAVEMENT MARKINGS SHALL ONLY BE APPLIED IN SEASONABLE WEATHER WHEN AIR TEMPERATURE IS 50 DEGREES FARHENHEIT OR HIGHER AND SHALL NOT BE APPLIED WHEN THE WIND OR OTHER CONDITIONS CAUSE A FILM OR DUST TO BE DEPOSITED ON THE PAVEMENT SURFACE AFTER CLEANING AND BEFORE THE MARKING MATERIAL CAN BE APPLIED.

THE FILLING OF TANKS, POURING OF MATERIALS OR CLEANING OF EQUIPMENT SHALL NOT BE PERFORMED ON UNPROTECTED PAVEMENT SURFACES UNLESS ADEQUATE PROVISIONS ARE MADE TO PREVENT SPILLAGE OF MATERIAL.

PERMANENT & TEMPORARY PAVEMENT MARKING TABULATION			M2
ITEM NO.	ITEM DESCRIPTION	UNIT	TOTAL QUANTITY
2582.501	PAV T MSSG PREF THERMO	SQ FT	772
2582.502	4" SOLID LINE EPOXY (WHITE AND YELLOW)	LIN FT	10272
2582.502	8" BROKEN LINE EPOXY (WHITE - 3' STRIPE, 3' SKIP)	LIN FT	72
2582.502	4" BROKEN LINE EPOXY (YELLOW - 10' STRIPE, 40' SKIP)	LIN FT	170
2582.502	4" DBLE SOLID LINE EPOXY (YELLOW)	LIN FT	2799


SYMBOLS & MATERIALS LEGEND

CROSSWALK BLOCK WHITE-POLY PREFORM

PAVEMENT MESSAGE (LEFT ARROW)
POLY PREFORM

STRIPING KEY

CIRCLE - EPOXY SQUARE - THERMOPLASTIC
TRIANGLE - PAINT
PENTAGON - REMOVABLE PREFORMED PLASTIC MARKING

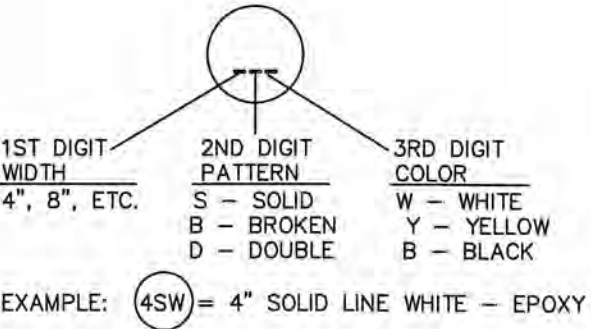

NO	DATE	BY	CKD	APPR	REVISION
NAME: P:\02-612-13\02-612-13\TRAFFIC\0261213 Perm pvmt mrkg guide notes, guidelines.dwg, 04/06/2016 10:12:12 AM					

I HEREBY CERTIFY THAT THIS PLAN WAS PREPARED BY ME OR UNDER MY DIRECT SUPERVISION AND THAT I AM A DULY LICENSED PROFESSIONAL ENGINEER UNDER THE LAWS OF THE STATE OF MINNESOTA.
PRINT NAME: DOUGLAS W. FISCHER
SIGNATURE:
DATE: 4/8/16 LICENSE NO. 20235

DRAWN BY: JB DATE: 02/29/16
DESIGN BY: JB DATE: 02/29/16
CHECKED BY: ST DATE: 03/03/16





ANOKA COUNTY
HIGHWAY DEPT.

ANOKA COUNTY SAP 002-612-013
CITY OF BLAINE SAP 106-020-034
CITY OF LINO LAKES SAP 210-020-007

PERMANENT MARKING
TABULATION
Sheet 95 of 141 Sheets

- NOTES:
① FURNISH & INSTALL
② RETAIN INPLACE SIGN
④ INSTALL SALVAGED SIGN
* ADVISORY SPEED DETERMINED
IN THE FIELD BY THE ENGINEER

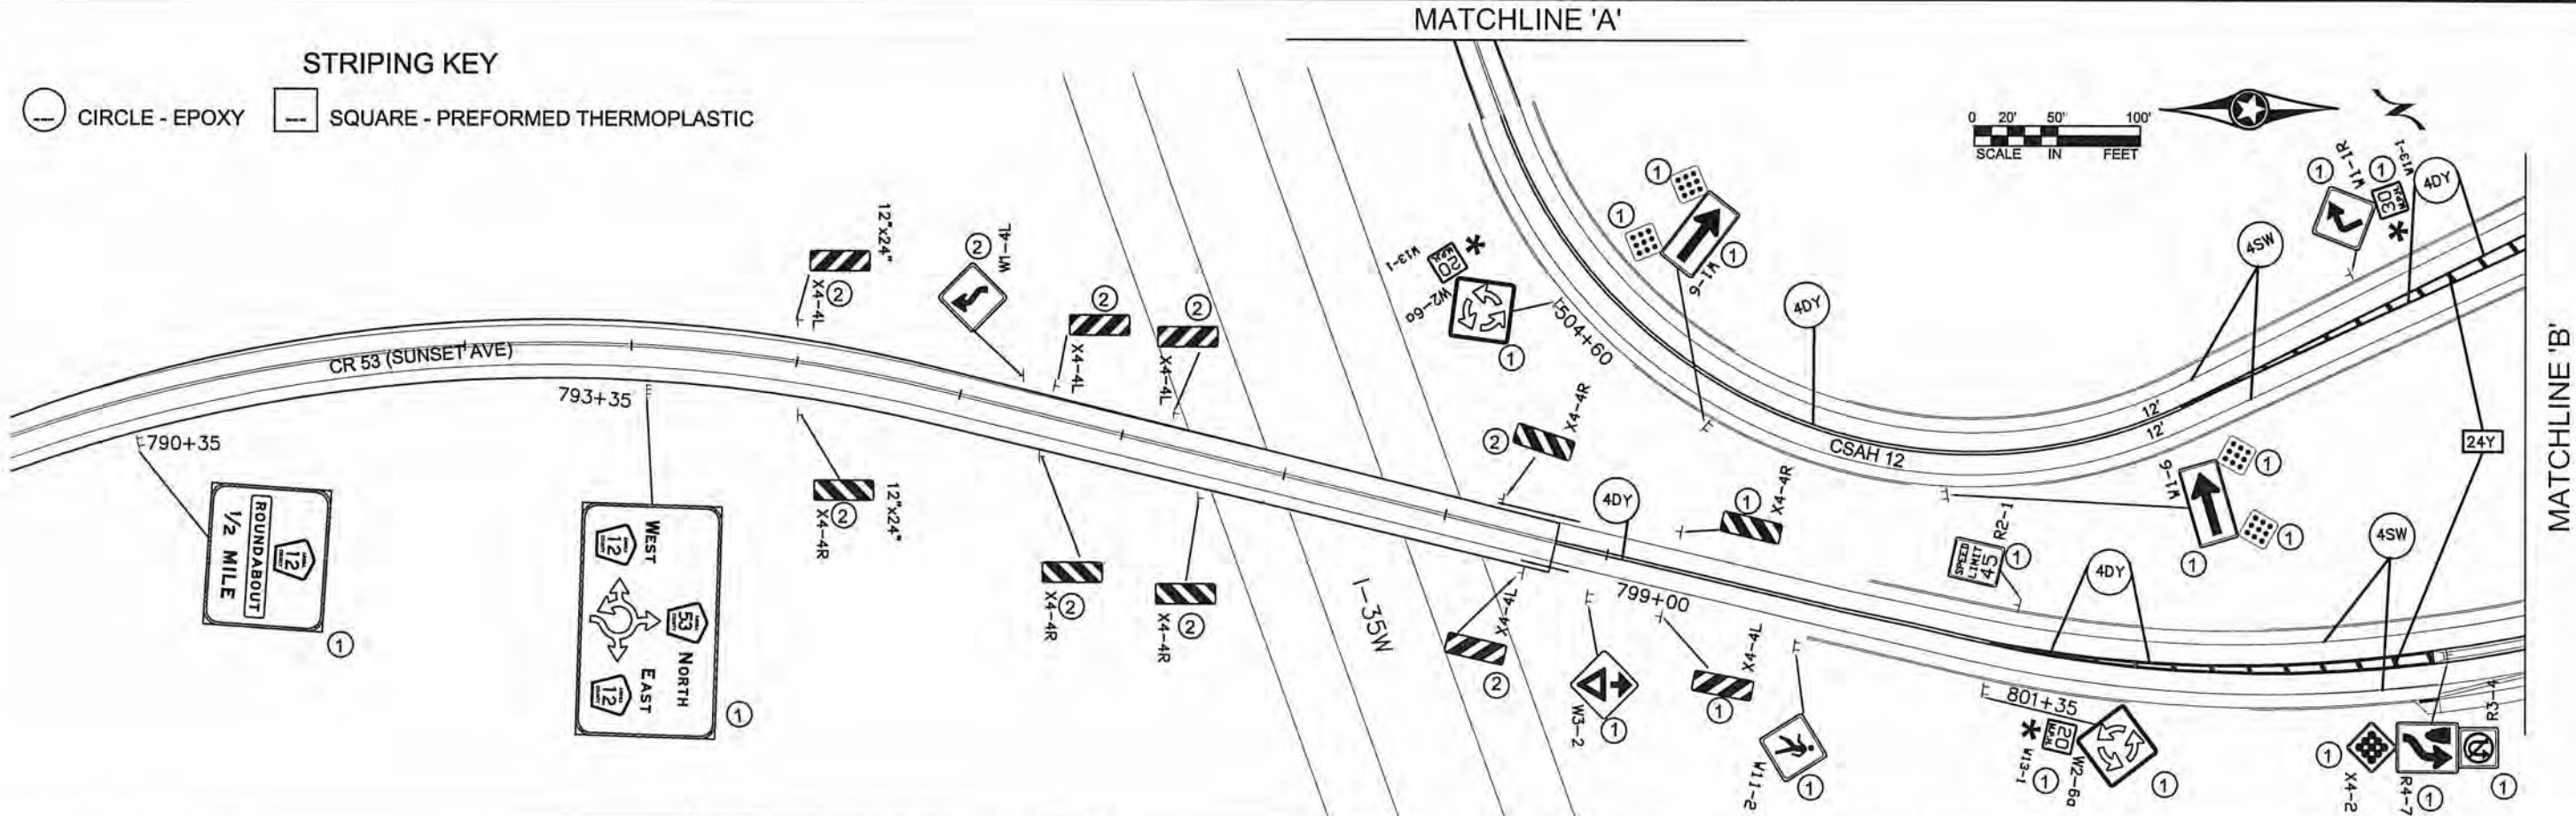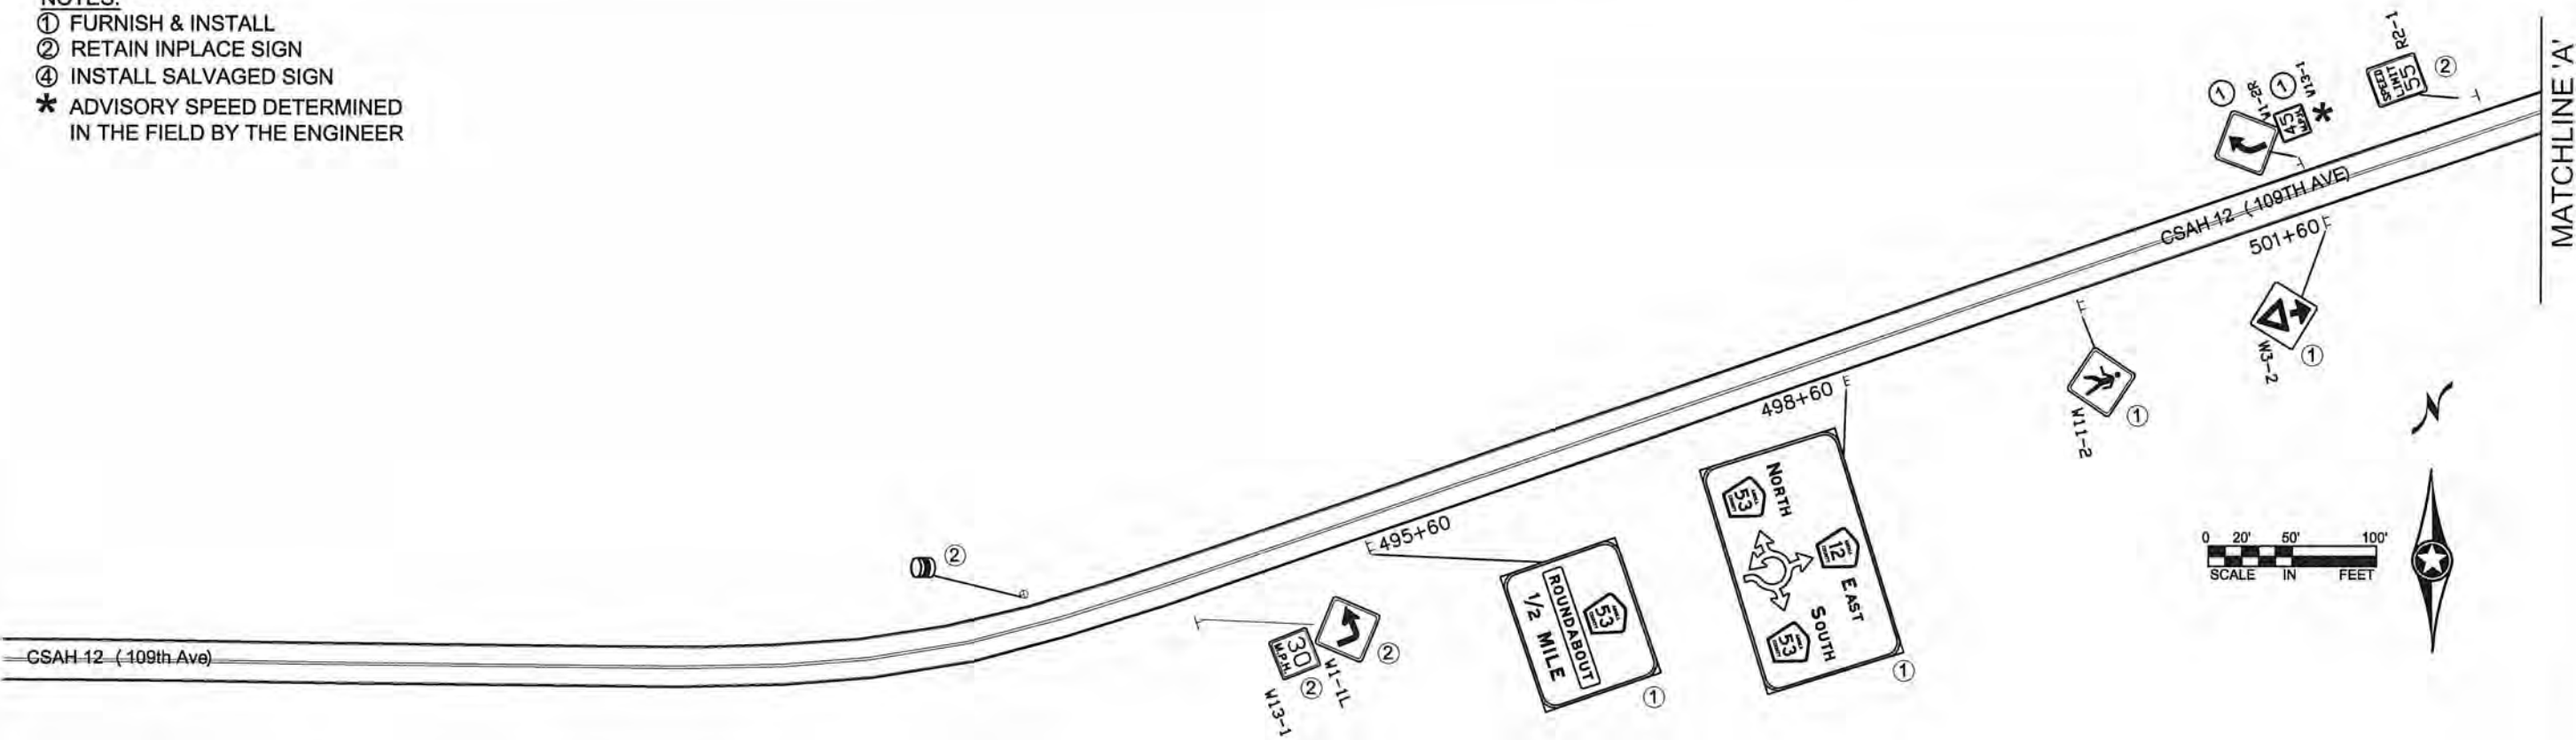

1					05/03/16	ST	JR	JR	ROUNDABOUT ADV SPEED CHANGE; CURVE DELINEATION W/ CHEVRONS
NO	DATE	BY	CKD	APPR	REVISION				
NAME: P:\02-612-13\Bases\TRAFFIC\0261213_permanent signing & striping.dwg, 05/04/2016 9:25:04 AM									

I HEREBY CERTIFY THAT THIS PLAN WAS PREPARED BY ME OR UNDER MY DIRECT SUPERVISION AND THAT I AM A DULY REGISTERED PROFESSIONAL ENGINEER UNDER THE LAWS OF THE STATE OF MINNESOTA.		PRINT NAME: DOUGLAS W. FISHER	SIGNATURE: <i>[Signature]</i>	DATE: 5/10/16	REG. NO. 20235
DRAWN BY: JB	DATE: 2/25/16	DESIGN BY: JB	DATE: 2/25/16	CHECKED BY: ST	DATE: 3/03/16

ANOKA COUNTY
HIGHWAY DEPT.


ANOKA COUNTY SAP 002-612-013
CITY OF BLAINE SAP 106-020-034
CITY OF LINO LAKES SAP 210-020-007

PERMANENT SIGNING & STRIPING



Sheet 96 of 141 Sheets

STRIPING KEY


 CIRCLE - EPOXY  SQUARE - PREFORMED THERMOPLASTIC

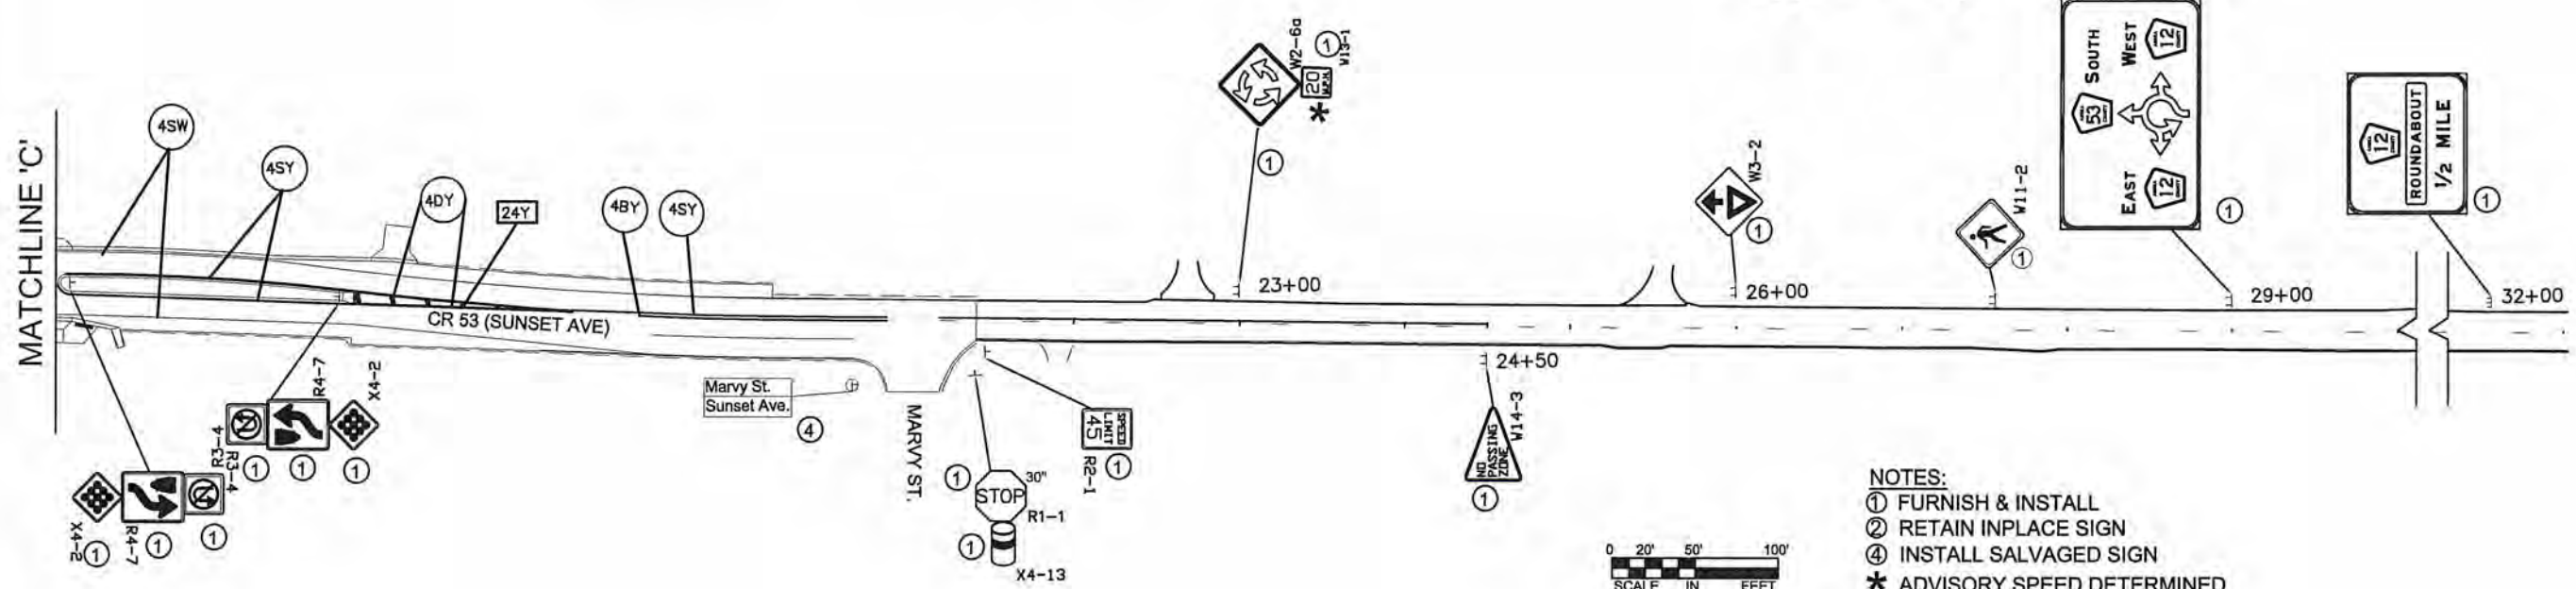

NOTES:
 ① FURNISH & INSTALL
 ② RETAIN INPLACE SIGN
 ④ INSTALL SALVAGED SIGN
 * ADVISORY SPEED DETERMINED IN THE FIELD BY THE ENGINEER

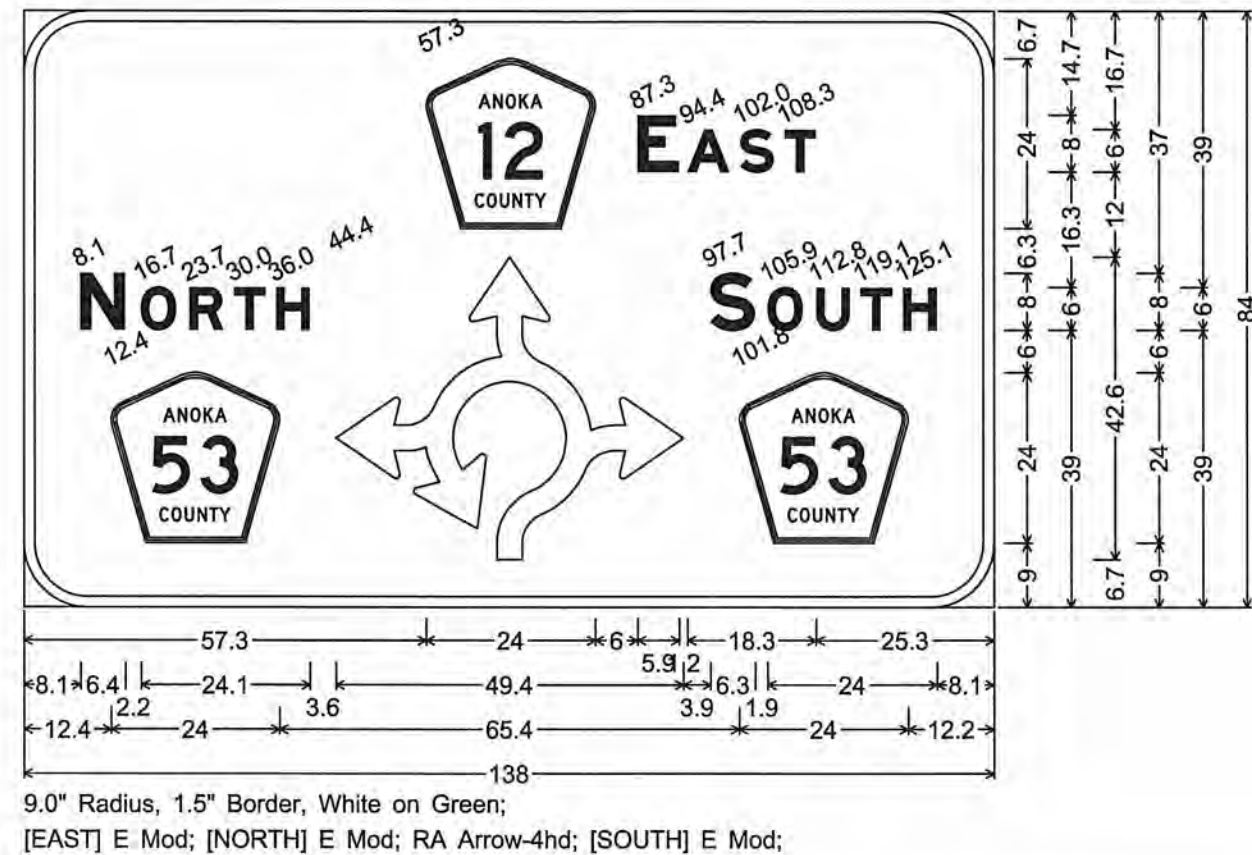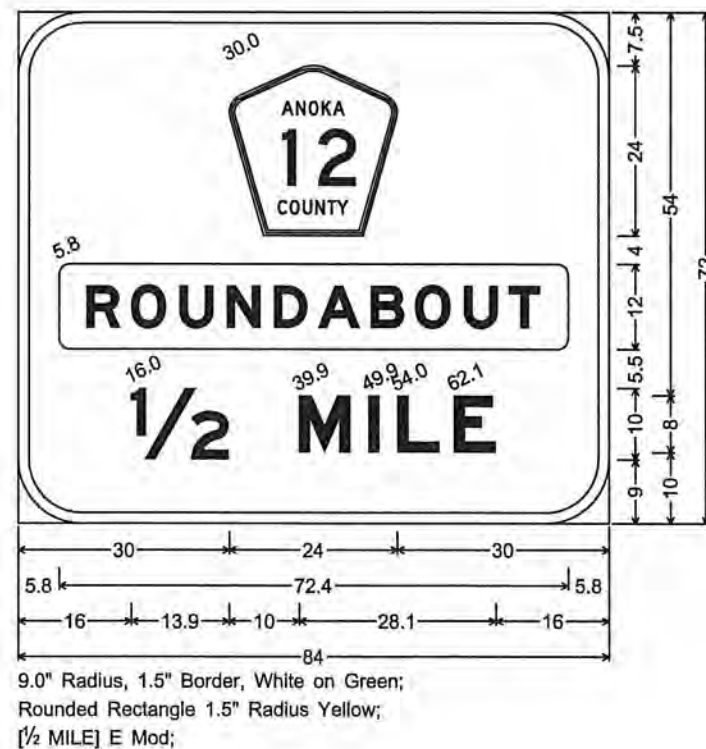

NO	DATE	BY	CHKD	APPR	REVISION
1	05/03/16	ST	JR	JR	ROUNDABOUT ADV SPEED CHANGE; CURVE DELINEATION W/ CHEVRONS

 I HEREBY CERTIFY THAT THIS PLAN WAS PREPARED BY ME OR UNDER MY DIRECT SUPERVISION AND THAT I AM A DULY REGISTERED PROFESSIONAL ENGINEER UNDER THE LAWS OF THE STATE OF MINNESOTA.
 PRINT NAME: DOUGLAS W. FISCHER
 SIGNATURE: 
 DATE: 5/10/16 REG. NO. 20235

DRAWN BY: JB DATE: 02/25/16
 DESIGN BY: JB DATE: 2/25/16
 CHECKED BY: ST DATE: 3/03/16



ANOKA COUNTY
 HIGHWAY DEPT.

ANOKA COUNTY SAP 002-612-013
 CITY OF BLAINE SAP 106-020-034
 CITY OF LINO LAKES SAP 210-020-007

PERMANENT SIGNING &
 STRIPING

Sheet 98 of 141 Sheets

SIGN PANELS TYPE C								SP1
M.U.T.C.D. CODE	SIZE	INSERT	PANEL AREA	TOTAL AREA	QUANTITY	No. POST	MOUNTING HEIGHT (TO PAVERMENT EDGE)	
			SQ FT	SQ FT			FT.	
R1-1	30" x 30"		6.25	12.5	2	1	7.0'	
x4-13	4" x 15"		1.31	2.62	2			
W2-6a	36" x 36"		9.00	36.00	4	2	7.0'	
W3-2	36" x 36"		9.00	36.00	4	2	7.0'	
W14-3	48" x 36"		6.00	12.00	2	2	7.0'	
R1-2	36" x 36"		3.90	31.20	8	1	7.0'	
W11-2	36" x 36"		9.00	108.00	12	2	7.0'	
W16-7mpL	30" x 24"		5.00	40.00	8	0	7.0'	
RS-1	30" x 30"		6.25	6.25	1	1	7.0'	
R6-4	30" x 24"		5.00	20.00	4	1	4.0'	
W1-6	48" x 24"		8.00	16.00	2	2	7.0'	
W1-8L	18" x 24"		3.00	18.00	6	1	5.0'	
W1-8R	18" x 24"		3.00	18.00	6	0	5.0'	
W1-1R	30" x 30"		6.25	6.25	1	1	7.0'	
W1-2R	30" x 30"		6.25	6.25	1	1	7.0'	

SIGN PANELS TYPE C								SP1
M.U.T.C.D. CODE	SIZE	INSERT	PANEL AREA	TOTAL AREA	QUANTITY	No. POST	MOUNTING HEIGHT (TO PAVERMENT EDGE)	
			SQ FT	SQ FT			FT.	
M3-1A	24" x 12"		2.00	2.00	1	0	7.0'	
M3-3A	24" x 12"		2.00	2.00	1	0	7.0'	
M1-6A	24" x 24"		4.00	8.00	2	1	7.0'	
M6-2AR	21" x 15"		2.19	4.38	2	0	7.0'	
M3-2A	24" x 12"		2.00	2.00	1	0	7.0'	
M3-4A	24" x 12"		2.00	2.00	1	0	7.0'	
M1-6A	24" x 24"		4.00	8.00	2	1	7.0'	
M6-2AR	21" x 15"		2.19	4.38	2	0	7.0'	
R4-7	24" x 30"		5.00	30.00	6	1	7.0'	
X4-2	18" x 18"		2.25	22.50	10	0	4.0'	
R6-1R	12" x 36"		3.00	36.00	12	0	7.0'	
R3-4	24" x 24"		4.00	28.00	7	0	7.0'	
W13-1	24" x 24"		4.00	24.00	6	0	4.0'	
R2-1	24" x 30"		5.00	10.00	2	1	7.0'	
R2-1	24" x 30"		5.00	5.00	1	1	7.0'	
X4-2	18" x 18"		2.25	9.00	4	1	5.0'	
X4-4R	12" x 36"		3.00	3.00	1	1	4.0'	
X4-4L	12" x 36"		3.00	3.00	1	1	4.0'	

SIGN PANELS TYPE C								SP1
M.U.T.C.D. CODE	SIZE	INSERT	PANEL AREA	TOTAL AREA	QUANTITY	No. POST	MOUNTING HEIGHT (TO PAVERMENT EDGE)	
			SQ FT	SQ FT			FT.	
D1-5	138" x 84"		80.5	80.5	1	3	7.0'	
D1-5	138" x 84"		80.5	80.5	1	3	7.0'	
D1-5	138" x 84"		80.5	80.5	1	3	7.0'	
D1-5	138" x 84"		80.5	80.5	1	3	7.0'	
D1-5	84" x 72"		42.0	84.0	2	2	7.0'	
D1-	84" x 72"		42.00	84.00	2	2	7.0'	

PROJECT TOTAL = 1059.7 SQ FT

NO	DATE	BY	CKD	APPR	REVISION
1	05/03/16	ST	JR	JR	ROUNDABOUT ADV SPEED CHANGE; CURVE DELINEATION W/ CHEVRONS

I HEREBY CERTIFY THAT THIS PLAN WAS PREPARED BY ME OR UNDER MY DIRECT SUPERVISION AND THAT I AM A DULY REGISTERED PROFESSIONAL ENGINEER UNDER THE LAWS OF THE STATE OF MINNESOTA.
 PRINT NAME: DOUGLAS W. FISCHER
 SIGNATURE:
 DATE: 5/10/16 REG. NO. 20235

DRAWN BY: JB DATE: 02/25/16
 DESIGN BY: JB DATE: 2/25/16
 CHECKED BY: ST DATE: 3/03/16




ANOKA COUNTY
HIGHWAY DEPT.


ANOKA COUNTY SAP 002-612-013
 CITY OF BLAINE SAP 106-020-034
 CITY OF LINO LAKES SAP 210-020-007

PERMANENT SIGNING &
STRIPING


Sheet 99 of 141 Sheets

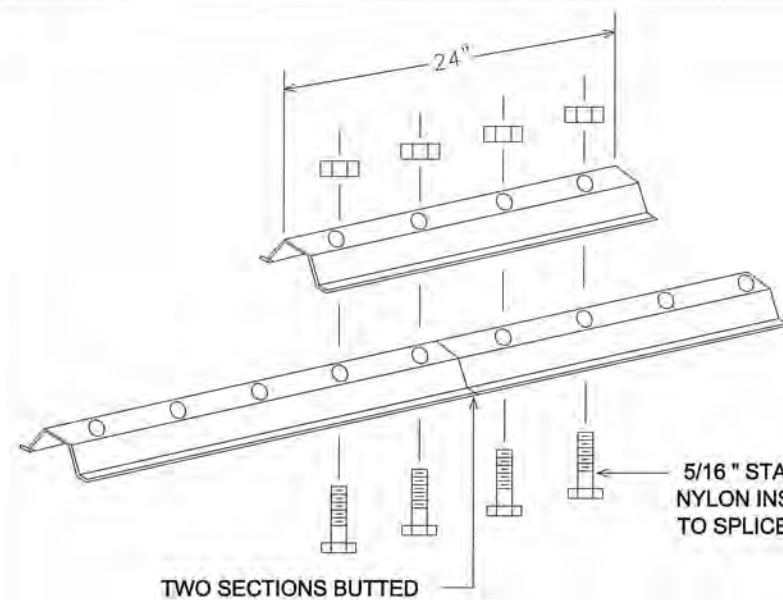


LATERAL BRACE OR STRINGER
SPlice DETAIL (EXPLODED VIEW)

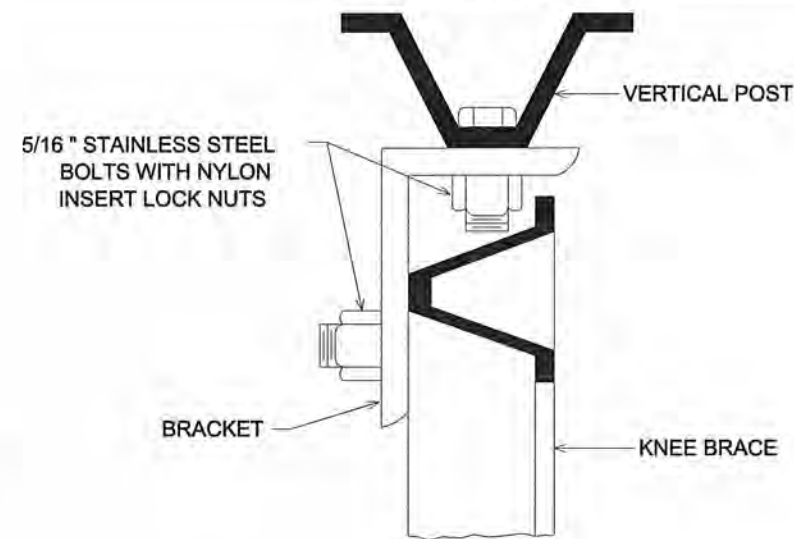

SECTION A-A

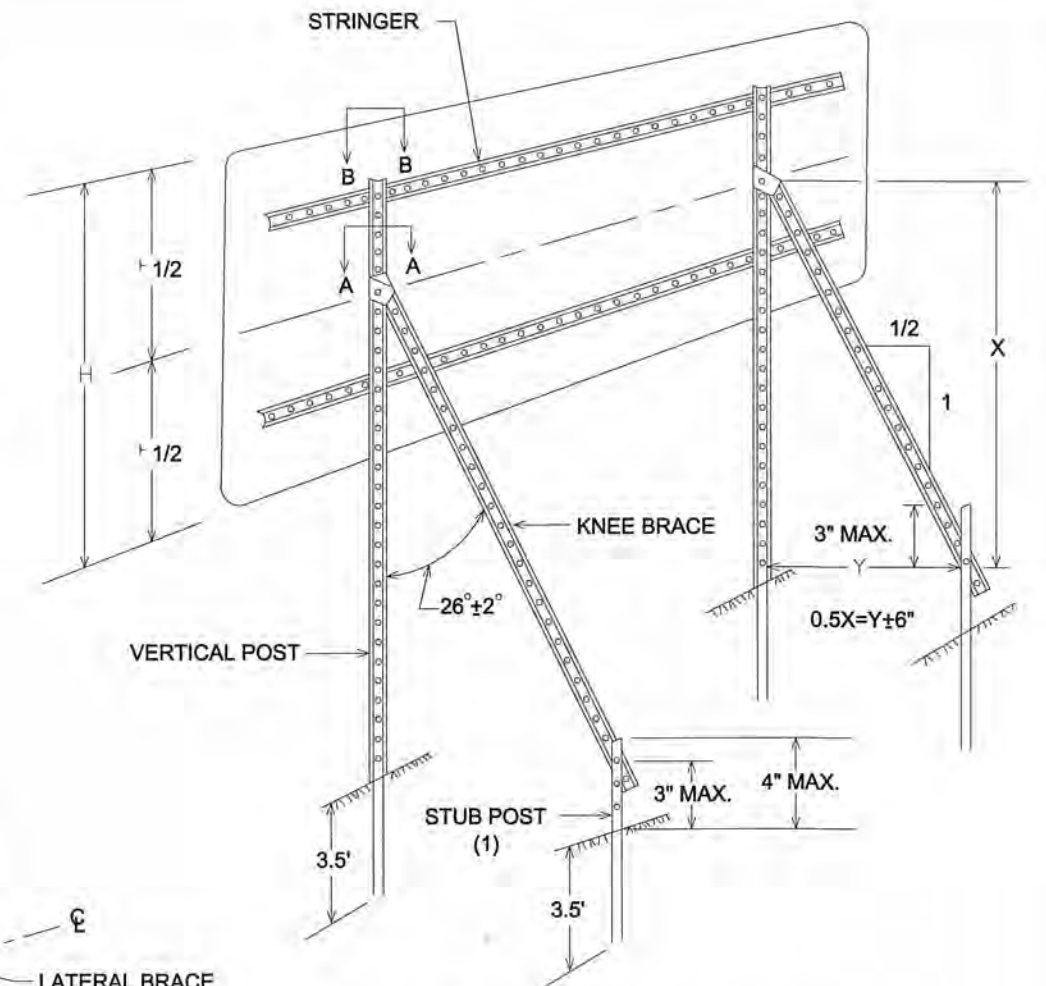


TYPICAL "A-FRAME" INSTALLATION
TYPE "D" SIGNS

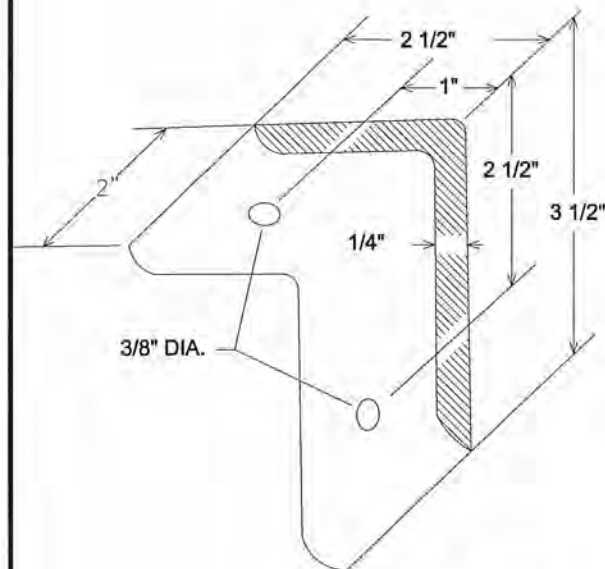


A-FRAME BRACKET


(STEEL MN/DOT 3306 GALVANIZED PER MN/DOT 3394)

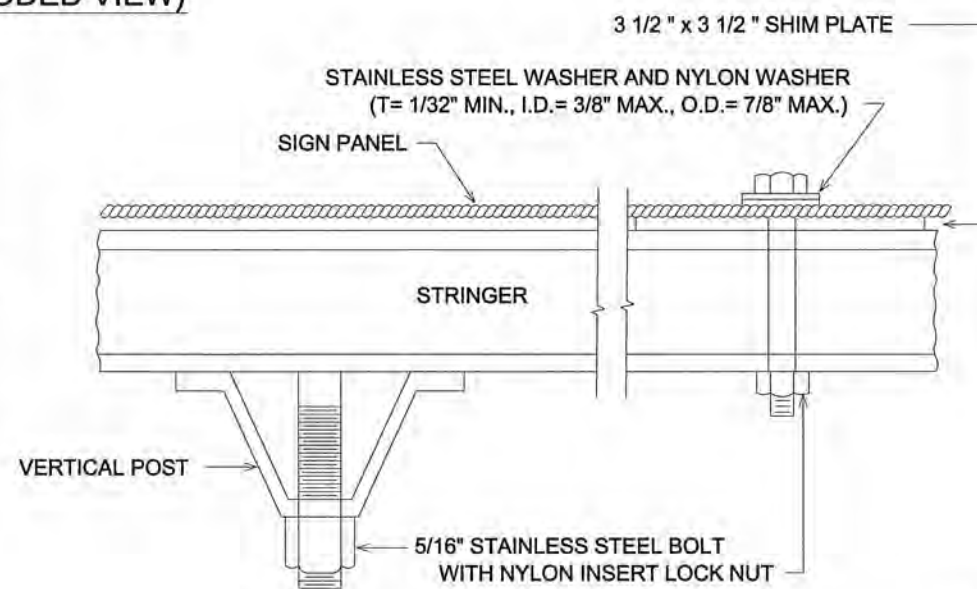

SECTION B-B

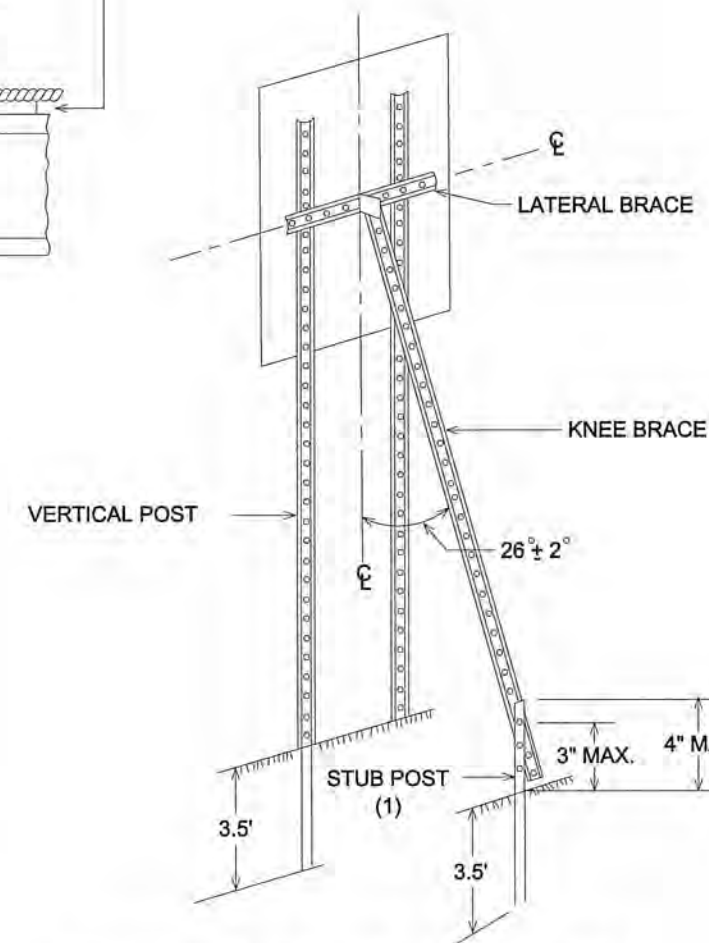


TYPICAL "A-FRAME" INSTALLATION
TYPE "C" SIGNS

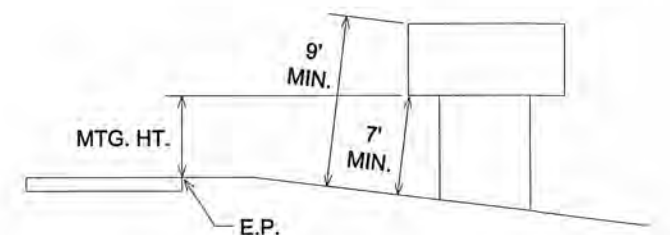

TYPICAL MOUNTING

(1) OFFSET STUB POST 1' TOWARD ROADWAY
RELATIVE TO VERTICAL POST.

TYPE C & D SIGN
STRUCTURAL DETAILS

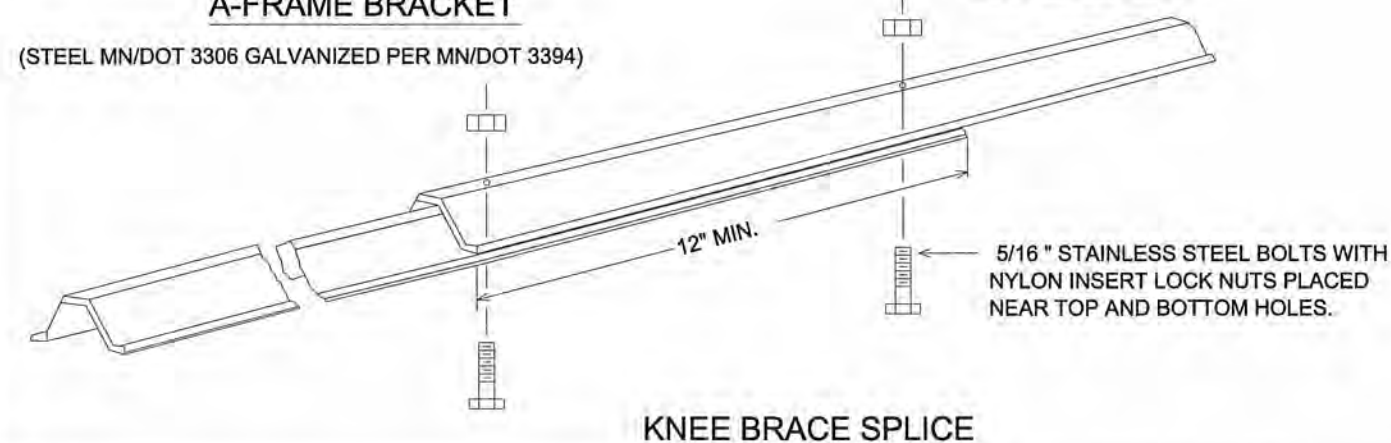

KNEE BRACE SPLICE

NO	DATE	BY	CKD	APPR	REVISION

I HEREBY CERTIFY THAT THIS PLAN WAS PREPARED BY ME
OR UNDER MY DIRECT SUPERVISION AND THAT I AM A
DULY REGISTERED PROFESSIONAL ENGINEER UNDER
THE LAWS OF THE STATE OF MINNESOTA.
PRINT NAME: DOUGLAS W. FISCHER
SIGNATURE: *[Signature]*
DATE: 4/1/16 REG. NO. 20235

DRAWN BY: JB DATE: 2/29/16
DESIGN BY: JB DATE: 2/29/16
CHECKED BY: ST DATE: 2/29/16





ANOKA COUNTY
HIGHWAY DEPT.


ANOKA COUNTY SAP 002-612-013
CITY OF BLAINE SAP 106-020-034
CITY OF LINO LAKES SAP 210-020-007

SIGNING & STRIPING
DETAILS


Sheet 100 of 141 Sheets

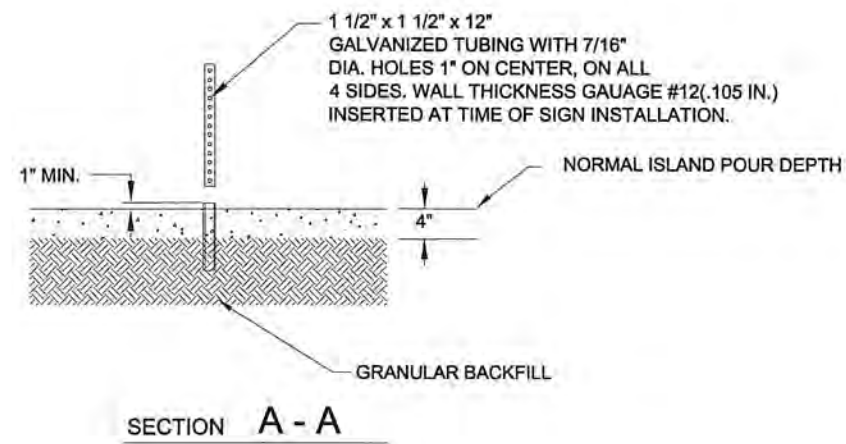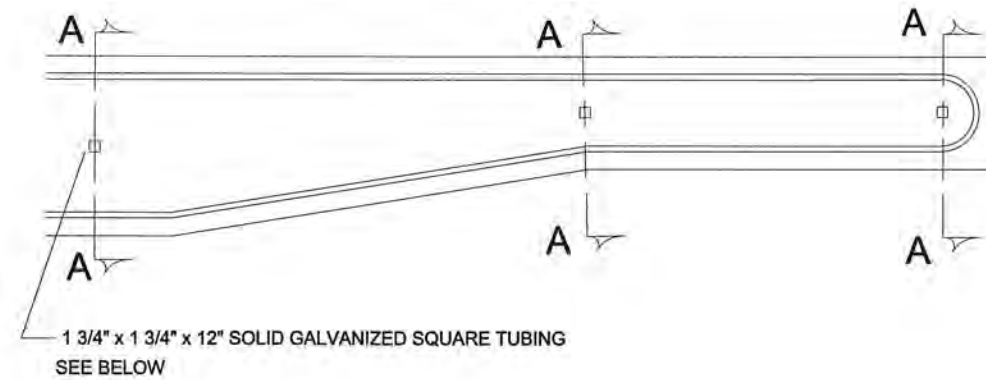

GROUND POST MOUNT SIGN
INSTALLATION TYPICAL

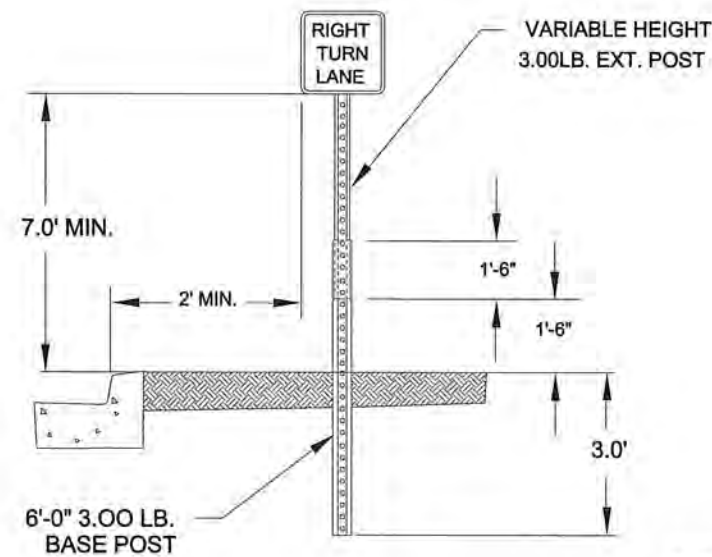

ISLAND MOUNT BREAK-AWAY SIGN
INSTALLATION TYPICAL

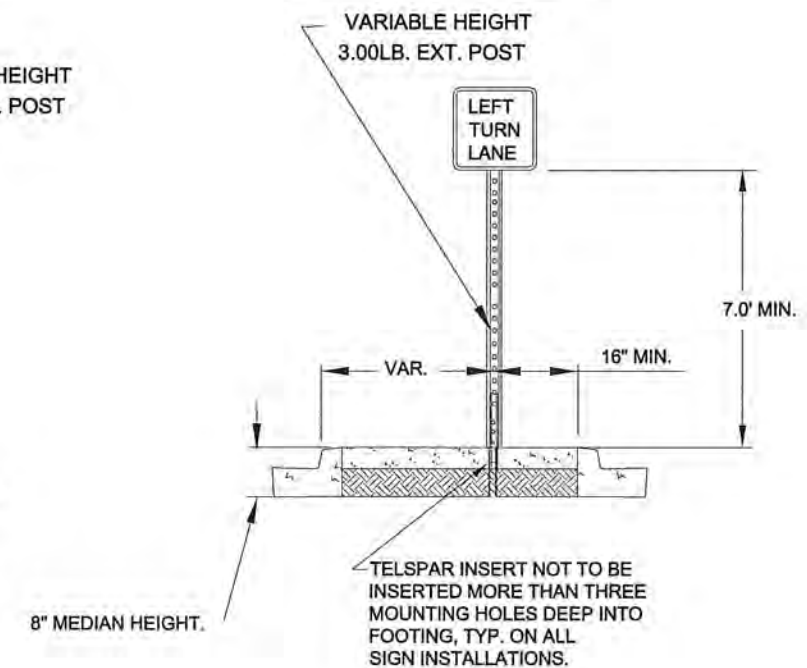

NO	DATE	BY	CKD	APPR	REVISION
NAME: P:\02-612-13\02-612-13\02-612-13 Sign&Stripe_Details.dwg, 03/21/2016 4:04:23 PM					

I HEREBY CERTIFY THAT THIS PLAN WAS PREPARED BY ME OR UNDER MY DIRECT SUPERVISION AND THAT I AM A DULY REGISTERED PROFESSIONAL ENGINEER UNDER THE LAWS OF THE STATE OF MINNESOTA.

PRINT NAME: DOUGLAS W. FISCHER

SIGNATURE: *[Signature]*

DATE: *2/29/16* REG. NO. 20235

DRAWN BY JB DATE 2/29/16

DESIGN BY JB DATE 2/29/16

CHECKED BY ST DATE 2/29/16




ANOKA COUNTY
HIGHWAY DEPT.

ANOKA COUNTY SAP 002-612-013
CITY OF BLAINE SAP 106-020-034
CITY OF LINO LAKES SAP 210-020-007

SIGNING & STRIPING
DETAILS



Sheet 101 of 141 Sheets

RURAL

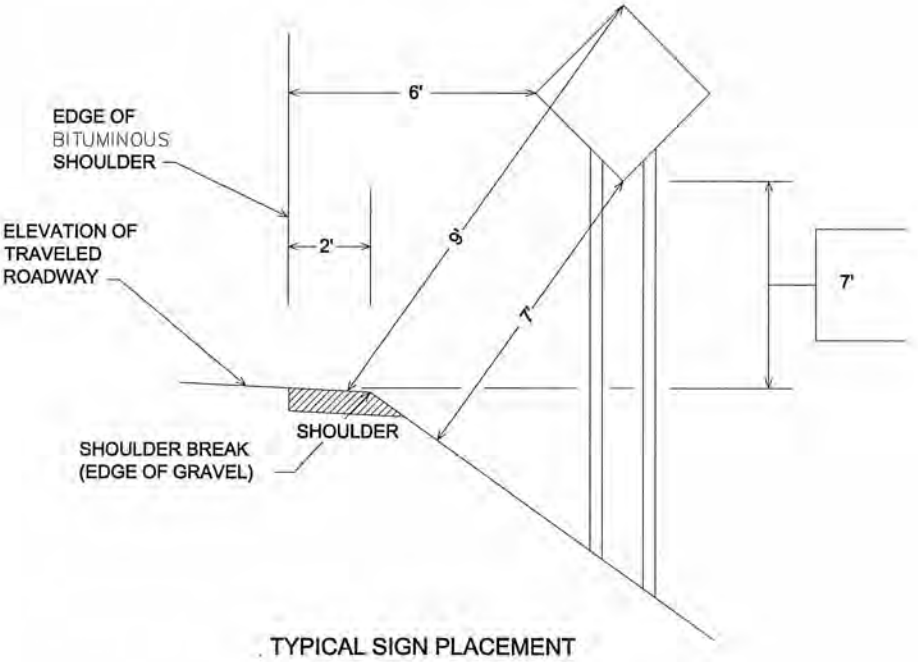

URBAN

* 2' - NARROW BOULEVARD (< 8' WIDE)
6' - WIDE BOULEVARD

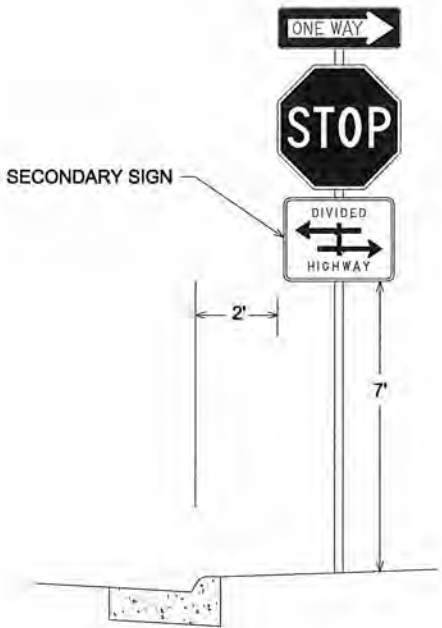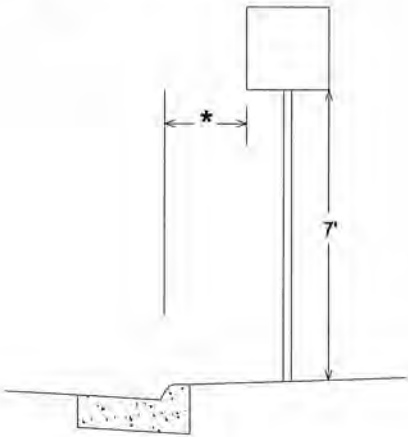

- NOTE:
- ALL DIMENSIONS ARE MINIMUMS
 - MAINTAIN 2' CLEAR FROM SIGNS TO BITUMINOUS TRAIL

NO	DATE	BY	CKD	APPR	REVISION

I HEREBY CERTIFY THAT THIS PLAN WAS PREPARED BY ME OR UNDER MY DIRECT SUPERVISION AND THAT I AM A DULY REGISTERED PROFESSIONAL ENGINEER UNDER THE LAWS OF THE STATE OF MINNESOTA.

PRINT NAME: DOUGLAS W. FISCHER

SIGNATURE: *[Signature]*

DATE: 4/1/16 REG. NO. 20235

DRAWN BY: JB DATE: 2/29/16

DESIGN BY: JB DATE: 2/29/16

CHECKED BY: ST DATE: 2/29/16




ANOKA COUNTY
HIGHWAY DEPT.

ANOKA COUNTY SAP 002-612-013
CITY OF BLAINE SAP 106-020-034
CITY OF LINO LAKES SAP 210-020-007


SIGNING & STRIPING
DETAILS

TYPICAL MARKINGS FOR LEFT TURN ISLANDS

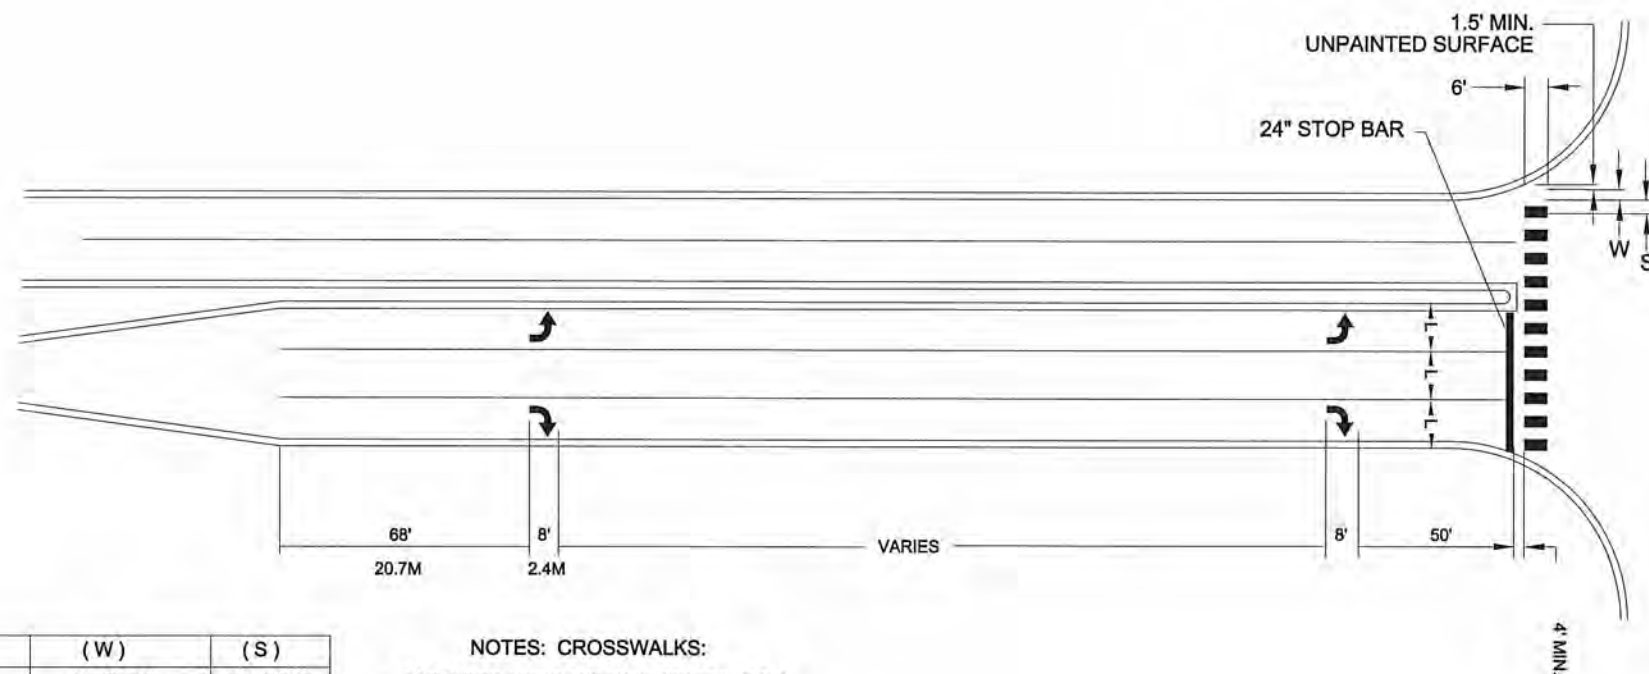

(L)	(W)	(S)
WIDTH OF INSIDE LANE	WIDTH OF PAINTED AREAS	WIDTH OF SPACE
9'	2.0'	2.5'
10'	2.5'	2.5'
11'	2.5'	3.0'
12'	3.0'	3.0'
13'	3.0'	3.5'

- 1.) PAINTED AREAS ARE TO BE CENTERED ON CENTER AND LANE LINES, EVEN IF INTERSECTION IS NOT ALIGNED.
- 2.) LOCATION OF ZEBRA CROSSWALKS AND STOP BARS, SIGNAL LOOPS AND PED RAMPS ARE APPROXIMATE. FINAL LOCATIONS ARE TO BE DETERMINED AND FIELD VERIFIED DURING CONSTRUCTION BY THE FIELD ENGR.
- 3.) ZEBRA CROSSWALKS ARE TO BE PARALLEL TO THE DRIVING LANE OR LANES. EVEN IF THE STREET IS ON AN ANGLE TO THE INTERSECTION.
- 4.) A MIN. OF 1.5' (450mm) CLEAR DISTANCE MUST BE LEFT ADJACENT TO THE CURB. IF LAST PAINTED AREA FALLS INTO THIS AREA, IT MUST BE OMITTED.
- 5.) ON TWO LANE STREETS, USE SPACING SHOWN FOR AN 11' (3.3mm) INSIDE LANE.

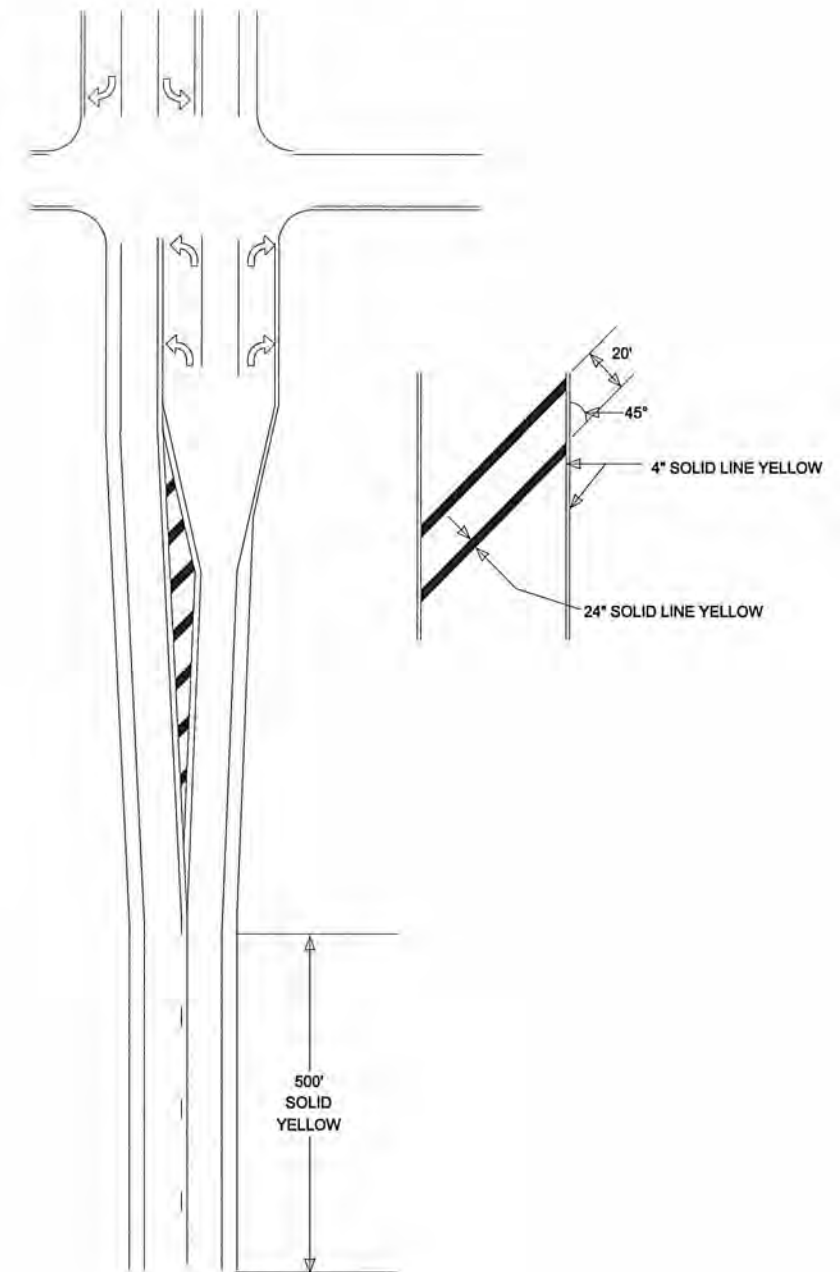[illegible]

I HEREBY CERTIFY THAT THIS PLAN WAS PREPARED BY ME
OR UNDER MY DIRECT SUPERVISION AND THAT I AM A
DULY REGISTERED PROFESSIONAL ENGINEER UNDER
THE LAWS OF THE STATE OF MINNESOTA.

PRINT NAME: DOUGLAS W. FISCHER

SIGNATURE: 

DATE: 4/2/16 REG. NO. 20235

DRAWN BY JB DATE 2/29/16
DESIGN BY JB DATE 2/29/16
CHECKED BY ST DATE 2/29/16



ANOKA COUNTY
HIGHWAY DEPT.

ANOKA COUNTY SAP 002-612-013
CITY OF BLAINE SAP 106-020-034
CITY OF LINO LAKES SAP 210-020-007

SIGNING & STRIPING DETAILS

Sheet 103 of 141 Sheets

FEEDPOINT A
LIGHTING STANDARDS AND BASES

NO.	STATION	LT.	RT.	LOCATION	TYPE	MH
1	1002+23	---		CR 53 NORTH LEG	9-30	30
2	1000+73	---		CR 53 NORTH LEG	9-30	30
3	514+30	---		CSAH 12 WEST LEG	9-30	30
4	513+73		---	CSAH 12 WEST LEG	9-30	30
5	513+30		---	CSAH 12 WEST LEG	9-30	30
6	510+76		---	CSAH 12 WEST LEG	9-30	30
7	806+68	---		CR 53 SOUTH LEG	9-30	30
8	815+00		---	CR 53 NORTH LEG	9-30	30
9	209+24	---		CSAH 12 EAST LEG	9-30	30
10	207+76	---		CSAH 12 EAST LEG	9-30	30
11	206+86		---	CSAH 12 EAST LEG	9-30	30
12	209+73		---	CSAH 12 EAST LEG	9-30	30
13	806+21		---	CR 53 SOUTH LEG	9-30	30
14	804+76		---	CR 53 SOUTH LEG	9-30	30
15	803+31		---	CR 53 SOUTH LEG	9-30	30

NOTE:
PLACE LIGHT FOUNDATIONS 36" TO CENTER BEHIND
SIDEWALK/TRAIL. WHERE NO SIDEWALK/TRAIL IS PRESENT,
PLACE LIGHT FOUNDATIONS 10' TO CENTER BEHIND CURB.



THE FOLLOWING STANDARD PLATES APPROVED BY THE FEDERAL HIGHWAY ADMINISTRATION SHALL APPLY.	
STANDARD PLATES	
8106D	EQUIPMENT PAD B
8127E	LIGHT FOUNDATION DESIGN E (2 SHEETS)
8129A	SHIM AND WASHER

STREET LIGHTING TABULATION


ITEM NO.	ITEM	UNIT	ESTIMATED QUANTITIES
2545.511	LIGHTING UNIT TYPE 9-30	EACH	15
2545.515	LIGHT FOUNDATION DESIGN E	EACH	15
2545.523	2" NON-METALLIC CONDUIT	LIN. FT.	1900
2545.531	UNDERGROUND WIRE 1 COND NO 8	LIN. FT.	8600
2545.541	SERVICE CABINET TYPE L1	EACH	1
2545.544	SERVICE EQUIPMENT	EACH	1
2545.545	EQUIPMENT PAD B	EACH	1
2545.553	HANDHOLE	EACH	3

Date Printed: 4/22/2016
WSB Filename: K:\0666-290\Cad\Plan\666p01.dgn

NO.	DATE	BY	CHK	REVISIONS	Design By:	ES	I HEREBY CERTIFY THAT THIS PLAN, SPECIFICATION, OR REPORT WAS PREPARED BY OR UNDER MY DIRECT SUPERVISION AND THAT I AM A DULY LICENSED PROFESSIONAL ENGINEER UNDER THE LAWS OF THE STATE OF MINNESOTA.	701 Xenia Avenue South, Suite 300 Minneapolis, MN 55416 www.wsbeng.com	763-541-0000 • Fax 763-541-0100	ANOKA COUNTY	CSAH 12 / CR 53 Roundabout Anoka County, Minnesota	ANOKA COUNTY, MINNESOTA	SHEET 104 OF 141 SHEETS
					Plan By:	ACJ						LIGHTING PLAN	
					Checked By:	SDD	CERTIFIED BY: <i>Sean Delmore</i> LICENSED PROFESSIONAL ENGINEER - SEAN DELMORE, PE, PTOE					ANOKA COUNTY SAP 002-812-013 CITY OF BLAINE SAP 106-020-034 CITY OF LINO LAKES SAP 210-020-007	
					Approved By:	ES	DATE: 4/22/2016 L.C. NO: 40945	INFRASTRUCTURE	ENGINEERING	PLANNING	CONSTRUCTION		

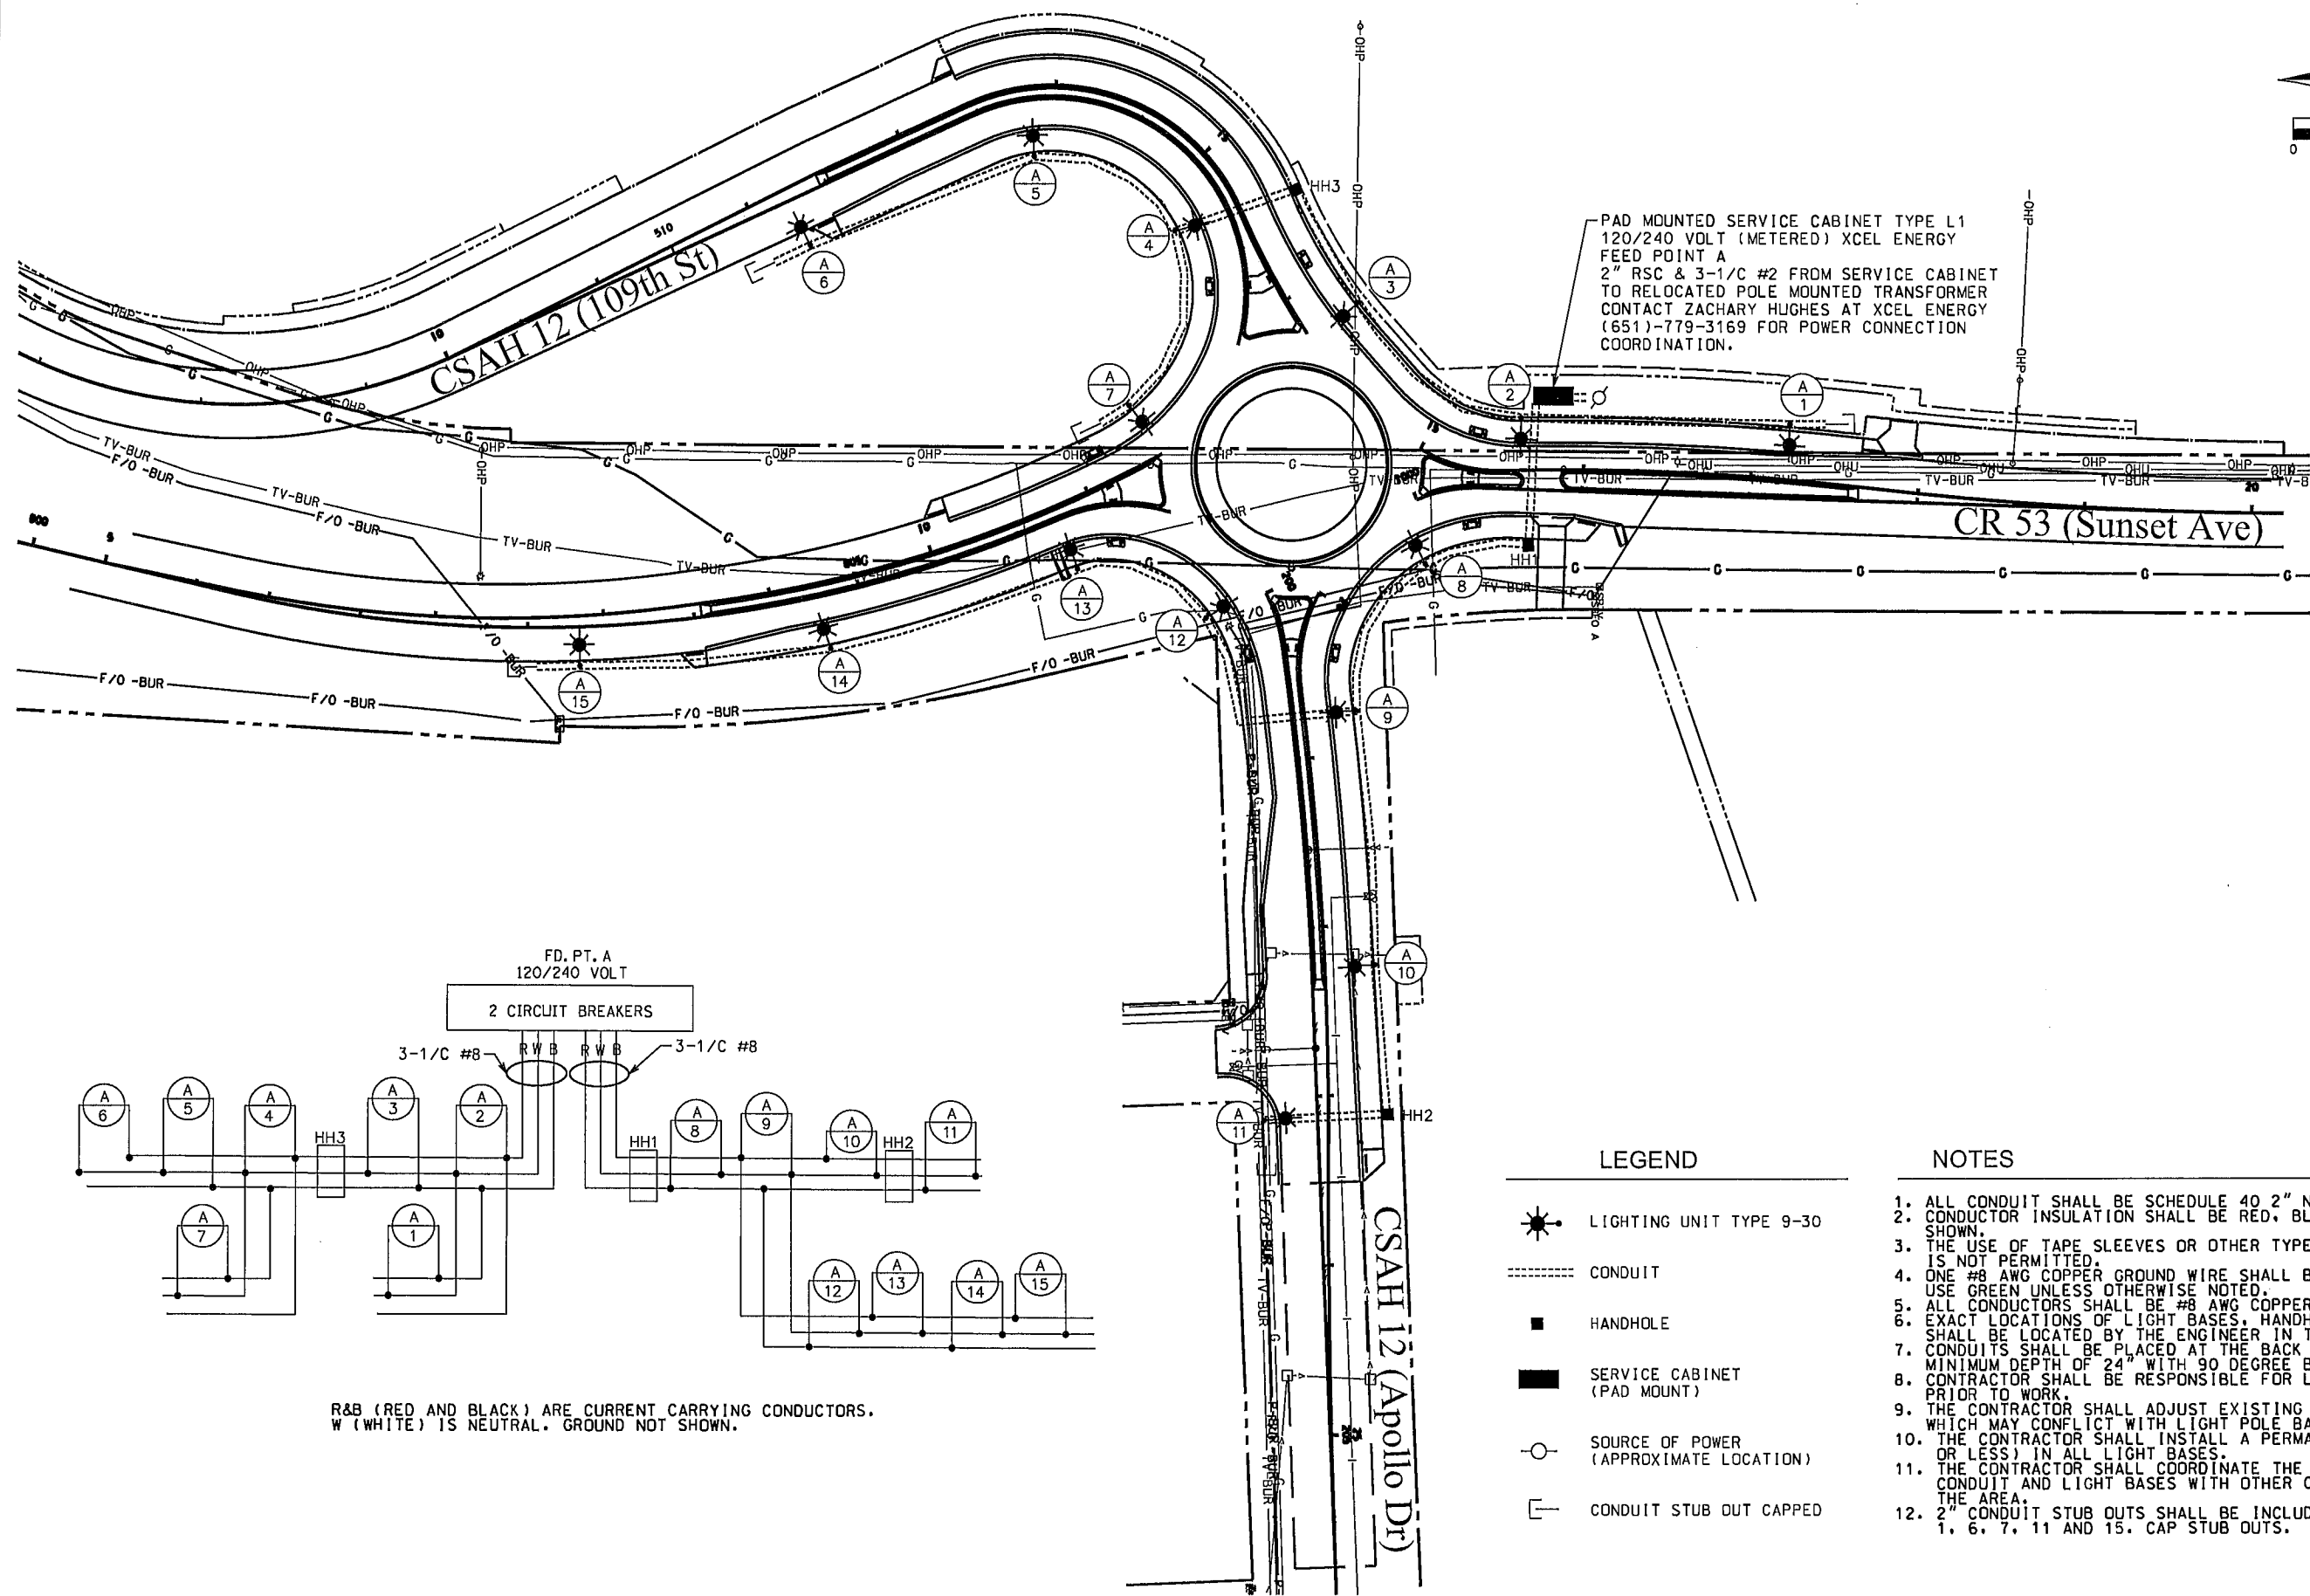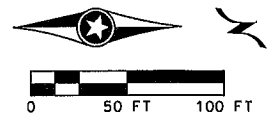

PAD MOUNTED SERVICE CABINET TYPE L1
120/240 VOLT (METERED) XCEL ENERGY
FEED POINT A
2" RSC & 3-1/C #2 FROM SERVICE CABINET
TO RELOCATED POLE MOUNTED TRANSFORMER
CONTACT ZACHARY HUGHES AT XCEL ENERGY
(651)-779-3169 FOR POWER CONNECTION
COORDINATION.

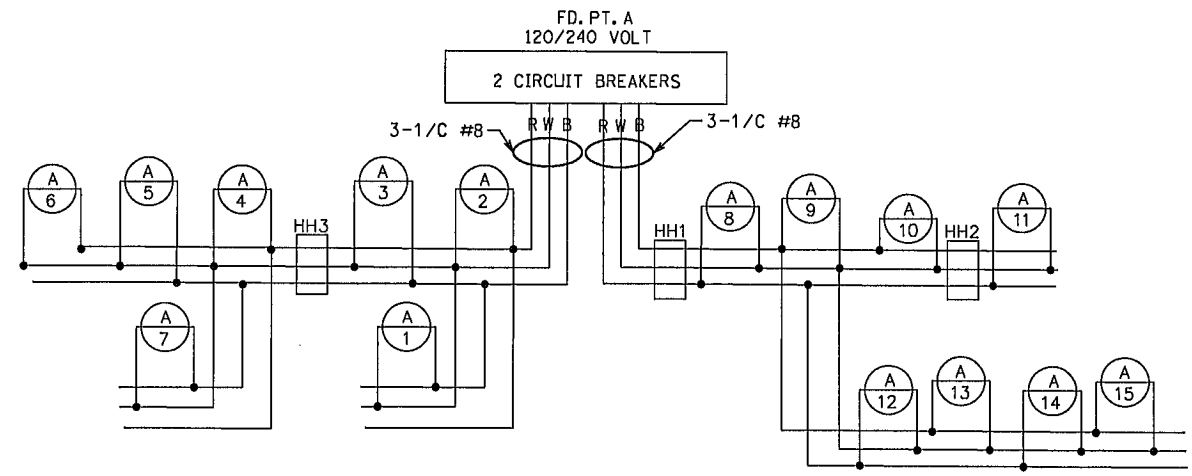

R&B (RED AND BLACK) ARE CURRENT CARRYING CONDUCTORS.
W (WHITE) IS NEUTRAL. GROUND NOT SHOWN.

- LEGEND**
- LIGHTING UNIT TYPE 9-30
 - CONDUIT
 - HANDHOLE
 - SERVICE CABINET (PAD MOUNT)
 - SOURCE OF POWER (APPROXIMATE LOCATION)
 - CONDUIT STUB OUT CAPPED

- NOTES**
1. ALL CONDUIT SHALL BE SCHEDULE 40 2" NMC UNLESS OTHERWISE NOTED.
 2. CONDUCTOR INSULATION SHALL BE RED, BLACK, WHITE, OR GREEN AS SHOWN.
 3. THE USE OF TAPE SLEEVES OR OTHER TYPES OF COLOR IDENTIFICATION IS NOT PERMITTED.
 4. ONE #8 AWG COPPER GROUND WIRE SHALL BE PLACED IN ALL CONDUIT. USE GREEN UNLESS OTHERWISE NOTED.
 5. ALL CONDUCTORS SHALL BE #8 AWG COPPER XHHW-2 OR USE-2.
 6. EXACT LOCATIONS OF LIGHT BASES, HANDHOLES AND SERVICE CABINETS SHALL BE LOCATED BY THE ENGINEER IN THE FIELD.
 7. CONDUITS SHALL BE PLACED AT THE BACK OF THE SIDEWALK AT A MINIMUM DEPTH OF 24" WITH 90 DEGREE BENDS AT THE FOUNDATIONS.
 8. CONTRACTOR SHALL BE RESPONSIBLE FOR LOCATING ALL UTILITIES PRIOR TO WORK.
 9. THE CONTRACTOR SHALL ADJUST EXISTING CONDUITS OR UTILITIES WHICH MAY CONFLICT WITH LIGHT POLE BASE INSTALLATION.
 10. THE CONTRACTOR SHALL INSTALL A PERMANENT GROUND ROD (25 OHMS OR LESS) IN ALL LIGHT BASES.
 11. THE CONTRACTOR SHALL COORDINATE THE PLACEMENT OF HANDHOLES, CONDUIT AND LIGHT BASES WITH OTHER CONSTRUCTION ACTIVITIES IN THE AREA.
 12. 2" CONDUIT STUB OUTS SHALL BE INCLUDED WITH LIGHT FOUNDATIONS 1, 6, 7, 11 AND 15. CAP STUB OUTS.

Date Printed: 4/22/2016
WSB File Name: K:\0666-290\Cad\Plan\1666lp02.dgn

NO.	DATE	BY	CHK	REVISIONS

Design By: ES
Plan By: ACJ
Checked By: SDD
Approved By: ES

I HEREBY CERTIFY THAT THIS PLAN, SPECIFICATION, OR REPORT WAS PREPARED BY OR UNDER MY DIRECT SUPERVISION AND THAT I AM A DULY LICENSED PROFESSIONAL ENGINEER UNDER THE LAWS OF THE STATE OF MINNESOTA.

CERTIFIED BY:
LICENSED PROFESSIONAL ENGINEER - SEAN DELMORE, PE, PTOE
DATE: 4/22/2016 LIC. NO. 40945

701 Xenia Avenue South, Suite 300
Minneapolis, MN 55416
www.wsbeng.com

763-566-4800 • Fax 763-566-4000

INFRASTRUCTURE ENGINEERING PLANNING CONSTRUCTION


CSAH 12 / CR 53 Roundabout
Anoka County, Minnesota

ANOKA COUNTY, MINNESOTA

LIGHTING PLAN
ANOKA COUNTY SAP 002-612-013
CITY OF BLAINE SAP 106-020-034
CITY OF LINO LAKES SAP 210-020-007

SHEET
105
OF
141
SHEETS

Date: 4/22/2016
WSB Filename: K:\0666-290\Cad\Plan\666p03.dgn

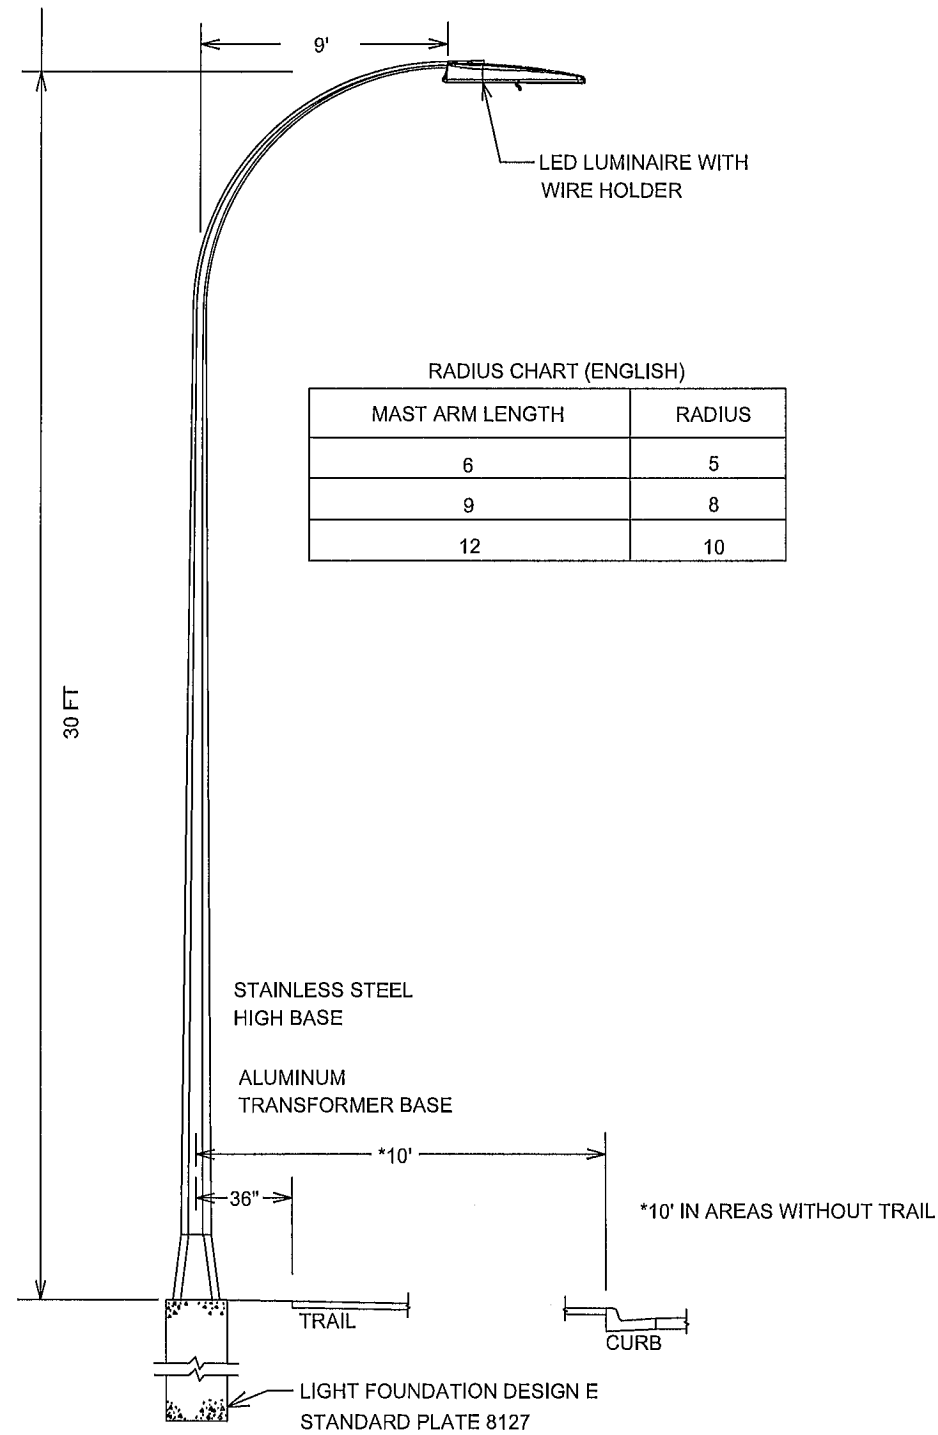

LIGHTING UNIT TYPE 9-30

(BREAKAWAY)

NO.	DATE	BY	CHK	REVISIONS

Design By:	ES
Plan By:	ACJ
Checked By:	SDD
Approved By:	ES

I HEREBY CERTIFY THAT THIS PLAN, SPECIFICATION, OR REPORT WAS PREPARED BY OR UNDER MY DIRECT SUPERVISION AND THAT I AM A DULY LICENSED PROFESSIONAL ENGINEER UNDER THE LAWS OF THE STATE OF MINNESOTA.

CERTIFIED BY: *Sean Delmore*
LICENSED PROFESSIONAL ENGINEER - SEAN DELMORE, PE, PTOE
DATE: 4/22/2016 LIC. NO. 40945

WSB
701 Xenia Avenue South, Suite 300
Minneapolis, MN 55416
www.wsbeng.com


INFRASTRUCTURE ENGINEERING PLANNING CONSTRUCTION

ANOKA COUNTY

CSAH 12 / CR 53 Roundabout
Anoka County, Minnesota

ANOKA COUNTY, MINNESOTA

LIGHTING PLAN
ANOKA COUNTY SAP 002-612-013
CITY OF BLAINE SAP 106-020-034
CITY OF LINO LAKES SAP 210-020-007

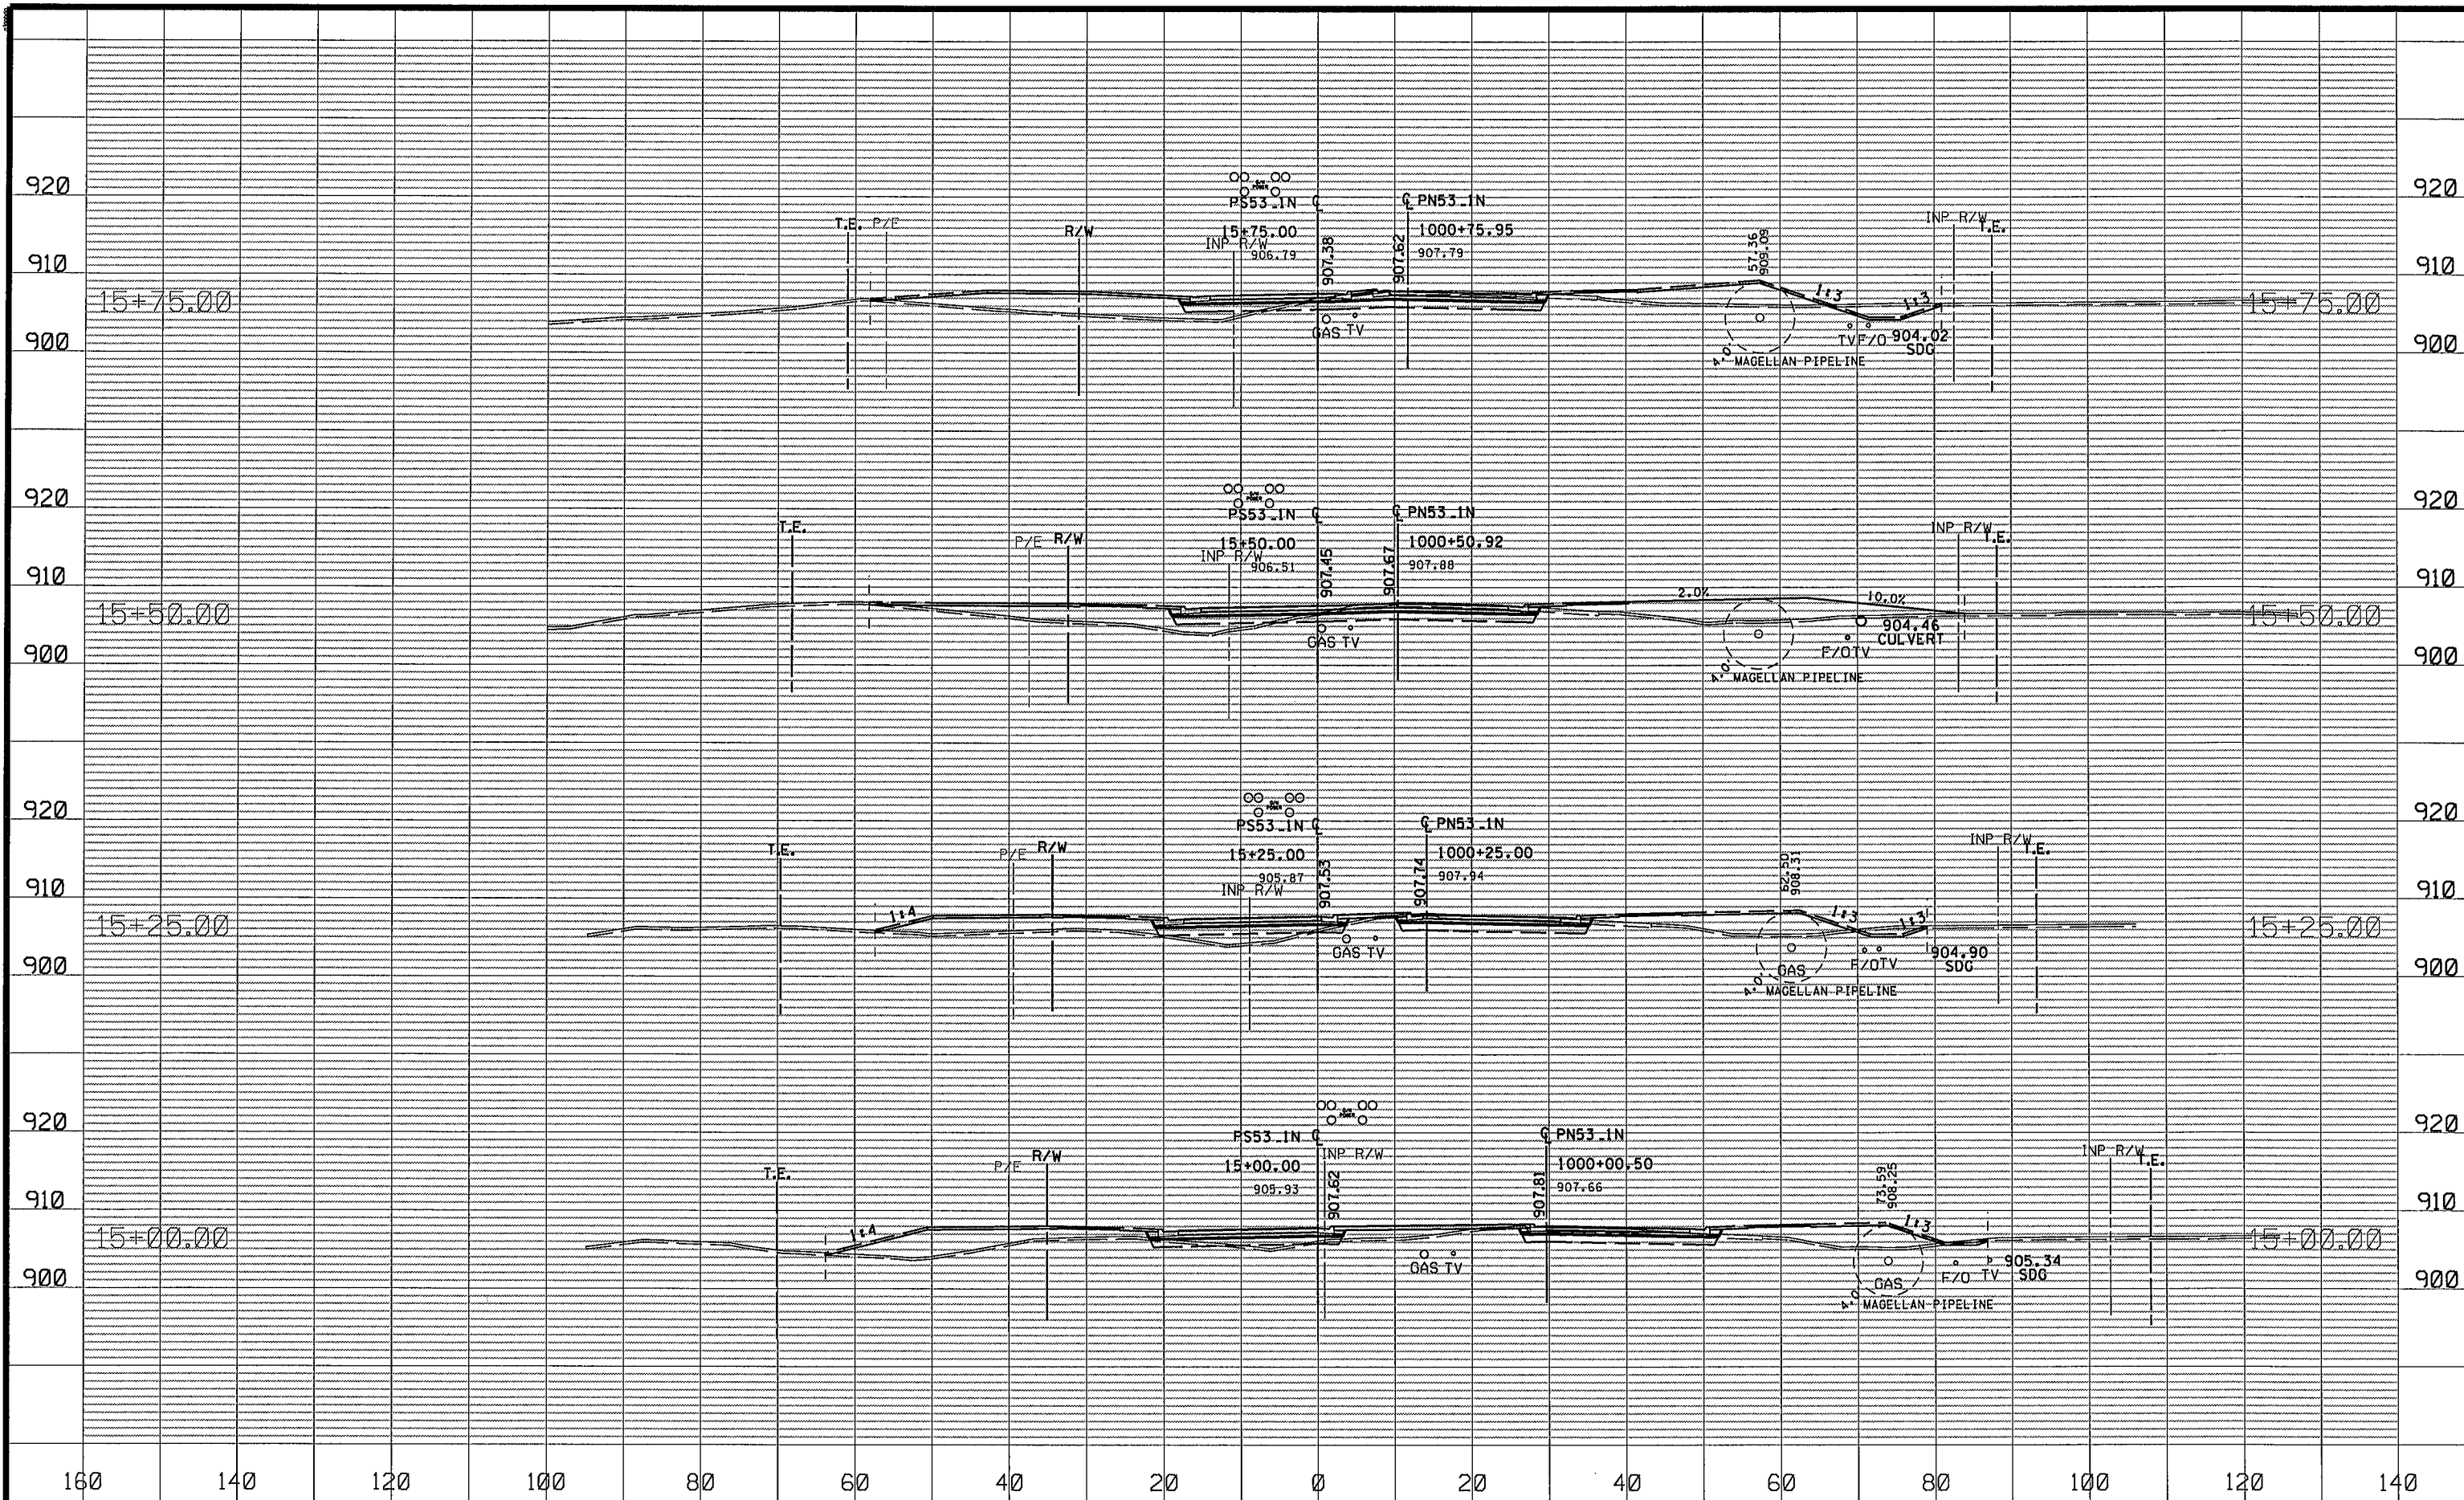

NO	DATE	BY	CKD	APPR	REVISION
NAME: P:\02-612-13\Plan\002612013_XS_N.dgn					
03/21/2016 2:47:13 PM					


DRAWN BY JCF DATE 01-01-16
DESIGN BY NJD DATE 08-01-16
CHECKED BY JEO DATE 01-15-16



ANOKA COUNTY
HIGHWAY DEPT.

ANOKA COUNTY SAP 002-612-013
CITY OF BLAINE SAP 106-020-034
CITY OF LINO LAKES SAP 210-020-007

NORTH CROSS SECTIONS
STA 15+00.00 TO 15+75.00
Sheet 107 of 141 Sheets

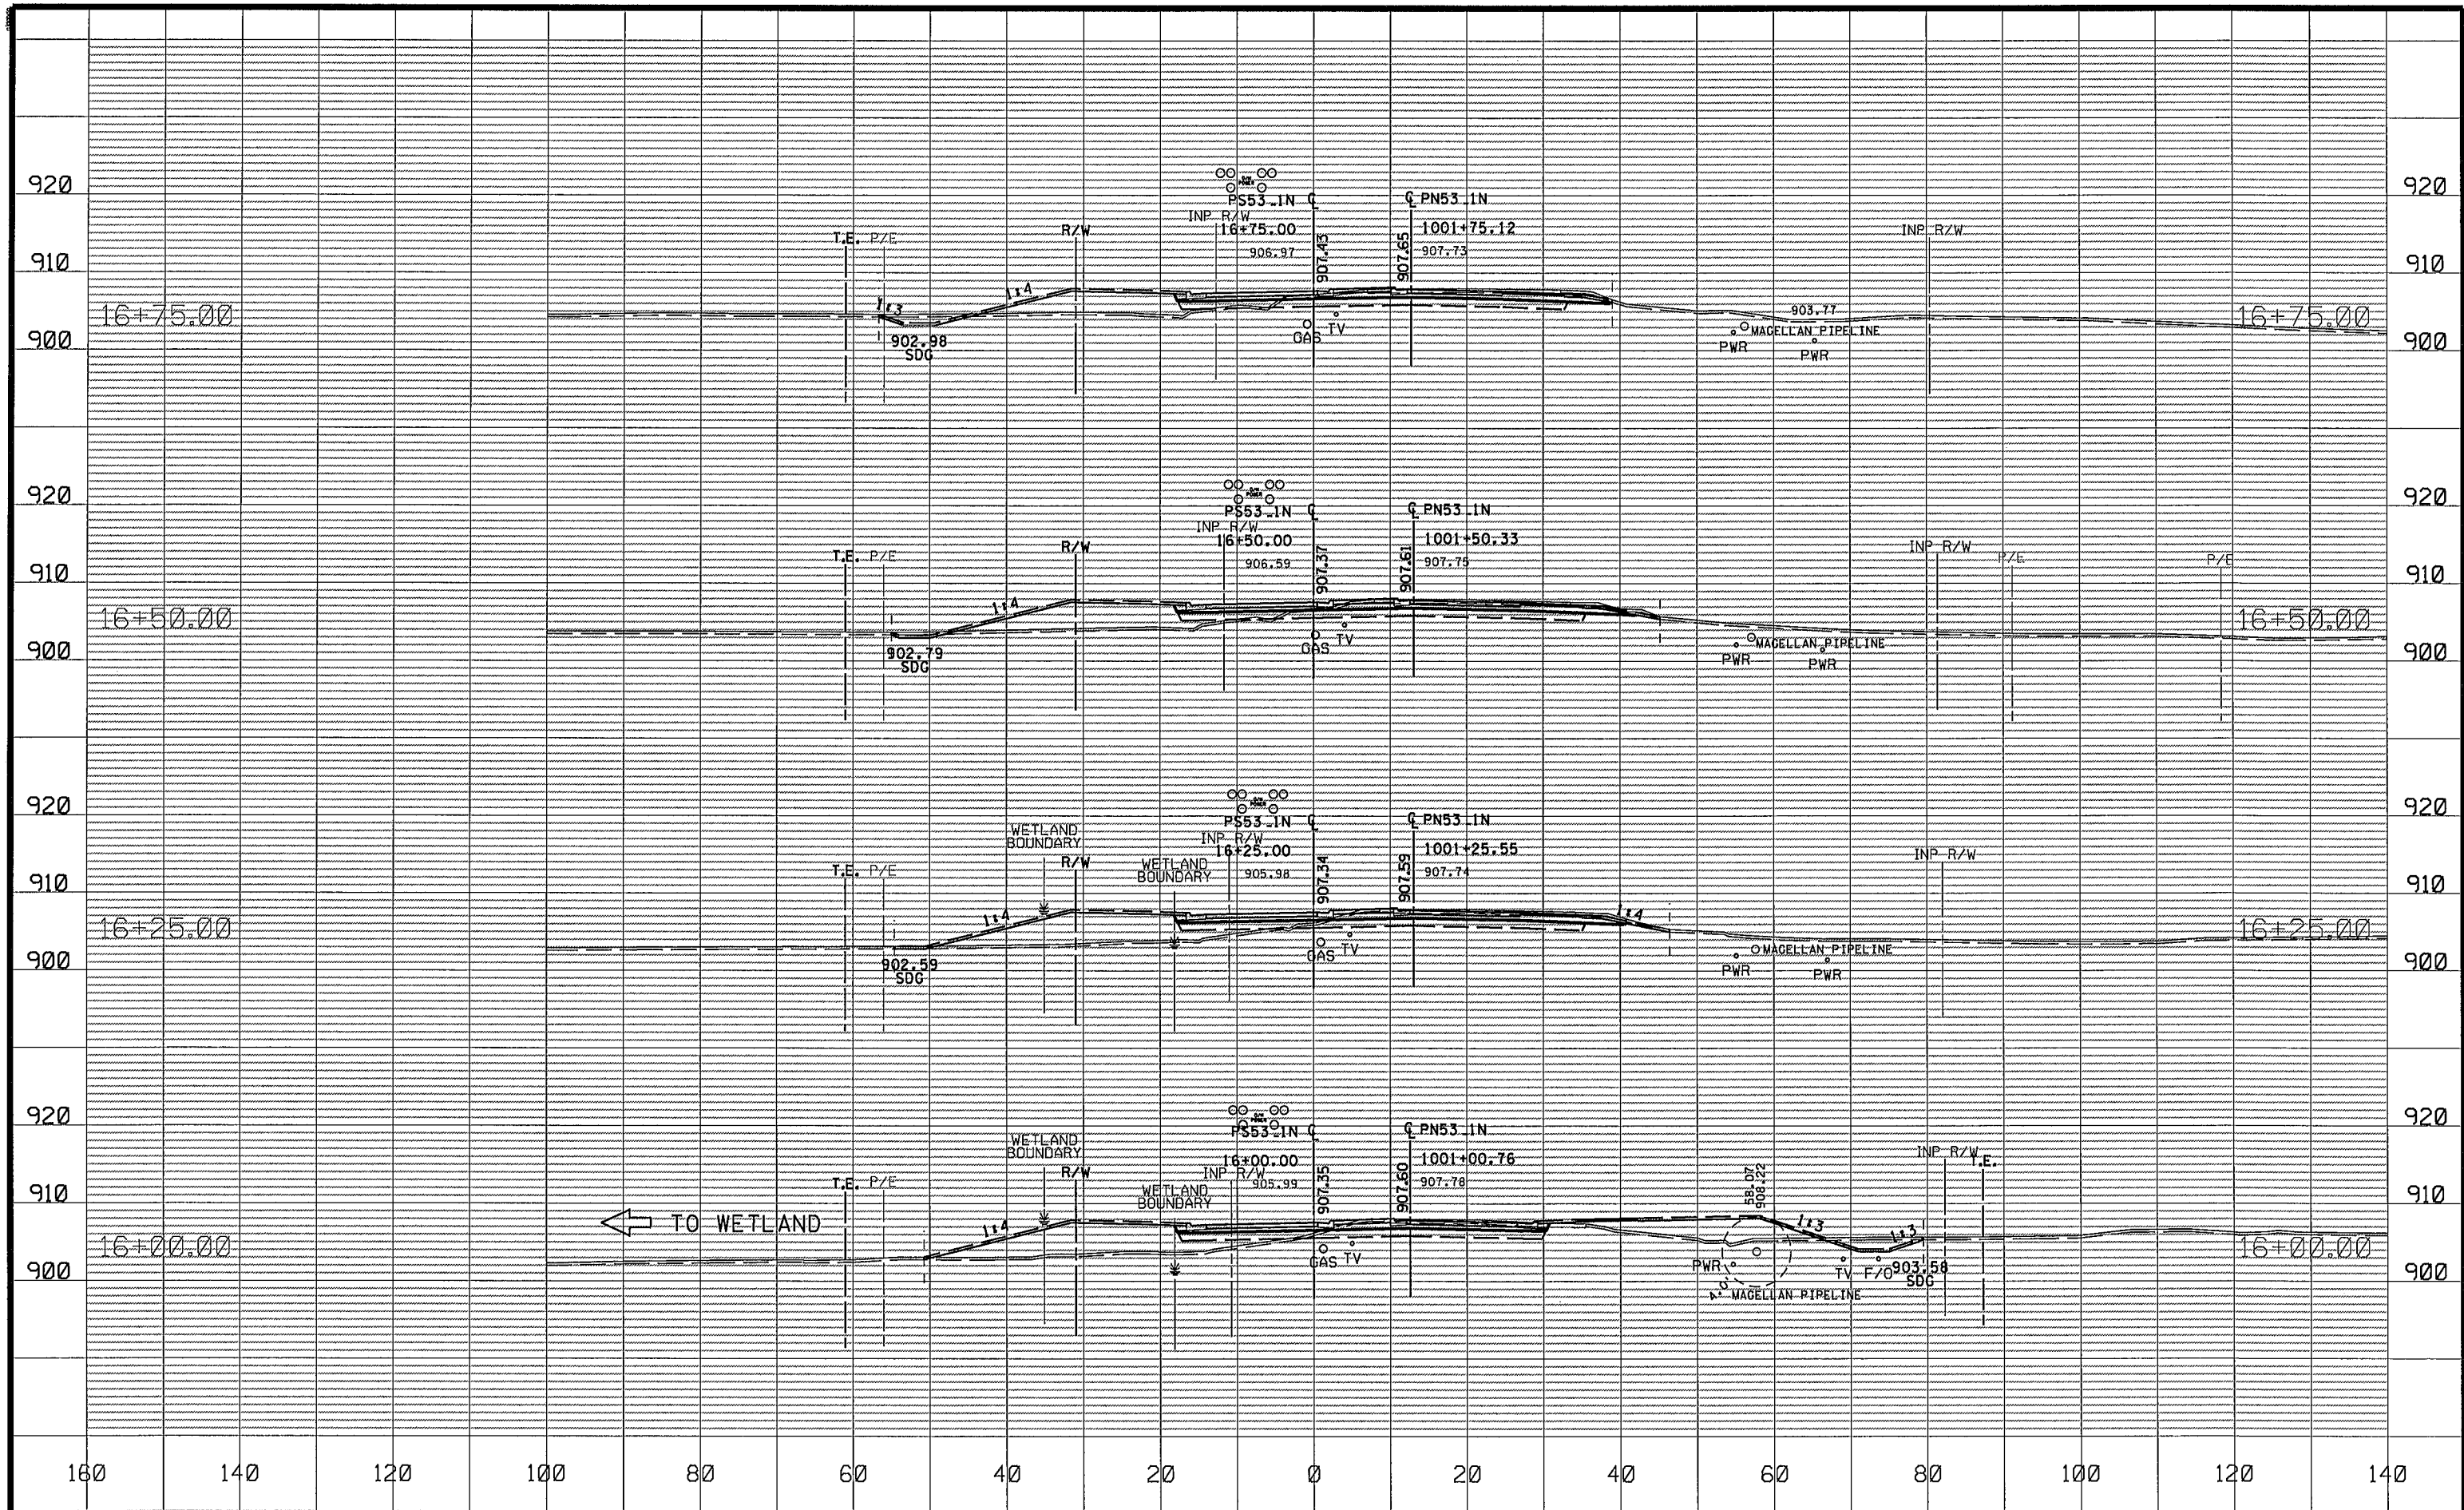

NO	DATE	BY	CKD	APPR	REVISION
NAME: P:\02-612-13\Plan\002612013_XS_N.dgn					
03/21/2016 2:47:13 PM					


DRAWN BY JCF DATE 01-01-16
DESIGN BY NJD DATE 08-01-15
CHECKED BY JEO DATE 01-15-16





ANOKA COUNTY
HIGHWAY DEPT.

ANOKA COUNTY SAP 002-612-013
CITY OF BLAINE SAP 106-020-034
CITY OF LINO LAKES SAP 210-020-007

NORTH CROSS SECTIONS
STA 16+00.00 TO 16+75.00
Sheet 108 of 141 Sheets

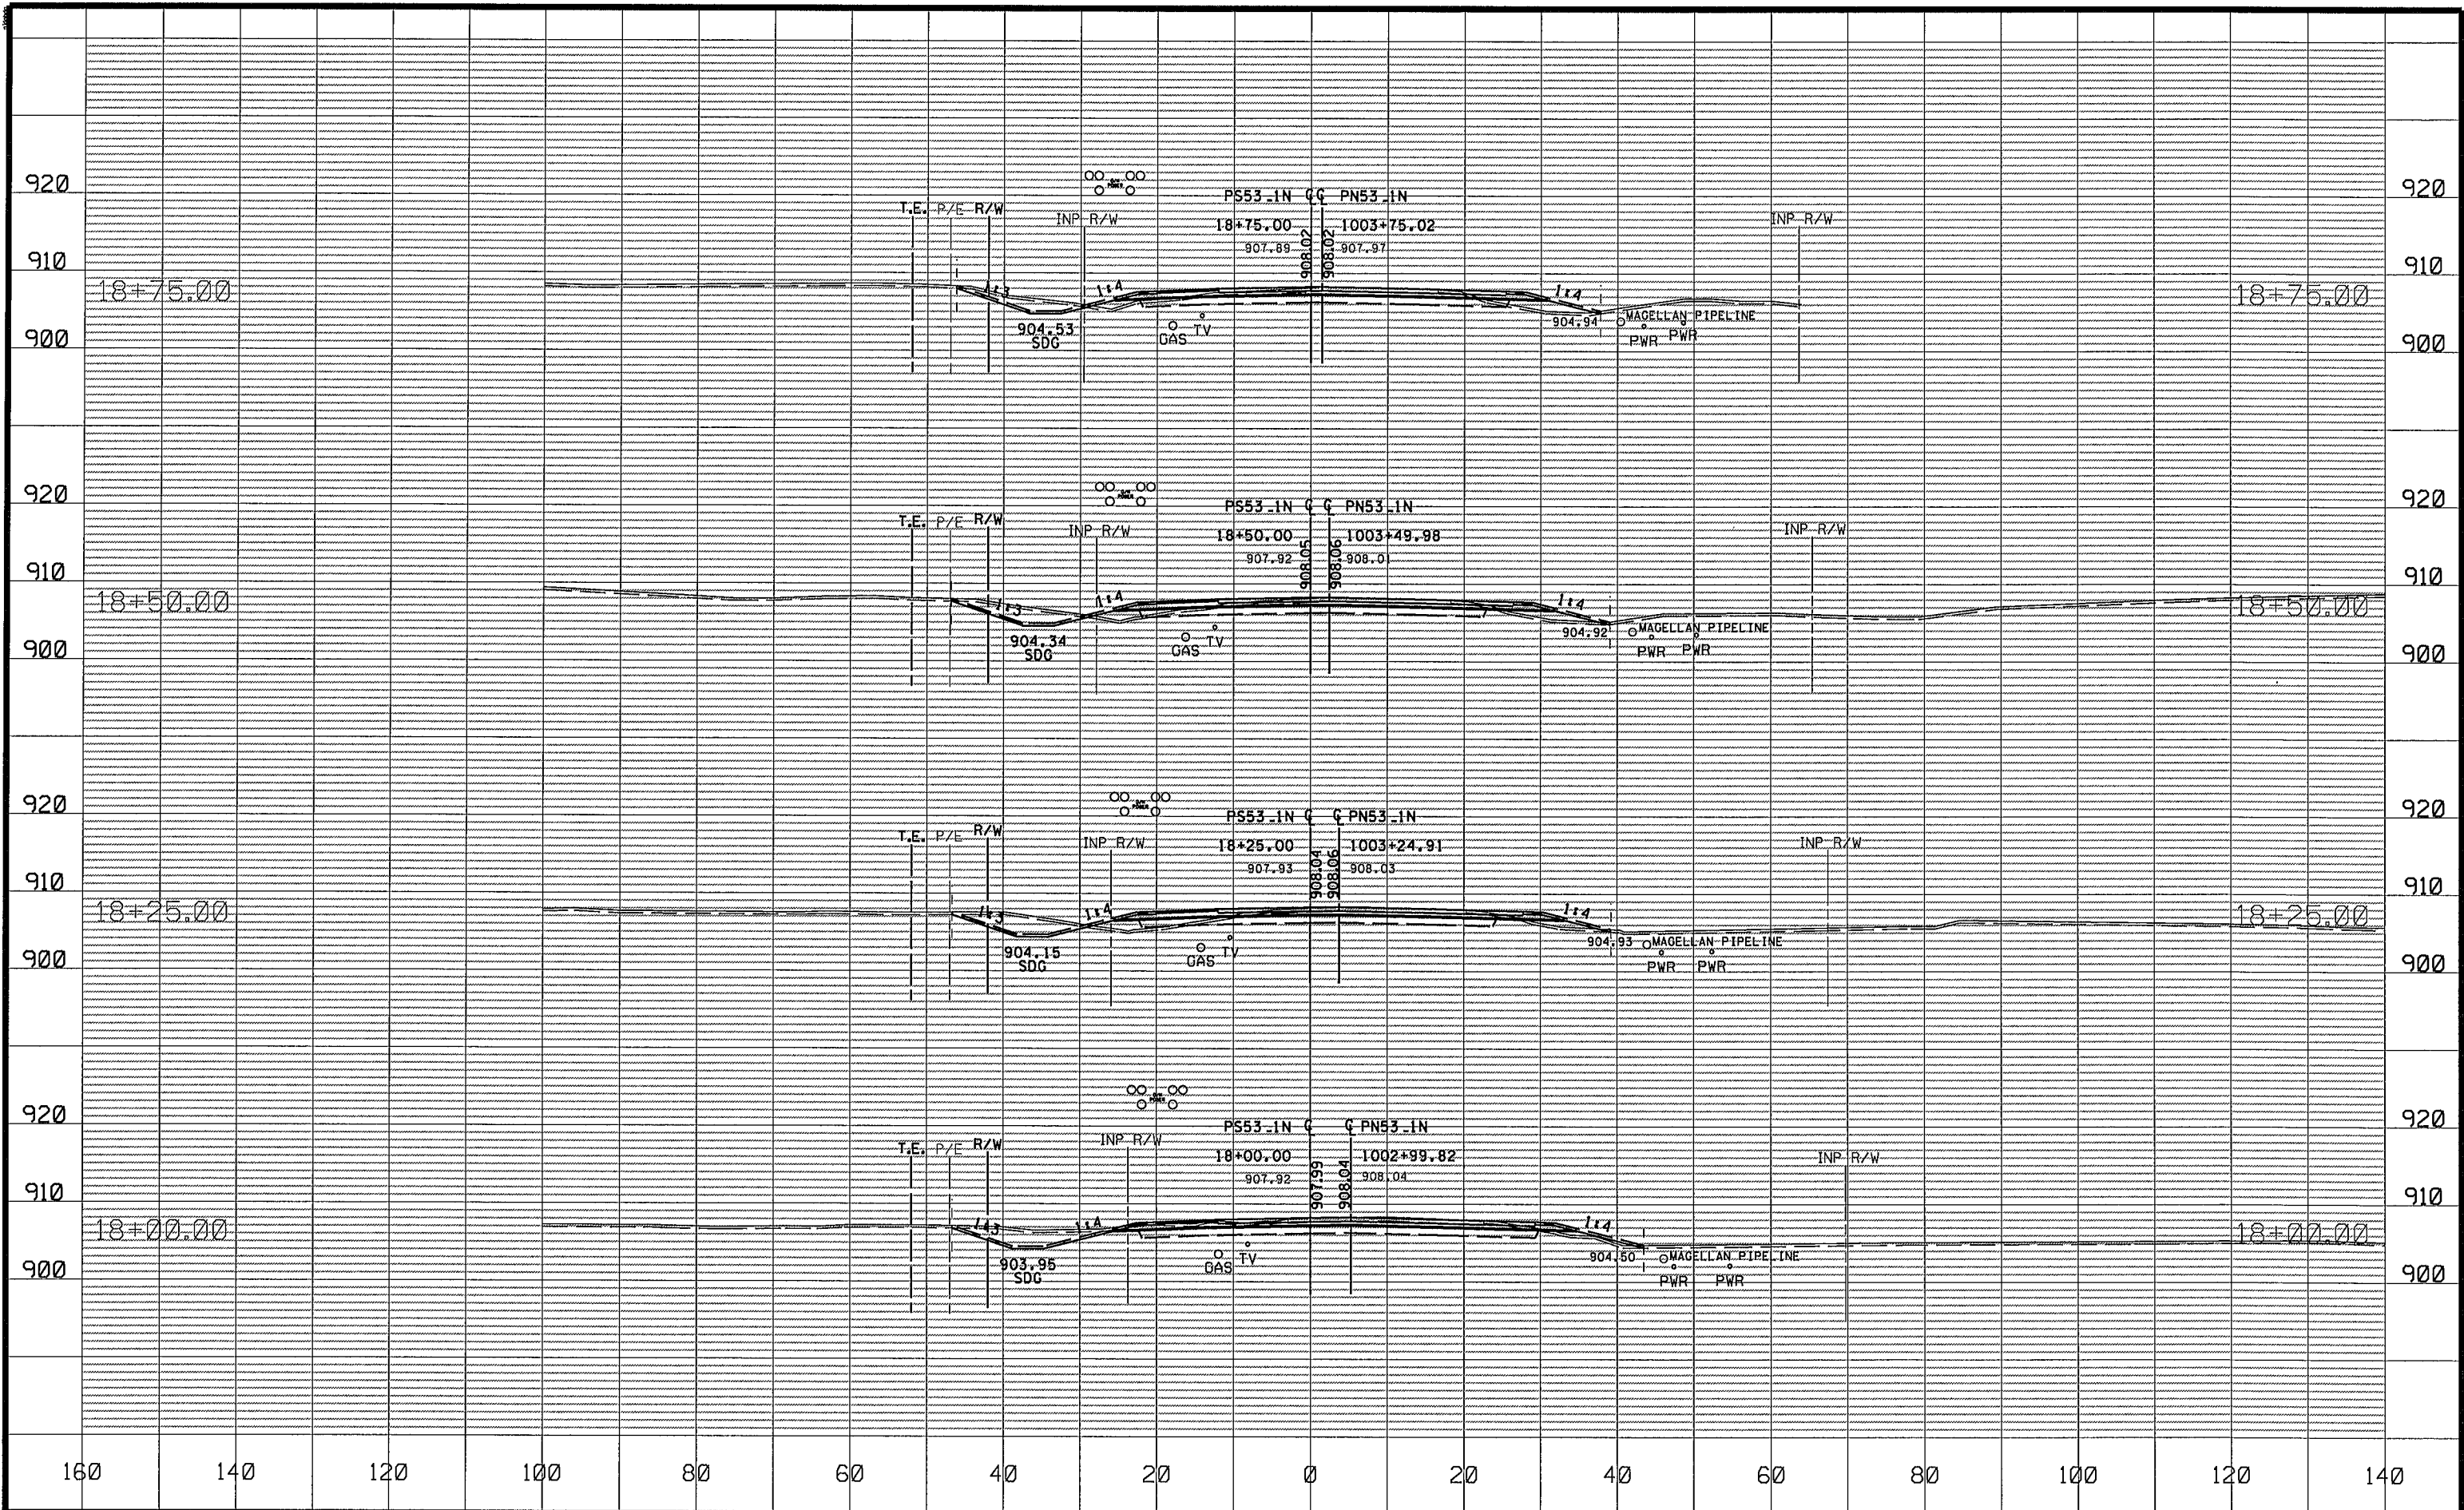

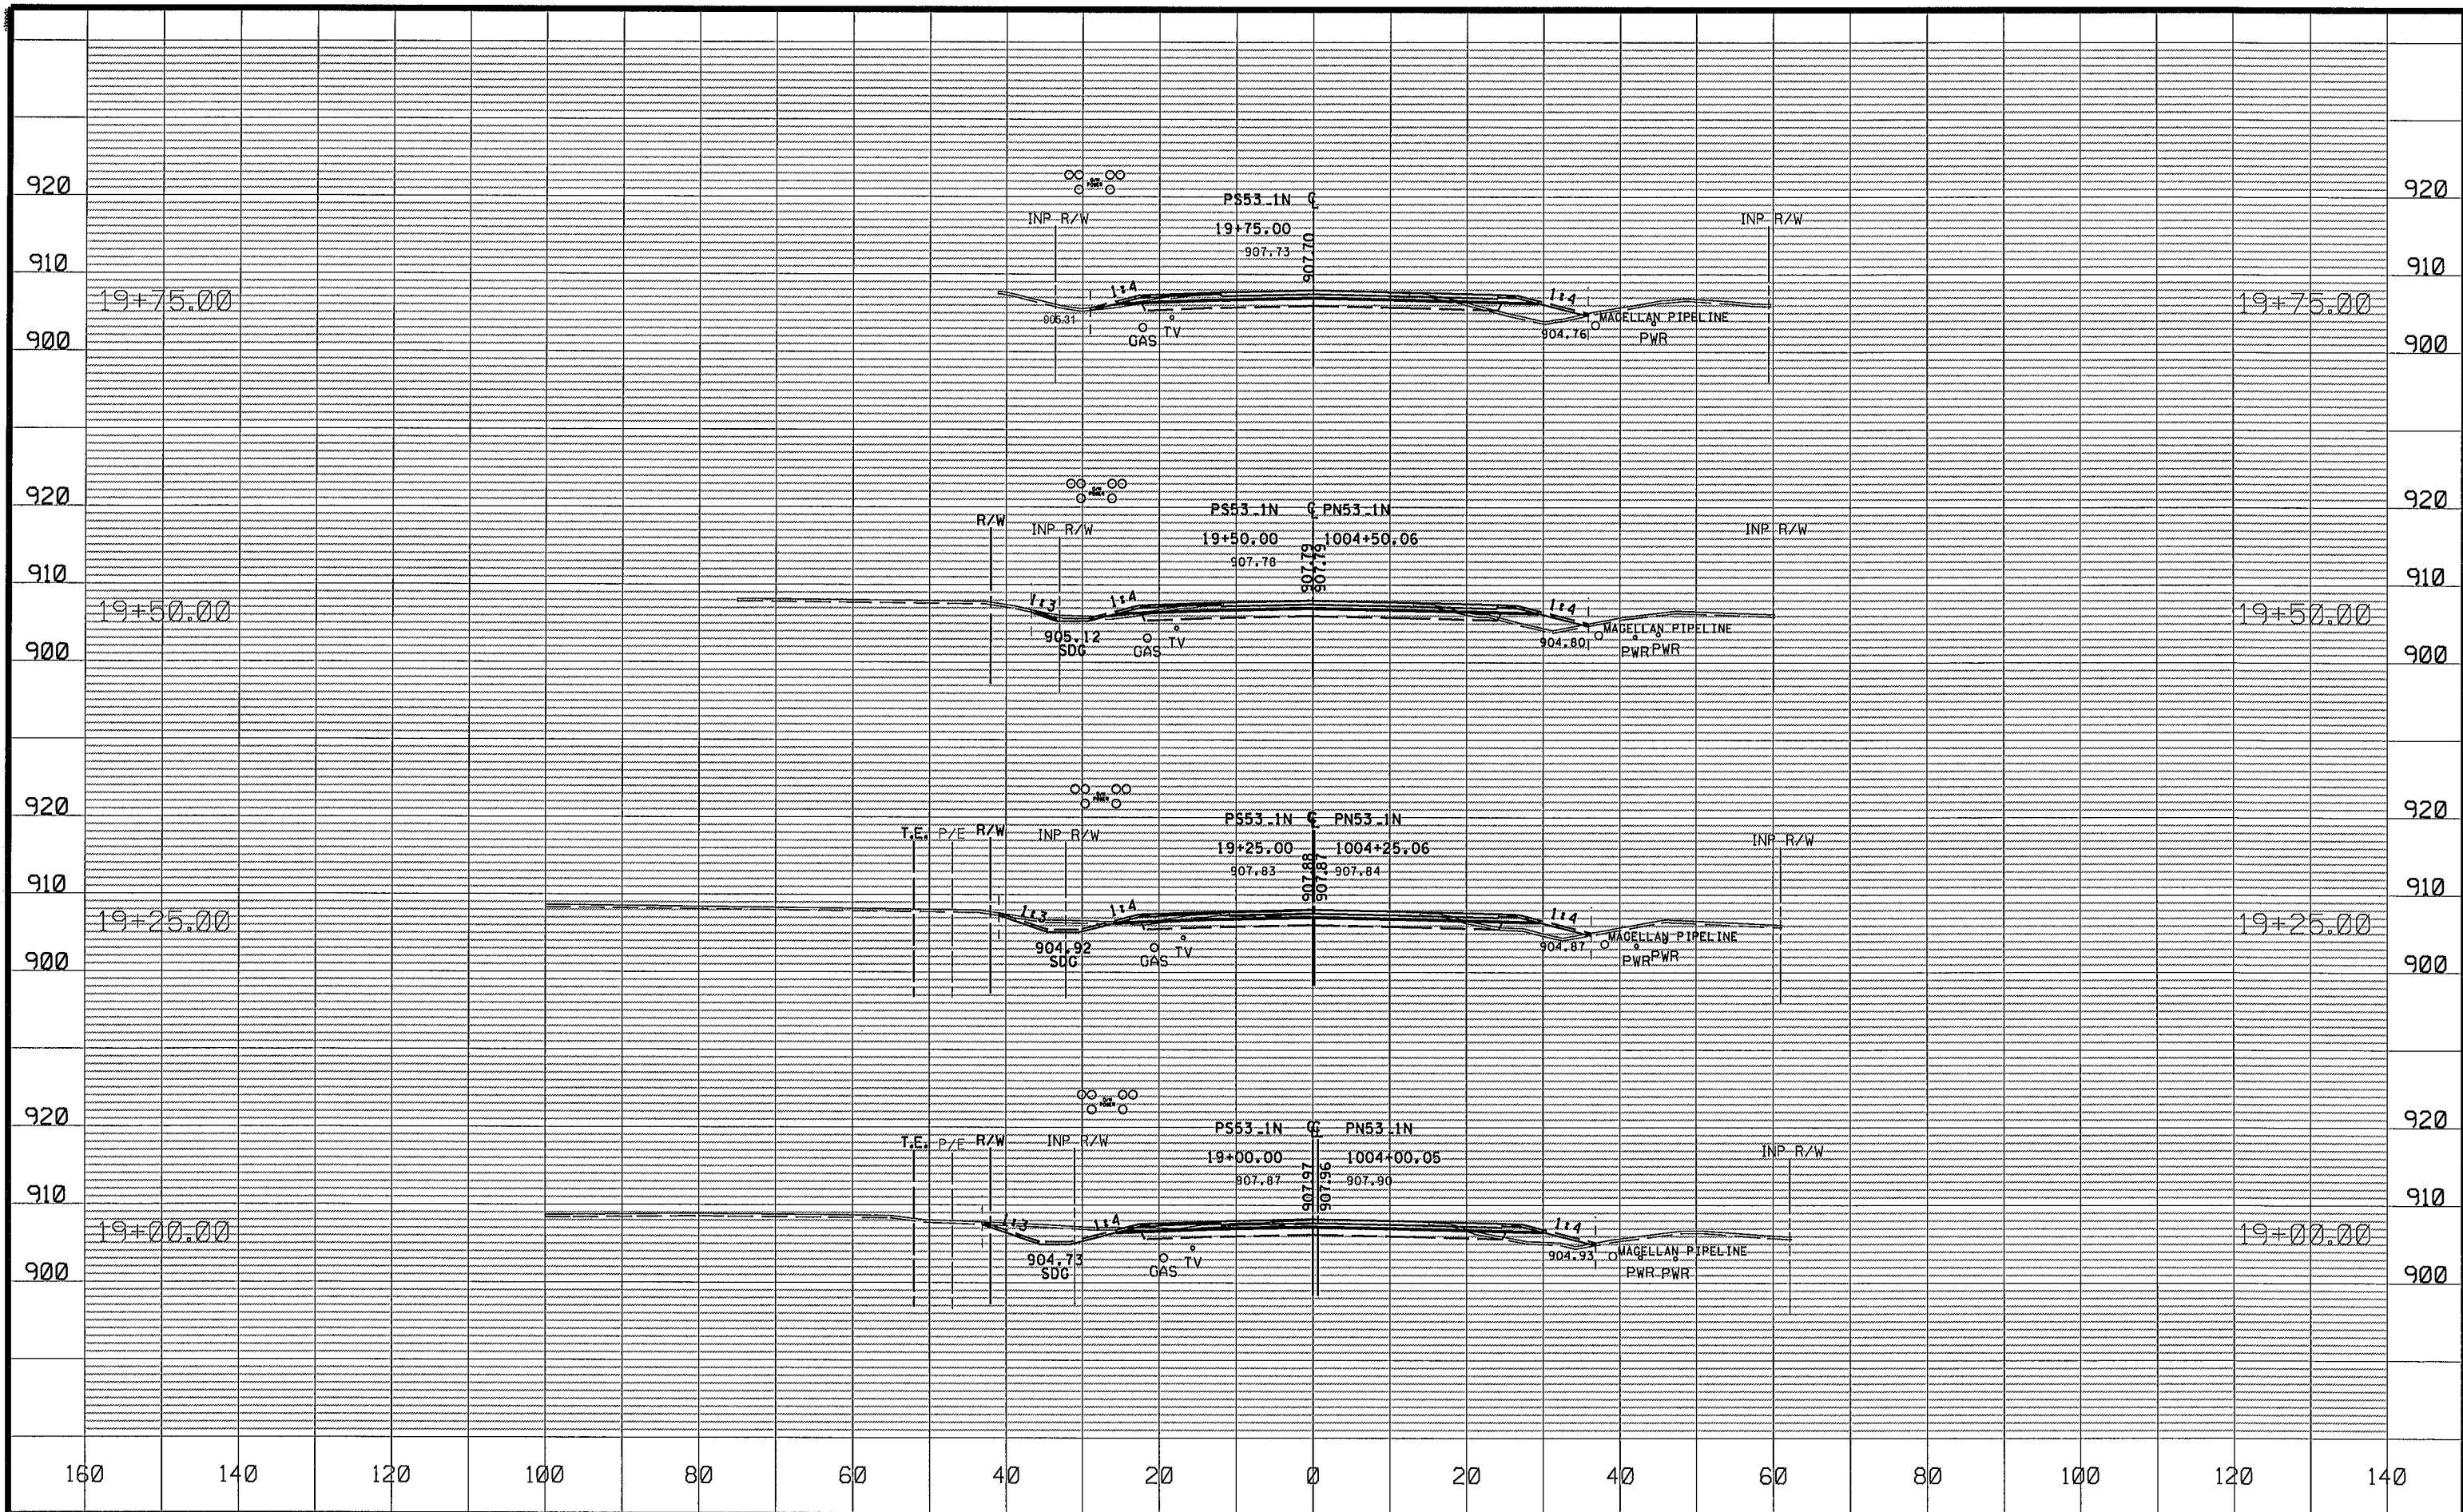

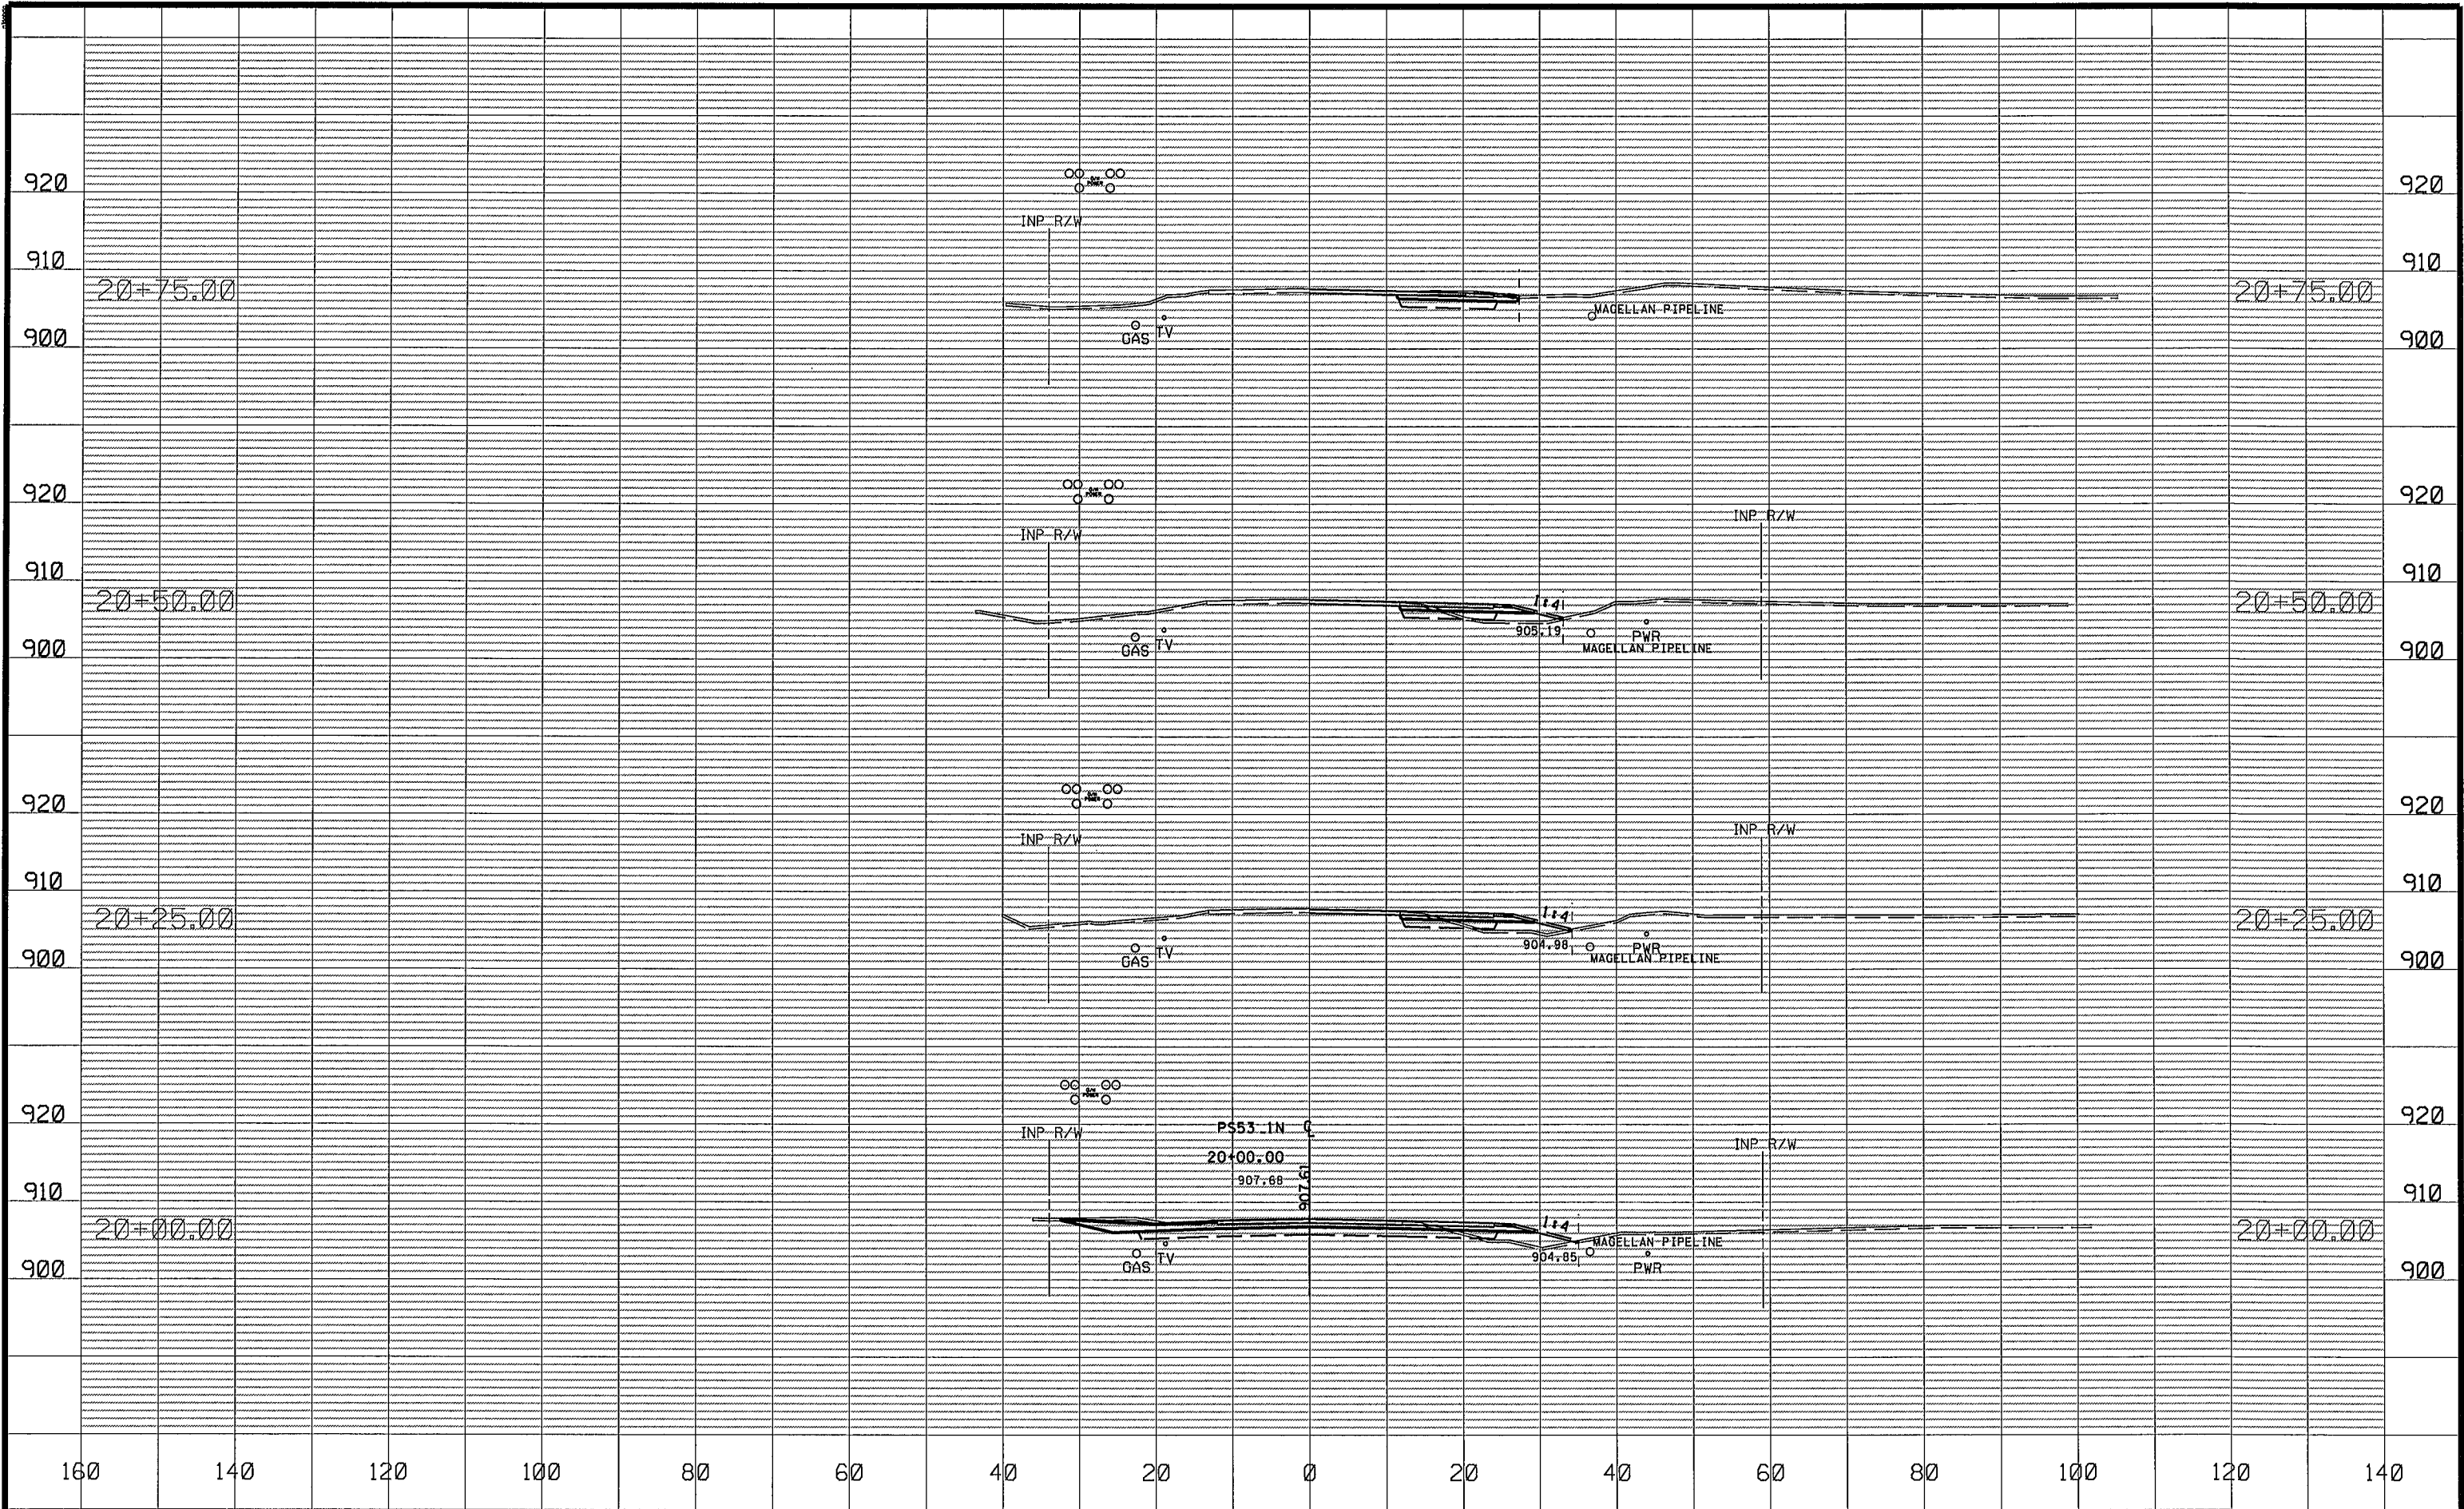


NO	DATE	BY	CKD	APPR	REVISION
NAME: P:\02-612-13\Plan\002612013_XS_N.dgn					
03/21/2016 2:47:17 PM					

DRAWN BY JCF DATE 01-01-16
DESIGN BY NJD DATE 08-01-15
CHECKED BY JEO DATE 01-15-16



ANOKA COUNTY
HIGHWAY DEPT.

ANOKA COUNTY SAP 002-612-013
CITY OF BLAINE SAP 106-020-034
CITY OF LINO LAKES SAP 210-020-007

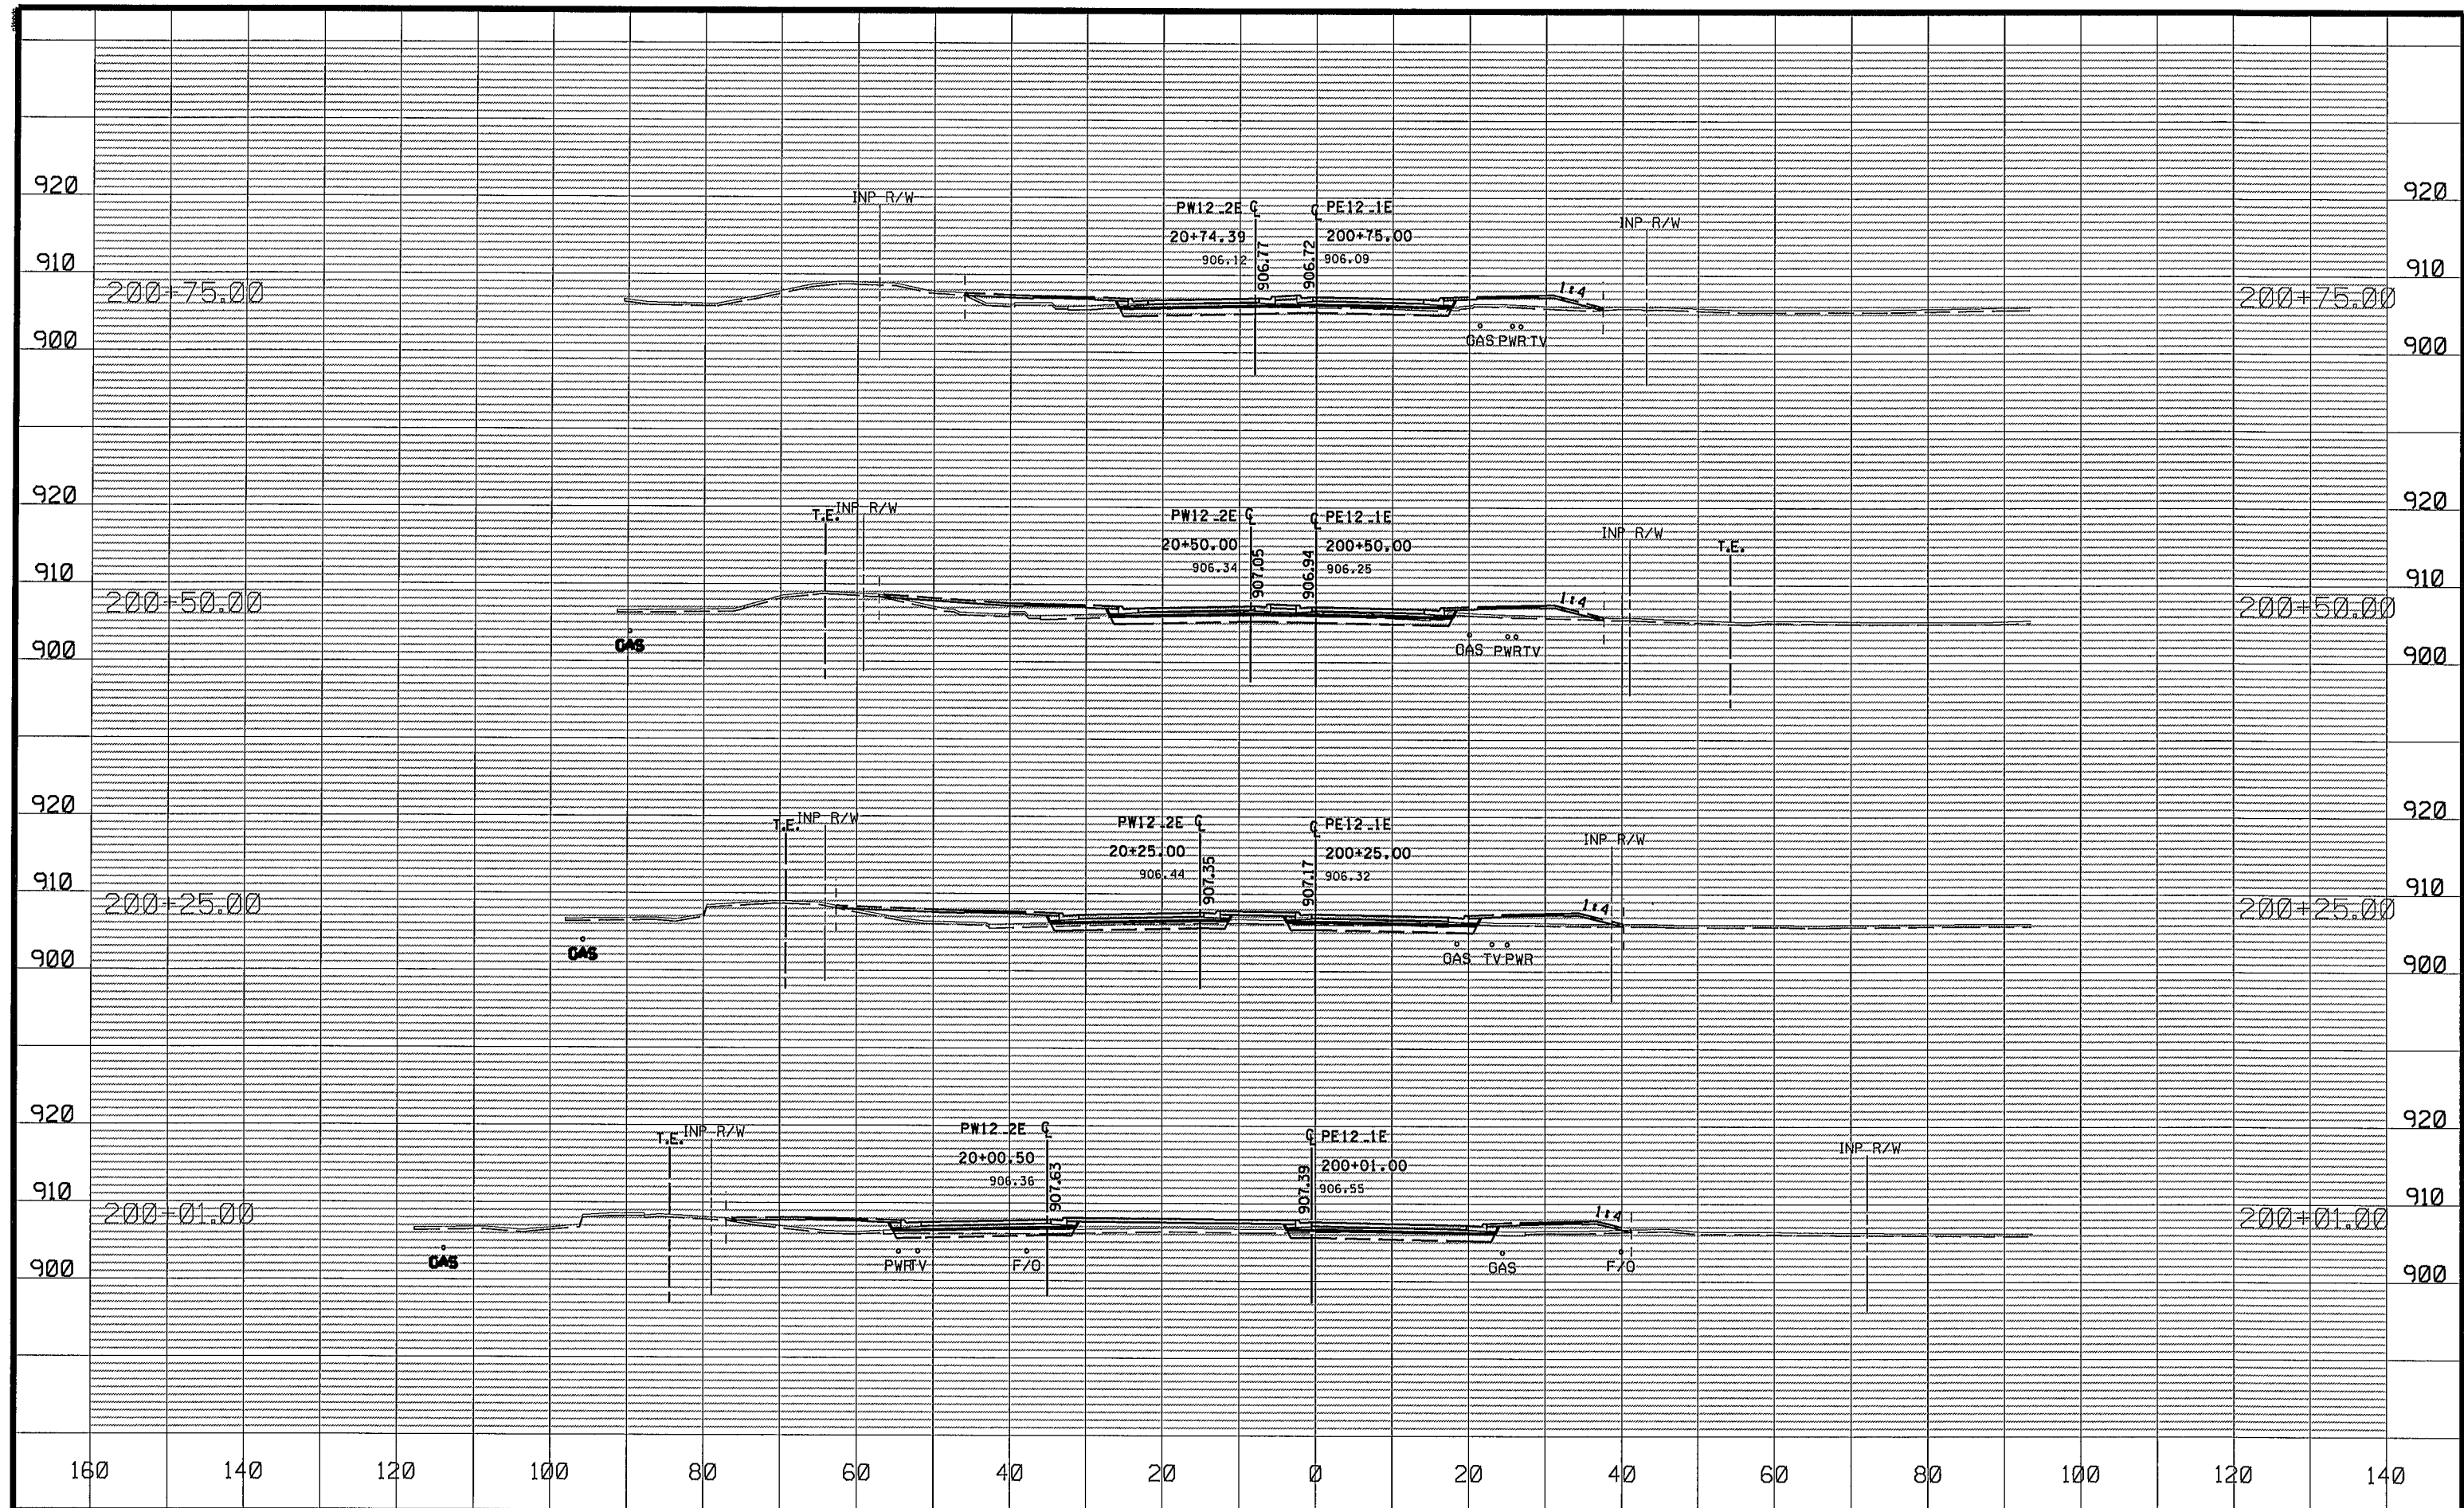

NO	DATE	BY	CKD	APPR	REVISION
1	01-01-16	JCF			
2	08-01-15	NJD			
3	01-15-16	JEO			

NAME: P:\02-612-13\Plan\002612013_XS_E.dgn 03/21/2016 2:47:05 PM


DRAWN BY JCF DATE 01-01-16
DESIGN BY NJD DATE 08-01-15
CHECKED BY JEO DATE 01-15-16



ANOKA COUNTY
HIGHWAY DEPT.


ANOKA COUNTY SAP 002-612-013
CITY OF BLAINE SAP 106-020-034
CITY OF LINO LAKES SAP 210-020-007

EAST CROSS SECTIONS
STA 200+01.00 TO 200+75.00
Sheet 113 of 141 Sheets

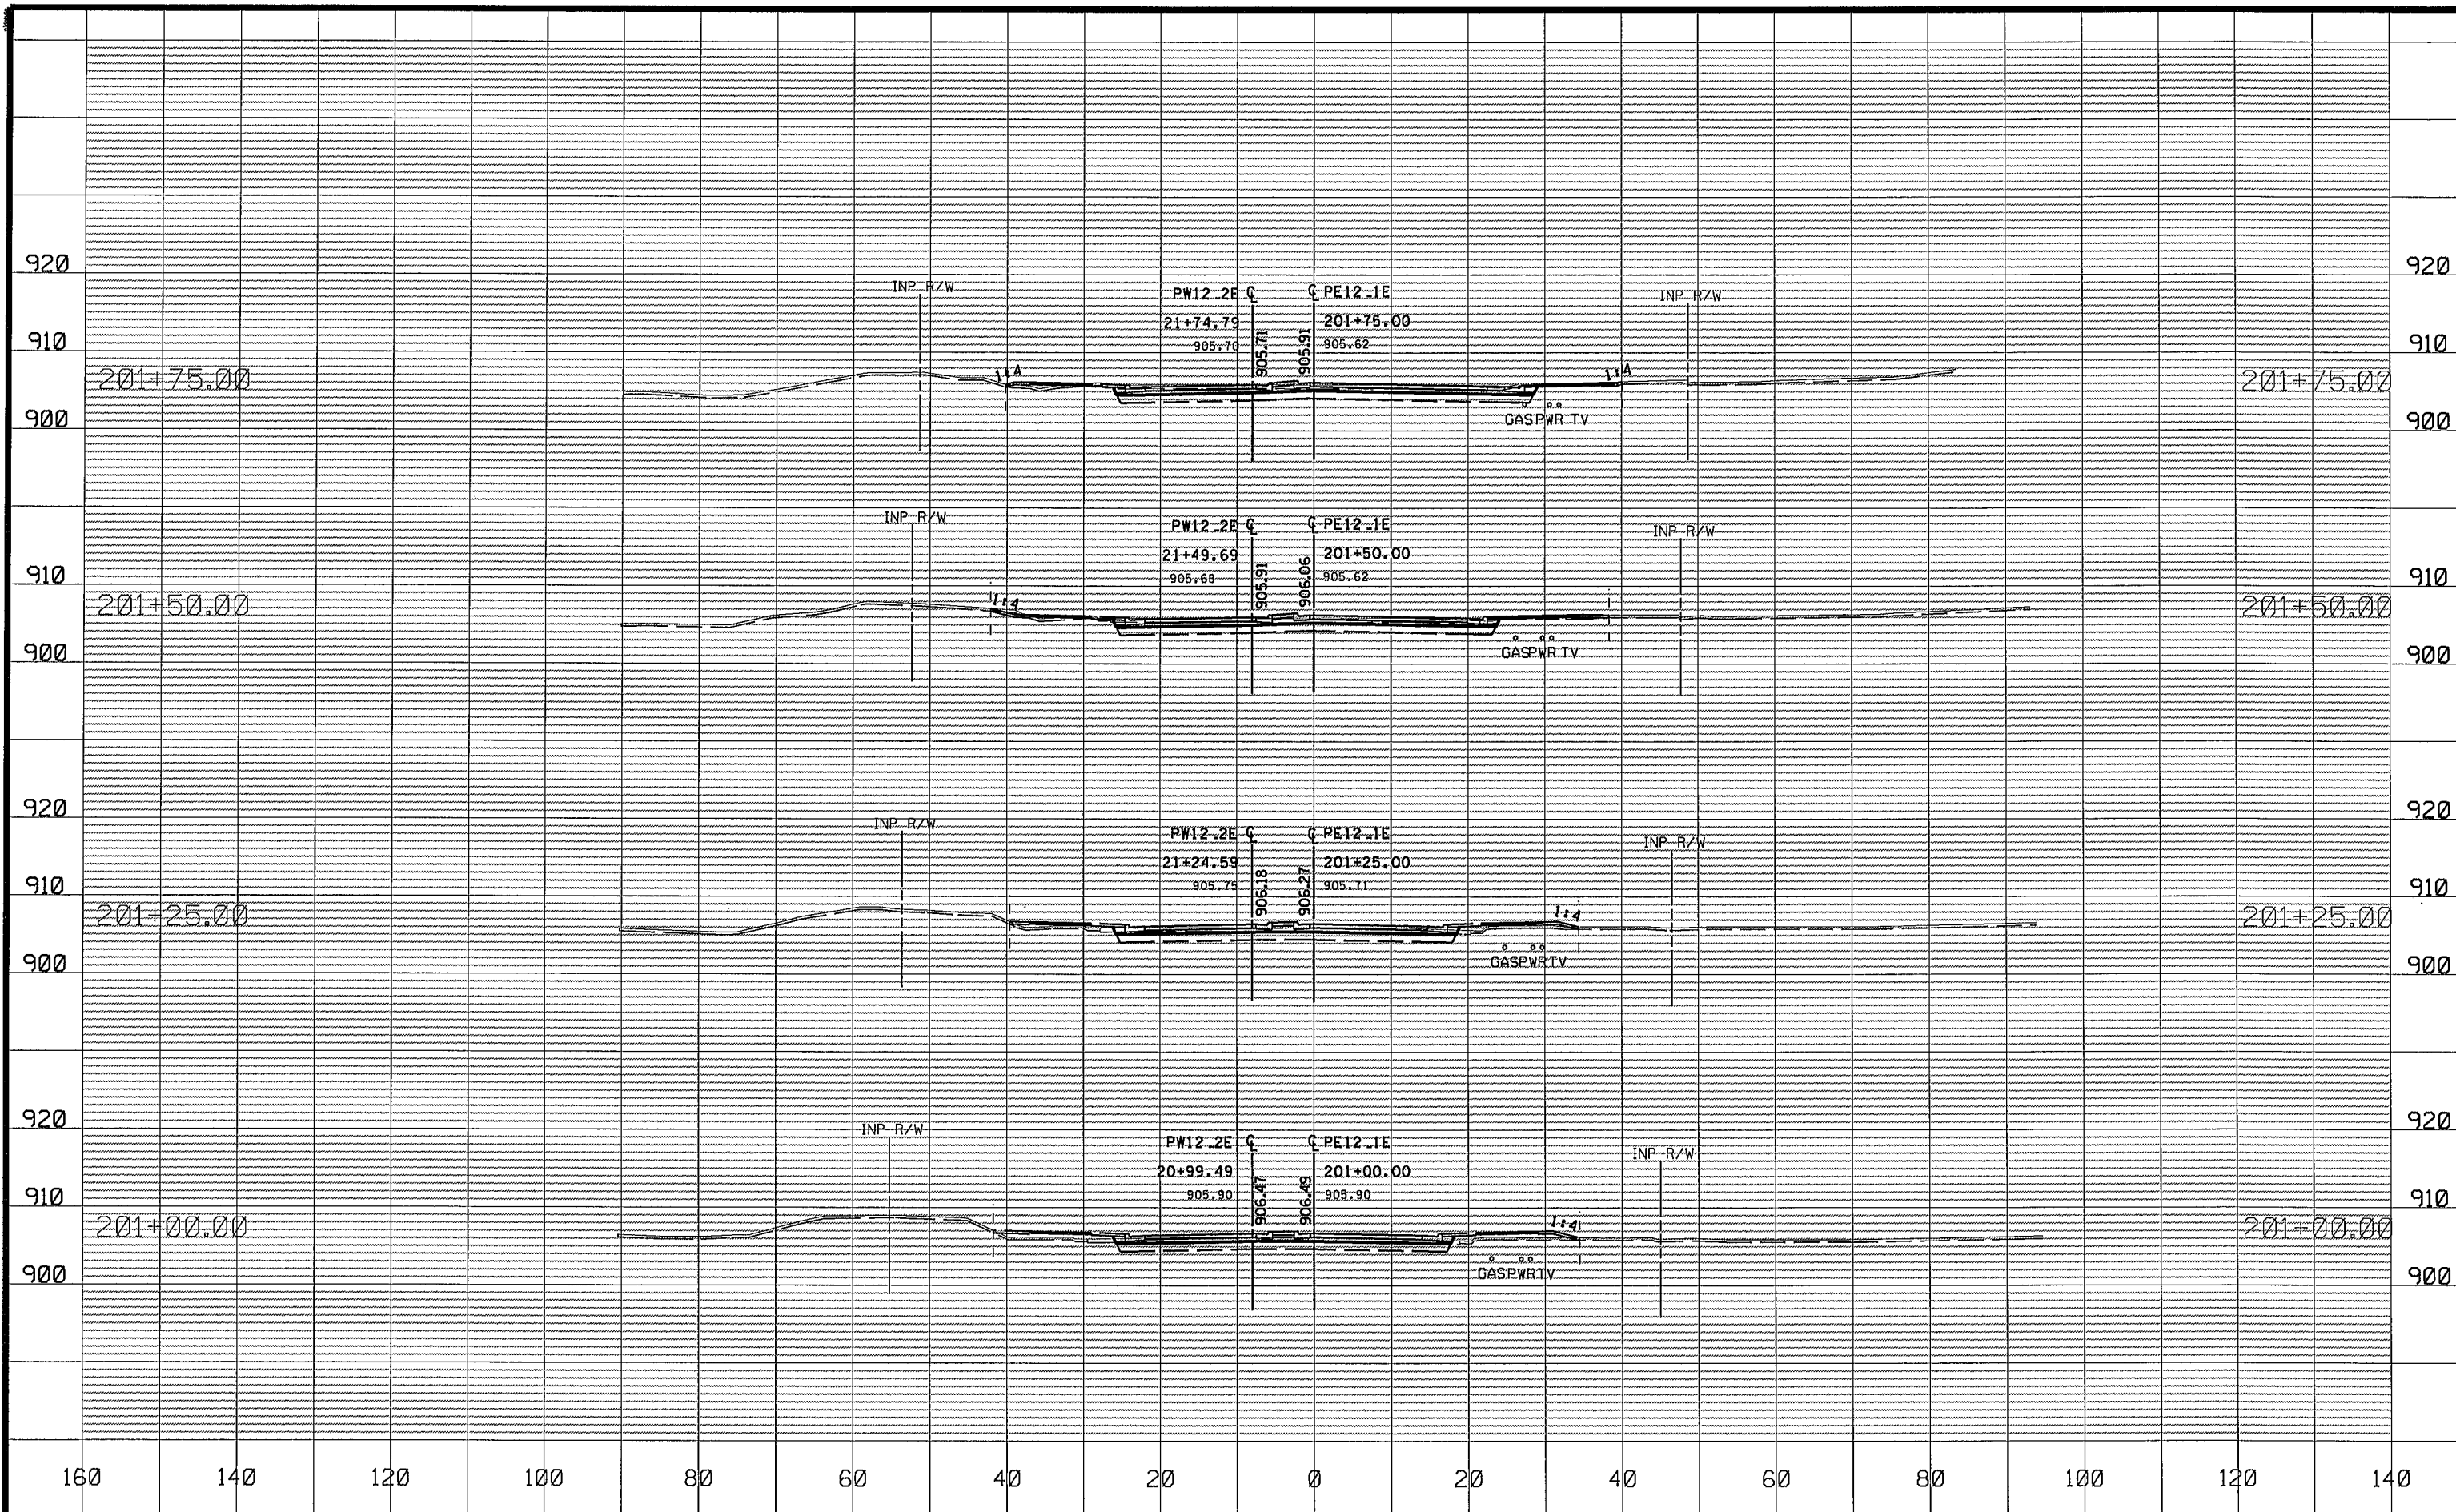

NO	DATE	BY	CKD	APPR	REVISION
1	03/21/2016				2:47:06 PM


DRAWN BY	JCF	DATE	01-01-16
DESIGN BY	NJD	DATE	08-01-16
CHECKED BY	JEO	DATE	01-15-16

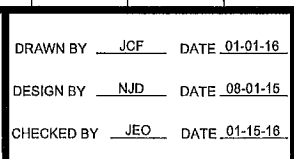



ANOKA COUNTY
HIGHWAY DEPT.


ANOKA COUNTY SAP 002-612-013
CITY OF BLAINE SAP 106-020-034
CITY OF LINO LAKES SAP 210-020-007


EAST CROSS SECTIONS
STA 201+00.00 TO 201+75.00
Sheet 114 of 141 Sheets

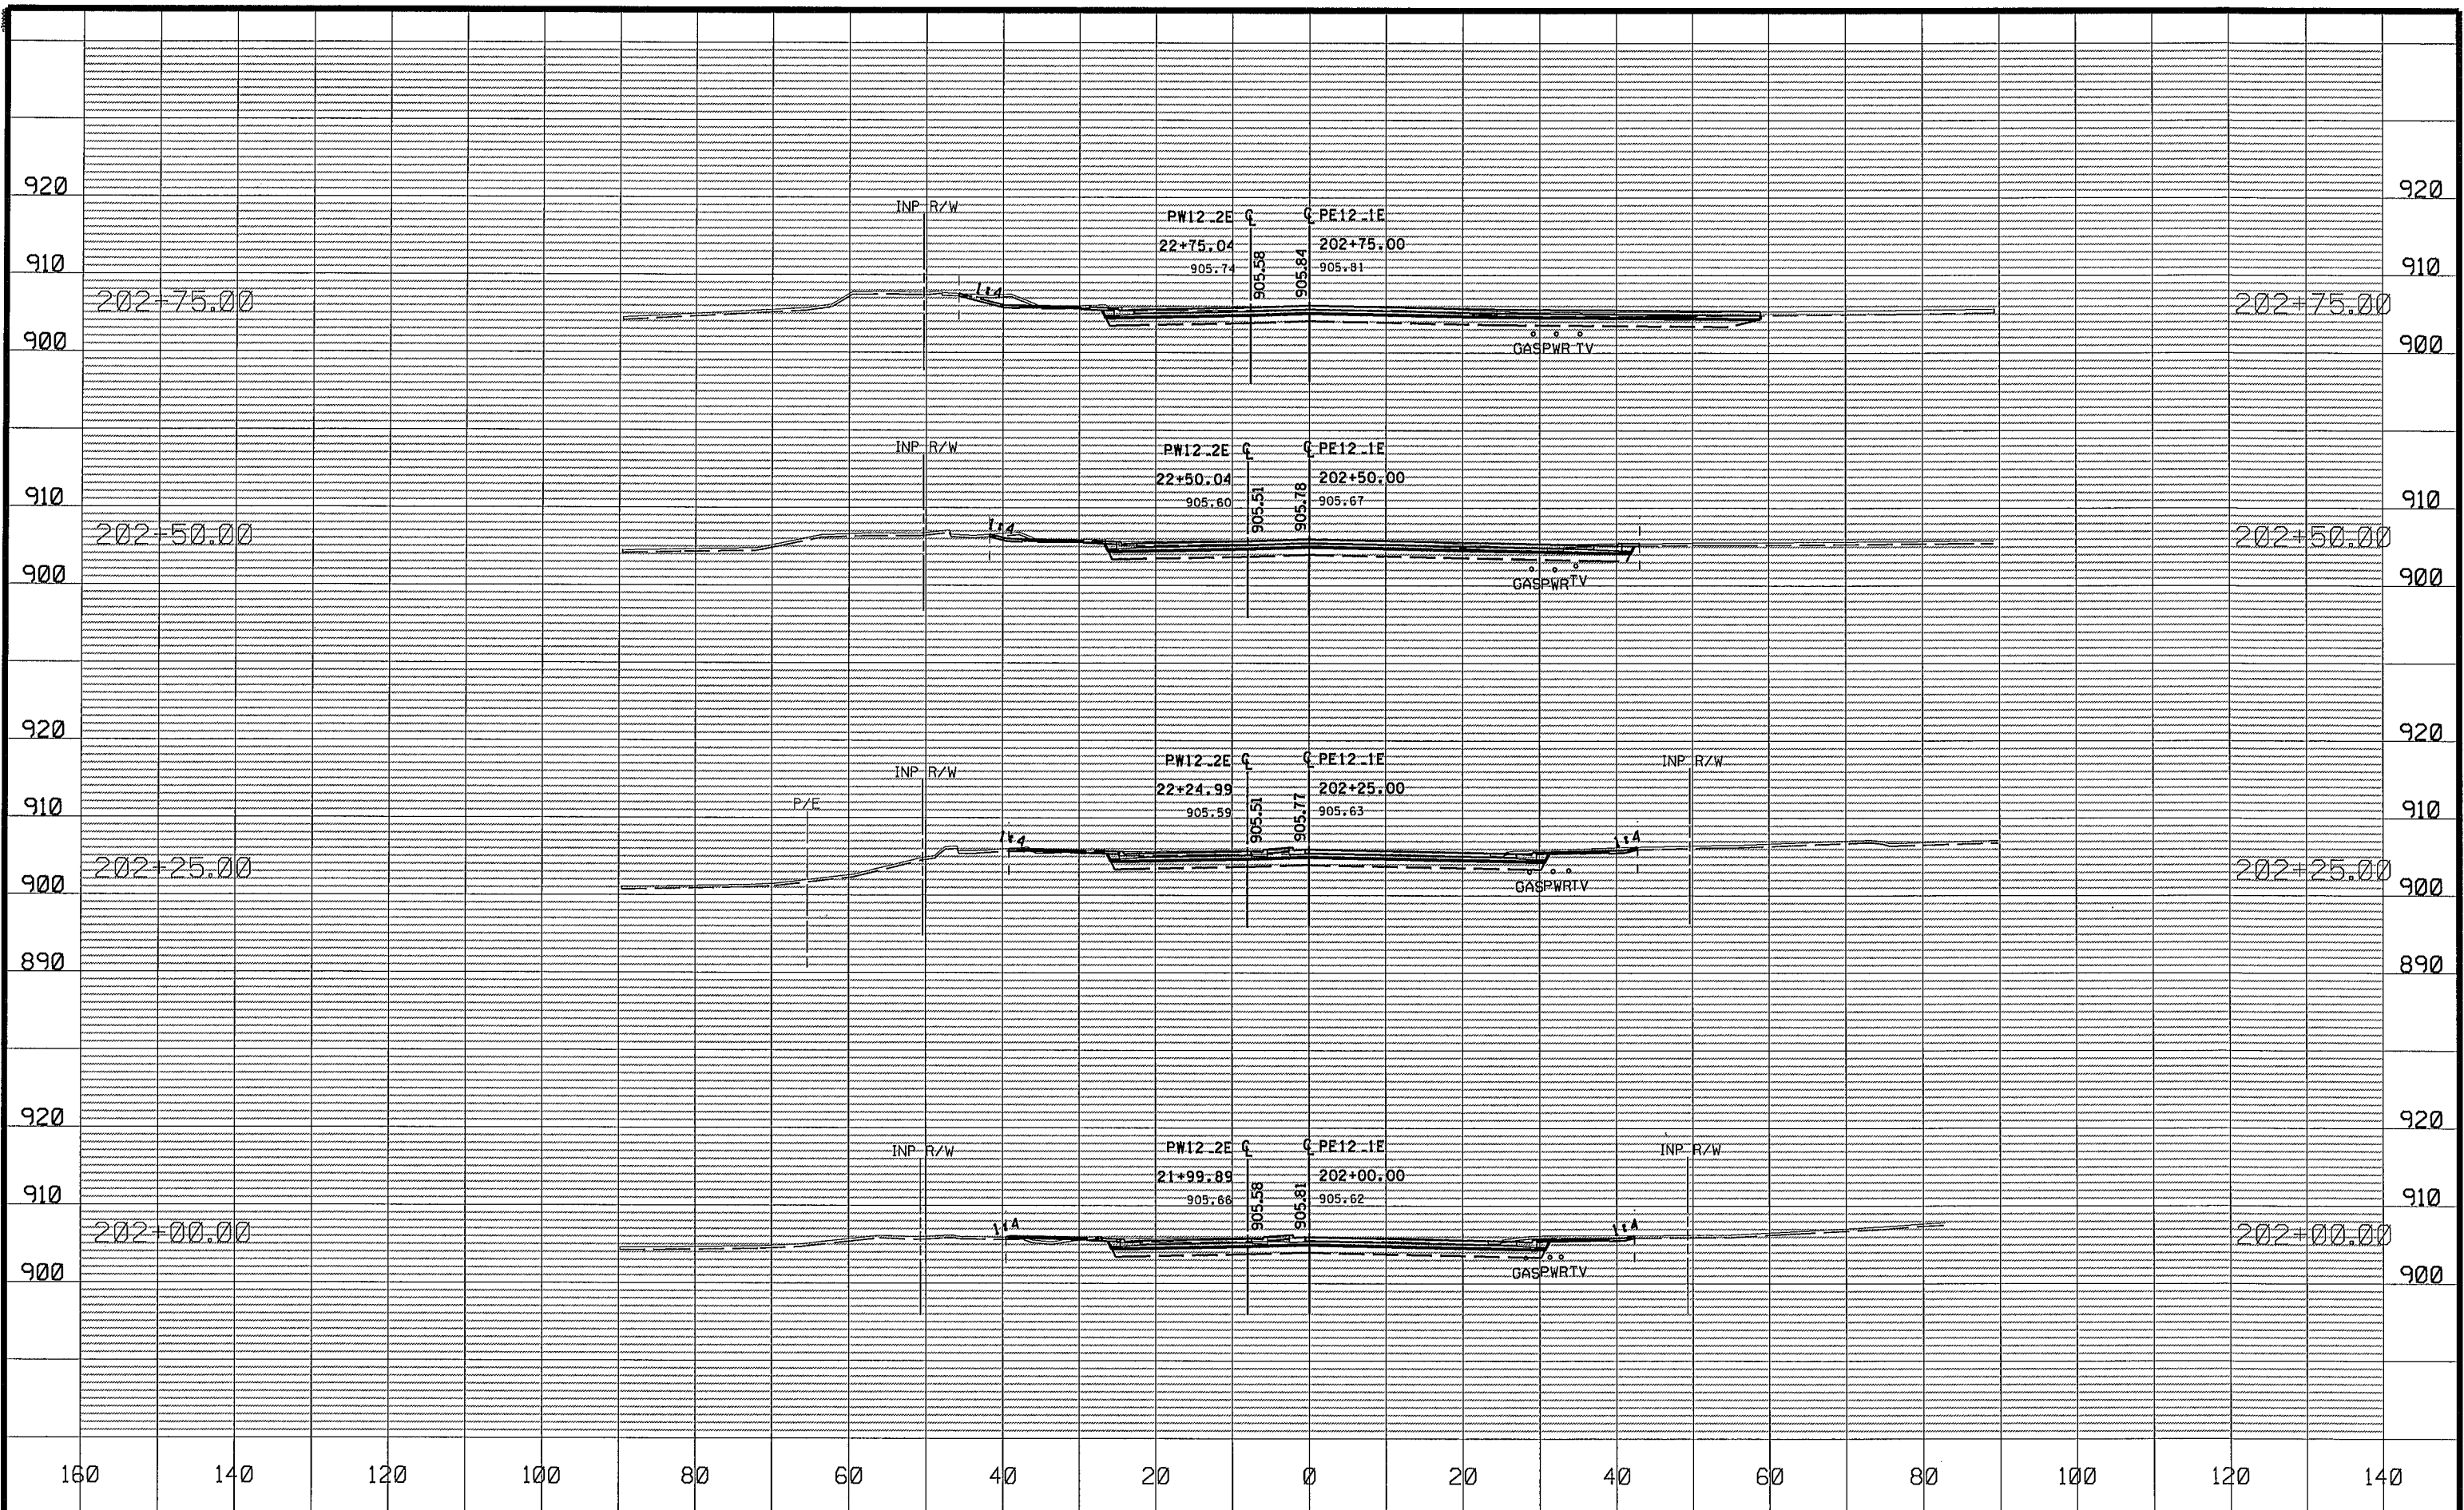

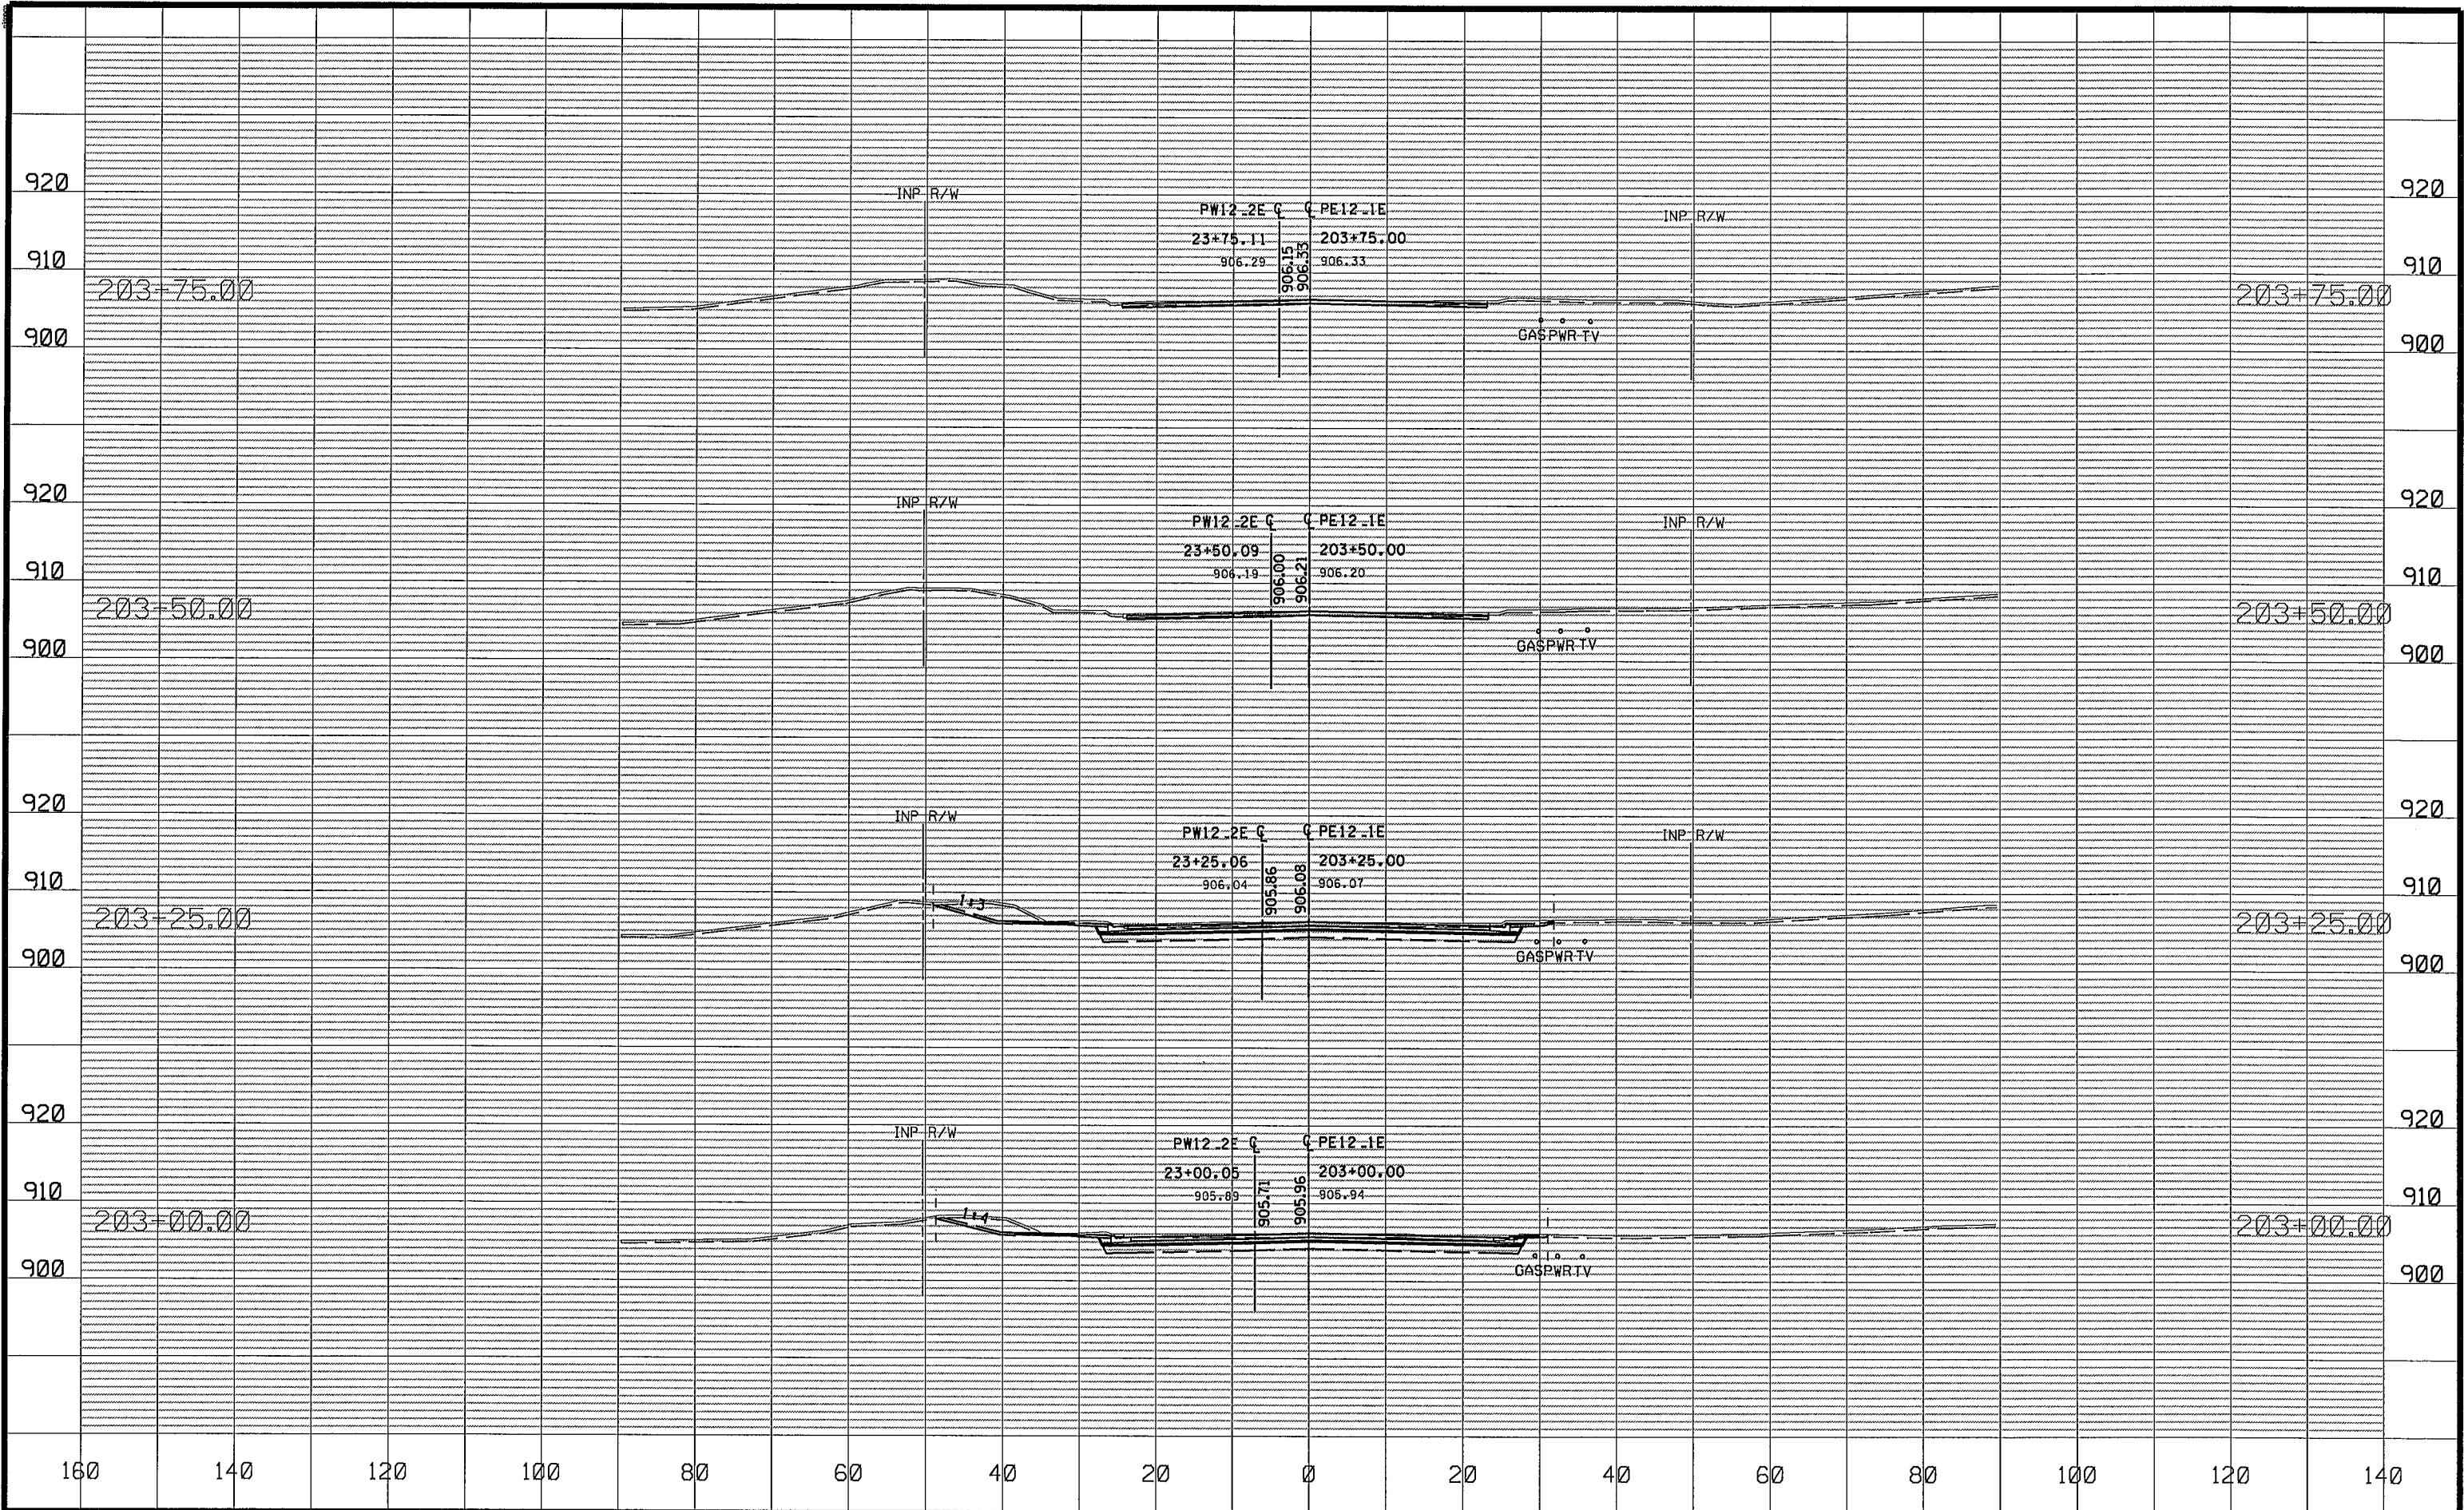

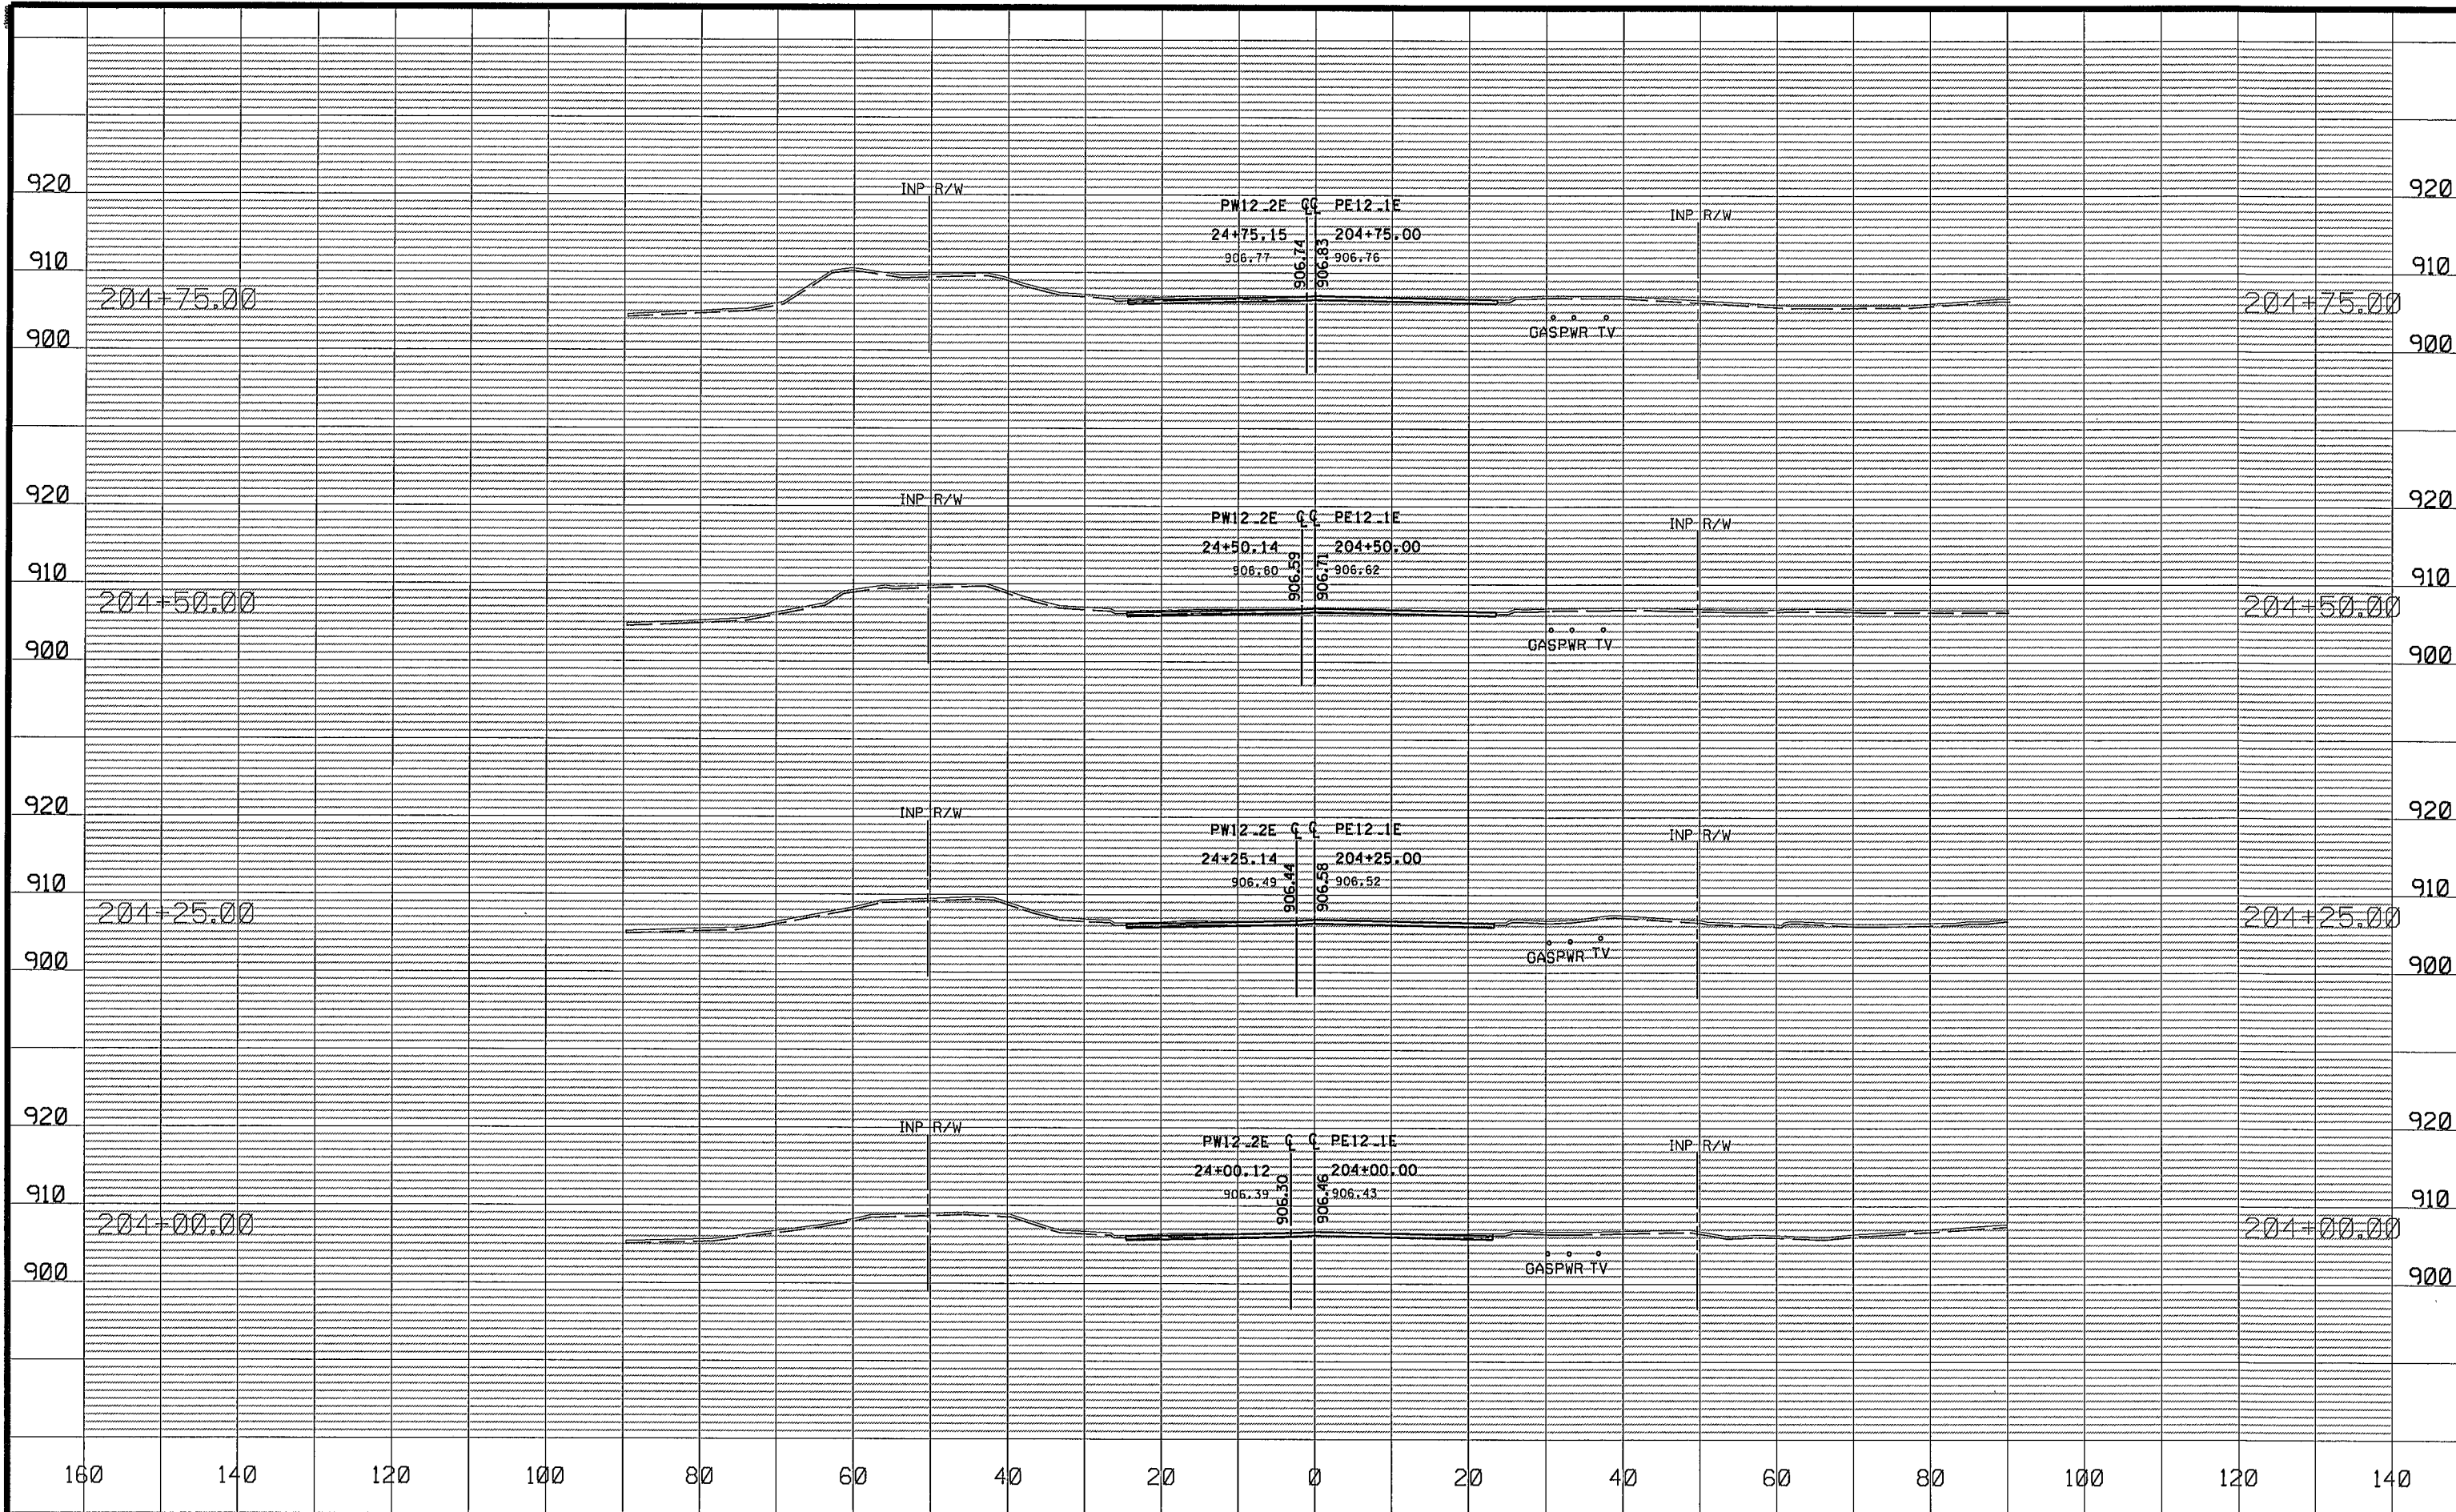

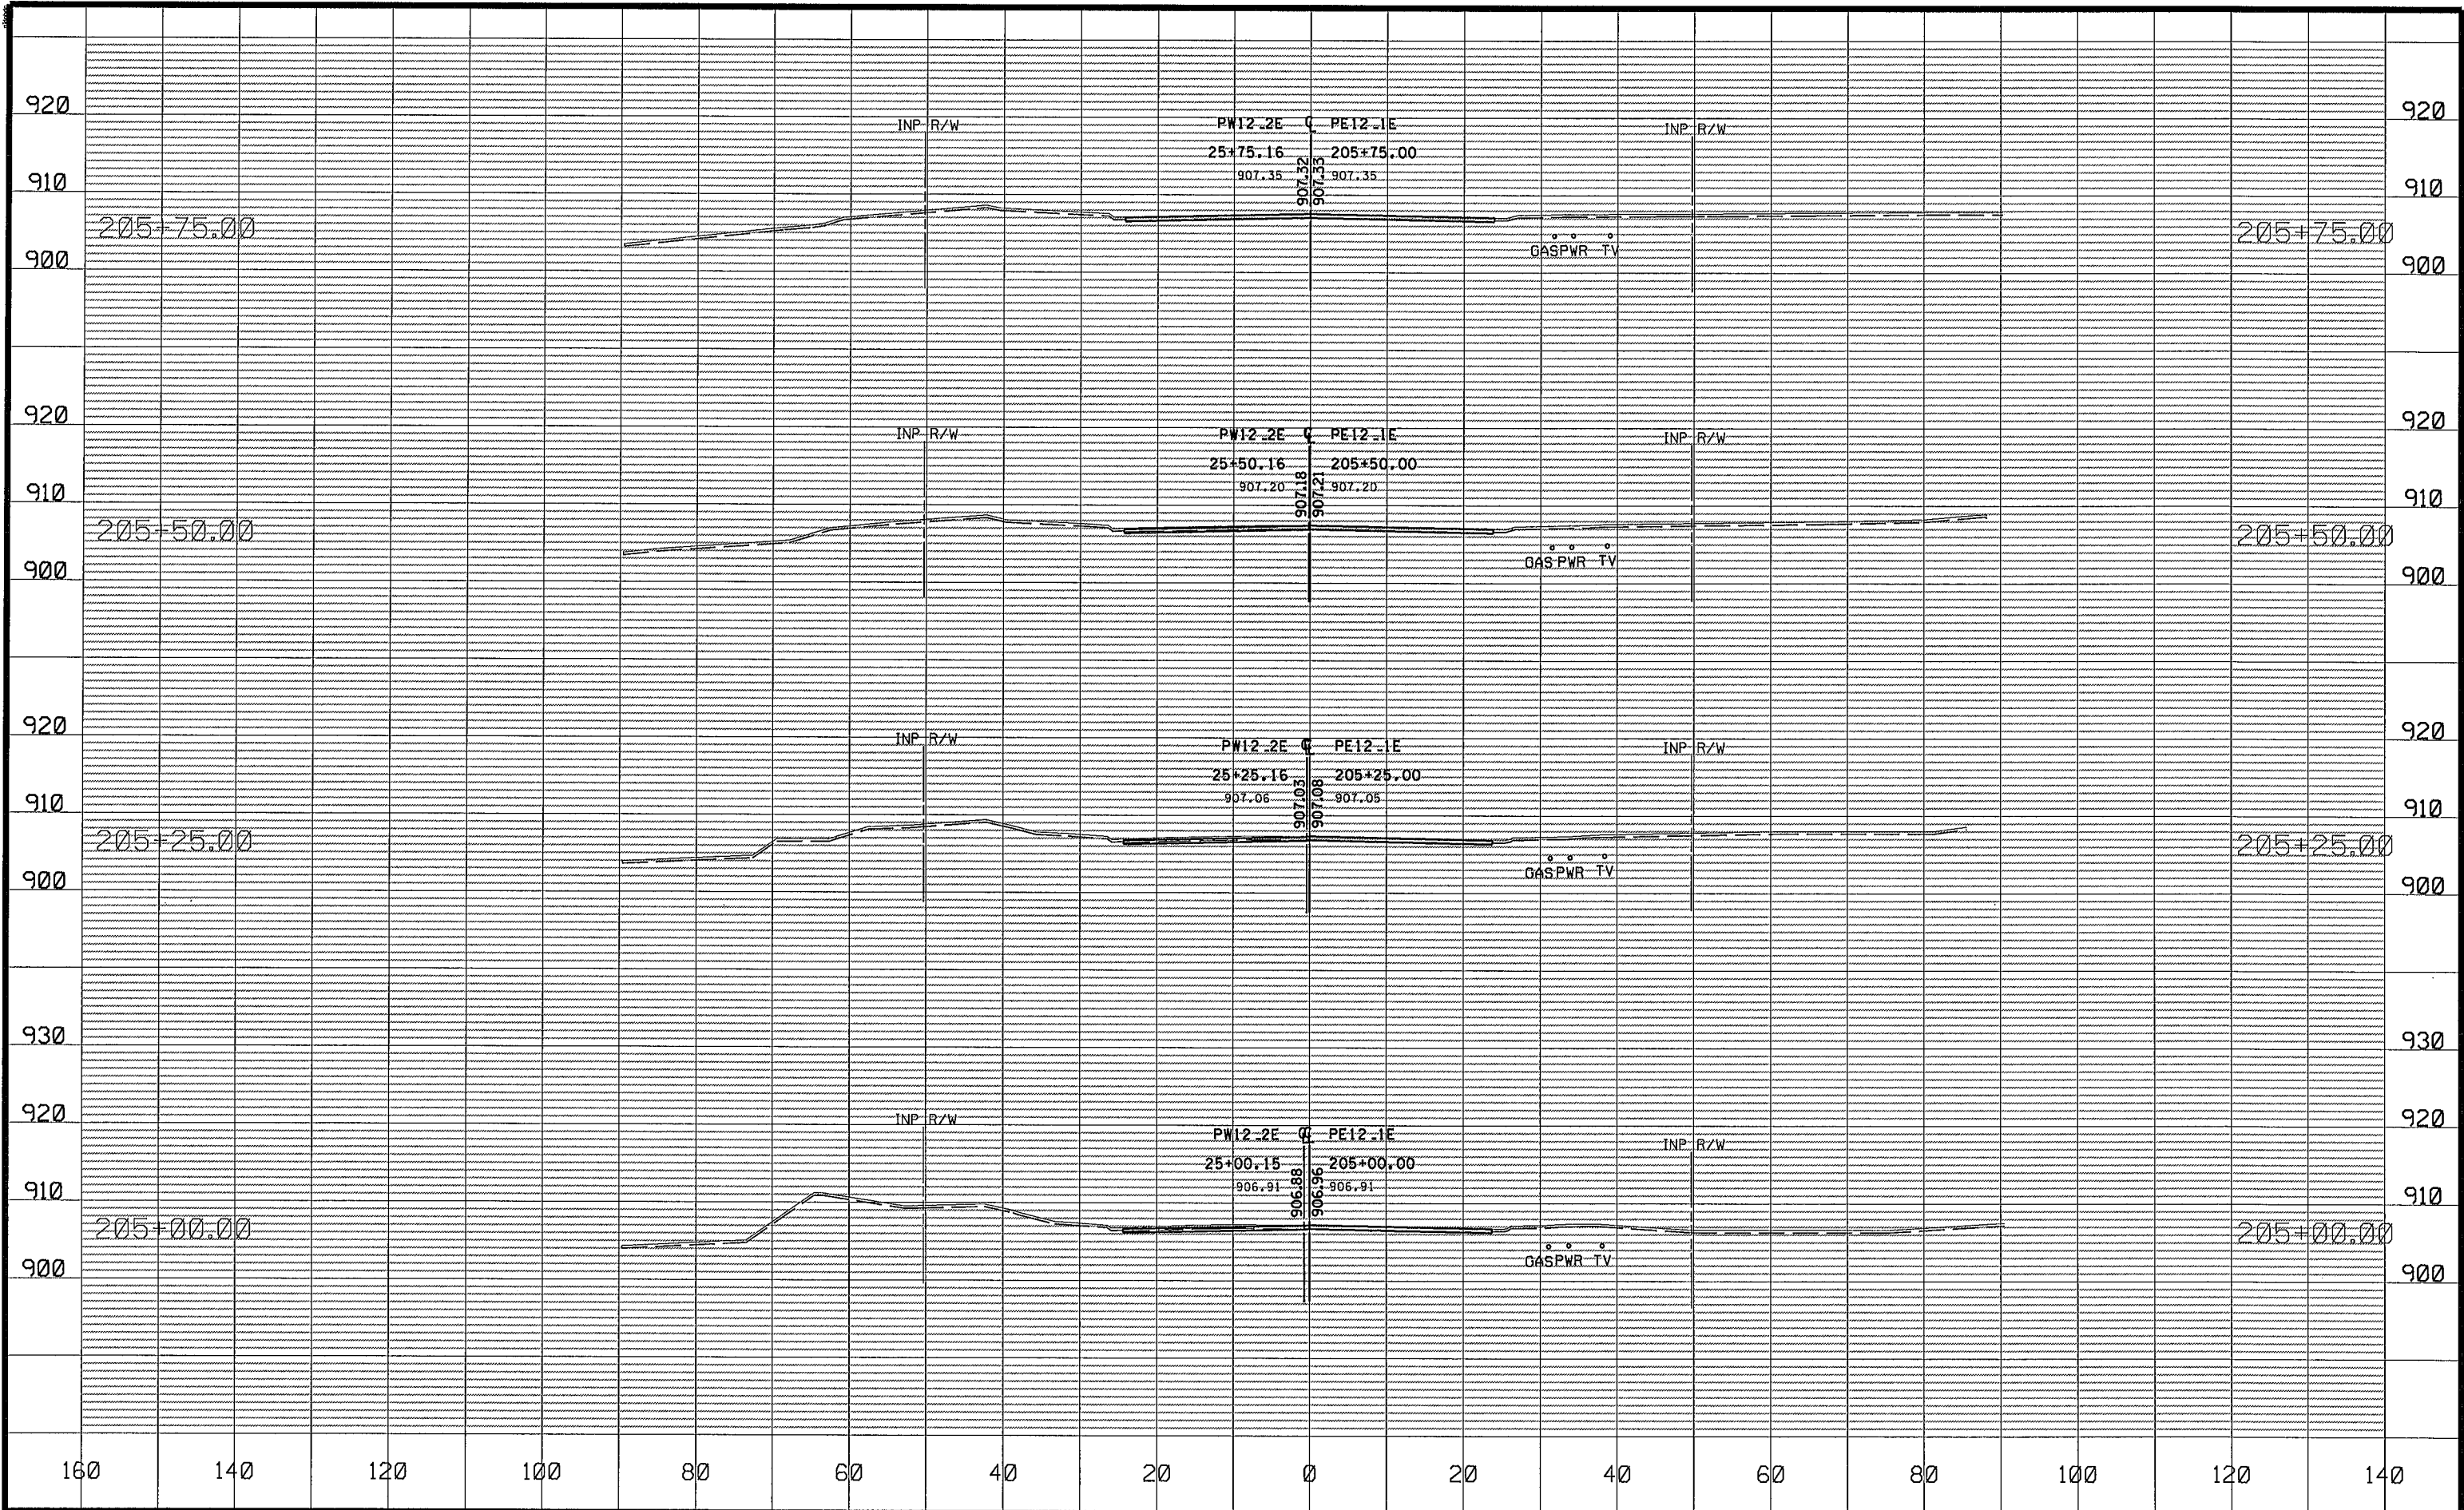

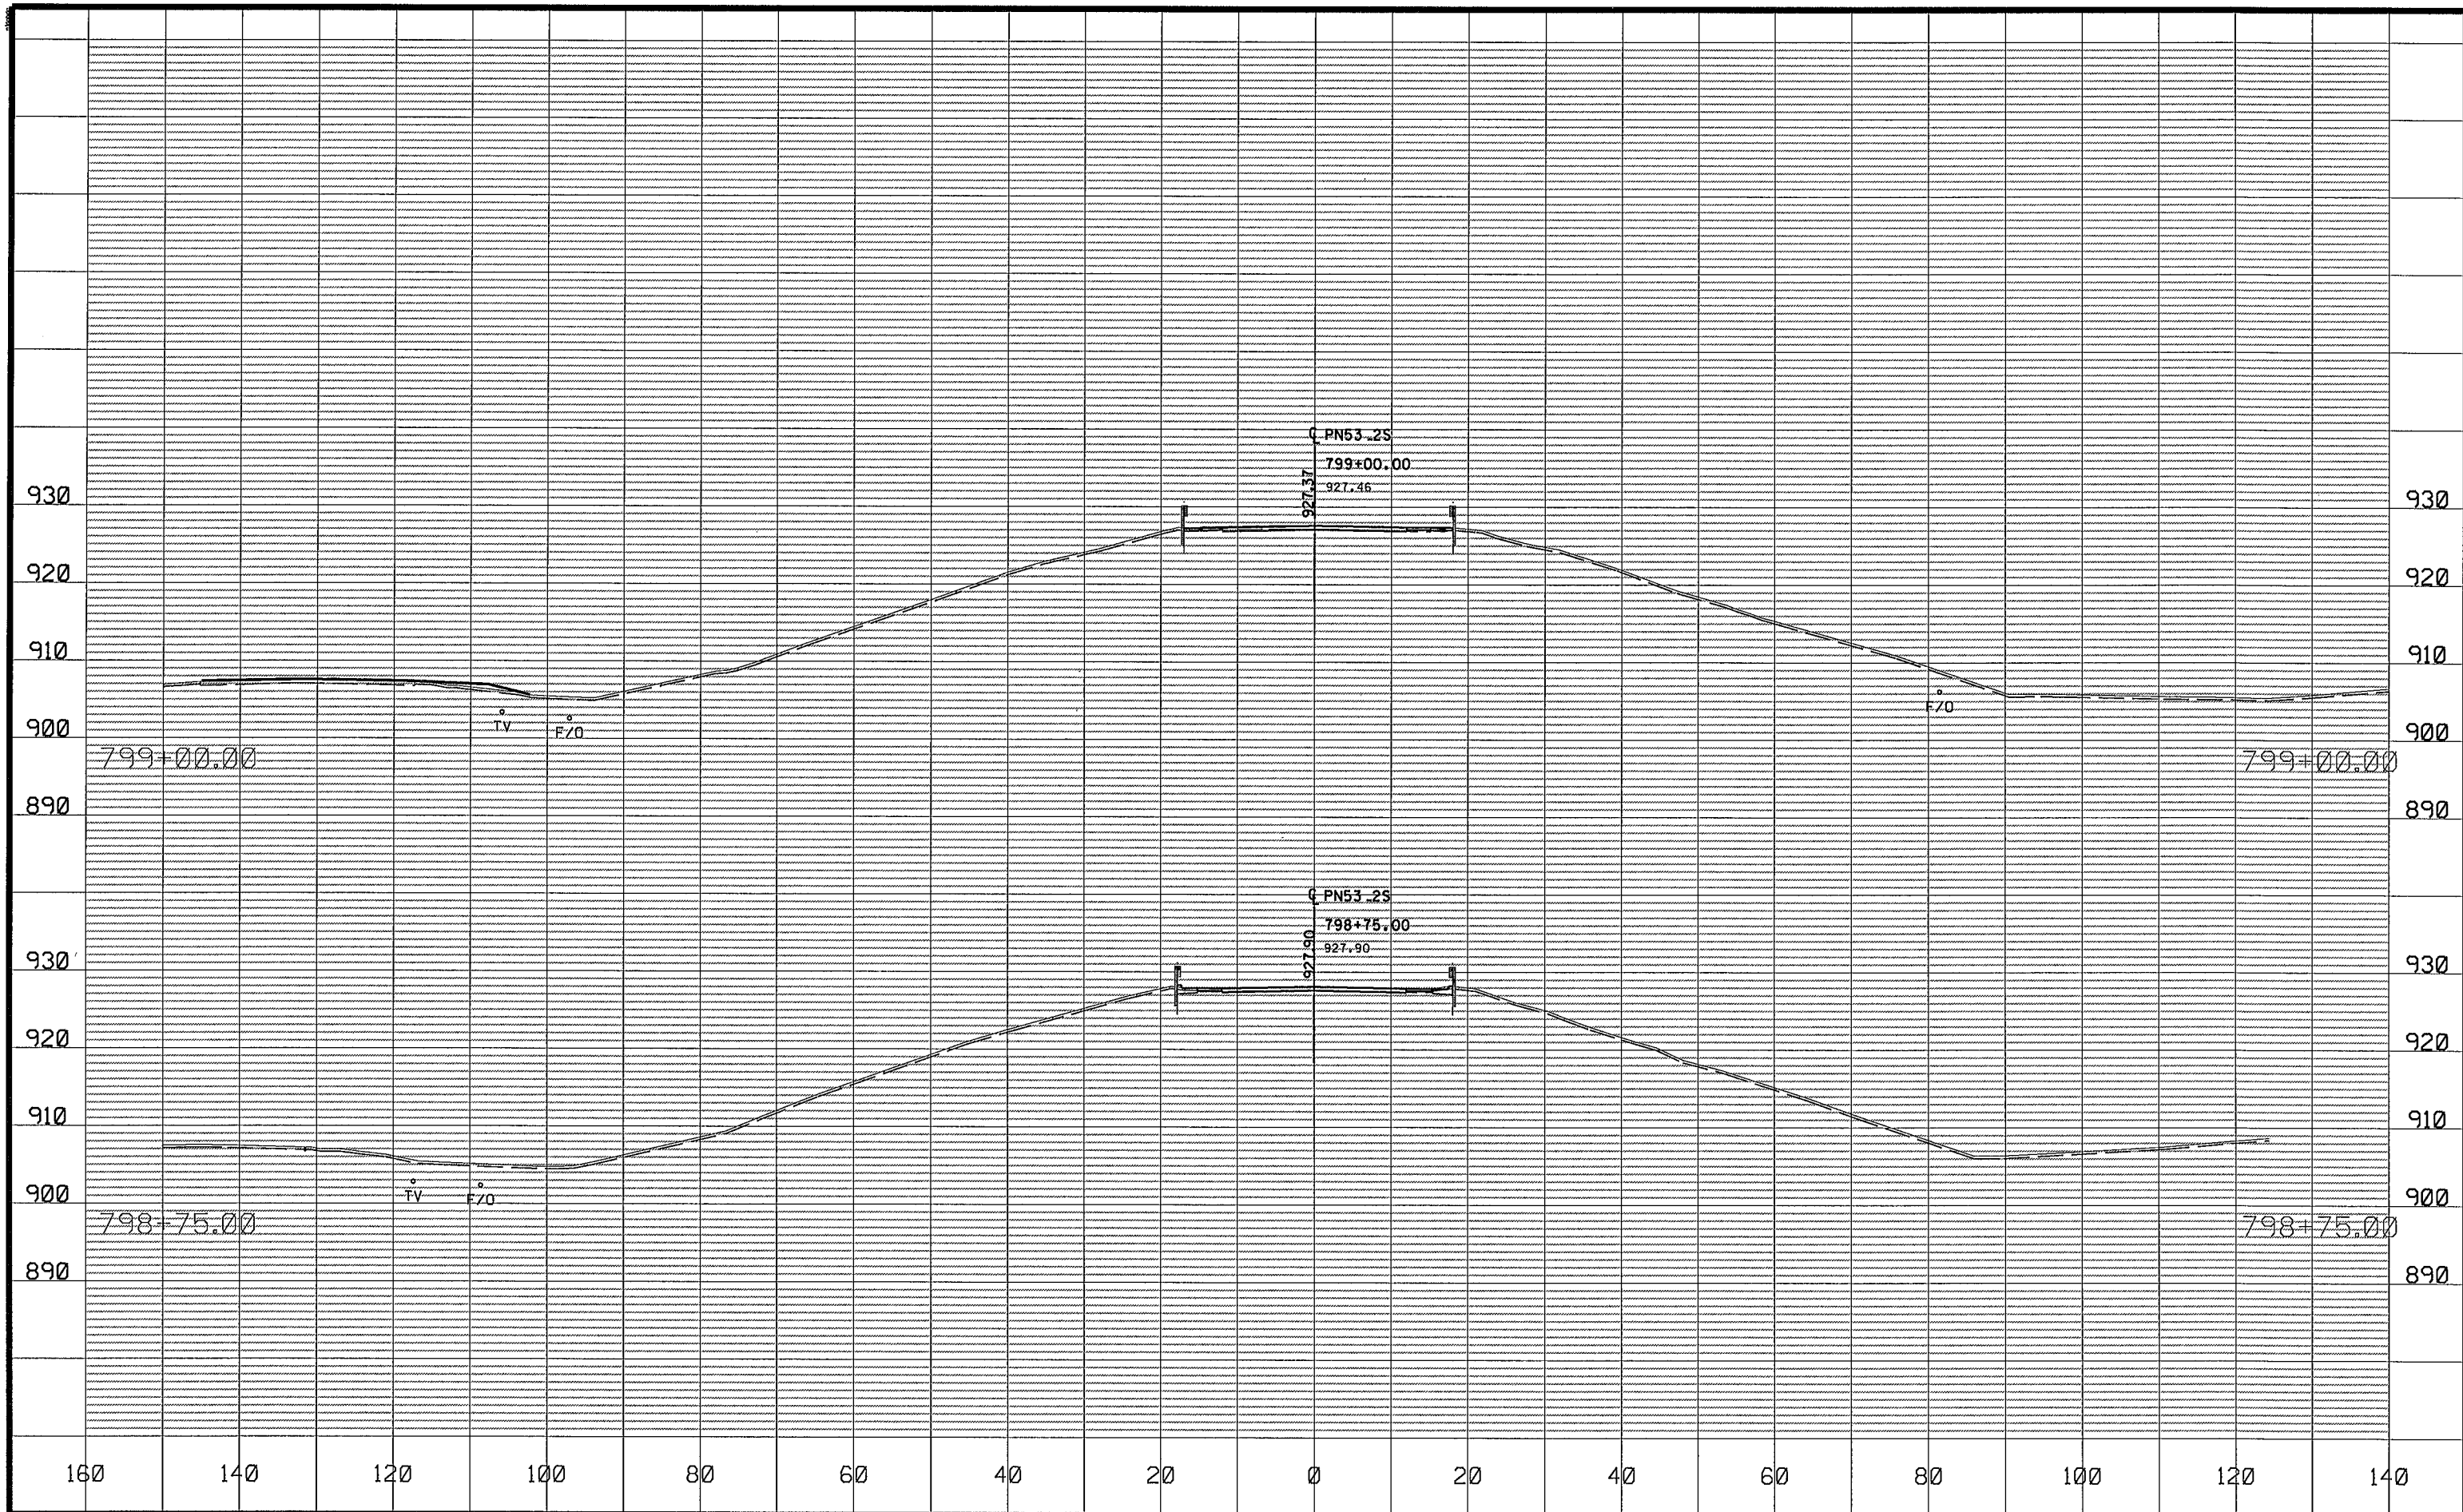

NO	DATE	BY	CKD	APPR	REVISION
NAME: P:\02-612-13\Plan\002612013_XS_S.dgn					
03/21/2016 2:47:19 PM					


DRAWN BY JCF DATE 01-01-16
DESIGN BY NJD DATE 08-01-15
CHECKED BY JEO DATE 01-15-16



ANOKA COUNTY
HIGHWAY DEPT.

ANOKA COUNTY SAP 002-612-013
CITY OF BLAINE SAP 106-020-034
CITY OF LINO LAKES SAP 210-020-007

SOUTH CROSS SECTIONS
STA 798+75.00 TO 799+00.00
Sheet 119 of 141 Sheets

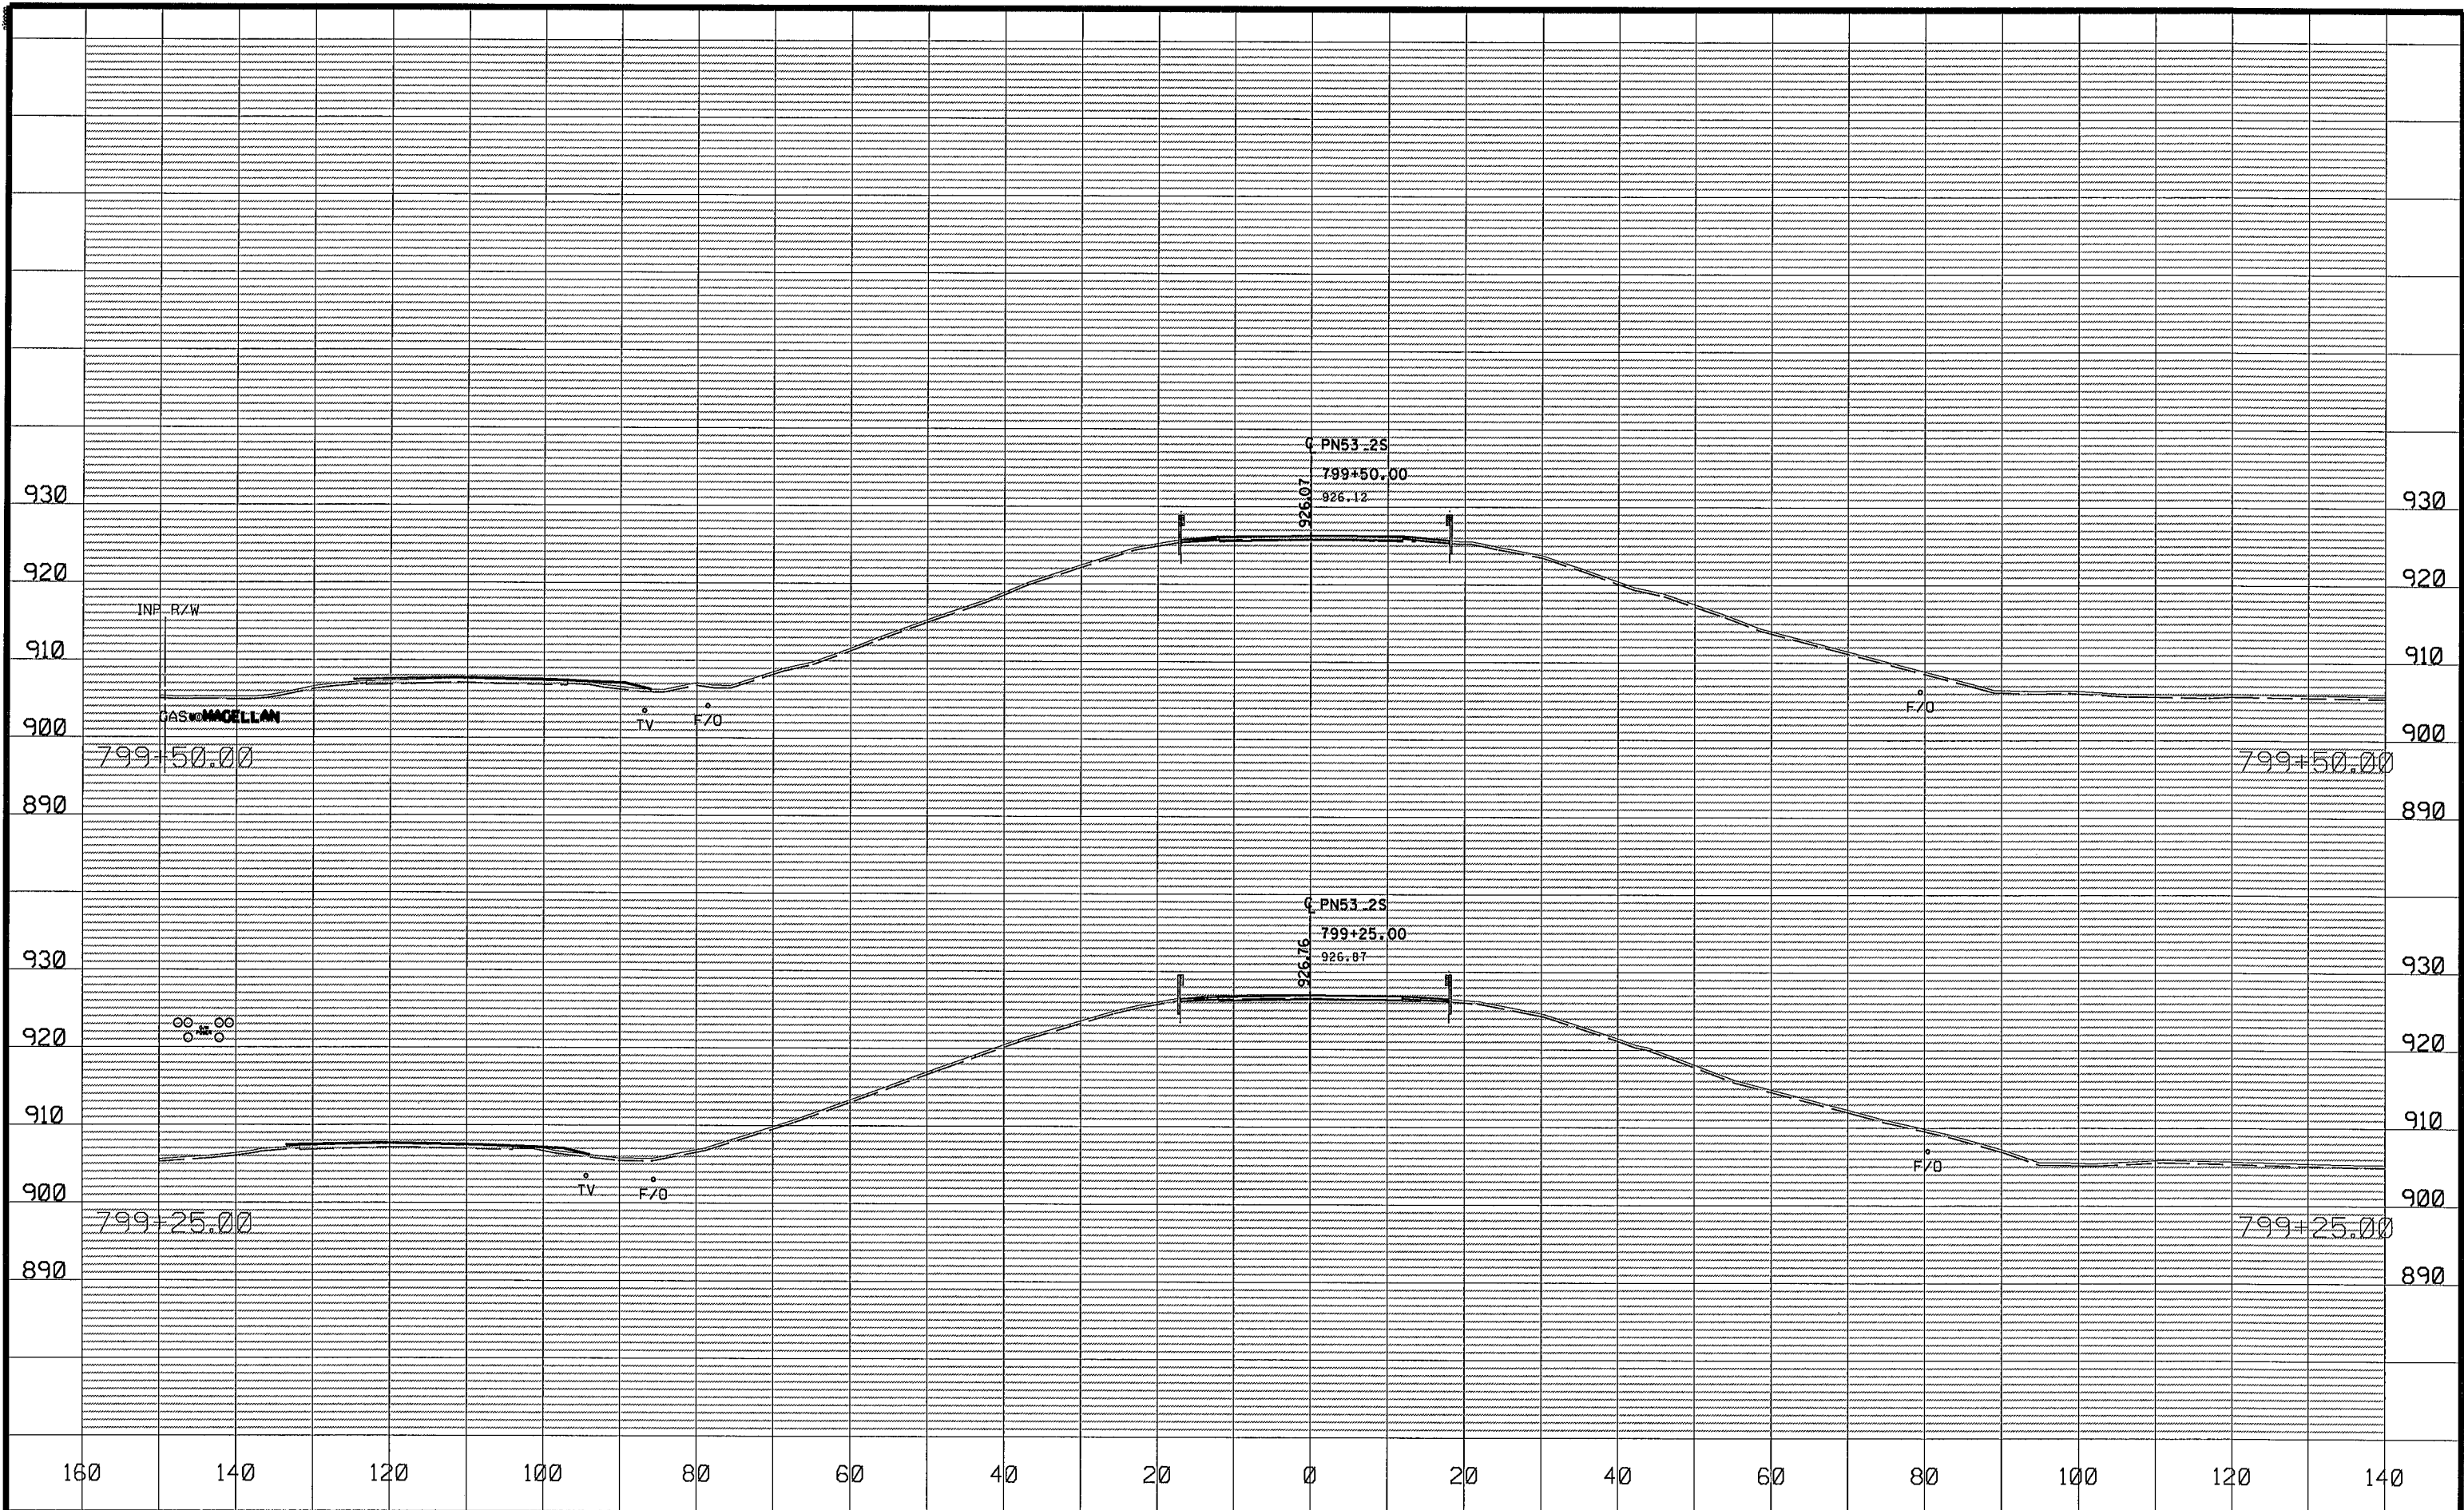

NO	DATE	BY	CKD	APPR	REVISION
NAME: P:\02-612-13\Plan\002612013_XS_S.dgn					
03/21/2016 2:47:20 PM					


DRAWN BY JCF DATE 01-01-16
DESIGN BY NJD DATE 08-01-15
CHECKED BY JEO DATE 01-15-16



ANOKA COUNTY
HIGHWAY DEPT.

ANOKA COUNTY SAP 002-612-013
CITY OF BLAINE SAP 106-020-034
CITY OF LINO LAKES SAP 210-020-007

SOUTH CROSS SECTIONS
STA 799+25.00 TO 799+50.00
Sheet 120 of 141 Sheets

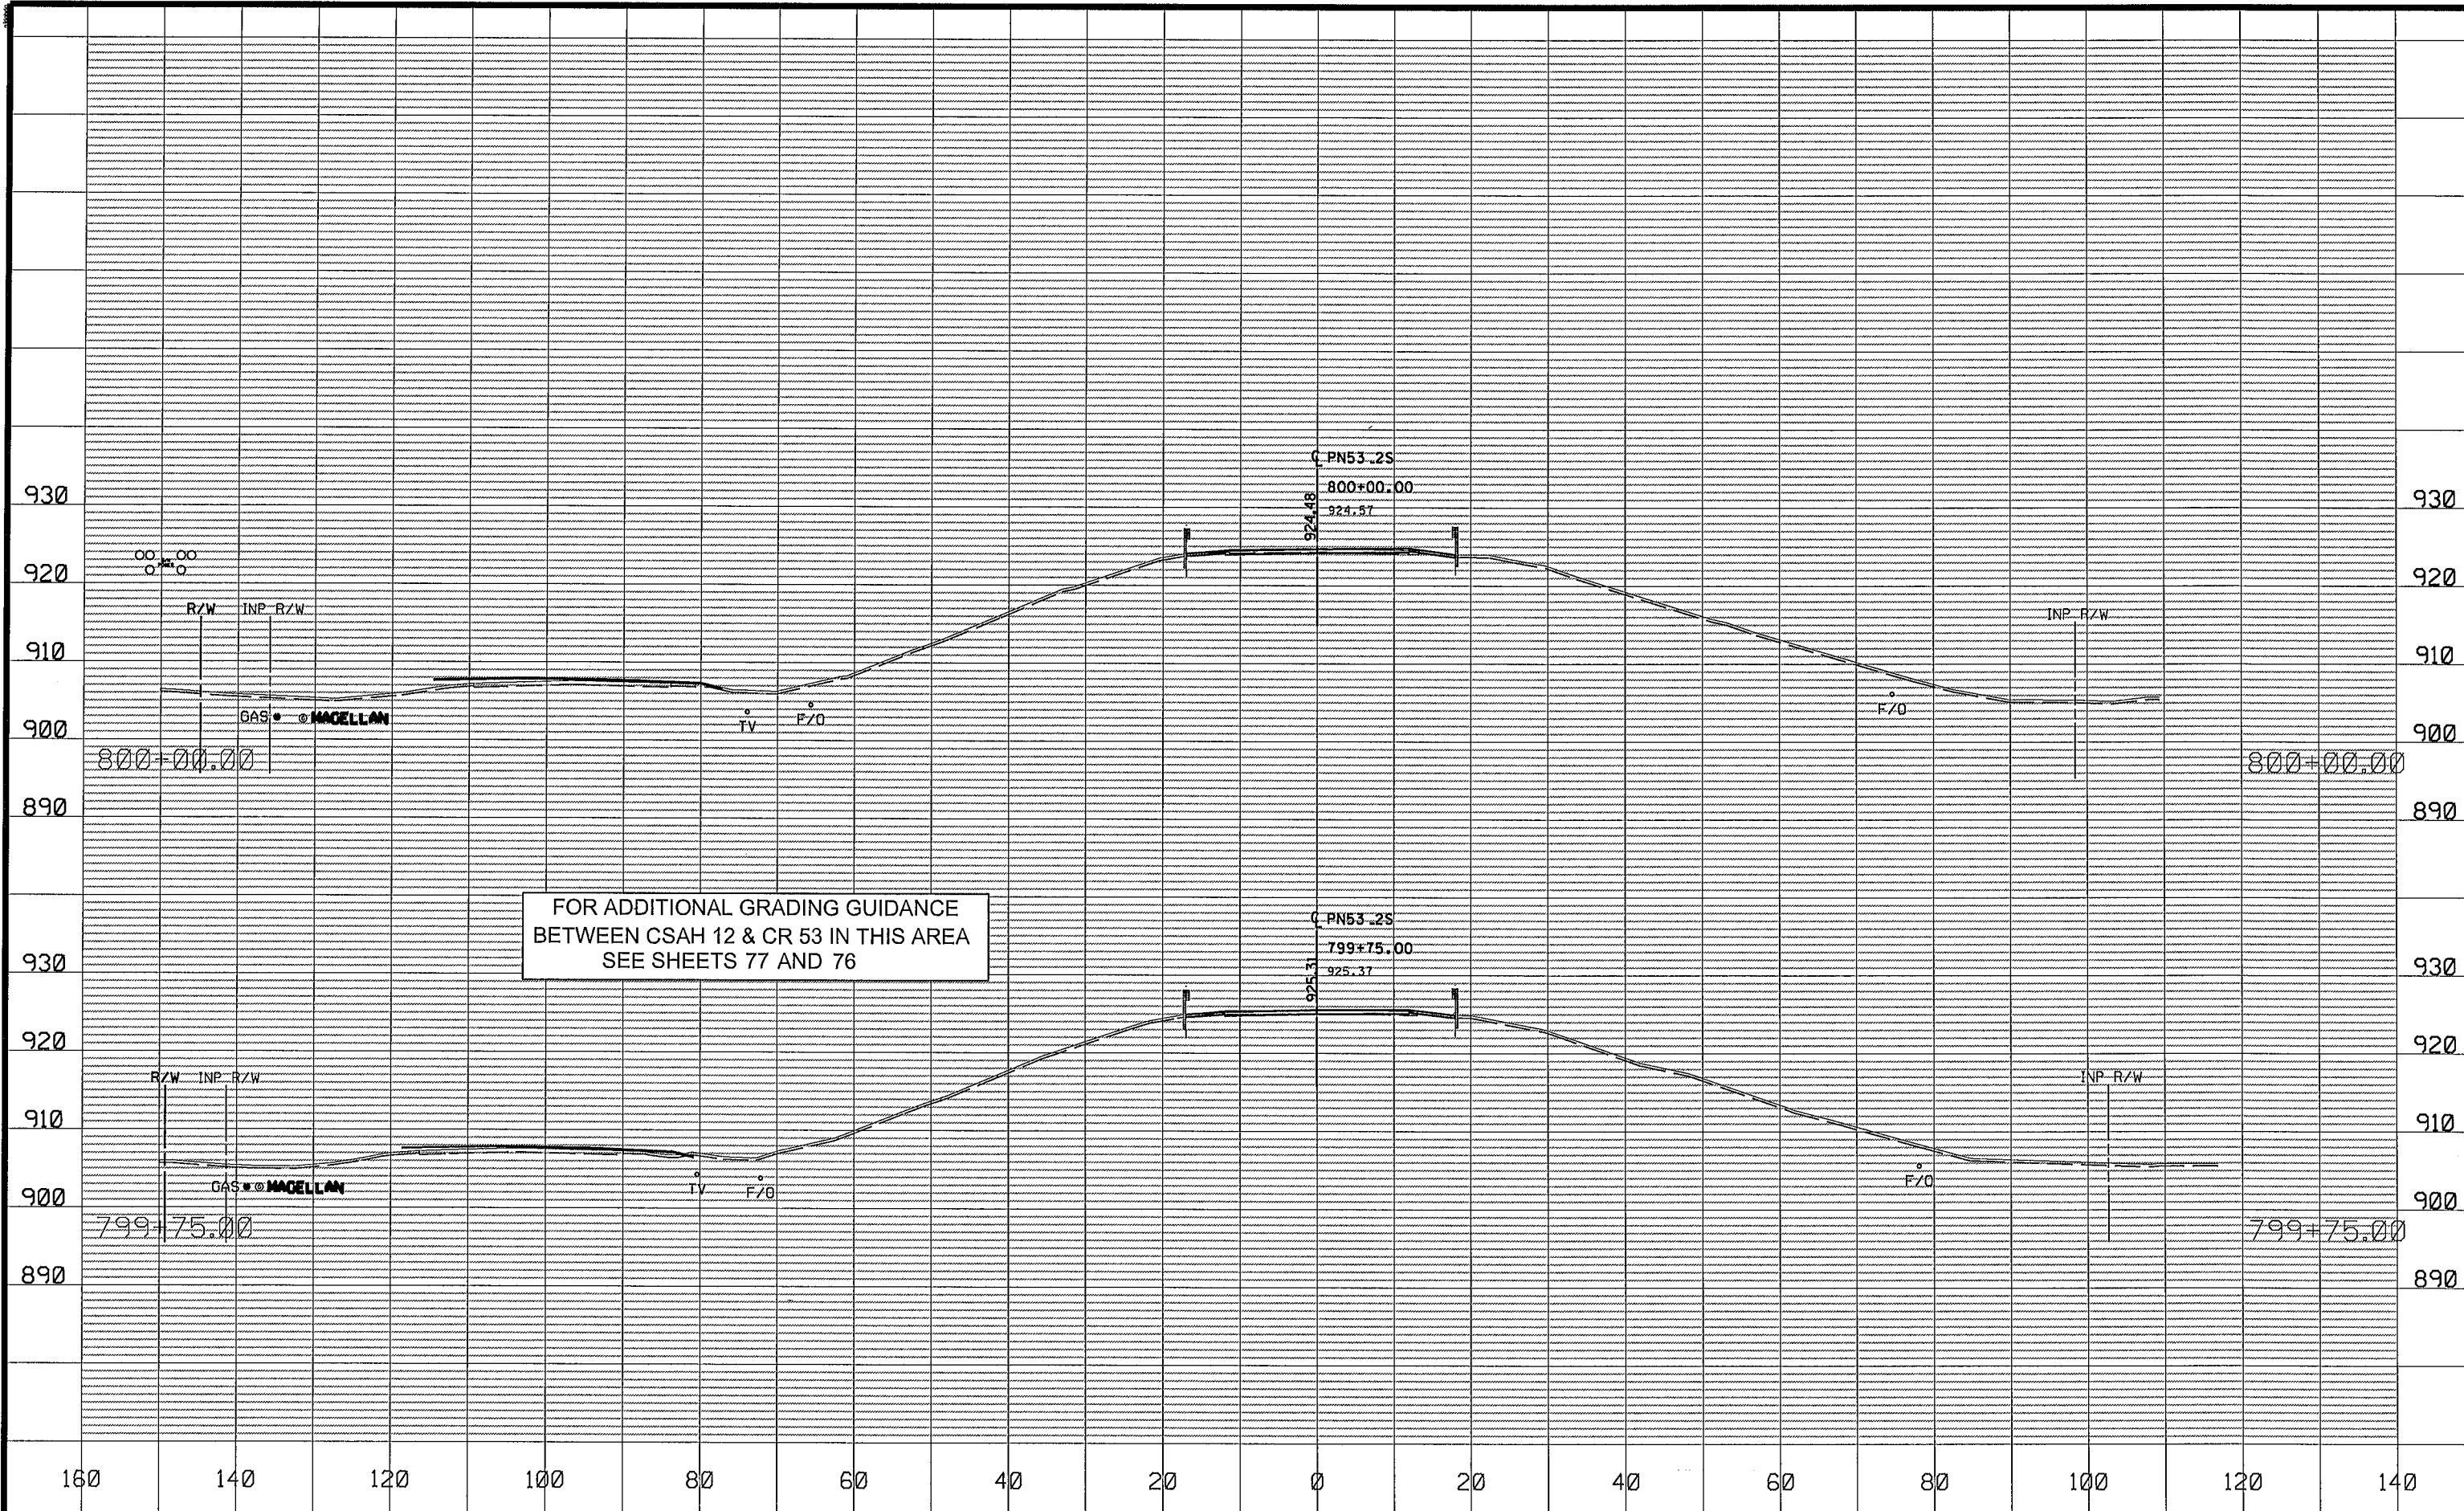

NO	DATE	BY	CKD	APPR	REVISION
NAME: P:\02-612-13\Plan\002612013_XS_S.dgn					
03/22/2016 2:50:24 PM					

DRAWN BY JCF		DATE 01-01-16	
DESIGN BY NJD		DATE 08-01-15	
CHECKED BY JEO		DATE 01-15-16	


DRAWN BY JCF		DATE 01-01-16	
DESIGN BY NJD		DATE 08-01-15	
CHECKED BY JEO		DATE 01-15-16	



ANOKA COUNTY
HIGHWAY DEPT.

ANOKA COUNTY SAP 002-612-013
CITY OF BLAINE SAP 106-020-034
CITY OF LINO LAKES SAP 210-020-007

SOUTH CROSS SECTIONS
STA 799+75.00 TO 800+00.00
Sheet 121 of 141 Sheets

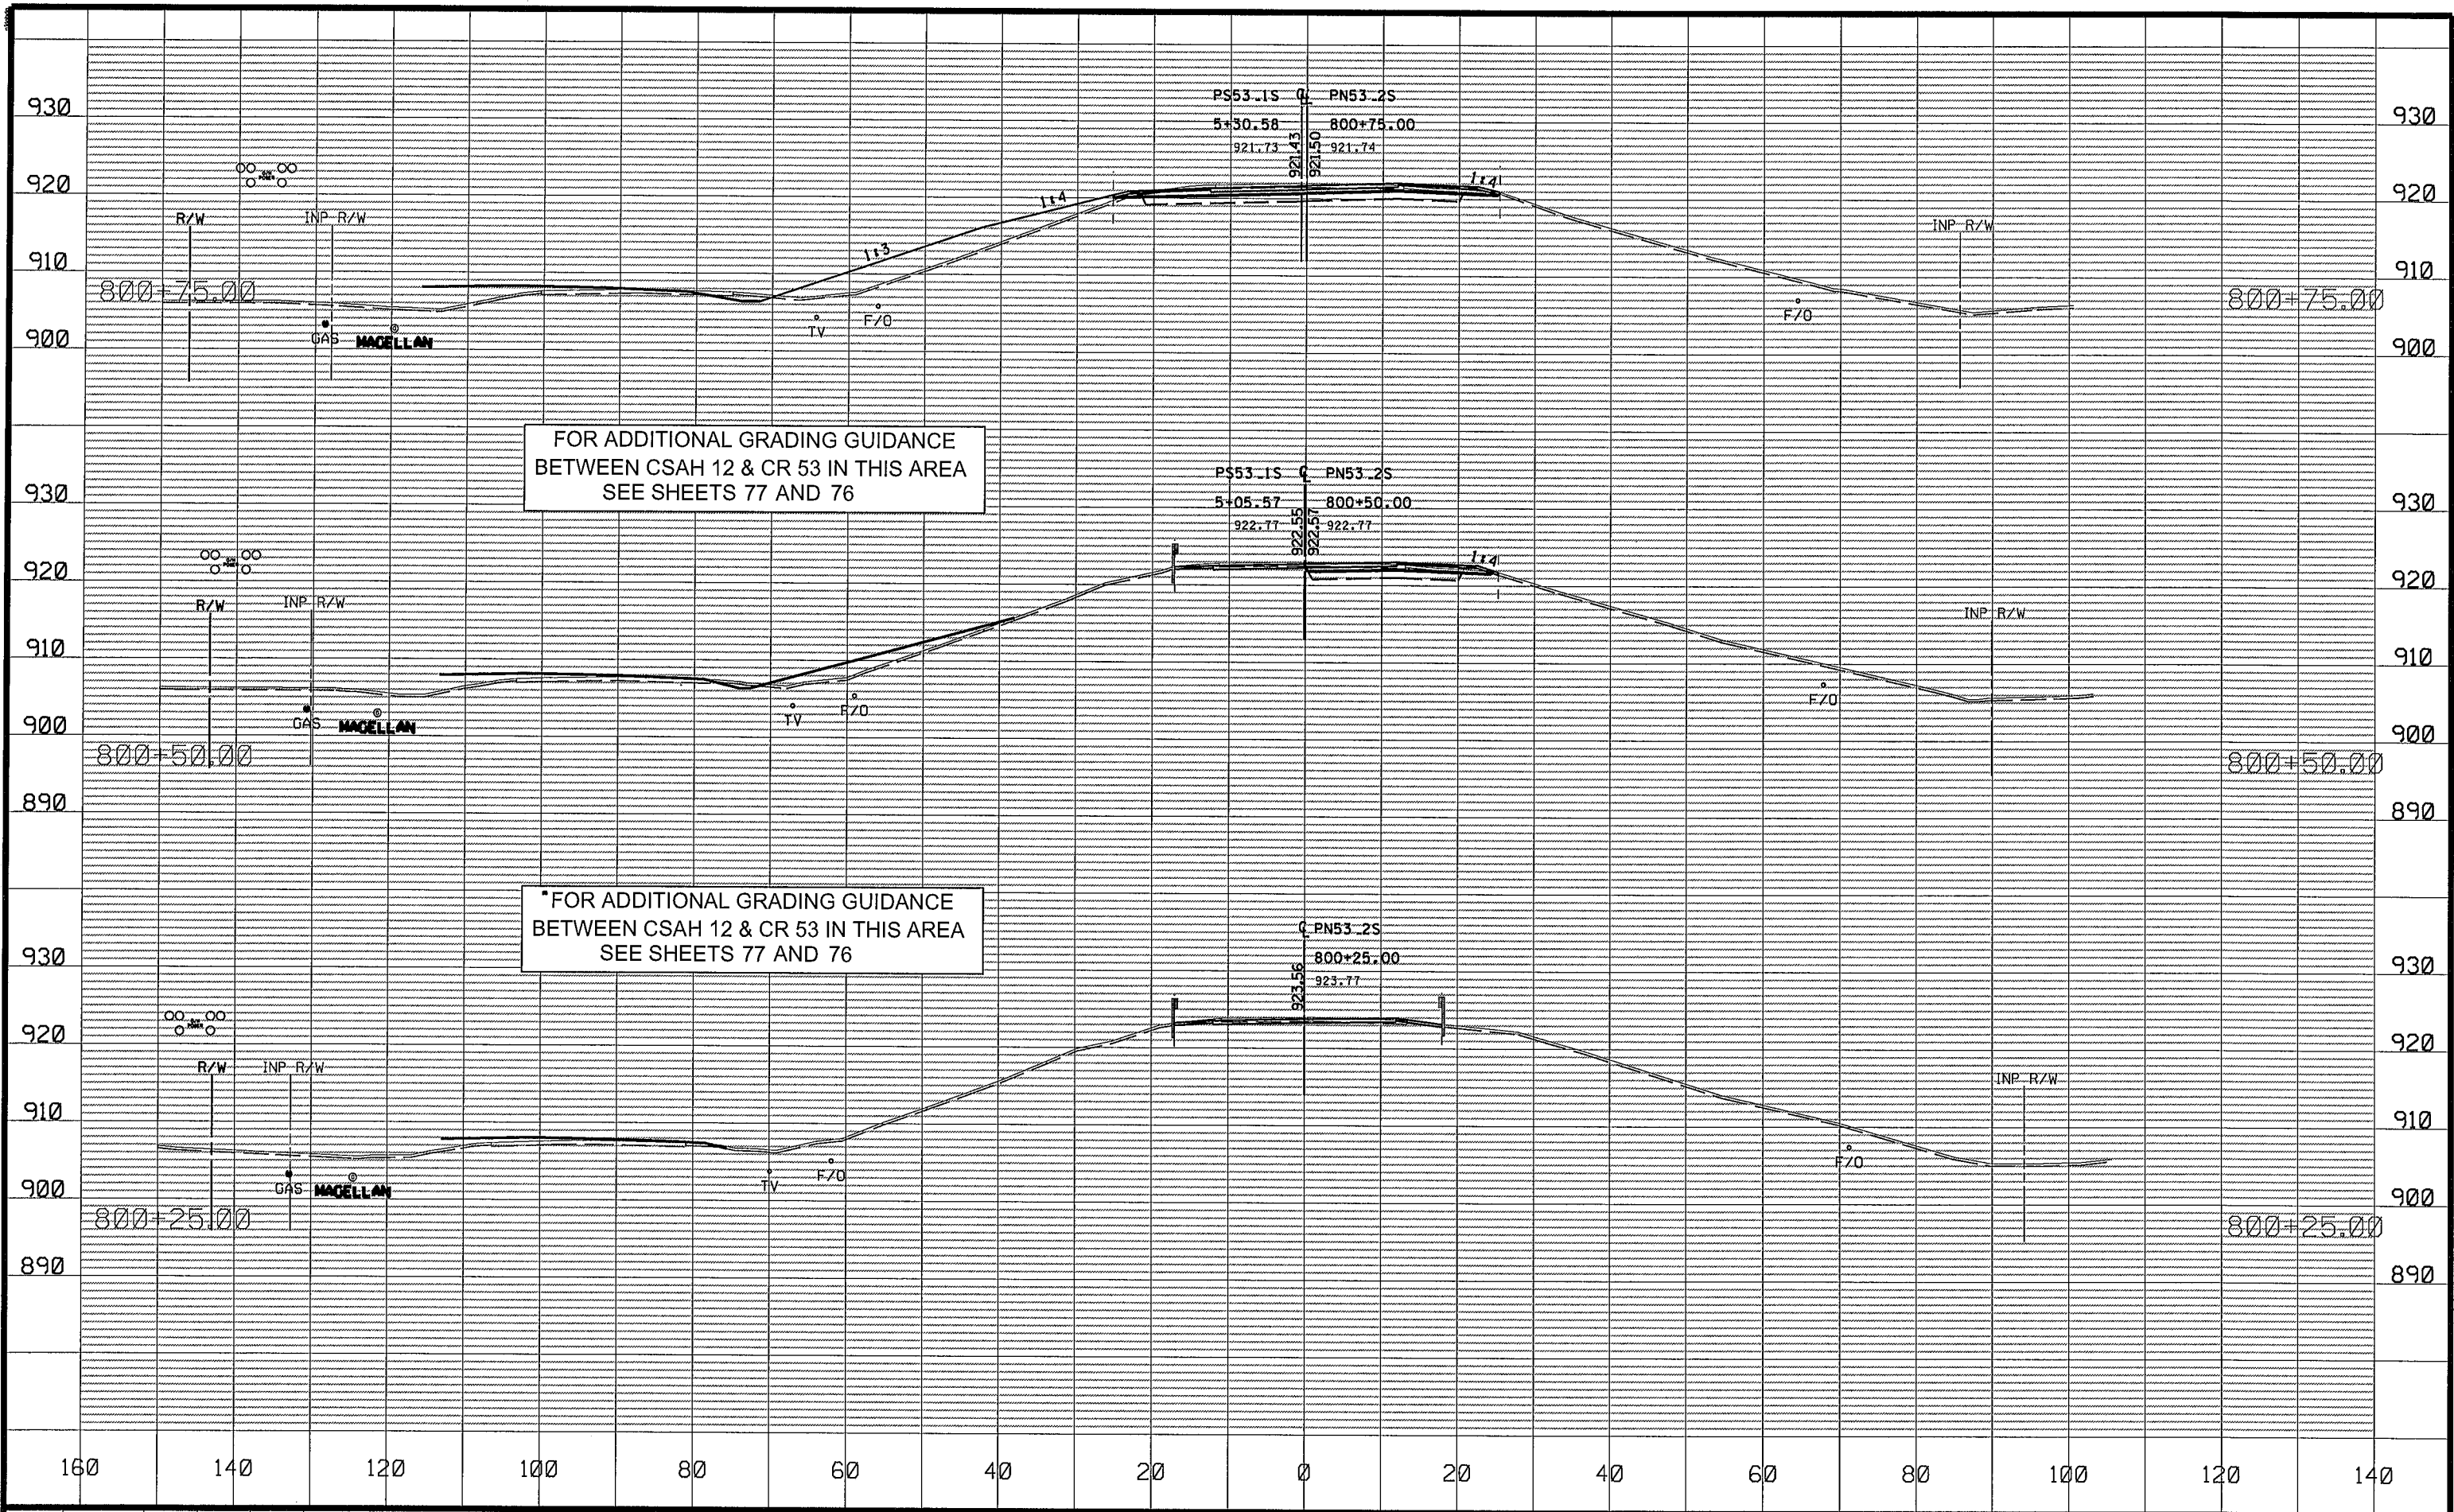

NO	DATE	BY	CKD	APPR	REVISION
NAME: P:\02-612-13\Plan\002612013_XS_S.dgn					
03/22/2016 2:50:29 PM					


DRAWN BY JCF DATE 01-01-16
DESIGN BY NJD DATE 08-01-15
CHECKED BY JEO DATE 01-15-16



ANOKA COUNTY
HIGHWAY DEPT.

ANOKA COUNTY SAP 002-612-013
CITY OF BLAINE SAP 106-020-034
CITY OF LINO LAKES SAP 210-020-007


SOUTH CROSS SECTIONS
STA 800+25.00 TO 800+75.00
Sheet 122 of 141 Sheets

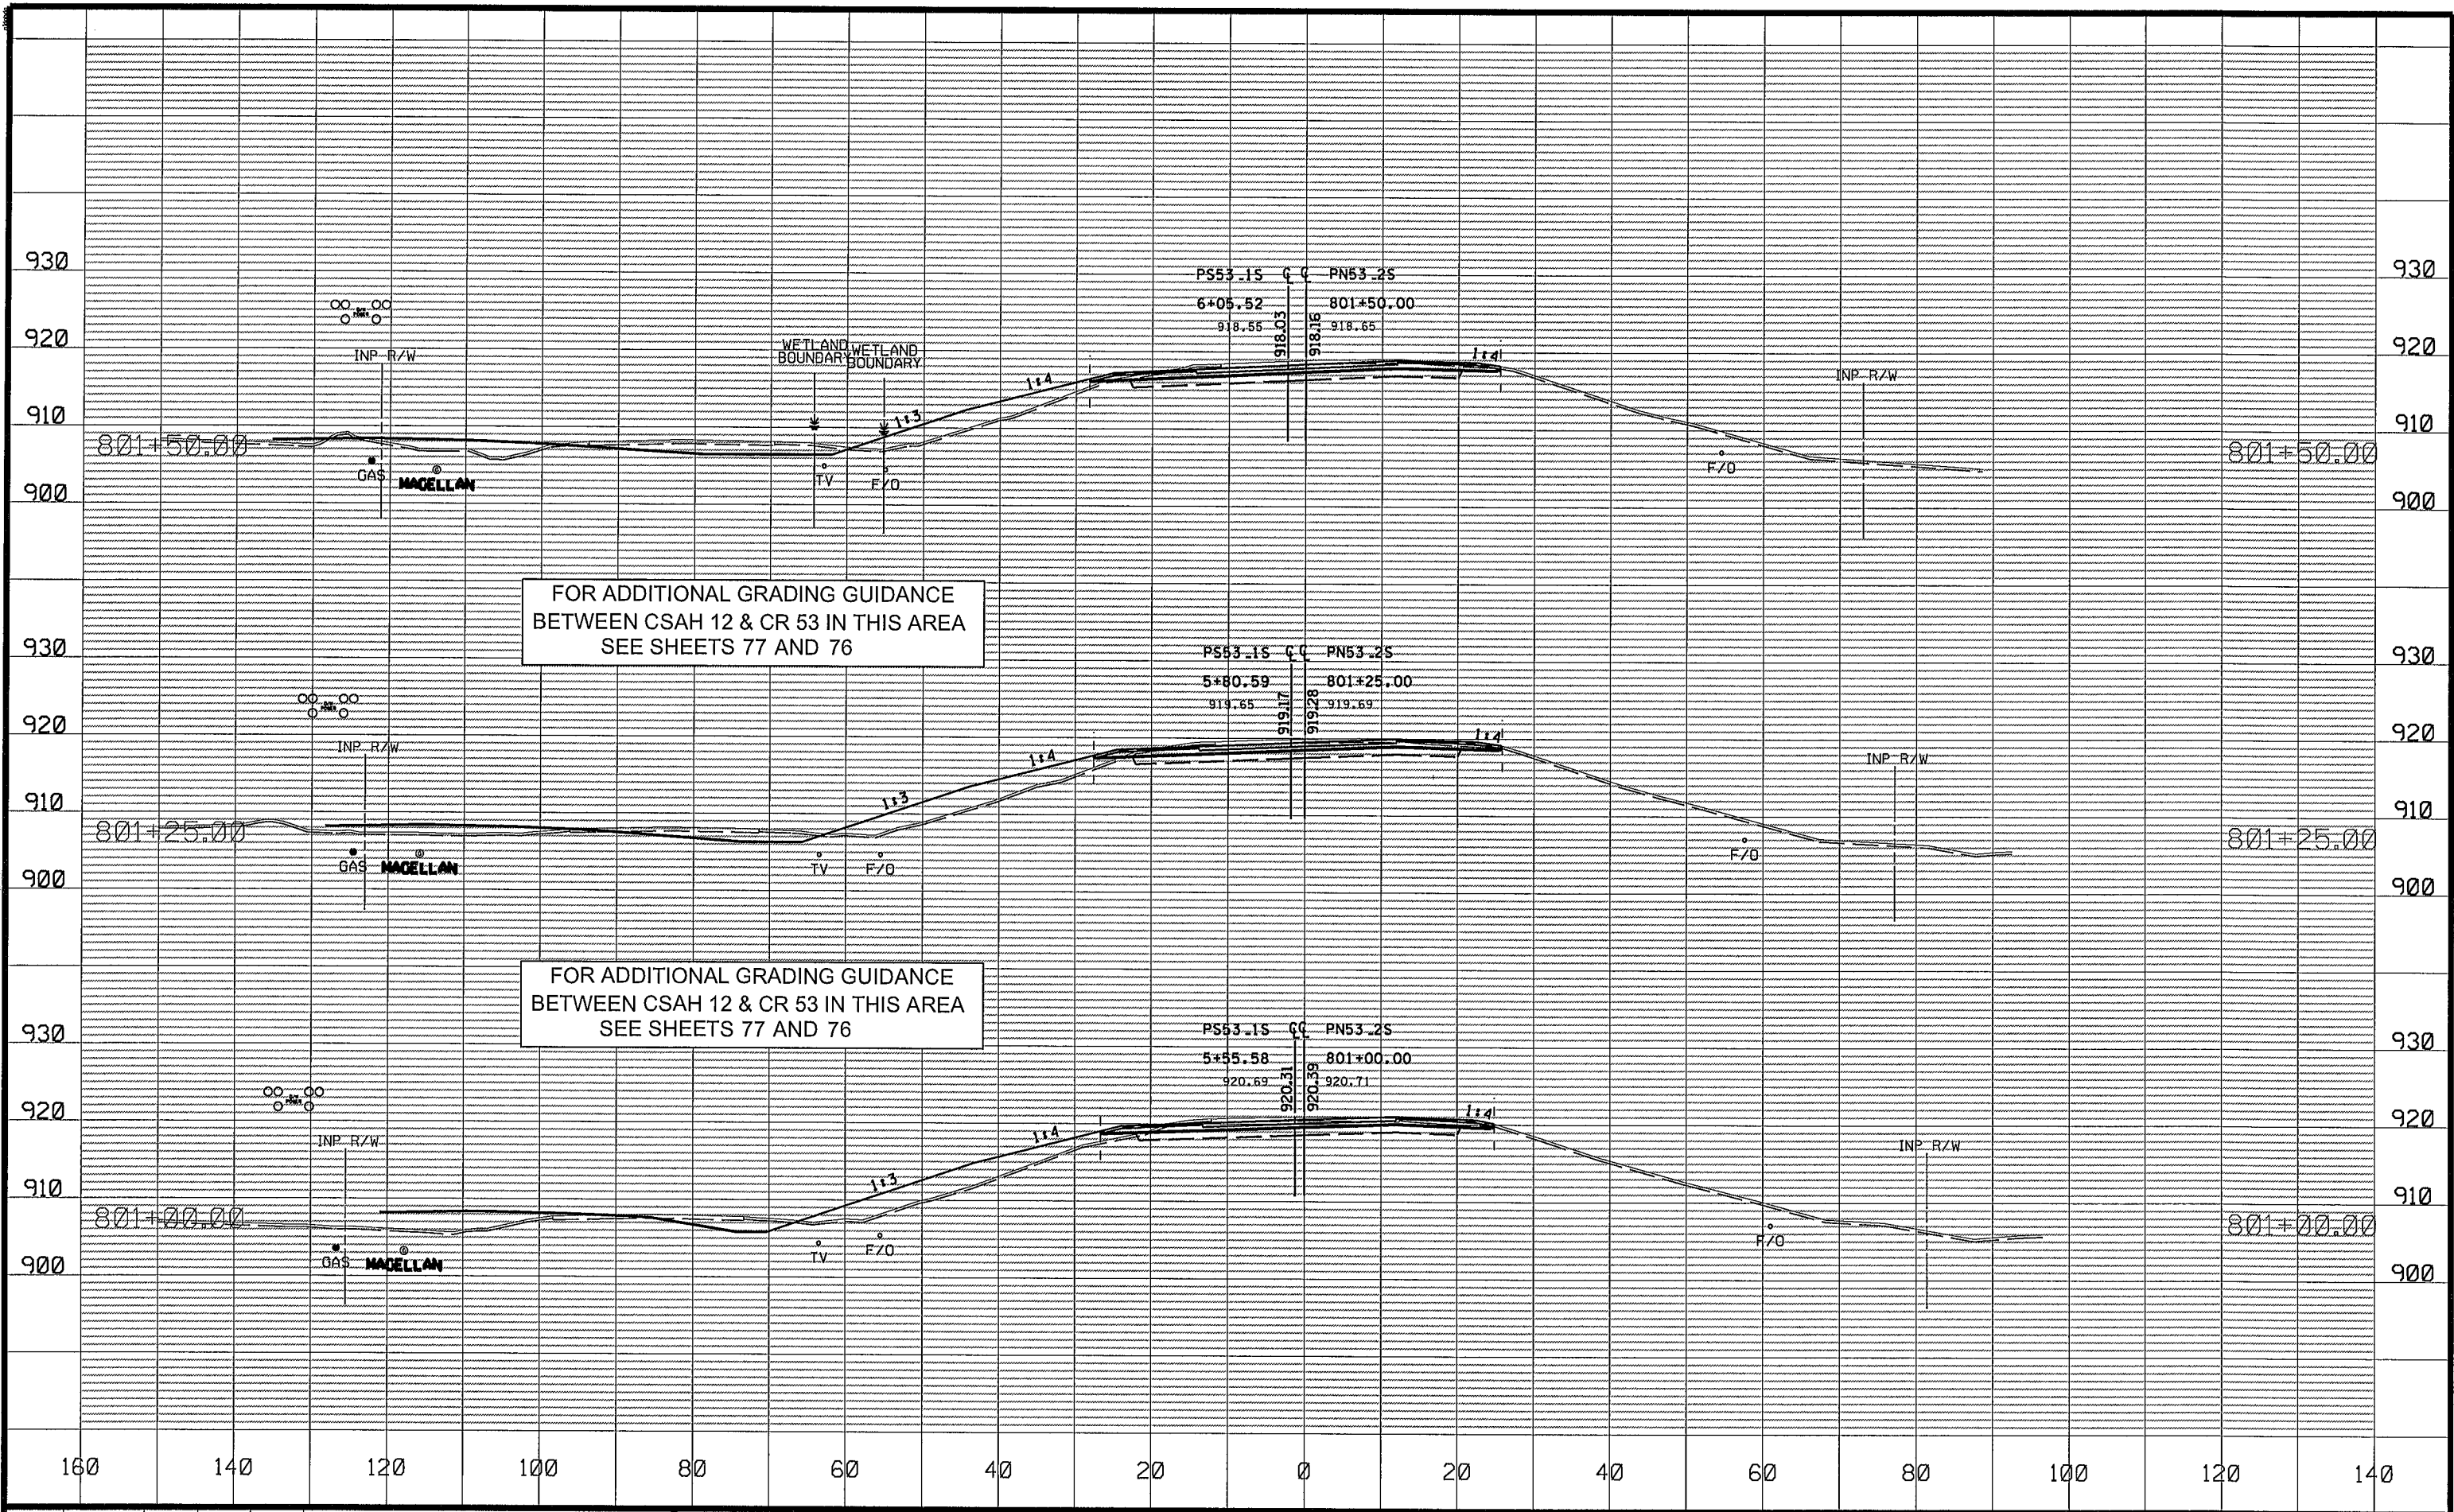

NO	DATE	BY	CKD	APPR	REVISION
1	03/22/2016	JCF			
2	08/01/15	NJD			
3	01/15/16	JEO			


NAME: P:\02-612-13\Plan\002612013_XS_S.dgn 03/22/2016 2:50:33 PM

DRAWN BY JCF DATE 01-01-16
DESIGN BY NJD DATE 08-01-15
CHECKED BY JEO DATE 01-15-16

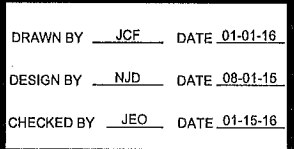

ANOKA COUNTY SAP 002-612-013
CITY OF BLAINE SAP 106-020-034
CITY OF LINO LAKES SAP 210-020-007

SOUTH CROSS SECTIONS
STA 801+00.00 TO 801+50.00
Sheet 123 of 141 Sheets

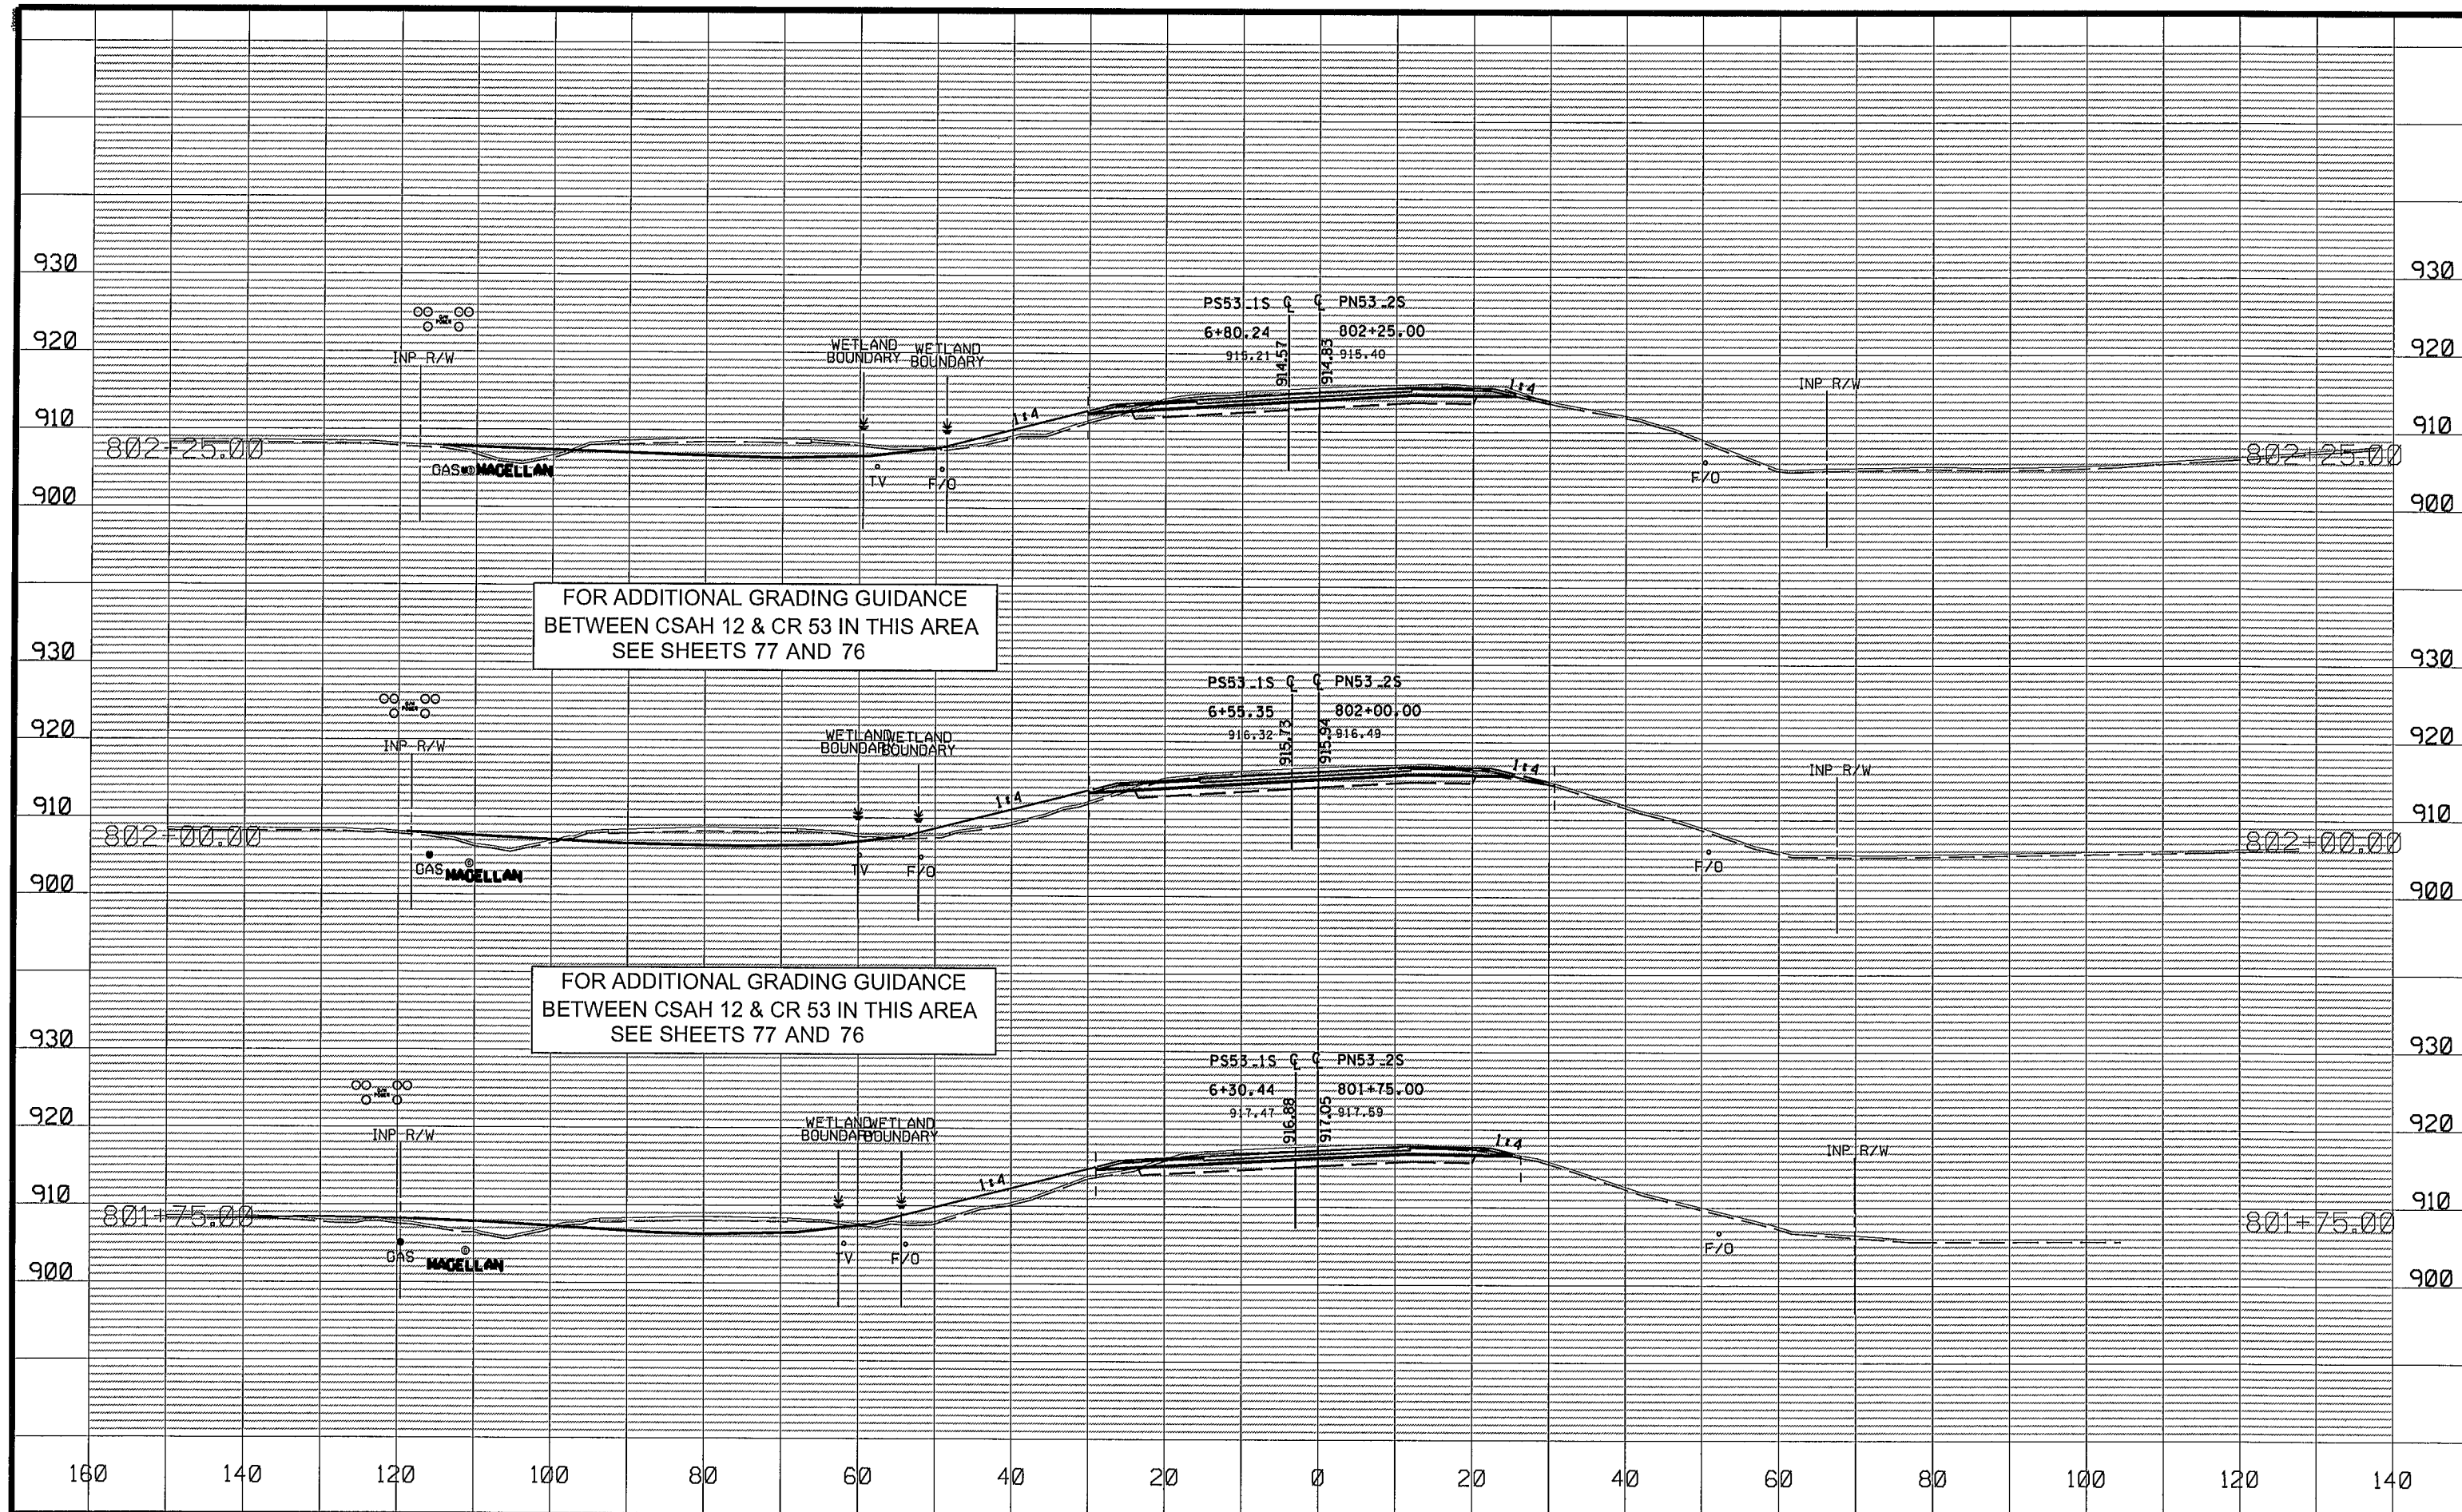

NO.	DATE	BY	CKD	APPR	REVISION
NAME: P:\02-612-13\Plan\002612013_XS_S.dgn					
03/22/2016 2:50:35 PM					


DRAWN BY JCF DATE 01-01-16
DESIGN BY NJD DATE 08-01-15
CHECKED BY JEO DATE 01-15-16




ANOKA COUNTY
HIGHWAY DEPT.

ANOKA COUNTY SAP 002-612-013
CITY OF BLAINE SAP 106-020-034
CITY OF LINO LAKES SAP 210-020-007

SOUTH CROSS SECTIONS
STA 801+75.00 TO 802+25.00
Sheet 124 of 141 Sheets

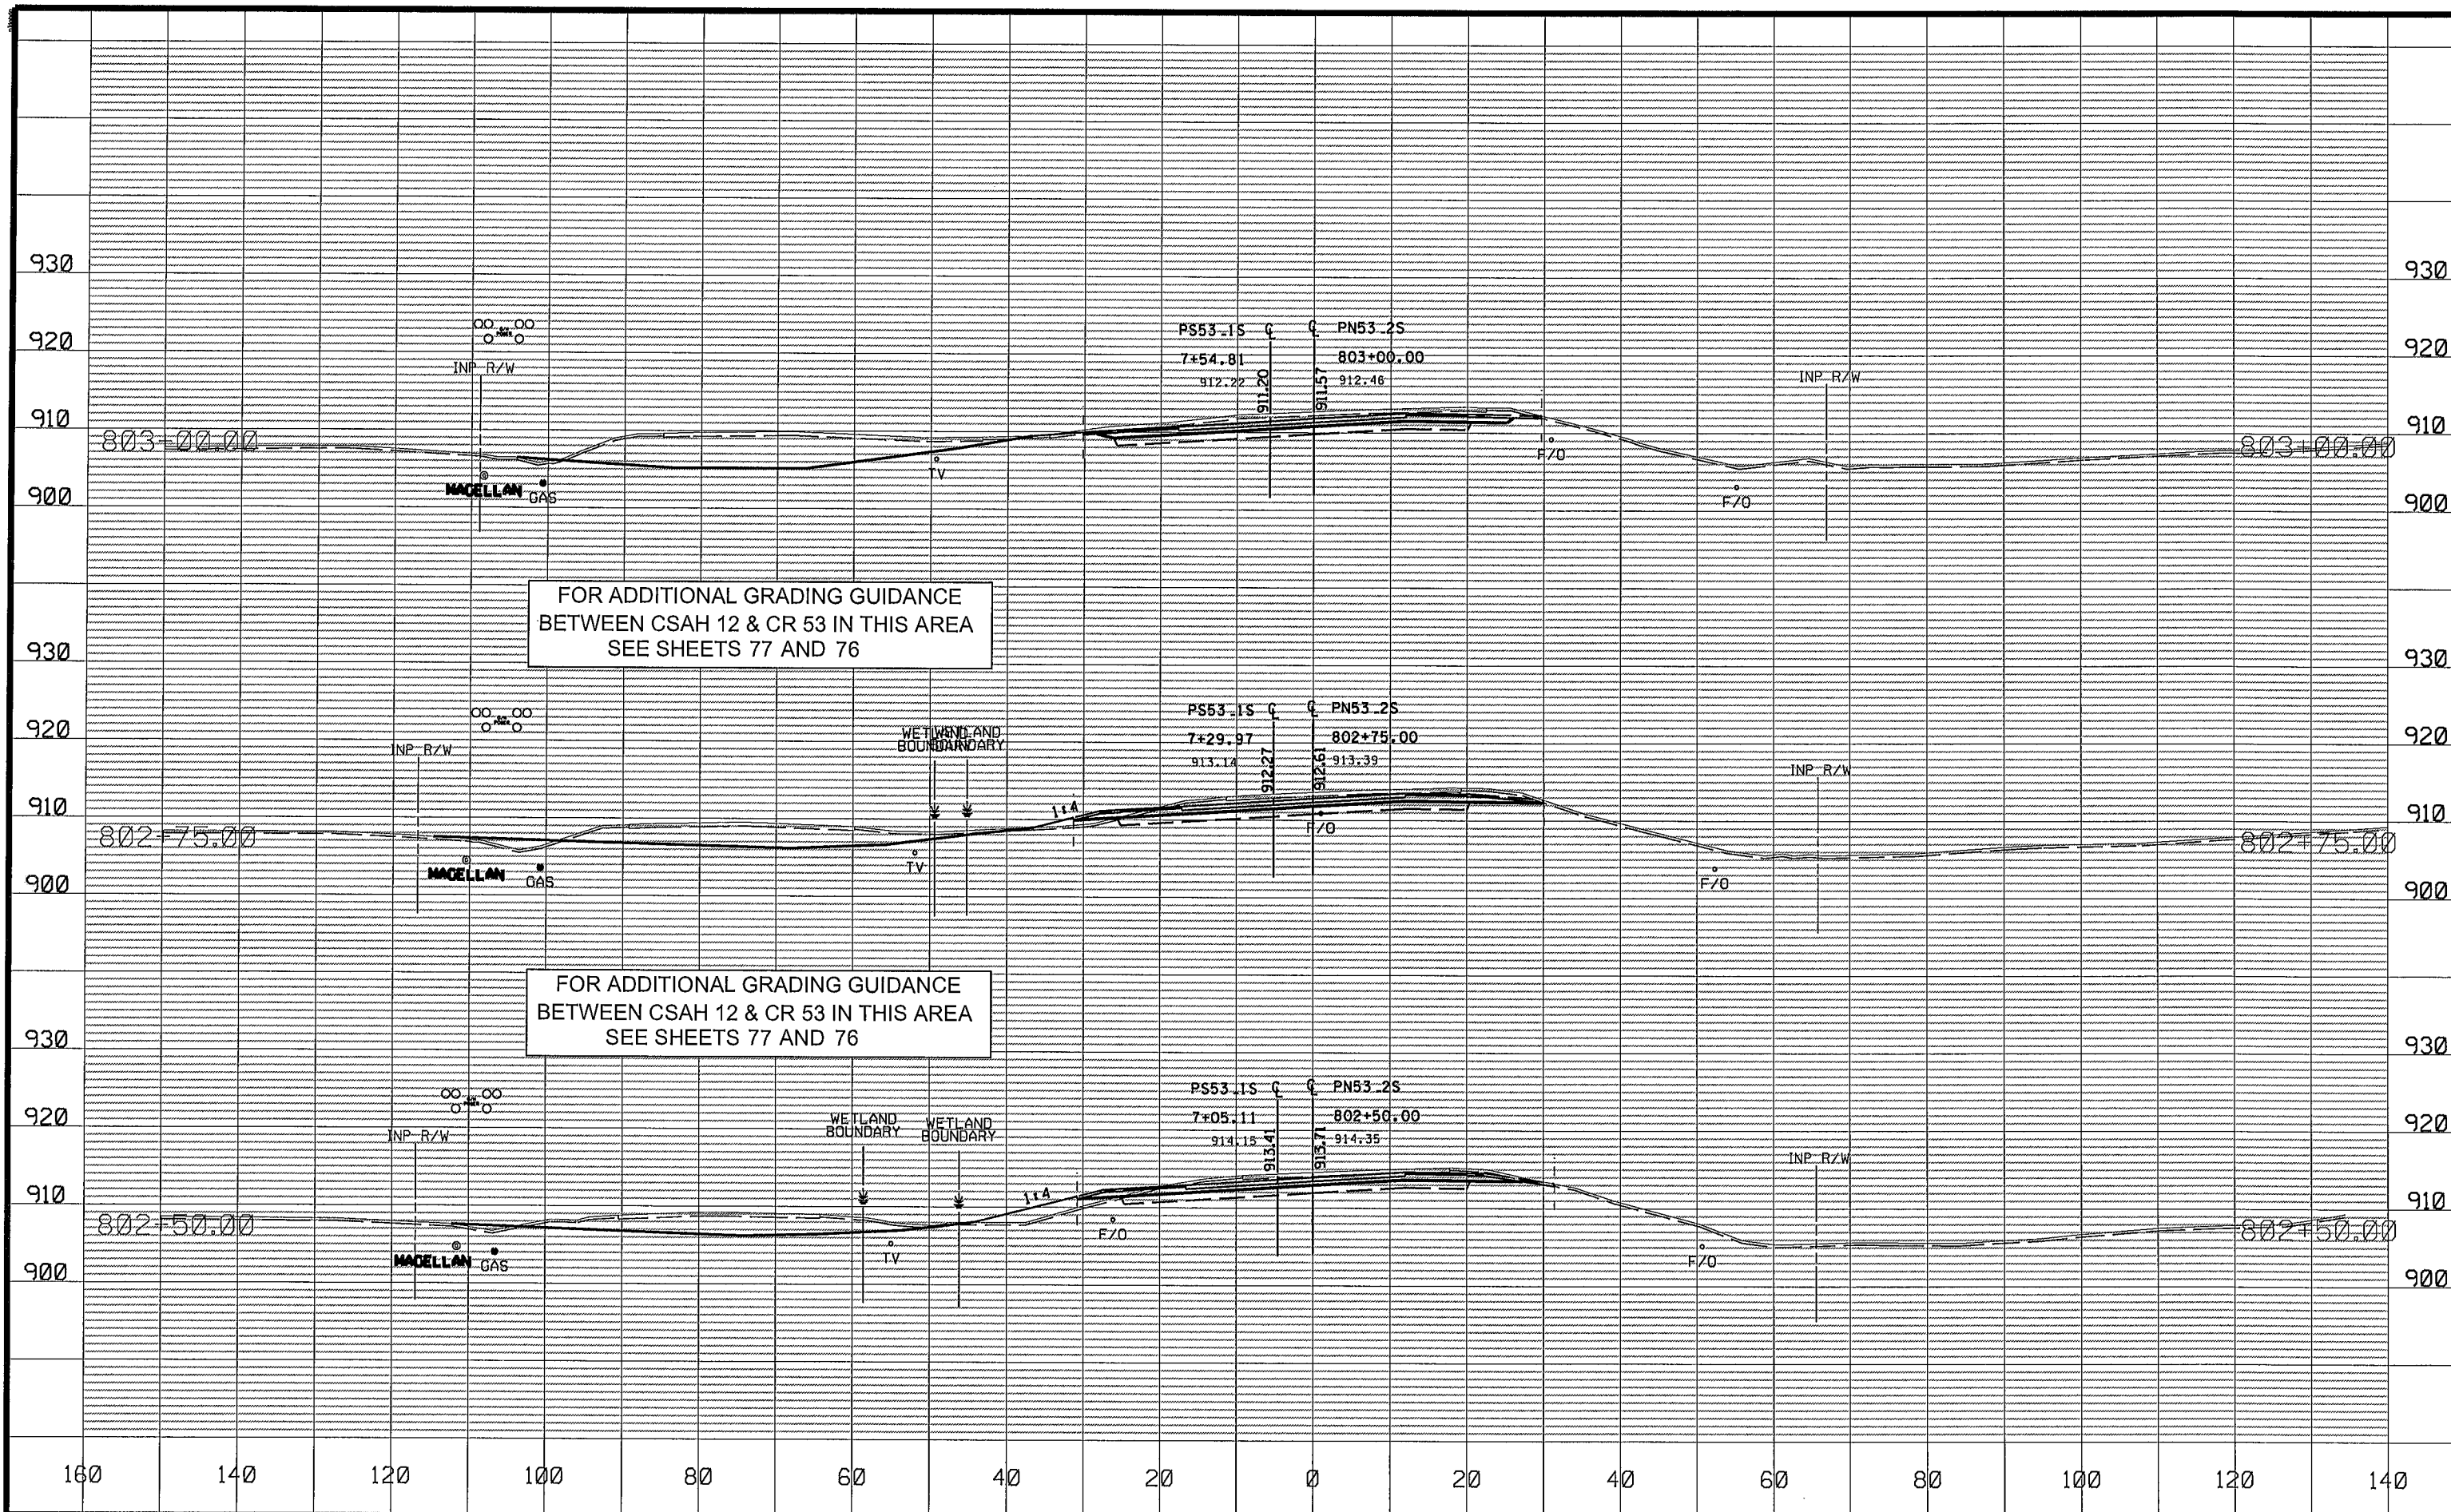

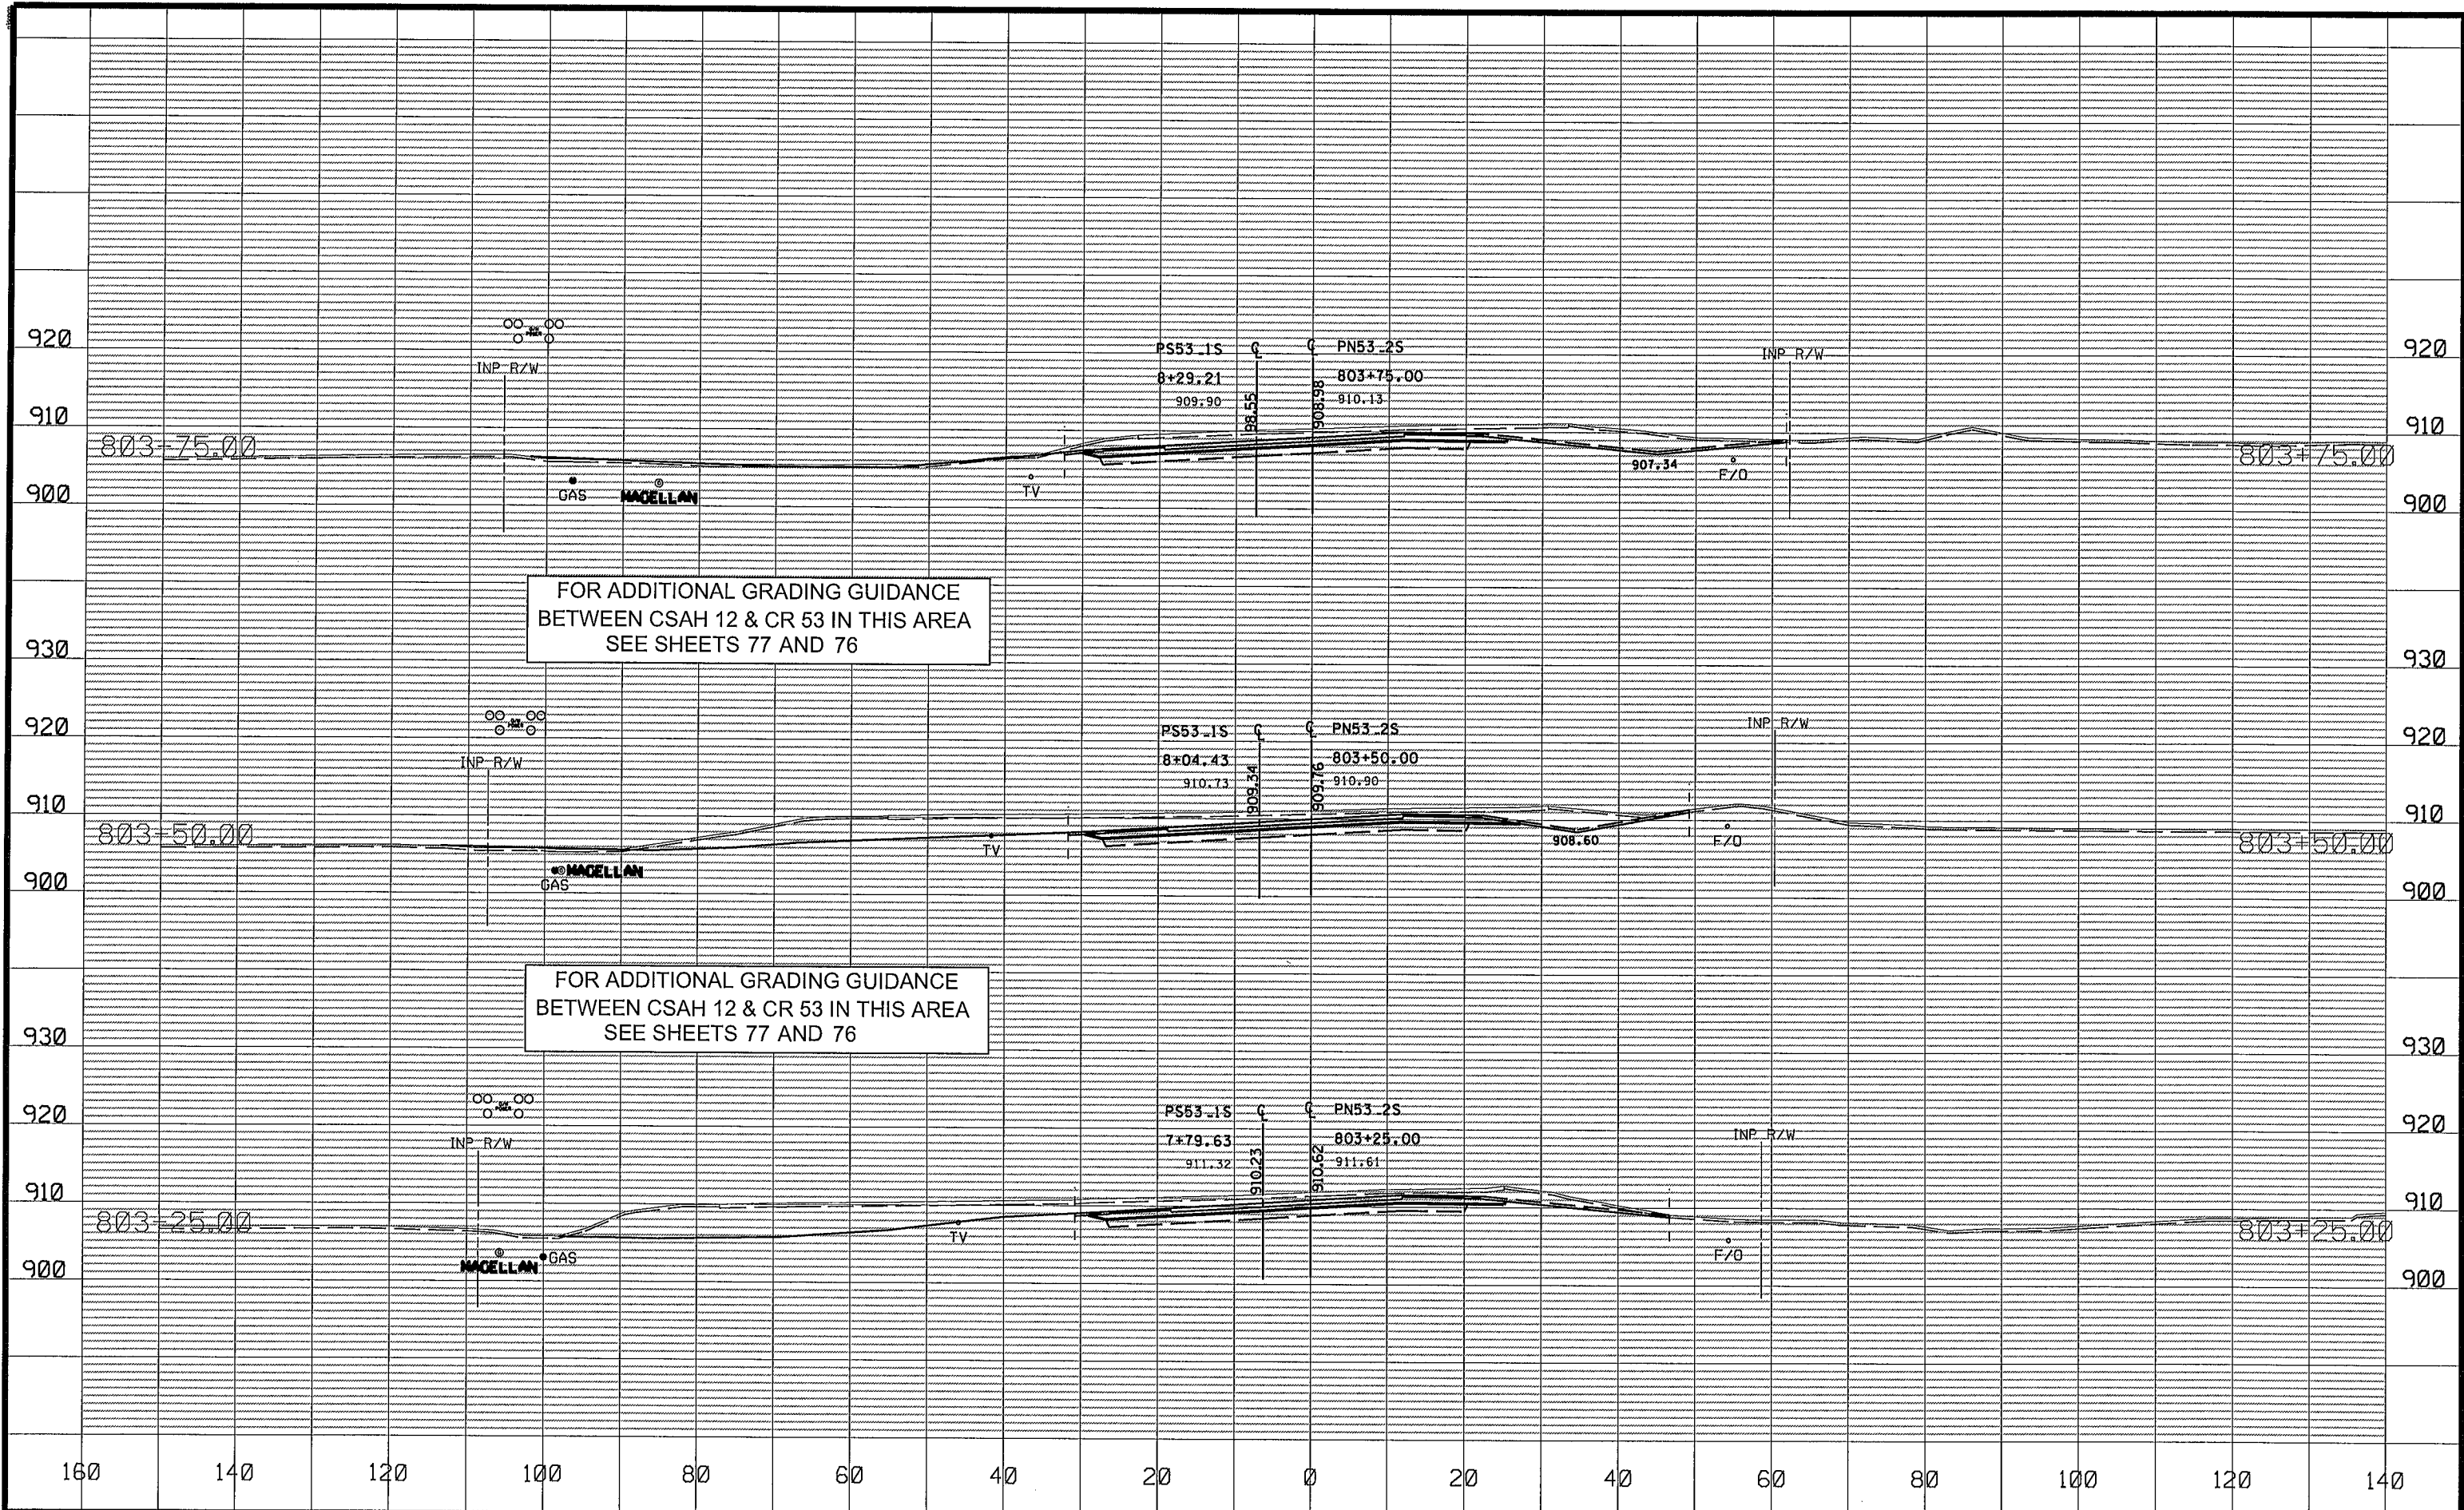


NO	DATE	BY	CKD	APPR	REVISION
NAME: P:\02-612-13\Plan\002612013_XS_S.dgn					
03/22/2016 2:50:44 PM					

DRAWN BY JCF DATE 01-01-16
DESIGN BY NJD DATE 08-01-15
CHECKED BY JEO DATE 01-15-16



ANOKA COUNTY
HIGHWAY DEPT.

ANOKA COUNTY SAP 002-612-013
CITY OF BLAINE SAP 106-020-034
CITY OF LINO LAKES SAP 210-020-007

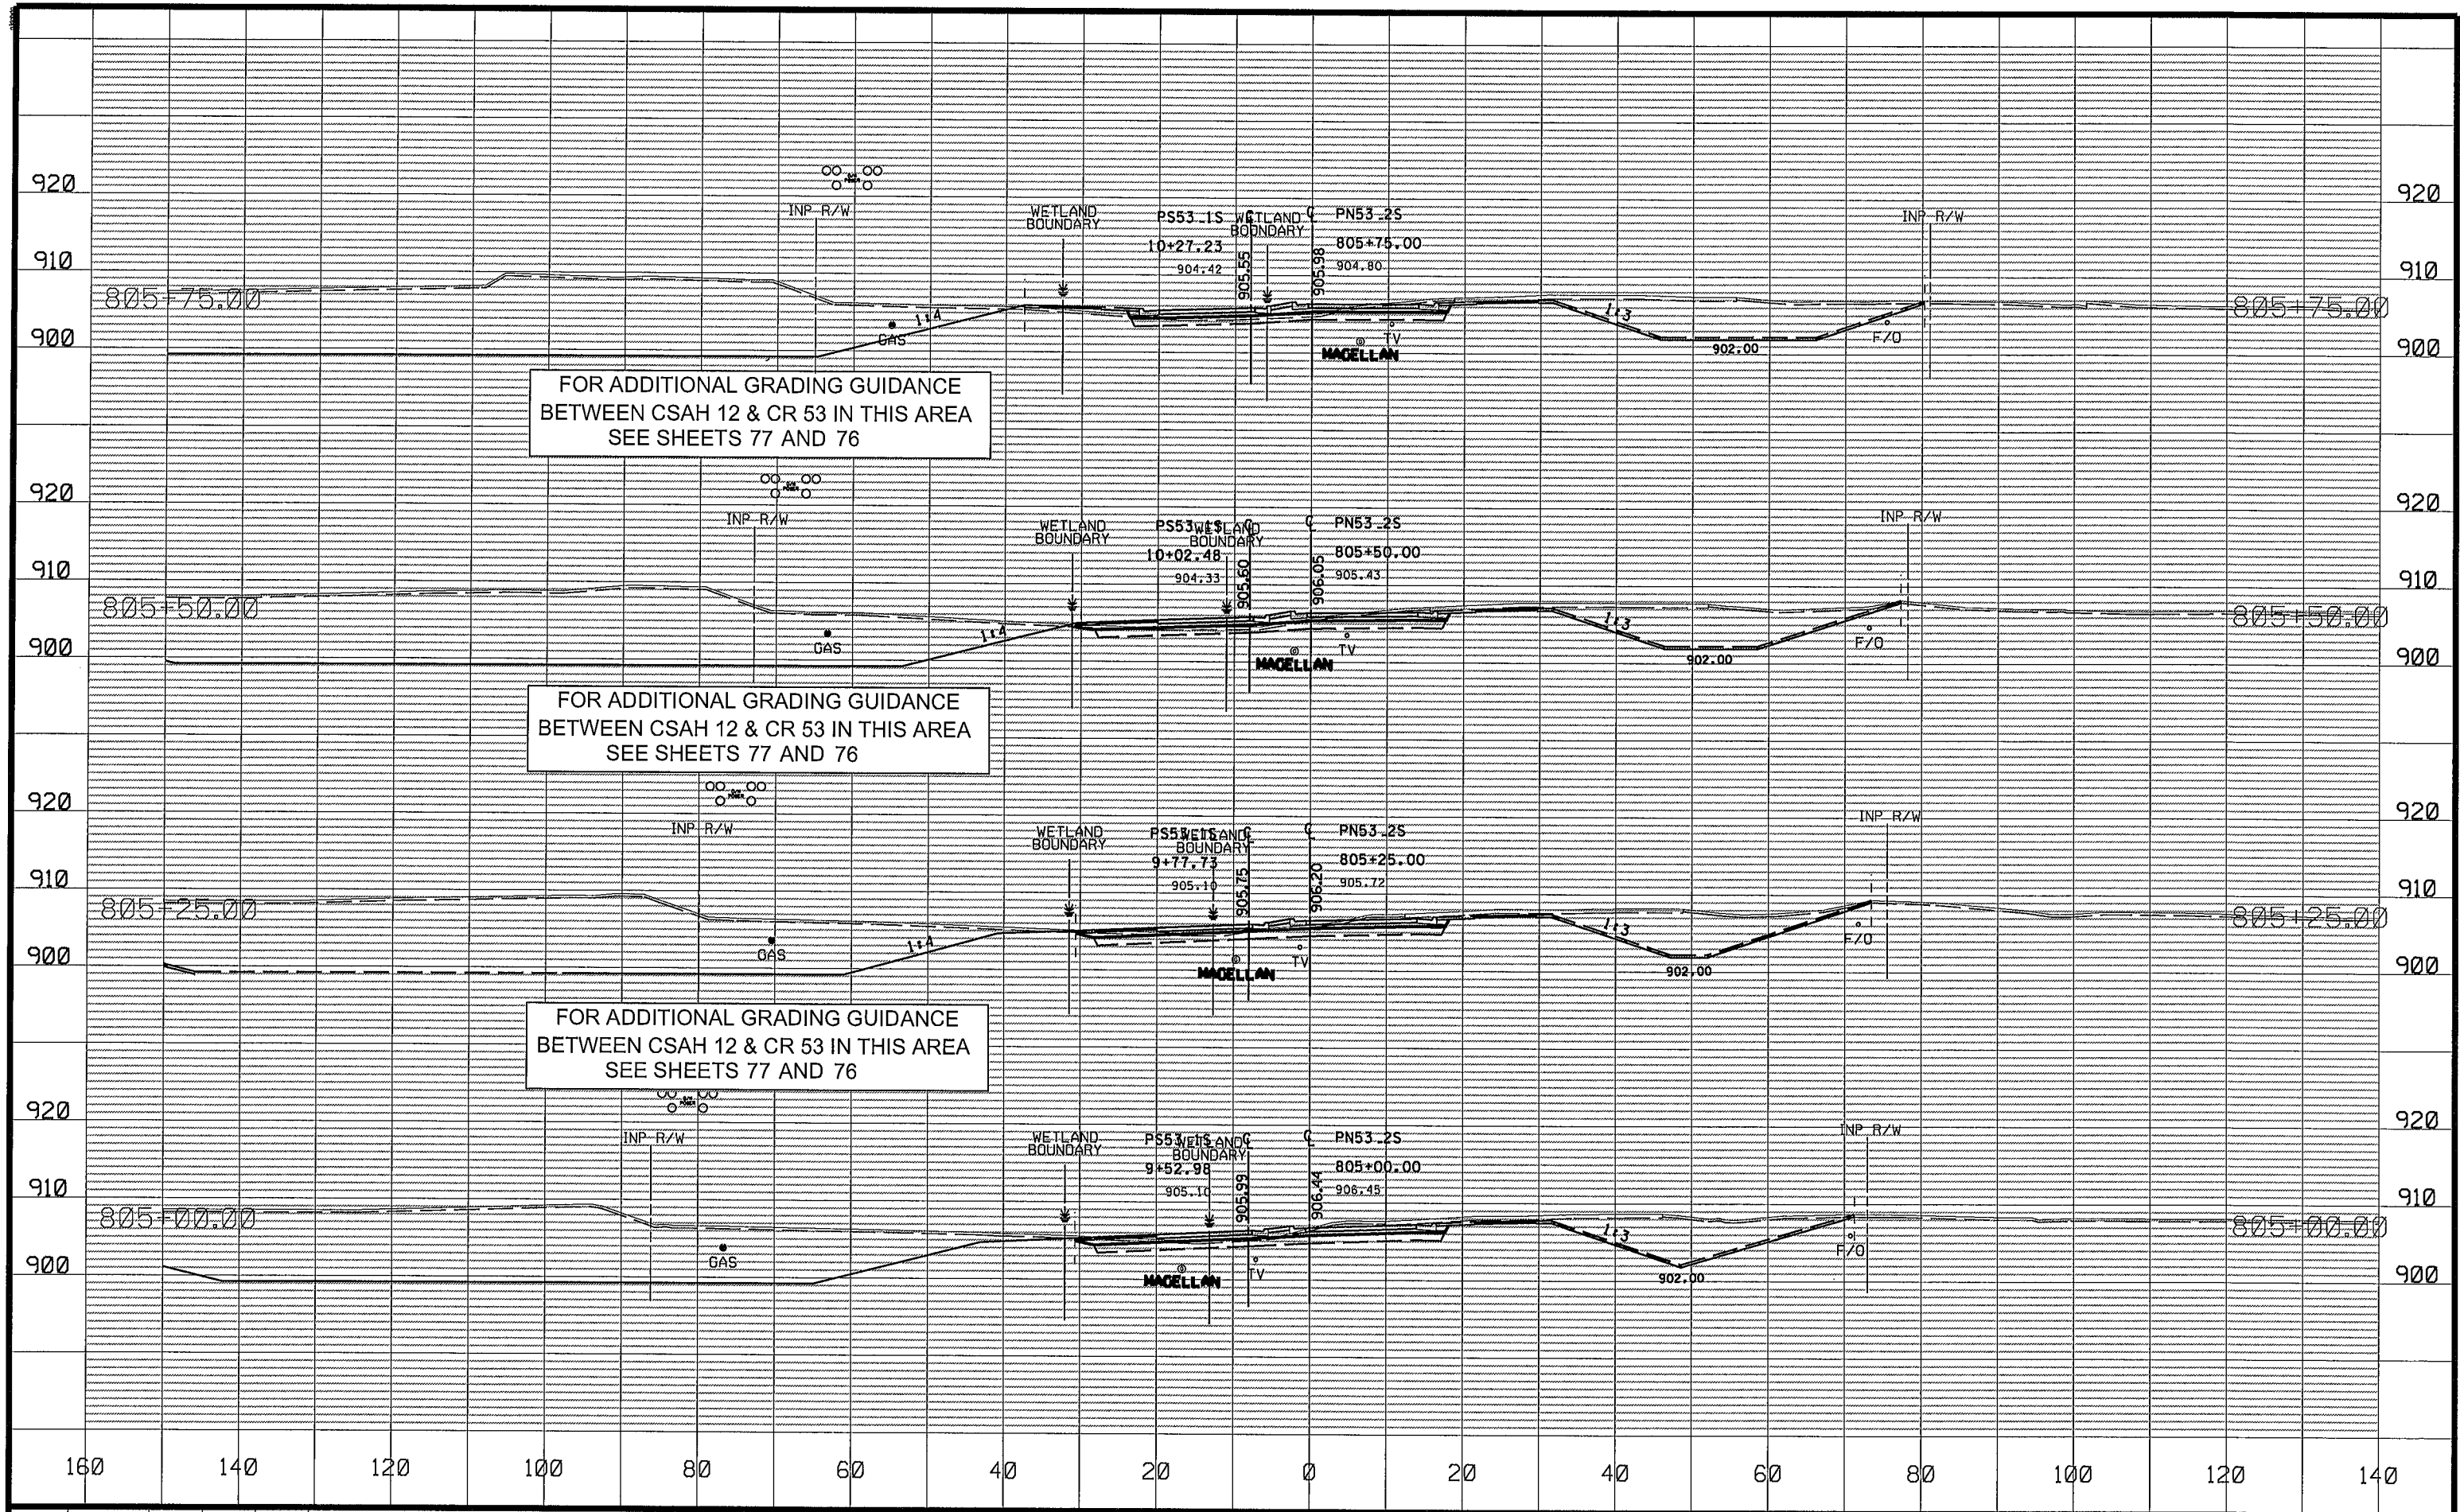

NO	DATE	BY	CKD	APPR	REVISION
NAME: P:\02-612-13\Plan\002612013_XS_S.dgn					
03/22/2016 2:50:47 PM					


DRAWN BY JOF DATE 01-01-16
DESIGN BY NJD DATE 08-01-15
CHECKED BY JEO DATE 01-15-16



ANOKA COUNTY
HIGHWAY DEPT.

ANOKA COUNTY SAP 002-612-013
CITY OF BLAINE SAP 106-020-034
CITY OF LINO LAKES SAP 210-020-007

SOUTH CROSS SECTIONS
STA 805+00.00 TO 805+75.00
Sheet 128 of 141 Sheets

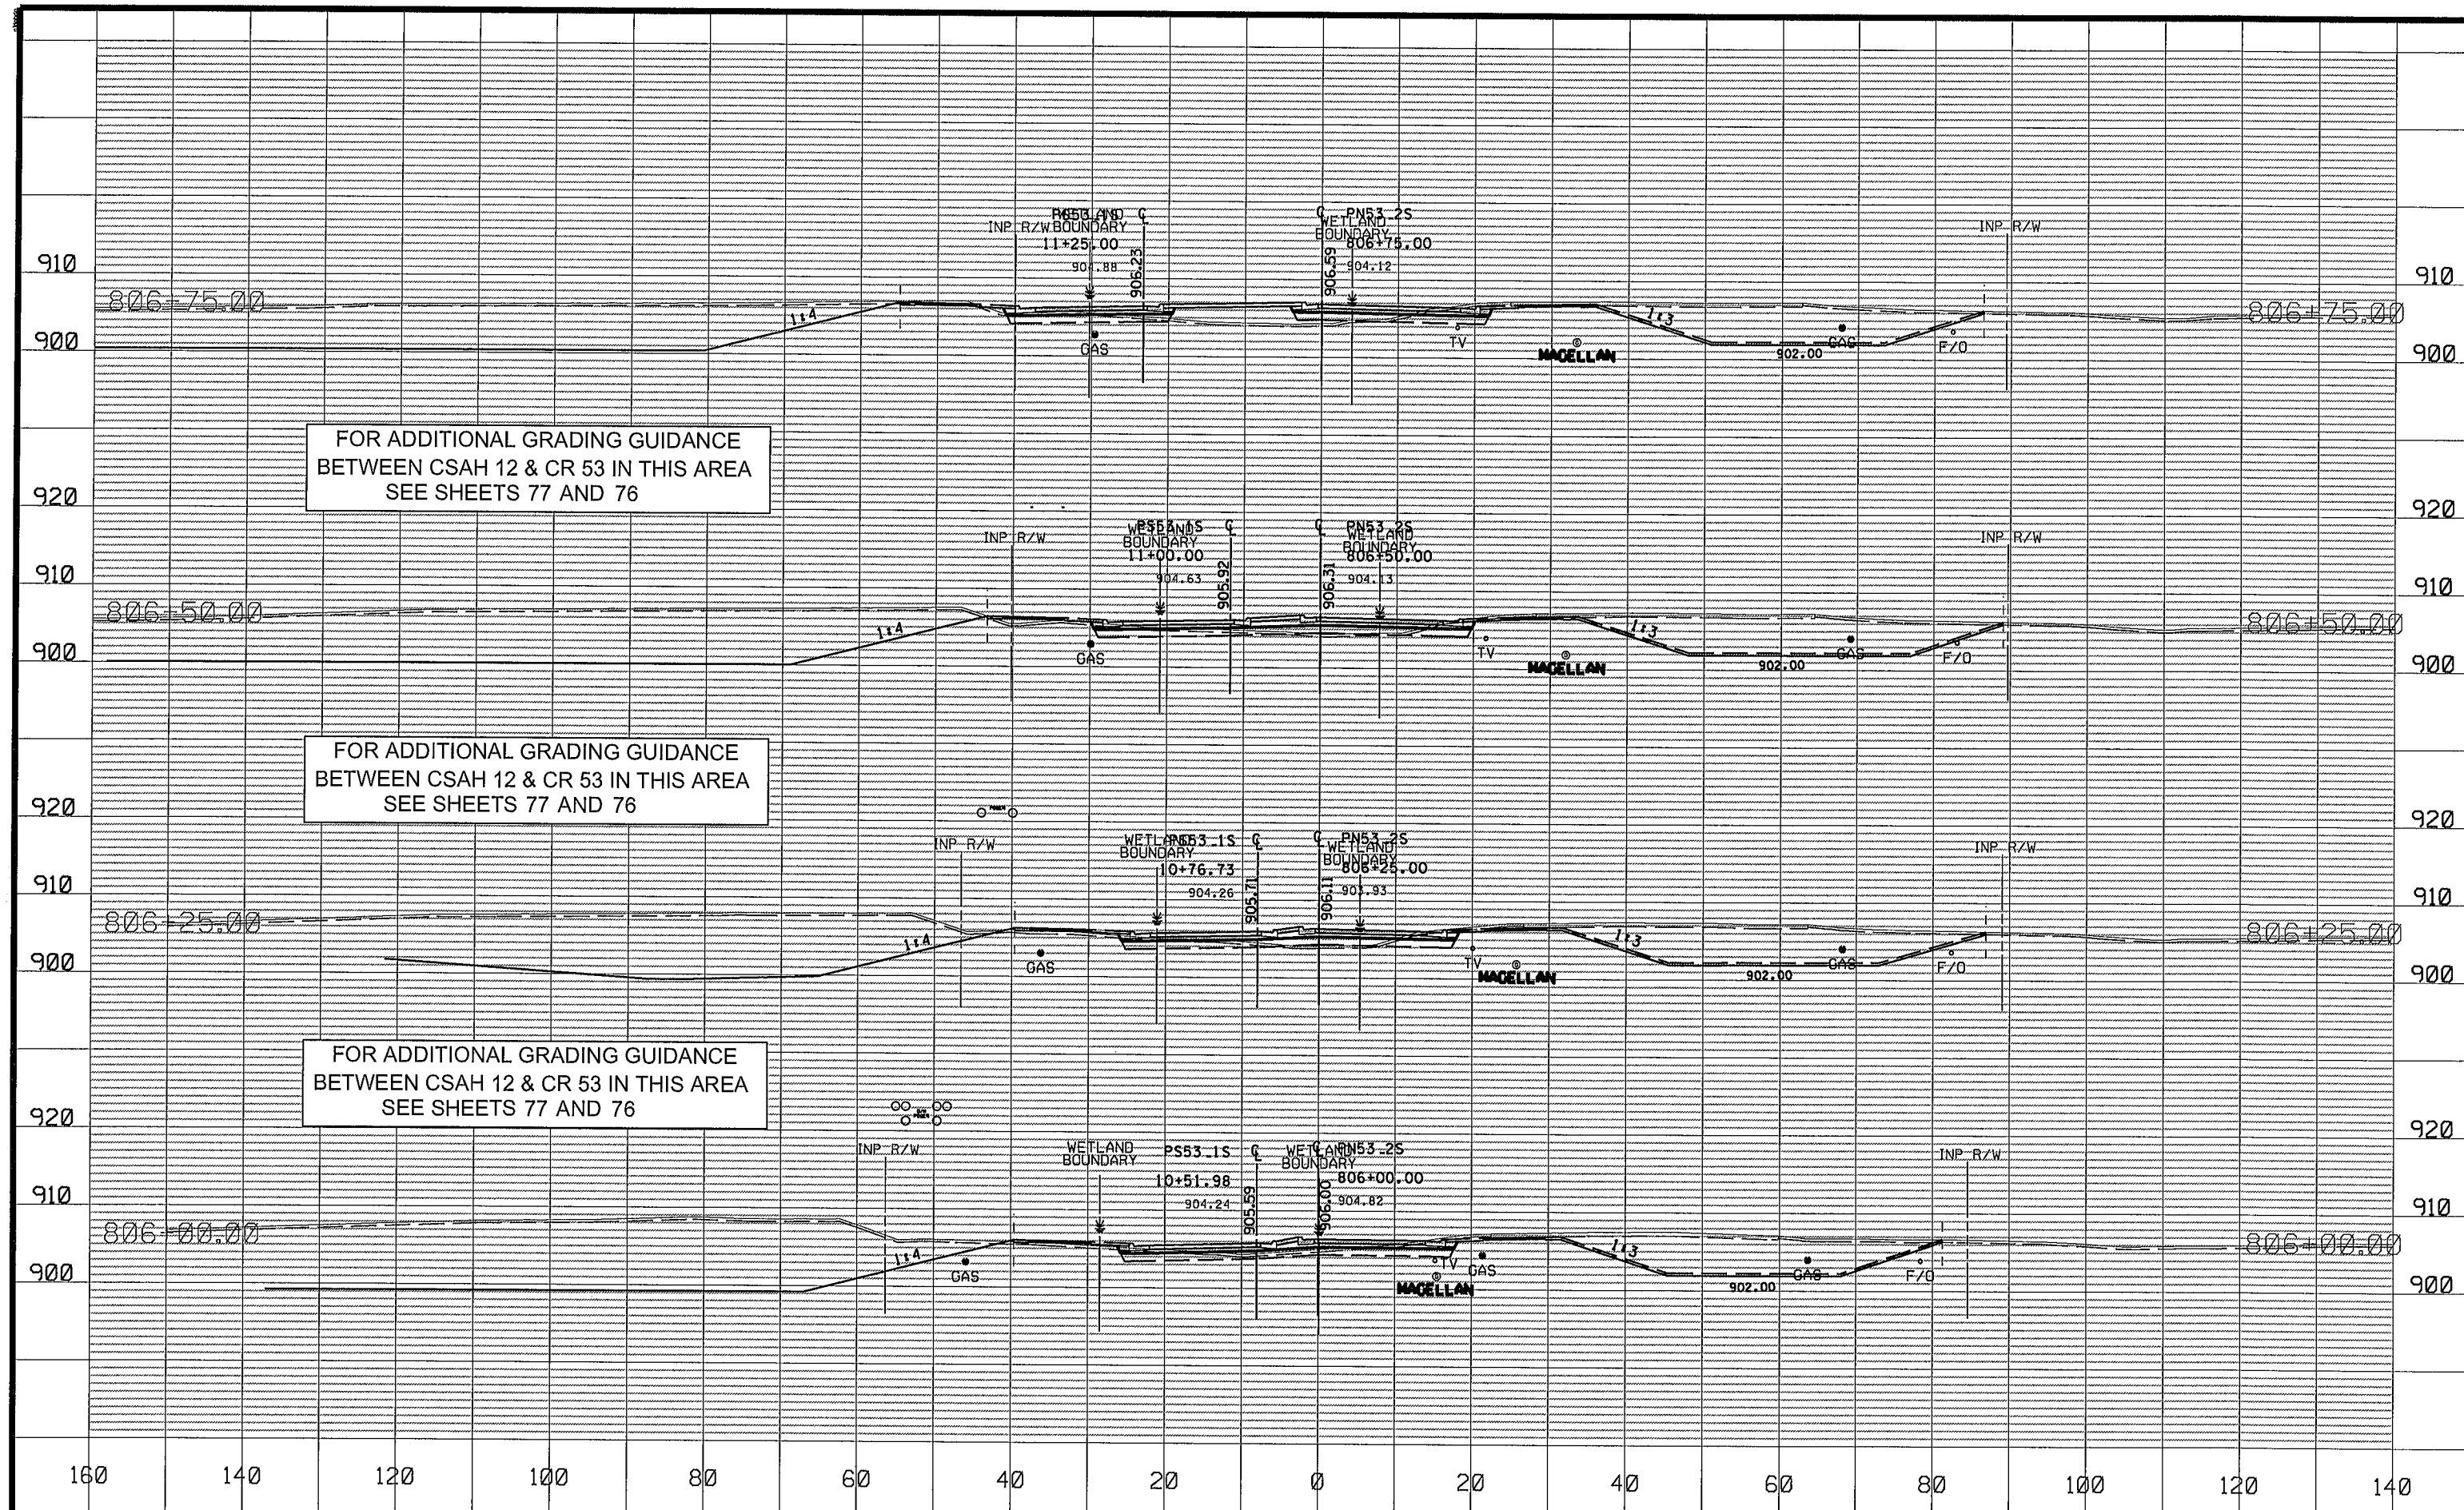

NO	DATE	BY	CKD	APPR	REVISION
NAME: P:\02-612-13\Plan\002612013_XS_S.dgn					
03/22/2016 2:50:51 PM					


DRAWN BY JCF DATE 01-01-16
DESIGN BY NJD DATE 08-01-15
CHECKED BY JEO DATE 01-16-16



ANOKA COUNTY
HIGHWAY DEPT.

ANOKA COUNTY SAP 002-612-013
CITY OF BLAINE SAP 106-020-034
CITY OF LINO LAKES SAP 210-020-007

SOUTH CROSS SECTIONS
STA 806+00.00 TO 806+75.00
Sheet 129 of 141 Sheets

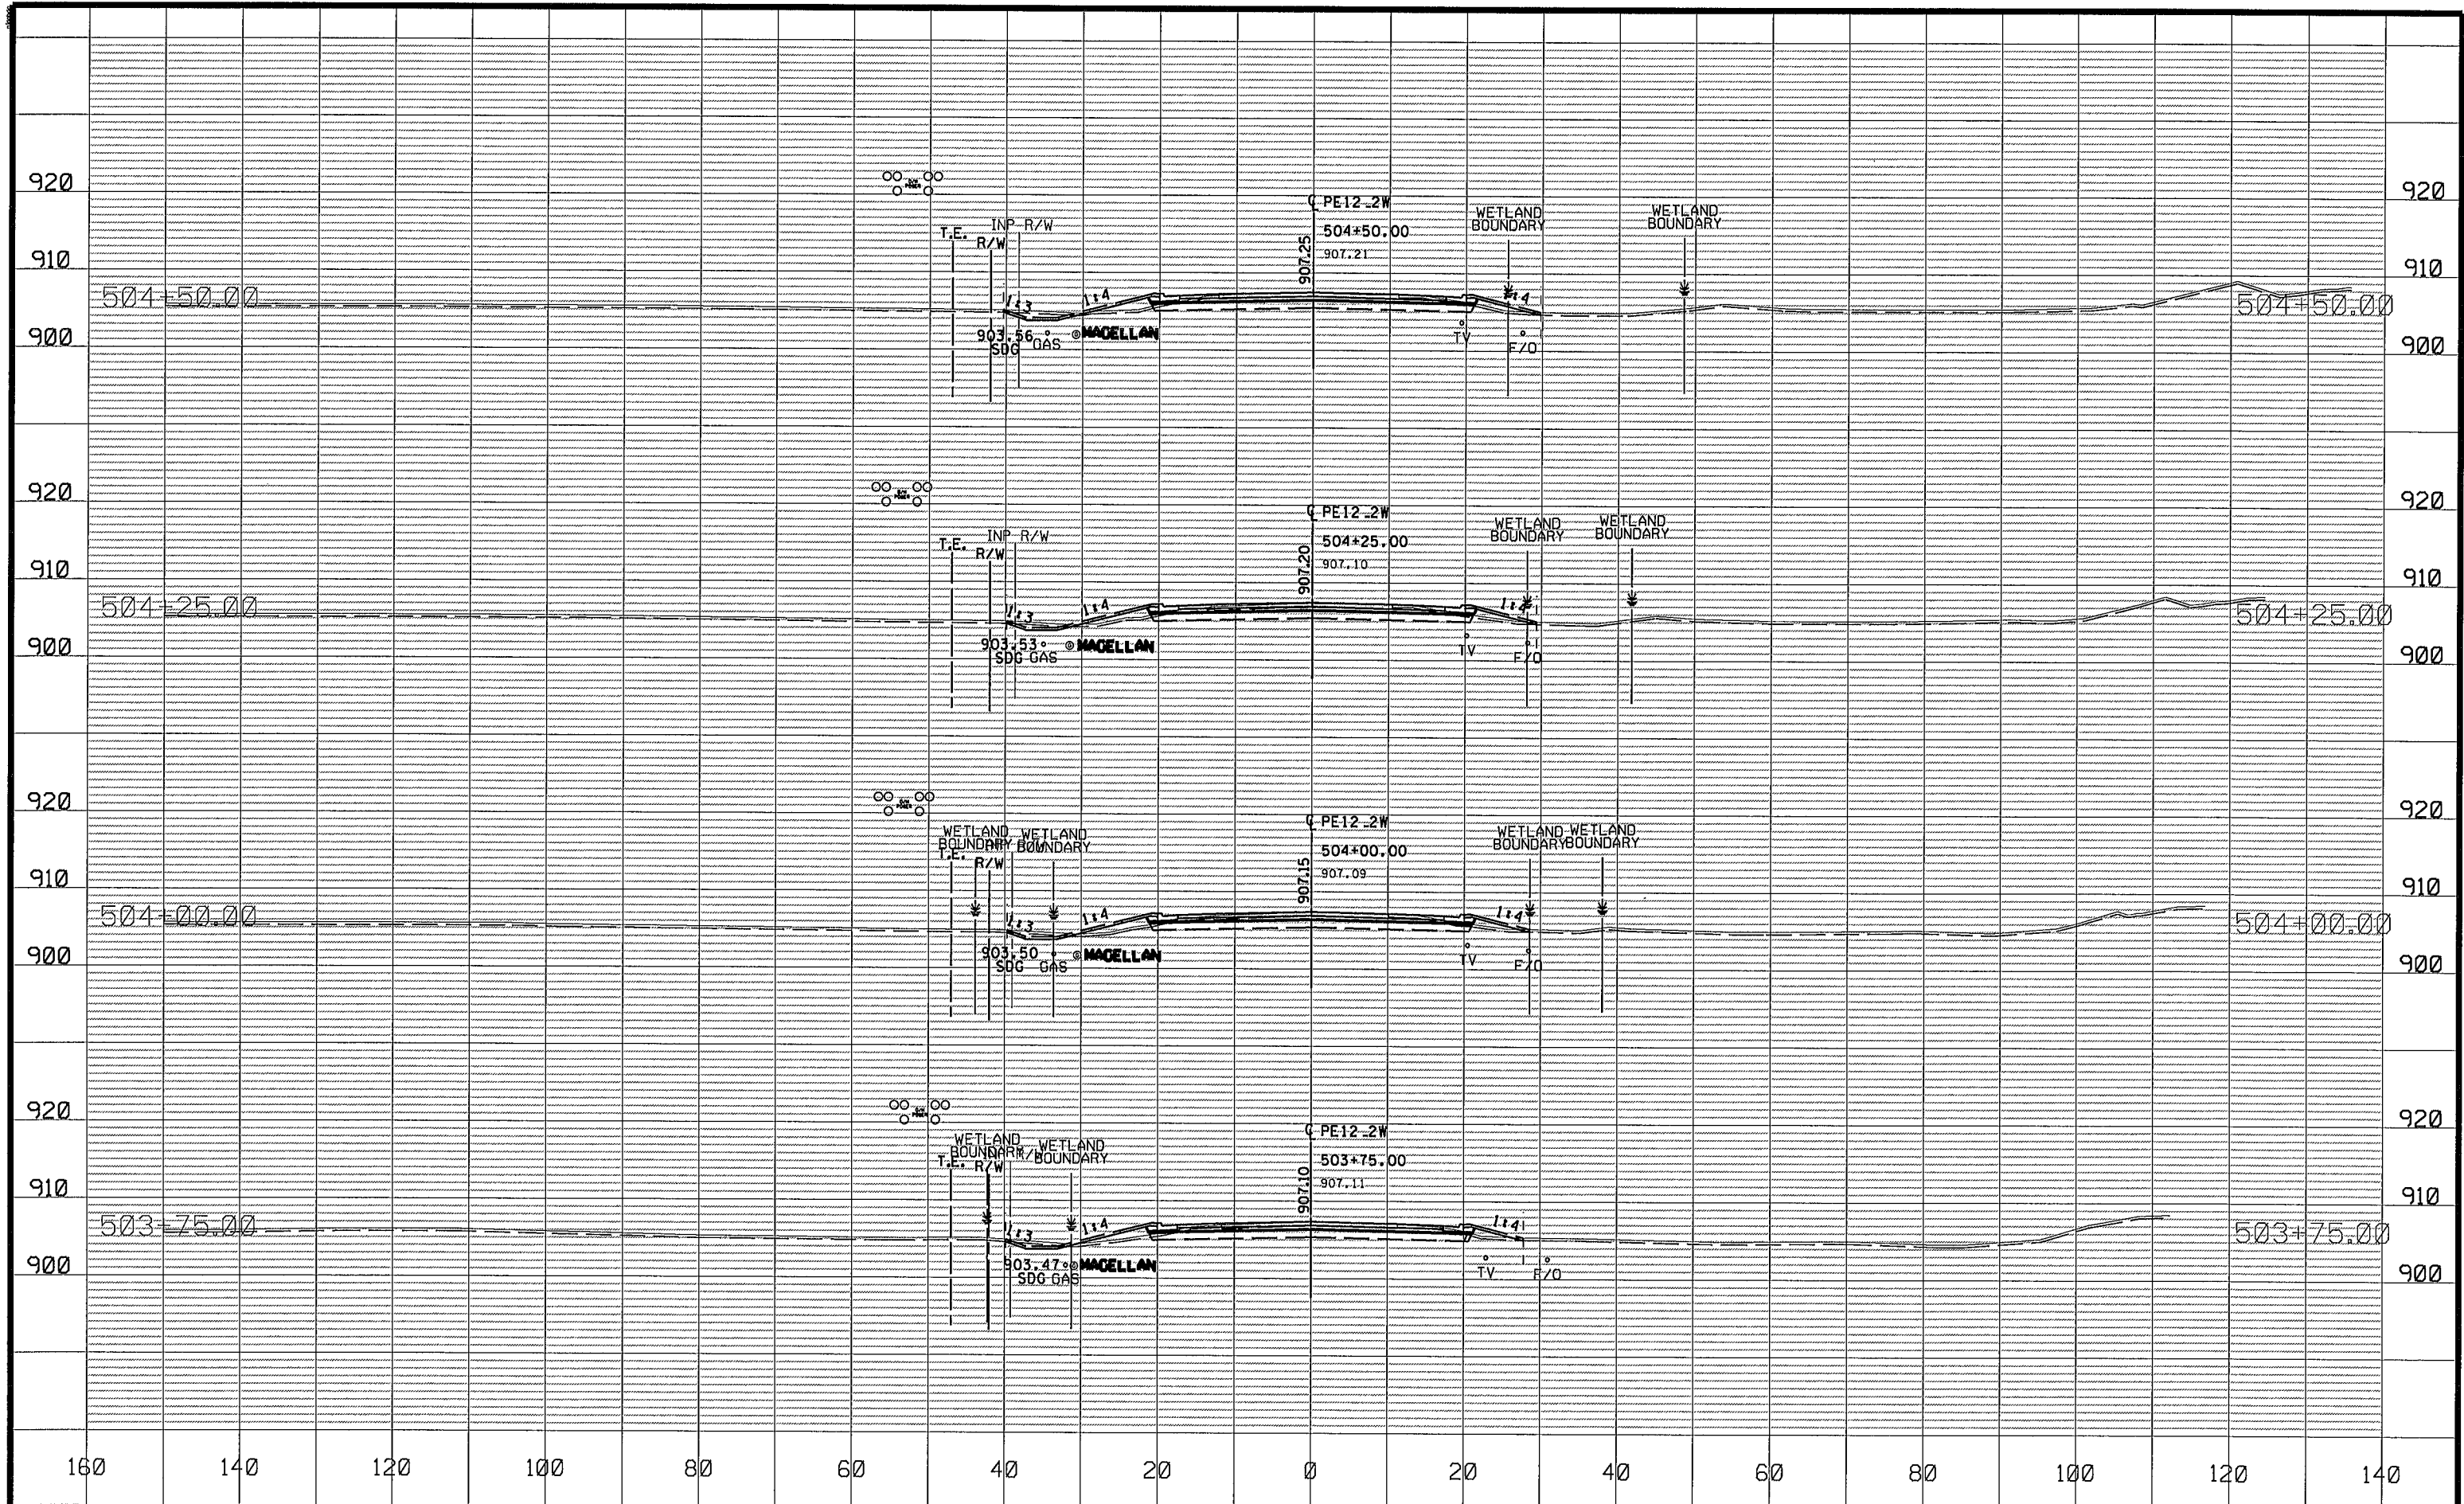

1	5/4/2016	NJD	JFF	JEO	ADDED CURB TO THE WESTERN LIMIT OF CSAH 12
NO	DATE	BY	CKD	APPR	REVISION
NAME: P:\02-612-13\Plan\002612013_XS_W.dgn					
05/04/2016 11:37:06 AM					


DRAWN BY JCF DATE 01-01-16
DESIGN BY NJD DATE 08-01-15
CHECKED BY JEO DATE 01-15-16



ANOKA COUNTY
HIGHWAY DEPT.

ANOKA COUNTY SAP 002-612-013
CITY OF BLAINE SAP 106-020-034
CITY OF LINO LAKES SAP 210-020-007

WEST CROSS SECTIONS
STA 503+75.00 TO 504+50.00
Sheet 130 of 141 Sheets

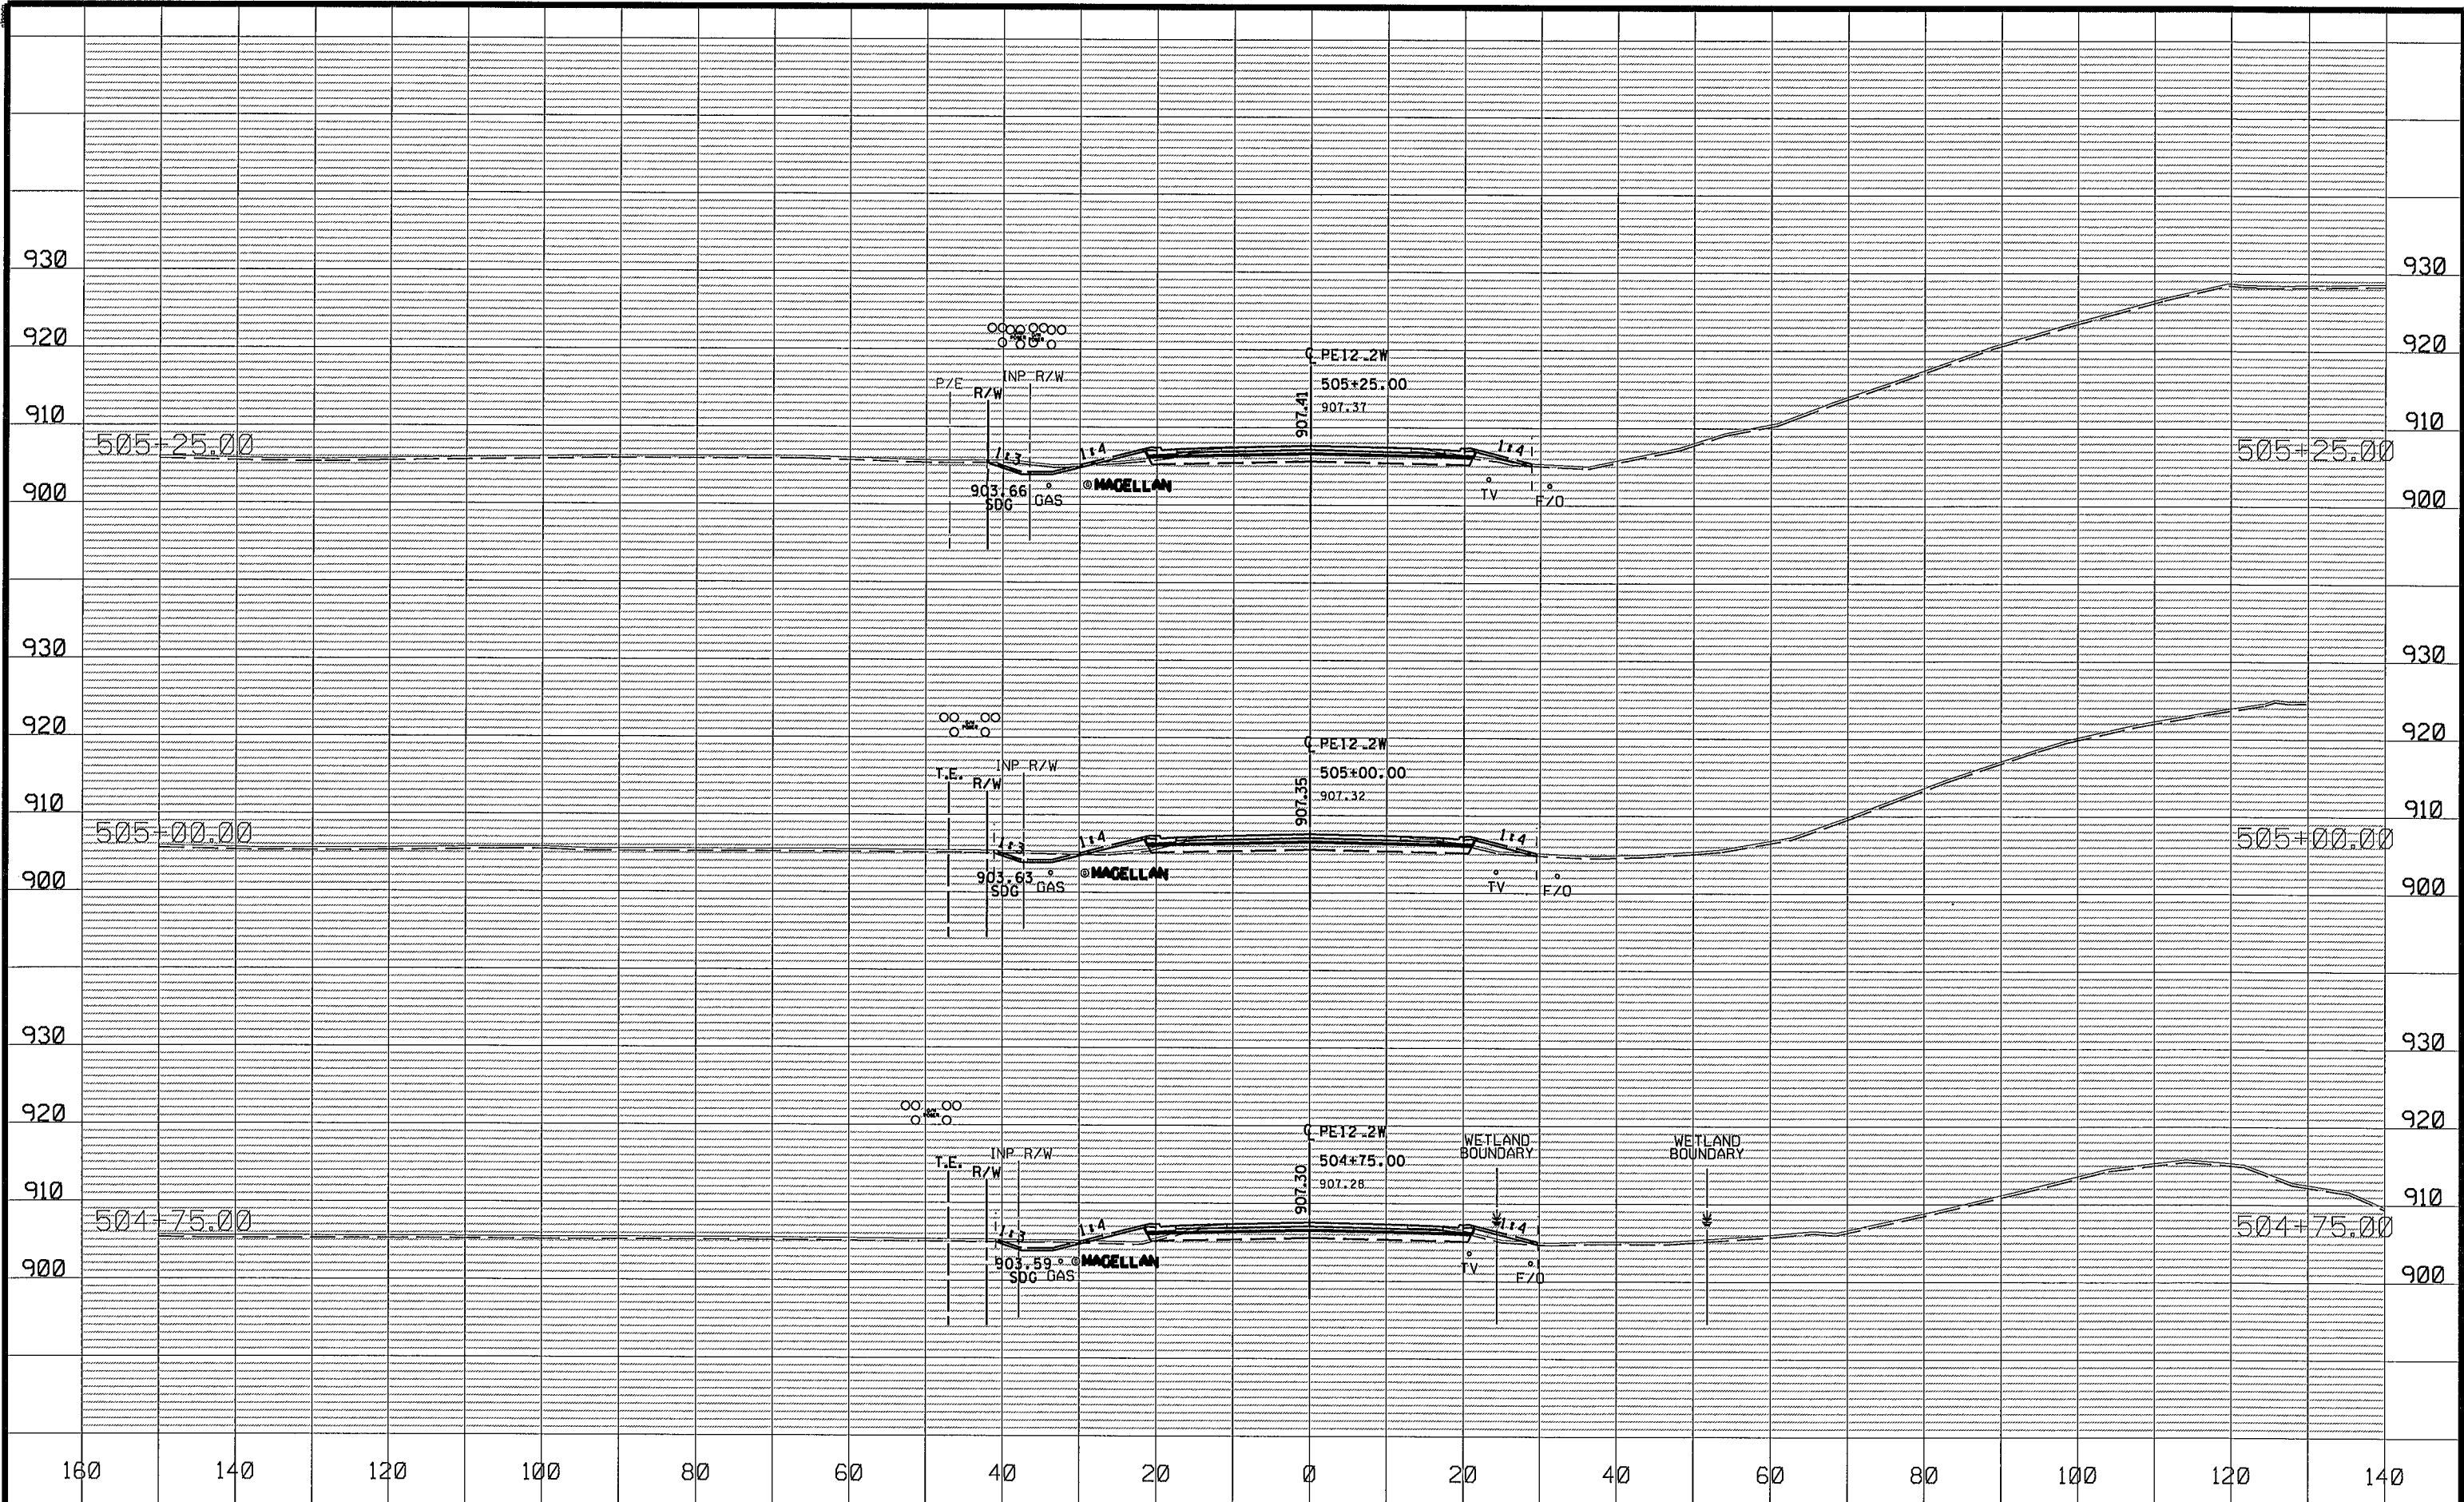


1	5/4/2016	NJD	JFF	JEO	ADDED CURB TO THE WESTERN LIMIT OF CSAH 12
NO	DATE	BY	CKD	APPR	REVISION
NAME: P:\02-612-13\Plan\002612013_XS_W.dgn					05/04/2016 11:37:08 AM

DRAWN BY	JCF	DATE	01-01-16
DESIGN BY	NJD	DATE	08-01-15
CHECKED BY	JEO	DATE	01-15-16

**ANOKA COUNTY**
HIGHWAY DEPT.

ANOKA COUNTY SAP 002-612-013
CITY OF BLAINE SAP 106-020-034
CITY OF LINO LAKES SAP 210-020-007

WEST CROSS SECTIONS
STA 504+75.00 TO 505+25.00
Sheet 131 of 141 Sheets

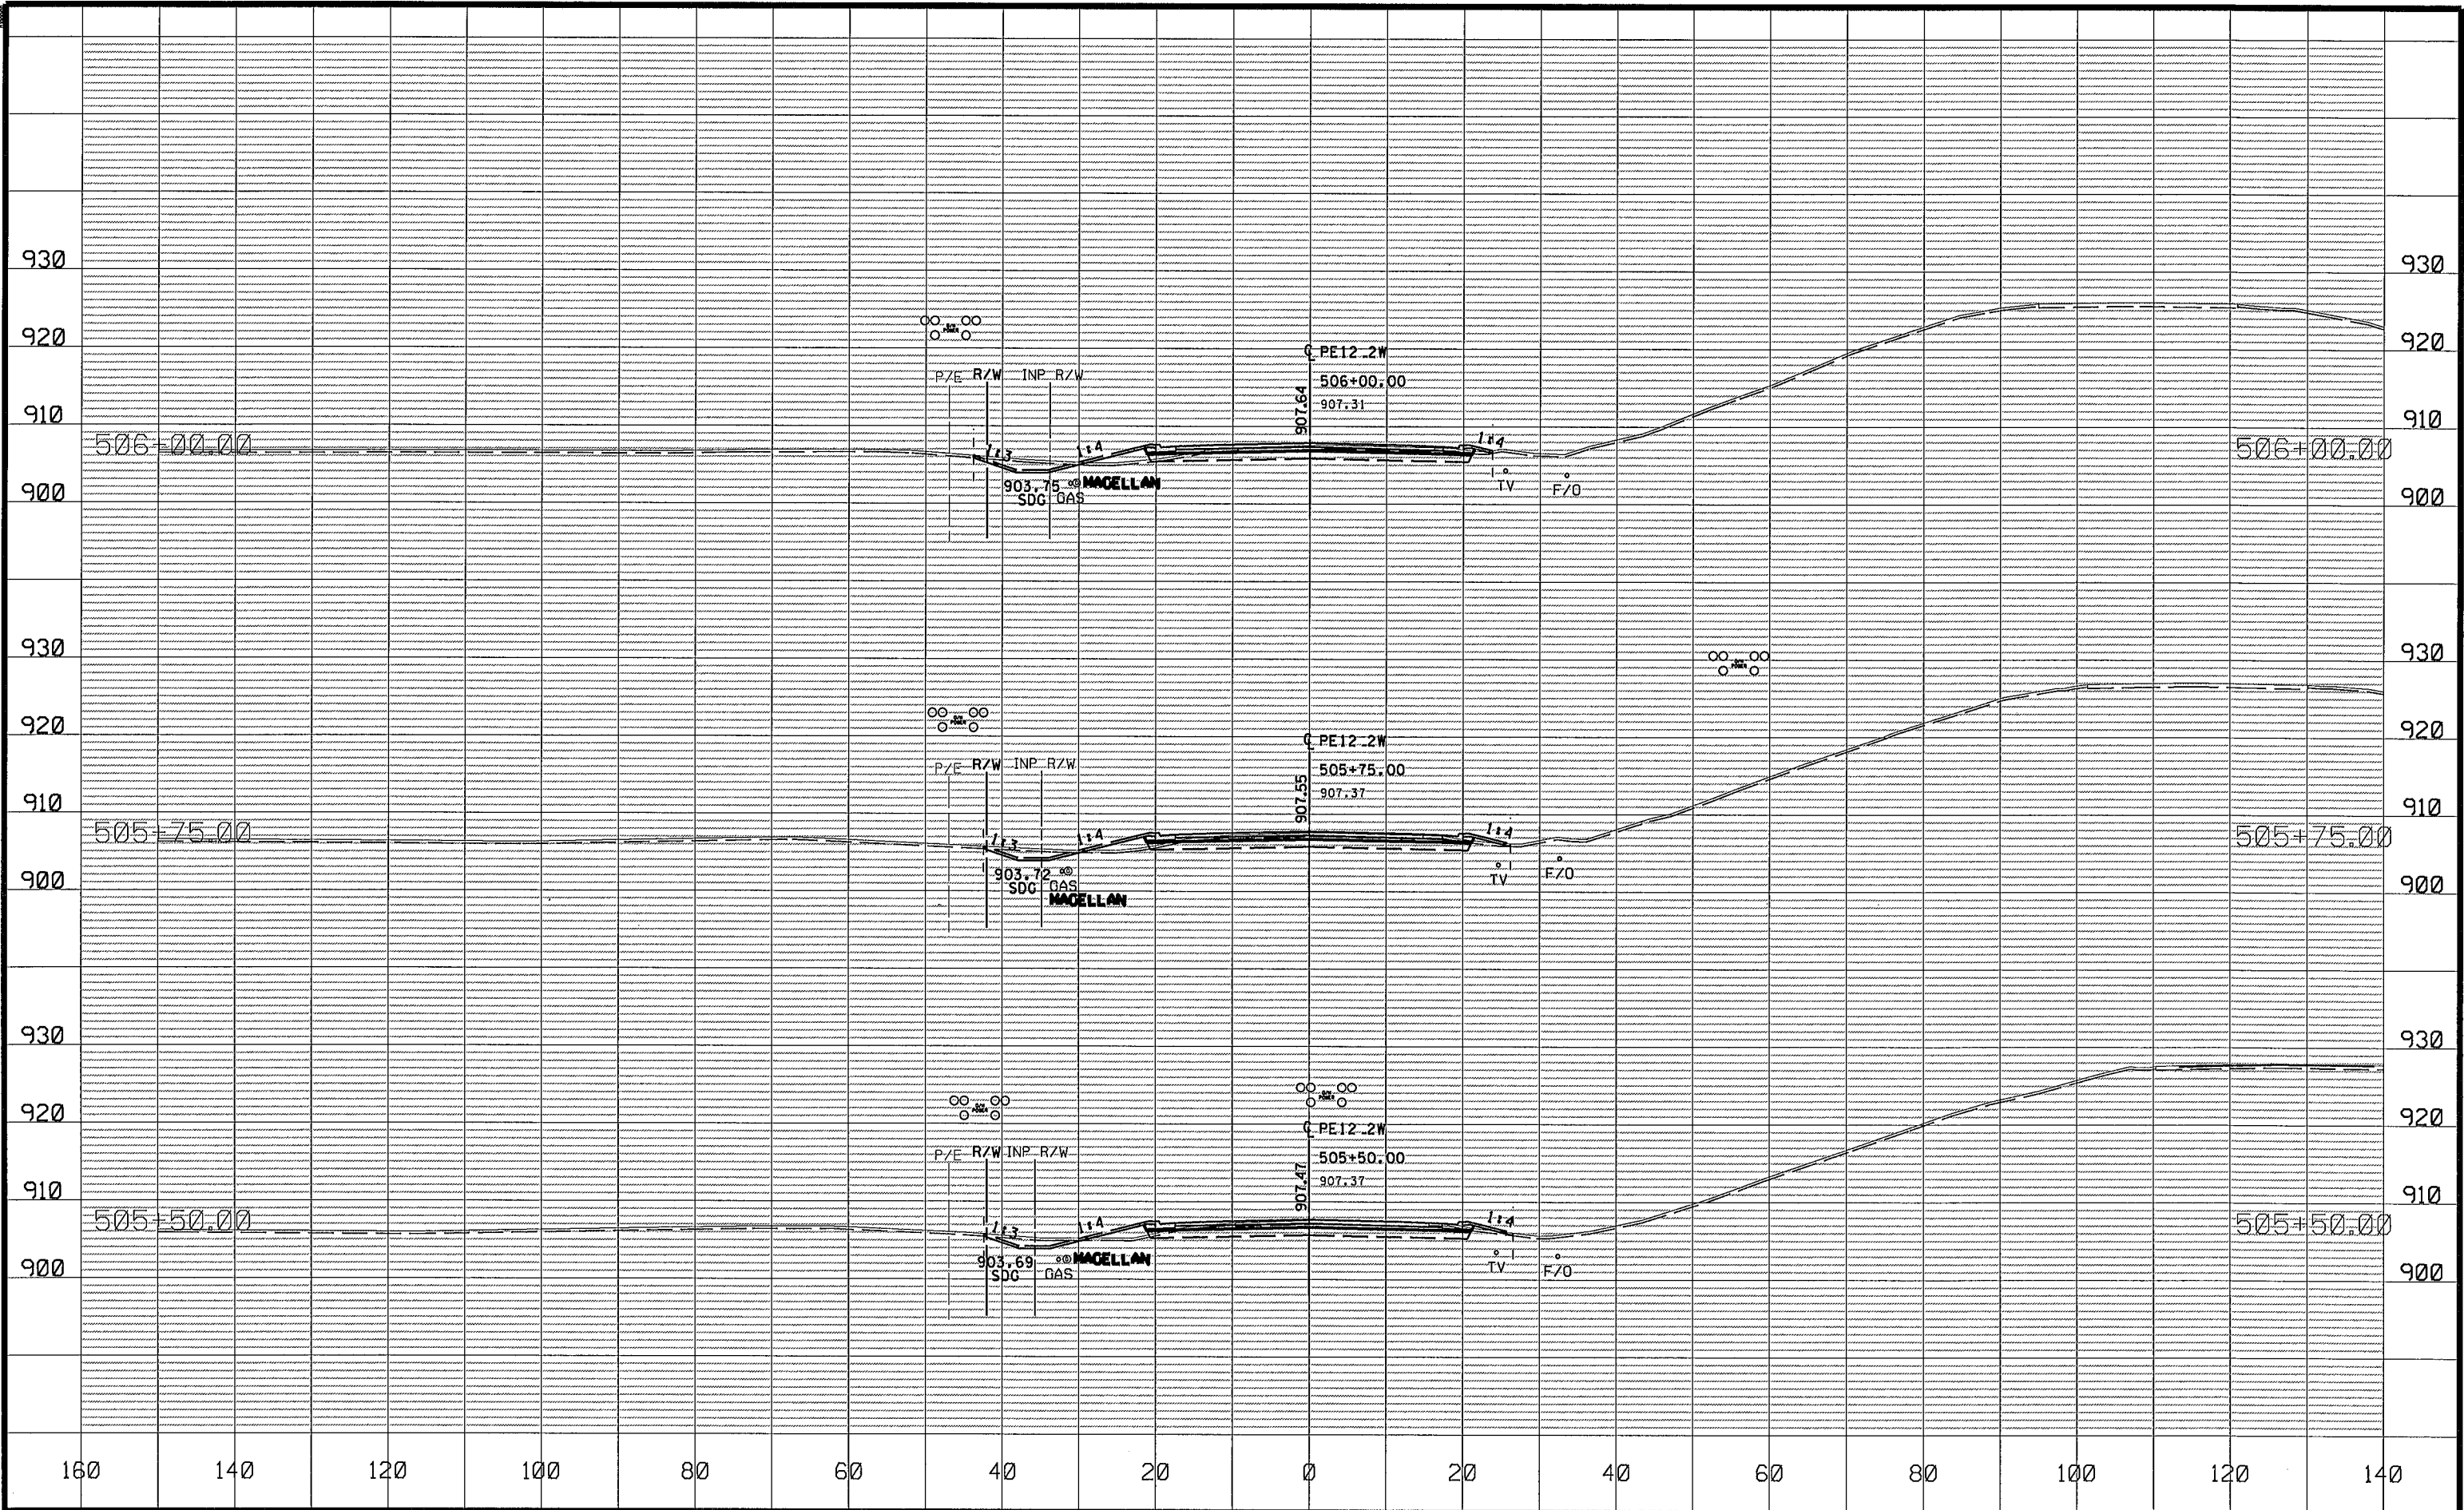

1	5/4/2016	NJD	JFF	JEO	ADDED CURB TO THE WESTERN LIMIT OF CSAH 12
NO	DATE	BY	CKD	APPR	REVISION
NAME: P:\02-612-13\Plan\002612013_XS_W.dgn					
05/04/2016 11:37:12 AM					


DRAWN BY JCF DATE 01-01-16
DESIGN BY NJD DATE 08-01-15
CHECKED BY JEO DATE 01-15-16




ANOKA COUNTY
HIGHWAY DEPT.

ANOKA COUNTY SAP 002-612-013
CITY OF BLAINE SAP 106-020-034
CITY OF LINO LAKES SAP 210-020-007

WEST CROSS SECTIONS
STA 505+50.00 TO 506+00.00
Sheet 132 of 141 Sheets

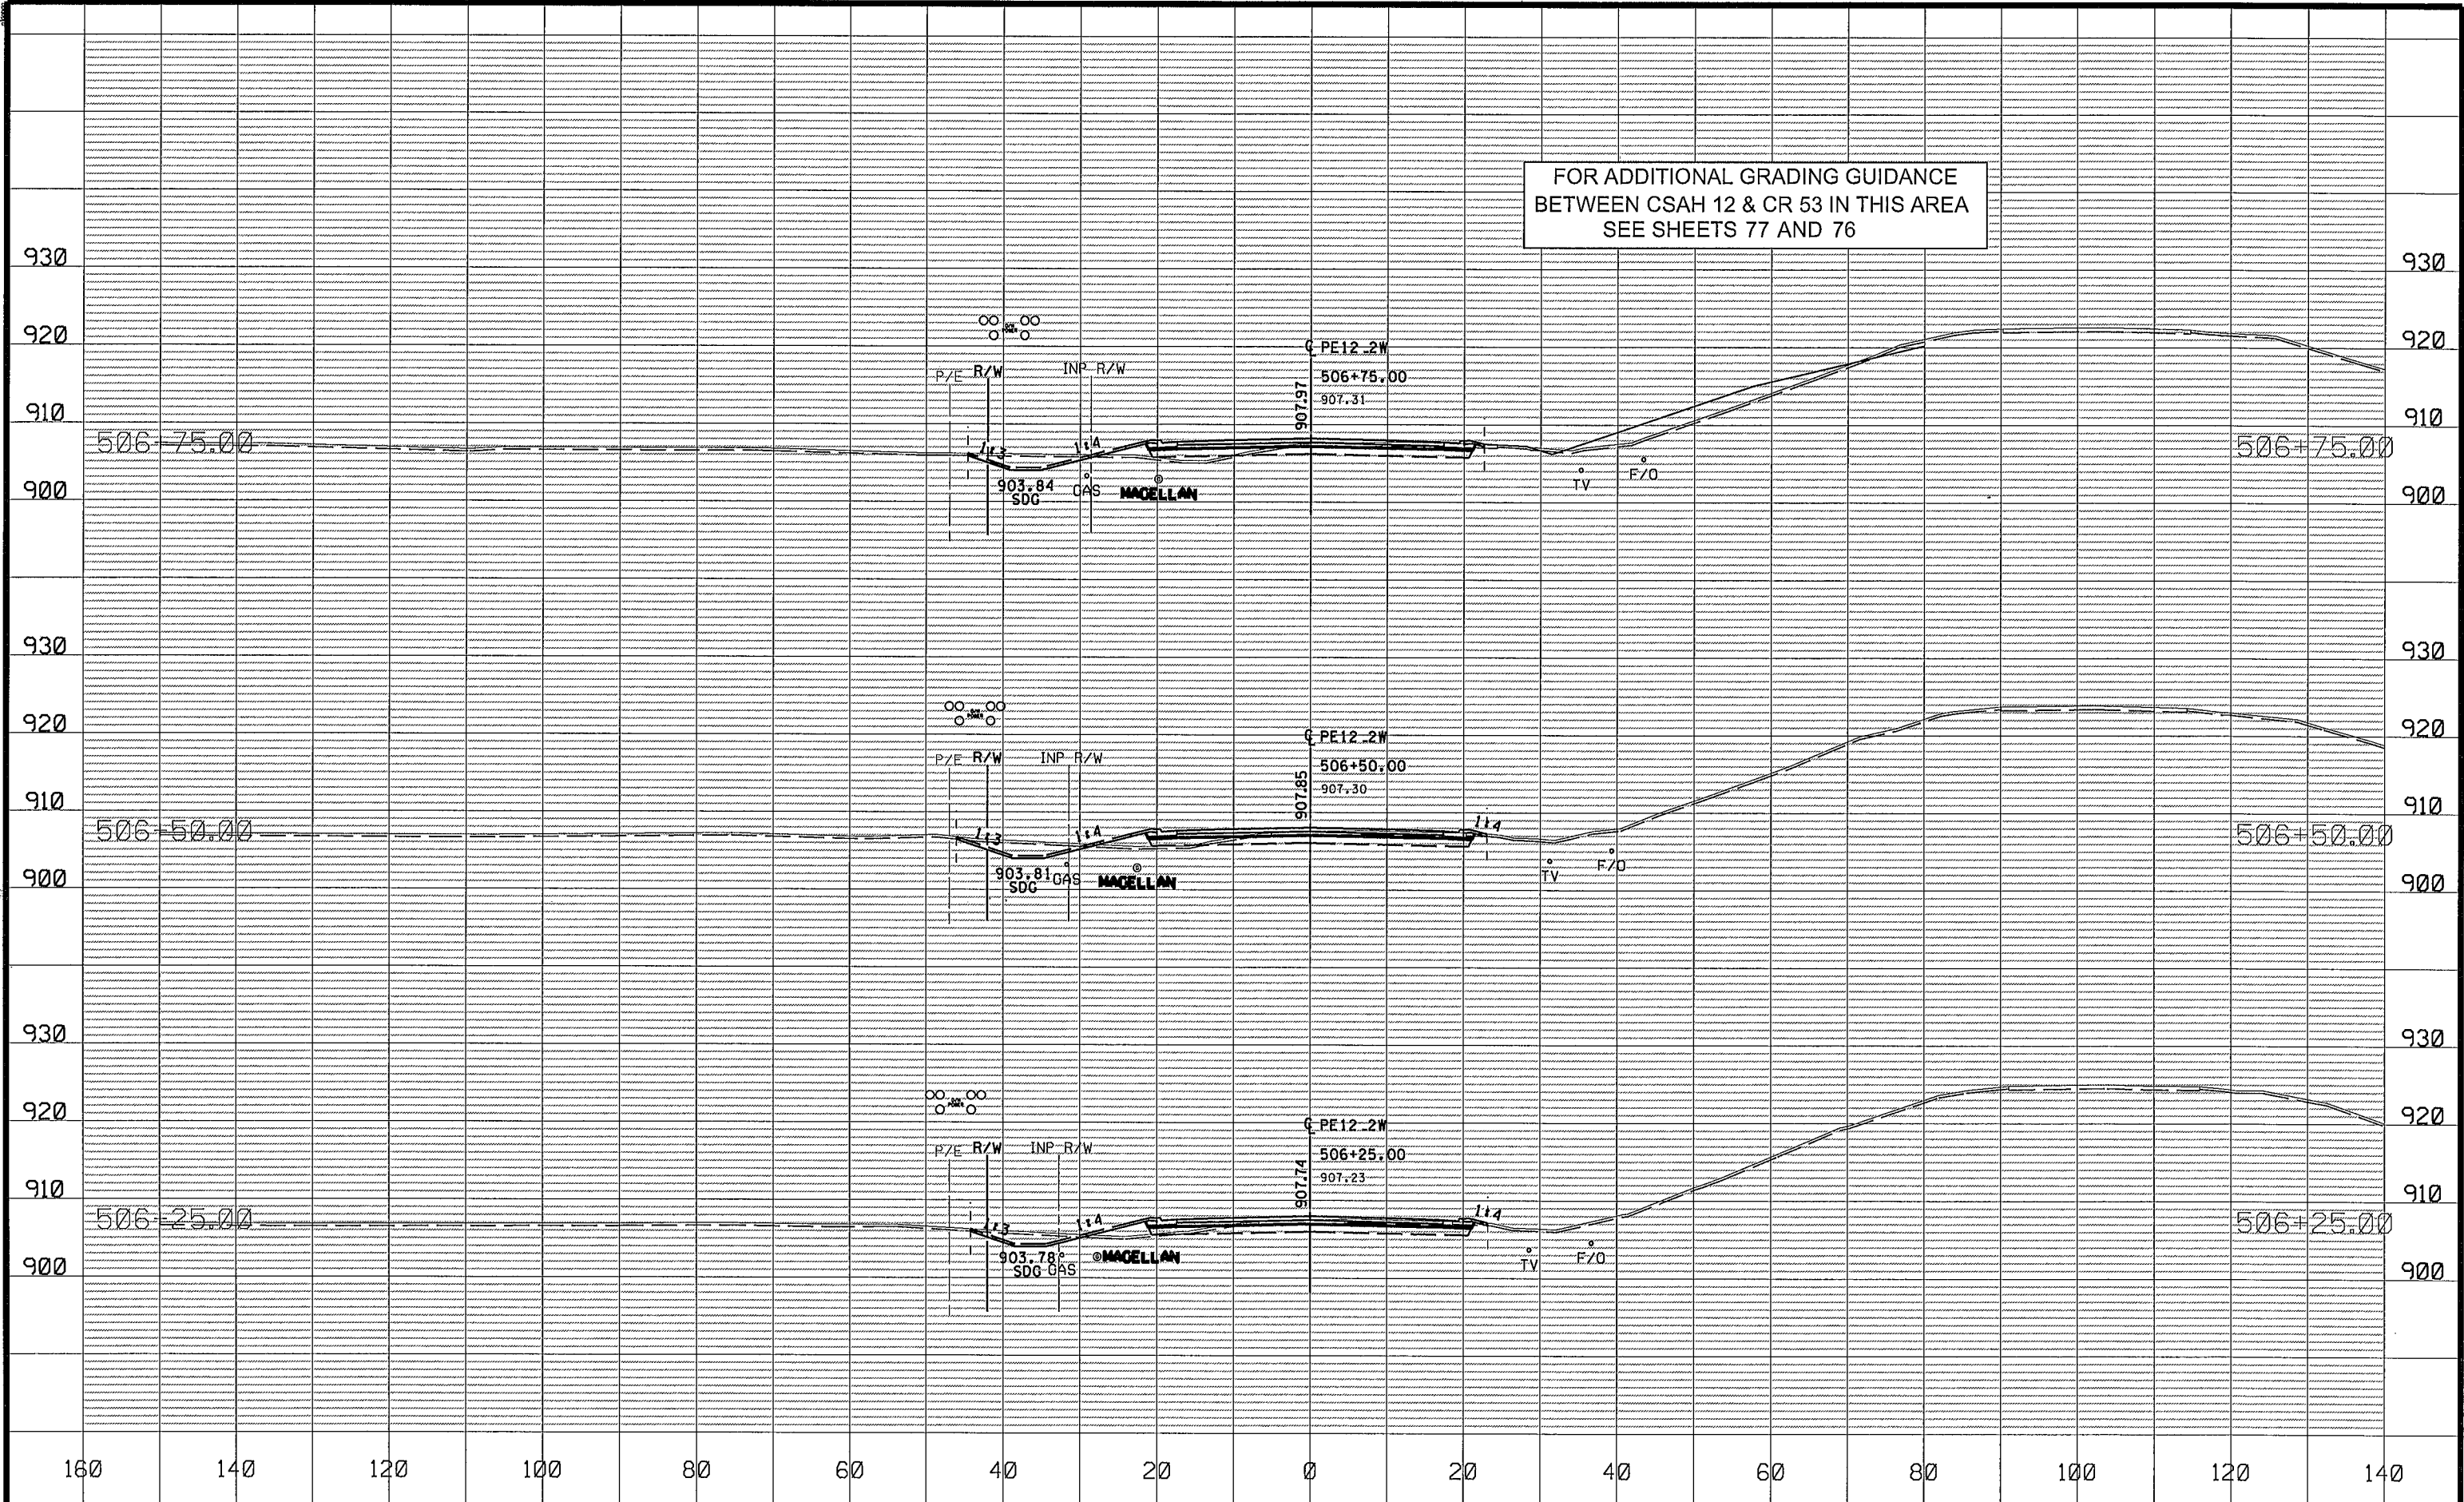

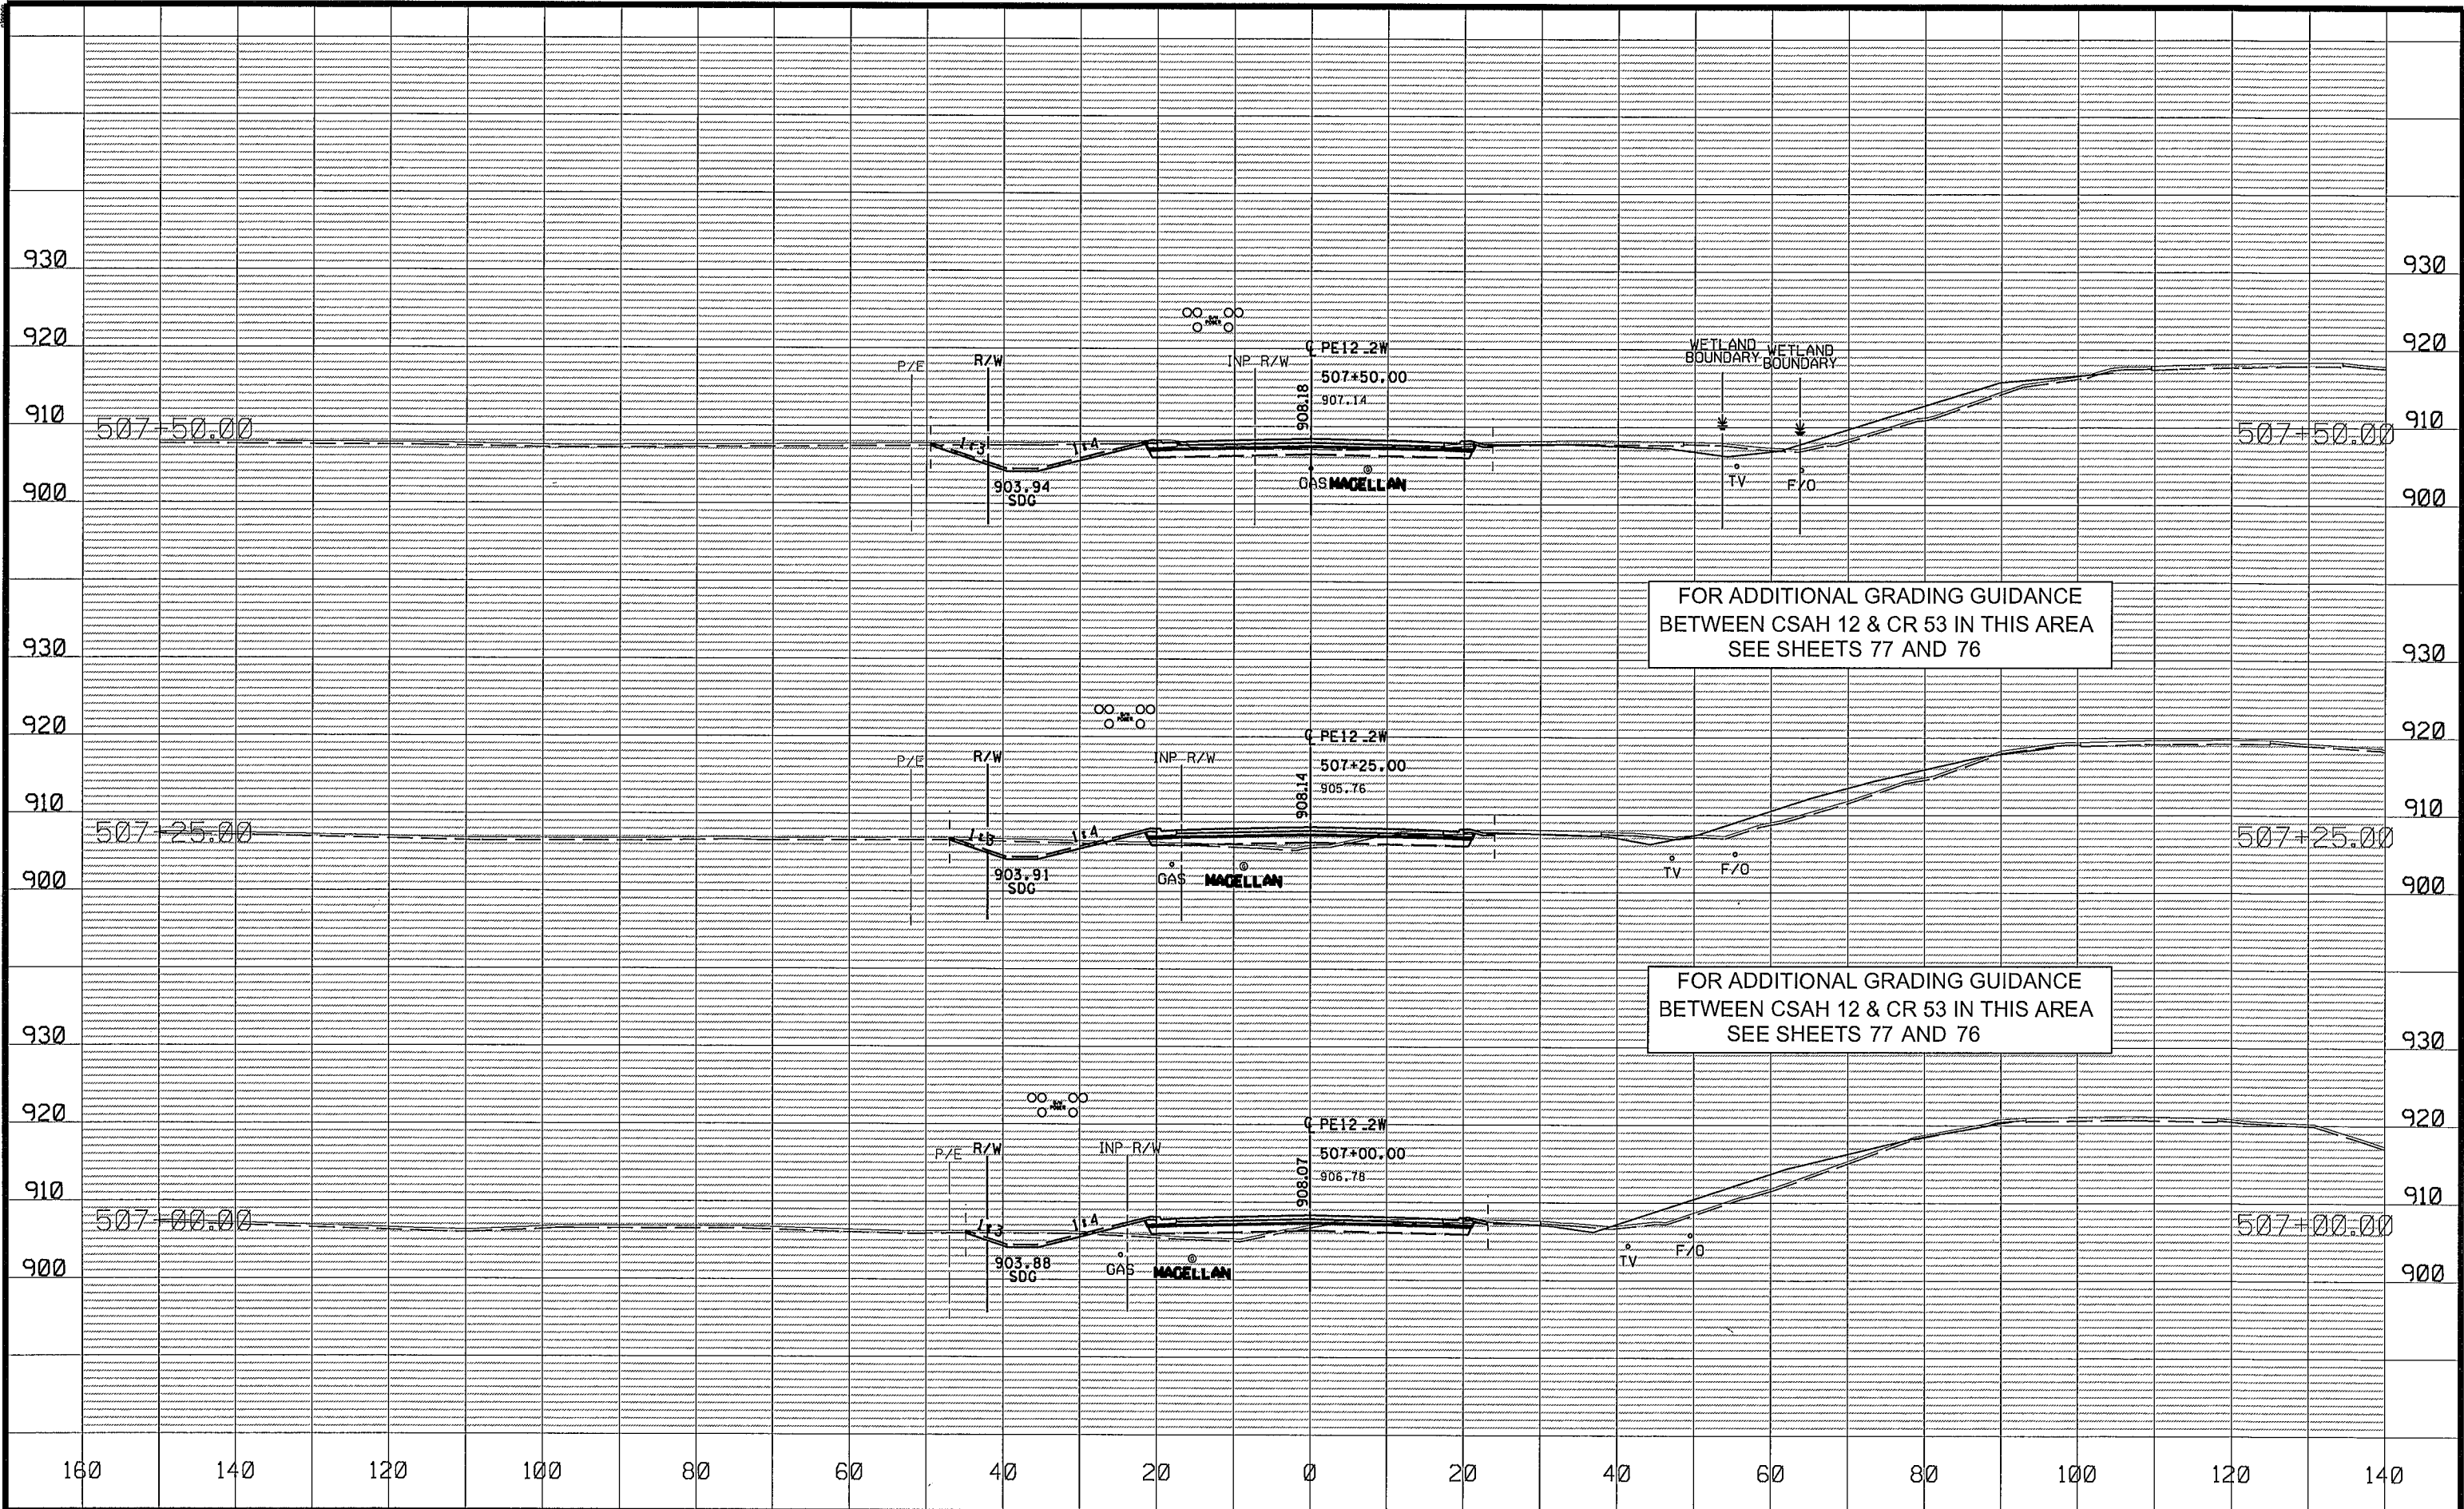

1	5/4/2016	NJD	JFF	JEO	ADDED CURB TO THE WESTERN LIMIT OF CSAH 12
NO	DATE	BY	CKD	APPR	REVISION
NAME: P:\02-612-13\Plan\002612013_XS_W.dgn					
05/04/2016 11:37:18 AM					


DRAWN BY JCF DATE 01-01-16
DESIGN BY NJD DATE 08-01-16
CHECKED BY JEO DATE 01-15-16



ANOKA COUNTY
HIGHWAY DEPT.

ANOKA COUNTY SAP 002-612-013
CITY OF BLAINE SAP 106-020-034
CITY OF LINO LAKES SAP 210-020-007

WEST CROSS SECTIONS
STA 507+00.00 TO 507+50.00
Sheet 134 of 141 Sheets

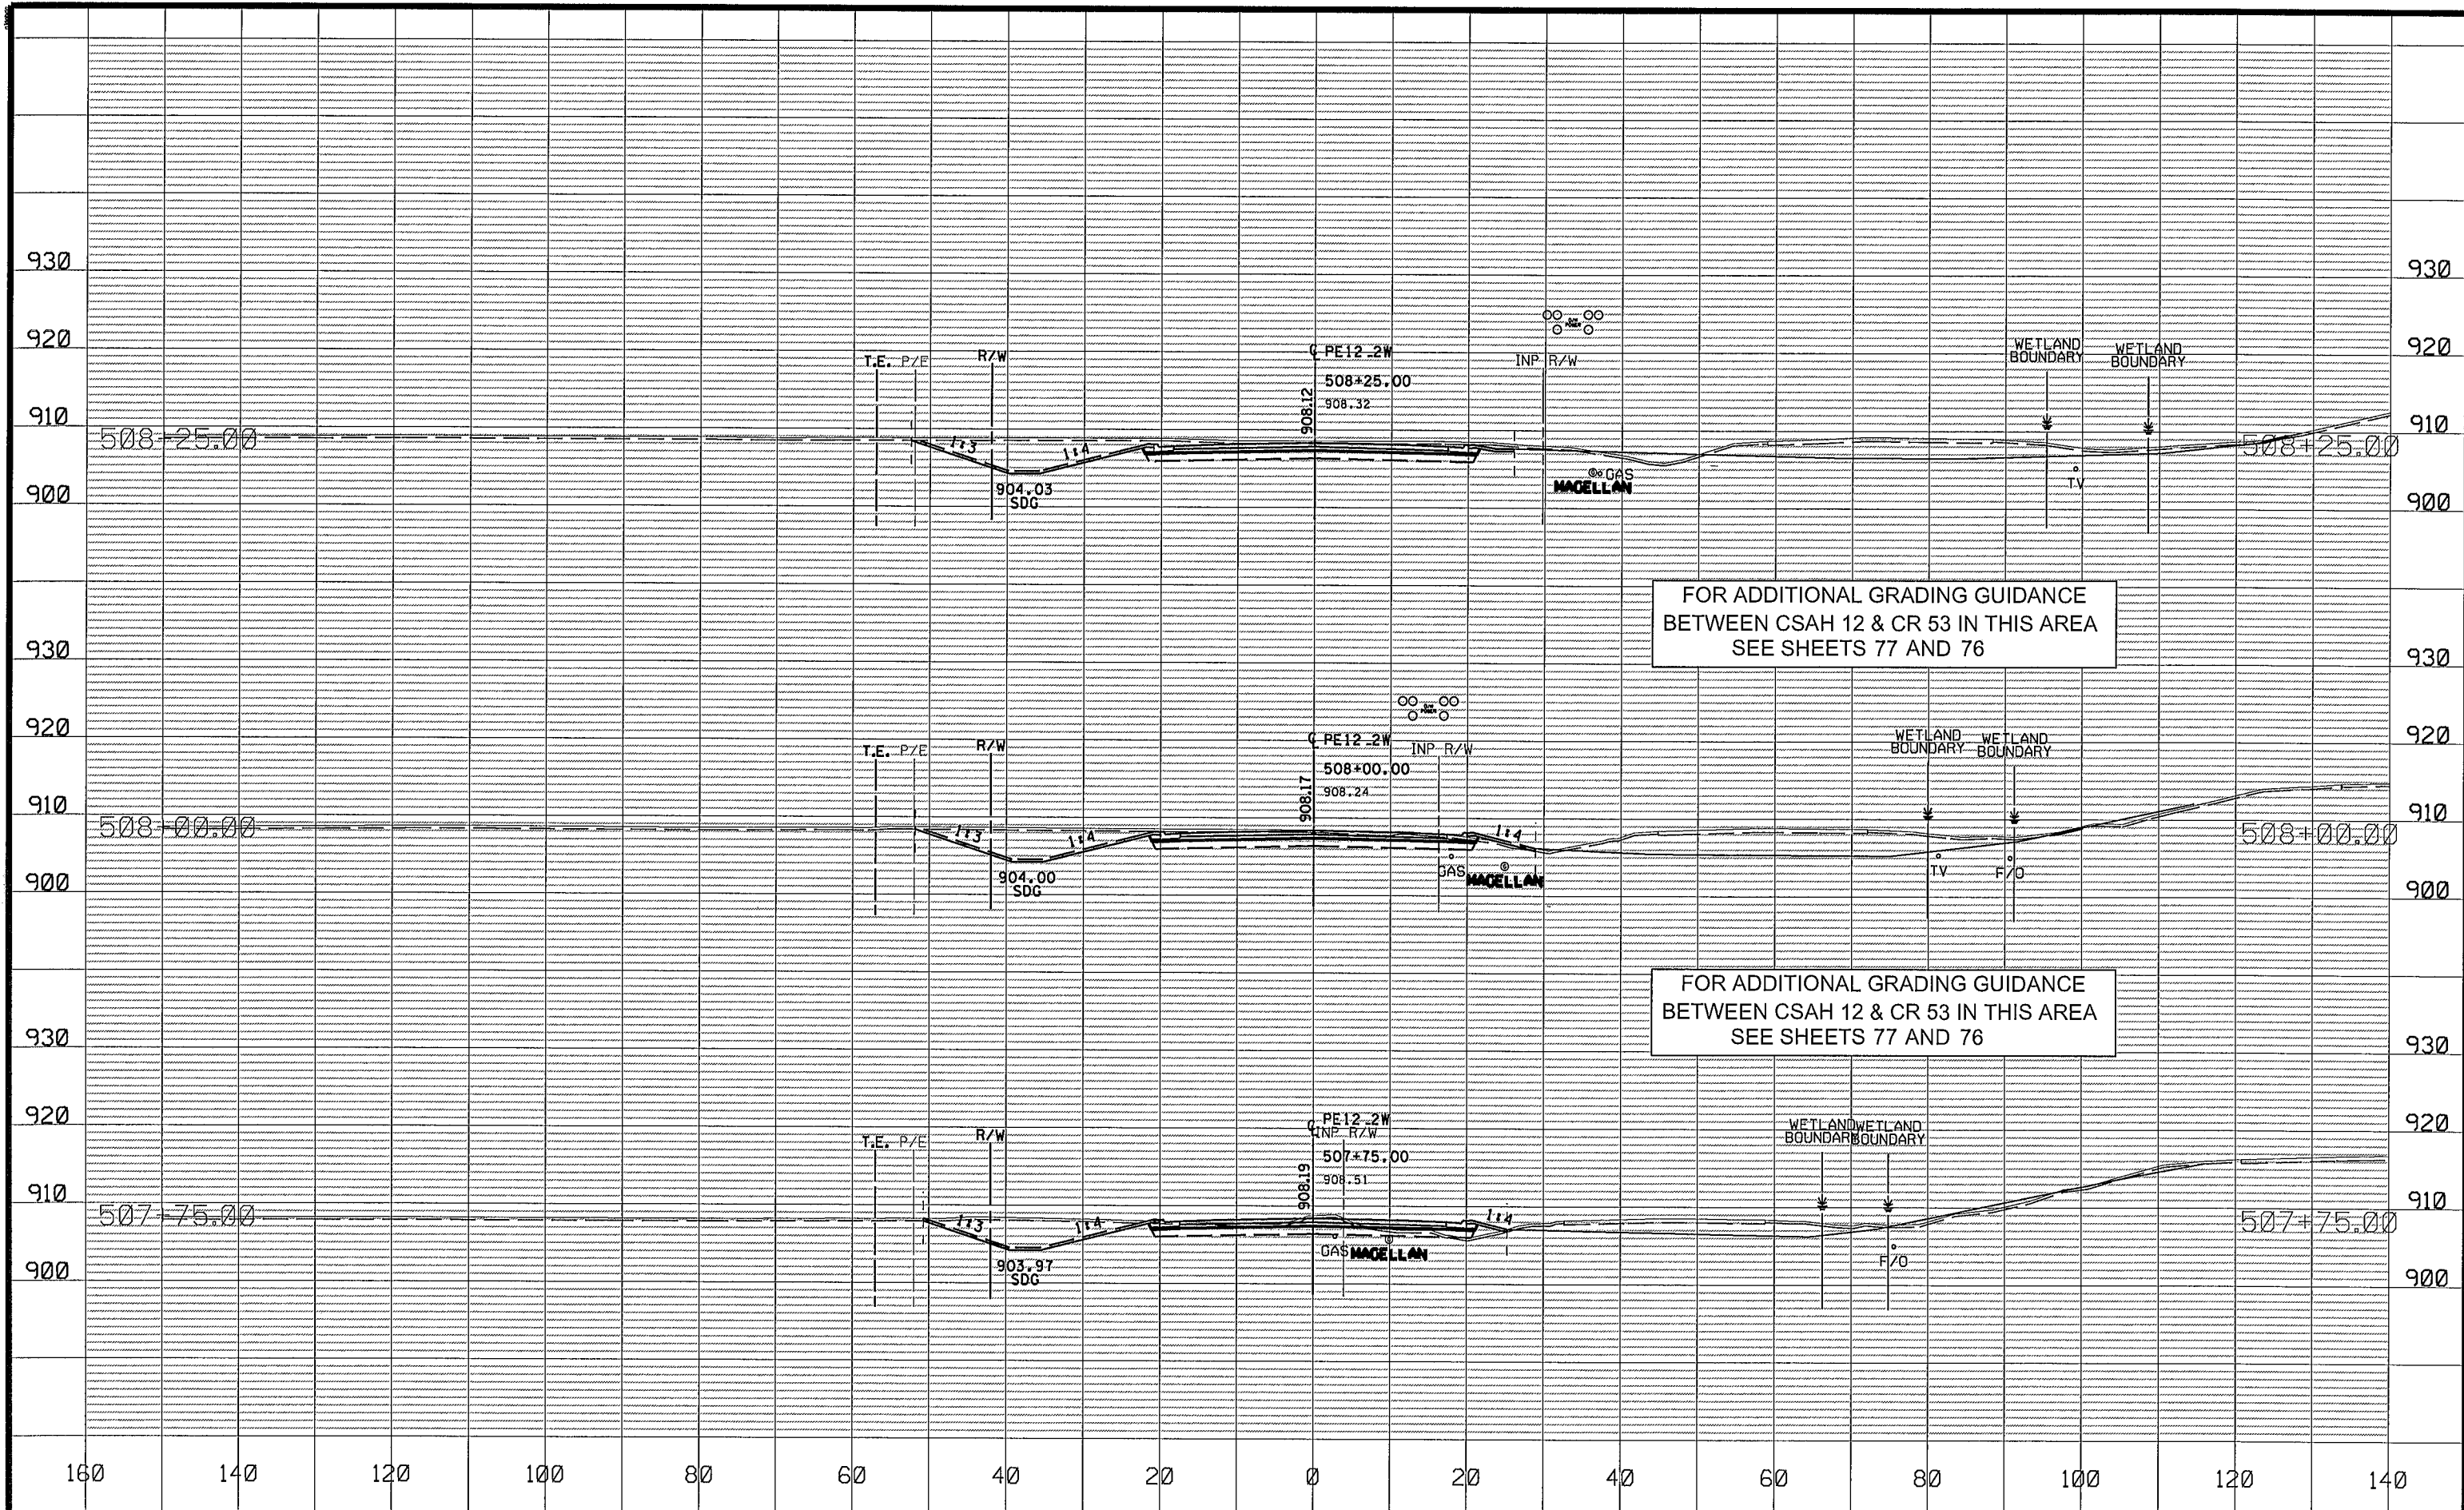

1	5/4/2016	NJD	JFF	JEO	ADDED CURB TO THE WESTERN LIMIT OF CSAH 12
NO	DATE	BY	CKD	APPR	REVISION
NAME: P:\02-612-13\Plan\002612013_XS_W.dgn 05/04/2016 11:37:22 AM					


DRAWN BY JCF DATE 01-01-16
DESIGN BY NJD DATE 08-01-15
CHECKED BY JEO DATE 01-15-16



ANOKA COUNTY
HIGHWAY DEPT.

ANOKA COUNTY SAP 002-612-013
CITY OF BLAINE SAP 106-020-034
CITY OF LINO LAKES SAP 210-020-007

WEST CROSS SECTIONS
STA 507+75.00 TO 508+25.00
Sheet 135 of 141 Sheets

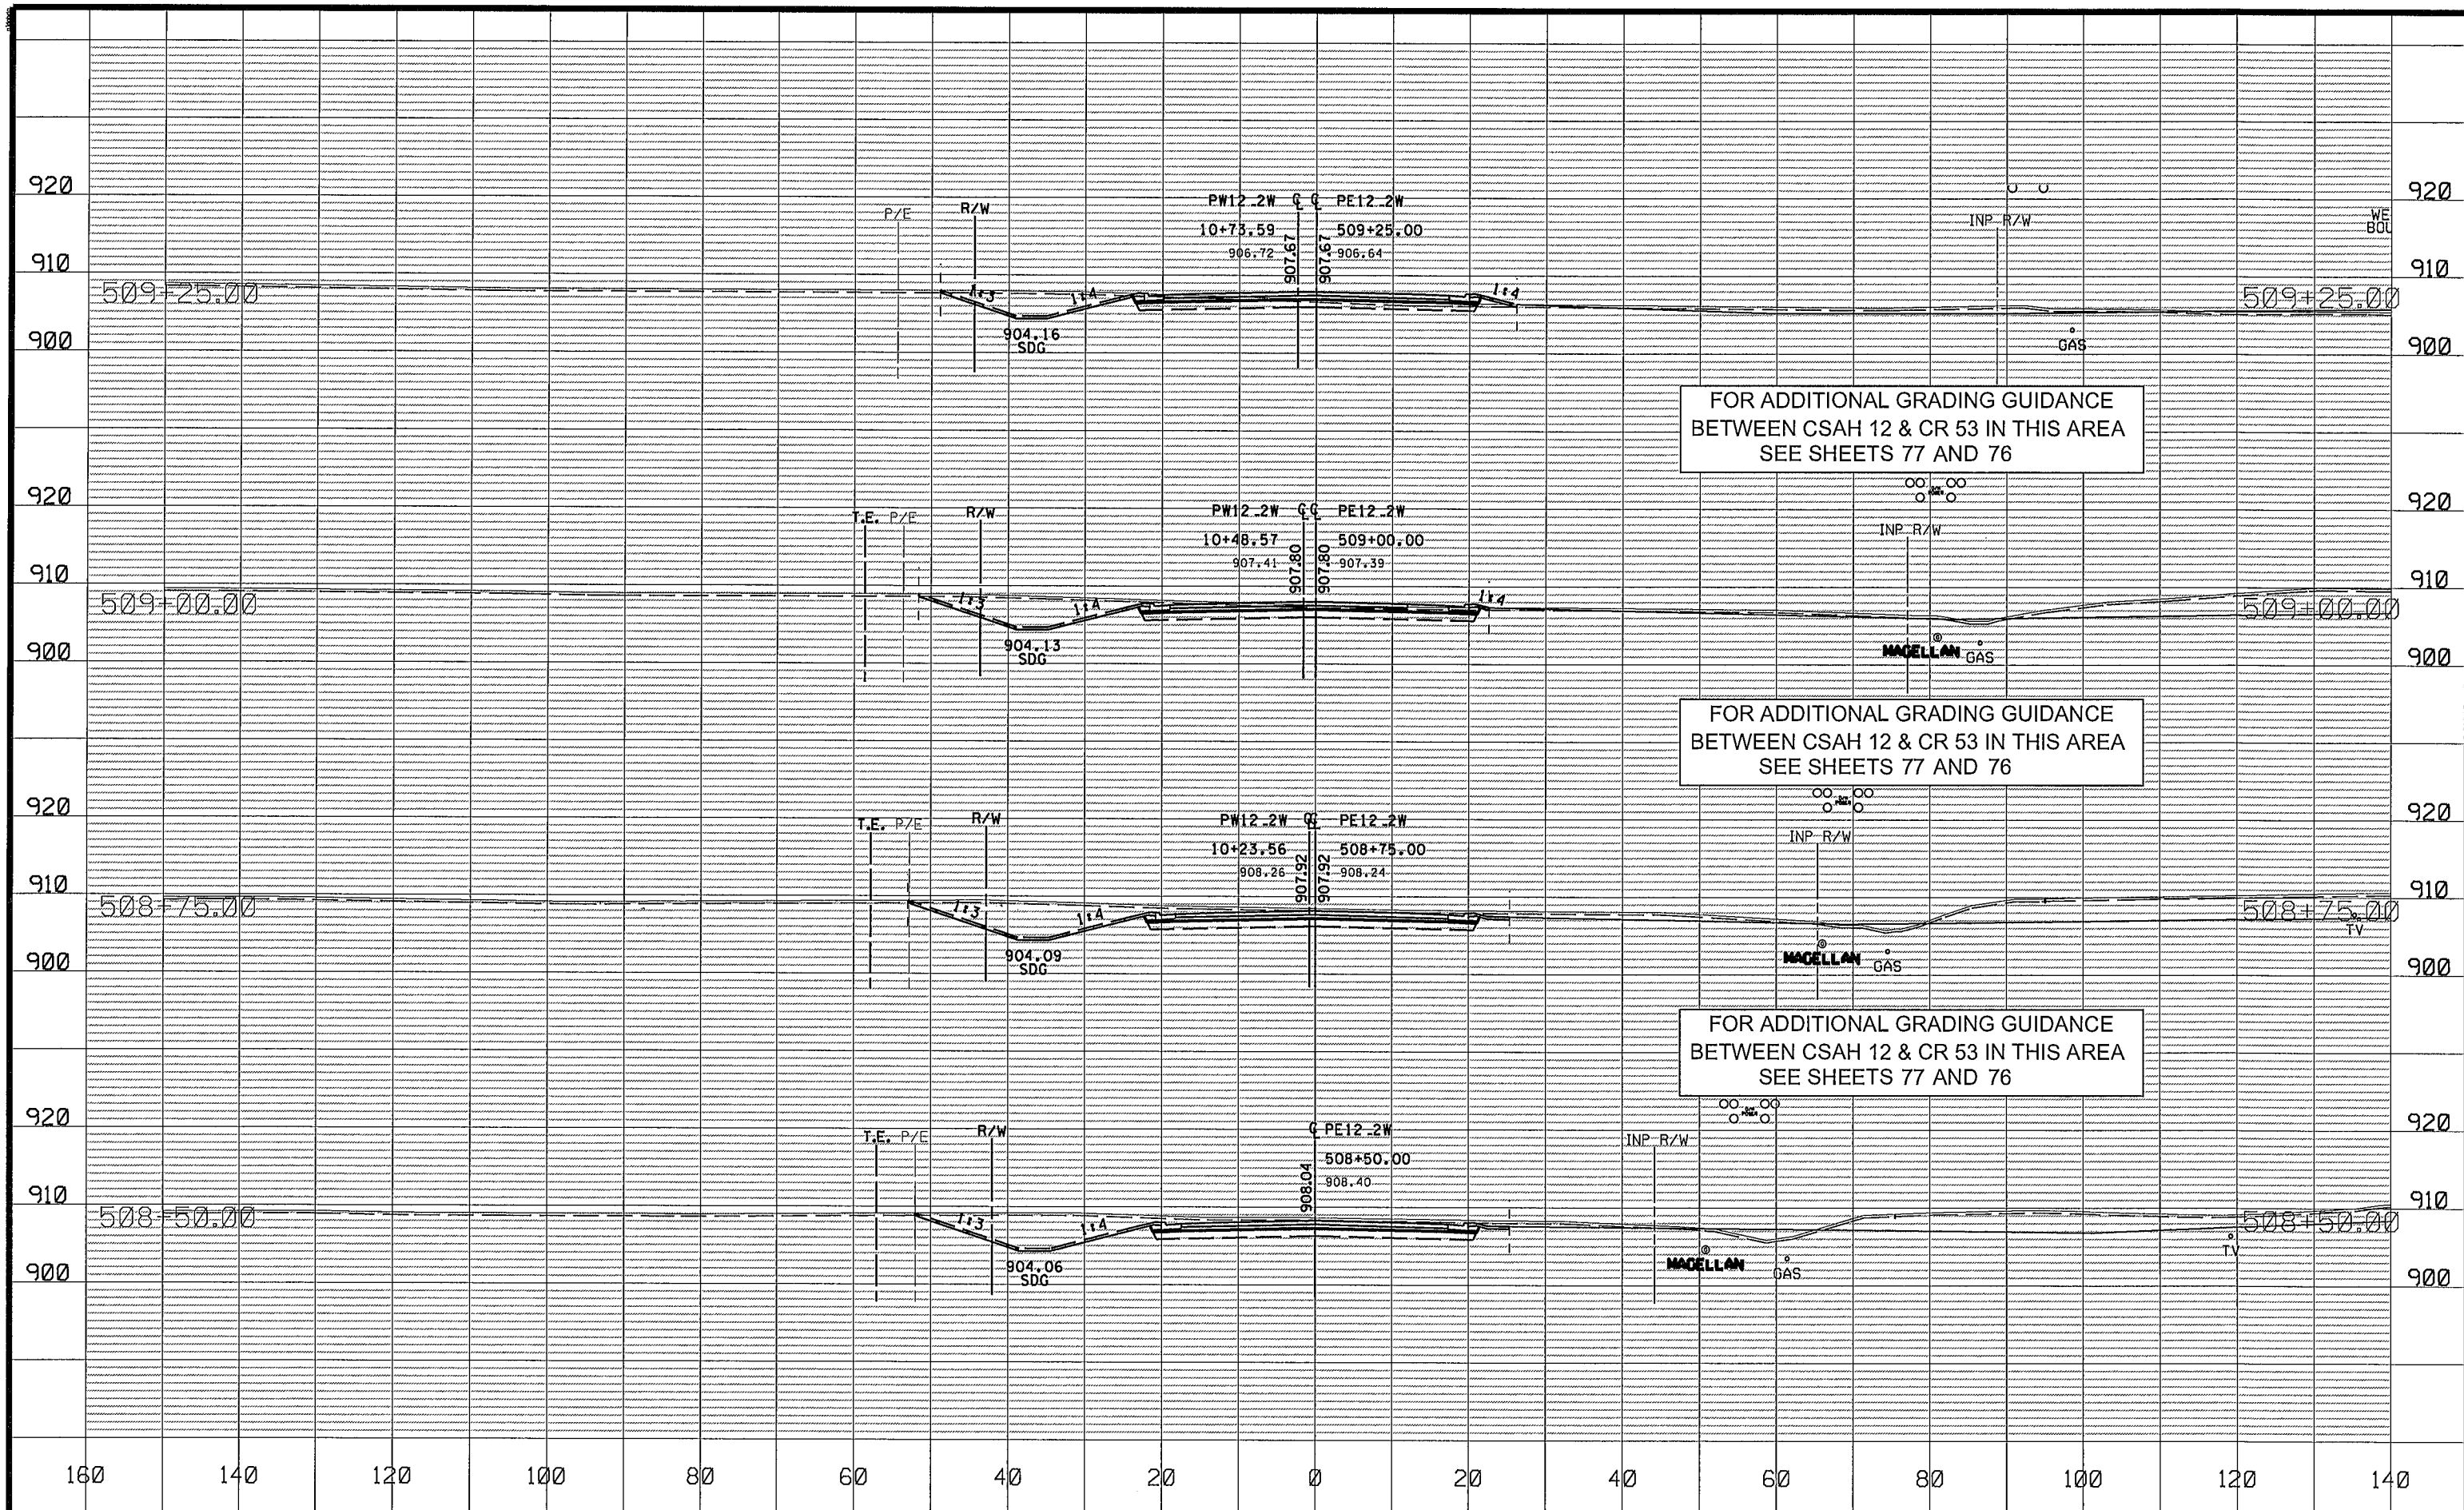

1	5/4/2016	NJD	JFF	JEO	ADDED CURB TO THE WESTERN LIMIT OF CSAH 12
NO	DATE	BY	CKD	APPR	REVISION
NAME: P:\02-612-13\Plan\002012013_XS_W.dgn					
05/04/2016 11:37:28 AM					


DRAWN BY JCF DATE 01-01-16
DESIGN BY NJD DATE 08-01-15
CHECKED BY JEO DATE 01-15-16



ANOKA COUNTY
HIGHWAY DEPT.

ANOKA COUNTY SAP 002-612-013
CITY OF BLAINE SAP 106-020-034
CITY OF LINO LAKES SAP 210-020-007

WEST CROSS SECTIONS
STA 508+50.00 TO 509+25.00
Sheet 136 of 141 Sheets

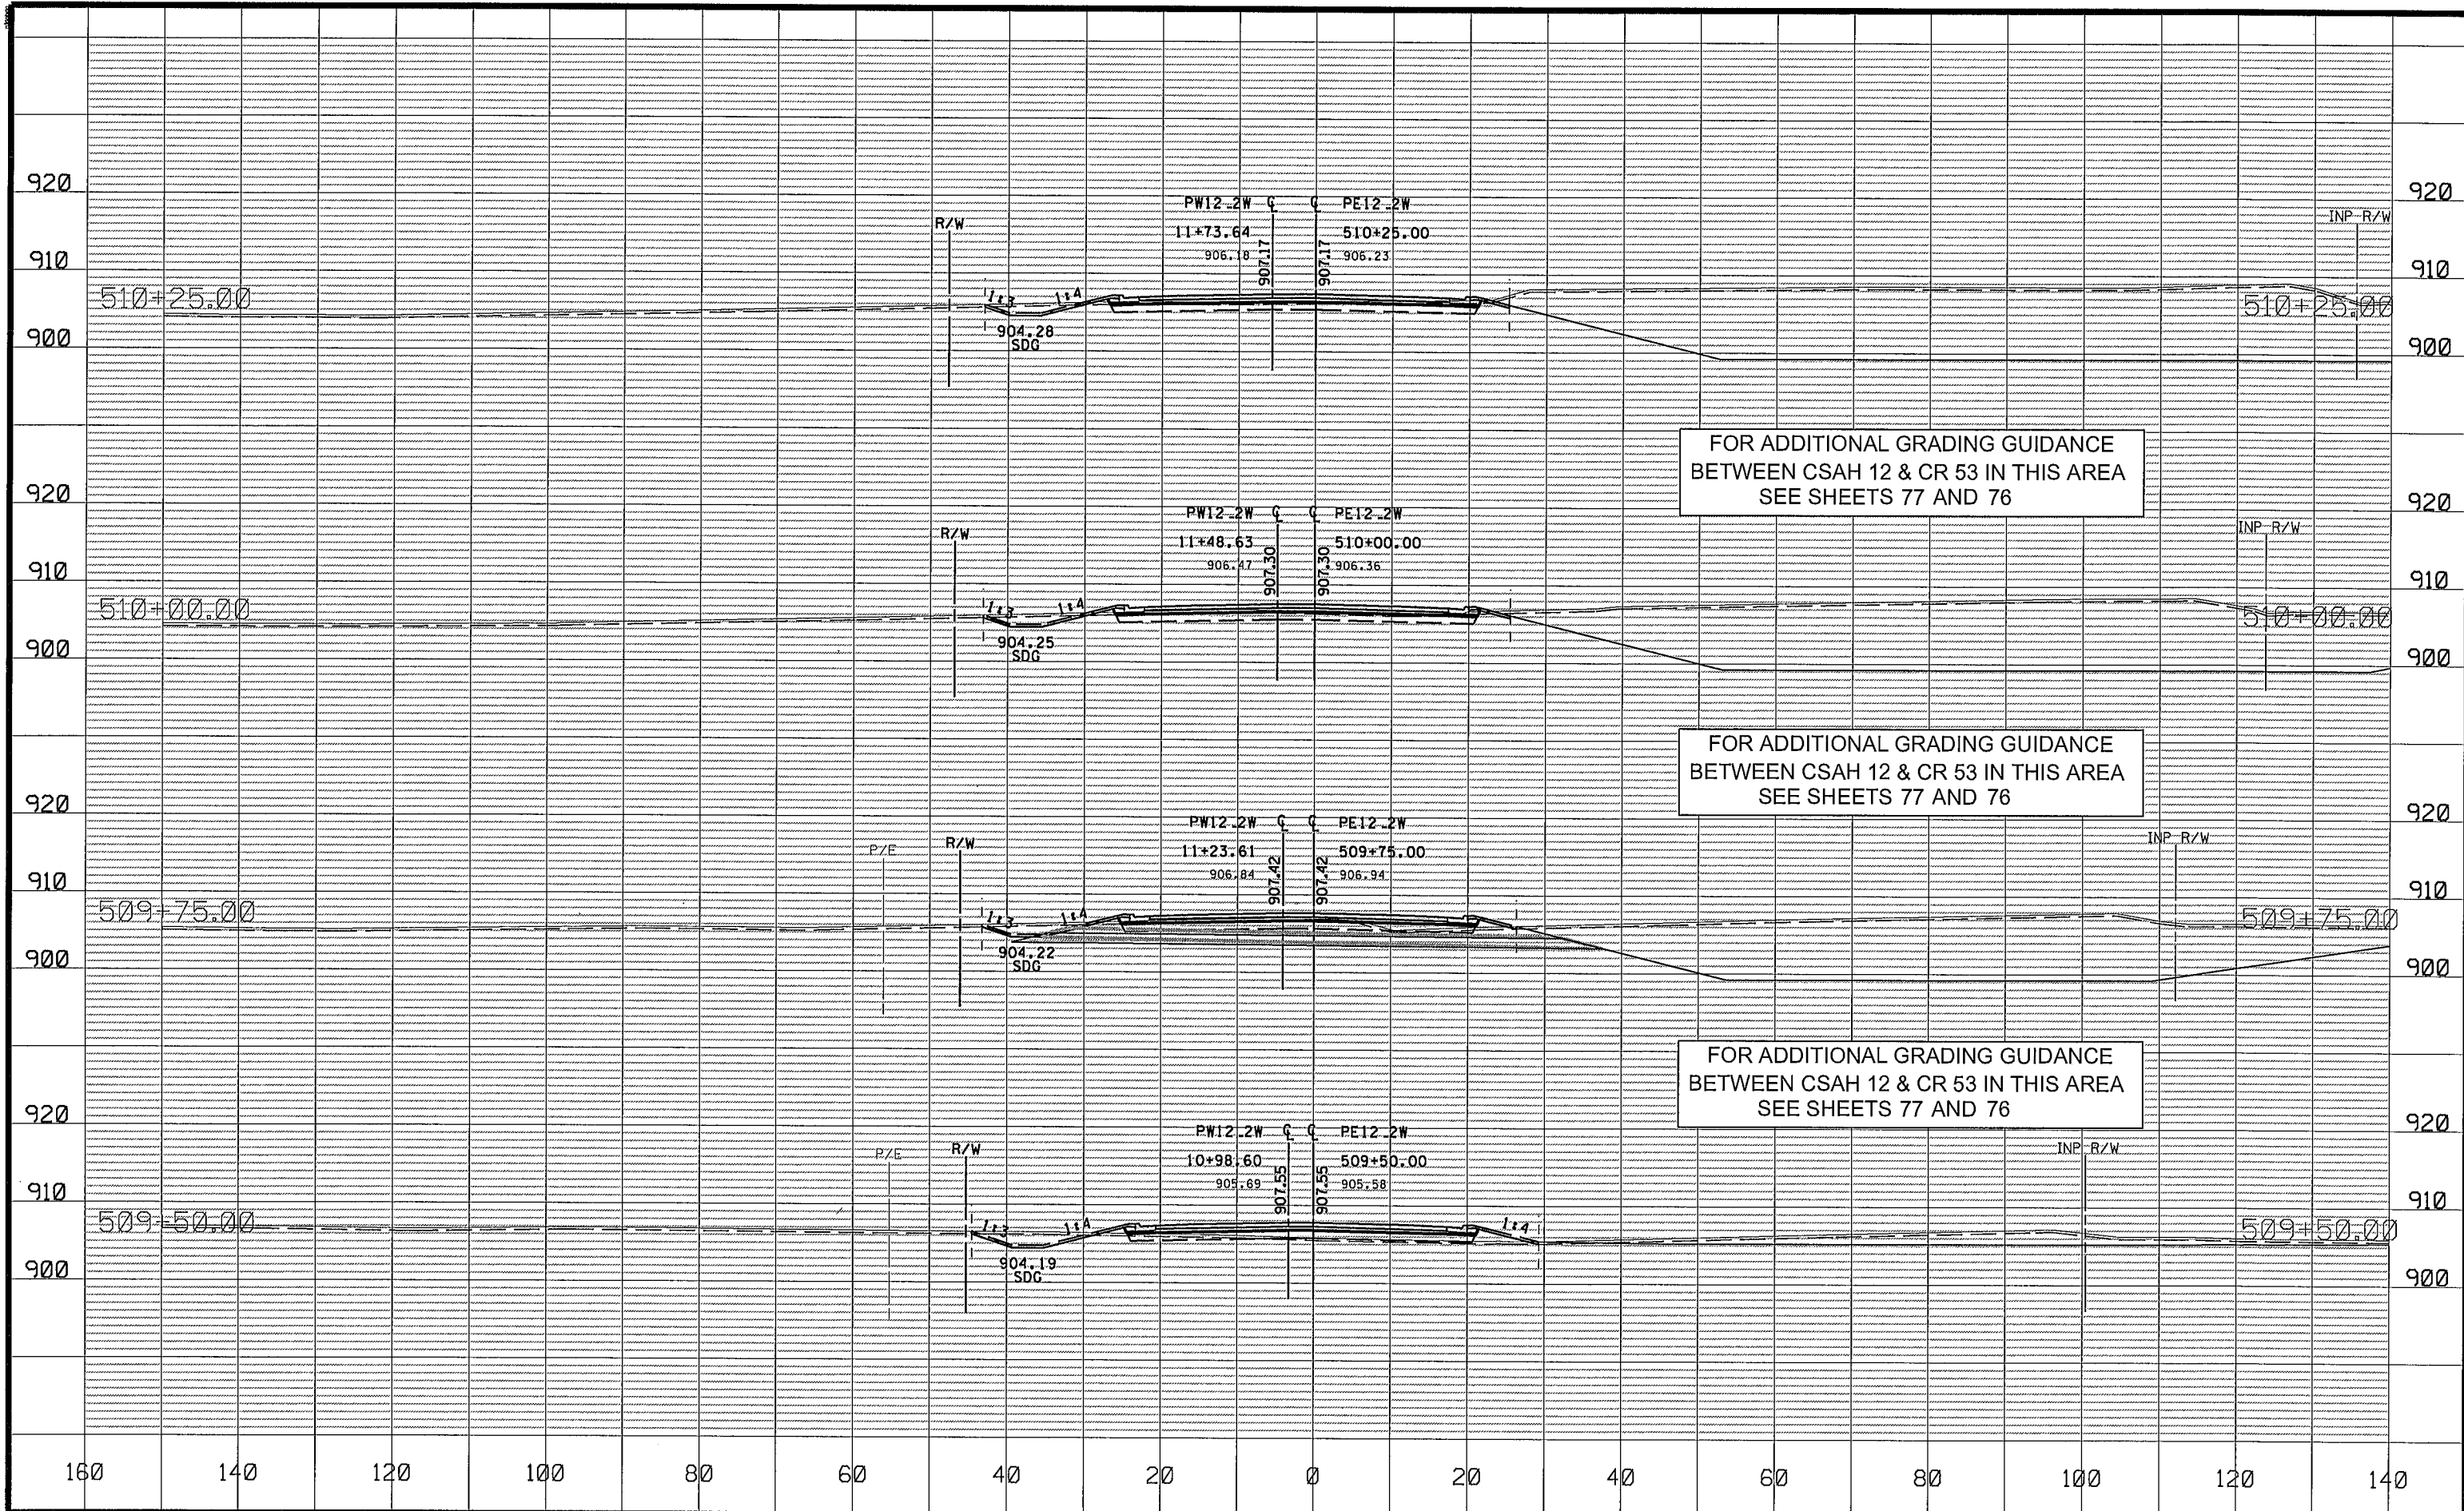

1	5/4/2016	NJD	JFF	JEO	ADDED CURB TO THE WESTERN LIMIT OF CSAH 12
NO	DATE	BY	CKD	APPR	REVISION
NAME: P:\02-612-13\Plan\002612013_XS_W.dgn					
05/04/2016 11:42:28 AM					


DRAWN BY JCF DATE 01-01-16
DESIGN BY NJD DATE 08-01-15
CHECKED BY JEO DATE 01-15-16



ANOKA COUNTY
HIGHWAY DEPT.

ANOKA COUNTY SAP 002-612-013
CITY OF BLAINE SAP 106-020-034
CITY OF LINO LAKES SAP 210-020-007

WEST CROSS SECTIONS
STA 509+50.00 TO 510+25.00
Sheet 137 of 141 Sheets

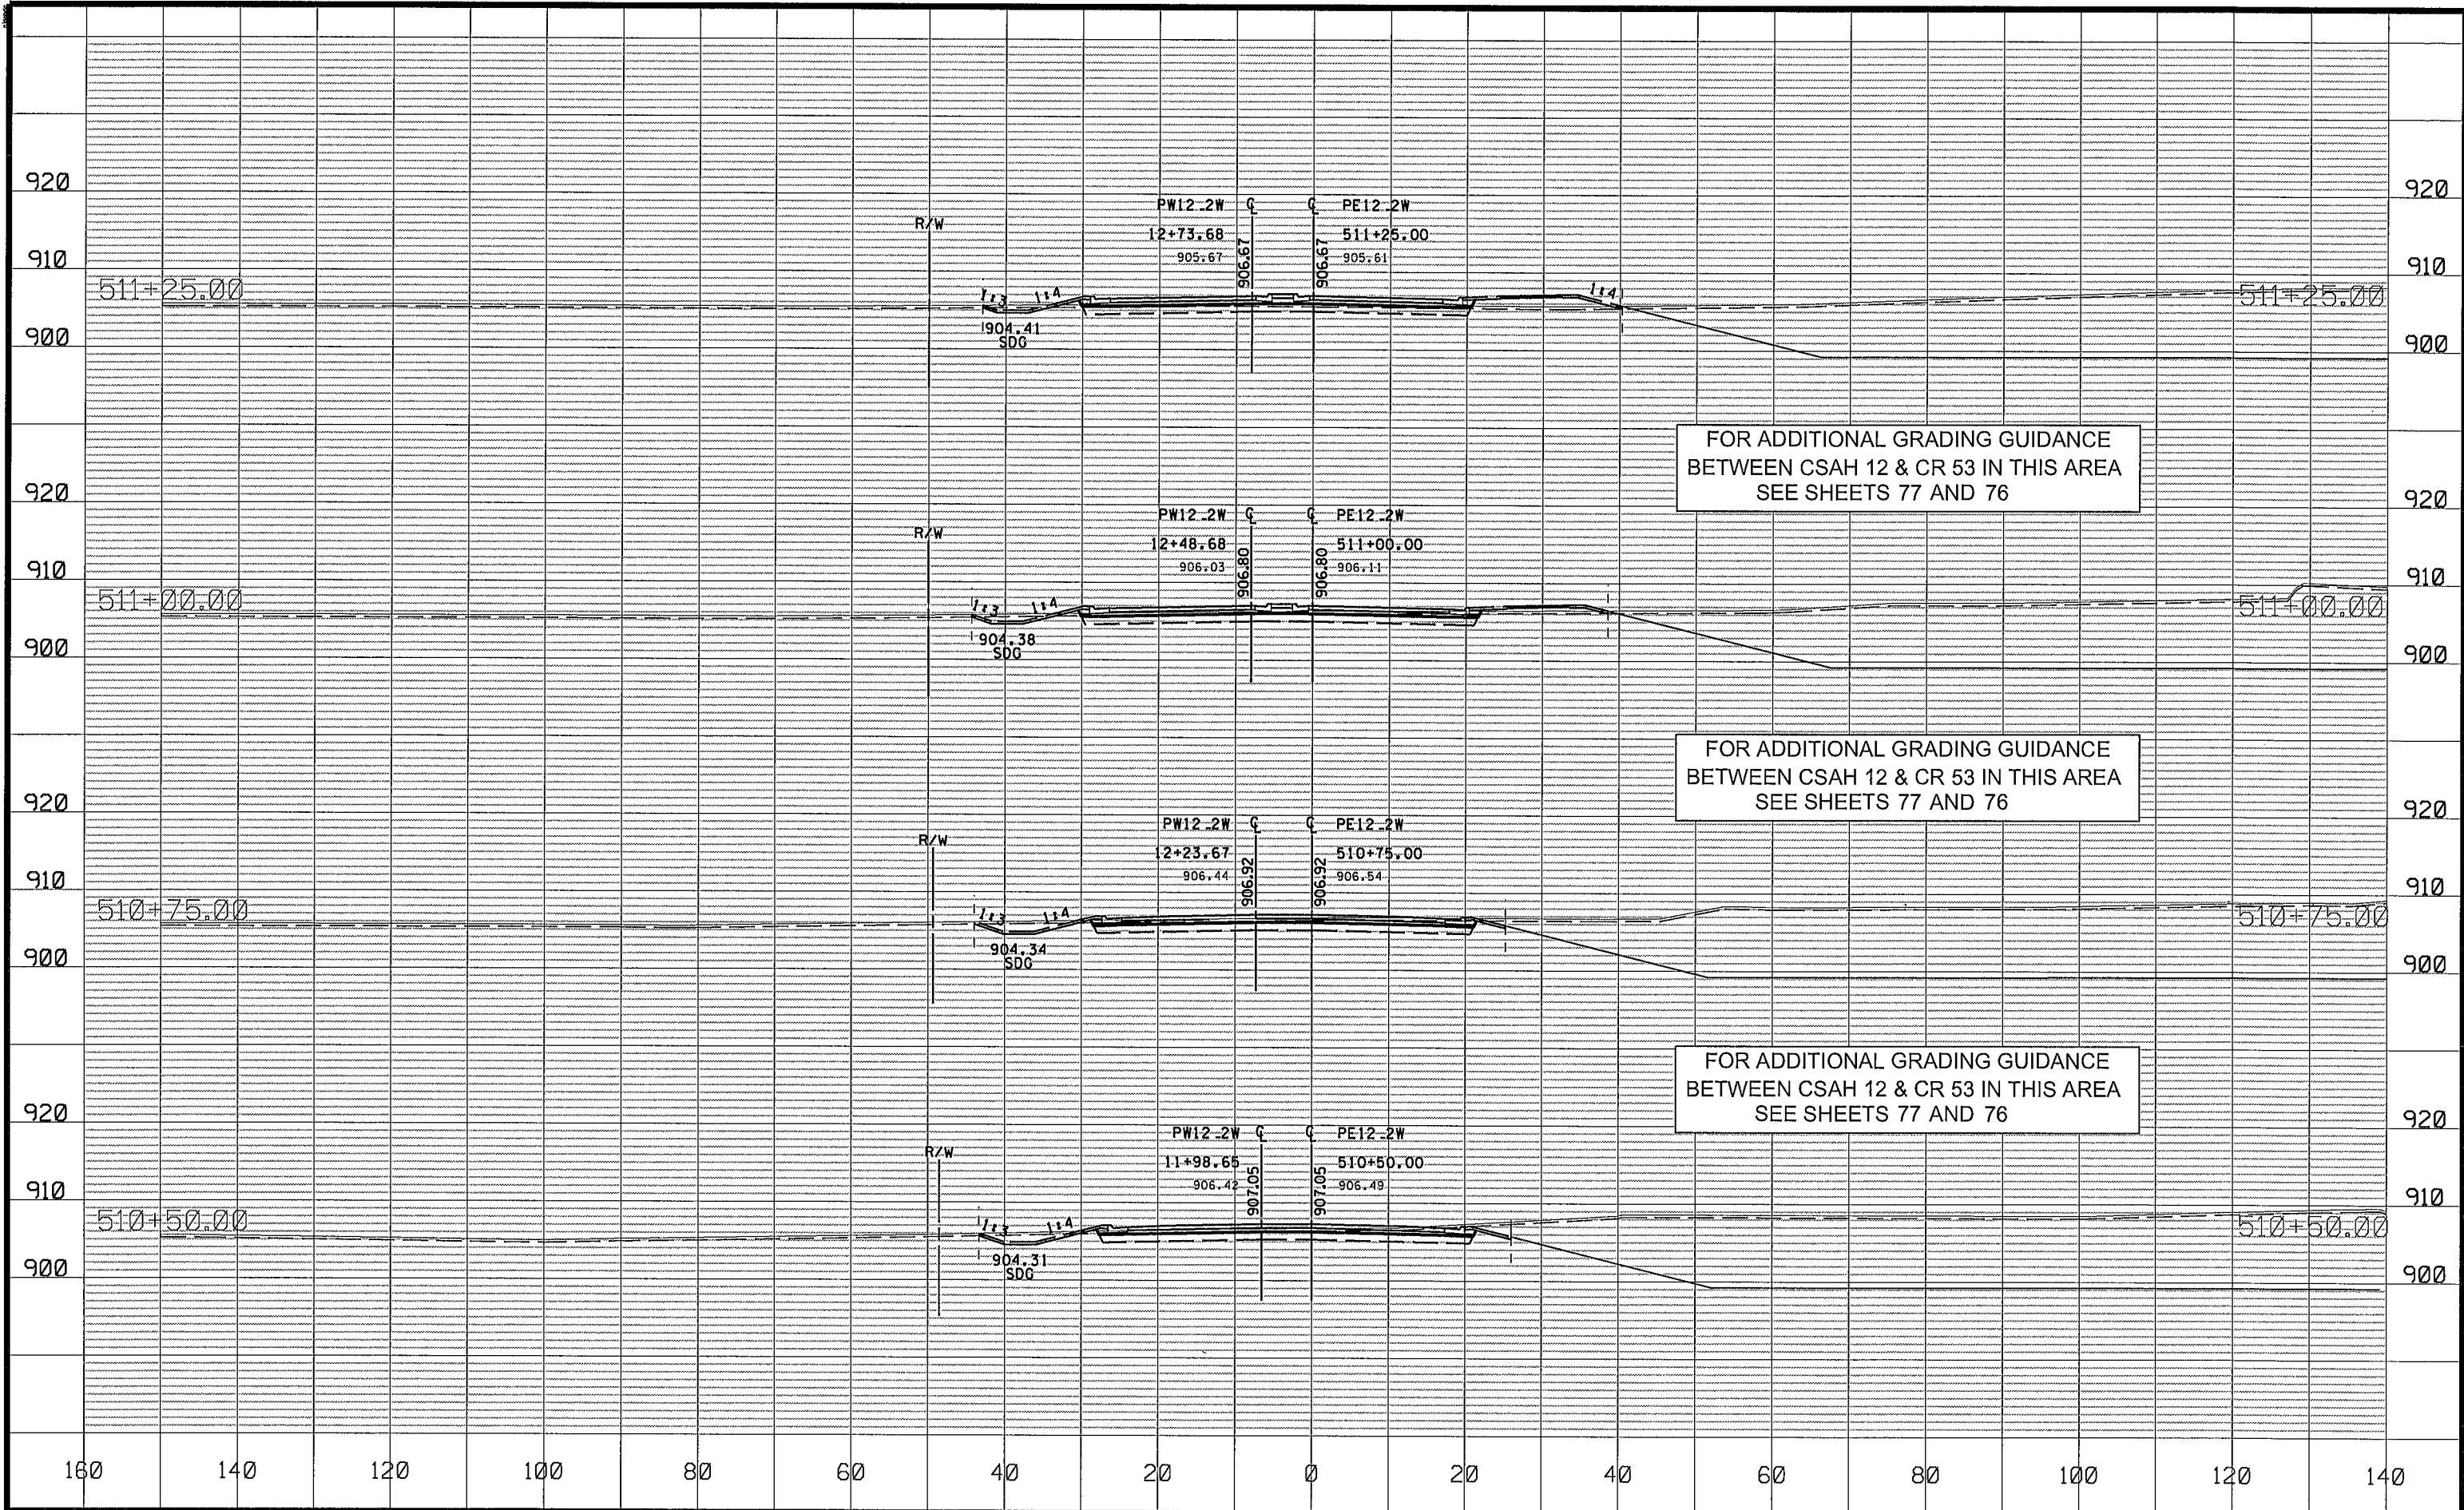

1	6/4/2016	NJD	JFF	JEO	ADDED CURB TO THE WESTERN LIMIT OF CSAH 12
NO	DATE	BY	CKD	APPR	REVISION
NAME: P:\02-612-13\Plan\002612013_XS_W.dgn					
05/04/2016 11:37:37 AM					


DRAWN BY JCF DATE 01-01-16
DESIGN BY NJD DATE 08-01-15
CHECKED BY JEO DATE 01-15-16



ANOKA COUNTY
HIGHWAY DEPT.

ANOKA COUNTY SAP 002-612-013
CITY OF BLAINE SAP 106-020-034
CITY OF LINO LAKES SAP 210-020-007

WEST CROSS SECTIONS
STA 510+50.00 TO 511+25.00
Sheet 138 of 141 Sheets

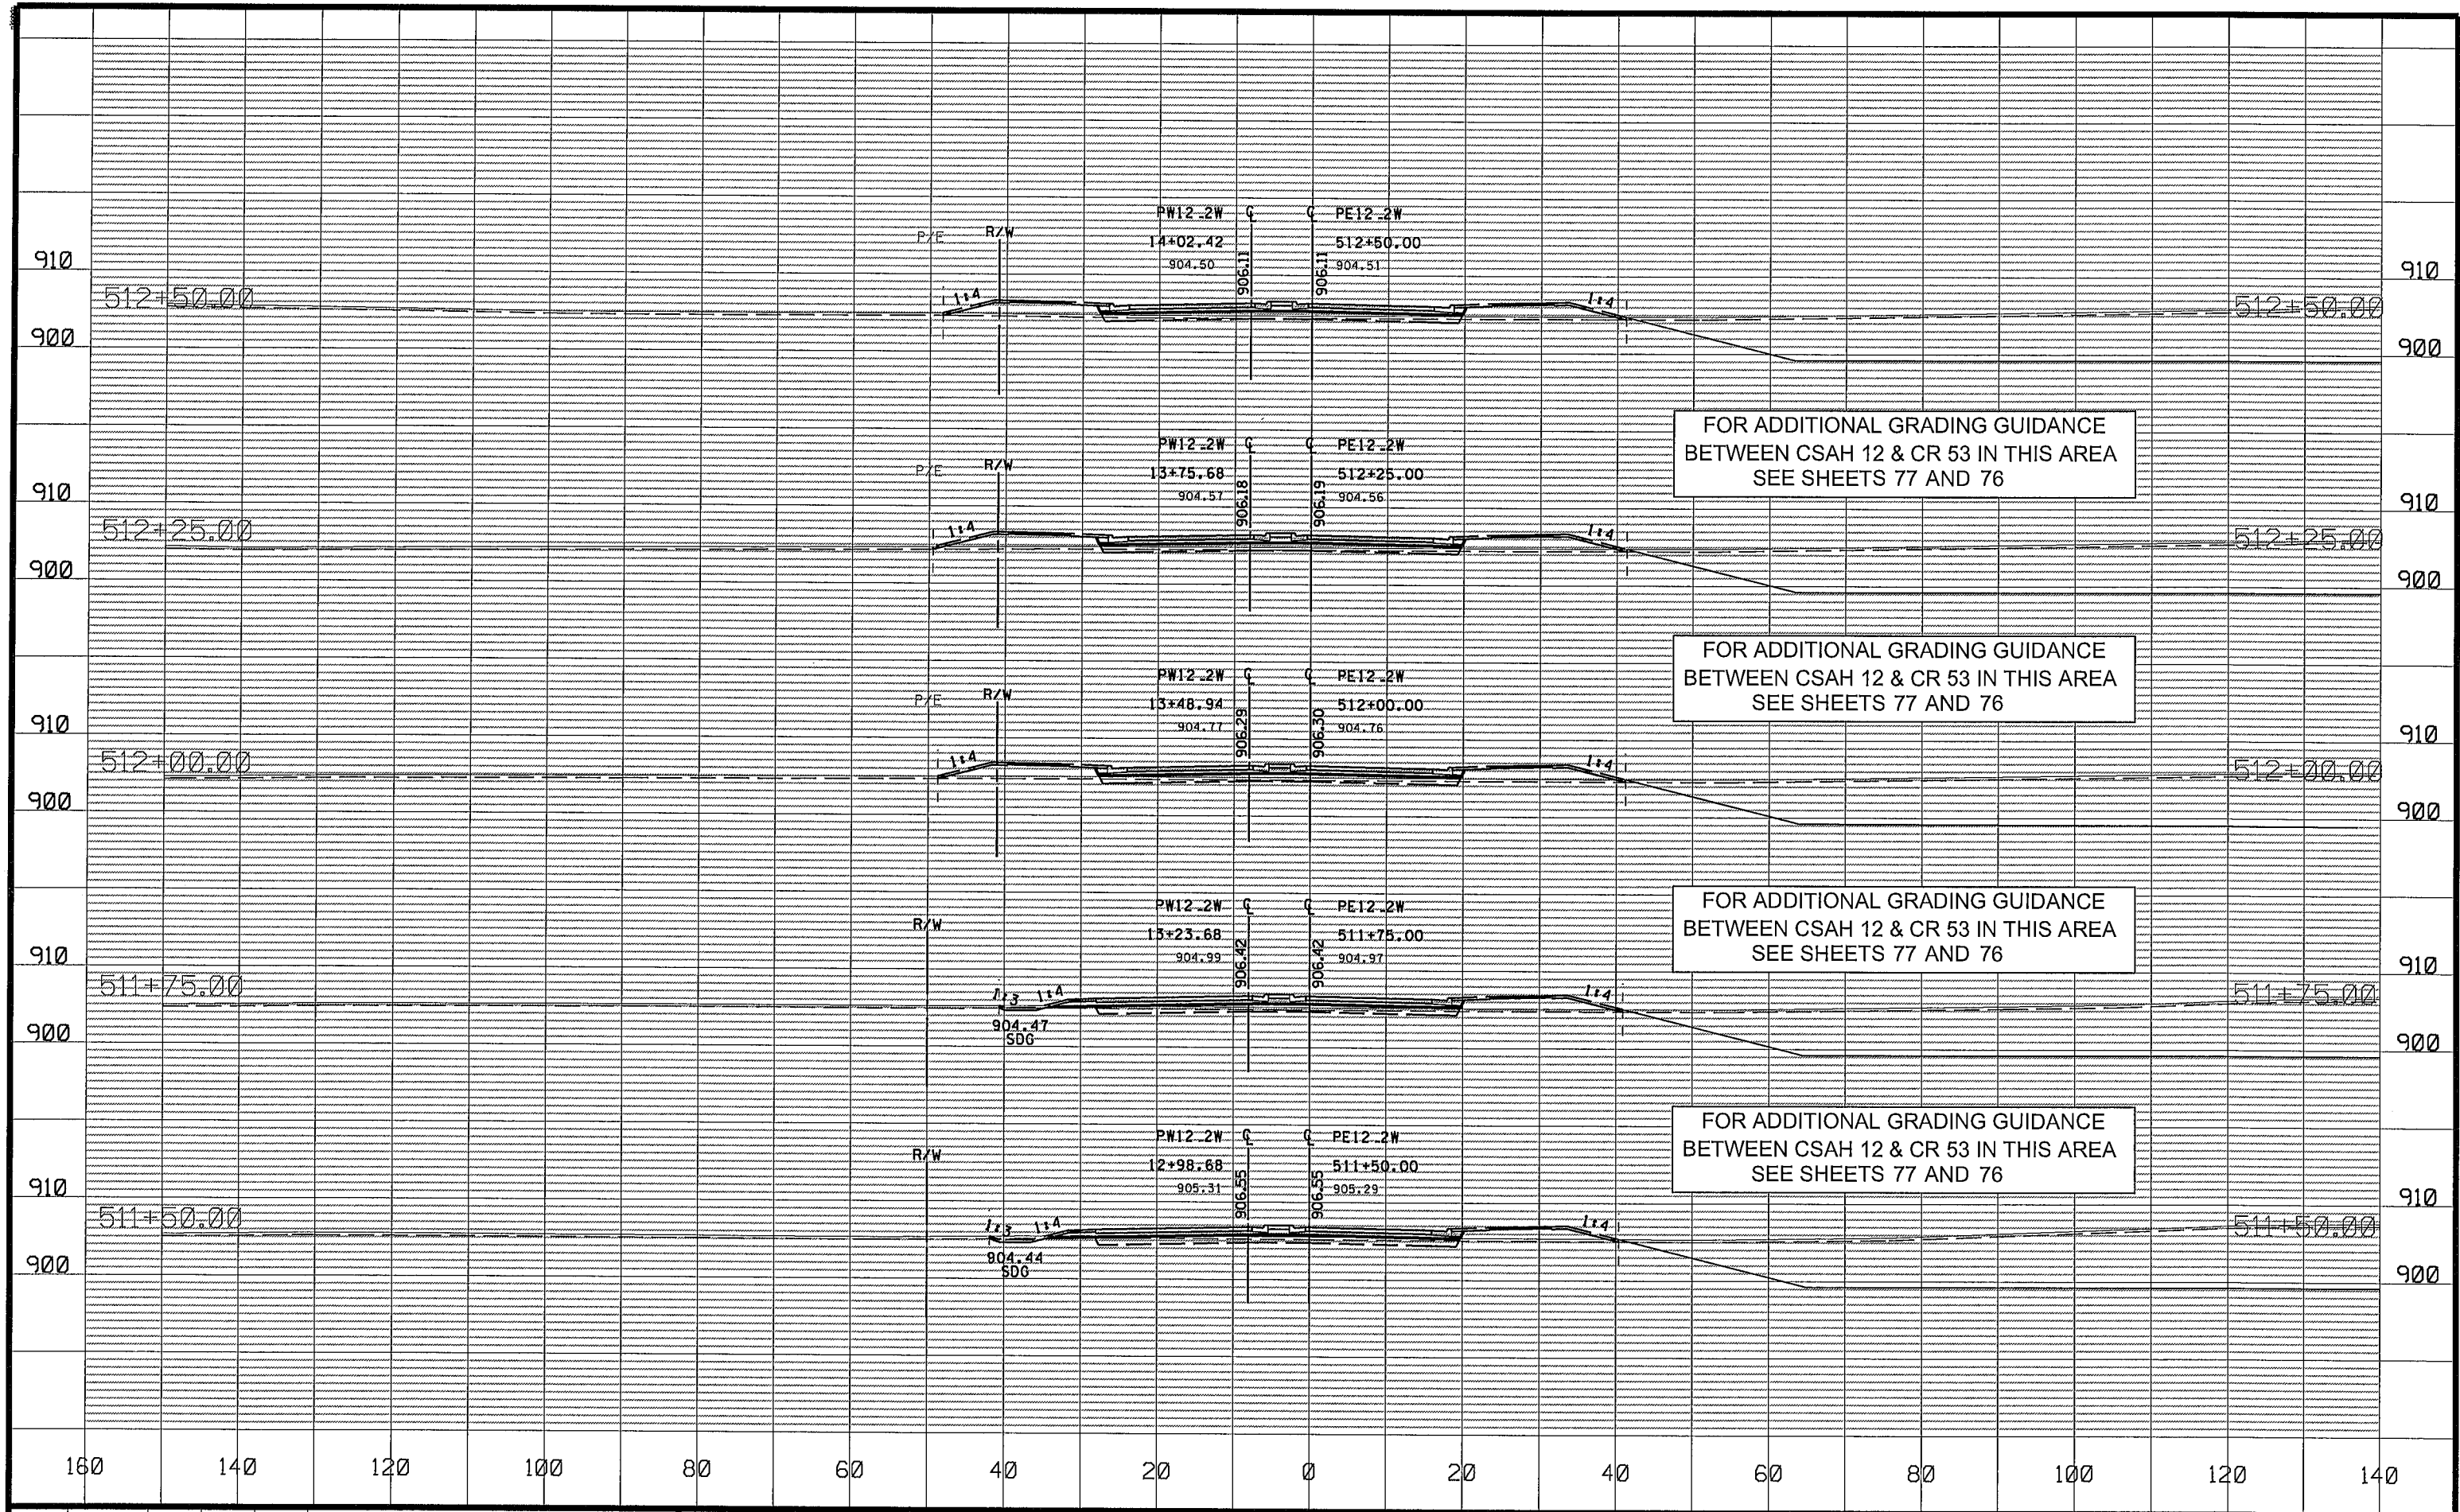

NO	DATE	BY	CKD	APPR	REVISION
NAME: P:\02-612-13\Plan\002612013_XS_W.dgn					
03/22/2016 2:56:27 PM					

DRAWN BY	JCF	DATE	01-01-16
DESIGN BY	NJD	DATE	08-01-15
CHECKED BY	JEO	DATE	01-15-16



ANOKA COUNTY
HIGHWAY DEPT.

ANOKA COUNTY SAP 002-612-013
CITY OF BLAINE SAP 106-020-034
CITY OF LINO LAKES SAP 210-020-007

WEST CROSS SECTIONS
STA 511+50.00 TO 512+50.00
Sheet 139 of 141 Sheets

