



DESCRIPTION OF PROPERTY SURVEYED
(Per Deed Record No. 211, Instrument No. 140739)

Part of the East Half (E1/2) of the Southwest Quarter (SW1/4) in Section twenty-one (21), Township thirty-one North (31), Range twenty-three west (23), Anoka County, Minnesota.
Subject to roads.

This Deed has other property not part of this survey.

TITLE COMMITMENT

This survey was prepared without the benefit of current title work. Easements, appurtenances, and encumbrances may exist in addition to those shown hereon. This survey is subject to revision upon receipt of a current title insurance commitment or attorney's title opinion.

GENERAL NOTES

- 1.) Survey coordinate basis: Anoka County Coordinate System (NAD83-1996 Adjustment)
- 2.) Latitude: 45° 09 37.3 - Northeast corner of property
Longitude: -93° 12 54.2
- 3.) At the time fieldwork was performed for this survey, there was a significant amount of snow on the ground. Physical features were located to the best of our ability, but there may be additional features that were not visible and, therefore, not shown hereon.

UTILITY NOTES

- 1.) Utility information from plans and markings was combined with observed evidence of utilities to develop a view of the underground utilities shown hereon. However, lacking excavation, the exact location of underground features cannot be accurately, completely and reliably depicted. In addition, Gopher State One Call locate requests from surveyors may be ignored or result in an incomplete response. Where additional or more detailed information is required, excavation and/or a private utility locate request may be necessary.
- 2.) Other underground utilities of which we are unaware may exist. Verify all utilities critical to construction or design.
- 3.) Some underground utility locations are shown as marked onsite by those utility companies whose locators responded to our Gopher State One Call, ticket numbers 223620341 and 223620349.
- 4.) Contact GOPHER STATE ONE CALL at 651-454-0002 (800-252-1166) for precise onsite location of utilities prior to any excavation.
- 5.) Private utilities are shown as marked by Hance Locating Services, Inc. on January 5, 2023. Private utilities are those utilities installed for the use of their owner, typically by someone other than a Gopher State One Call registered utility operator.

LEGEND

- O Denotes 1.17 inch diameter copper magnetized marker with disc cap affixed stamped LS-44890 set
- AIS Denotes advertising and information sign
- BTL Denotes beavertail curb
- CB Denotes catch basin
- GW Denotes guy wire
- HCR Denotes disabled ramp
- HCS Denotes disabled sign
- HHF Denotes communication handhole
- HHF Denotes fiber optic handhole
- HYD Denotes fire hydrant
- INV Denotes structure invert
- LP Denotes light pole
- OHE Denotes overhead electric line
- (P) Denotes per plan
- PEP Denotes polyethylene pipe
- PPU Denotes power pole with underground utility
- PVC Denotes polyvinylchloride pipe
- RCP Denotes reinforced concrete pipe
- SAN S Denotes sanitary sewer
- SMH Denotes storm manhole
- ST S Denotes storm sewer
- TAD Denotes truncated domes plate
- TC Denotes top of concrete curb
- TCS Denotes traffic control sign
- TL Denotes traffic light
- UGC Denotes underground communication line
- UGE Denotes underground electric line
- W Denotes water line
- COT Denotes Cottonwood tree
- MPL Denotes Maple tree
- SPR Denotes Spruce tree

BENCHMARKS (BM)
(NAVD 88)


- 1.) Top of top nut of 1st fire hydrant west of Radisson Road NE on the north side of 105th Avenue NE.
Elevation = 910.46 feet
- 2.) Top of top nut of 2nd fire hydrant west of Radisson Road NE on the north side of 105th Avenue NE.
Elevation = 907.00 feet

I hereby certify that this survey, plan, or report was prepared by me or under my direct supervision and that I am a duly Licensed Land Surveyor under the laws of the State of Minnesota.

Dated this 19th day of January, 2023

SUNDE LAND SURVEYING, LLC.
By: *Leonard F. Carlson*
Leonard F. Carlson, P.L.S. Minn. Lic. No. 44890

Revision	By	Date
	MAP	
Drawing Title: PARTIAL BOUNDARY, LOCATION, TOPOGRAPHIC and UTILITY SURVEY FOR: BKB ENGINEERS 2030 105TH AVE. NE, BLAINE, MN		
SUNDE LAND SURVEYING www.sunde.com		
Main Office: 9001 East Bloomington Freeway (35W) • Suite 118 Bloomington, Minnesota 55420-3435 952-881-2455 (Fax: 952-888-9526)		
Project: 2022-156	Bk/Pg: 1248/46	Date: 1/19/2023
Township: 31	Range: 23	Section: 21
File: 2022156001.dwg		Sheet: 1 of 1

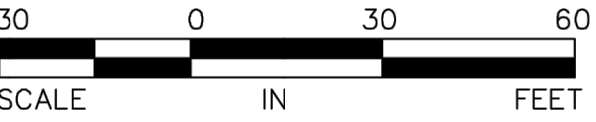




PROPOSED PLAN SYMBOLS	
CONSTRUCTION LIMITS	---
SILTATION FENCE	---
SEDIMENT CONTROL LOG	
PROPERTY LINE	---
SAWCUT LINE (APPROX.)	---
ROCK CONSTRUCTION ENTRANCE	[Symbol]
BITUMINOUS REMOVAL	[Symbol]
CONCRETE REMOVAL	[Symbol]
CURB REMOVAL	[Symbol]
PIPE REMOVAL	[Symbol]
TREE REMOVAL	[Symbol]

*NOTE: CONSTRUCTION LIMITS ARE ANTICIPATED TO BE PROPERTY LINE UNLESS OTHERWISE SHOWN.

ABBREVIATIONS	
AIS	Advertising Sign
BM	Benchmark
CB	Catch Basin
CONC	Concrete
ELEV	Elevation
EX	Existing
HHF	Fiber Optic Handhole
INV	Invert
RCP	Reinforced Concrete Pipe
SAN	Sanitary Sewer Manhole
SMH	Storm Sewer Manhole
TCS	Traffic Control Sign
TL	Traffic Light
TNH	Top Nut Hydrant
TOP	Top of Structure Elevation
UGC	Under Ground Cable
UGE	Under Ground Electrical

NOTE:
STORM SEWER INLETS NOT SHOWN ON PLAN MAY RECEIVE RUNOFF FROM CONSTRUCTION ACTIVITIES. INSTALL INLET SEDIMENT PROTECTION PER DETAIL 4/C500 ON ALL STORM INLETS THAT MAY RECEIVE RUNOFF.

NOTE:
PRIOR TO THE START OF CONSTRUCTION, THE CONTRACTOR SHALL POT HOLE AND DETERMINE THE LOCATION AND ELEVATION OF EXISTING UNDERGROUND UTILITIES. CONTACT CIVIL ENGINEER IF EXISTING UTILITIES TO REMAIN WILL BE IMPACTED BY PROPOSED WORK.

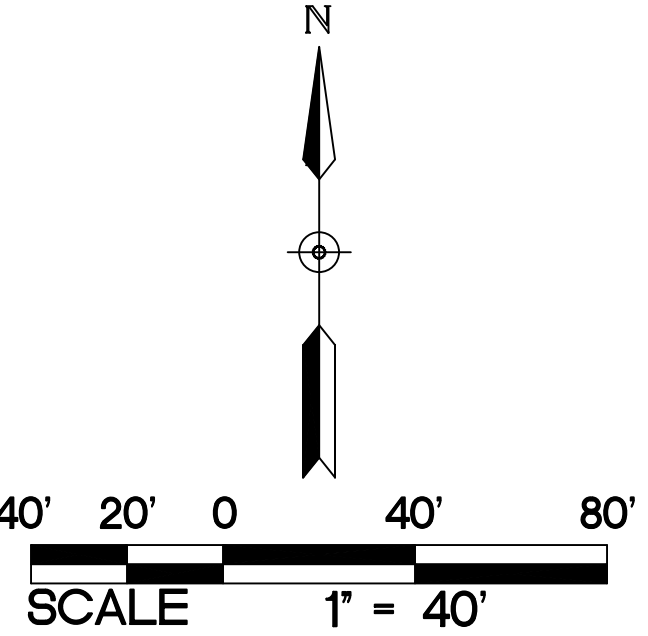

NOTE:
FOR WORK WITHIN ANOKA COUNTY R/W: THE 2020 EDITION OF THE MINNESOTA DEPARTMENT OF TRANSPORTATION STANDARD SPECIFICATIONS FOR CONSTRUCTION AND THE SUPPLEMENTAL SPECIFICATIONS DATED SEPTEMBER 2022 SHALL GOVERN.

KEYED NOTES

KEYED NOTES ARE DENOTED BY [NO] ON PLAN.

- 1 INSTALL ROCK CONSTRUCTION ENTRANCE. REFER TO DETAIL 1/C500.
- 2 INSTALL PERIMETER EROSION CONTROL. REFER TO DETAILS 2/C500 AND 3/C500.
- 3 INSTALL INLET SEDIMENT PROTECTION. REFER TO DETAIL 4/C500.
- 4 SAWCUT AND REMOVE BITUMINOUS PAVEMENT IN ITS ENTIRETY TO THE APPROXIMATE EXTENTS SHOWN.
- 5 REMOVE CURB AND GUTTER IN ITS ENTIRETY TO THE APPROXIMATE EXTENTS SHOWN. SAWCUT AND REMOVE AT NEAREST JOINT.
- 6 REMOVE TREE IN ITS ENTIRETY INCLUDING STUMP.
- 7 REMOVE SIGN IN ITS ENTIRETY INCLUDING FOOTING. SIGN TO BE SALVAGED AND REINSTALLED.
- 8 REMOVE AND SALVAGE WOODEN STRUCTURE. REFER TO C400 FOR PROPOSED LOCATION.
- 9 SAWCUT AND REMOVE CONCRETE PAVEMENT IN ITS ENTIRETY TO THE APPROXIMATE EXTENTS SHOWN.
- 10 EXISTING BITUMINOUS PAVEMENT TO REMAIN. PROTECT AT ALL TIMES.
- 11 EXISTING CONCRETE PAVEMENT TO REMAIN. PROTECT AT ALL TIMES.
- 12 EXISTING FIBER OPTIC CABLE TO REMAIN. PROTECT AT ALL TIMES.
- 13 EXISTING CURB TO REMAIN. PROTECT AT ALL TIMES.
- 14 EXISTING TREE TO REMAIN. PROTECT AT ALL TIMES.
- 15 EXISTING TRAFFIC LIGHT, STREET LIGHT, AND UNDERGROUND ELECTRICAL TO REMAIN. PROTECT AT ALL TIMES.
- 16 EXISTING SIGN TO REMAIN. PROTECT AT ALL TIMES.
- 17 REMOVE SIGN IN ITS ENTIRETY INCLUDING FOOTING.
- 18 REMOVE EXISTING STRIPING FROM PAVEMENT. BLACK COVER UP PAINT IS NOT ACCEPTABLE.
- 19 REMOVE STORM SEWER IN ITS ENTIRETY TO THE EXTENTS SHOWN.
- 20 REMOVE WATERMAIN FOR PROPOSED SERVICE CONNECTION.
- 21 EXISTING LIGHT POLE TO REMAIN. PROTECT AT ALL TIMES.
- 22 EXISTING FENCE TO REMAIN. PROTECT AT ALL TIMES.

DEMOLITION AND REMOVAL NOTES:

1. CONTRACTOR SHALL FOLLOW ALL CITY OF BLAINE STANDARDS AND SPECIFICATIONS.
2. PRIOR TO START OF ANY CONSTRUCTION ACTIVITY, ALL EROSION AND SEDIMENT CONTROL MEASURES ARE TO BE INSTALLED BY THE CONTRACTOR AND INSPECTED BY THE CITY OF BLAINE AND COON CREEK WATERSHED DISTRICT. PERIMETER SEDIMENT PROTECTION SHALL BE INSTALLED ALONG THE CONTOUR.
3. IT IS THE CONTRACTOR'S RESPONSIBILITY TO ASCERTAIN THE LOCATION OF ALL EXISTING UTILITIES. THE CONTRACTOR SHALL VERIFY THE LOCATION, ELEVATION AND MARK ALL EXISTING UTILITIES 48 HOURS BEFORE CONSTRUCTION STARTS. THE ENGINEER, ARCHITECT, OR OWNER DOES NOT GUARANTEE THAT ALL THE UTILITIES ARE MAPPED, OR, IF MAPPED, ARE SHOWN CORRECTLY. CONTACT GOPHER STATE ONE CALL AT 651-454-0002 FOR FIELD LOCATING EXISTING UTILITIES. CONTACT UTILITY OWNER IF DAMAGE OCCURS DUE TO CONSTRUCTION.
4. THERE MAY BE MISCELLANEOUS ITEMS TO BE REMOVED THAT ARE NOT IDENTIFIED ON THESE PLANS. THE CONTRACTOR SHALL VISIT THE SITE AND REVIEW THE DOCUMENTS TO OBTAIN A CLEAR UNDERSTANDING OF THE INTENDED SCOPE OF WORK.
5. ANY UTILITIES NOT INDICATED FOR REMOVAL OR ABANDONMENT ARE TO BE PROTECTED AT ALL TIMES.
6. EXISTING CONCRETE PAVEMENT AND CURB AND GUTTER SHOWN TO BE REMOVED WITHIN THE SCOPE OF THE PROJECT SHALL BE REMOVED FROM THE SAW CUT LINES TO THE NEAREST JOINT.
7. THE BACKGROUND INFORMATION WAS PREPARED BY SUNDE LAND SURVEYING, (952) 881-2455.
8. ALL WORK IN THE PUBLIC RIGHT OF WAY IS TO BE COORDINATED WITH THE CITY OF BLAINE AND ANOKA COUNTY. ROADWAY REPAIRS, BOULEVARD REPAIRS, AND TRAFFIC CONTROL ARE TO BE PER CITY OF BLAINE AND ANOKA STANDARDS AND SPECIFICATIONS.

GENERAL NOTES:

1. CONCRETE PAVEMENT, CONCRETE CURB AND GUTTER REMOVAL, AND PAVEMENT REMOVAL LIMITS ARE TO BE COORDINATED WITH THE CITY OF BLAINE.
2. THE CONTRACTOR SHALL DEVELOP AND IMPLEMENT A TRAFFIC CONTROL PLAN WHILE WORKING WITHIN THE RIGHT-OF-WAY. THE TRAFFIC CONTROL PLAN SHALL BE APPROVED BY THE CITY AND COUNTY ENGINEERING DEPARTMENT PRIOR TO STREET ENCROACHMENT.
3. CONTRACTOR SHALL VISIT THE SITE PRIOR TO BIDDING AND REVIEW ALL CONSTRUCTION DOCUMENTS AND GEOTECHNICAL REPORTS. NO ADDITIONAL COMPENSATION WILL BE ALLOWED FOR ITEMS THAT SHOULD HAVE BEEN ANTICIPATED BY PERFORMING THE ABOVE.
4. THE CONSTRUCTION ENTRANCE INDICATED ON THE PLAN IS SHOWN IN AN APPROXIMATE LOCATION. PRIOR TO START OF CONSTRUCTION, THE CONTRACTOR IS TO COORDINATE WITH THE CITY OF BLAINE FOR THE EXACT CONSTRUCTION ENTRANCE LOCATION.

1
C100
SELECTIVE SITE DEMOLITION AND EROSION CONTROL PLAN
1" = 40'

OWNER:
PINPOINT
Contact: Mike Breese
Phone: 612-978-3688
Email: mike@pinpointeq.com

little box
Address: 2744 Lyndale Ave S
Minneapolis, MN 55408
Phone: 612-804-6314
Email: jnelson@littleboxinc.com

CIVIL & STRUCTURAL:
BKBM ENGINEERS
Address: 6120 Earle Brown Dr. Ste 700
Minneapolis, MN 55430
Civil Phone: 763-843-0427
Structure Phone: 763-843-0443
BKBM Project No. 23169.50

MEP:
EEA ERICKSEN ELLISON
and Associates Inc.
Address: 305 2nd St NW Suite 105
New Brighton, MN 55112
Phone: 651-632-2300

LANDSCAPE:
DF/ DAMON FARBER
LANDSCAPE ARCHITECTS
Address: 310 S 4th Ave. Ste 7050
Minneapolis, MN 55415
Phone: 763-257-7928

I hereby certify that this plan, specification or report was prepared by me or under my direct supervision and that I am a duly Licensed PROFESSIONAL ENGINEER under the laws of the State of MN

Kevin A. Bohl
Kevin A. Bohl
License Number: 52209 Date: 07/12/2023

SOUTH SIDE ENTERTAINMENT DISTRICT

A Development By:
PinPoint Equity Group


NO	DESCRIPTION	DATE

© 2023. This is exclusive property only to be used for purposes loaned. Copying or reproducing is prohibited. Return upon request.

P	PROJ NO
	DATE 2023/07/12
	DRAWN BY WH
	CHECK BY NPA

SELECTIVE SITE
DEMOLITION AND
EROSION CONTROL PLAN

C100

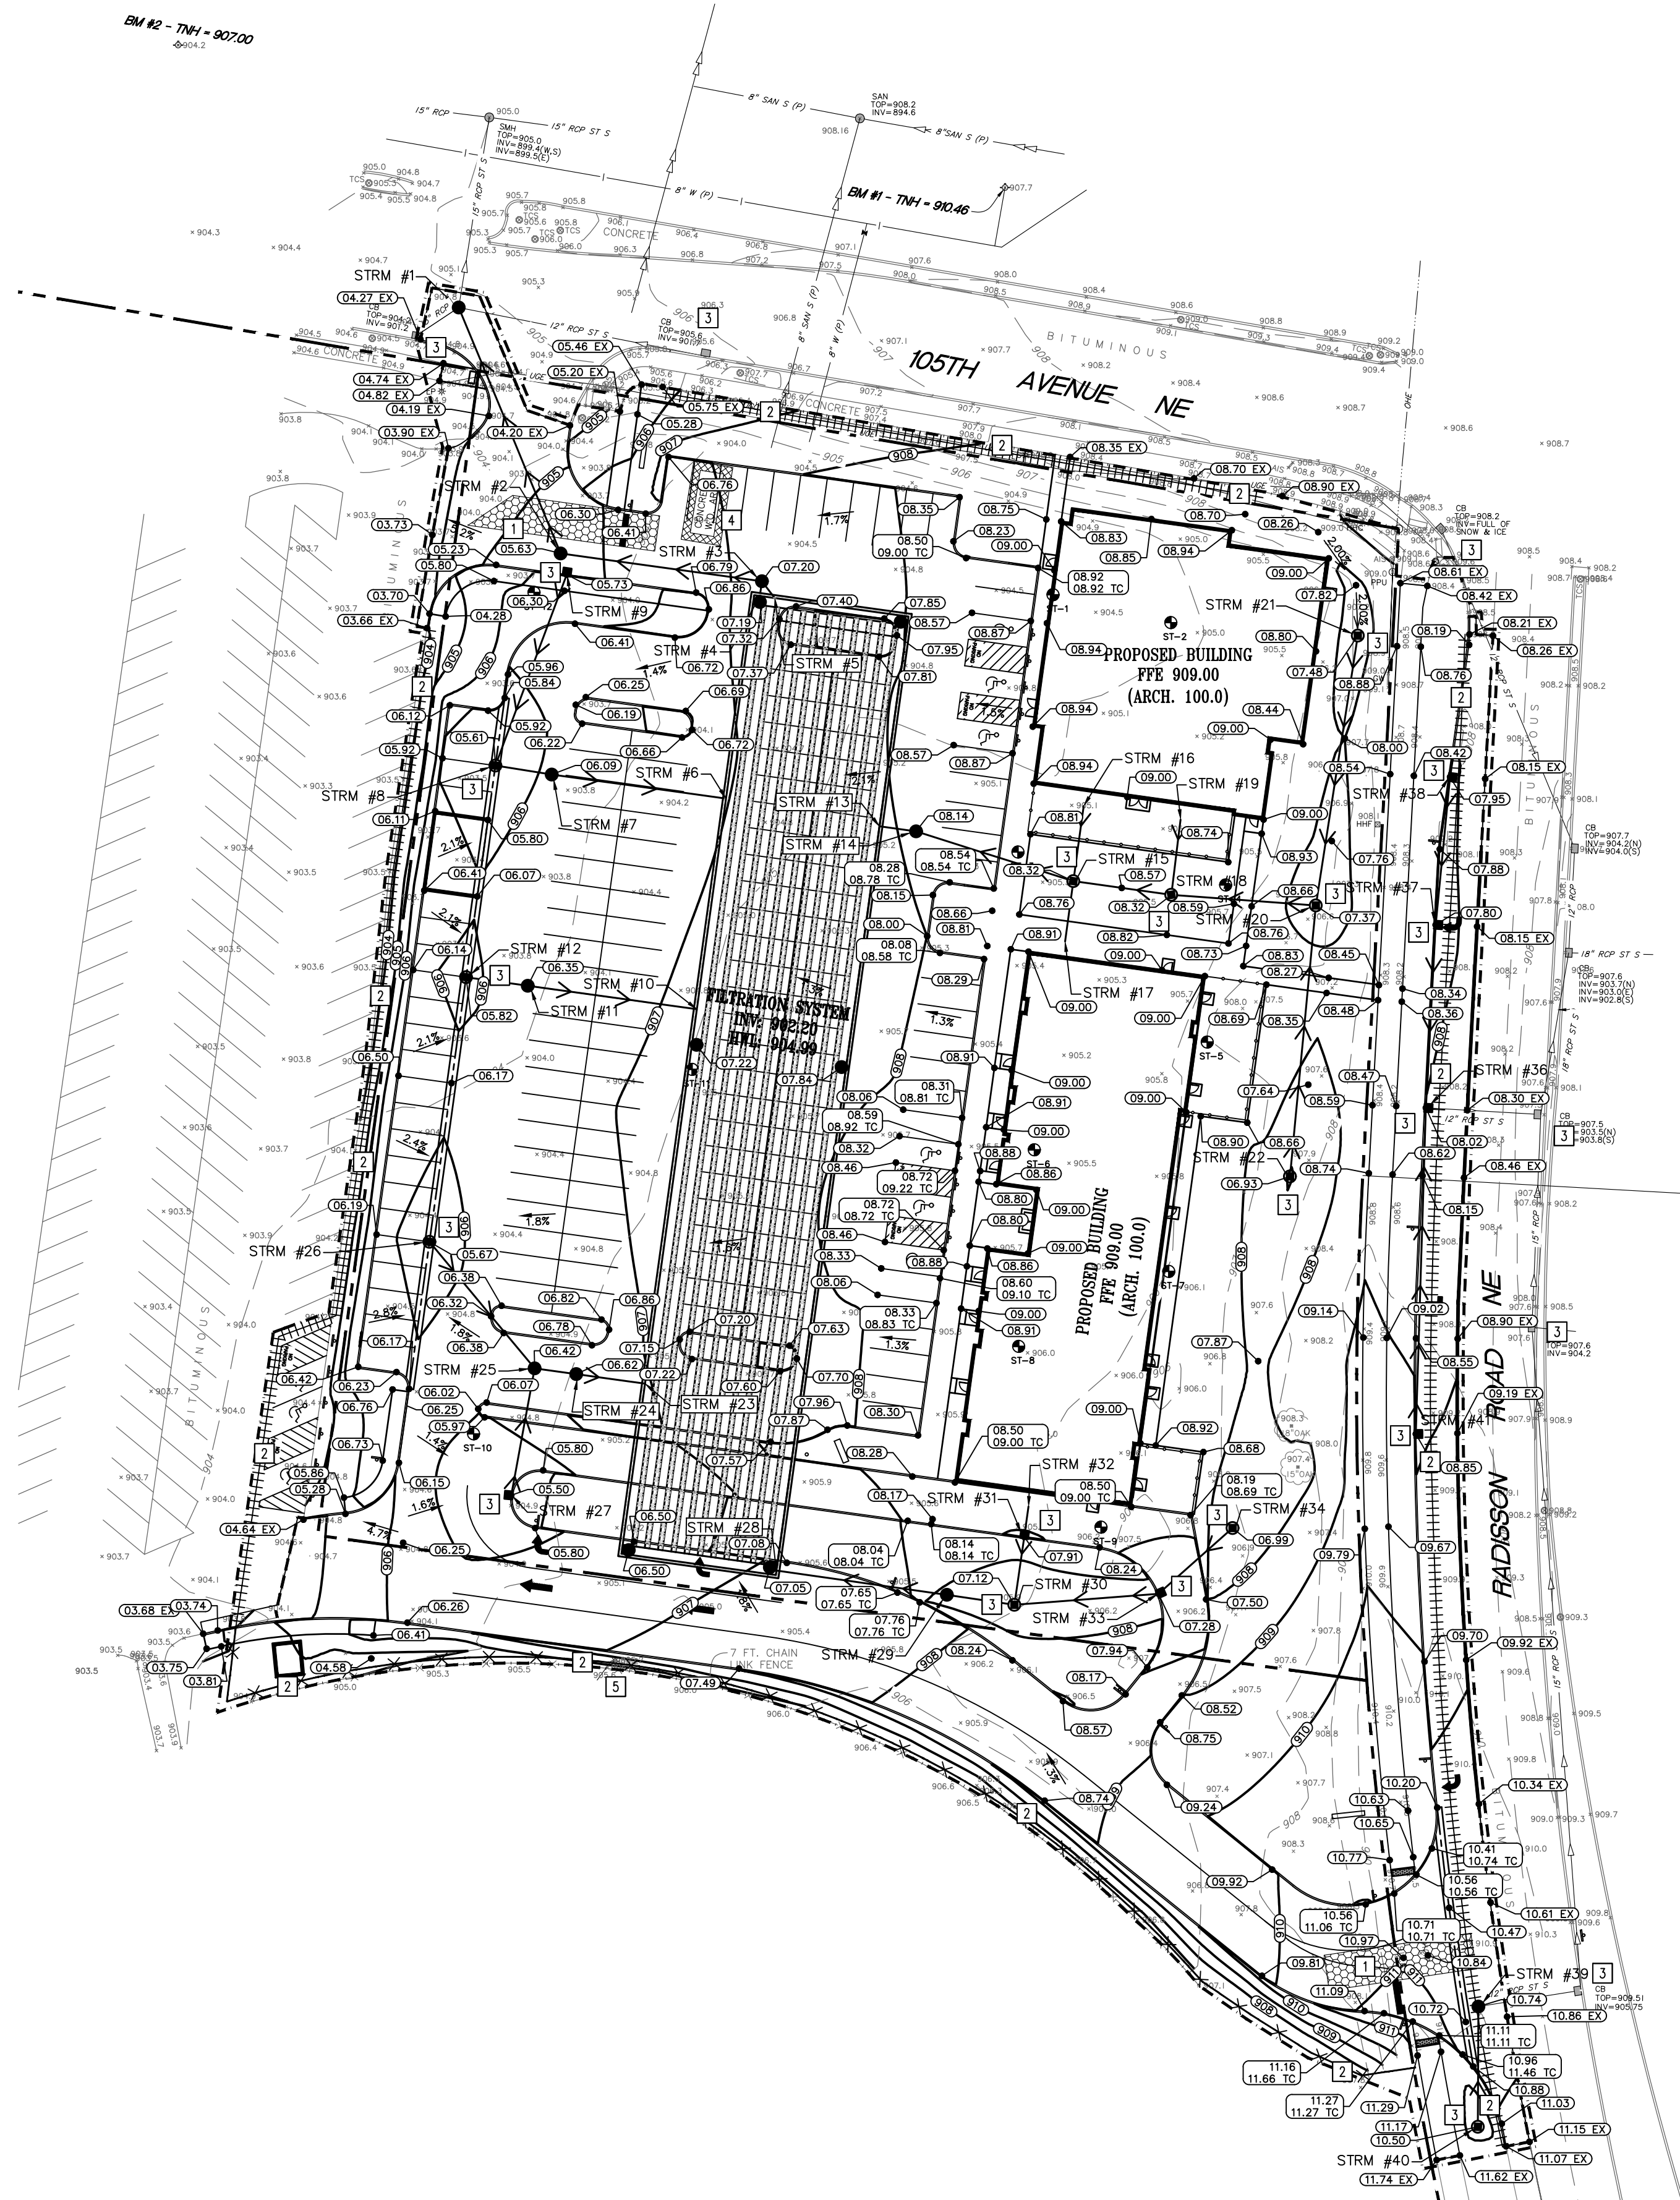

APPROXIMATE DISTURBED
AREA IS 4.11 ACRES

NOTE:
STORM SEWER INLETS NOT SHOWN ON
PLAN MAY RECEIVE RUNOFF FROM
CONSTRUCTION ACTIVITIES. INSTALL
INLET SEDIMENT PROTECTION PER
DETAIL 4/C500 ON ALL STORM INLETS
THAT MAY RECEIVE RUNOFF.

NOTE:
REFER TO C201 FOR GRADING NOTES
AND EROSION CONTROL NOTES.

PROPOSED PLAN SYMBOLS	
CONSTRUCTION LIMITS	---
SILTATION FENCE	XXXXXX
SEDIMENT CONTROL LOG	
PROPERTY LINE	---
SAWCUT LINE (APPROX.)	---
PROPOSED CONTOUR	907
STORM SEWER	---
DRAIN TILE	---
CATCH BASIN	●
MANHOLE	●
ROCK CONSTRUCTION ENTRANCE	XXXXXX
DRAINAGE FLOW ARROW	---
SPOT ELEVATION	907
SOIL BORING	ST-1
CONCRETE WASHOUT AREA	XXXXXX

ABBREVIATIONS	
AIS	Advertising Sign
BM	Benchmark
CB	Catch Basin
CONC	Concrete
ELEV	Elevation
EX	Existing
FFE	Finished Floor Elevation
HHF	Fiber Optic Handhole
HWL	High Water Level
INV	Invert
NWL	Normal Water Level
P	Polyvinyl Chloride
RCP	Reinforced Concrete Pipe
SMH	Storm Sewer Manhole
TC	Top of Curb
TCS	Traffic Control Sign
TL	Traffic Light
TNH	Top Nut Hydrant
TOP	Top of Structure Elevation
UGC	Under Ground Cable
UGE	Under Ground Electrical
W.O.	Washout


WALKWAY NOTES:

1. GRADING CONTRACTOR IS TO
COORDINATE WITH PAVING
CONTRACTOR SO THAT ALL STEPS
AND LANDINGS ARE SLOPED PER
CODE.
2. ALL SIDEWALK LONGITUDINAL AND
TRANSVERSE SLOPES ARE TO BE
PER CODE.

KEYED NOTES


KEYED NOTES ARE DENOTED BY [NO] ON PLAN.

1. INSTALL ROCK CONSTRUCTION ENTRANCE. REFER TO DETAIL 1/C500.
2. INSTALL PERIMETER EROSION CONTROL. REFER TO DETAILS 2/C500 AND 3/C500.
3. INSTALL INLET SEDIMENT PROTECTION. REFER TO DETAIL 4/C500.
4. APPROXIMATE LOCATION OF TEMPORARY CONTAINED CONCRETE WASH OUT BIN. REFER TO THE MINNESOTA'S NPDES/SDS GENERAL STORMWATER PERMIT FOR CONSTRUCTION ACTIVITY FOR MORE DETAILS. SELF CONTAINED CONCRETE WASHOUTS ON CONCRETE DELIVERY TRUCKS IS AN ACCEPTABLE ALTERNATIVE TO ON-SITE CONTAINMENT.
5. CONTRACTOR SHALL VERIFY PROPOSED GRADE WILL REMAIN BELOW CONCRETE FOUNDATION FOR LIGHT POLE. CONTACT CIVIL ENGINEER WITH FINDINGS.

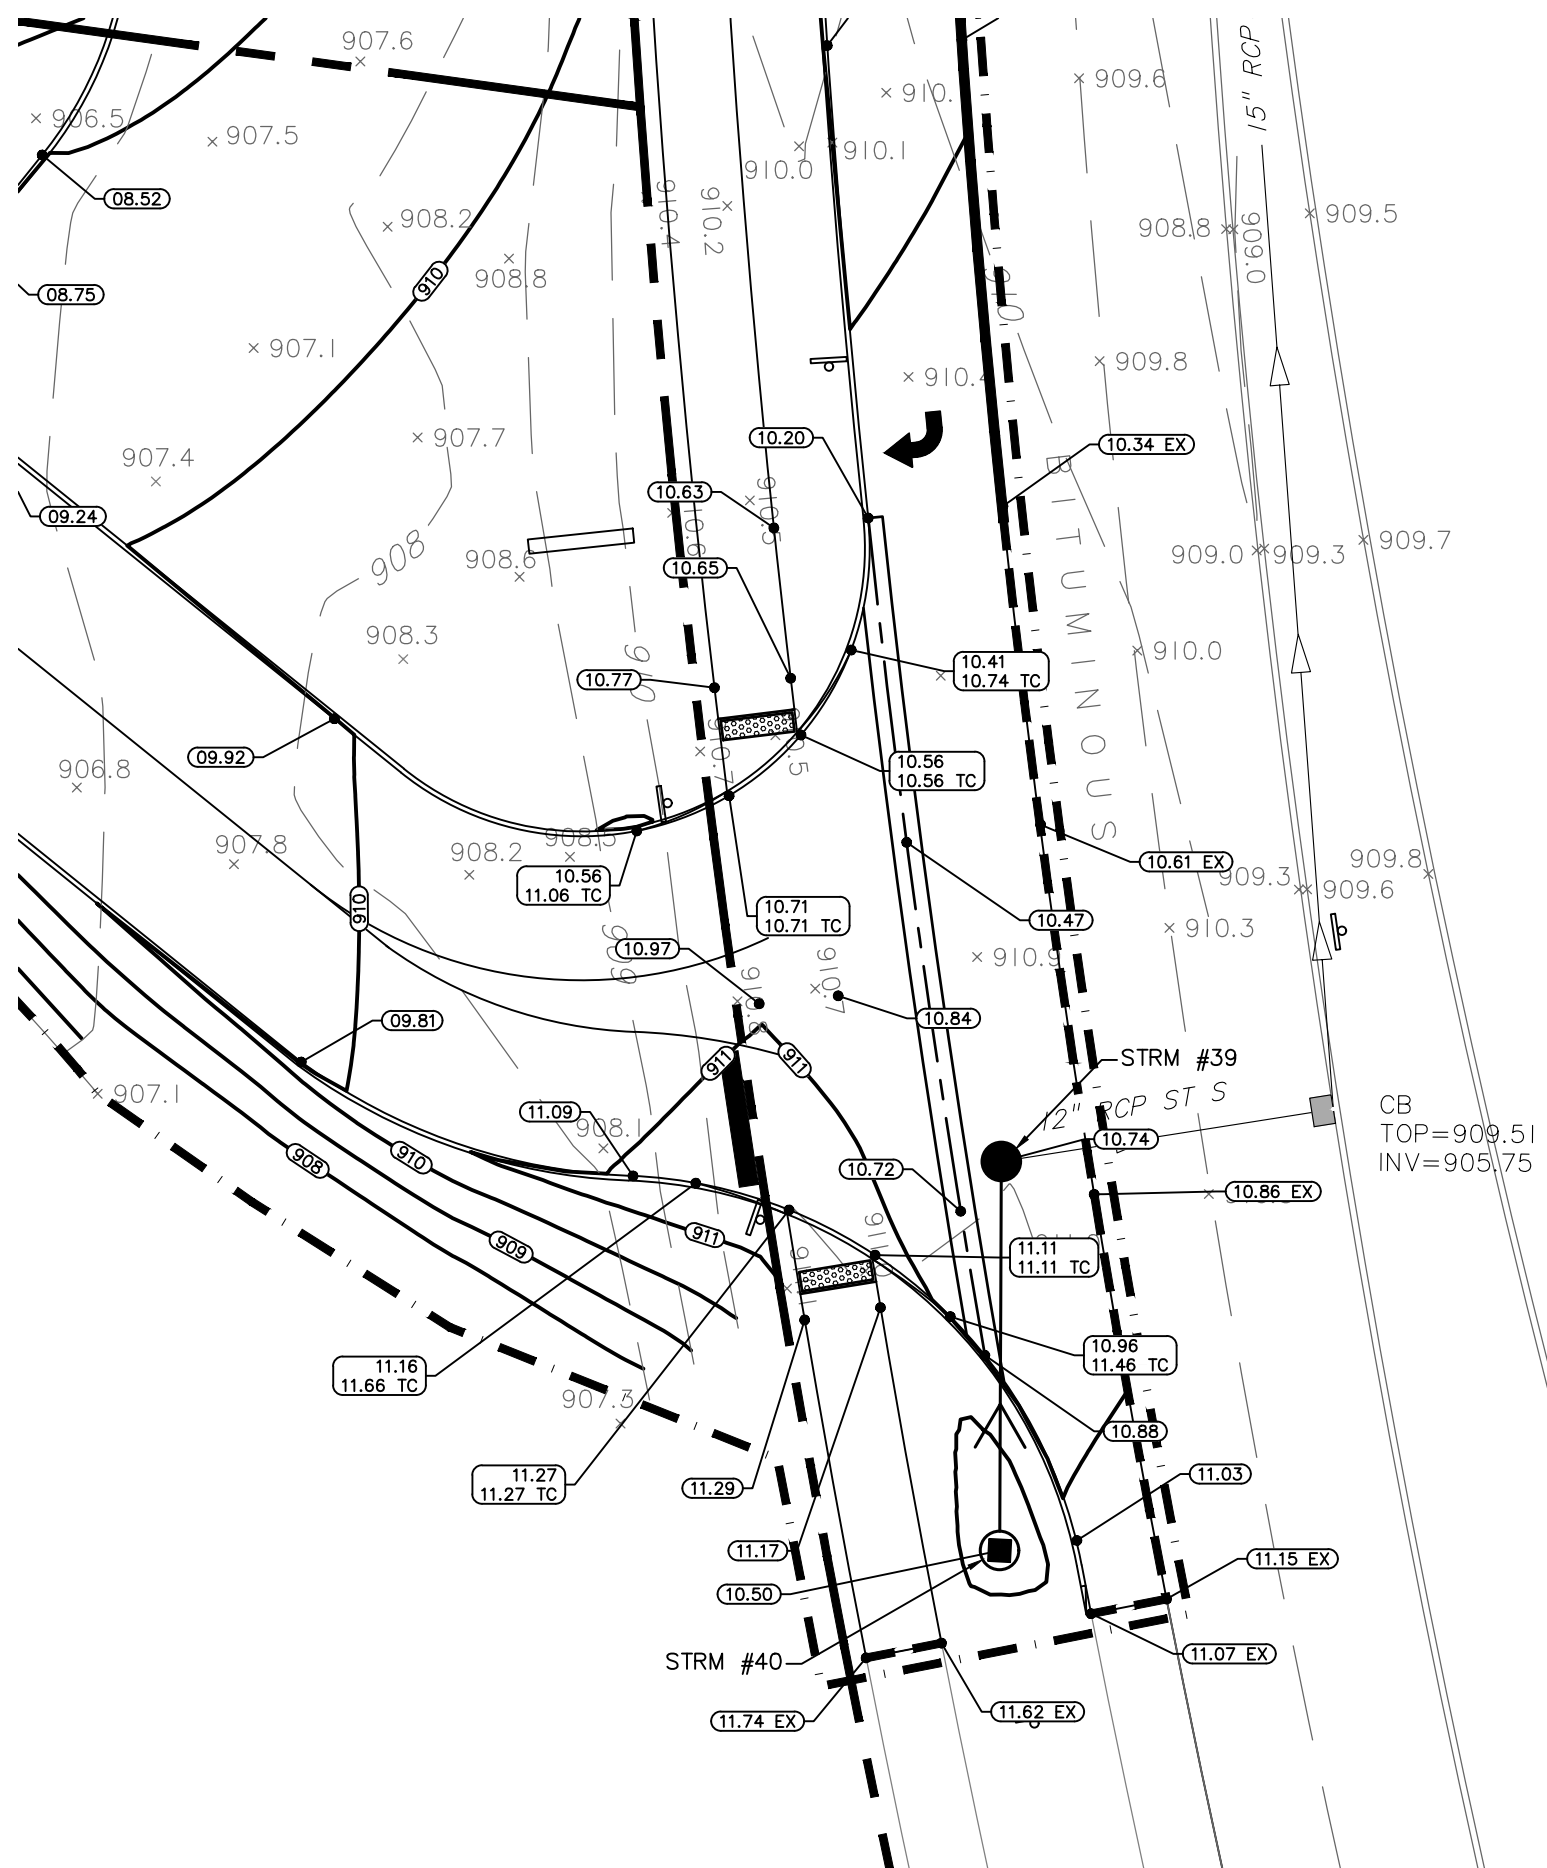

1 GRADING, DRAINAGE, AND EROSION CONTROL PLAN
C200 1" = 40'

2 DRIVE ENTRANCE GRADING DETAIL
C200 1" = 20'

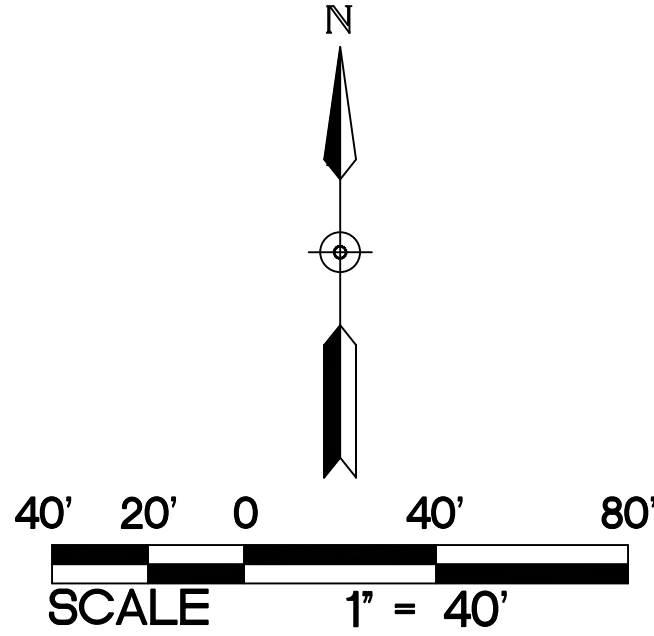

NOTE:
FOR WORK WITHIN ANOKA COUNTY R/W: THE
2020 EDITION OF THE MINNESOTA
DEPARTMENT OF TRANSPORTATION STANDARD
SPECIFICATIONS FOR CONSTRUCTION AND THE
SUPPLEMENTAL SPECIFICATIONS DATED
SEPTEMBER 2022 SHALL GOVERN.

OWNER:
PINPOINT

Contact: Mike Breese
Phone: 612-978-3688
Email: mike@pinpointeg.com

little box

Address: 2744 Lyndale Ave S
Minneapolis, MN 55408
Phone: 612-804-6314
Email: jnelson@littleboxinc.com

CIVIL & STRUCTURAL:

BKBM
ENGINEERS

Address: 6120 Earle Brown Dr. Ste 700
Minneapolis, MN 55408
Civil Phone: 763-843-0427
Structure Phone: 763-843-0443
BKBM Project No. 23169.50

MEP:

EEA ERICKSEN ELLISON
and Associates Inc.

Address: 305 2nd St NW Suite 105
New Brighton, MN 55112
Phone: 651-632-2300

LANDSCAPE:

DF/ DAMON FARBER
LANDSCAPE ARCHITECTS

Address: 310 S 4th Ave. Ste 7050
Minneapolis, MN 55415
Phone: 763-257-7928

I hereby certify that this plan, specification
or report was prepared by me or under my
direct supervision and that I am a duly
Licensed PROFESSIONAL ENGINEER
under the laws of the State of MN

Kevin A. Bohl
Kevin A. Bohl
License Number: 52209 Date: 07/12/2023

SOUTH SIDE ENTERTAINMENT DISTRICT

A Development By:
PinPoint Equity Group

NO	DESCRIPTION	DATE


© 2023. This is exclusive property
only to be used for purposes
loaned. Copying or reproducing is
prohibited. Return upon request.

P	PROJ NO
	DATE 2023/07/12
	DRAWN BY WH
	CHECK BY NPA

GRADING, DRAINAGE,
AND EROSION CONTROL
PLAN

C200

STANDARD OPERATING PROCEDURE (S.O.P.) FOR:
AMENDED SOIL QUALITY AND DEPTH TEST

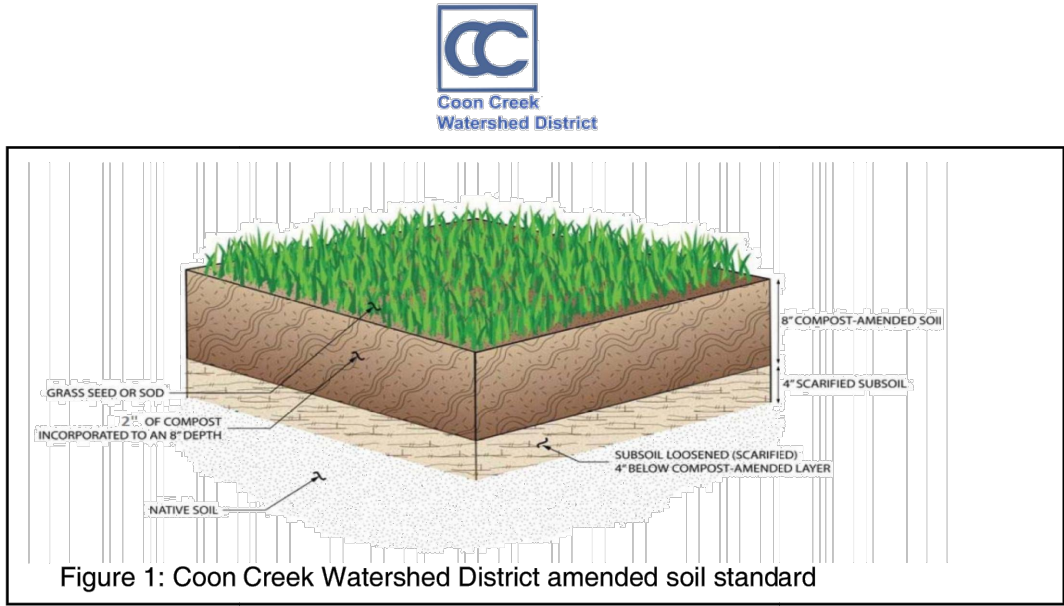

- The main conditions to be confirmed are:
1. Provision of eight (8) inches of compost amended soil or imported topsoil.
 2. Four (4) inches of scarified (loosened) subsoil below the topsoil layer (for a total uncompacted depth of 12 inches).
 3. Grass seed or sod.

SITE INSPECTION SUPPLIES: 1.) Sturdy shovel, 2.) Tape measure or 12" ruler, 3.) Rod Penetrometer (see Step 4 for details)

The following steps may be completed at multiple visits as a project progresses or in one final project approval inspection:

Step 1: Compare site conditions with the approved Plan Set.

Make sure site conditions match these details:

- Soil amendment areas match approved drawings.
- Areas with amended soils have been fenced off during construction to prevent soil compaction.

Step 2: Inspect delivery tickets for compost and topsoil.

Permittee must provide original delivery tickets for all soil and compost products stating the following information:

- Soil specification stating that the soil consists of 20-25% compost by volume or soil test showing 5% organic matter by loss-on-ignition test.
- Total quantities for each soil product and compost.
- Product descriptions and sources.

Step 3: Verify depth of amended soils and scarification.

Use a shovel to dig at least **one test hole per acre** to verify eight inch topsoil depth, incorporation of amendments, and four inches of uncompacted soil.

The top eight inches of soil should be easy to dig using a garden spade driven solely by your weight. The soil should be darker than the unamended soil below, and particles of added compost (organic matter) are likely to be visible. Soil that requires vigorous chipping with the shovel to penetrate does not meet the requirement.

The next four-inch depth of soil should be loose enough to penetrate with the shovel.

Step 4: Check soil depth in several spots.

Use a simple "rod penetrometer" (See illustration at right) to confirm that the soil is uncompacted twelve inches deep at **ten locations per acre - with a minimum of ten on smaller sites.** Additional test locations are encouraged.

The rod penetrometer should enter the soil 12 in. deep, driven solely by the inspector's weight. Irregular scarification or rocks in the lower layer may require probing a few spots at each location to reach the full depth.

A rod penetrometer is a 4 foot long, 3/8 inch or 10 mm diameter stainless steel rod with a 90 degree bend 5 inches from the top to make a handle, and a 30 degree bend cut 1/8 inch or 3 mm into the side of the tip.

- GRADING NOTES:**
1. THE CONTRACTOR SHALL VISIT THE SITE, REVIEW ALL CONSTRUCTION DOCUMENTS, AND FIELD VERIFY THE EXISTING CONDITIONS PRIOR TO BIDDING. NO ADDITIONAL COMPENSATION WILL BE GIVEN FOR WORK THAT COULD HAVE BEEN IDENTIFIED BY A SITE VISIT OR CONSTRUCTION DOCUMENT REVIEW.
 2. THE BACKGROUND INFORMATION WAS PREPARED BY SUNDE LAND SURVEYING, (952) 881-2455.
 3. IT IS THE CONTRACTOR'S RESPONSIBILITY TO ASCERTAIN THE LOCATION OF ALL EXISTING UTILITIES. THE CONTRACTOR SHALL VERIFY THE LOCATION, ELEVATION AND MARK ALL EXISTING UTILITIES 48 HOURS BEFORE CONSTRUCTION STARTS. THE ENGINEER, ARCHITECT, OR OWNER DOES NOT GUARANTEE THAT ALL THE UTILITIES ARE MAPPED, OR, IF MAPPED, ARE SHOWN CORRECTLY. CONTACT COPHER STATE ONE CALL AT 651-454-0002 FOR FIELD LOCATING EXISTING UTILITIES. CONTACT UTILITY OWNER IF DAMAGE OCCURS DUE TO CONSTRUCTION.
 4. PROTECT ALL EXISTING STRUCTURES AND UTILITIES WHICH ARE NOT SCHEDULED FOR REMOVAL.
 5. NOTIFY CITY BUILDING INSPECTOR BEFORE TRENCHING AND EXCAVATION WORK COMMENCES. THE CONTRACTOR SHALL OBTAIN ALL APPLICABLE PERMITS PRIOR TO START OF CONSTRUCTION.
 6. ALL SPOT ELEVATIONS SHOWN AS 09.00, FOR EXAMPLE, ARE TO BE UNDERSTOOD TO MEAN 909.00.
 7. ALL SPOT ELEVATIONS ALONG THE CURB-LINE INDICATE THE ELEVATION OF THE GUTTER, UNLESS NOTED OTHERWISE.
 8. NO LANDSCAPED SLOPES ARE TO EXCEED 3:1 (3 FEET HORIZONTAL TO 1 FOOT VERTICAL) UNLESS NOTED OTHERWISE.
 9. ACCESSIBLE PARKING AREAS SHALL NOT HAVE SLOPES IN ANY DIRECTION THAT EXCEED 2%.
 10. PROVIDE POSITIVE DRAINAGE FROM BUILDINGS AT ALL TIMES.
 11. **UPON COMPLETION OF THE GRADING AND UTILITY WORK, THE CONTRACTOR SHALL CERTIFY THAT ALL GRADING AND UTILITY WORK WAS PERFORMED IN ACCORDANCE WITH THE APPROVED GRADING AND UTILITY PERMITS. AN AS-BUILT GRADING AND UTILITY PLAN SHALL BE PERFORMED BY A REGISTERED LAND SURVEYOR HIRED BY THE CONTRACTOR. SURVEY SHALL BE PROVIDED TO CIVIL ENGINEER.**
 12. PRIOR TO ISSUANCE OF BUILDING PERMITS, ALL NECESSARY EROSION CONTROL DEVICES MUST BE IN PLACE AND FUNCTIONING. THE CITY AND COONCREEK WATERSHED DISTRICT WILL INSPECT THE SITE TO DETERMINE ITS SUITABILITY FOR BUILDING ACTIVITIES. IF THE PUBLIC UTILITIES HAVE NOT BEEN INSTALLED AT THIS POINT, IT MAY BE NECESSARY TO WITHHOLD BUILDING PERMITS FOR VARIOUS LOTS TO ALLOW THE CONTRACTOR ADEQUATE SPACE TO PERFORM THIS WORK.
 13. ALL DEBRIS CREATED IN THE PROCESS OF CLEARING AND GRADING THE SITE SHALL BE REMOVED FROM THE SITE. THIS INCLUDES TREES AND SHRUBS. UNDER NO CIRCUMSTANCES SHALL THIS TYPE OF MATERIAL BE BURIED OR BURNED ON THE SITE.
 14. THE CONTRACTOR MAY STRIP AND SALVAGE TOPSOIL FOR POTENTIAL RE-SPREADING ON THE SITE, IF APPROVED BY THE LANDSCAPE ARCHITECT AND/OR SPECIFICATIONS. EIGHT INCHES OF TOPSOIL - AFTER COMPACTION - SHALL BE RE-SPREAD PRIOR TO SEEDING AND MULCHING. TOPSOIL SHALL AMENDED AS DETAILED IN THE STANDARD OPERATING PROCEDURE FOR: AMENDED SOIL QUALITY AND DEPTH TEST. PRIOR TO PLACEMENT OF TOPSOIL SUBGRADE SOIL SHALL BE SCARIFIED TO A DEPTH OF 4-INCHES. EXCESS TOPSOIL MAY BE REMOVED FROM THE SITE PROVIDED THERE IS ADEQUATE TOPSOIL REMAINING TO PROPERLY FINISH THE SITE AS NOTED ABOVE. THE TOPSOIL STRIPPING, STOCKPILING, AND RE-SPREADING SHALL BE DONE IN ACCORDANCE WITH, AND NOTED ON, THE APPROVED GRADING PLAN AND SPECIFICATIONS. THE CONTRACTOR SHALL REFER TO THE LANDSCAPE DRAWINGS AND SPECIFICATIONS FOR ANY SPECIAL TOPSOIL OR PLANTING REQUIREMENTS.
 15. ALL GRADING OPERATIONS SHALL BE CONDUCTED IN A MANNER TO MINIMIZE THE POTENTIAL FOR SITE EROSION. EROSION CONTROL MEASURES SHALL BE INSTALLED TO PREVENT SEDIMENT FROM RUNNING OFF ONTO ADJACENT PROPERTIES. ANY DAMAGE TO ADJACENT PROPERTIES MUST BE CORRECTED AND RESTORED AS SOON AS PERMISSION IS GRANTED FROM THE ADJACENT PROPERTY OWNER(S).
 16. IF CONSTRUCTION OF THE SITE WORK PROCEEDS THROUGH THE WINTER MONTHS, ANY DISTURBED AREAS OUTSIDE THE BUILDING FOOTPRINTS ARE TO BE MINIMALLY STABILIZED PRIOR TO MARCH 1, AS FOLLOWS: AREAS PLANNED TO RECEIVE PAVEMENTS ARE TO HAVE CLASS 5 BASE INSTALLED; ALL OTHER DISTURBED AREAS ARE TO BE SEEDED, STRAW MULCH PLACED, AND DISC-ANCHORED.
 17. WINTER MULCHING:
 - 17.A. SNOW MULCHING SHALL BE DEFINED AS MULCH MATERIAL SPREAD OVER THE TOP OF SNOW SO THAT THE MULCH MELTS THROUGH THE SNOW AND STICKS TO THE EXPOSED SOILS.
 - 17.B. FROZEN GROUND MULCHING SHALL BE DEFINED AS MULCH MATERIAL SPREAD OVER FROZEN GROUND. MULCH MATERIALS THAT DO NOT REQUIRE DISC-ANCHORING INTO THE SOIL MAY BE PLACED WITHOUT MODIFICATION. MULCH MATERIALS THAT REQUIRE DISC-ANCHORING MAY BE ANCHORED WITH HYDRAULIC SOIL STABILIZERS OR MAY BE FROZEN TO THE SOIL BY APPLYING WATER AT A RATE OF 2000 GALLONS PER ACRE OVER THE MULCH AS A SUBSTITUTION FOR DISC-ANCHORING.
 18. THE CONTRACTOR SHALL LIMIT THE DISTURBED AREA AS MUCH AS POSSIBLE.

- EROSION CONTROL NOTES:**
1. ALL EROSION CONTROL FACILITIES SHALL BE INSTALLED PRIOR TO ANY SITE GRADING OPERATIONS. THE CITY ENGINEERING DEPARTMENT AND COON CREEK WATERSHED DISTRICT MUST BE NOTIFIED UPON COMPLETION OF THE INSTALLATION OF THE REQUIRED EROSION CONTROL FACILITIES AND PRIOR TO ANY GRADING OPERATION BEING COMMENCED. THE CONTRACTOR IS RESPONSIBLE FOR SCHEDULING A PRE-CONSTRUCTION GRADING MEETING ON-SITE WITH THE CITY AND COON CREEK WATERSHED DISTRICT. IF DAMAGED OR REMOVED DURING CONSTRUCTION, ALL EROSION CONTROL FACILITIES SHALL BE RESTORED AND IN PLACE AT THE END OF EACH DAY.
 2. ANY EROSION CONTROL FACILITIES DEEMED NECESSARY BY THE CITY OR COON CREEK WATERSHED DISTRICT; BEFORE, DURING OR AFTER THE GRADING ACTIVITIES, SHALL BE INSTALLED AT THEIR REQUEST.
 3. NO DEVIATIONS SHALL BE MADE FROM THE ELEVATIONS SHOWN ON THE APPROVED GRADING PLAN WITHOUT PRIOR APPROVAL FROM THE CIVIL ENGINEER.
 4. FOR SITES GREATER THAN 1.0 ACRE, AS REQUIRED BY THE MPCA PERMIT REQUIREMENTS, THE PERMIT APPLICANT MUST KEEP AN EROSION CONTROL INSPECTION LOG. INSPECTION MUST BE MADE ONCE EVERY SEVEN DAYS AND WITHIN 24 HOURS AFTER EVERY RAIN EVENT. THE INSPECTION RECORD MUST BE MADE AVAILABLE TO THE CITY AND COON CREEK WATERSHED DISTRICT WITHIN 24 HOURS OF REQUEST.
 5. FLOWS FROM DIVERSION CHANNELS OR PIPES (TEMPORARY OR PERMANENT) SHALL BE ROUTED TO SEDIMENTATION BASINS OR APPROPRIATE ENERGY DISSIPATORS TO PREVENT TRANSPORT OF SEDIMENT TO OUTFLOW TO LATERAL CONVEYORS AND TO PREVENT EROSION AND SEDIMENTATION WHEN RUNOFF FLOWS INTO THESE CONVEYORS.
 6. SITE ACCESS ROADS SHALL BE GRADED OR OTHERWISE PROTECTED WITH SILT FENCES, DIVERSION CHANNELS, OR DIKES AND PIPES TO PREVENT SEDIMENT FROM EXITING THE SITE VIA THE ACCESS ROADS. SITE-ACCESS ROADS/DRIVEWAYS SHALL BE SURFACED WITH CRUSHED ROCK WHERE THEY ADJOIN EXISTING PAVED ROADWAYS.
 7. SOILS TRACKED FROM THE SITE BY MOTOR VEHICLES OR EQUIPMENT SHALL BE CLEANED DAILY FROM PAVED ROADWAY SURFACES, OR MORE FREQUENTLY IF REQUESTED BY CITY OR COON CREEK WATERSHED DISTRICT, THROUGHOUT THE DURATION OF CONSTRUCTION.
 8. DUST CONTROL MEASURES SHALL BE PERFORMED PERIODICALLY WHEN CONDITIONS REQUIRE AND/OR AS DIRECTED BY THE CITY OR COON CREEK WATERSHED DISTRICT.
 9. ALL EROSION CONTROL MEASURES SHALL BE USED AND MAINTAINED FOR THE DURATION OF SITE CONSTRUCTION. IF CONSTRUCTION OPERATIONS OR NATURAL EVENTS DAMAGE OR INTERFERE WITH THESE EROSION CONTROL MEASURES, THEY SHALL BE RESTORED TO SERVE THEIR INTENDED FUNCTION AT THE END OF EACH DAY OR AS SOON AS FIELD CONDITIONS ALLOW ACCESS.
 10. ALL AREAS DISTURBED DURING CONSTRUCTION SHALL BE RESTORED AS SOON AS POSSIBLE. ANY AREAS WHICH HAVE BEEN FINISHED GRADED OR AREAS THAT HAVE BEEN DISTURBED AND FOR WHICH GRADING OR SITE BUILDING CONSTRUCTION OPERATIONS ARE NOT ACTIVELY UNDERWAY SHALL BE SEEDED AND MULCHED AS SET FORTH IN THE FOLLOWING PARAGRAPHS WITHIN 7 DAYS:
 - A. ALL SEEDED AREAS SHALL BE EITHER MULCHED AND DISC-ANCHORED OR COVERED BY FIBROUS BLANKETS TO PROTECT SEEDS AND LIMIT EROSION. TEMPORARY STRAW MULCH SHALL BE DISC-ANCHORED AND APPLIED AT A UNIFORM RATE OF NOT LESS THAN TWO TONS PER ACRE AND NOT LESS THAN 80% COVERAGE.
 - B. IF THE GRADED AREA IS ANTICIPATED TO BE RE-DISTURBED/DEVELOPED WITHIN SIX MONTHS, PROVIDE A TEMPORARY VEGETATIVE COVER CONSISTING OF MINNESOTA DEPARTMENT OF TRANSPORTATION (MNDOT) SEED MIXTURE 21-111 (OATS), OR 21-112 (WINTER WHEAT), AT A RATE OF 100 POUNDS PER ACRE.
 - C. IF GRADED AREA WILL NOT BE DEVELOPED FOR A PERIOD GREATER THAN SIX MONTHS, PROVIDE A SEMI-PERMANENT VEGETATIVE COVER OF SEED MIXTURE MNDOT 22-112 AT A RATE OF 40 POUNDS PER ACRE.
 - D. GRADING BONDS OR THE EQUIVALENT SECURITIES SHALL BE RETAINED UNTIL TURF HAS GERMINATED AND SURVIVED A 60-DAY GROWING PERIOD.
 - E. REFER TO LANDSCAPE PLANS FOR PERMANENT TURF RESTORATION.
 - F. WHENEVER OTHER EROSION AND SEDIMENT CONTROL PRACTICES ARE INADEQUATE, TEMPORARY ON-SITE SEDIMENT BASINS THAT CONFORM TO THE CRITERIA FOR ON-SITE DETENTION BASINS SHALL BE PROVIDED.
 - G. MULCH, HYDROMULCH, AND TACKIFIERS MAY NOT BE USED FOR STABILIZATION IN SWALES OR DRAINAGE DITCHES UNLESS THE LONGITUDINAL SLOPE IS LESS THAN 2 PERCENT.
 - H. RUNOFF SHALL BE PREVENTED FROM ENTERING ALL STORM SEWER CATCH BASINS PROVIDING THEY ARE NOT NEEDED DURING CONSTRUCTION. WHERE STORM SEWER CATCH BASINS ARE NECESSARY FOR SITE DRAINAGE DURING CONSTRUCTION, SEDIMENT PROTECTION DEVICES AS DETAILED SHALL BE INSTALLED AND MAINTAINED AROUND ALL CATCH BASINS UNTIL THE TRIBUTARY AREA TO THE CATCH BASIN IS RESTORED.
 11. GRADING ACTIVITIES PROPOSED TO BEGIN AFTER OCTOBER 15 WILL REQUIRE AN APPROVED PHASING SCHEDULE. THE AREA OF LAND THAT THE CITY WILL ALLOW TO BE DISTURBED AT THIS TIME OF YEAR WILL BE SEVERELY LIMITED. THE CITY WILL ALSO REQUIRE ADDITIONAL EROSION CONTROL DEVICES, I.E., TEMPORARY SEDIMENT BASINS, DORMANT SEEDING AND HIGH RATES OF APPLICATION OF BOTH SEED AND MULCH.
 12. TO MINIMIZE EROSION, ALL 3:1 SLOPES SHALL BE COVERED WITH A MN/DOT 3885 CATEGORY 20 STRAW EROSION CONTROL BLANKETS OR STAKED SOD.
 13. ACCUMULATION OF ALL SEDIMENT OCCURRING IN STORM SEWERS SHALL BE REMOVED PRIOR TO, DURING AND AFTER COMPLETION OF GRADING ACTIVITIES.
 14. EROSION CONTROL ITEMS AND DEVICES SHALL BE REMOVED ONLY AFTER THE AREA HAS RECEIVED FINAL STABILIZATION OR AS DIRECTED BY THE CITY AND/OR COON CREEK WATERSHED DISTRICT.

OWNER:

PINPOINT

Contact: Mike Breese
Phone: 612-978-3688
Email: mike@pinpointeg.com

little box

Address: 2744 Lyndale Ave S
Minneapolis, MN 55408
Phone: 612-804-6314
Email: jnelson@littleboxinc.com

CIVIL & STRUCTURAL:

BKBM ENGINEERS

Address: 6120 Earle Brown Dr. Ste 700
Minneapolis, MN 55430
Civil Phone: 763-843-0427
Structure Phone: 763-843-0443
BKBM Project No. 23169.50

MEP:

EEA ERICKSEN ELLISON and Associates Inc.

Address: 305 2nd St NW Suite 105
New Brighton, MN 55112
Phone: 651-632-2300

LANDSCAPE:

DF/ DAMON FARBER LANDSCAPE ARCHITECTS

Address: 310 S 4th Ave. Ste 7050
Minneapolis, MN 55415
Phone: 763-257-7928

I hereby certify that this plan, specification or report was prepared by me or under my direct supervision and that I am a duly Licensed PROFESSIONAL ENGINEER under the laws of the State of MN

Kevin A. Bohl

Kevin A. Bohl
License Number: 52209 Date: 07/12/2023

SOUTH SIDE ENTERTAINMENT DISTRICT

A Development By:
PinPoint Equity Group

NO	DESCRIPTION	DATE


© 2023. This is exclusive property only to be used for purposes loaned. Copying or reproducing is prohibited. Return upon request.

P

PROJ NO
DATE 2023/07/12
DRAWN BY WH
CHECK BY NPA

GRADING NOTES AND EROSION CONTROL NOTES

C201

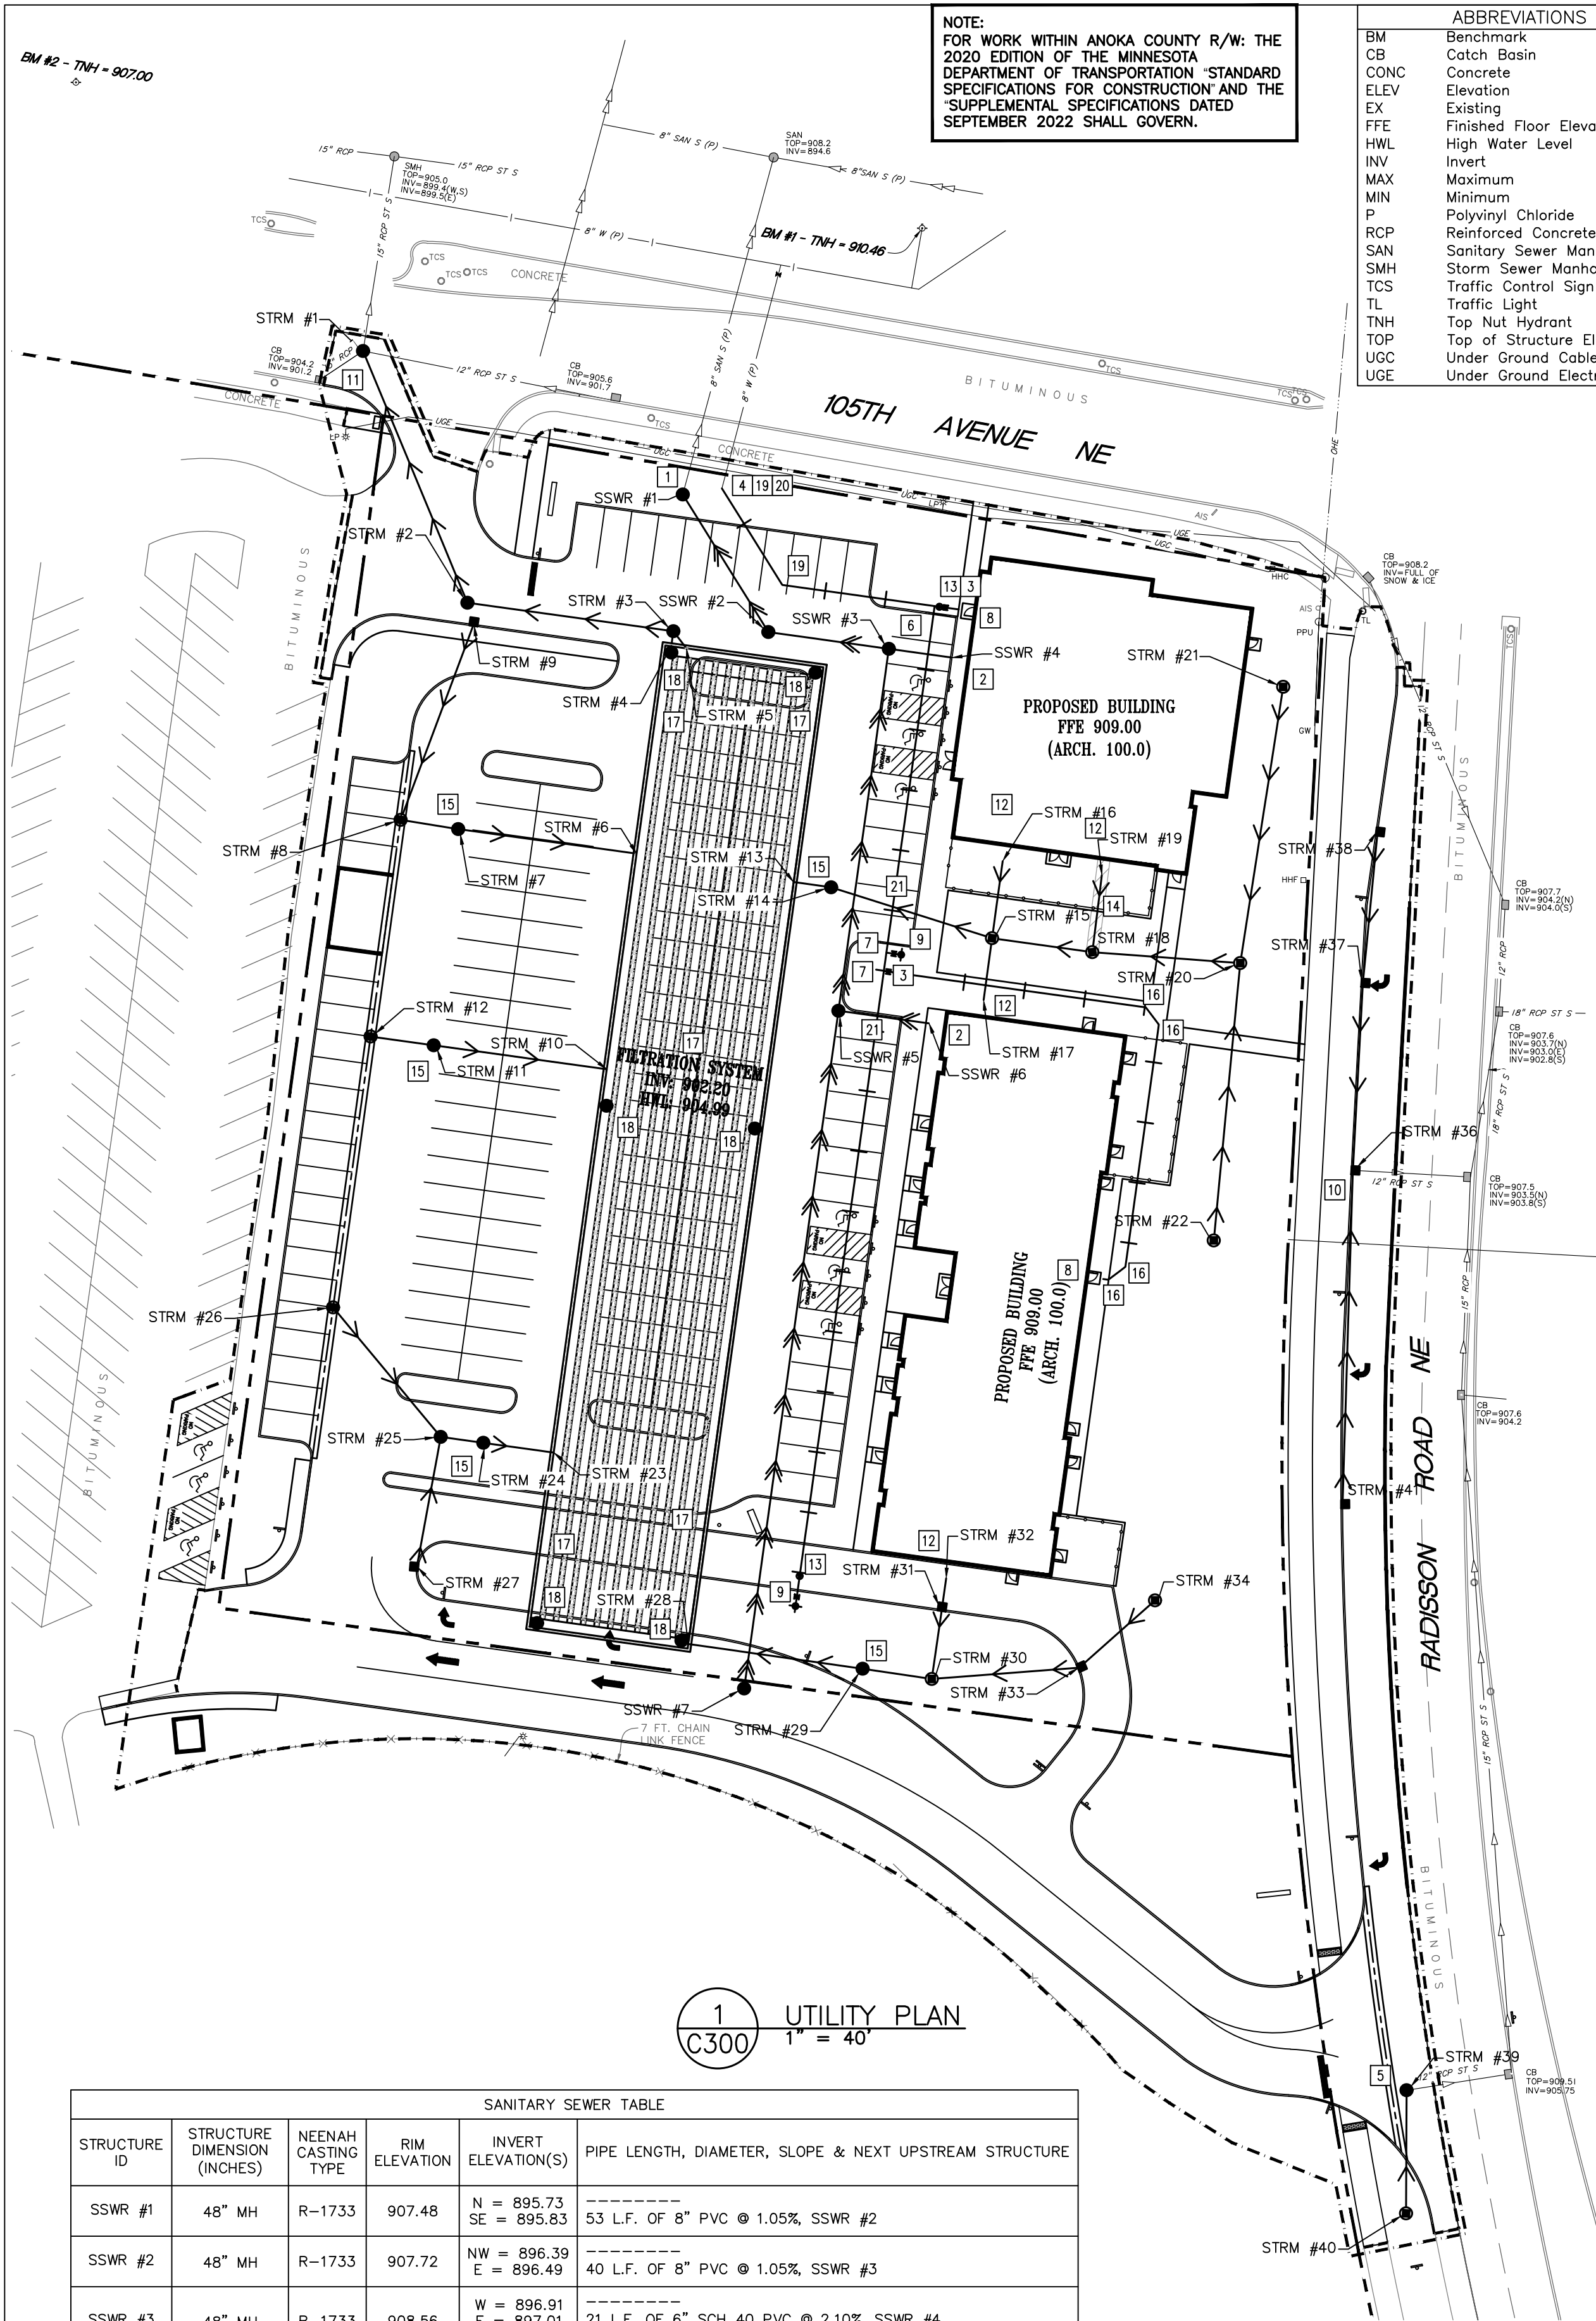


STORM SEWER TABLE					
STRUCTURE ID	STRUCTURE DIMENSION (INCHES)	NEENAH CASTING TYPE	RIM ELEVATION	INVERT ELEVATION(S)	PIPE LENGTH, DIAMETER, SLOPE & NEXT UPSTREAM STRUCTURE
STRM #1	60" MH	R-1733	904.80	E = 900.74 N = 900.20 SW = 900.30 SE = 900.20	90 L.F. OF 12" RCP @ 0.16%, STRM #2
STRM #2	48" MH	R-1733	905.63	NW = 900.34 E = 900.34	68 L.F. OF 12" RCP @ 0.16%, STRM #3
STRM #3	48" MH	R-1733	907.20	W = 900.45 SE = 900.45 S = 903.85	7 L.F. OF 6" PVC @ 0.00%, STRM #5 5 L.F. OF 12" RCP @ 1.00%, STRM #4
STRM #4	TANK CONNECTION	NA		N = 903.90	-----
STRM #5	DRAIN TILE CONNECTION	NA		NW = 900.45	-----
STRM #6	TANK CONNECTION	NA		W = 902.24	59 L.F. OF 15" RCP @ 0.50%, STRM #7
STRM #7	48" SUMP MH W/ INLINE CDS2015-4-C	R-1733	906.09	E = 902.54 W = 902.54	19 L.F. OF 15" RCP @ 0.50%, STRM #8
STRM #8	60" CB MH	R-3382	905.61	E = 902.64 N = 902.64	69 L.F. OF 12" RCP @ 0.50%, STRM #9
STRM #9	24"x36" CB	R-3067	905.73	S = 902.98	-----
STRM #10	TANK CONNECTION	NA		W = 902.24	57 L.F. OF 12" RCP @ 0.50%, STRM #11
STRM #11	48" SUMP MH W/ INLINE CDS2015-4-C	R-1733	906.35	E = 902.53 W = 902.53	21 L.F. OF 12" RCP @ 0.50%, STRM #12
STRM #12	24"x36" CB	R-3382	905.82	E = 902.64	-----
STRM #13	TANK CONNECTION	NA		E = 902.20	12 L.F. OF 15" RCP @ 0.50%, STRM #14
STRM #14	48" SUMP MH W/ INLINE CDS2015-4-C	R-1733	908.14	W = 902.26 E = 902.26	56 L.F. OF 15" SCH 40 PVC @ 0.50%, STRM #15
STRM #15	48" CB MH	R-2390	908.32	W = 902.54 N = 902.54 S = 902.54 E = 902.54	26 L.F. OF 6" PVC @ 2.00%, STRM #16 21 L.F. OF 8" PVC @ 2.00%, STRM #17 33 L.F. OF 15" RCP @ 0.50%, STRM #18
STRM #16	ROOF CONNECTION	NA		S = 903.05	-----
STRM #17	ROOF CONNECTION	NA		N = 902.95	-----
STRM #18	48" CB MH	R-2390	908.32	W = 902.71 N = 902.71 E = 902.71	26 L.F. OF 6" PVC @ 2.00%, STRM #19 49 L.F. OF 12" RCP @ 0.80%, STRM #20
STRM #19	ROOF CONNECTION	NA		S = 903.22	-----
STRM #20	48" CB MH	R-2390	907.37	W = 903.10 N = 903.10 S = 903.10	92 L.F. OF 12" RCP @ 1.00%, STRM #21 92 L.F. OF 12" RCP @ 1.00%, STRM #22

KEYED NOTES

KEYED NOTES ARE DENOTED BY [] ON PLAN.

- CONTRACTOR SHALL INSTALL MANHOLE IN LINE WITH EXISTING 8-INCH PVC PIPE. REFER TO SANITARY SEWER TABLE FOR INVERT. PRIOR TO INSTALLATION OF MANHOLE, CONTRACTOR SHALL CONTACT CIVIL ENGINEER WITH EXACT INVERT ELEVATION.
- LOCATION OF PROPOSED SANITARY SEWER SERVICE. REFER TO SANITARY SEWER TABLE FOR INVERT ELEVATIONS AND PIPE SIZES. STUB TO WITHIN 5- FEET OF PROPOSED BUILDING. COORDINATE EXACT LOCATION AND INVERT ELEVATION WITH MECHANICAL CONTRACTOR PRIOR TO THE START OF CONSTRUCTION.
- INSTALL 6-INCH GATE VALVE.
- REMOVE PLUG AND CONNECT TO EXISTING 8-INCH WATER STUB FOR PROPOSED PIPE CONNECTION.
- CONTRACTOR SHALL INSTALL MANHOLE IN LINE WITH EXISTING 12-INCH RCP PIPE. REFER TO STORM SEWER TABLE FOR APPROXIMATE INVERT. PRIOR TO INSTALLATION OF MANHOLE, CONTRACTOR SHALL CONTACT CIVIL ENGINEER WITH EXACT INVERT ELEVATION.
- INSTALL 8-INCH BY 8-INCH TEE.
- INSTALL 8-INCH BY 6-INCH TEE.
- STUB 6-INCH COMBINED DOMESTIC WATER LINE AND FIRE PROTECTION LINE TO WITHIN 5- FEET OF THE PROPOSED BUILDING. TOP OF WATER SERVICE SHALL BE 7.5 FEET BELOW FINISHED GRADE AT THE PROPOSED CONNECTION POINT. COORDINATE EXACT LOCATION WITH MECHANICAL AND STRUCTURAL PLANS PRIOR TO THE START OF CONSTRUCTION.
- INSTALL FIRE HYDRANT AND GATE VALVE. REFER TO DETAILS 1/C501 AND 2/C501.
- CONTRACTOR SHALL INSTALL MANHOLE IN LINE WITH EXISTING 12-INCH RCP PIPE. REFER TO STORM SEWER TABLE FOR INVERT. PRIOR TO INSTALLATION OF MANHOLE, CONTRACTOR SHALL CONTACT CIVIL ENGINEER WITH EXACT INVERT ELEVATION.
- INSTALL MANHOLE IN LINE WITH EXISTING STORM SEWER PIPES. REFER TO STORM SEWER TABLE FOR INVERTS.
- LOCATION OF PROPOSED ROOF DRAIN LEAD. REFER TO STORM SEWER TABLE FOR INVERT ELEVATIONS AND PIPE SIZES. COORDINATE EXACT LOCATION AND INVERT ELEVATION WITH MECHANICAL CONTRACTOR PRIOR TO THE START OF CONSTRUCTION.
- INSTALL 8-INCH BY 6-INCH REDUCER.
- INSTALL PIPE INSULATION. REFER TO DETAIL 8/C500.
- INSTALL 2015-4-C INLINE HYDRODYNAMIC SEPARATOR. REFER TO DETAIL 1/C504.
- INSTALL 6-INCH DIP 45' BEND.
- INSTALL FILTRATION SYSTEMS PER DETAIL 4/C502. FILTRATION SYSTEM SHALL PROVIDE THE FILTRATION VOLUME AND TOTAL STORAGE VOLUME NOTED ON DETAIL 4/C502 AND MEET THE RATE CONTROL REQUIREMENTS INDICATED ON SHEET C600. SYSTEM FOOTPRINT IS BASED ON CMP DESIGN. ANY ALTERNATE DESIGNS MUST BE APPROVED BY CIVIL ENGINEER PRIOR TO CONSTRUCTION. REFER TO AS-BUILT NOTE FOR REQUIRED AS-BUILT INFORMATION FOR PROPOSED STORMWATER MANAGEMENT SYSTEM.
- INSTALL ACCESS RISER PER MANUFACTURER'S RECOMMENDATIONS.
- INSTALL 8-INCH DIP 45' BEND.
- INSTALL 8-INCH DIP 12.25' BEND.
- DEFLECT 8-INCH WATERMAIN BELOW SEWER. REFER TO DETAIL 6/C501.

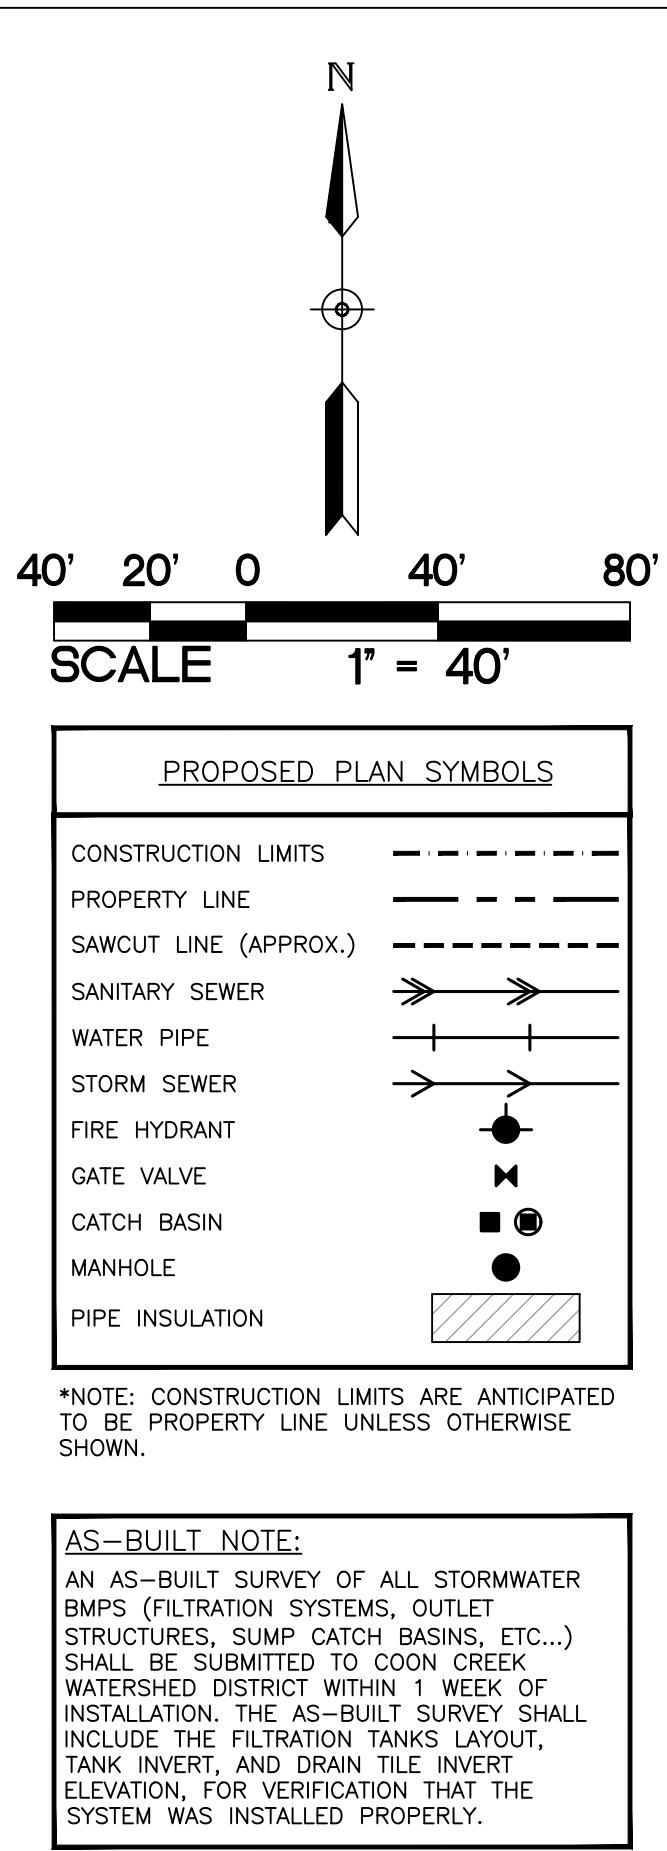

OWNER:

PINPOINT

Contact: Mike Breese
Phone: 612-978-5688
Email: mike@pinpointeg.com

little box

Address: 2744 Lyndale Ave S
Minneapolis, MN 55408
Phone: 612-804-6314
Email: jnelson@littleboxinc.com

CIVIL & STRUCTURAL:

BKBM ENGINEERS

Address: 6120 Earle Brown Dr. Ste 700
Minneapolis, MN 55430
Civil Phone: 763-843-0427
Structure Phone: 763-843-0443
BKBM Project No. 23169.50

MEP:

ERICKSEN ELLISON and Associates Inc.

Address: 305 2nd St NW Suite 105
New Brighton, MN 55112
Phone: 651-632-2300

LANDSCAPE:

DF/ DAMON FARBER LANDSCAPE ARCHITECTS

Address: 310 S 4th Ave. Ste 7050
Minneapolis, MN 55415
Phone: 763-257-7928

I hereby certify that this plan, specification or report was prepared by me or under my direct supervision and that I am a duly Licensed PROFESSIONAL ENGINEER under the laws of the State of MN

Kevin A. Bohl
Kevin A. Bohl
License Number: 52209 Date: 07/12/2023

SOUTH SIDE ENTERTAINMENT DISTRICT

A Development By: PinPoint Equity Group



NO	DESCRIPTION	DATE

© 2023. This is exclusive property only to be used for purposes loaned. Copying or reproducing is prohibited. Return upon request.

PROJ NO
DATE 2023/07/12
DRAWN BY WH
CHECK BY NPA

UTILITY PLAN

C300

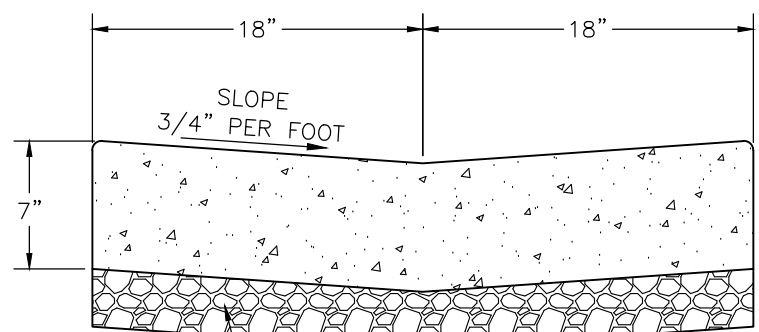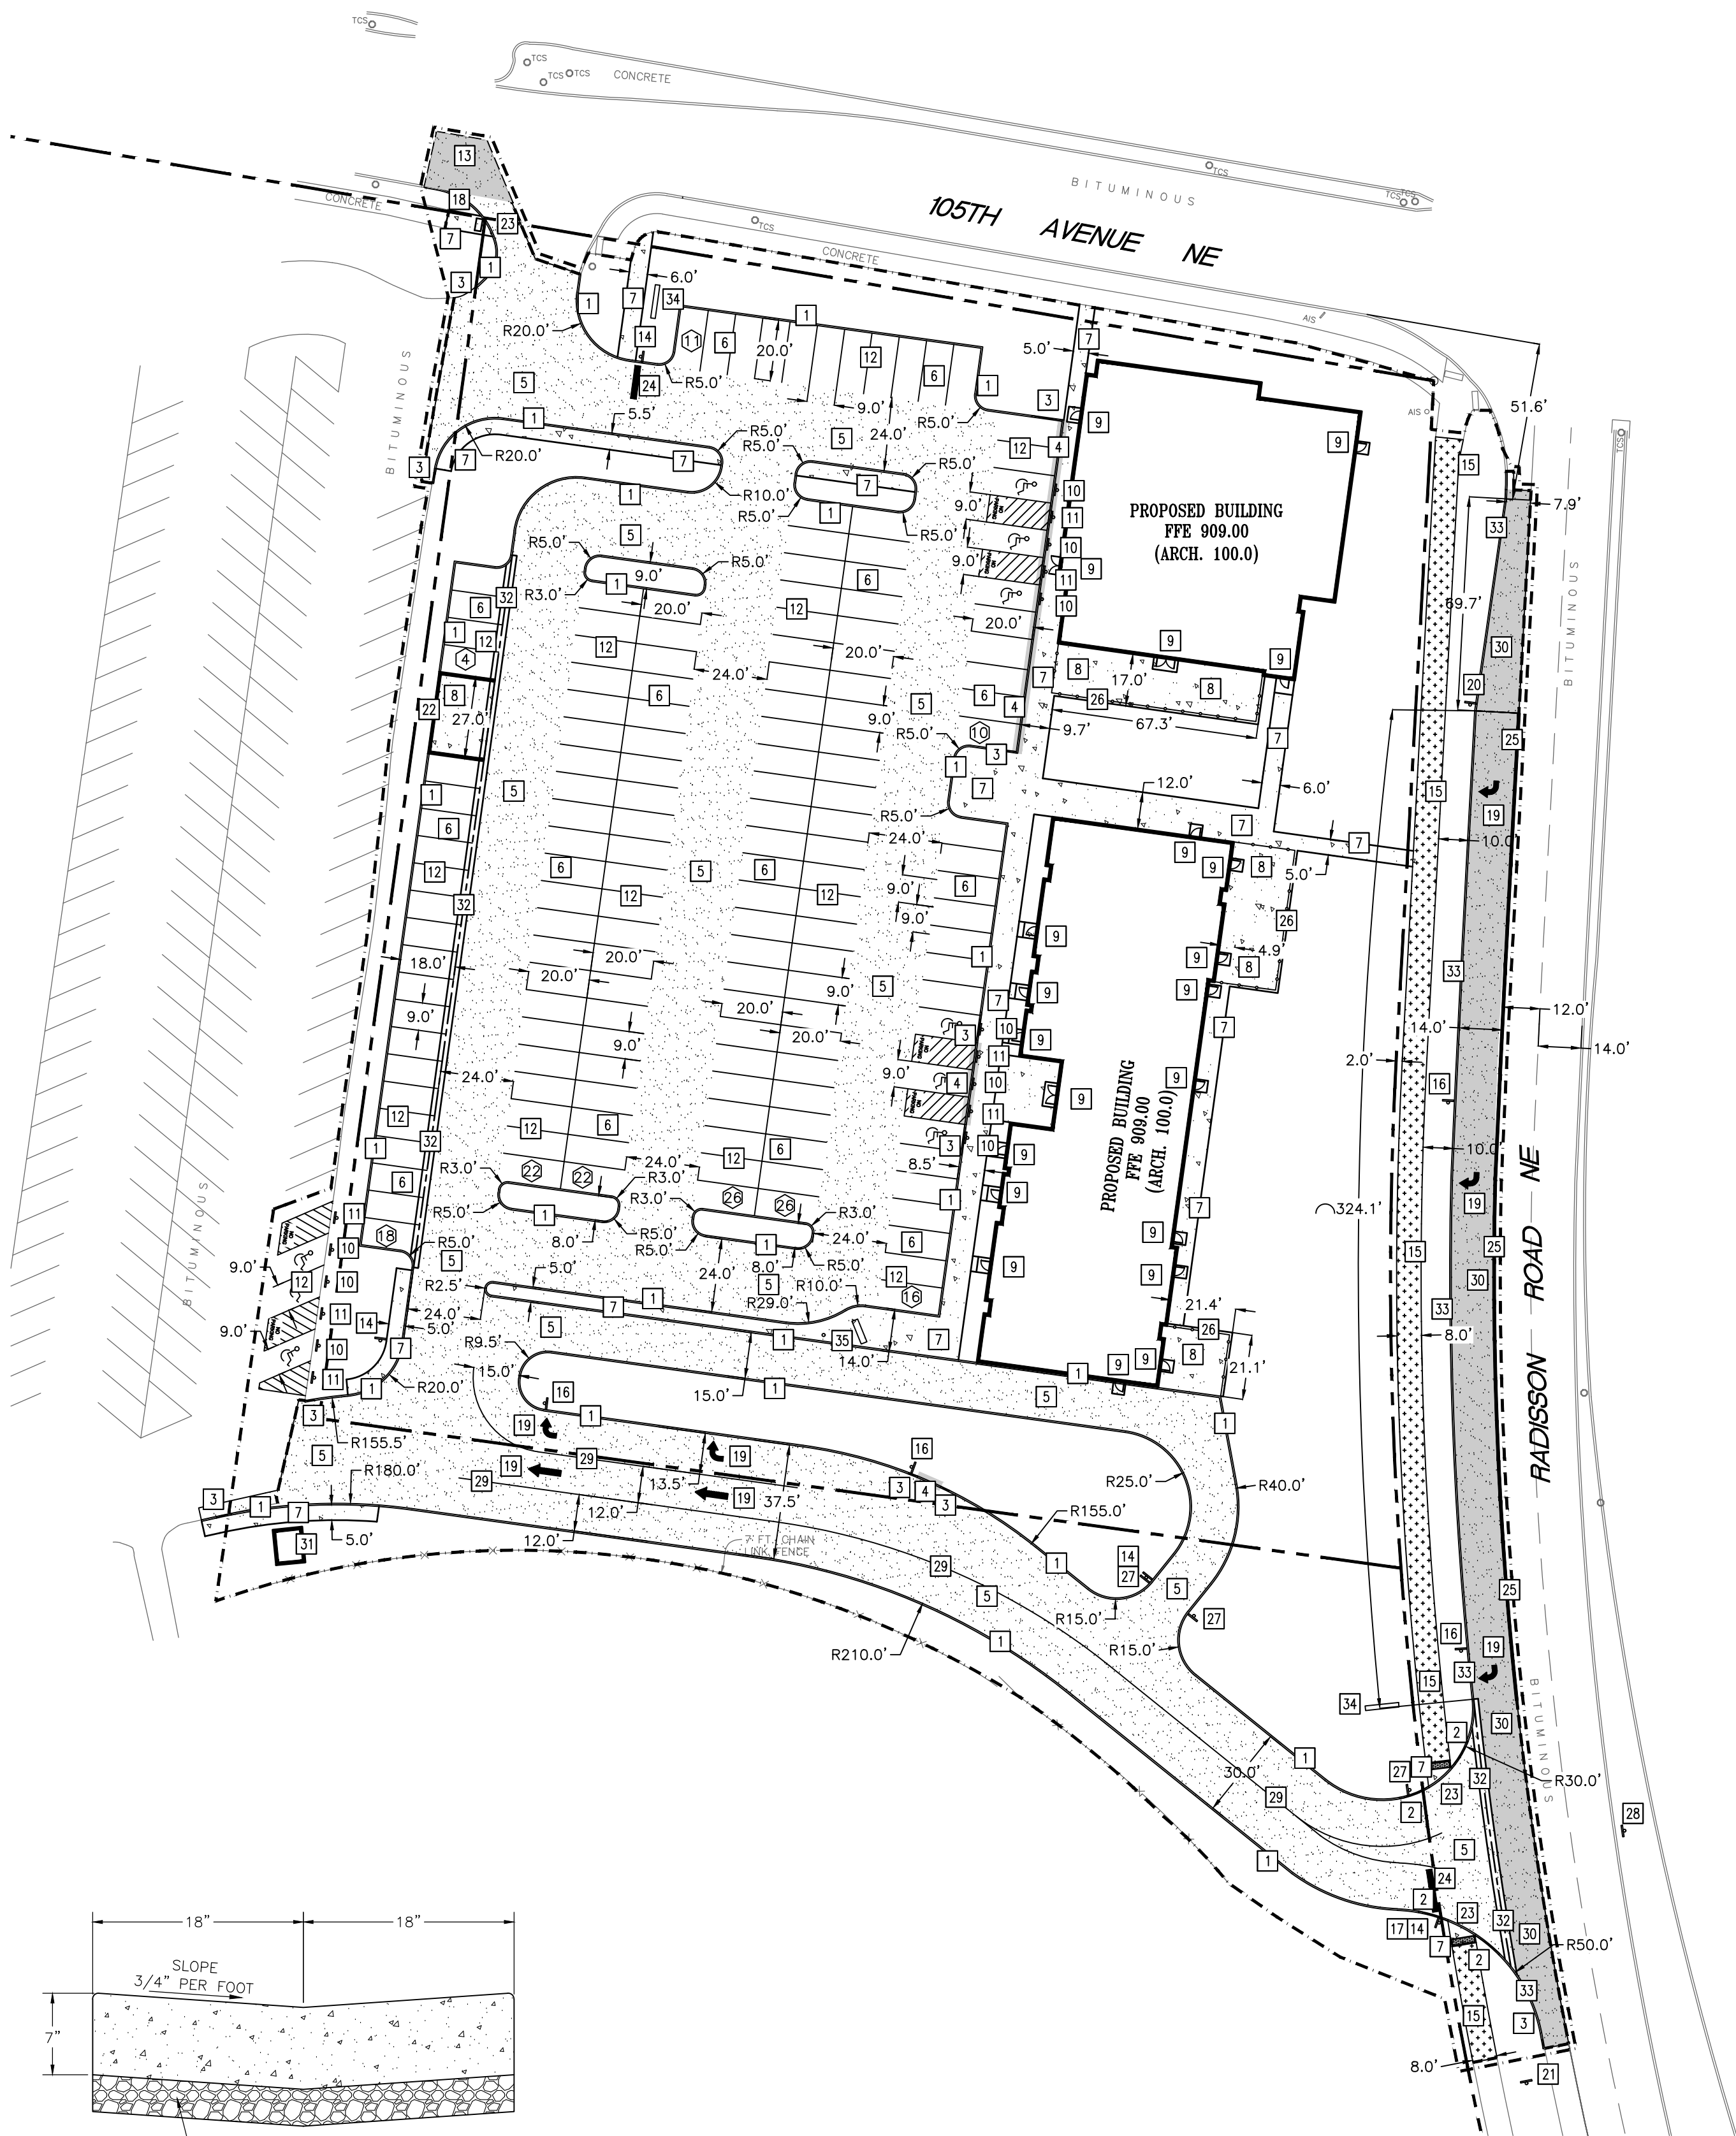

2.5" MIN. CLASS 5 AGGREGATE BASE (100% CRUSHED) PER MN/DOT SPECIFICATION 3138, COMPACTED TO AT LEAST 100% STANDARD PROCTOR DENSITY.

NOTES:

- CONSTRUCT VALLEY GUTTER IN ACCORDANCE WITH MNDOT SPECIFICATION 2531.
- CONTRACTOR SHALL EXTEND AGGREGATE BASE BELOW CONCRETE VALLEY GUTTER A MINIMUM OF 2" OR TO BOTTOM OF ADJACENT PAVEMENT AGGREGATE BASE, WHICH EVER IS GREATER.

2 CONCRETE VALLEY GUTTER NOT TO SCALE

1 PAVING AND GEOMETRIC PLAN 1" = 40'

PROPOSED PLAN SYMBOLS	
CONSTRUCTION LIMITS	---
PROPERTY LINE	---
SAWCUT LINE (APPROX.)	---
BITUMINOUS PAVEMENT	[Pattern]
MATCH EXISTING BITUMINOUS PAVEMENT	[Pattern]
CONCRETE PAVEMENT/SIDEWALK	[Pattern]
BITUMINOUS PATH	[Pattern]
FLAT CURB AND GUTTER	[Pattern]
PEDESTRIAN CURB RAMP	[Symbol]
ACCESSIBLE PARKING SYMBOL	[Symbol]
SIGN	[Symbol]
PARKING STALL COUNT	[Symbol]

ABBREVIATIONS	
BM	Benchmark
CB	Catch Basin
CONC	Concrete
ELEV	Elevation
EX	Existing
FFE	Finished Floor Elevation
HHF	Fiber Optic Handhole
INV	Invert
R	Radius
TCS	Traffic Control Sign
TL	Traffic Light
TNH	Top Nut Hydrant
MNMTCD	Minnesota Manual on Uniform Traffic Control Devices

*NOTE: CONSTRUCTION LIMITS ARE ANTICIPATED TO BE PROPERTY LINE UNLESS OTHERWISE SHOWN.

NOTE: FOR WORK WITHIN ANOKA COUNTY R/W: THE 2020 EDITION OF THE MINNESOTA DEPARTMENT OF TRANSPORTATION STANDARD SPECIFICATIONS FOR CONSTRUCTION AND THE SUPPLEMENTAL SPECIFICATIONS DATED SEPTEMBER 2022 SHALL GOVERN.

KEYED NOTES

KEYED NOTES ARE DENOTED BY [NO] ON PLAN.

- INSTALL B612 CONCRETE CURB AND GUTTER. REFER TO DETAIL 1/C503.
- PROVIDE 10-FOOT TRANSITION BETWEEN CURB TYPES.
- INSTALL NOSE-DOWN CURB SECTION. REFER TO DETAIL 5/C503.
- INSTALL FLAT CURB SECTION. REFER TO DETAIL 4/C503.
- INSTALL HEAVY-DUTY BITUMINOUS PAVEMENT. REFER TO DETAIL 7/C503.
- INSTALL LIGHT-DUTY BITUMINOUS PAVEMENT. REFER TO DETAIL 6/C503.
- INSTALL CONCRETE WALK. REFER TO DETAIL 2/C503.
- INSTALL CONCRETE PAVEMENT. REFER TO DETAIL 8/C503.
- STOOP. REFER TO STRUCTURAL PLANS AND DETAILS.
- INSTALL ACCESSIBLE PARKING SIGN. REFER TO DETAIL 9/C503.
- INSTALL NO PARKING ACCESS AISLE SIGN. REFER TO DETAIL 9/C503.
- PAINT PARKING LOT STRIPING AND NO PARKING AREA. 4" WIDE STRIPES, WHITE IN COLOR. STRIPING FOR CROSS HATCH SHALL BE AS SHOWN SPACED 3' APART.
- INSTALL NEW BITUMINOUS PAVEMENT TO MATCH EXISTING PAVEMENT CROSS SECTION. FOR BIDDING PURPOSES REFER TO DETAIL 7/C503. INTENT IS TO MATCH EXISTING PAVEMENT CROSS SECTION.
- INSTALL STOP SIGN. REFER TO DETAIL 9/C503.
- INSTALL BITUMINOUS TRAIL. REFER TO DETAIL 3/C503.
- INSTALL RIGHT LANE MUST TURN RIGHT SIGN. REFER TO DETAILS 7/C501 AND 9/C503.
- INSTALL RIGHT TURN ONLY SIGN. SIGN SHALL BE MOUNTED BELOW STOP SIGN ON SAME POLE. REFER TO DETAIL 9/C503.
- INSTALL B618 CONCRETE CURB AND GUTTER. REFER TO DETAIL 1/C503.
- PAINT TRAFFIC ARROW AS SHOWN, WHITE IN COLOR.
- REINSTALL SALVAGED ANOKA COUNTY SOUTH 52 SIGN. FOR SIGN POST REFER TO DETAIL 7/C501.
- REINSTALL SALVAGED NO PARKING SIGN. FOR SIGN POST REFER TO DETAIL 7/C501.
- INSTALL SCREENING WALL. REFER TO ARCHITECTURAL PLANS AND DETAILS.
- INSTALL PEDESTRIAN CURB RAMP. REFER TO DETAIL 10/C503 FOR TRUNCATED DOOMS. REFER TO MN/DOT STANDARD PLAN 5-297.250 AND MN/DOT STANDARD PLATE 7038.
- STRIPE STOP BAR, 24" WIDE AND WHITE IN COLOR.
- STRIPE LANE DELINEATION, 4" WIDE AND WHITE IN COLOR.
- INSTALL FENCE. REFER TO ARCHITECTURAL PLANS AND DETAILS.
- INSTALL DO NOT ENTER SIGN. REFER TO DETAIL 9/C503.
- INSTALL ONE WAY R6-1 SIGN. REFER TO DETAIL 8/C501.
- STRIPE LANE DELINEATION, 4" WIDE AND YELLOW IN COLOR.
- INSTALL NEW BITUMINOUS PAVEMENT TO MATCH EXISTING PAVEMENT CROSS SECTION. REFER TO DETAIL 11/C503. INTENT IS TO MATCH EXISTING PAVEMENT CROSS SECTION. REFER TO DETAIL 5/C502 FOR MILL AND OVERLAY MATCH POINT OF EXISTING AND PROPOSED BITUMINOUS.
- LOCATION OF SALVAGED PICNIC SHELTER.
- INSTALL CONCRETE VALLEY GUTTER. REFER TO DETAIL 2/C400.
- INSTALL B418 CURB. REFER TO DETAIL 2/C504.
- MONUMENT SIGN. REFER TO ARCHITECTURAL PLANS AND DETAILS.
- MENU SIGN AND SPEAKER. REFER TO ARCHITECTURAL PLANS AND DETAILS.

PAVING NOTES:

- CONTRACTOR SHALL FOLLOW ALL CITY OF BLAINE STANDARDS AND SPECIFICATIONS.
- ALL DIMENSIONS ARE TO FACE OF CURB UNLESS NOTED OTHERWISE.
- ALL CURB AND GUTTER IS TO BE B612 CONCRETE CURB AND GUTTER UNLESS NOTED OTHERWISE.
- NO SIDEWALK IS TO HAVE MORE THAN A 2% CROSS SLOPE OR MORE THAN A 5% LONGITUDINAL SLOPE.
- REFER TO ARCHITECTURAL PLANS FOR PROPOSED BUILDING LAYOUT.
- FOLLOW ALL CITY OF BLAINE AND ANOKA COUNTY RULES, REGULATIONS, AND SPECIFICATIONS WHEN WORKING IN PUBLIC RIGHT OF WAY.
- STRIPE PARKING LOTS AS SHOWN. ALL PARKING STALLS ARE TO BE 9 FEET WIDE BY 20 FEET LONG, UNLESS NOTED OTHERWISE.
- ACCESSIBLE AISLES SHALL BE STRIPED PER MN CODE (SECTION 502), WHERE "NO PARKING" SIGNAGE WOULD OBSTRUCT A CURB RAMP OR ACCESSIBLE ROUTE, "NO PARKING" SHALL BE PRINTED ON THE SURFACE OF THE ACCESS AISLE.
- THE CONTRACTOR IS TO CONTACT THE CITY OF BLAINE FIRE MARSHALL FOR THE EXACT PLACEMENT OF FIRE LANES, YELLOW-PAINTED CURBING, AND NO PARKING AREAS FOR FIRE PROTECTION PURPOSES.
- REFER TO STRUCTURAL PLANS FOR STOOP DETAILS. ALL WALKS ARE TO BE CENTERED ON THE DOORS.
- INSTALL APPROPRIATE EXPANSION MATERIAL WHERE CONCRETE IS ADJACENT TO BUILDING FACE.
- ALL EXPANSION AND ISOLATION JOINTS SHALL BE SEALED PER SPECIFICATIONS.
- MATCH NEW PAVEMENT, CURB AND GUTTER, AND SIDEWALK INTO EXISTING. NO ABRUPT GRADE TRANSITIONS OR PONDING OF WATER WILL BE ALLOWED.
- SAWCUT EXISTING PAVEMENT, SIDEWALK, AND CURB AND GUTTER TO NEAREST JOINT. COORDINATE REMOVAL LIMITS WITH SITE DEMOLITION CONTRACTOR AND CONSTRUCTION MANAGER.
- INSTALL DRIVE ENTRANCE PER CITY OF BLAINE STANDARDS AND SPECIFICATIONS. FOLLOW ALL CITY OF BLAINE AND ANOKA COUNTY REQUIREMENTS FOR TRAFFIC CONTROL.
- REFER TO SPECIFICATIONS FOR GRADE VERIFICATION SURVEY REQUIREMENTS PRIOR TO PLACEMENT OF SUB-BASE MATERIAL, BASE MATERIAL, AND PAVEMENTS/SIDEWALKS.

OWNER:

PINPOINT

Contact: Mike Breese
Phone: 612-978-3688
Email: mike@pinpointeg.com




Address: 2744 Lyndale Ave S
Minneapolis, MN 55408
Phone: 612-804-6314
Email: jnelson@littleboxinc.com

CIVIL & STRUCTURAL:



Address: 6120 Earle Brown Dr. Ste 700
Minneapolis, MN 55430
Civil Phone: 763-843-0427
Structure Phone: 763-843-0443
BKBM Project No. 23169.50

MEP:

 

Address: 305 2nd St NW Suite 105
New Brighton, MN 55112
Phone: 651-632-2300

LANDSCAPE:



Address: 310 S 4th Ave. Ste 7050
Minneapolis, MN 55415
Phone: 763-257-7928

I hereby certify that this plan, specification or report was prepared by me or under my direct supervision and that I am a duly Licensed PROFESSIONAL ENGINEER under the laws of the State of MN

Kevin A. Bohl

Kevin A. Bohl
License Number: 52209 Date: 07/12/2023

SOUTH SIDE ENTERTAINMENT DISTRICT

A Development By: PinPoint Equity Group

NO	DESCRIPTION	DATE


© 2023. This is exclusive property only to be used for purposes loaned. Copying or reproducing is prohibited. Return upon request.





P	PROJ NO
	DATE 2023/07/12
	DRAWN BY WH
	CHECK BY NPA

PAVING AND GEOMETRIC PLAN

C400

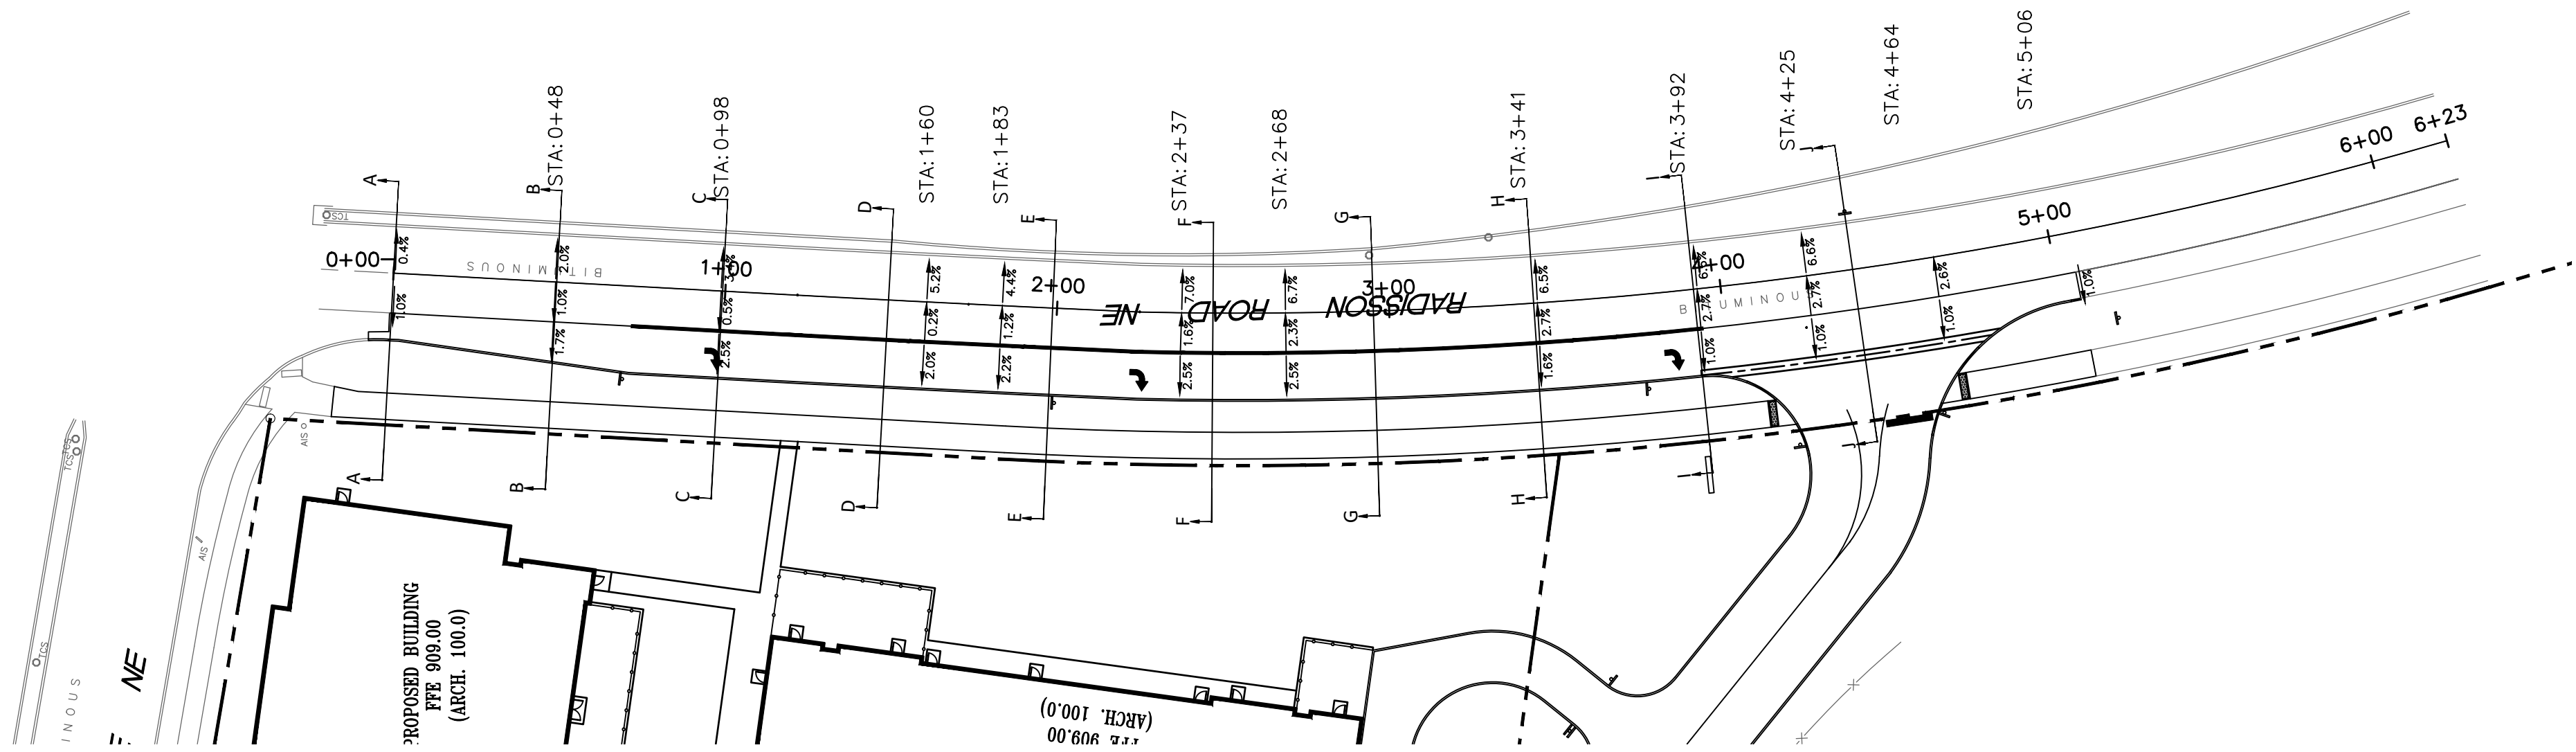

1 RADISSON ROAD NE
C401 1" = 40'

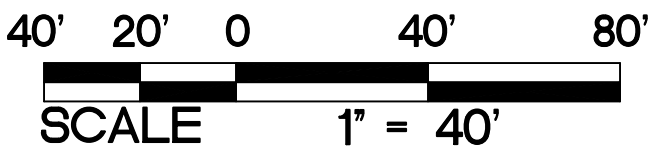 


SUPER ELEVATION TRANSITION RATE:


A LANE WIDTH OF 14- FEET AND ADJUSTMENT FACTOR OF 1.5 IS BEING USED FOR SUPER ELEVATION RUNOFF DISTANCE CALCULATIONS.

A 1:400 SUPER ELEVATION TRANSITION RATE IS BEING USED, EXCEPT BETWEEN STATION 0+48 AND 0+98 WHERE A 1:300 TRANSITION RATE IS USED.


APPROVED FOR COUNTY TURN LANE ITEMS ONLY
(SHEETS C100, C200, C300, C400, C401, C500, C501, C502, C503, C504, C600, C601)
ANOKA COUNTY ENGINEER _____ DATE _____

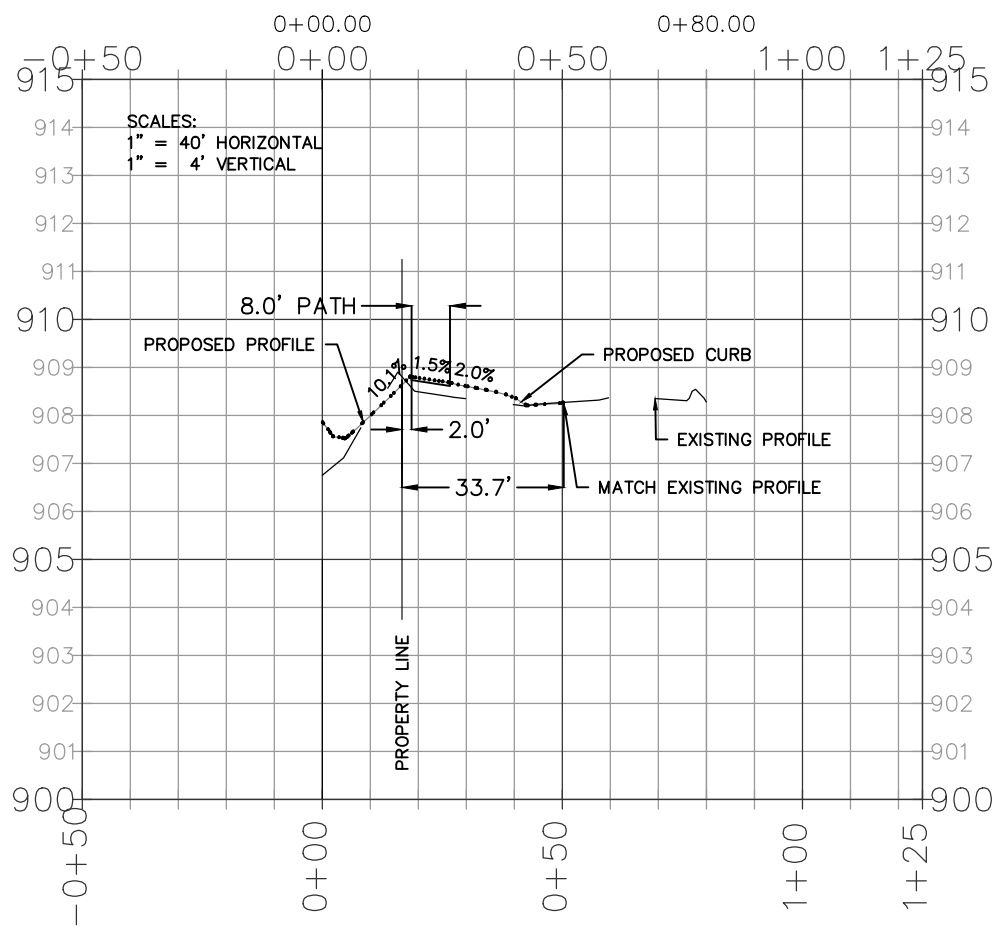


SECTION A - A

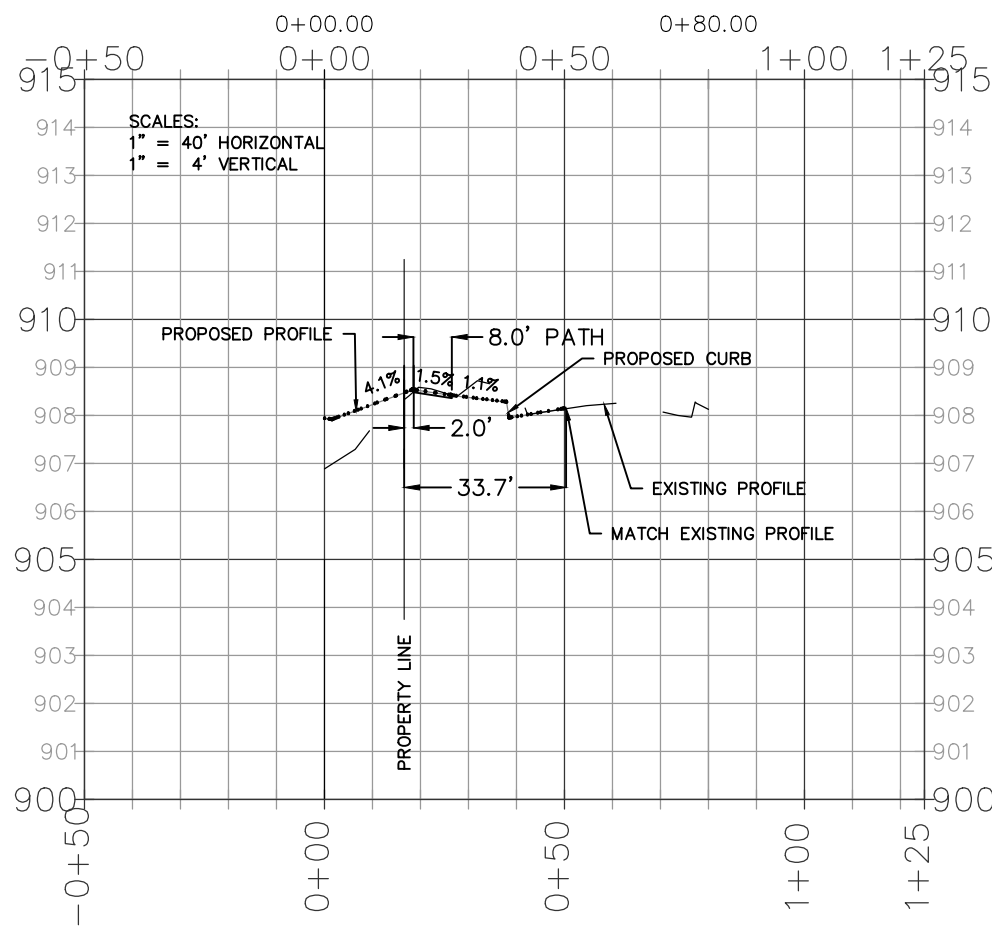


SECTION B - B

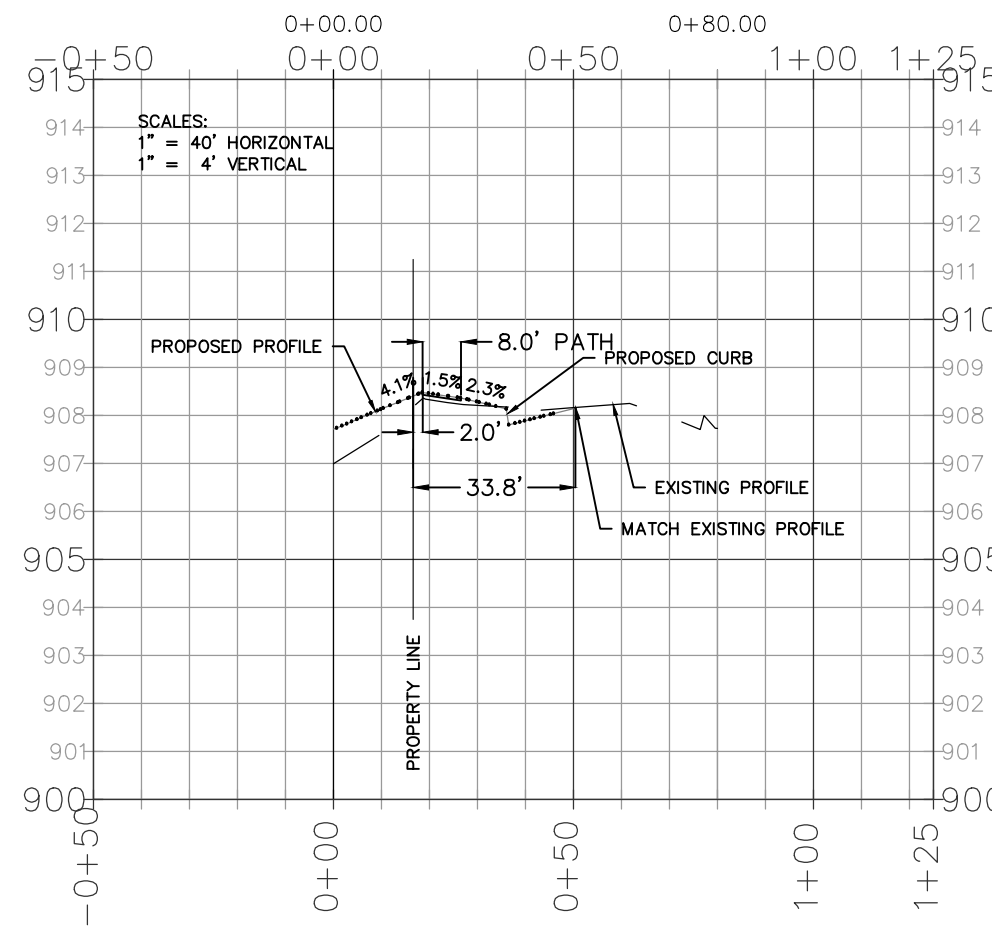


SECTION C - C

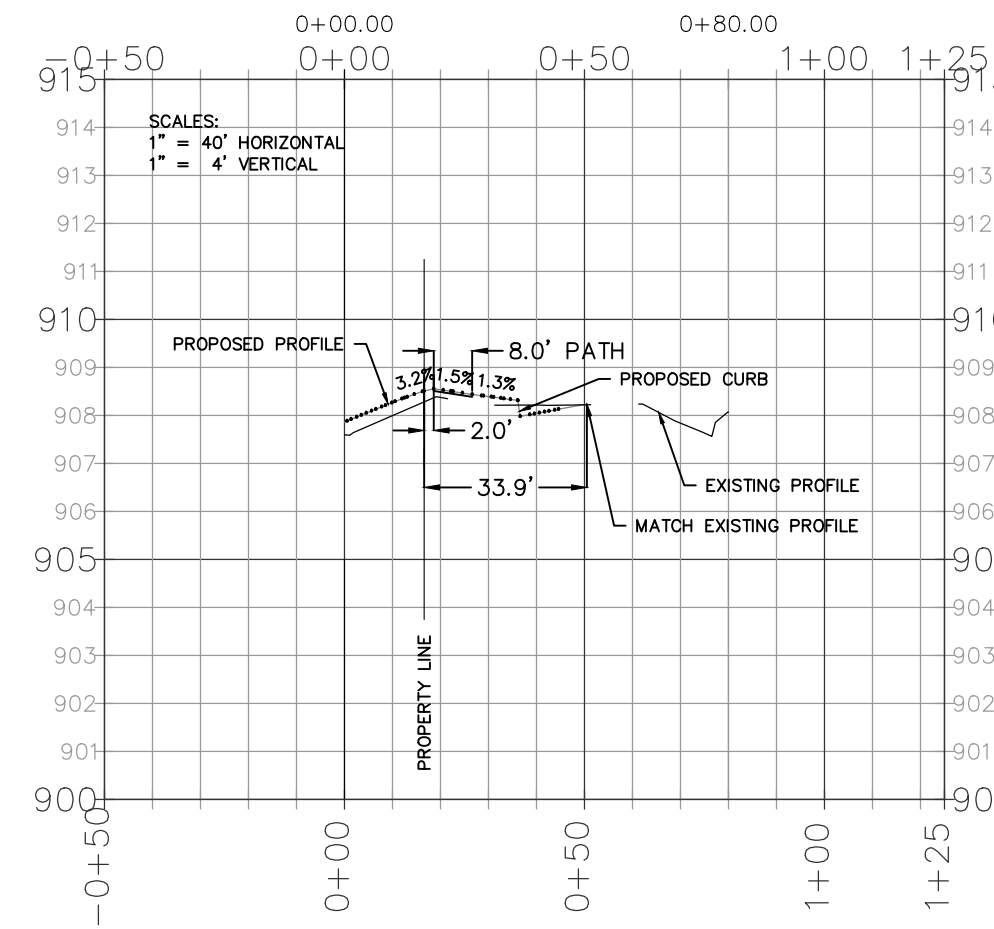


SECTION D - D

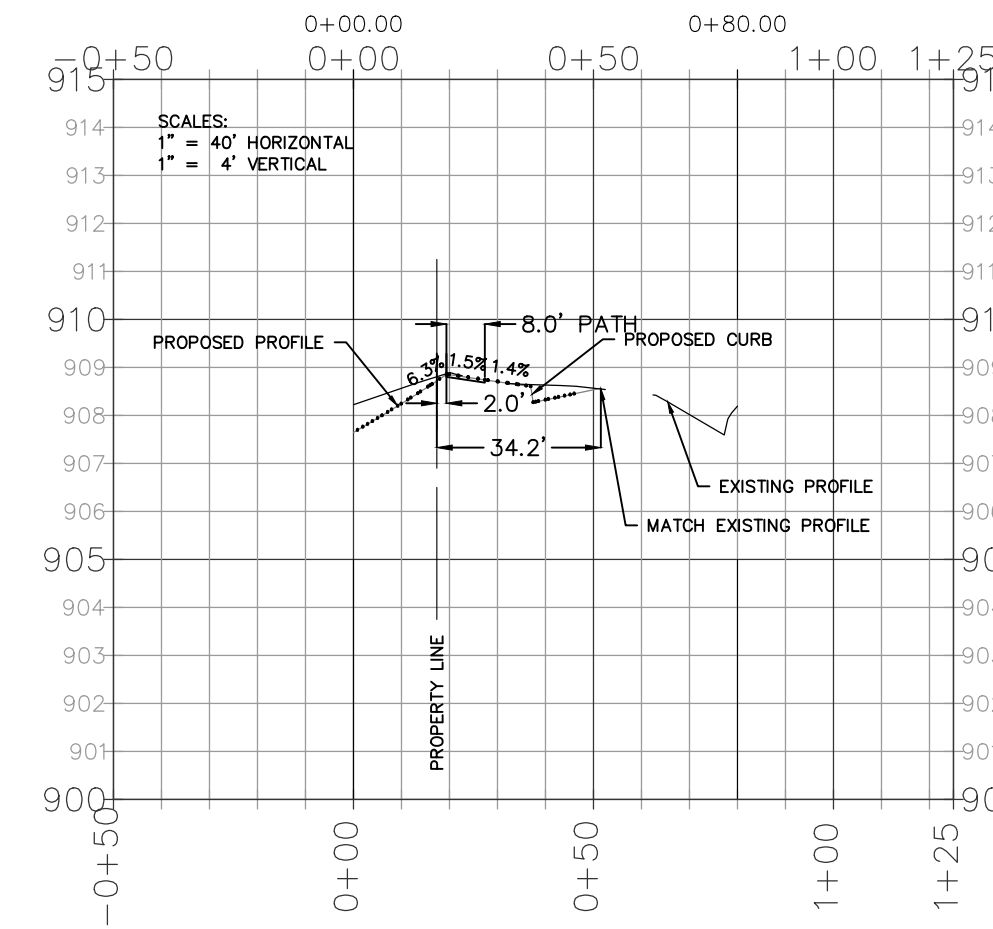


SECTION E - E

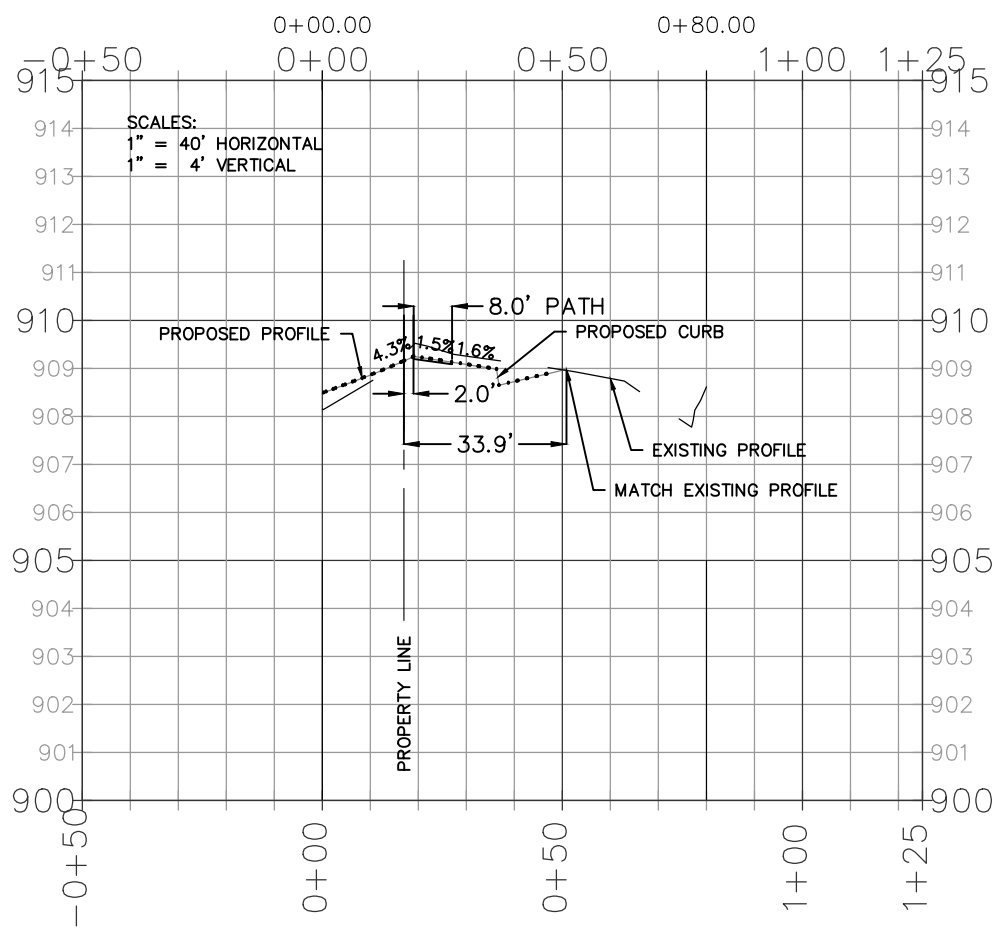


SECTION F - F

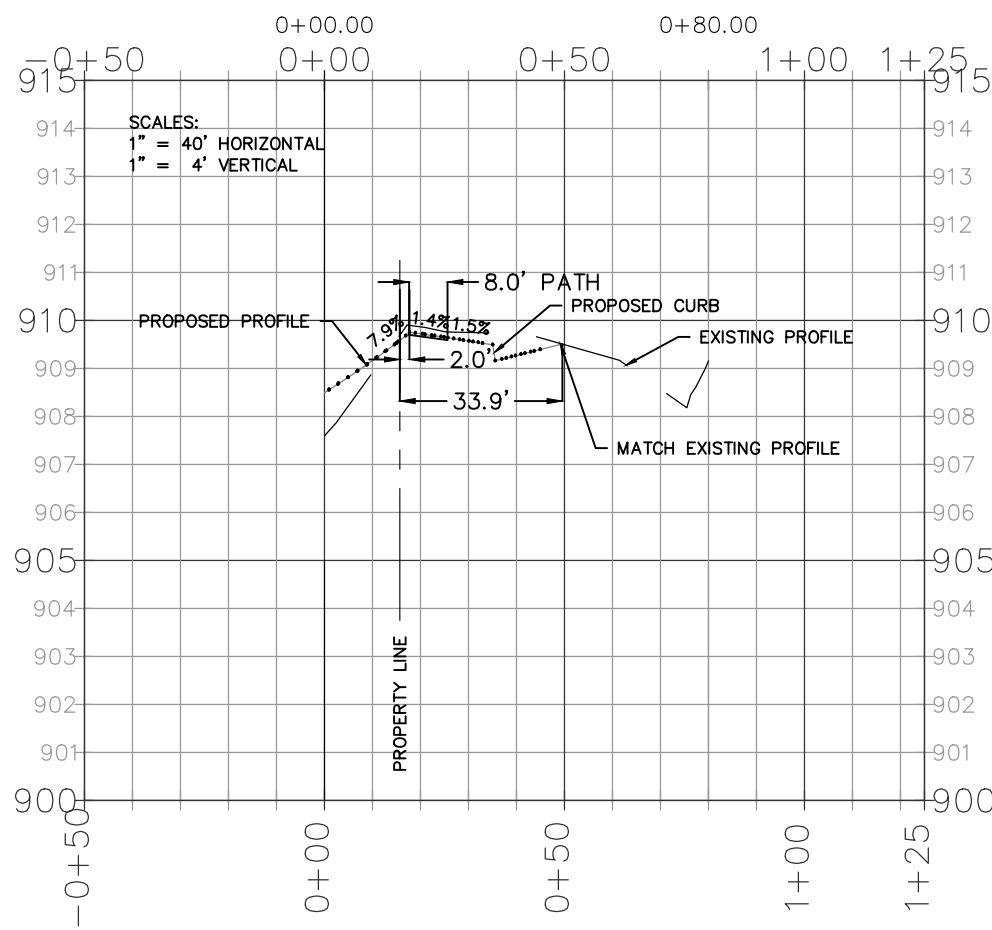


SECTION G - G

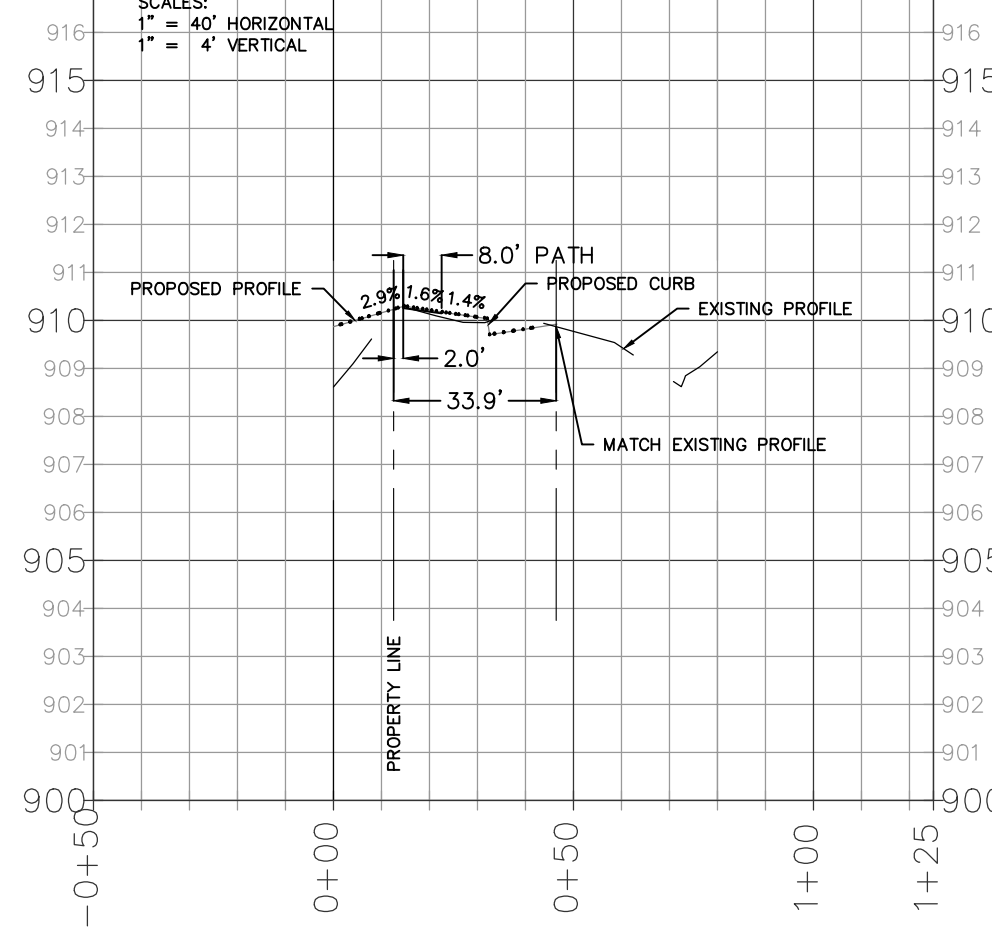

SECTION H - H

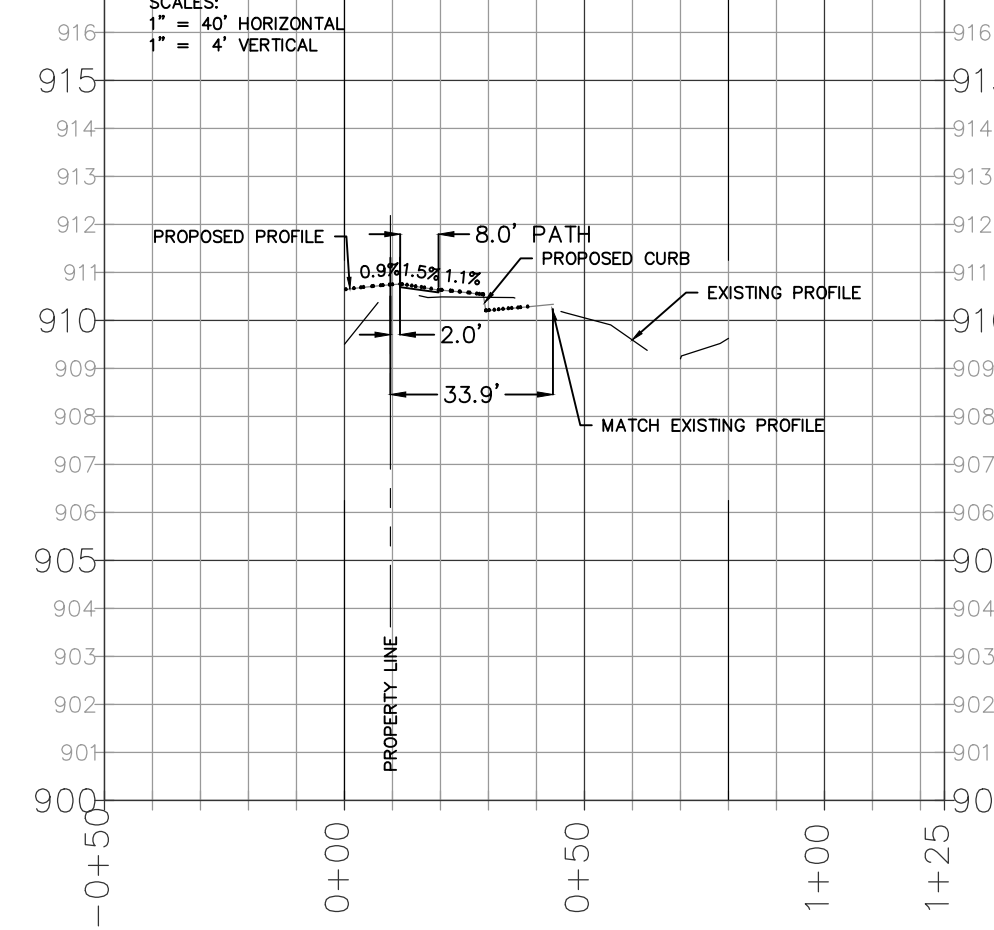

SECTION I - I

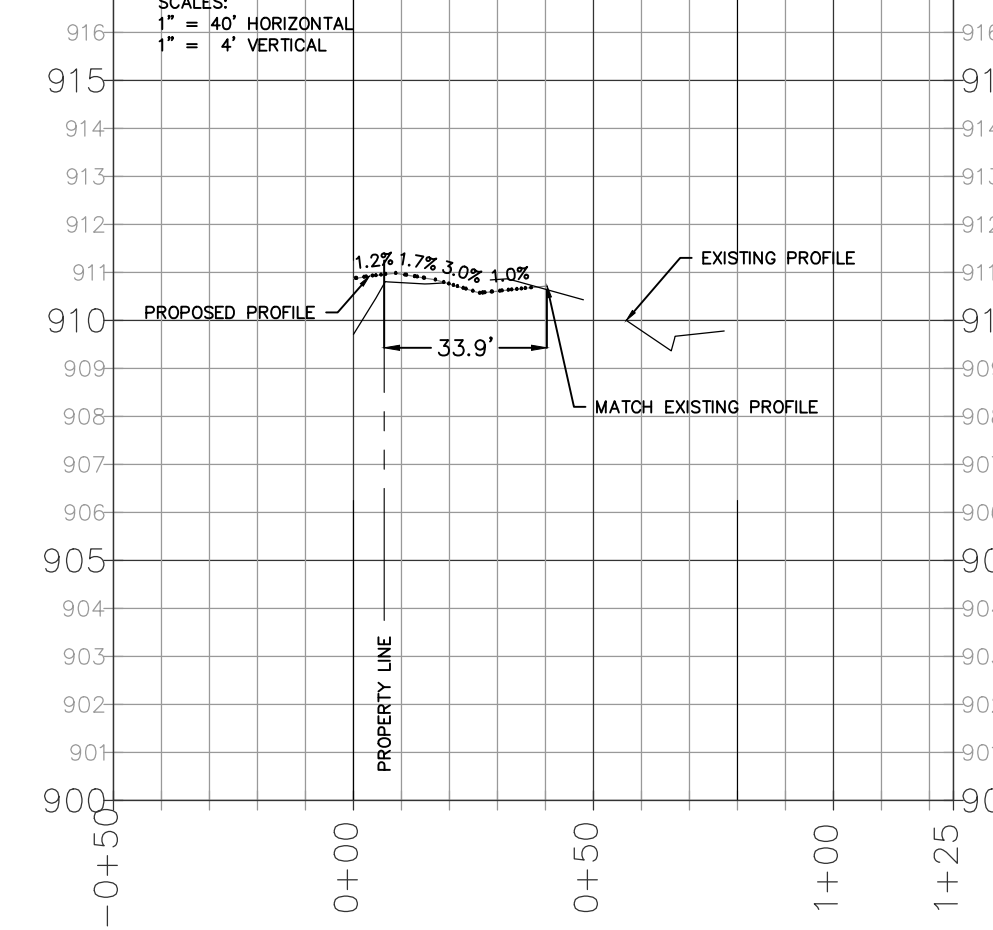

SECTION J - J

OWNER:
PINPOINT
Contact: Mike Breese
Phone: 612-978-3688
Email: mike@pinpointeng.com

little box
Address: 2744 Lyndale Ave S
Minneapolis, MN 55408
Phone: 612-804-6314
Email: jnelson@littleboxinc.com

CIVIL & STRUCTURAL:
BKBM ENGINEERS
Address: 6120 Earle Brown Dr. Ste 700
Minneapolis, MN 55408
Civil Phone: 763-843-0427
Structure Phone: 763-843-0443
BKBM Project No. 23169.50

MEP:
EEA ERICKSEN ELLISON
and Associates Inc.
Address: 305 2nd St NW Suite 105
New Brighton, MN 55112
Phone: 651-632-2300

LANDSCAPE:
DF/ DAMON FARBER
LANDSCAPE ARCHITECTS
Address: 310 S 4th Ave. Ste 7050
Minneapolis, MN 55415
Phone: 763-257-7928

I hereby certify that this plan, specification or report was prepared by me or under my direct supervision and that I am a duly Licensed PROFESSIONAL ENGINEER under the laws of the State of MN
Kevin A. Bohl
Kevin A. Bohl
License Number: 52209 Date: 07/12/2023

SOUTH SIDE ENTERTAINMENT DISTRICT
A Development By:
PinPoint Equity Group





NO	DESCRIPTION	DATE

© 2023. This is exclusive property only to be used for purposes loaned. Copying or reproducing is prohibited. Return upon request.

P	PROJ NO
	DATE 2023/07/12
	DRAWN BY WH
	CHECK BY NPA

RADISSON ROAD
CROSS SECTIONS

C401

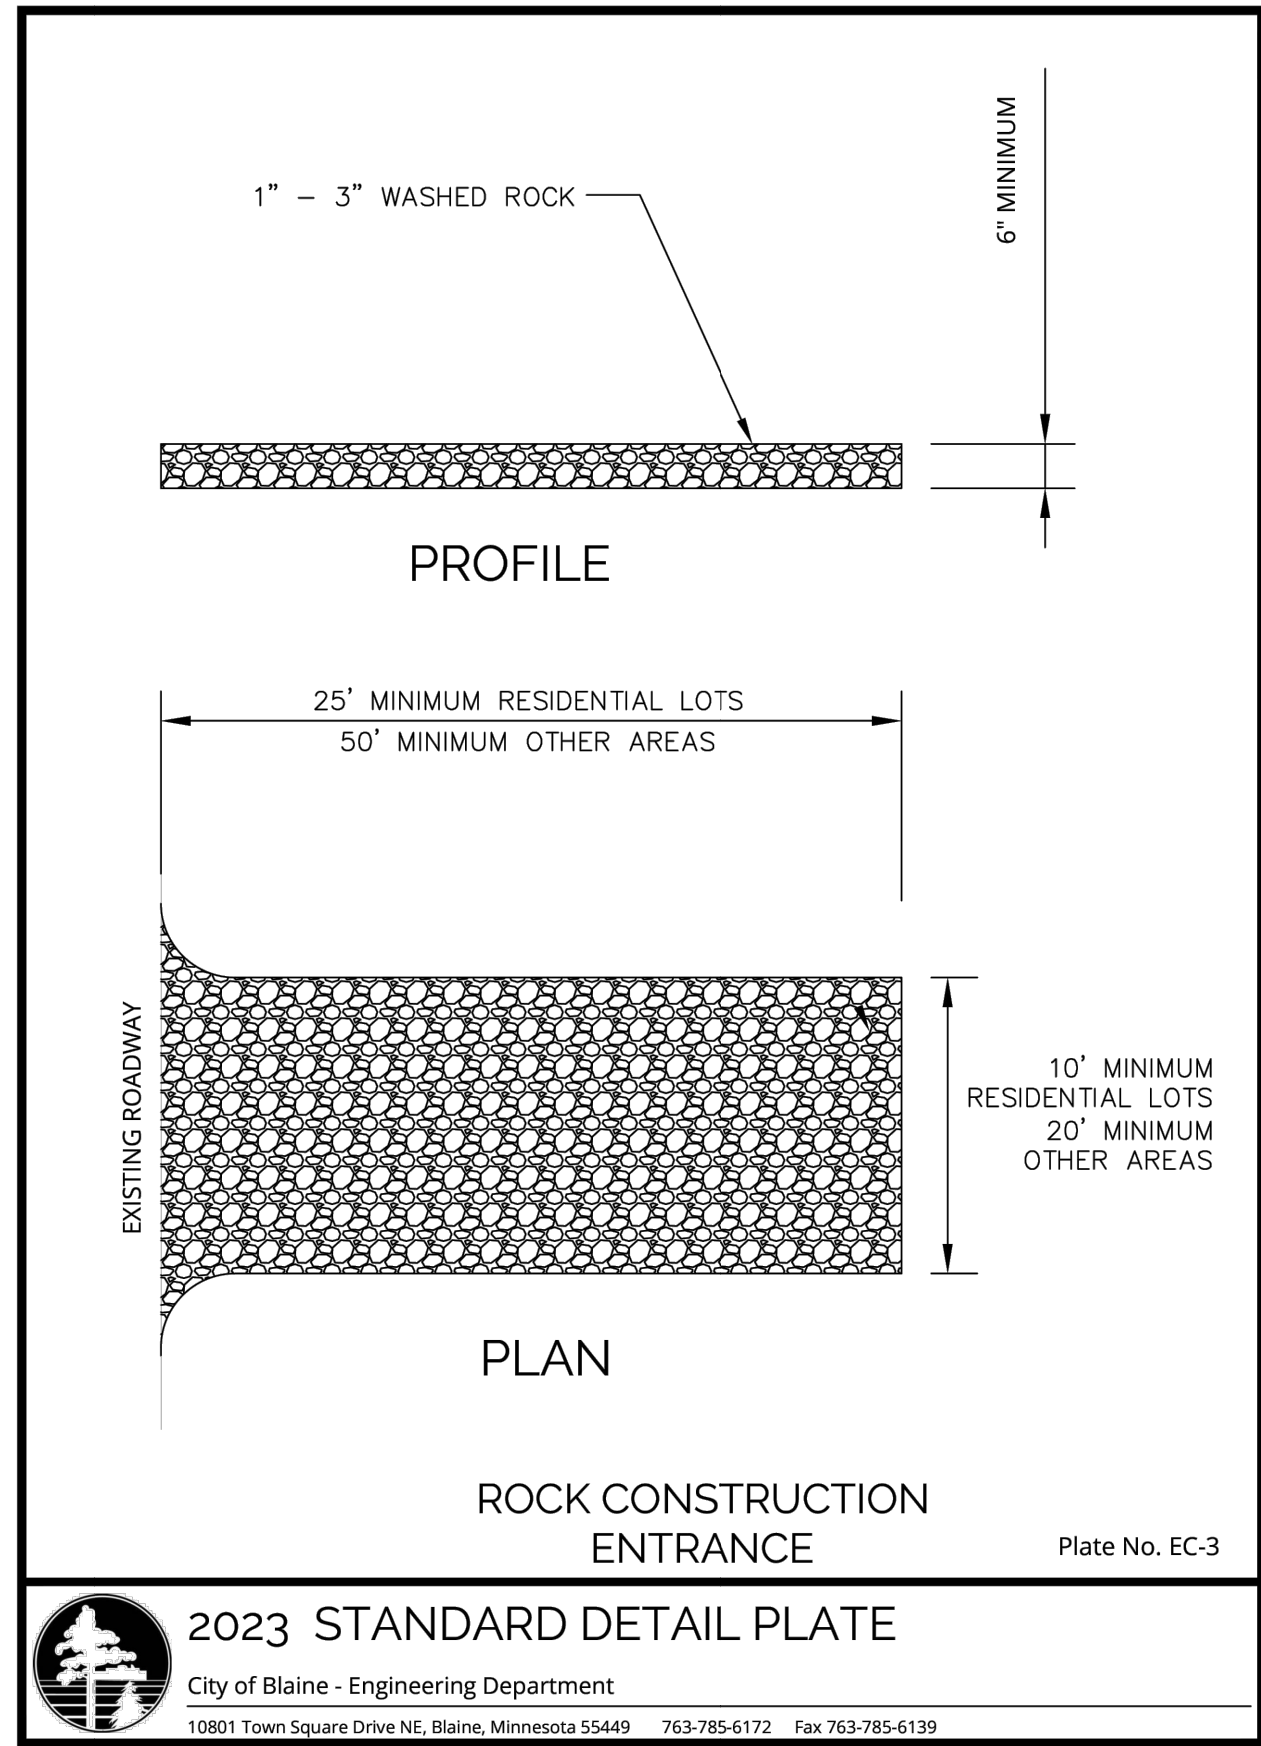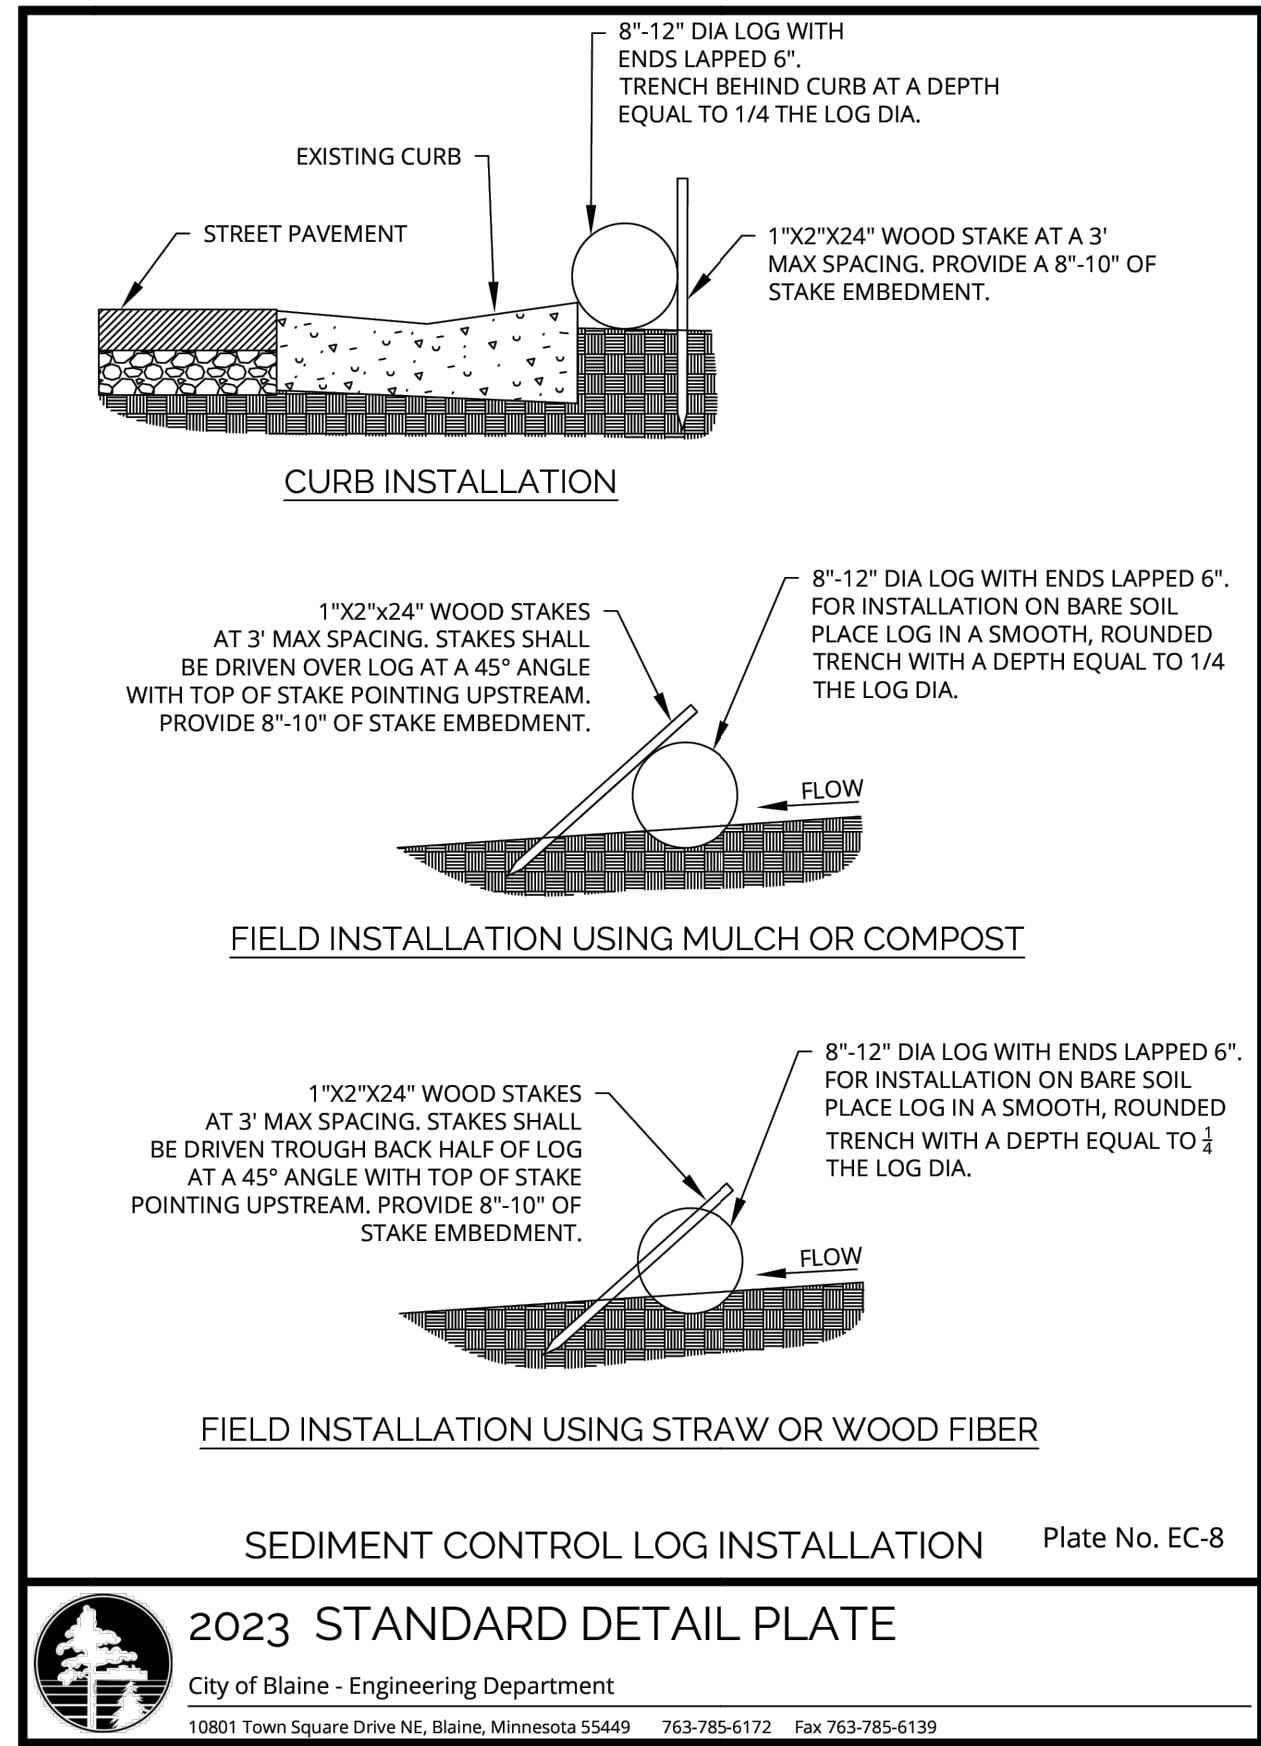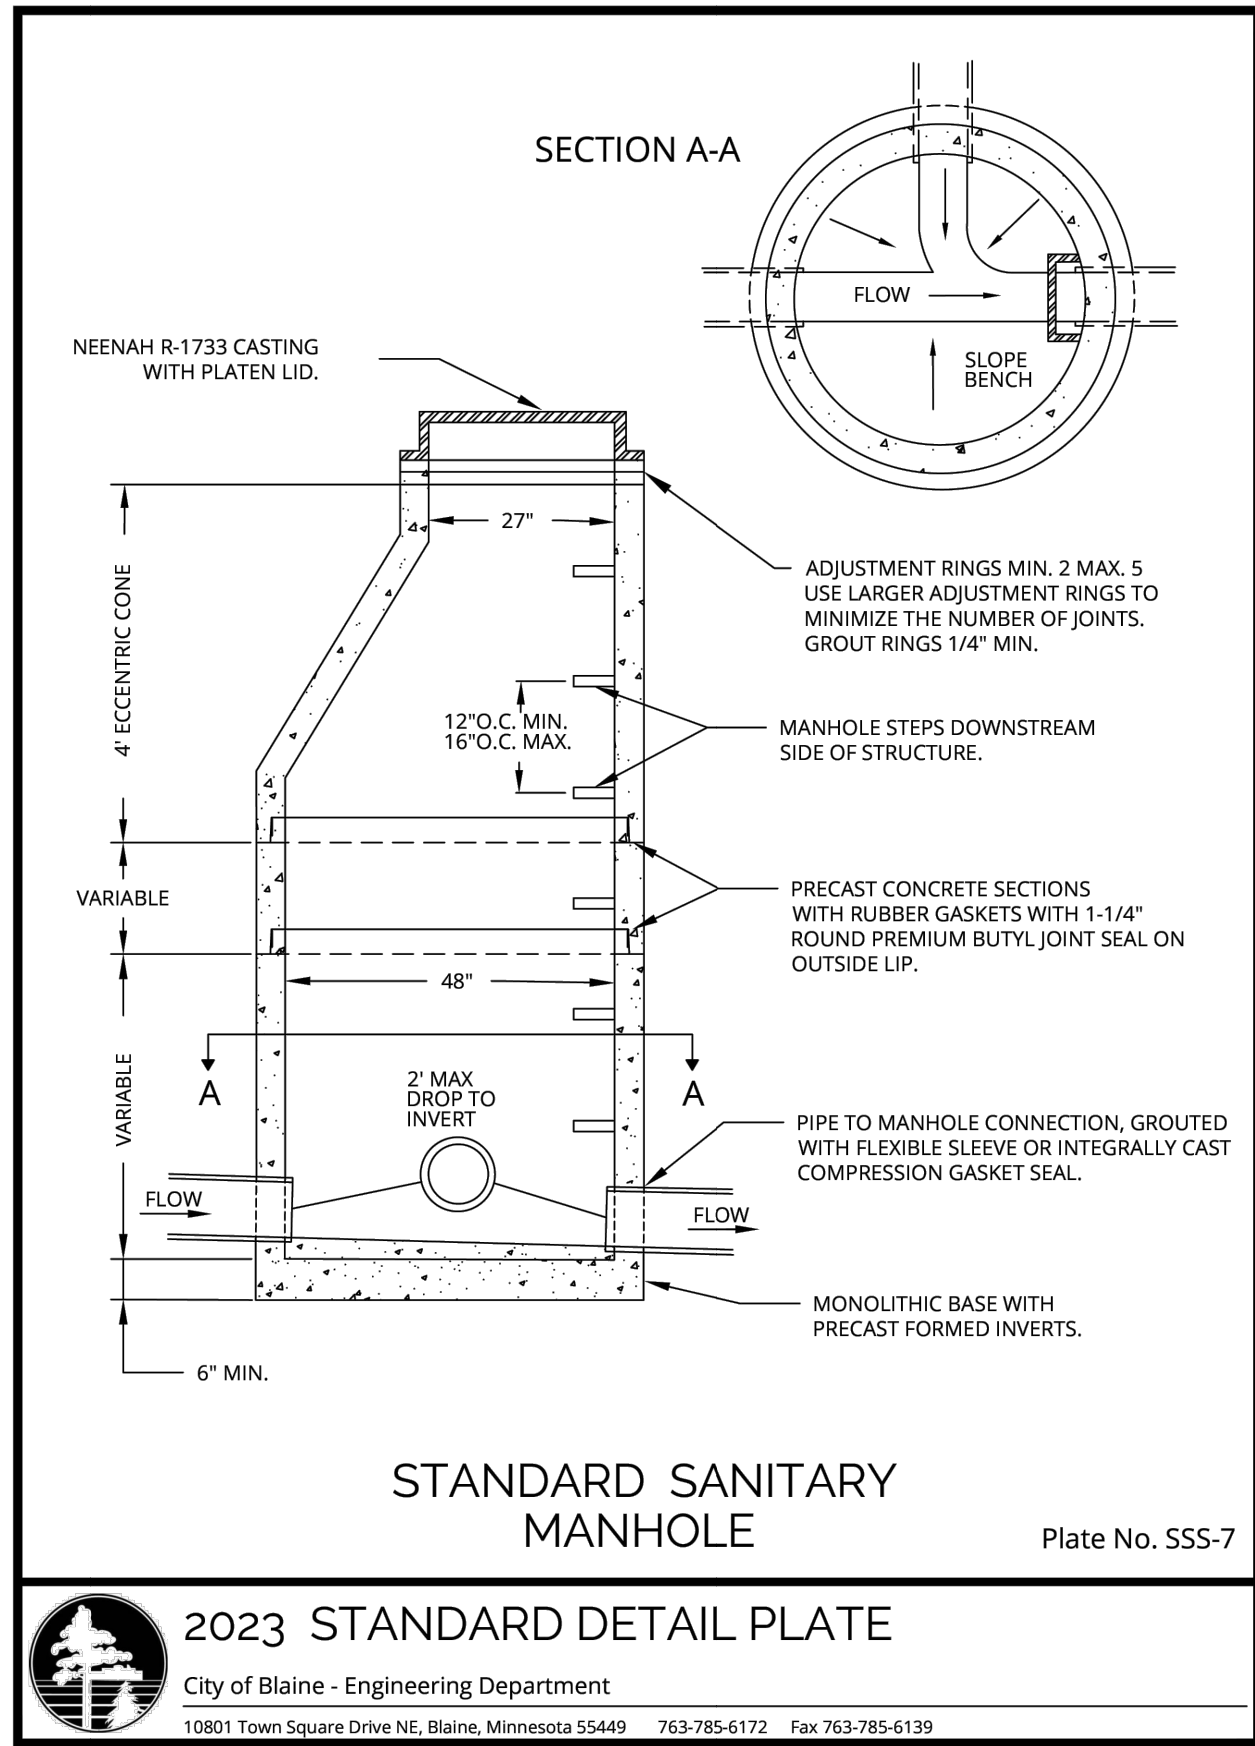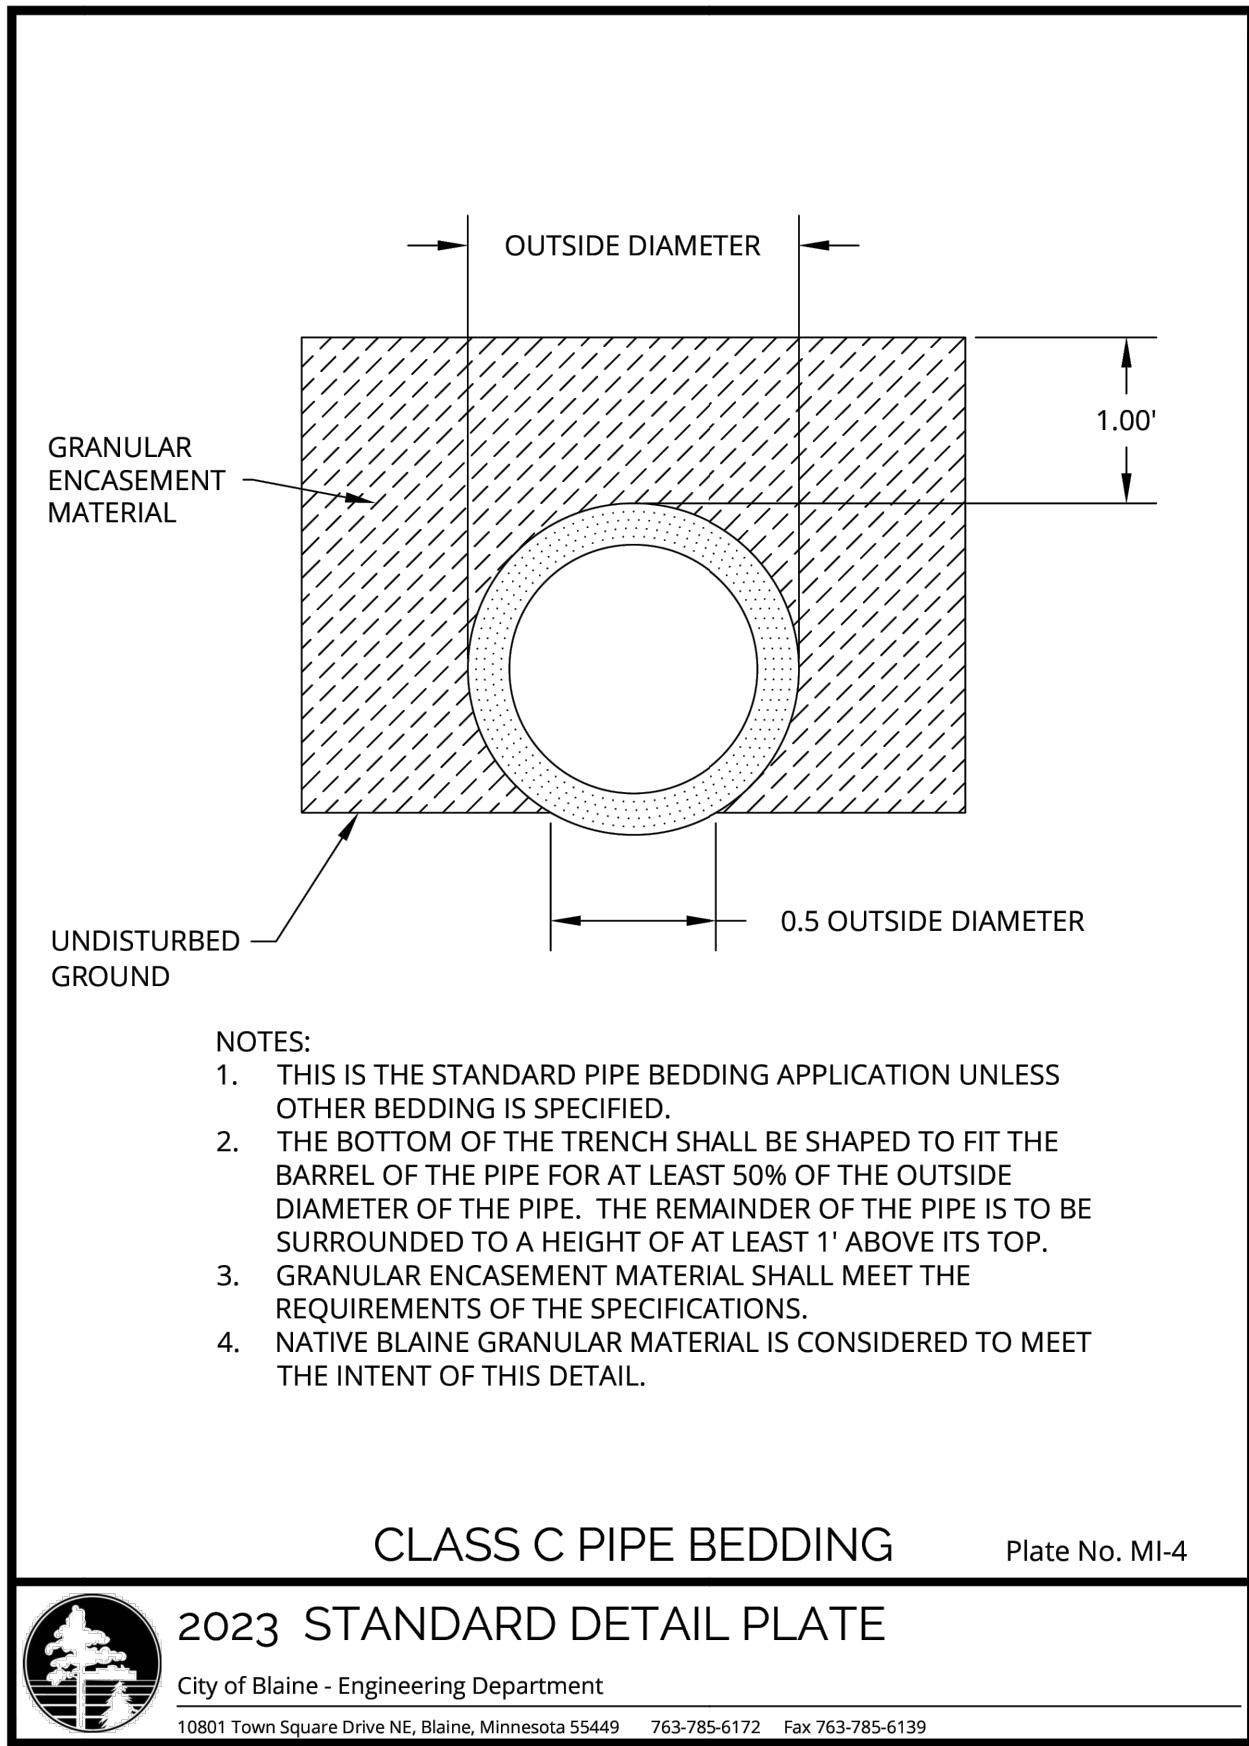


7 ROCK CONSTRUCTION ENTRANCE
C500 NOT TO SCALE


5 STANDARD SANITARY MANHOLE
C500 NOT TO SCALE

3 SEDIMENT CONTROL LOG INSTALLATION
C500 NOT TO SCALE


1 ROCK CONSTRUCTION ENTRANCE
C500 NOT TO SCALE

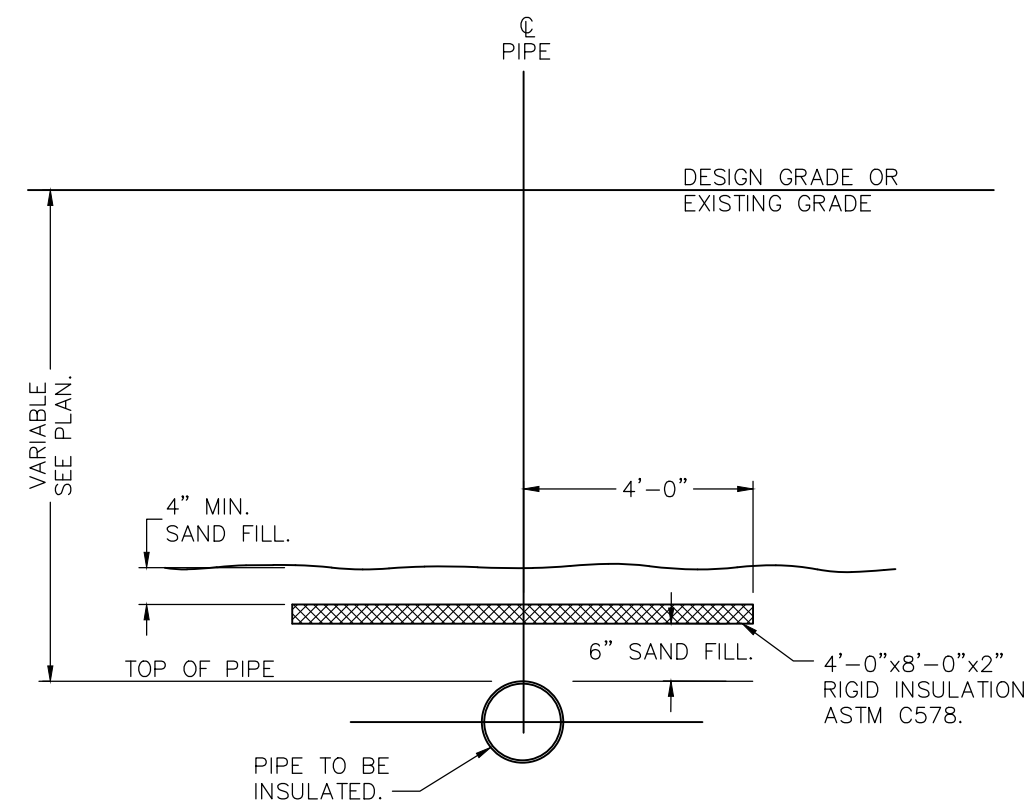


8 PIPE INSULATION DETAIL
C500 NOT TO SCALE

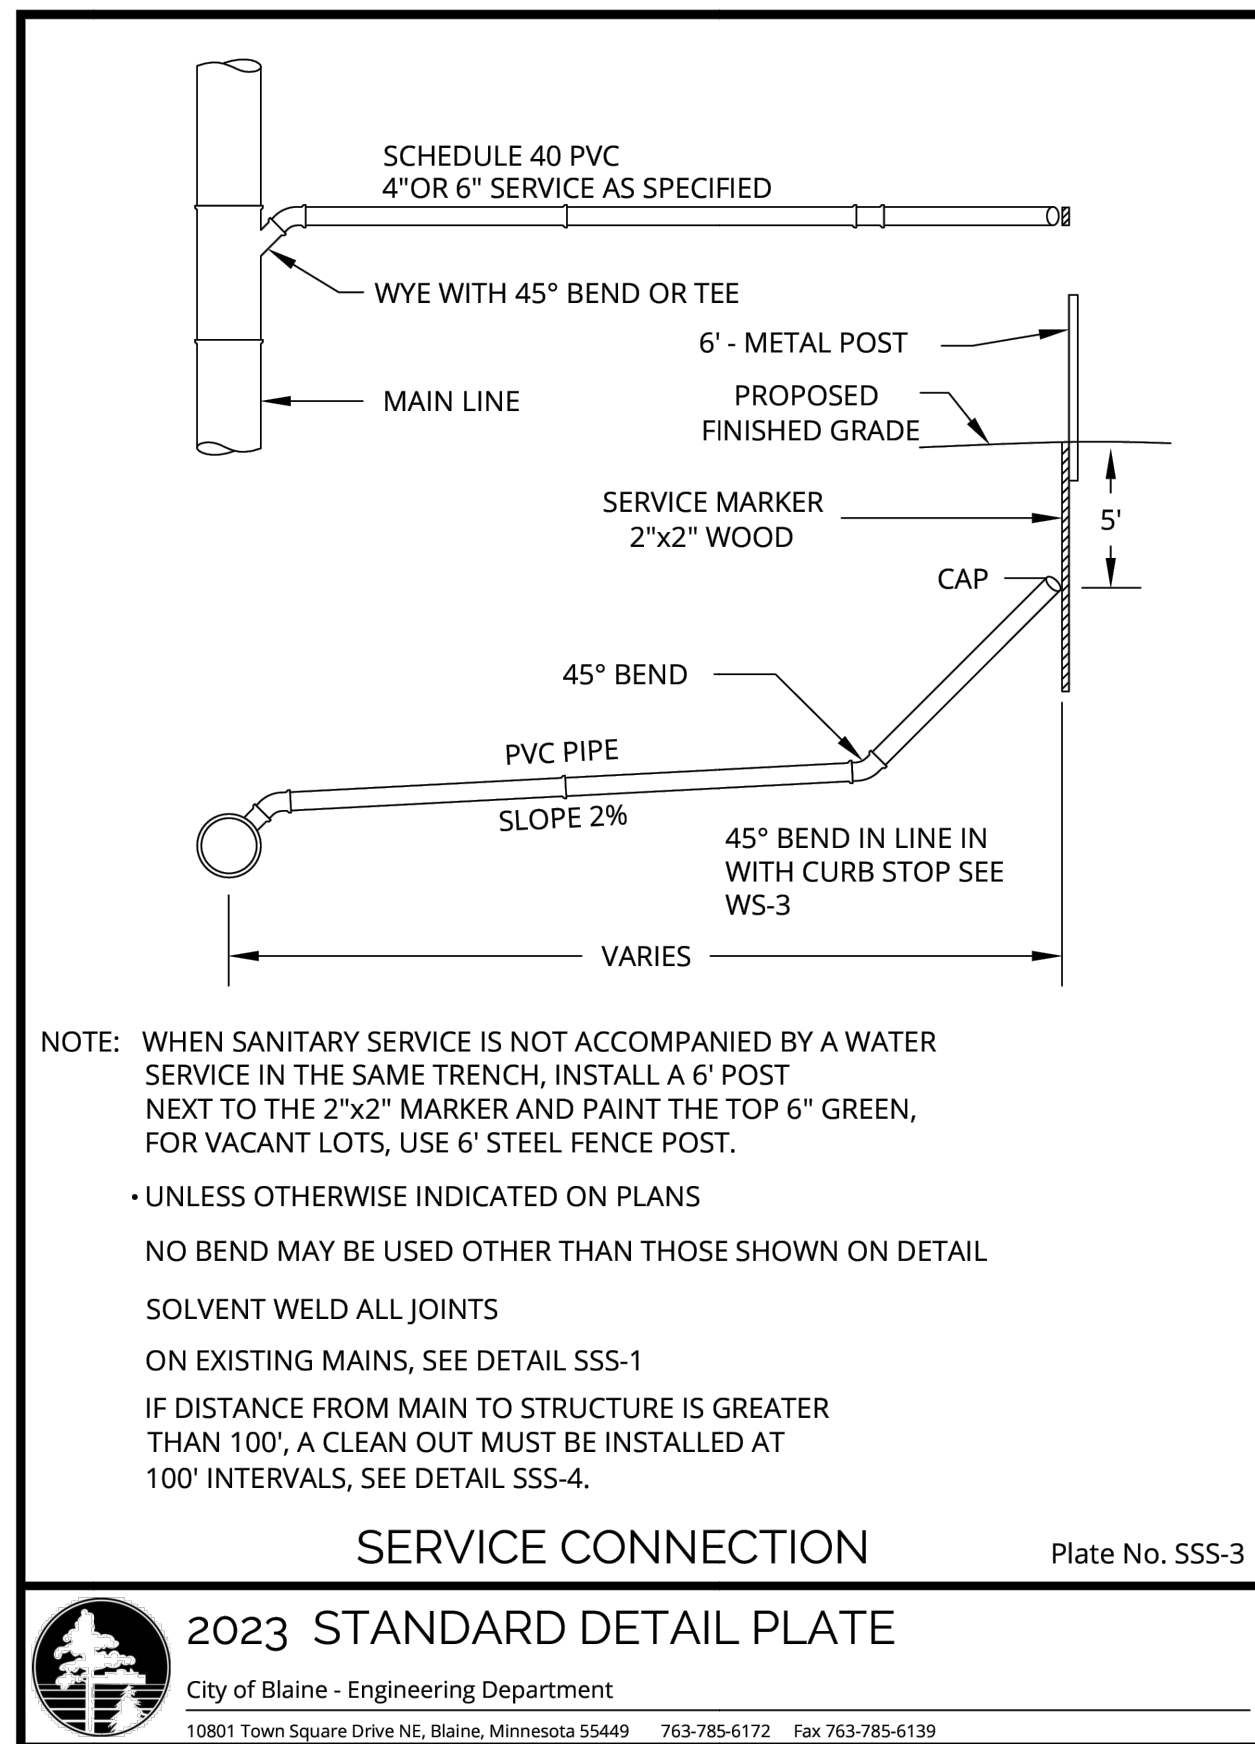

6 SERVICE CONNECTION
C500 NOT TO SCALE

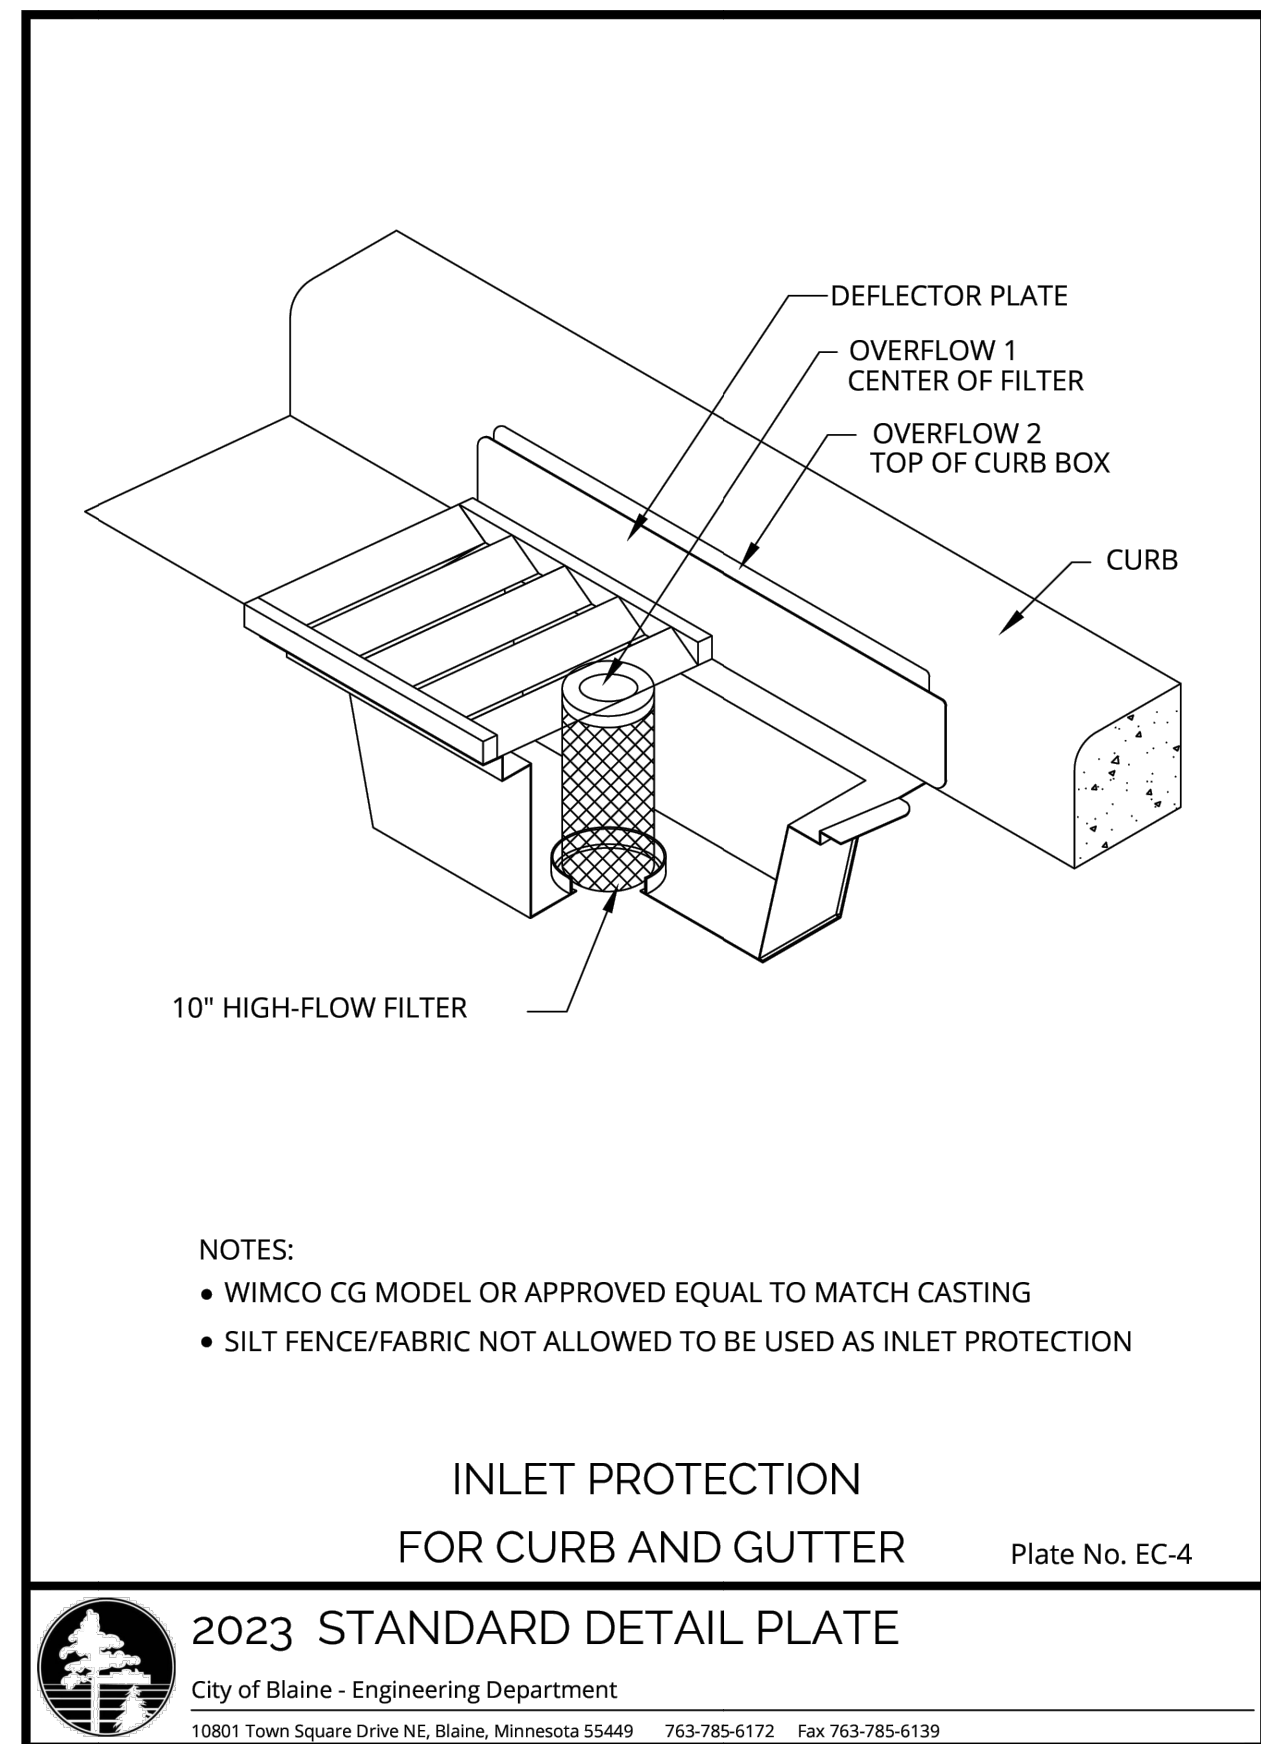

4 INLET PROTECTION FOR CURB AND GUTTER
C500 NOT TO SCALE

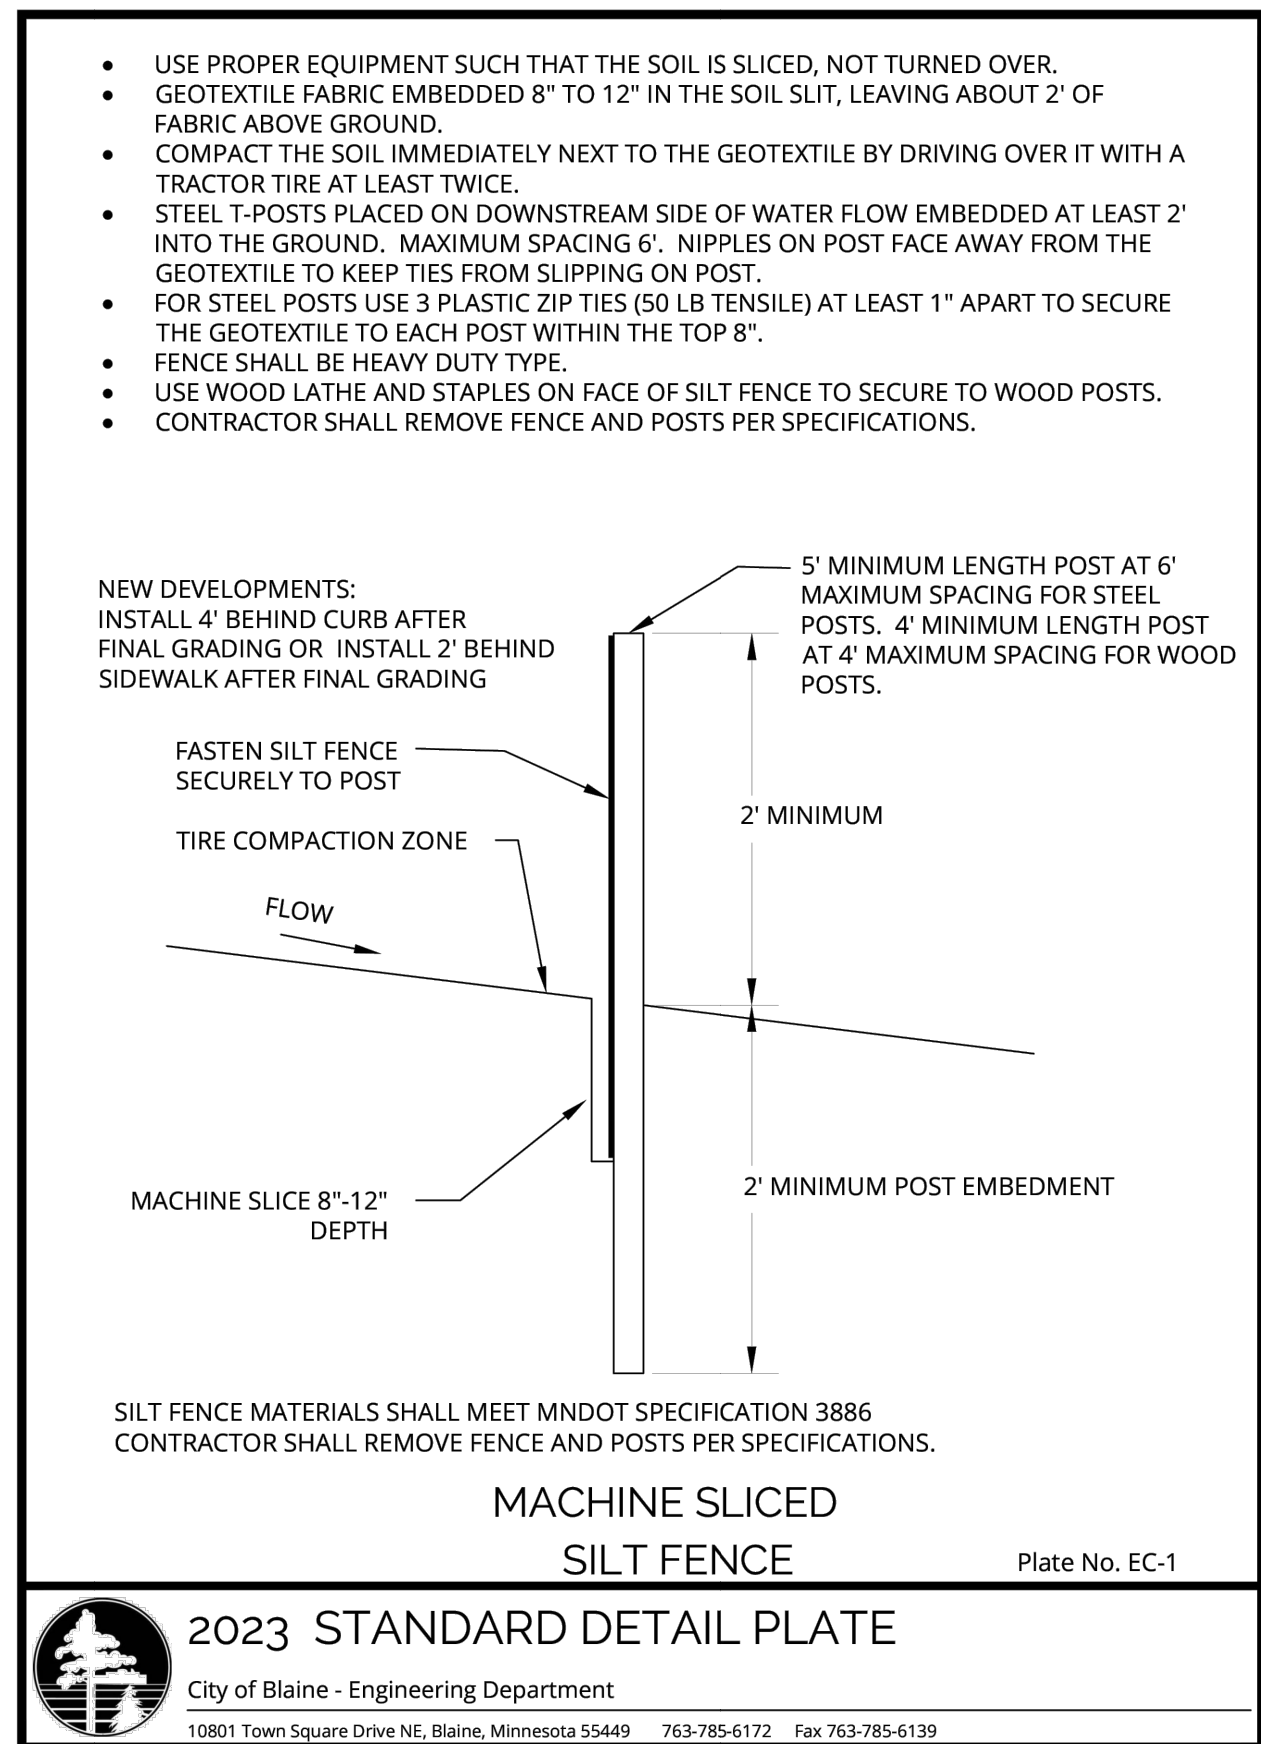

2 SILT FENCE DEAL
C500 NOT TO SCALE

OWNER:

PINPOINT

Contact: Mike Breese
Phone: 612-978-3688
Email: mike@pinpointeg.com

little box

Address: 2744 Lyndale Ave S
Minneapolis, MN 55408
Phone: 612-804-6314
Email: jnelson@littleboxinc.com

CIVIL & STRUCTURAL:

BKBM ENGINEERS

Address: 6120 Earle Brown Dr. Ste 700
Minneapolis, MN 55430
Civil Phone: 763-843-0427
Structure Phone: 763-843-0443
BKBM Project No. 23169.50

MEP:

EEA ERICKSEN ELLISON and Associates Inc.

Address: 305 2nd St NW Suite 105
New Brighton, MN 55112
Phone: 651-632-2300

LANDSCAPE:

DF/ DAMON FARBER LANDSCAPE ARCHITECTS

Address: 310 S 4th Ave. Ste 7050
Minneapolis, MN 55415
Phone: 763-257-7928

I hereby certify that this plan, specification or report was prepared by me or under my direct supervision and that I am a duly Licensed PROFESSIONAL ENGINEER under the laws of the State of MN

Kevin A. Bohl

Kevin A. Bohl
License Number: 52209 Date: 07/12/2023

SOUTH SIDE ENTERTAINMENT DISTRICT

A Development By:
PinPoint Equity Group

NO	DESCRIPTION	DATE


© 2023. This is exclusive property only to be used for purposes loaned. Copying or reproducing is prohibited. Return upon request.

P


PROJ NO
DATE 2023/07/12
DRAWN BY WH
CHECK BY NPA

CIVIL DETAILS


C500

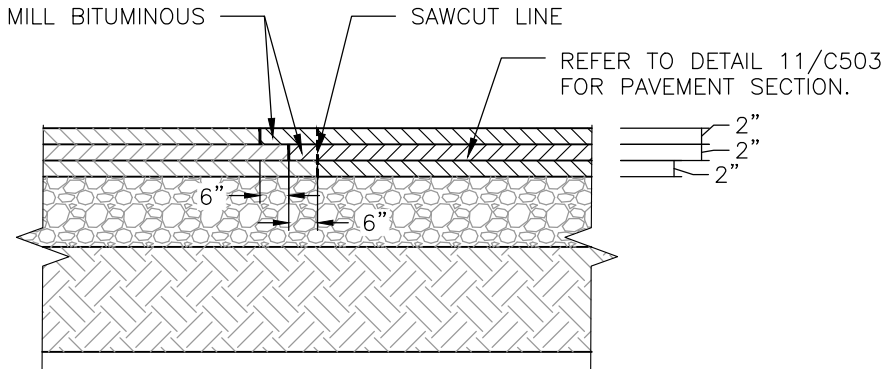

5 COUNTY ROAD BITUMINOUS PAVEMENT MATCH
C502 NOT TO SCALE

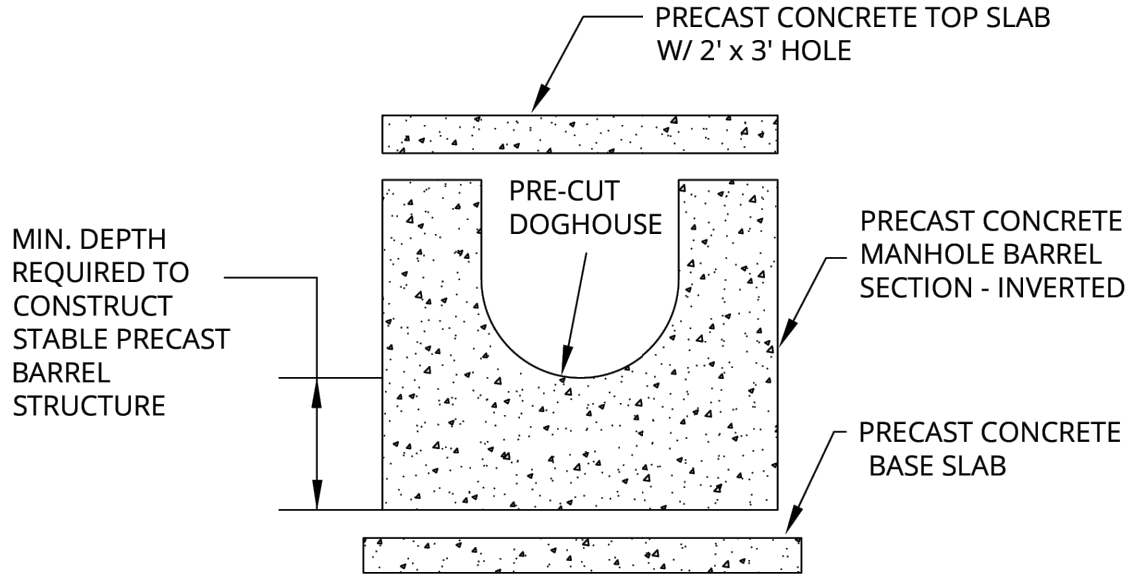

PRECAST COMPONENTS

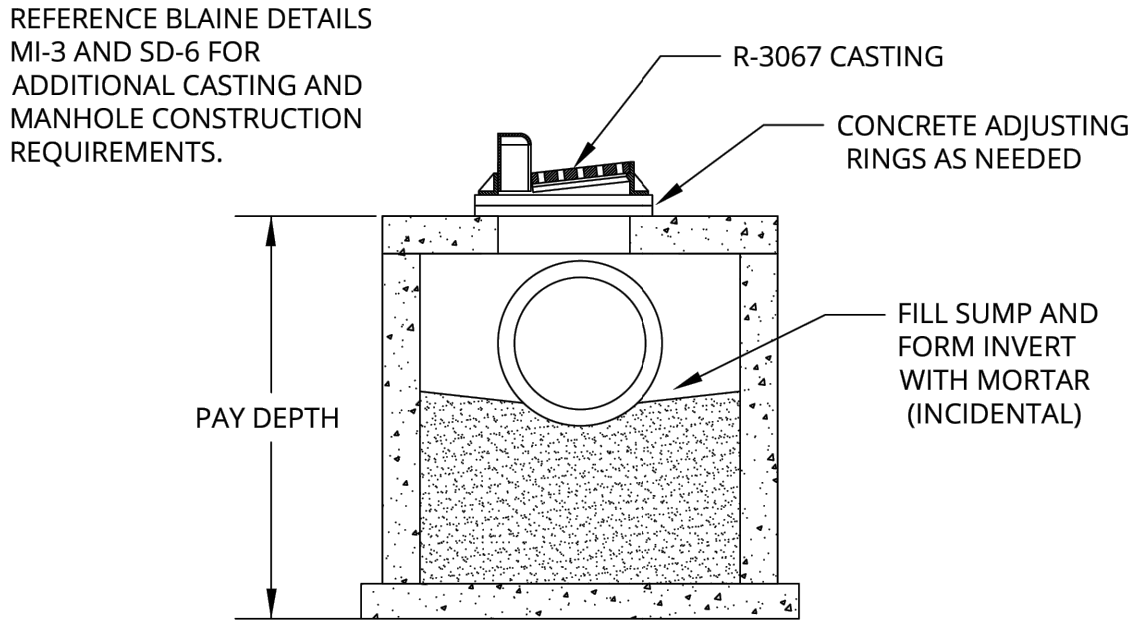

ASSEMBLED STRUCTURE


SHALLOW DEPTH BASIN MANHOLE Plate No. SD-7



2023 STANDARD DETAIL PLATE

City of Blaine - Engineering Department
10801 Town Square Drive NE, Blaine, Minnesota 55449 763-785-6172 Fax 763-785-6139

3 SHALLOW DEPTH CATCH BASIN / MANHOLE
C502 NOT TO SCALE

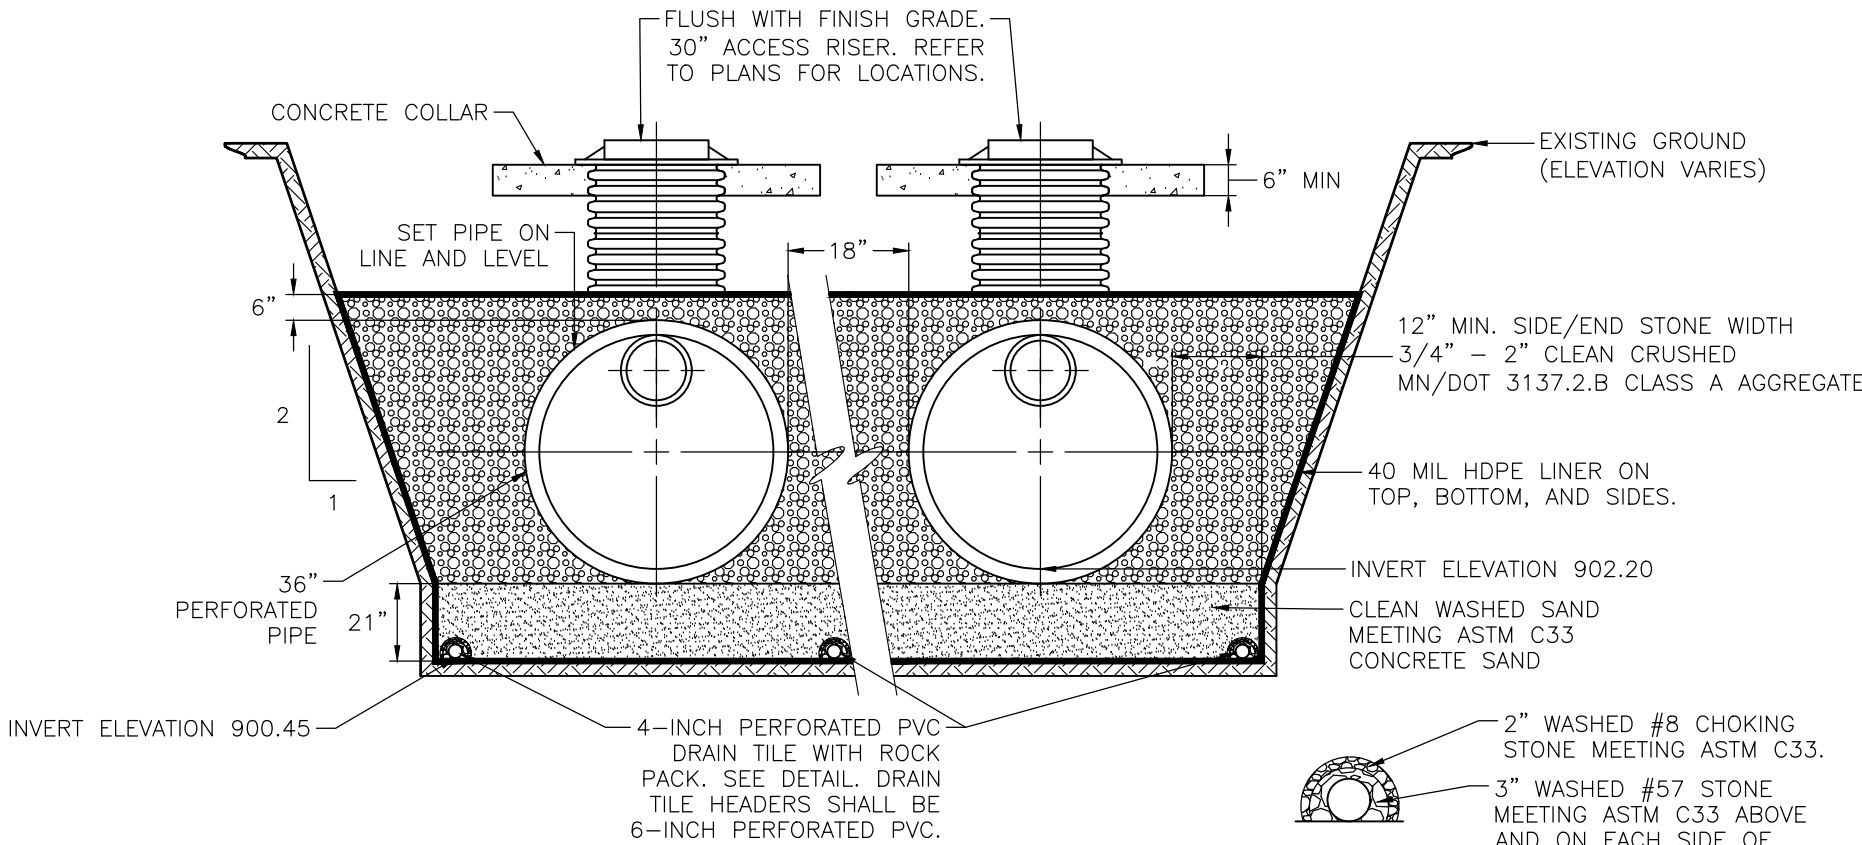


- CONTRACTOR HAS OPTION TO USE CMP/HDPE PIPE. SYSTEM LAYOUT IS DESIGNED BASED ON CMP PIPE. ANY ALTERNATE DESIGNS MUST BE APPROVED BY CIVIL ENGINEER PRIOR TO CONSTRUCTION.
- UTILIZE CARE WHEN LOWERING UNIT INTO THE TRENCH. HANDLE USING NYLON SLINGS AND TWO PICK POINTS.
- PLACE BACKFILL AROUND THE UNIT IN UNIFORM 8"-12" LIFTS, COMPACTED TO 95% SPD.
- WHEN THE UNIT CONSISTS OF 2 SECTIONS, PLACE THE DOWNSTREAM SECTION FIRST. CONNECT AND HOME THE REMAINING SECTIONS.
- ALL CONNECTION POINTS ARE TO BE SOIL PROOF.
- ACCESS RISERS AND CONCRETE COLLARS SHALL BE DESIGNED TO WITHSTAND HS25 LOADING.
- PIPE SHALL BE FURNISHED WITH PERFORATIONS 3/8" IN DIAMETER AND PERFORATED FOR THE FULL 360 DEGREE CIRCUMFERENCE OF THE PIPE. MINIMUM OPEN AREA SHALL BE 2.3% OR GREATER.
- DRAIN TILE HEADERS SHALL BE 6-INCH PERFORATED PVC WITH ROCK PACK. DRAIN TILE LATERALS SHALL BE 4-INCH PERFORATED PVC WITH ROCK PACK.

DRAIN TILE ROCK PACK DETAIL

ROW LENGTH: 320 FEET
NUMBER OF ROWS: 12
NUMBER OF HEADERS: 2
FILTRATION VOLUME: 22,159 CUBIC FEET
TOTAL STORAGE VOLUME: 42,701 CUBIC FEET

4 FILTRATION TANK SYSTEM
C502 NOT TO SCALE

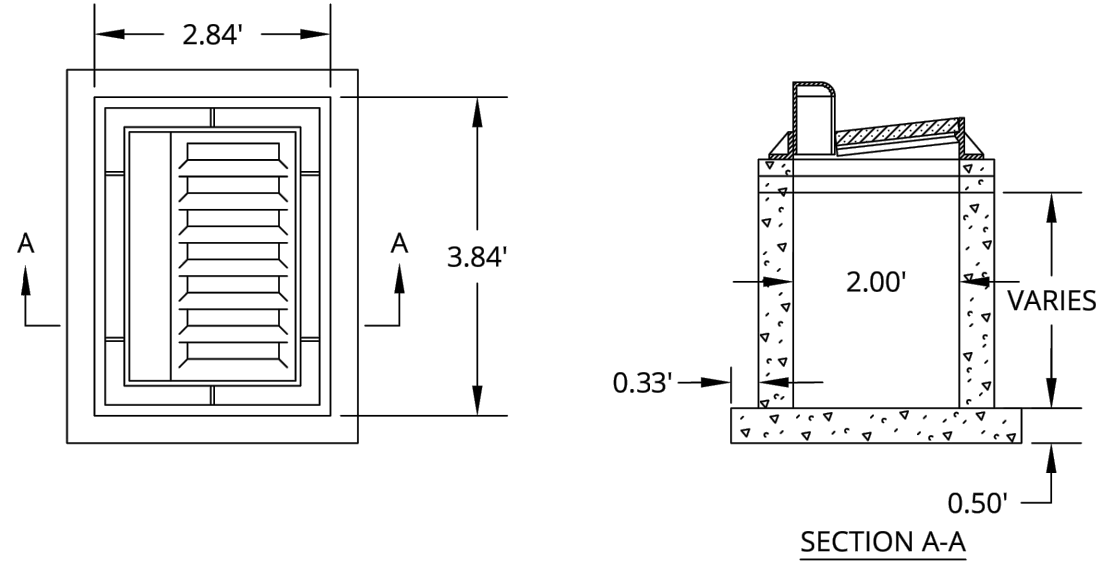

- NOTES:
- INSIDE DIMENSIONS 2.00' X 3.00'
 - BASE TO BE GROUTED TO FORM A SMOOTH INVERT TO OUTLET.
 - PIPE CUT OUTS TO BE LOCATED WHERE REQUIRED.
 - STRENGTH DESIGN OF BASE SLAB AND STRUCTURE PER MANUFACTURER.
 - SEE DETAIL MI-3 FOR ADJUSTING RING CONSTRUCTION
 - SEE SD-5 FOR CASTING SCHEDULE

24" x 36" CATCH BASIN

Plate No. SD-1




2023 STANDARD DETAIL PLATE

City of Blaine - Engineering Department
10801 Town Square Drive NE, Blaine, Minnesota 55449 763-785-6172 Fax 763-785-6139

1 24"x36" CATCH BASIN
C502 NOT TO SCALE

- NOTES:
- 54" THRU 120" DIA. STRUCTURES ARE MANUFACTURED WITH BELL END FACING DOWN.
 - STRUCTURES ARE MANUFACTURED IN ACCORDANCE WITH ASTM C-478 AND MNDOT STANDARD PLATE 4005 WITH RUBBER GASKET JOINTS.
 - REFER TO BLAINE DETAIL MI-3 FOR CASTING, ADJUSTING RINGS, AND STEPS.
 - PROVIDE MORTAR FILLETS TO FIT THE BOTTOM PORTION OF PIPE TO DIRECT FLOW TO OUTLET HALF-WAY UP PIPE MINIMUM.
 - COVER SLAB DESIGN VARIES WITH CASTING.
 - REINFORCING STEEL SHALL BE PER ASTM C-478 AND MNDOT PLATE 4005.

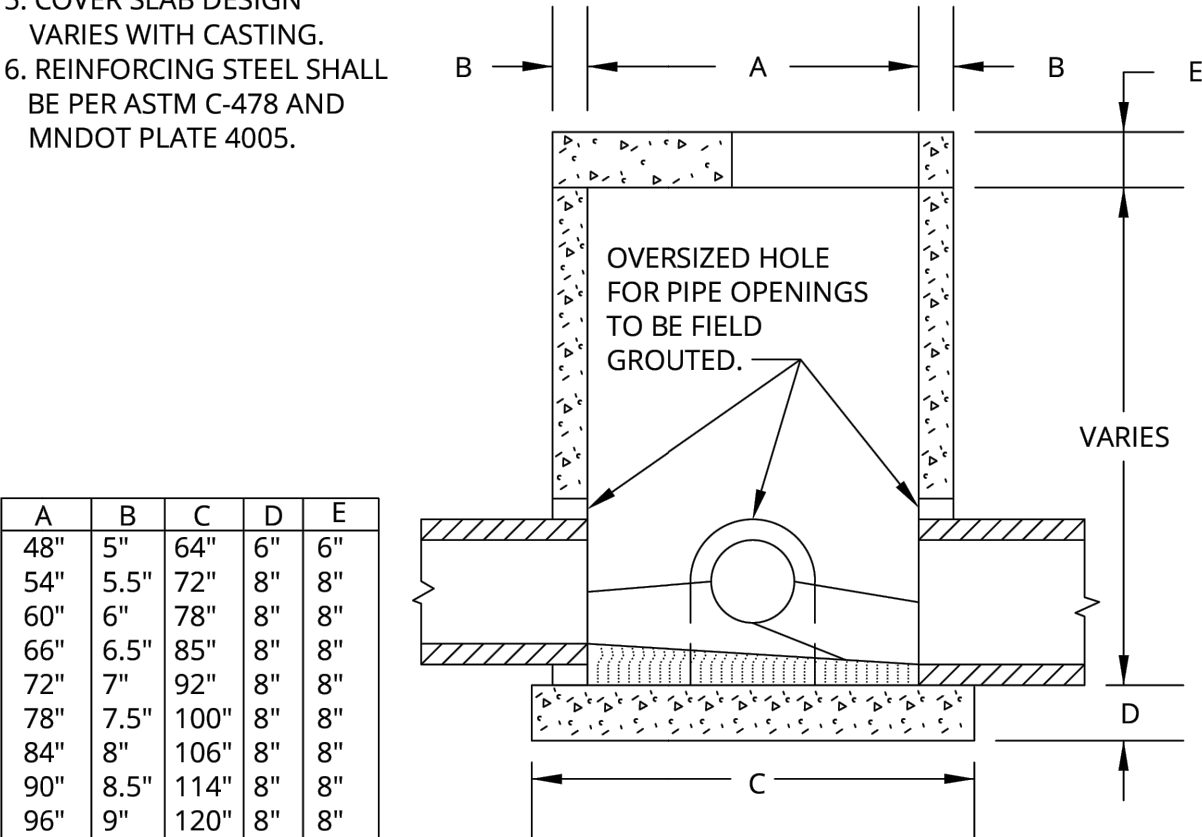

A	B	C	D	E
48"	5"	64"	6"	6"
54"	5.5"	72"	8"	8"
60"	6"	78"	8"	8"
66"	6.5"	85"	8"	8"
72"	7"	92"	8"	8"
78"	7.5"	100"	8"	8"
84"	8"	106"	8"	8"
90"	8.5"	114"	8"	8"
96"	9"	120"	8"	8"
102"	9.5"	127"	12"	12"
108"	10"	132"	12"	12"
120"	10"	146"	12"	12"

STANDARD STORM SEWER
CATCH BASIN/MANHOLE
& MANHOLE

Plate No. SD-6



2023 STANDARD DETAIL PLATE

City of Blaine - Engineering Department
10801 Town Square Drive NE, Blaine, Minnesota 55449 763-785-6172 Fax 763-785-6139

2 STANDARD CATCH BASIN / MANHOLE
C502 NOT TO SCALE

OWNER:

PINPOINT

Contact: Mike Breese
Phone: 612-978-3688
Email: mike@pinpointeng.com



**little
box**

Address: 2744 Lyndale Ave S
Minneapolis, MN 55408
Phone: 612-804-6314
Email: jnelson@littleboxinc.com

CIVIL & STRUCTURAL:

BKBM
ENGINEERS

Address: 6120 Earle Brown Dr. Ste 700
Minneapolis, MN 55430
Civil Phone: 763-843-0427
Structure Phone: 763-843-0443
BKBM Project No. 23169.50

MEP:



ERICKSEN ELLISON
and Associates Inc.

Address: 305 2nd St NW Suite 105
New Brighton, MN 55112
Phone: 651-632-2300

LANDSCAPE:

DF/ DAMON FARBER
LANDSCAPE ARCHITECTS

Address: 310 S 4th Ave. Ste 7050
Minneapolis, MN 55415
Phone: 763-257-7928

I hereby certify that this plan, specification or report was prepared by me or under my direct supervision and that I am a duly Licensed PROFESSIONAL ENGINEER under the laws of the State of MN

Kevin A. Bohl

Kevin A. Bohl

License Number: 52209 Date: 07/12/2023

**SOUTH SIDE
ENTERTAINMENT
DISTRICT**

A Development By:
PinPoint Equity Group

NO	DESCRIPTION	DATE

© 2023. This is exclusive property only to be used for purposes loaned. Copying or reproducing is prohibited. Return upon request.



P	PROJ NO
	DATE 2023/07/12
	DRAWN BY WH
	CHECK BY NPA

CIVIL DETAILS

C502

THE CITY OF BLAINE WILL USE MNDOT STANDARD PLAN SHEETS 5-297.250 (1-6) FOR THE CONSTRUCTION OF RAMPS, EXCEPT AS MODIFIED BELOW:

1. TRUNCATED DOME PANELS SHALL BE GRAY EPOXY COATED PER CURRENT MNDOT APPROVED PRODUCTS LIST.
2. THE PANELS SHALL BE INSTALLED IN WET MORTAR BASE OVER A 6" CONCRETE SLAB.


PEDESTRIAN RAMP
REQUIREMENTS

Plate No. ST-14




2023 STANDARD DETAIL PLATE

City of Blaine - Engineering Department
10801 Town Square Drive NE, Blaine, Minnesota 55449 763-785-6172 Fax 763-785-6139

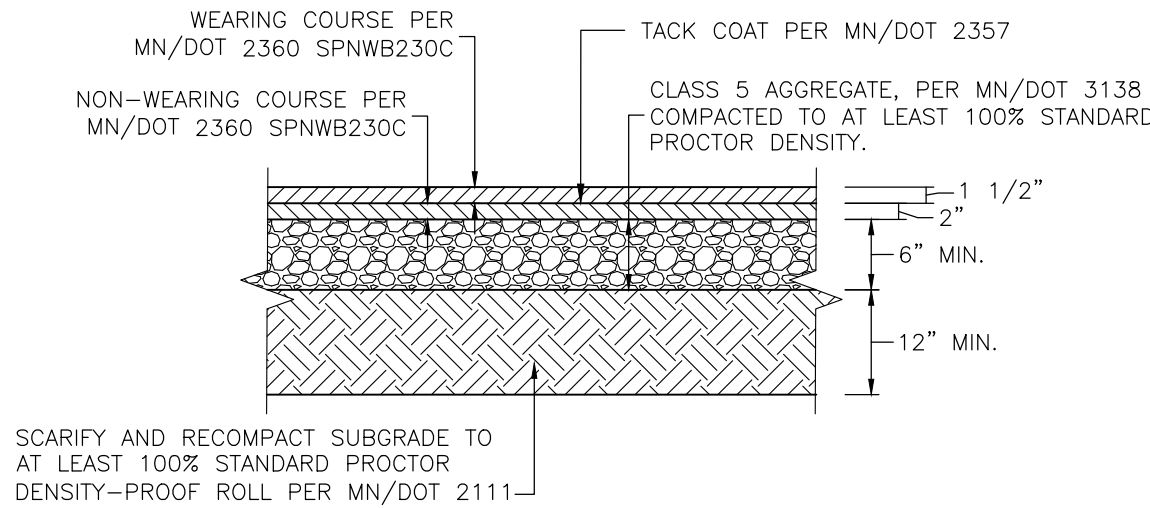


6 LIGHT-DUTY BITUMINOUS PAVEMENT
C503 NOT TO SCALE

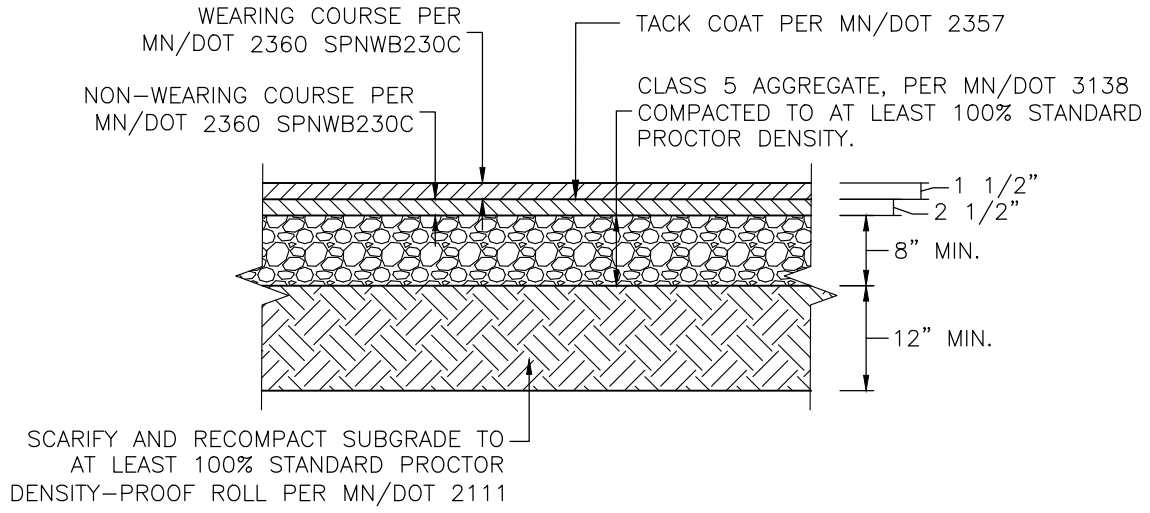


7 HEAVY-DUTY BITUMINOUS PAVEMENT
C503 NOT TO SCALE

SAW CUT CONTROL JOINT MINIMUM
1/4" DEEP. SAWCUT JOINT WITHIN 12
HOURS OF POUR.

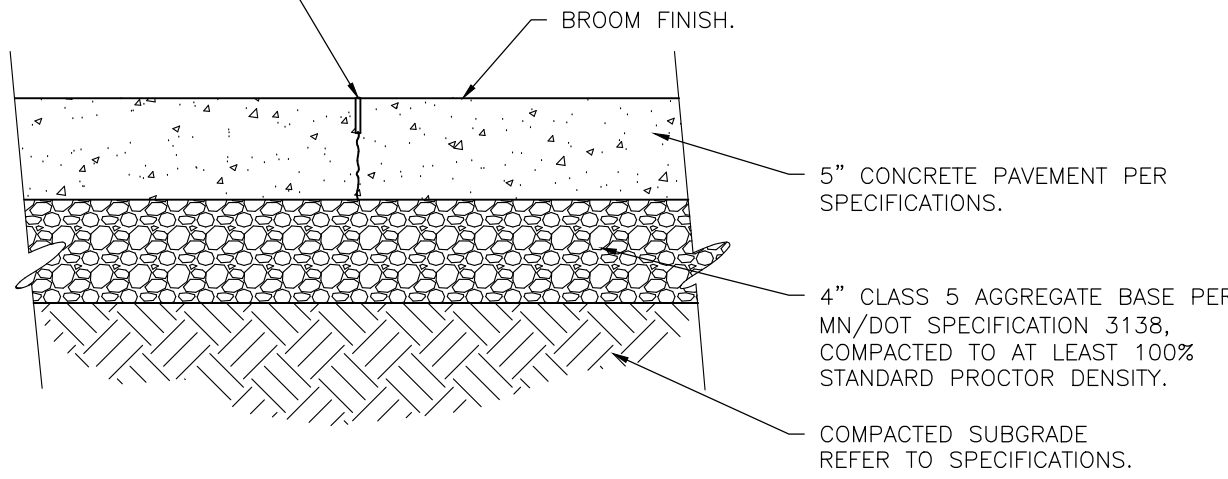


NOTE:
1: JOINT SPACING SHALL NOT EXCEED 24 TO
30 TIMES THE PAVEMENT THICKNESS WITH
A MAXIMUM OF 15 FEET.

8 CONCRETE PAVEMENT
C503 NOT TO SCALE

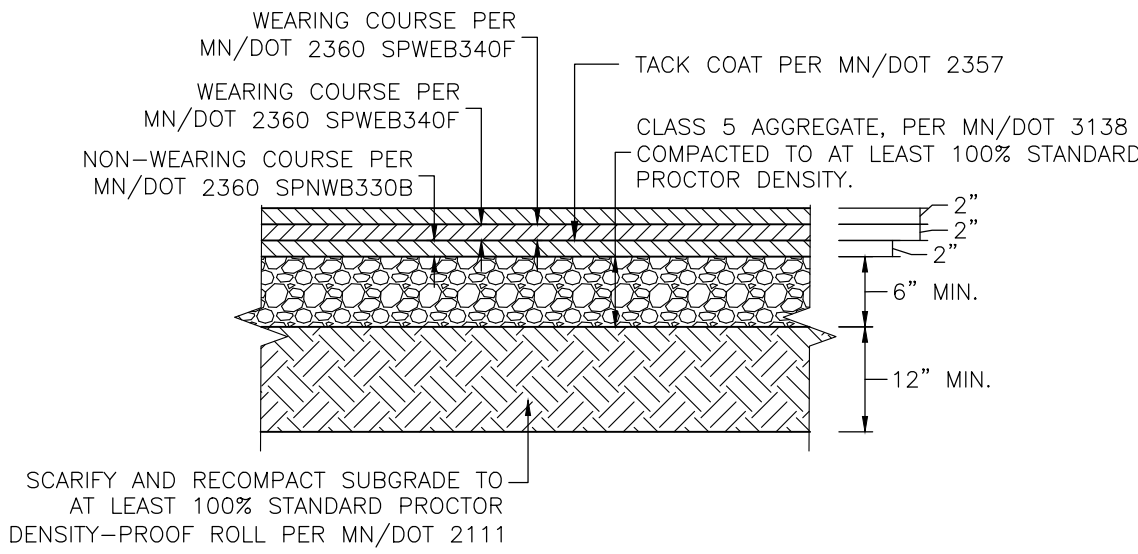


11 COUNTY ROAD BITUMINOUS PAVEMENT
C503 NOT TO SCALE


24" OCTAGON
WHITE LEGEND
AND BORDER ON
RED BACKGROUND
SIGN: R1-1

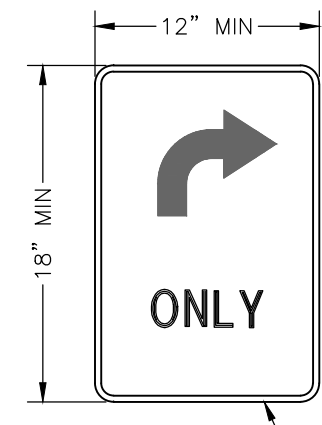


REFER TO MnMUTCD
SIGN R3-7 FOR
SIGN DETAILS.

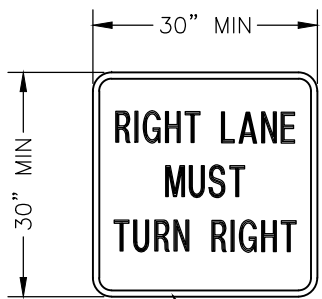

REFER TO MnMUTCD
SIGN R3-7 FOR
SIGN DETAILS.

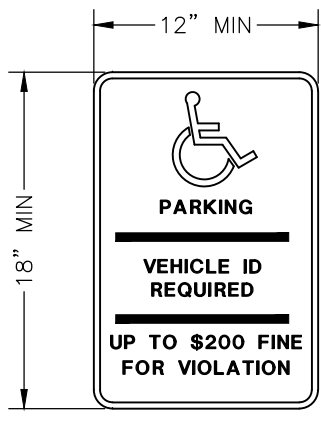



REFER TO MnMUTCD
SIGN R7-1 FOR
SIGN DETAILS

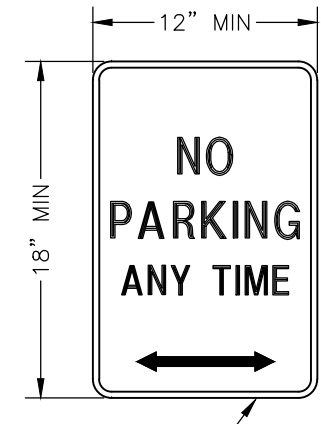

REFER TO MnMUTCD
SIGN R7-1 FOR
SIGN DETAILS

9 SIGN AND POST
C503 NOT TO SCALE

IMPERVIOUS SURFACE POST WITH SIGN

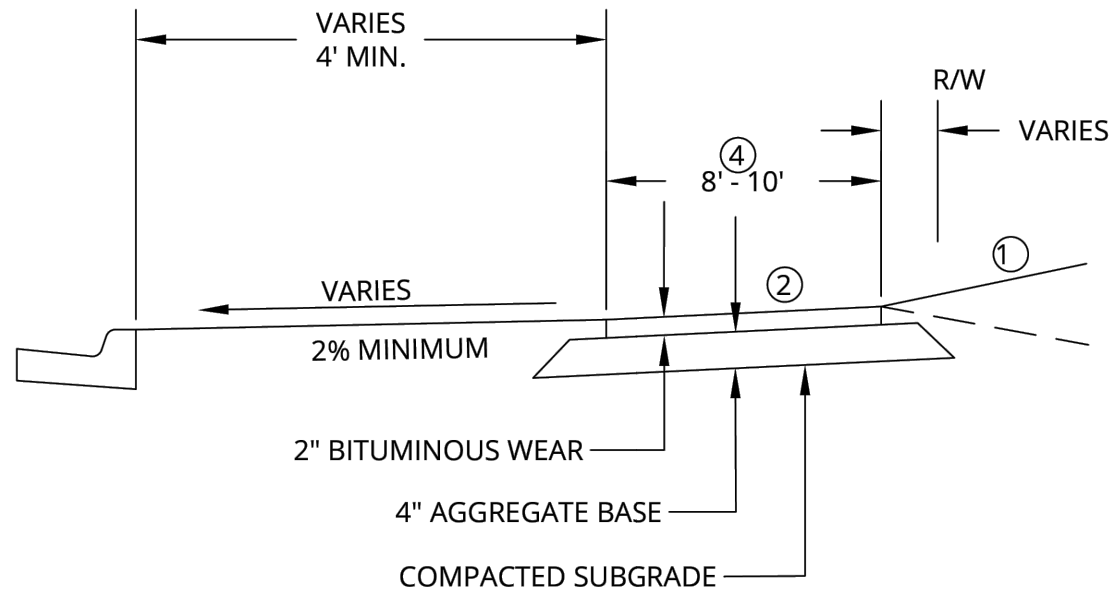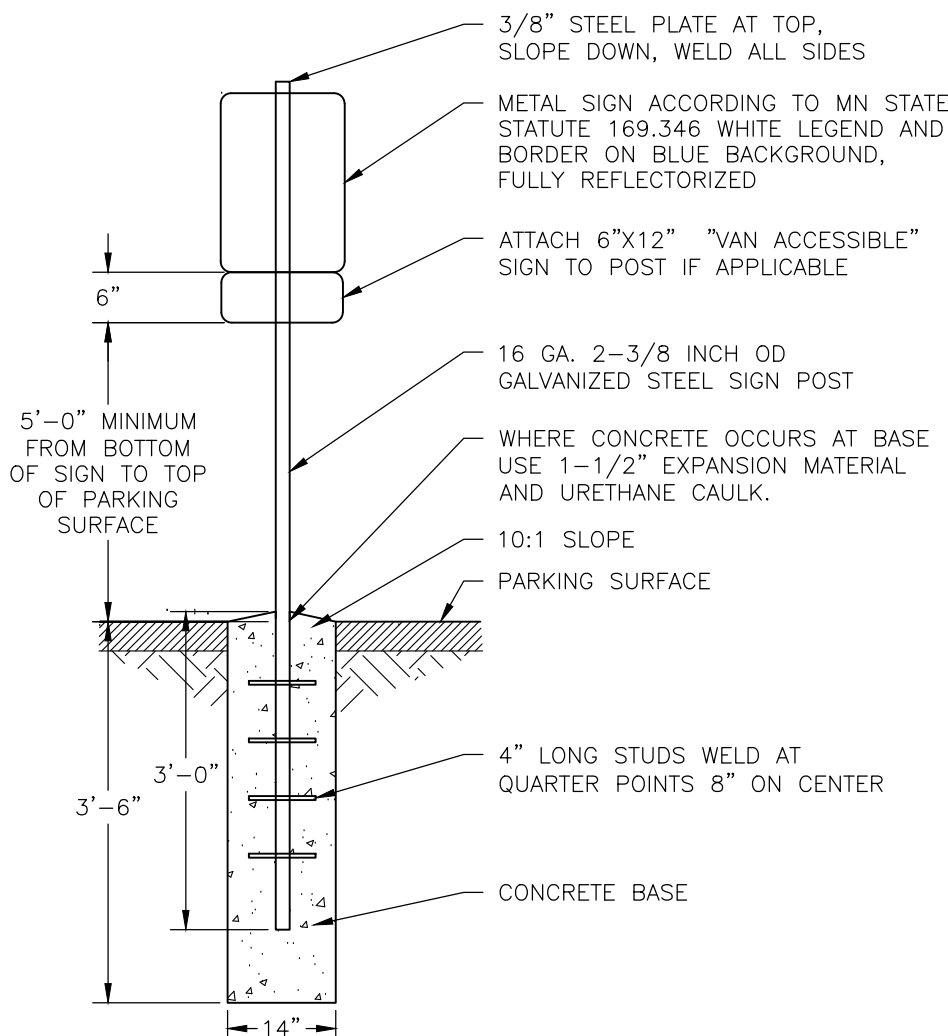

- NOTES:
- ① - SLOPE VARIES 1:2 TO 1:4
 - ② - CROSS SLOPE 2%
 - ③ - RESTORE ALL DISTURBED AREAS WITH 4" TOPSOIL AND SOD.
 - ④ - CHECK WITH CITY ENGINEERING DEPARTMENT FOR REQUIRED WIDTH.

OFF ROAD TRAIL
TYPICAL SECTION


Plate No. ST-13



2023 STANDARD DETAIL PLATE


City of Blaine - Engineering Department
10801 Town Square Drive NE, Blaine, Minnesota 55449 763-785-6172 Fax 763-785-6139

3 TYPICAL BITUMINOUS TRAIL
C503 NOT TO SCALE

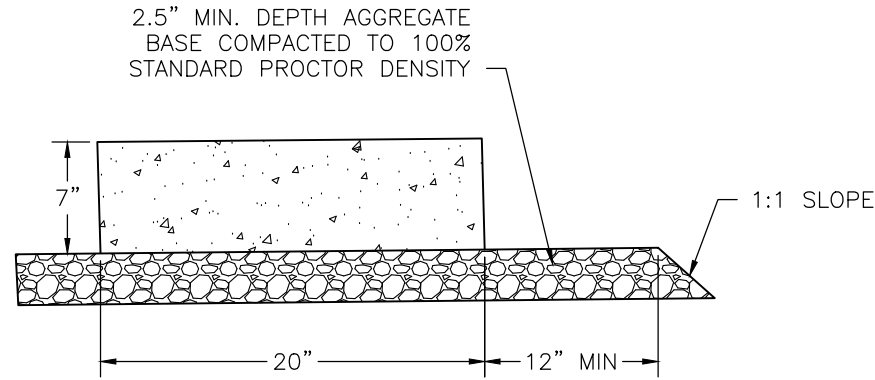


- NOTE:
1. CURB SECTION IS TO SLOPE TOWARD PARKING LOT PER GRADING PLAN. TRANSITION INTO B612 CURBING USING NOSE-DOWN CURB SECTION.


4 FLAT CURB/CONCRETE EDGER
C503 NOT TO SCALE

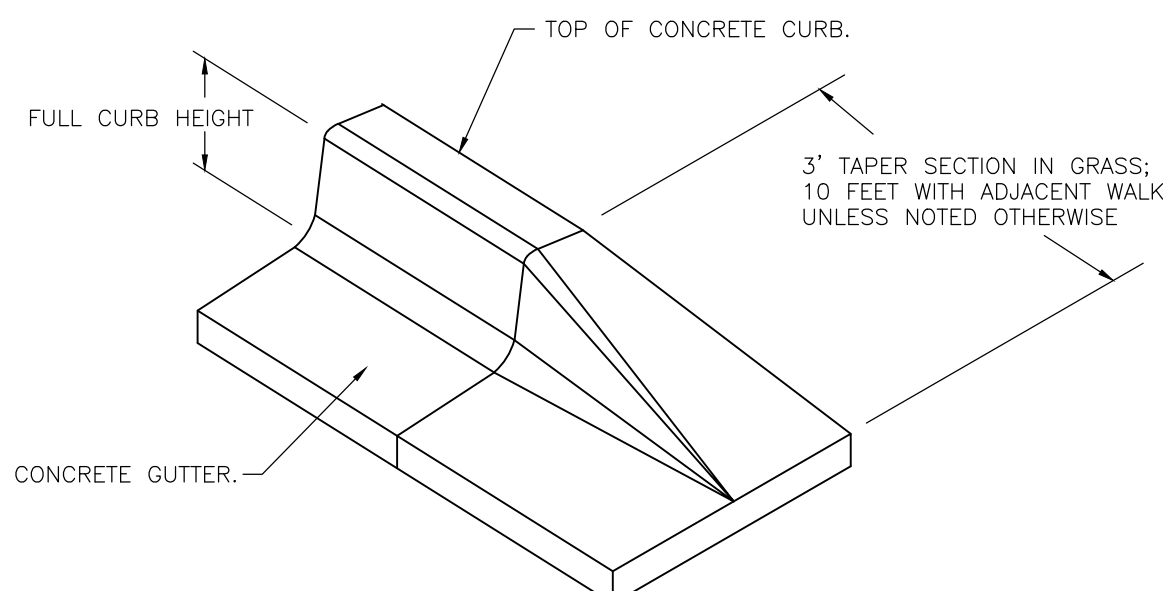


5 NOSE-DOWN CURB SECTION
C503 NOT TO SCALE

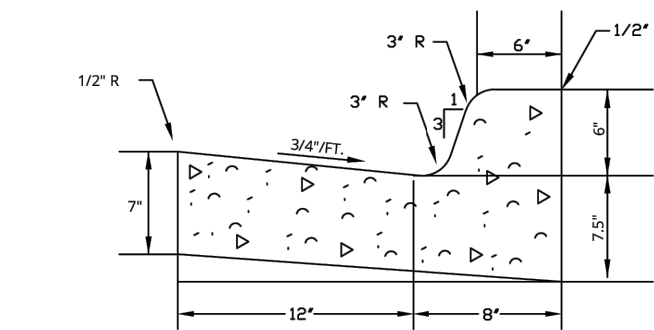

B-612 CONCRETE CURB & GUTTER
MNDOT Standard Plate 7100H

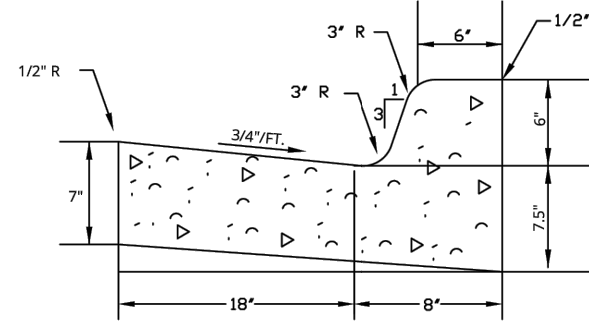

B-618 CONCRETE CURB & GUTTER
MNDOT Standard Plate 7100H

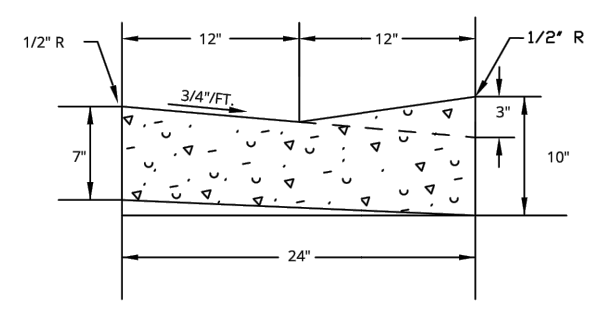

D-312 CONCRETE CURB & GUTTER

CONCRETE CURB & GUTTER


Plate No. ST-6



2023 STANDARD DETAIL PLATE

City of Blaine - Engineering Department
10801 Town Square Drive NE, Blaine, Minnesota 55449 763-785-6172 Fax 763-785-6139

1 CURB AND GUTTER DETAIL
C503 NOT TO SCALE

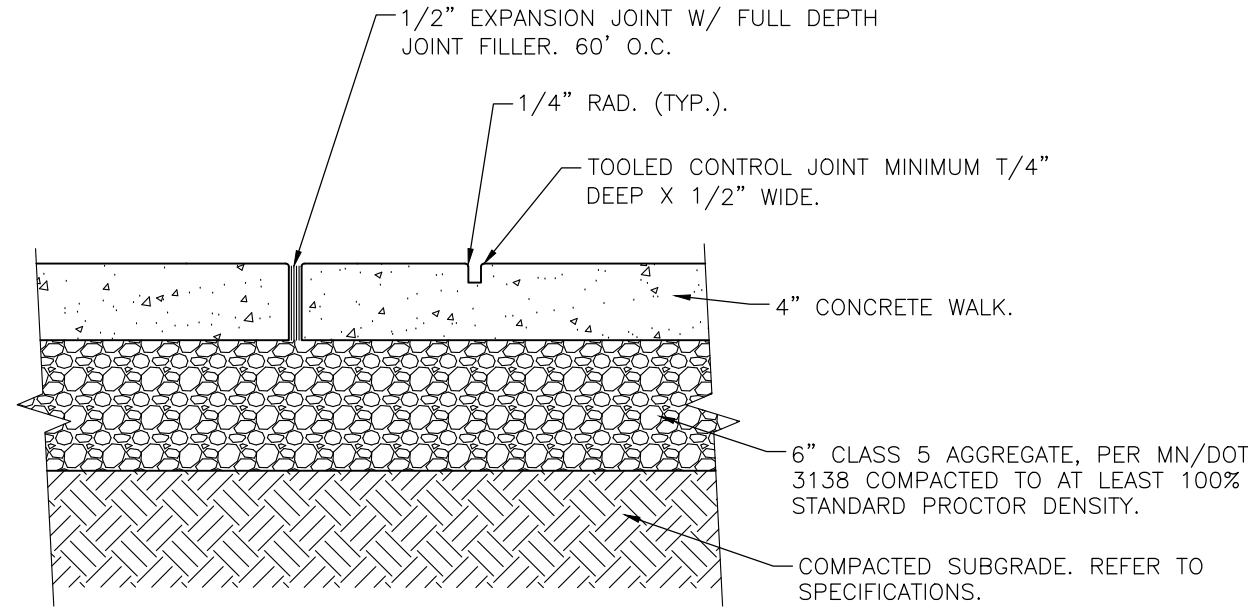

- NOTE:
- 1: JOINT SPACING SHALL BE A MAXIMUM OF 6- FEET ON CENTER.

2 CONCRETE SIDEWALK (TYP.)
C503 NOT TO SCALE

OWNER:
PINPOINT

Contact: Mike Breese
Phone: 612-978-3688
Email: mike@pinpointeg.com

little box

Address: 2744 Lyndale Ave S
Minneapolis, MN 55408
Phone: 612-804-6314
Email: jnelson@littleboxinc.com

CIVIL & STRUCTURAL:

BKBM ENGINEERS

Address: 6120 Earle Brown Dr. Ste 700
Minneapolis, MN 55430
Civil Phone: 763-843-0427
Structure Phone: 763-843-0443
BKBM Project No. 23169.50

MEP:

EEA ERICKSEN ELLISON
and Associates Inc.

Address: 305 2nd St NW Suite 105
New Brighton, MN 55112
Phone: 651-632-2300

LANDSCAPE:

DF/ DAMON FARBER LANDSCAPE ARCHITECTS

Address: 310 S 4th Ave. Ste 7050
Minneapolis, MN 55415
Phone: 763-257-7928

I hereby certify that this plan, specification or report was prepared by me or under my direct supervision and that I am a duly Licensed PROFESSIONAL ENGINEER under the laws of the State of MN

Kevin A. Bohl
Kevin A. Bohl
License Number: 52209 Date: 07/12/2023

SOUTH SIDE ENTERTAINMENT DISTRICT

A Development By:
PinPoint Equity Group

NO	DESCRIPTION	DATE


© 2023. This is exclusive property only to be used for purposes loaned. Copying or reproducing is prohibited. Return upon request.

P


PROJ NO
DATE 2023/07/12
DRAWN BY WH
CHECK BY NPA

CIVIL DETAILS


C503

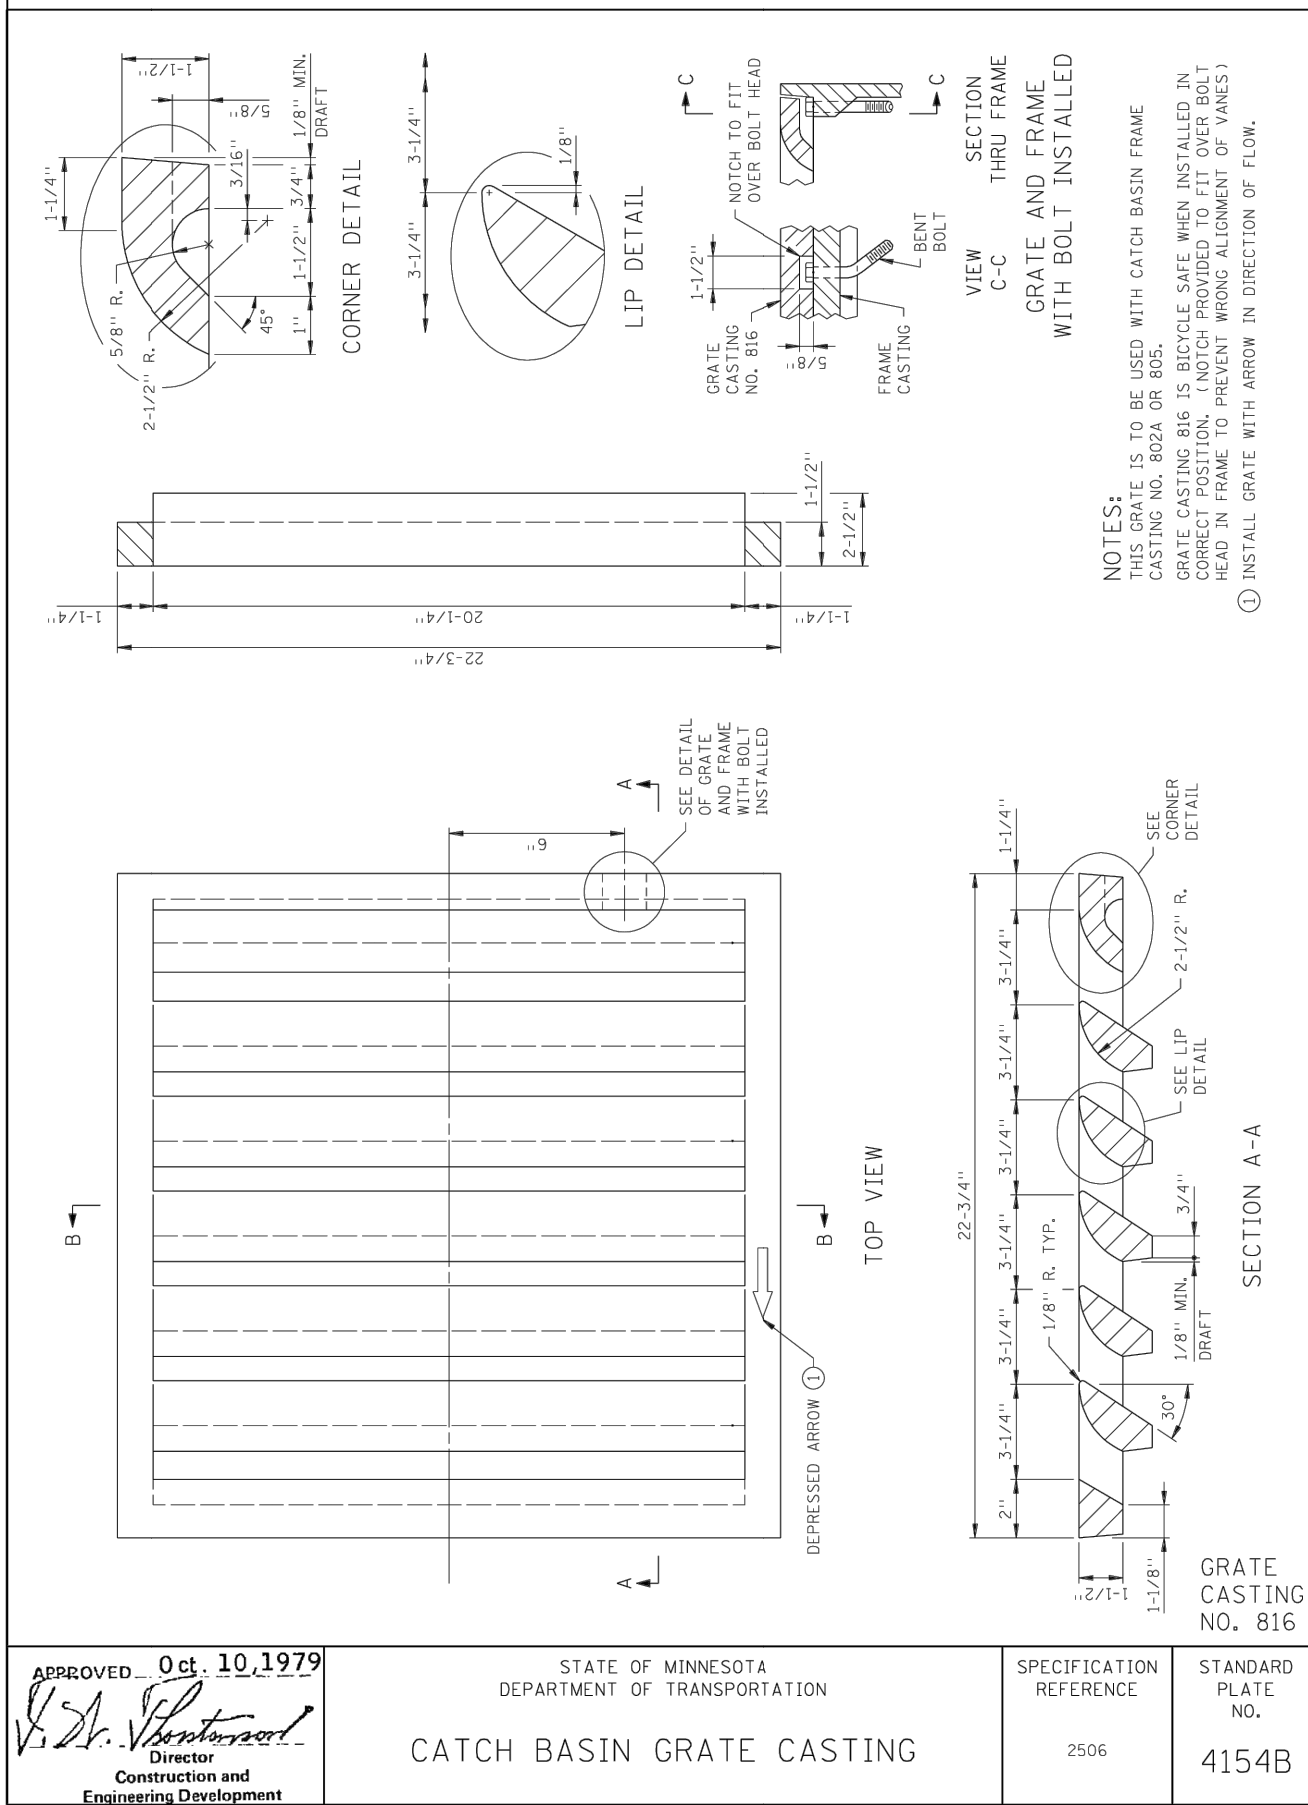


6 C504 CATCH BASIN GRATE CASTING
NOT TO SCALE

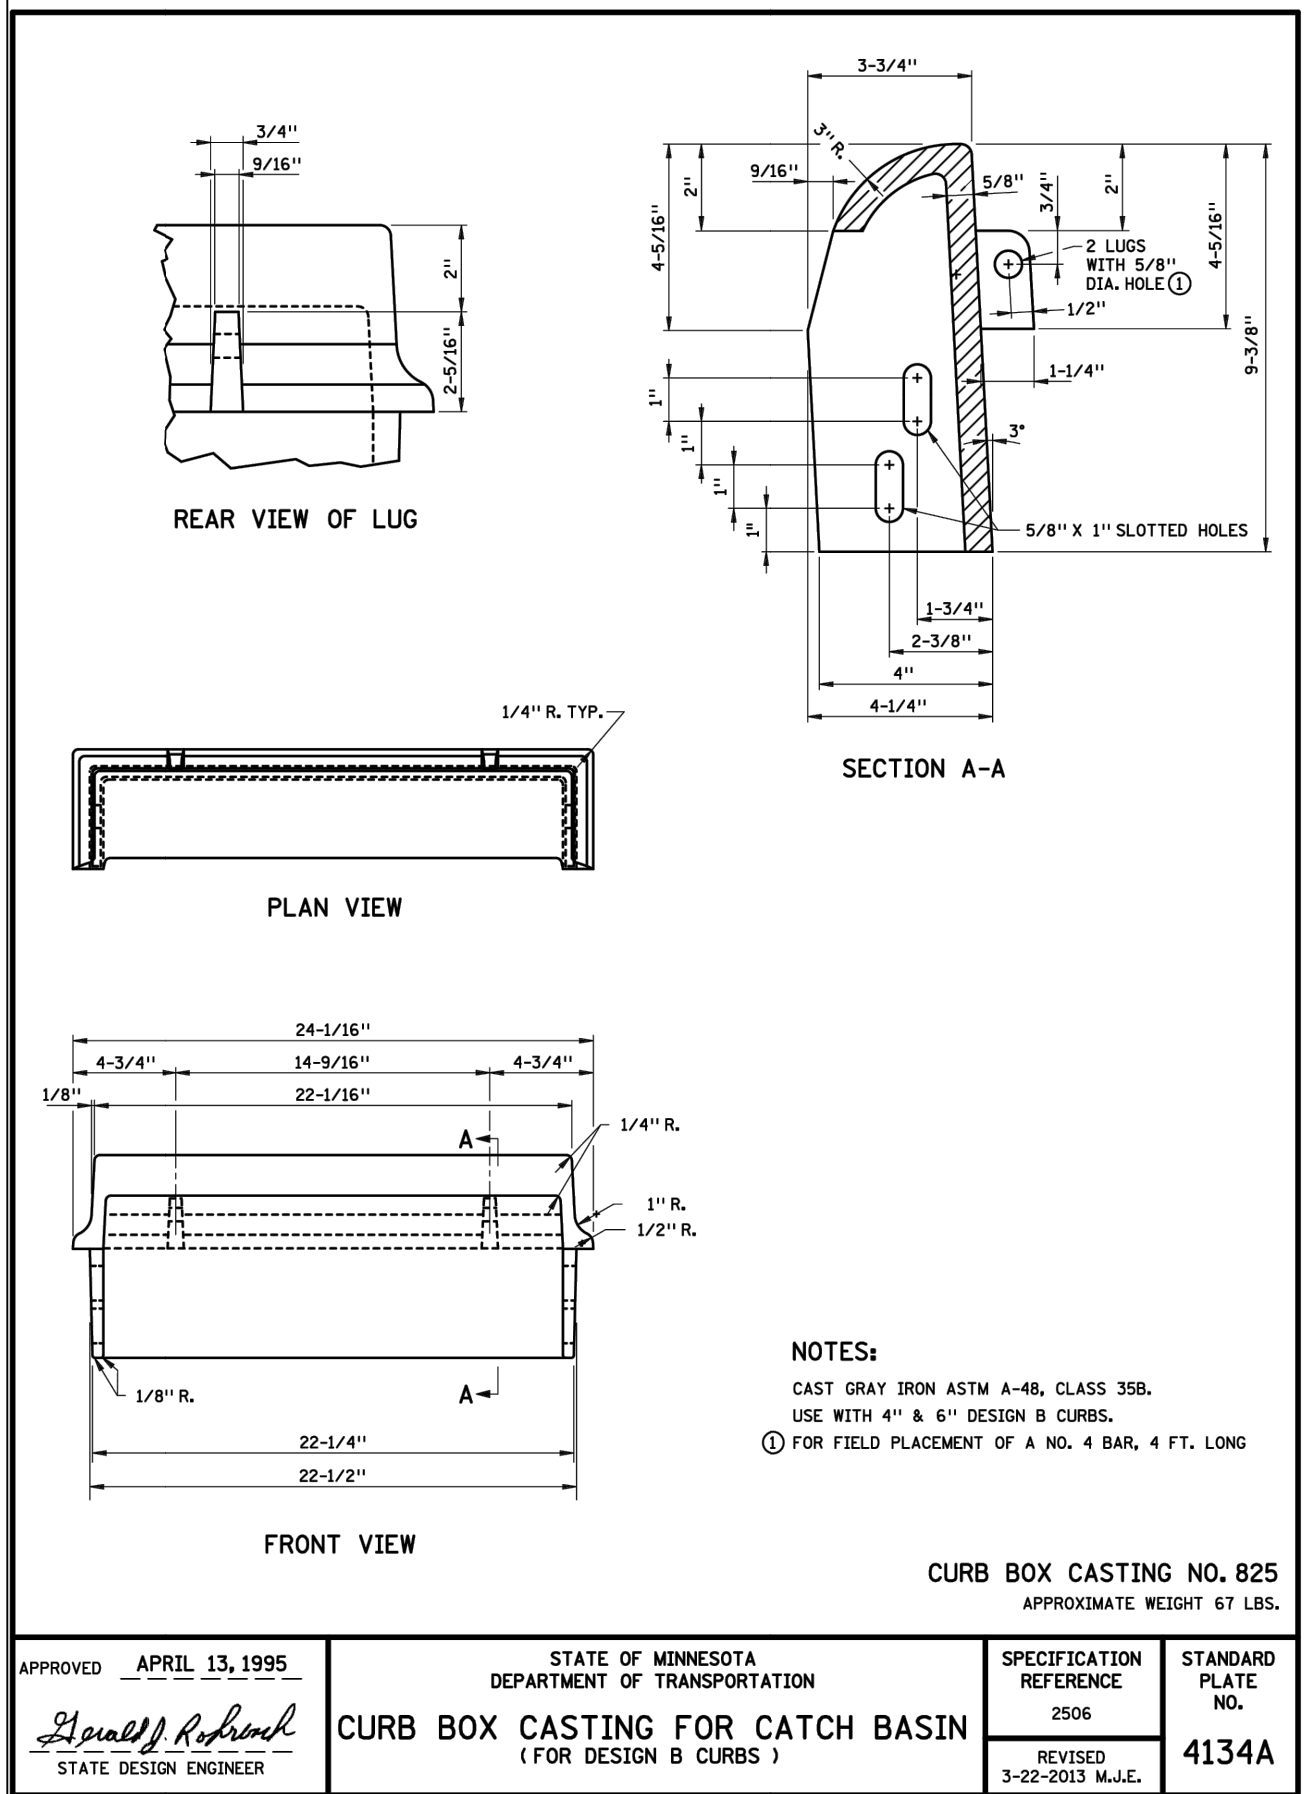


7 C504 CURB BOX CASTING FOR CATCH BASIN
NOT TO SCALE

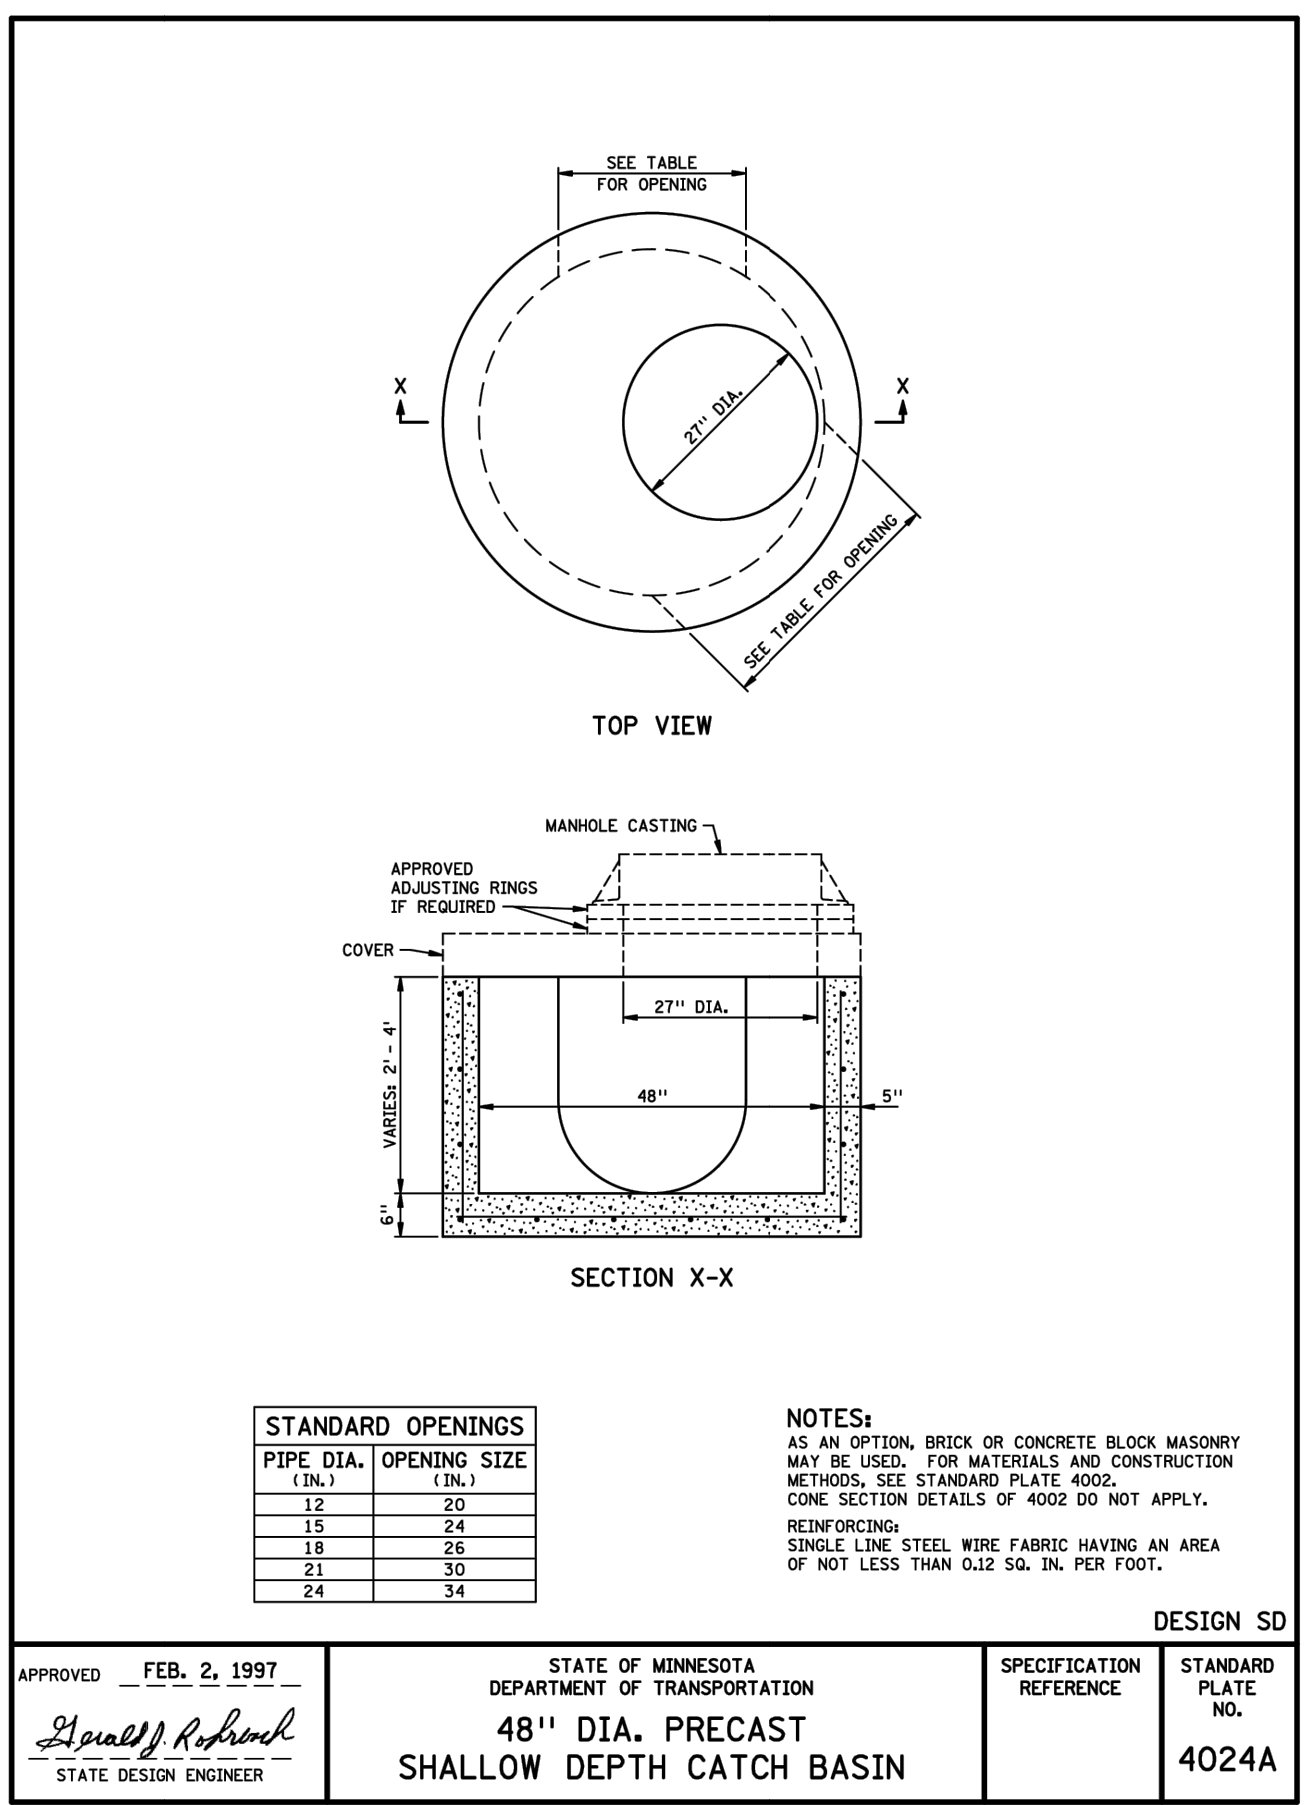


4 C504 48" CATCH BASIN
NOT TO SCALE

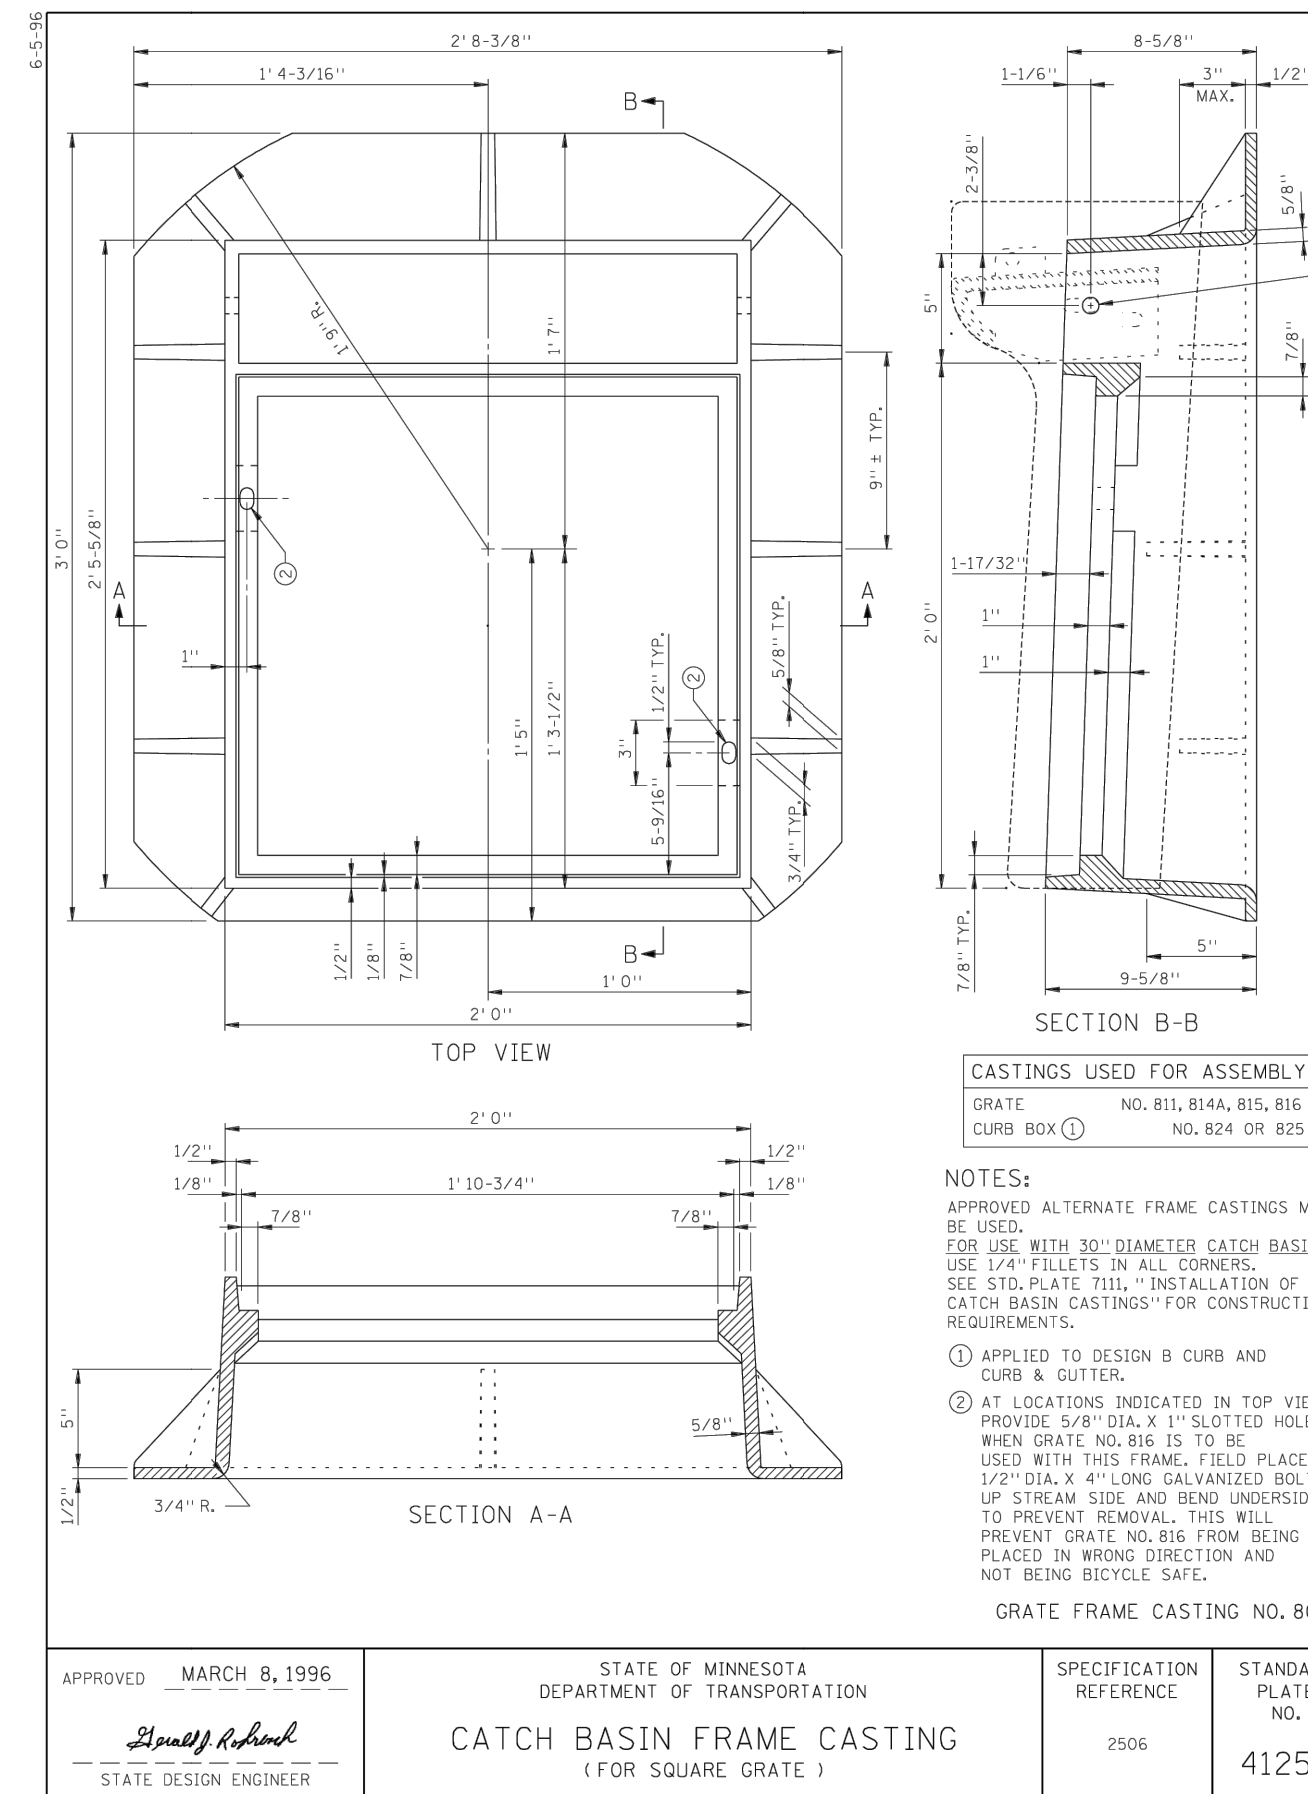


5 C504 CATCH BASIN FRAME CASTING
NOT TO SCALE

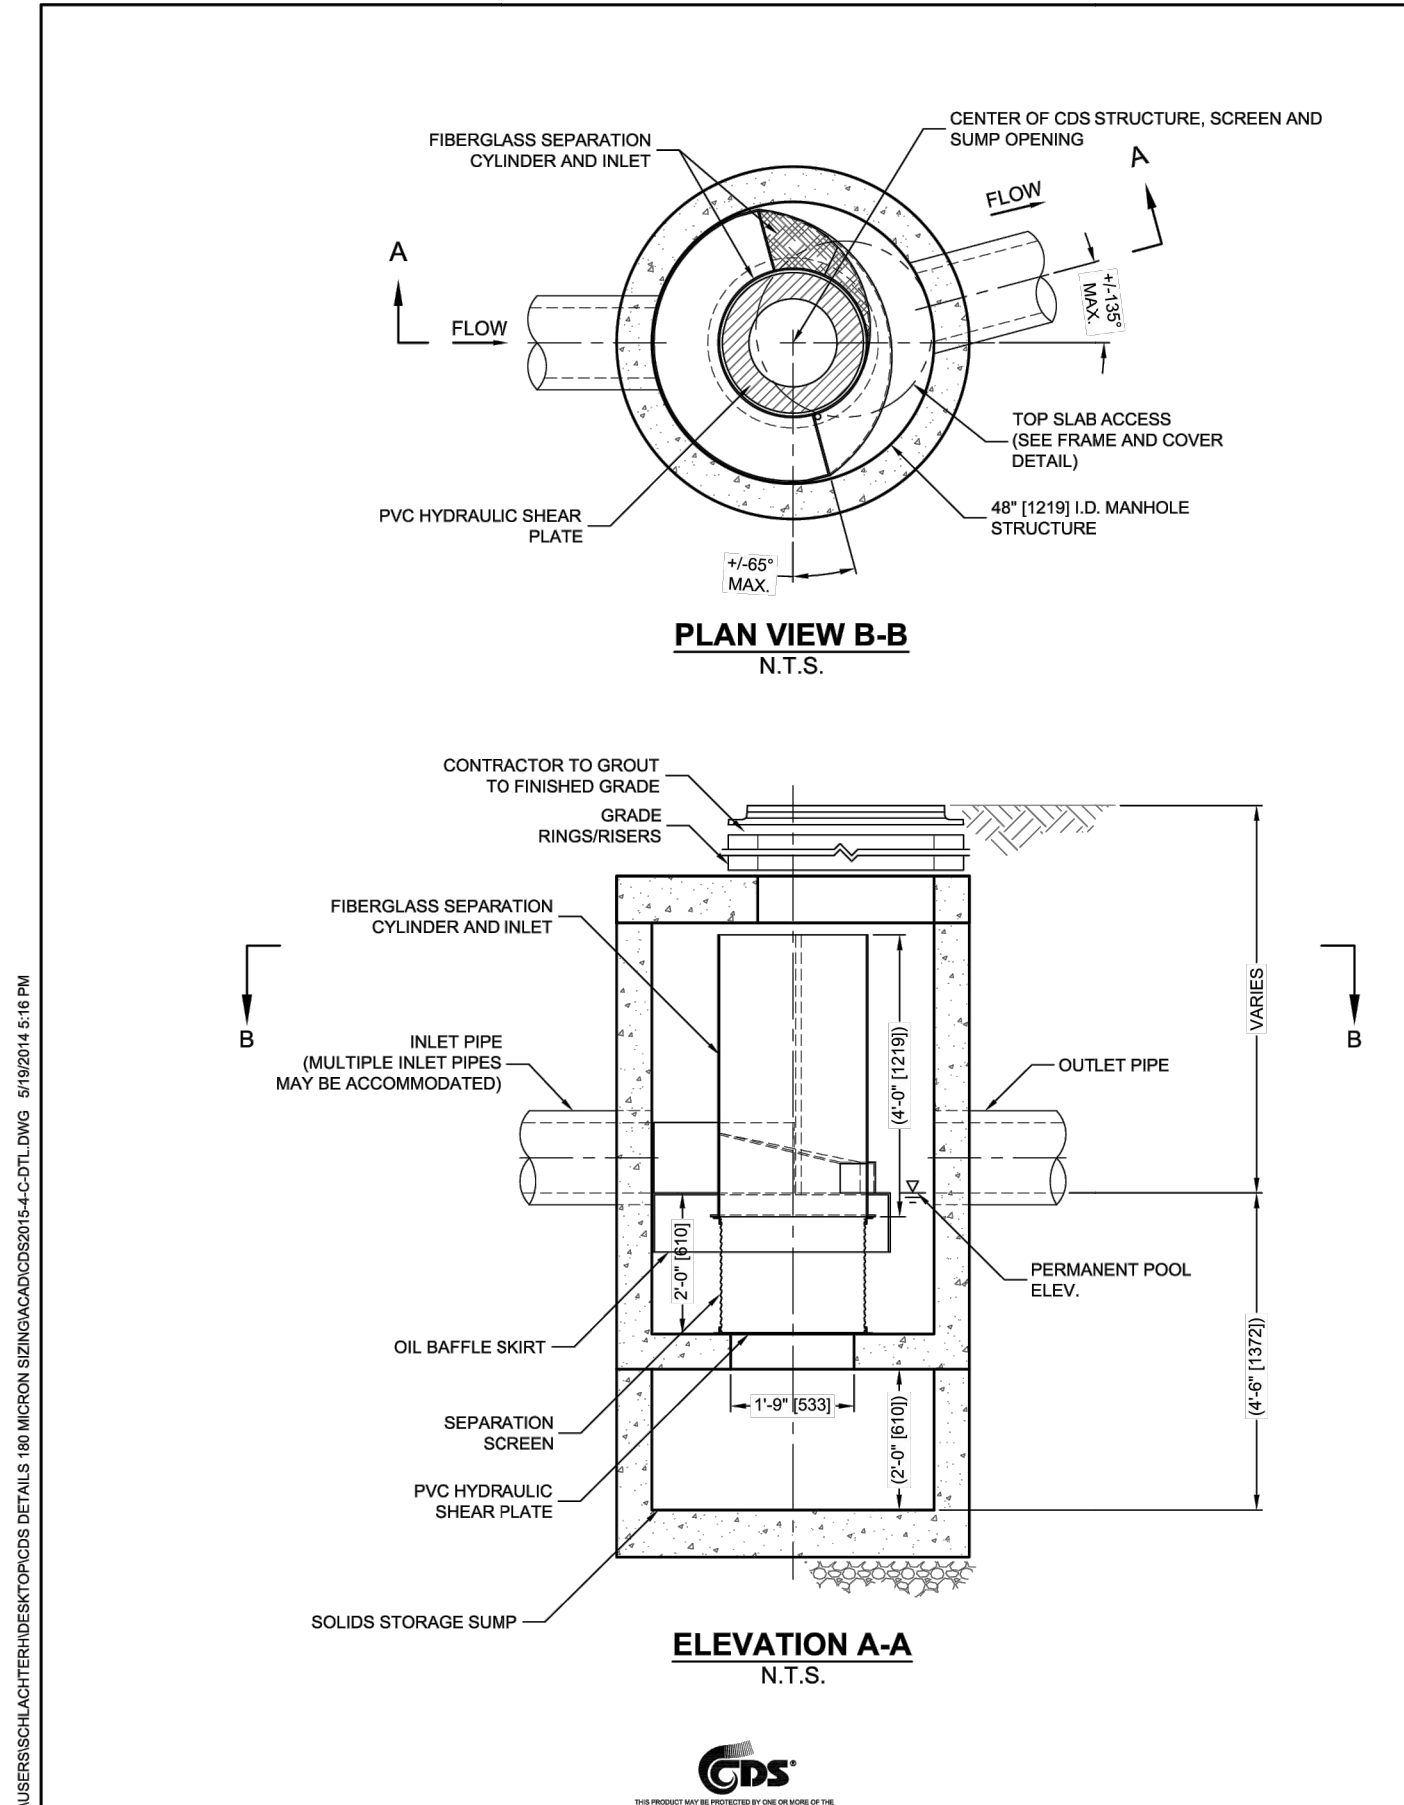


3 C504 30" CATCH BASIN
NOT TO SCALE

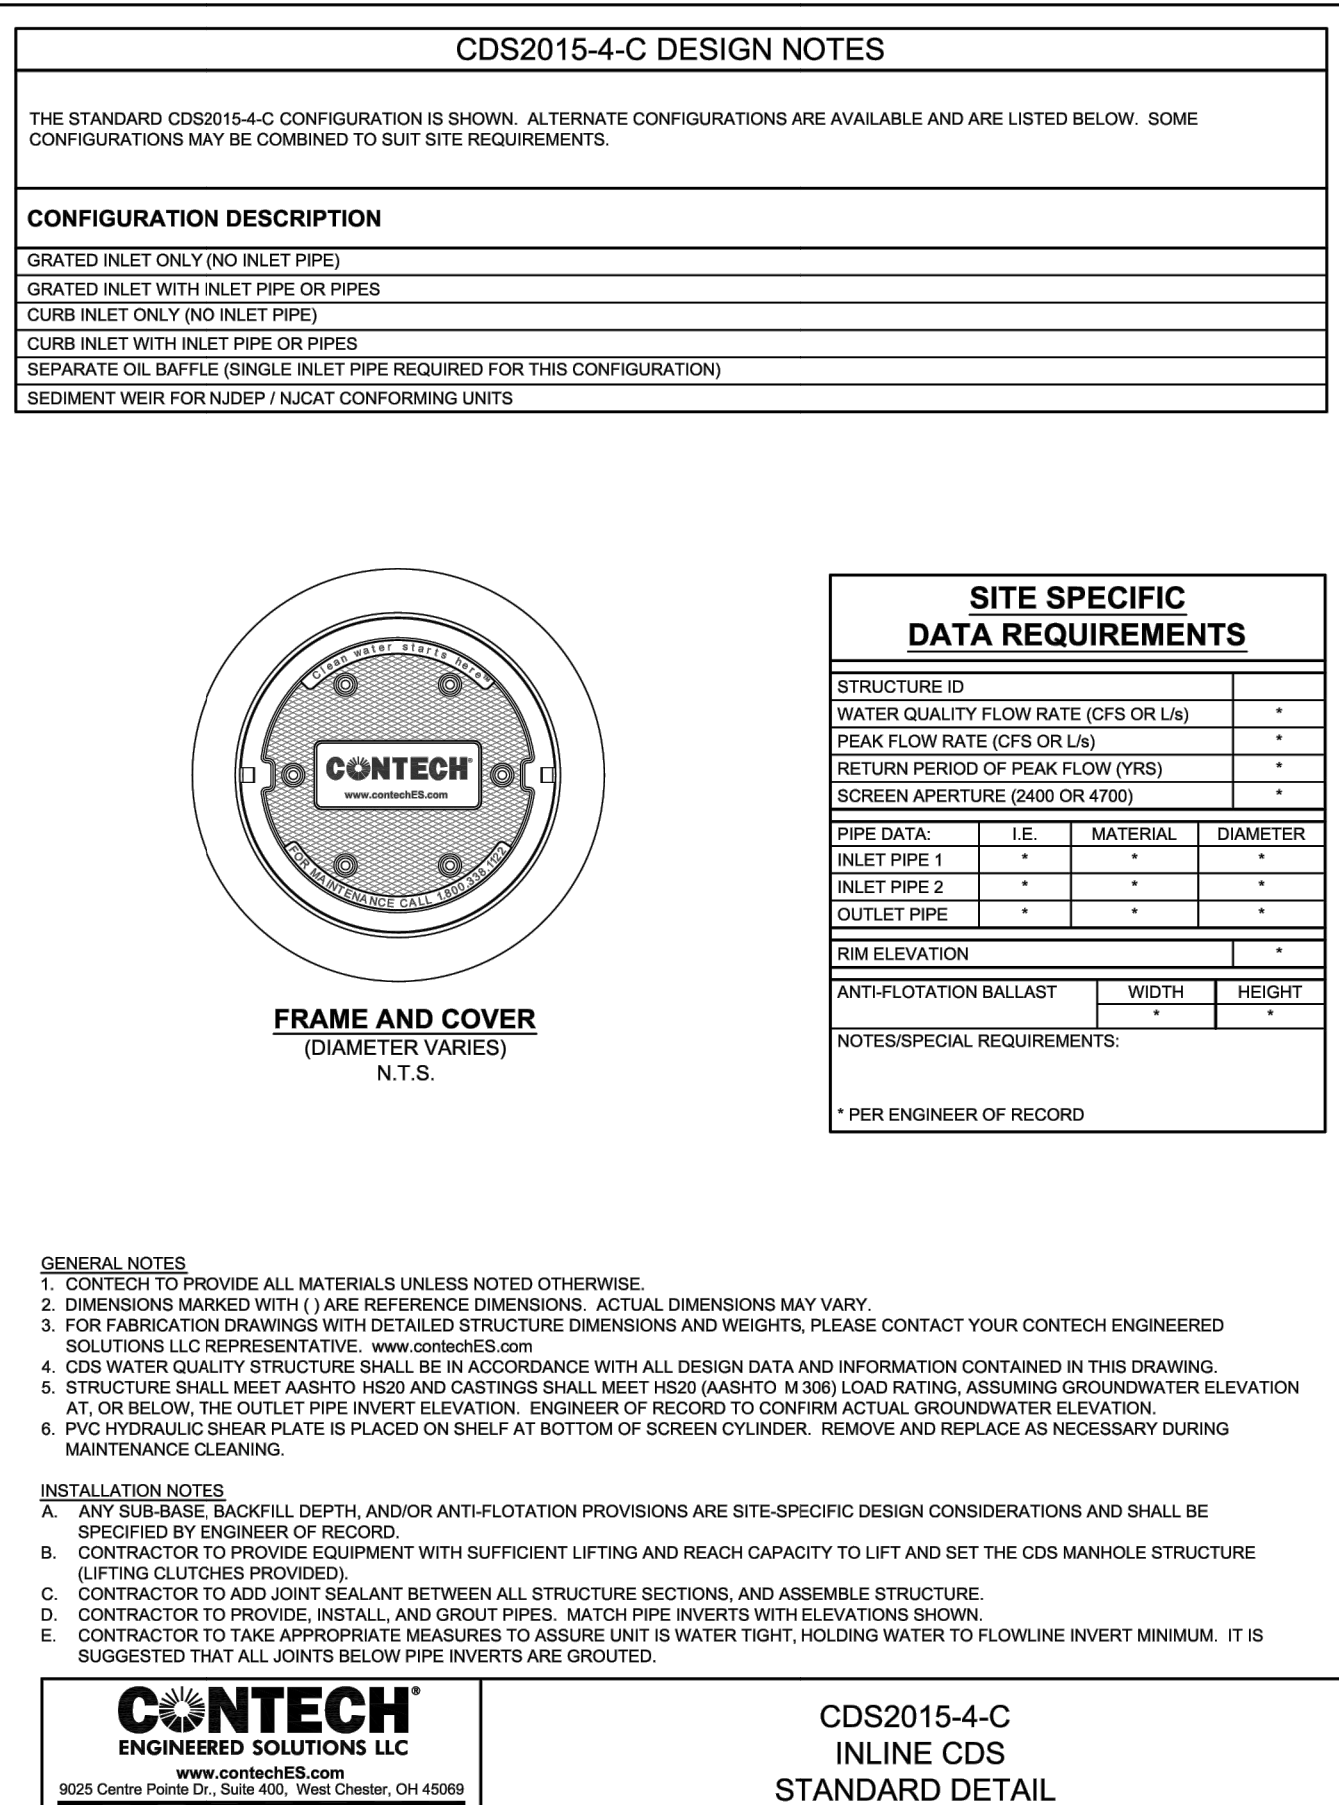


2 C504 B424 CONCRETE CURB AND GUTTER
NOT TO SCALE

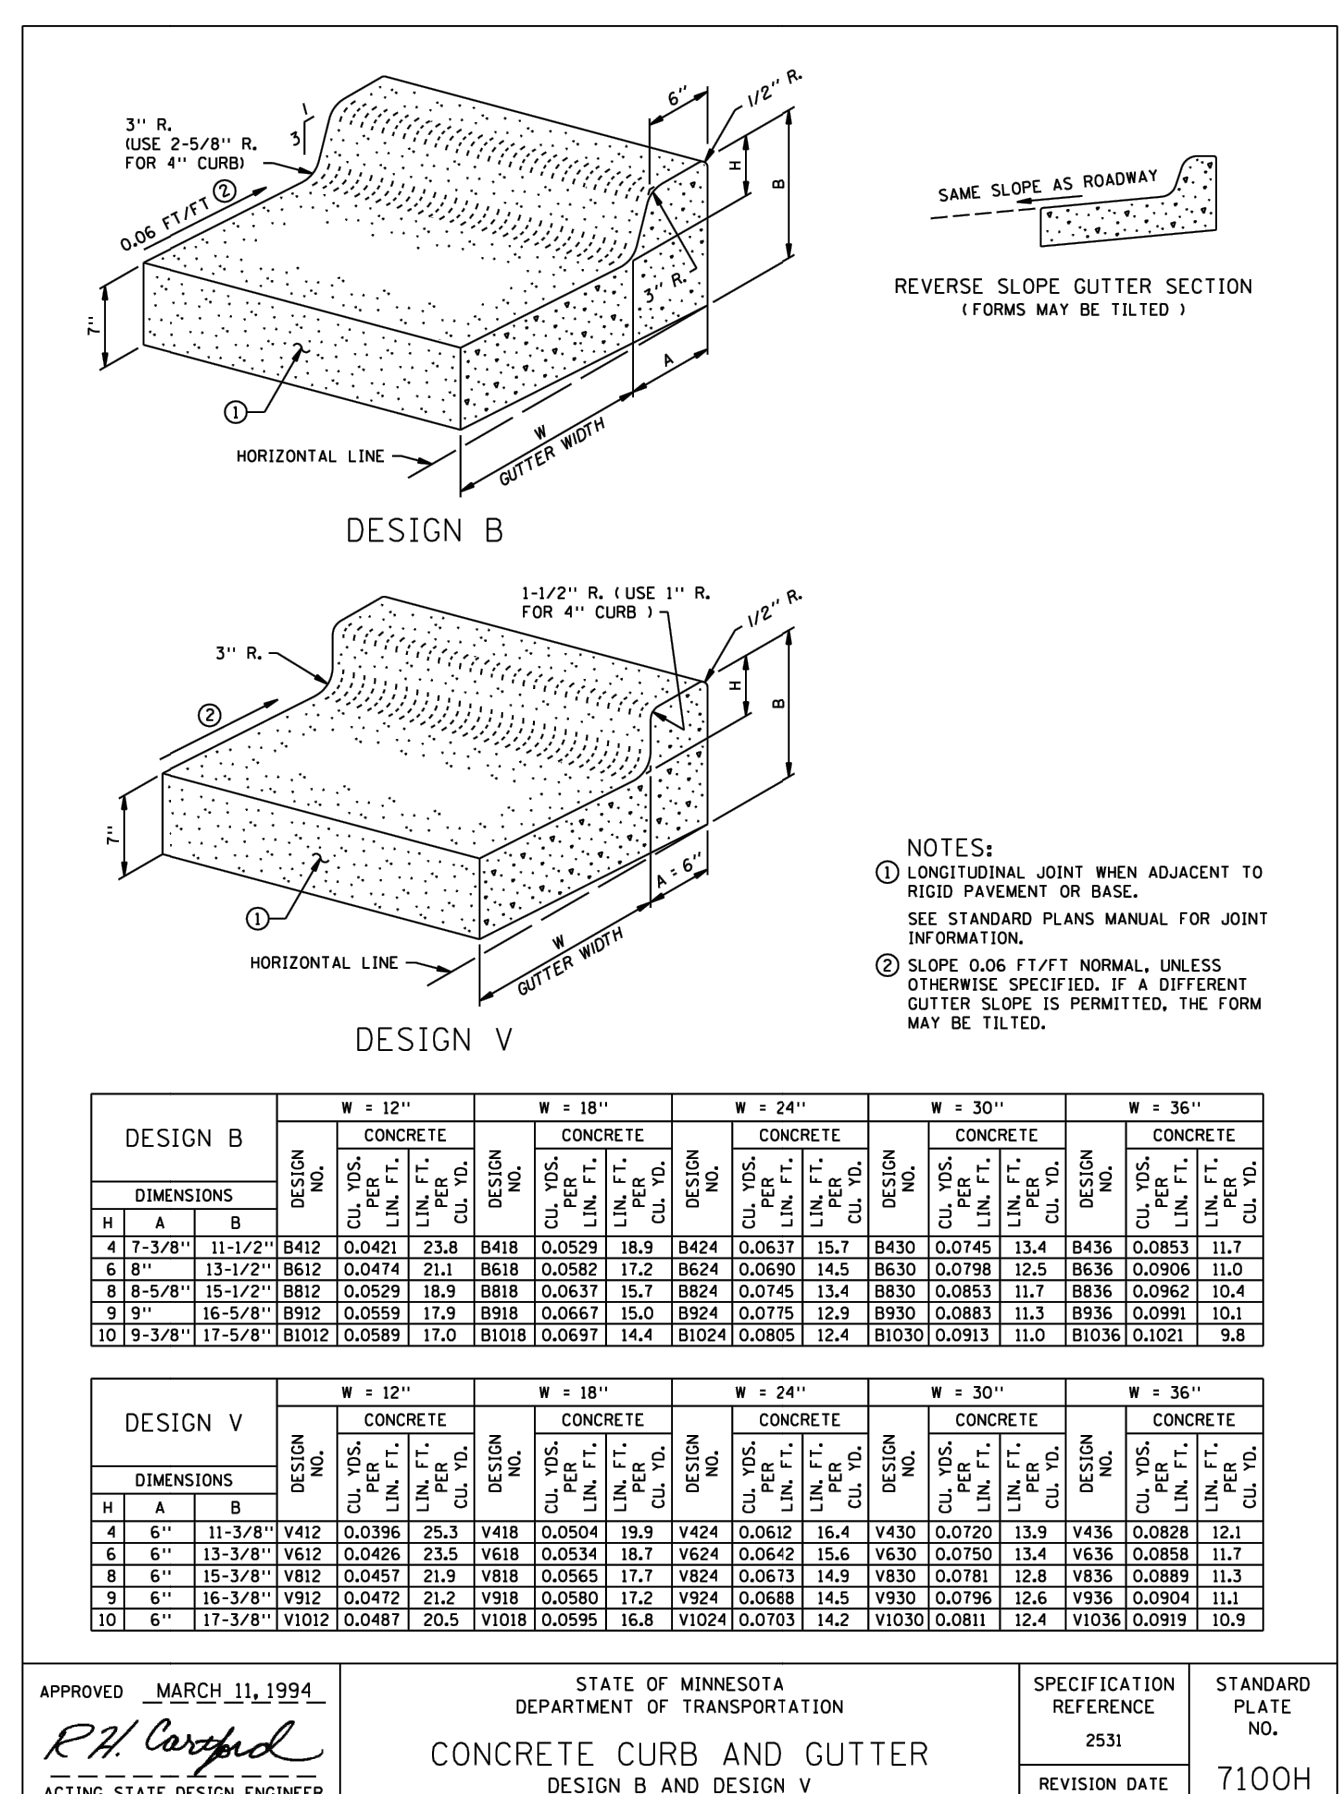

NO	DESCRIPTION	DATE

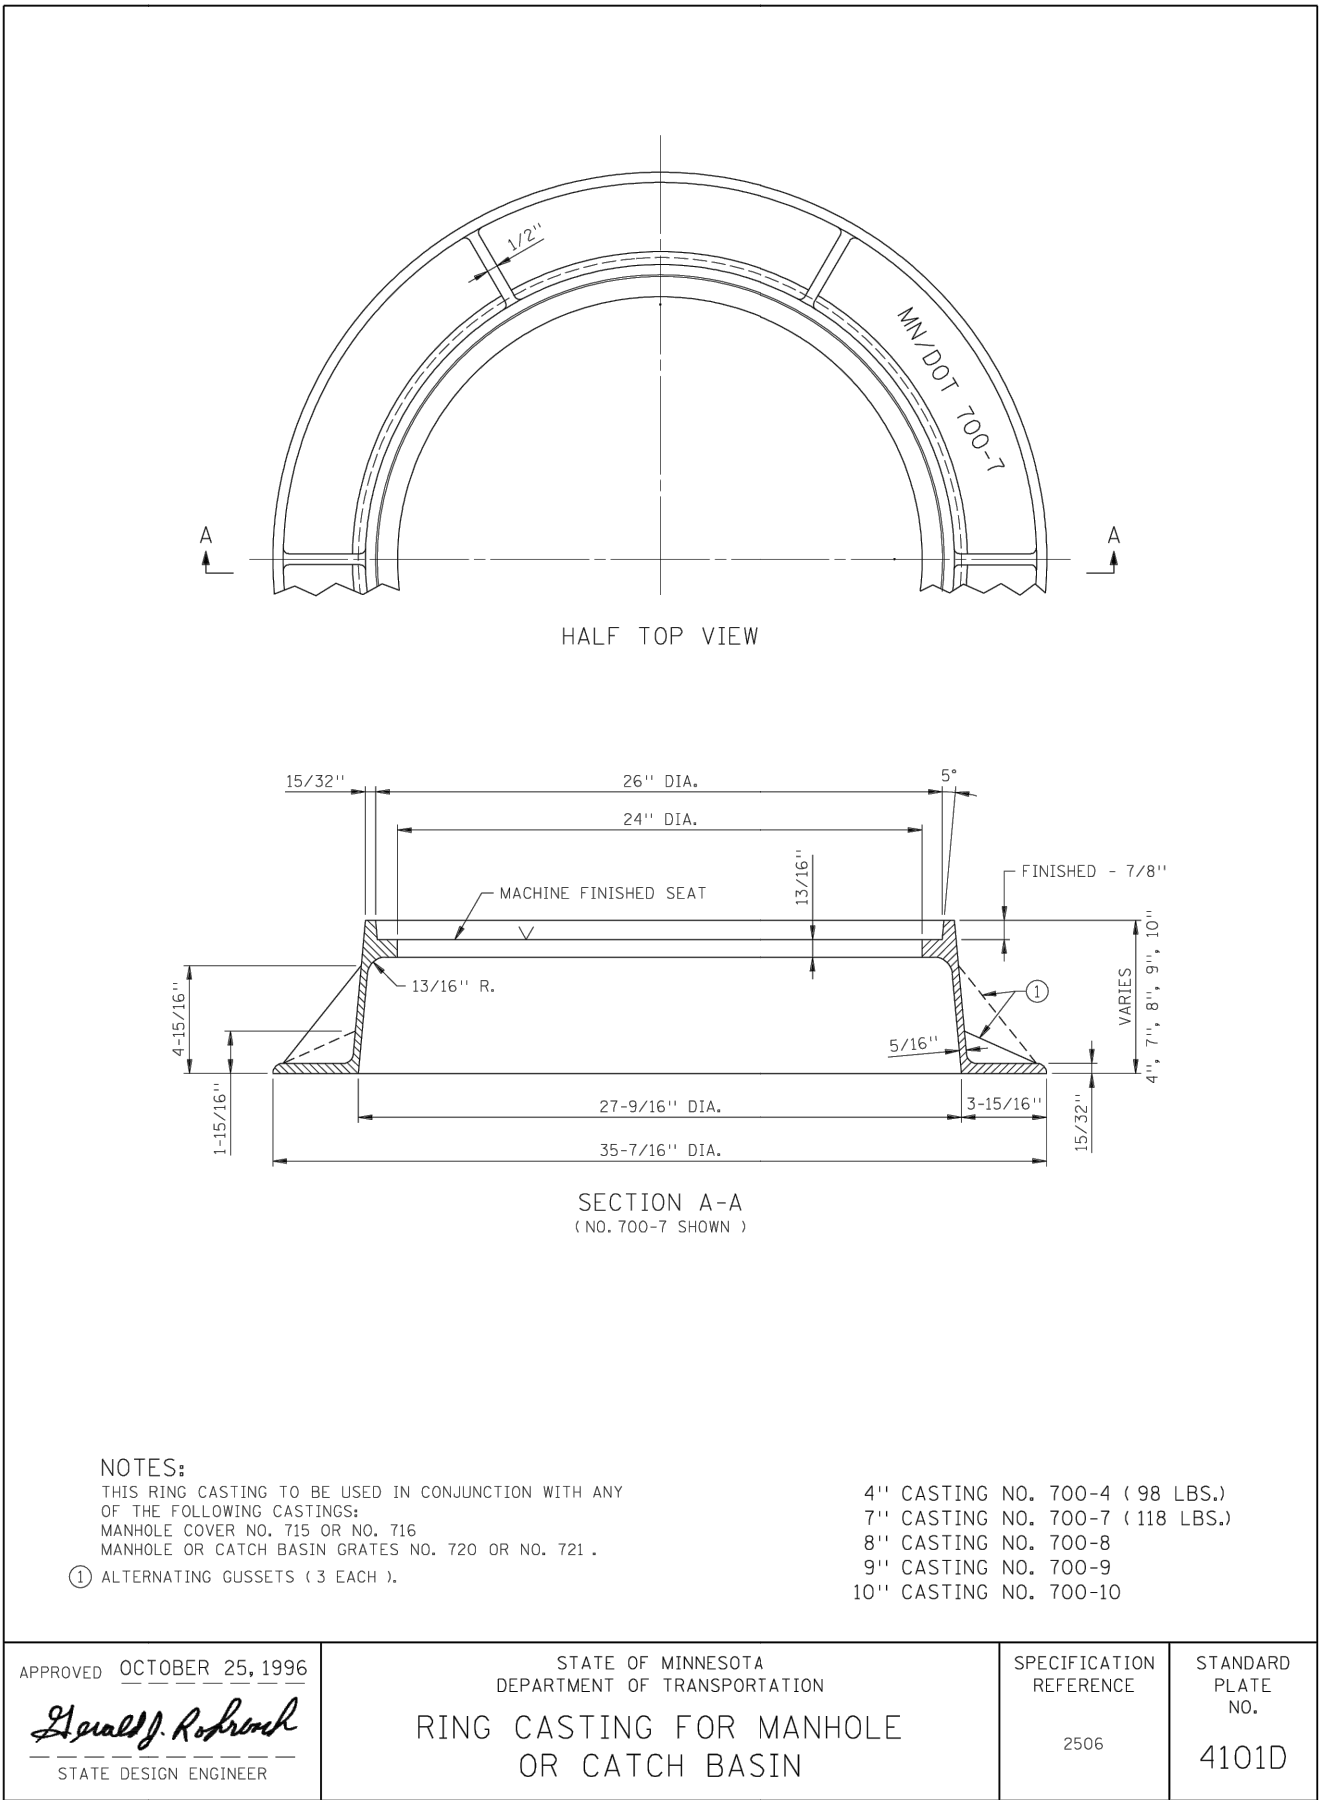

1 CASTING FRAME 700-7
C505 NOT TO SCALE

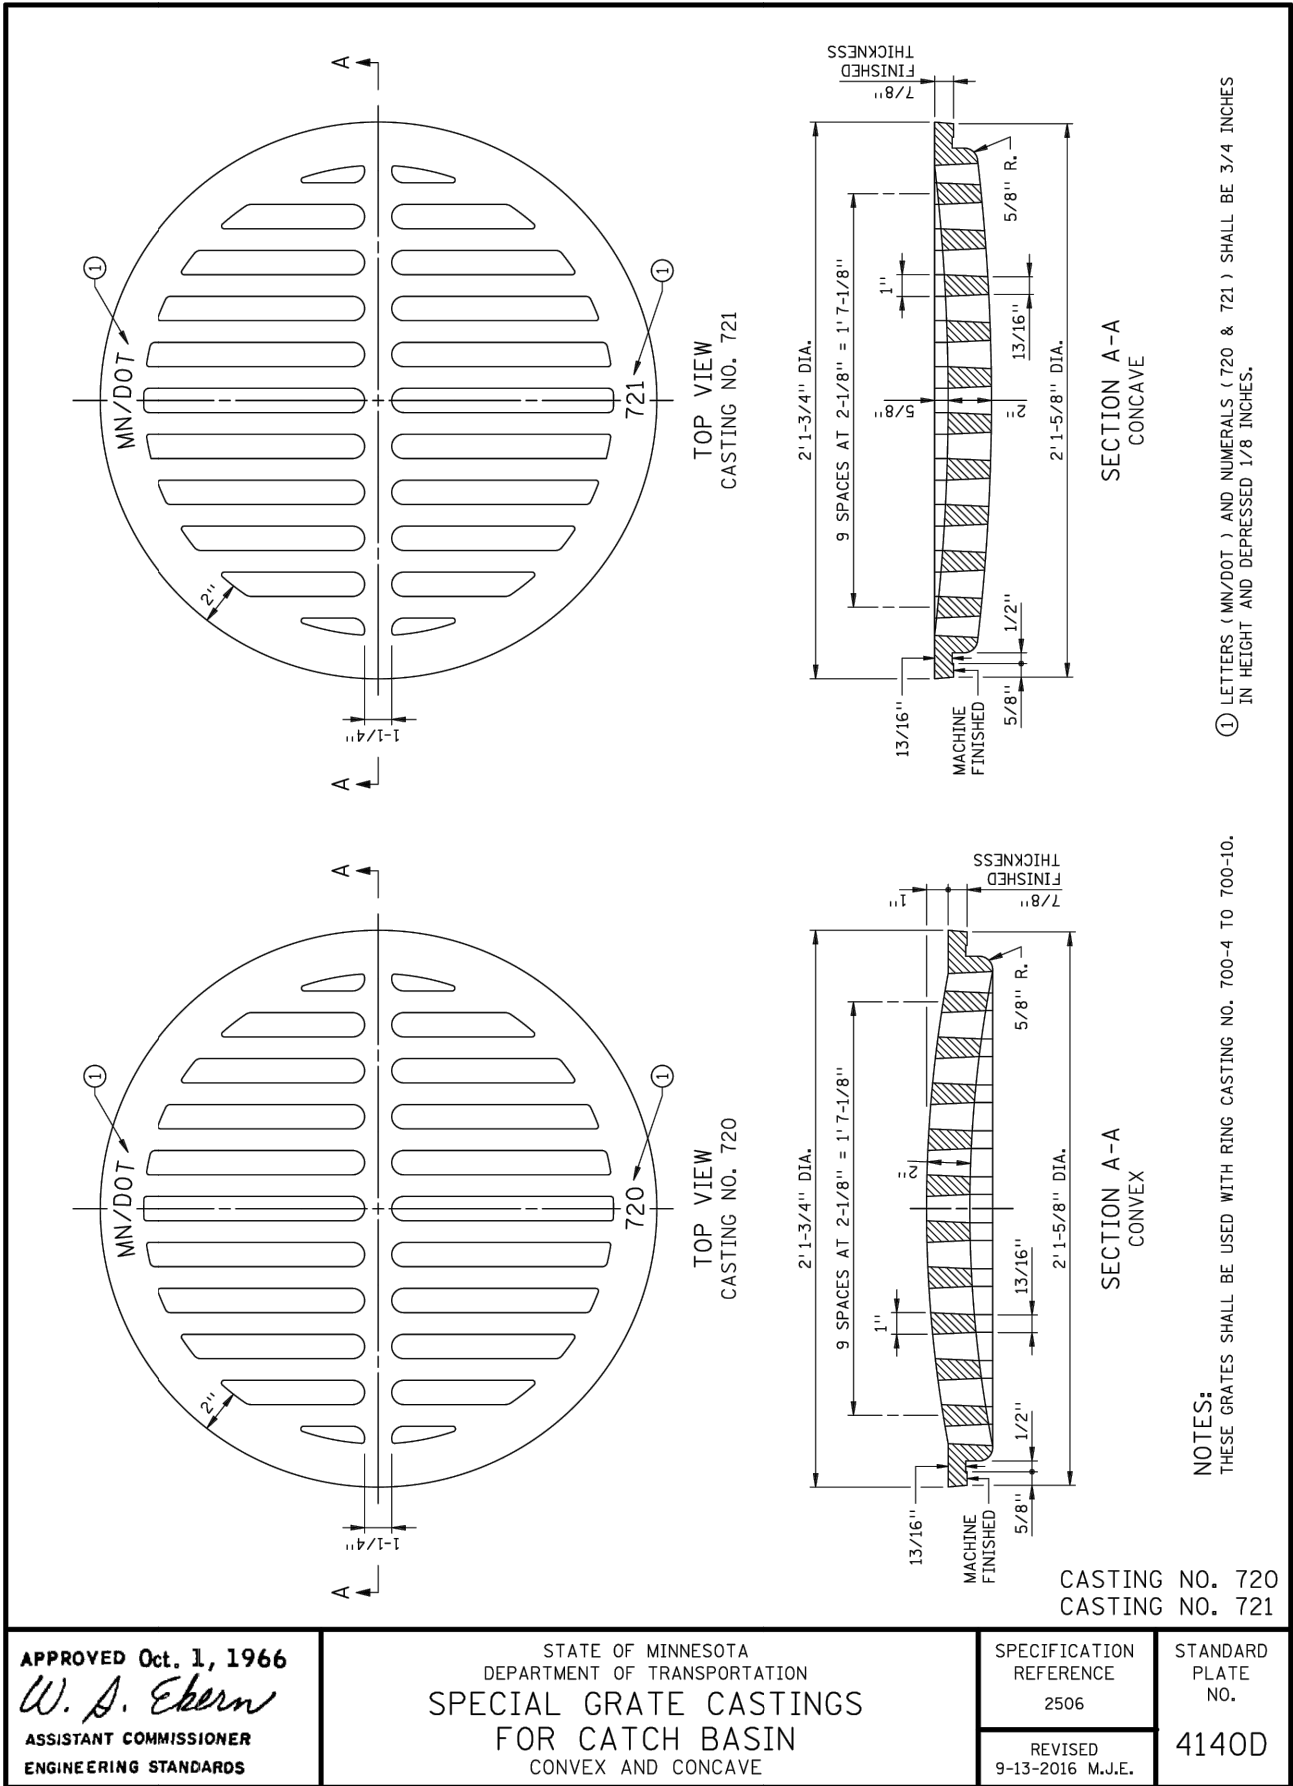

2 CONVEX CASTING NO. 720
C505 NOT TO SCALE

OWNER:
PINPOINT

Contact: Mike Breese
Phone: 612-978-3688
Email: mike@pinpointeq.com

little box

Address: 2744 Lyndale Ave S
Minneapolis, MN 55408
Phone: 612-804-6314
Email: jnelson@littleboxinc.com

CIVIL & STRUCTURAL:

BKBM
ENGINEERS

Address: 6120 Earle Brown Dr. Ste 700
Minneapolis, MN 55430
Civil Phone: 763-843-0427
Structure Phone: 763-843-0443
BKBM Project No. 23169.50

MEP:

EEA ERICKSEN ELLISON
and Associates Inc.

Address: 305 2nd St NW Suite 105
New Brighton, MN 55112
Phone: 651-632-2300

LANDSCAPE:

DF/ DAMON FARBER
LANDSCAPE ARCHITECTS

Address: 310 S 4th Ave. Ste 7050
Minneapolis, MN 55415
Phone: 763-257-7928

I hereby certify that this plan, specification or report was prepared by me or under my direct supervision and that I am a duly Licensed PROFESSIONAL ENGINEER under the laws of the State of MN

Kevin A. Bohl
Kevin A. Bohl
License Number: 52209 Date: 07/12/2023

SOUTH SIDE ENTERTAINMENT DISTRICT

A Development By:
PinPoint Equity Group

NO	DESCRIPTION	DATE


© 2023. This is exclusive property only to be used for purpose loaned. Copying or reproducing is prohibited. Return upon request.




P	PROJ NO
	DATE 2023/07/12
	DRAWN BY WH
	CHECK BY NPA

CIVIL DETAILS

C505

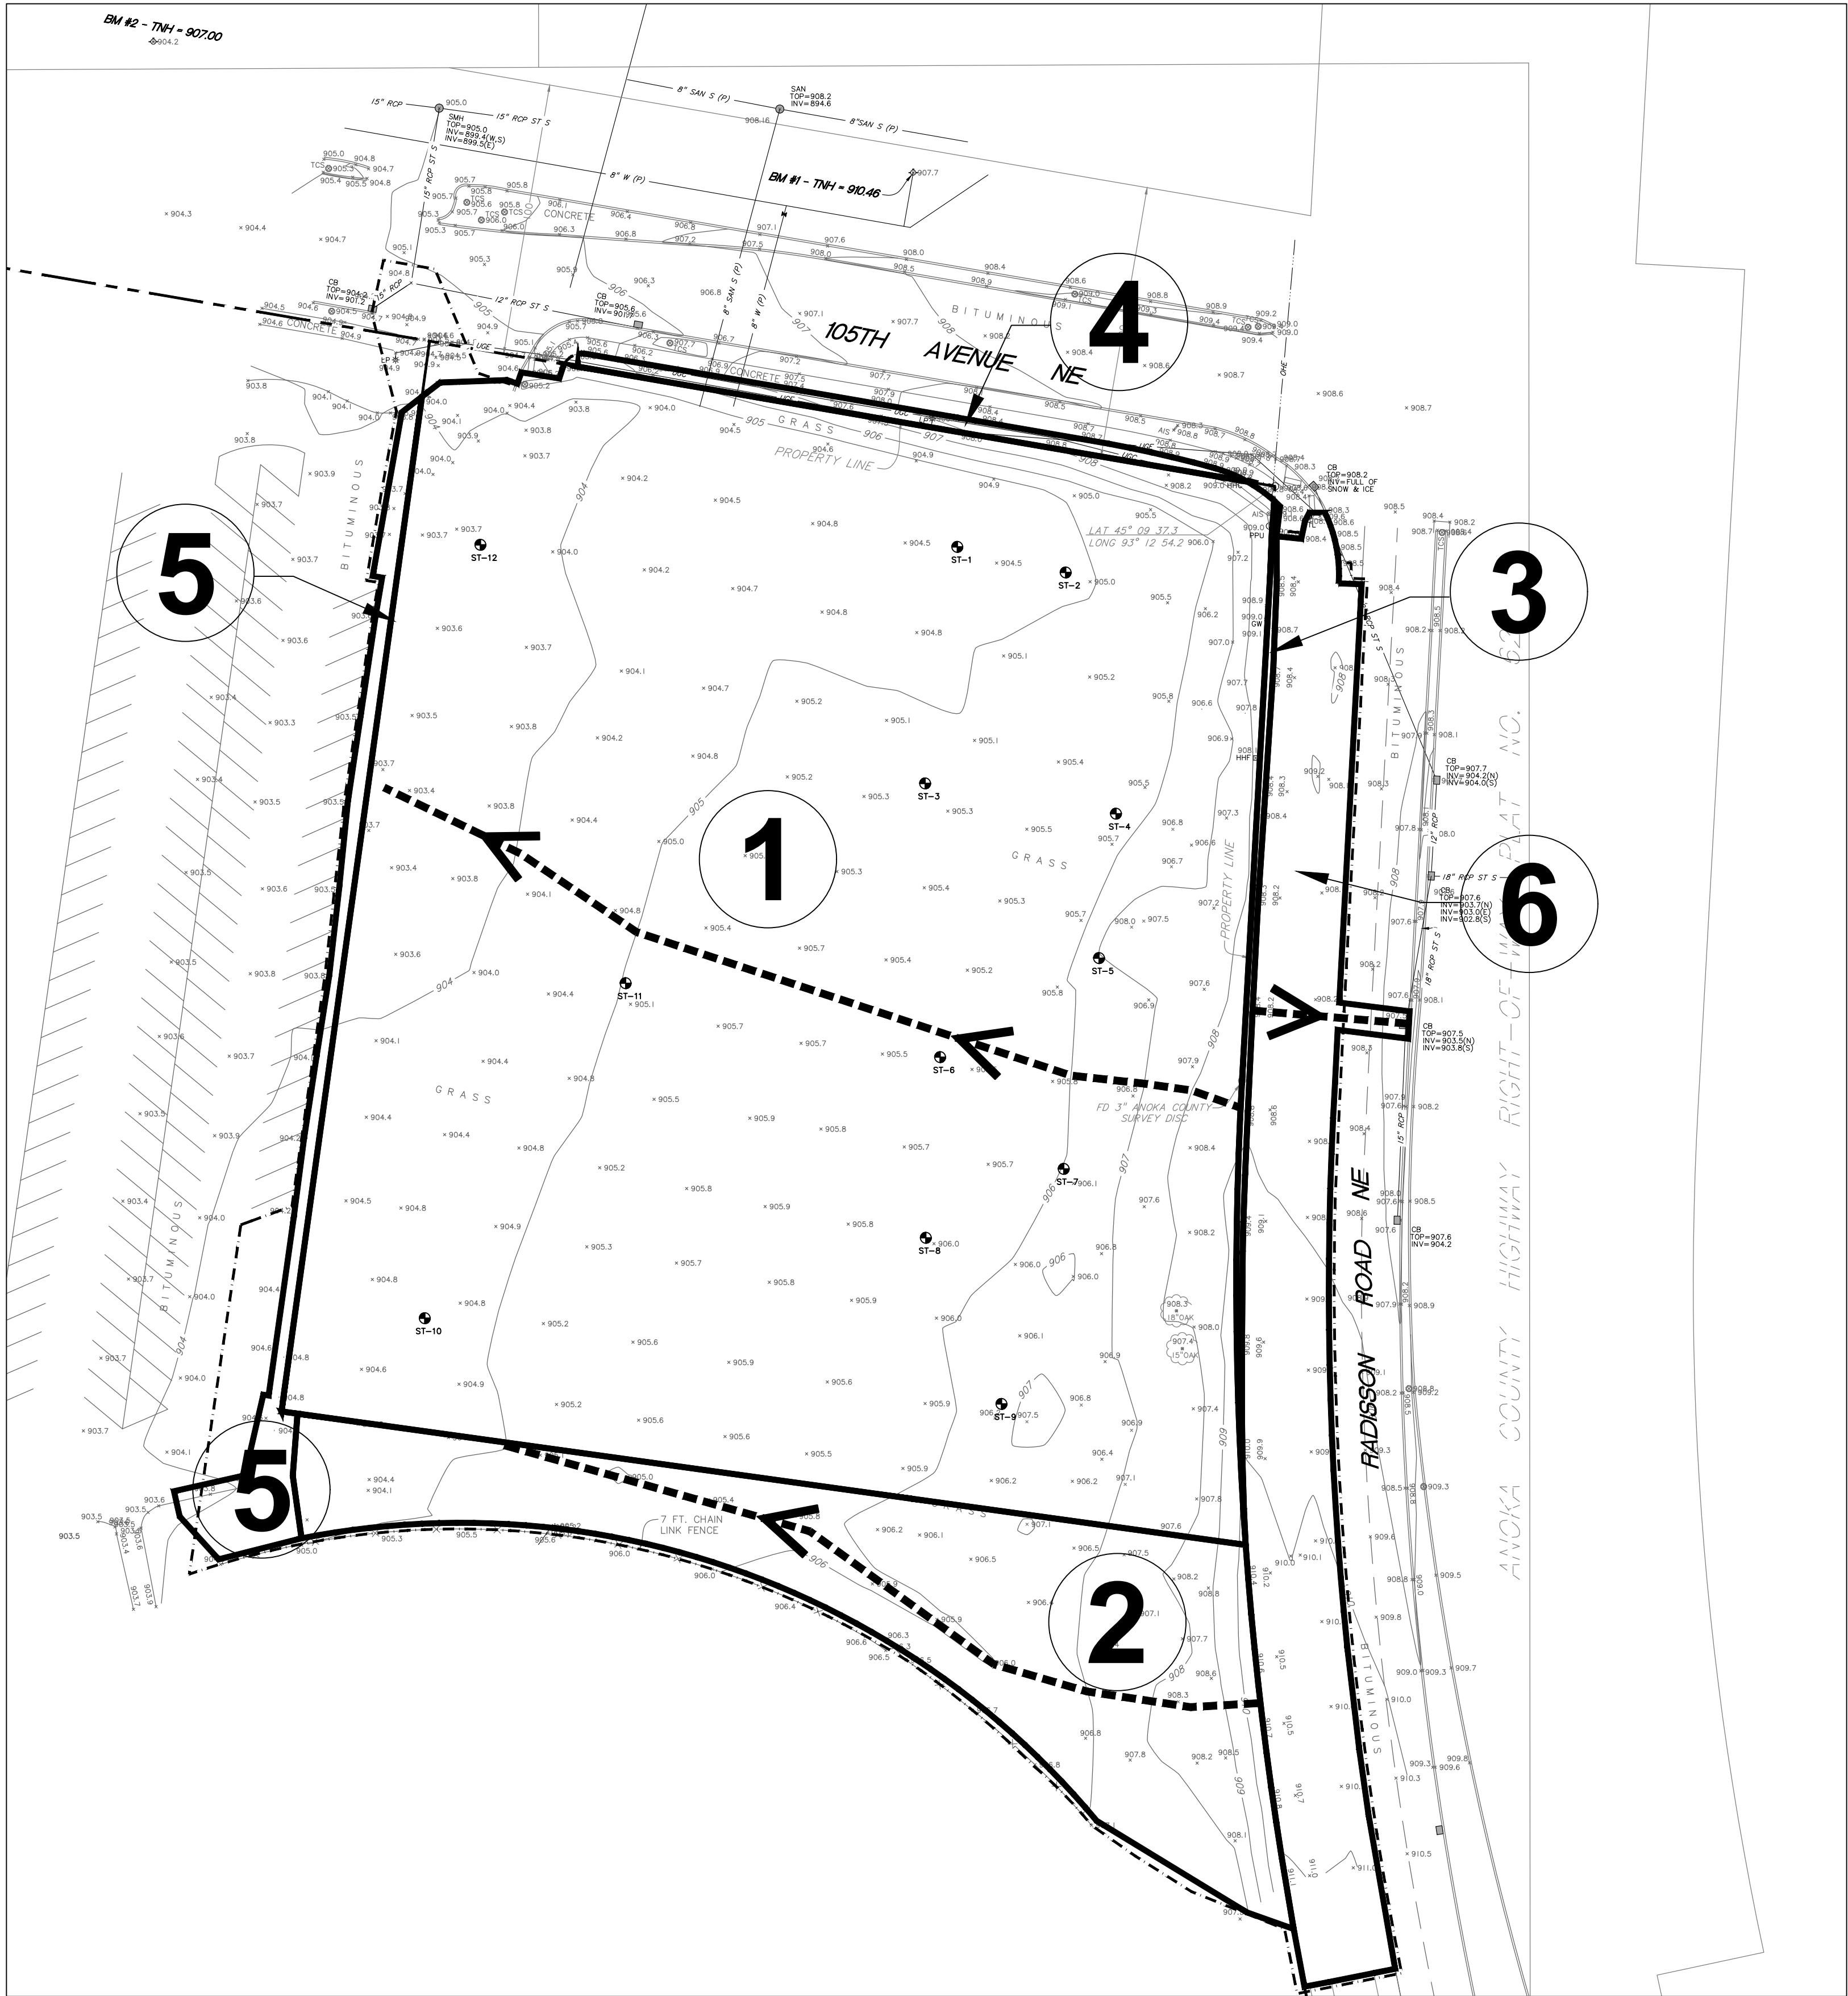


PROJECT NARRATIVE
EXISTING SITE DESCRIPTION -- THE EXISTING SITE IS LOCATED IN THE CITY OF BLAINE IS APPROXIMATE 2.97 ACRES IN SIZE. THERE IS CURRENTLY ON SITE A SOCCER FIELD AND NO EXISTING STORMWATER MANAGEMENT DEVICES. THE SITE GENERALLY DRAINS TO THE WEST.
PROPOSE SITE DESCRIPTION -- THE PROPOSED SITE CONSISTS OF A RESTAURANT BUILDING, A RETAIL BUILDING, PARKING LOT, AND DRIVE ENTRANCE OFF OF RADISSON ROAD NE. THE INCREASE IN IMPERVIOUS SURFACES IS APPROXIMATELY 2.52 ACRES. THE PROPOSED BUILDINGS AND PARKING LOT WILL DRAIN TO AN FILTRATION SYSTEM ON THE WEST SIDE OF THE SITE. THE FILTRATION SYSTEM'S PRIMARY OUTLET DRAINS TO THE EXISTING STORM SEWER IN 105TH AVE NE.

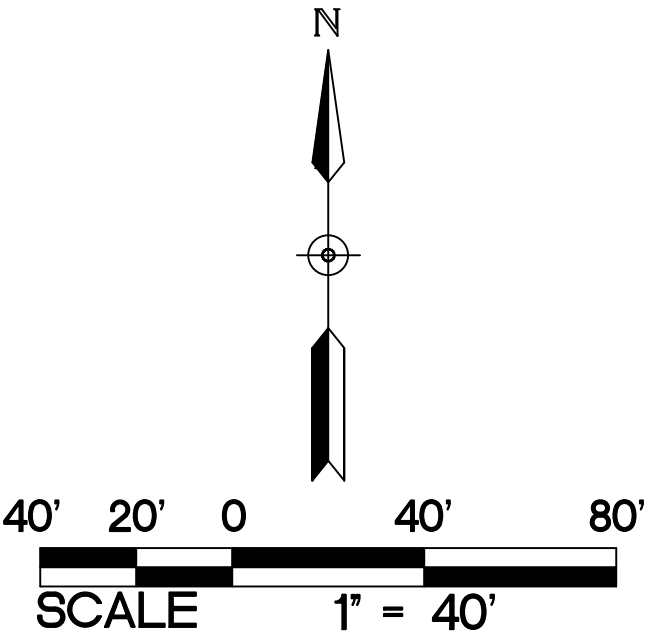

EXISTING DRAINAGE AREAS							
DRAINAGE AREA	IMPERVIOUS AREA (ACRES)	PERVIOUS AREA (ACRES)	TOTAL AREA (ACRES)	Q OUT (CFS) STORM EVENT			
				2-YEAR (2.84")	10-YEAR (4.23")	100-YEAR (7.24")	ROUTING
1	0.02	2.94	2.96	0.70	3.05	10.55	SHEET FLOWS WEST OFFSITE
2	0.00	0.49	0.49	0.12	0.50	1.75	SHEET FLOWS WEST OFFSITE
3	0.00	0.02	0.02	0.01	0.03	0.11	SHEET FLOWS WEST OFFSITE
4	0.00	0.03	0.03	0.01	0.05	0.16	SHEET FLOWS WEST OFFSITE
5	0.01	0.07	0.08	0.07	0.18	0.49	SHEET FLOWS WEST OFFSITE
6	0.20	0.20	0.40	0.94	1.64	3.36	DRAINS EAST TO COUNTY STORM SEWER
TOTAL	0.23	3.74	3.97	1.85	5.45	16.42	

PROPOSED DRAINAGE AREAS							
DRAINAGE AREA	IMPERVIOUS AREA (ACRES)	PERVIOUS AREA (ACRES)	TOTAL AREA (ACRES)	Q OUT (CFS) STORM EVENT			
				2-YEAR (2.84")	10-YEAR (4.23")	100-YEAR (7.24")	ROUTING
1	2.09	0.64	2.73	—	—	—	DRAINS TO FILTRATION BASIN
2	0.07	0.16	0.23	0.37	0.74	1.69	SHEET FLOWS WEST OFFSITE
3	0.27	0.12	0.39	—	—	—	DRAINS TO FILTRATION BASIN
4	0.02	0.02	0.04	—	—	—	DRAINS TO FILTRATION BASIN
5	0.00	0.03	0.03	0.01	0.05	0.16	SHEET FLOWS WEST OFFSITE
6	0.05	0.13	0.18	0.27	0.55	1.32	SHEET FLOWS WEST OFFSITE
7	0.25	0.12	0.37	1.14	1.86	3.53	DRAINS EAST TO COUNTY STORM SEWER
FILTRATION SYSTEM	—	—	—	0.42	0.43	2.89	DRAINS NORTH TO CITY STORM SEWER
TOTAL	2.75	1.22	3.97	2.21	3.63	9.59	

STORMWATER RUNOFF SUMMARY			
	2-YR STORM (2.84") RUNOFF (CFS)	10-YR STORM (4.23") RUNOFF (CFS)	100-YR STORM (7.24") RUNOFF (CFS)
EXISTING SITE WEST	0.91	3.81	13.06
EXISTING SITE EAST	0.94	1.64	3.36
EXISTING SITE 105TH AVE	0.00	0.00	0.00
EXISTING SITE TOTAL	1.85	5.45	16.42
PROPOSED SITE WEST	0.65	1.34	3.17
PROPOSED SITE EAST	1.14	1.86	3.53
PROPOSED SITE 105TH AVE	0.42	0.43	2.89
PROPOSED SITE TOTAL	2.21	3.63	9.59

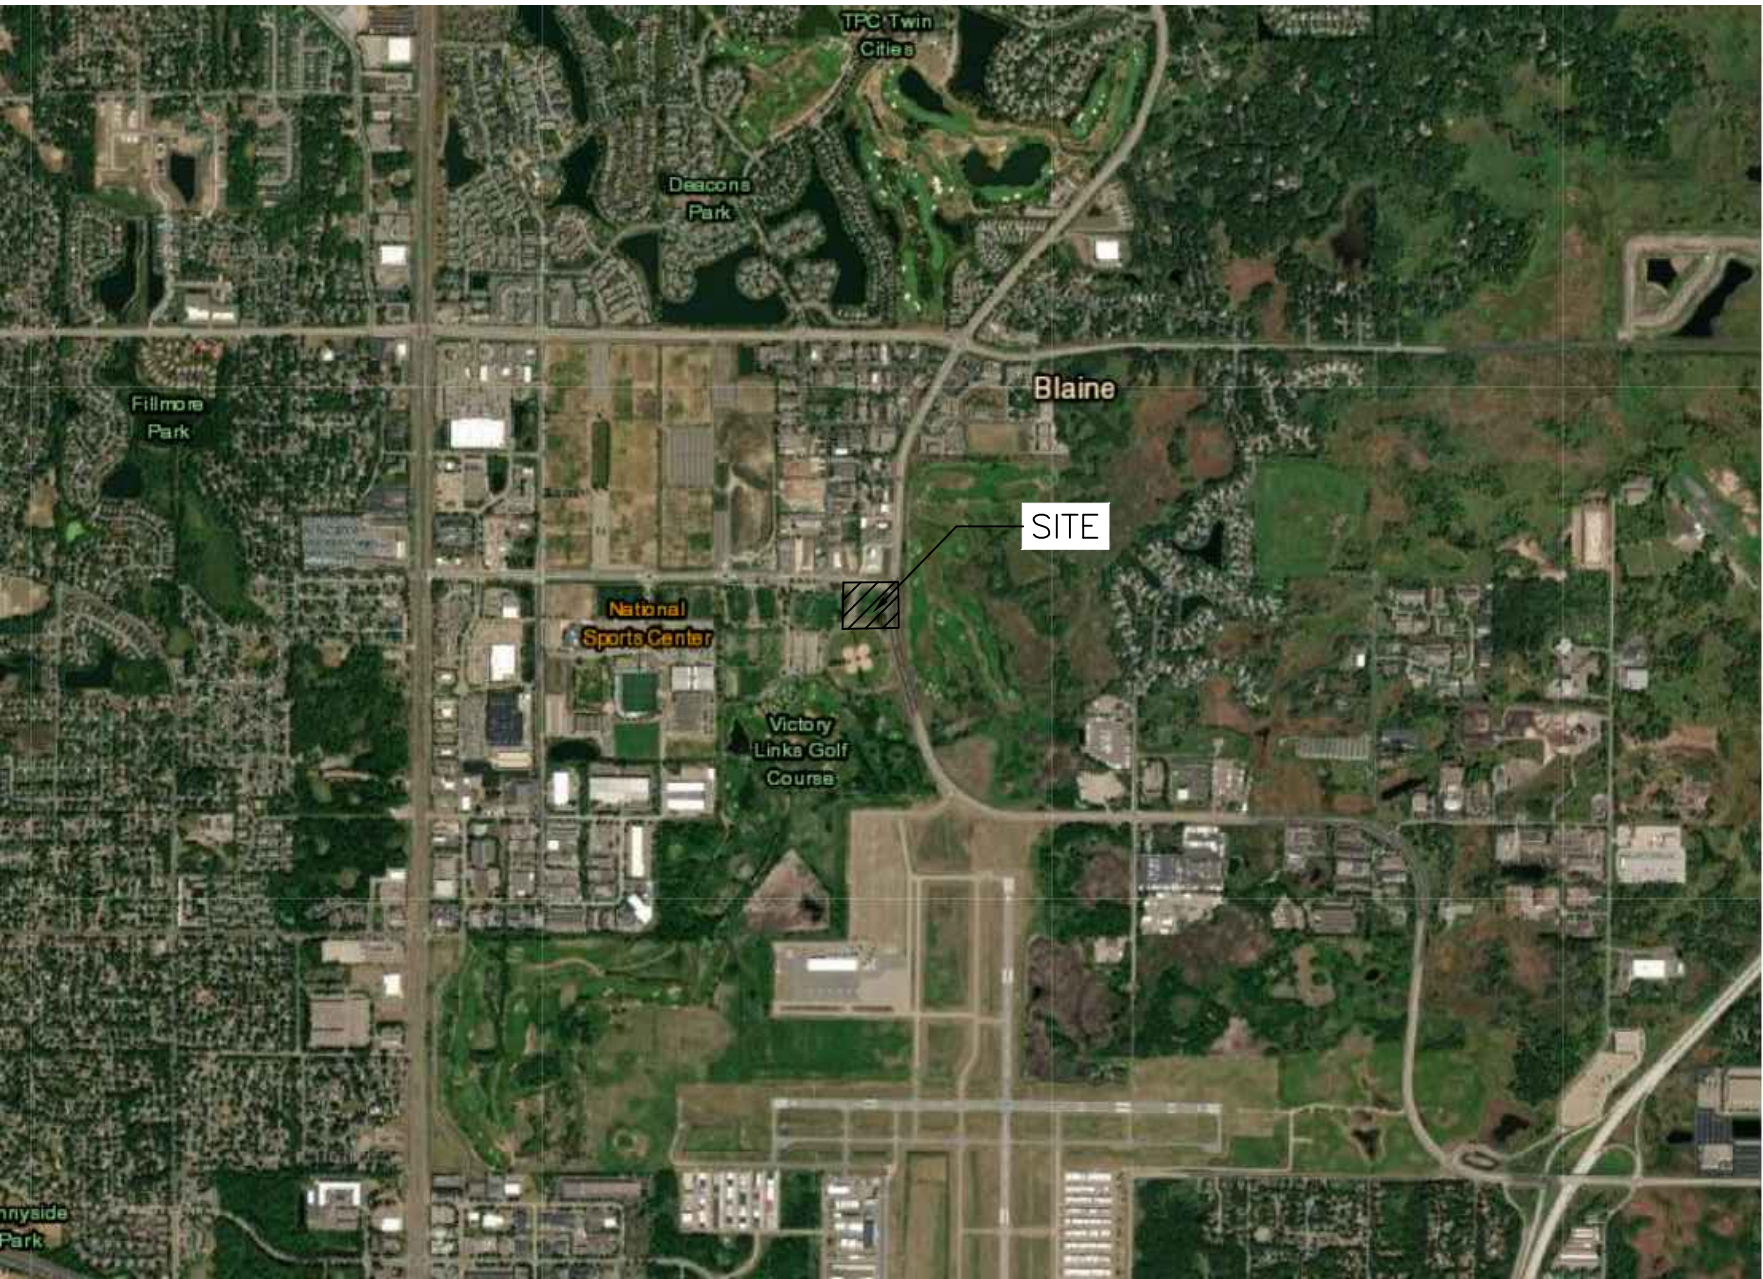

VICINITY MAP
BLAINE, MINNESOTA

OWNER:
PINPOINT
Contact: Mike Breese
Phone: 612-978-3688
Email: mike@pinpointeng.com




Address: 2744 Lyndale Ave S
Minneapolis, MN 55408
Phone: 612-804-6314
Email: jnelson@littleboxinc.com

CIVIL & STRUCTURAL:



Address: 6120 Earle Brown Dr. Ste 700
Minneapolis, MN 55430
Civil Phone: 763-843-0427
Structure Phone: 763-843-0443
BKBM Project No. 23169.50

MEP:

 

Address: 305 2nd St NW Suite 105
New Brighton, MN 55112
Phone: 651-632-2300

LANDSCAPE:



Address: 310 S 4th Ave. Ste 7050
Minneapolis, MN 55112
Phone: 763-257-7928

I hereby certify that this plan, specification or report was prepared by me or under my direct supervision and that I am a duly Licensed PROFESSIONAL ENGINEER under the laws of the State of MN

Kevin A. Bohl
Kevin A. Bohl

License Number: 52209 Date: 07/12/2023

SOUTH SIDE ENTERTAINMENT DISTRICT

A Development By:
PinPoint Equity Group

NO	DESCRIPTION	DATE


© 2023. This is exclusive property only to be used for purpose loaned. Copying or reproducing is prohibited. Return upon request.



P	PROJ NO
	DATE 2023/07/12
	DRAWN BY WH
	CHECK BY NPA

STORM SEWER
POLLUTION PREVENTION
PLAN - EXISTING
CONDITIONS

C600

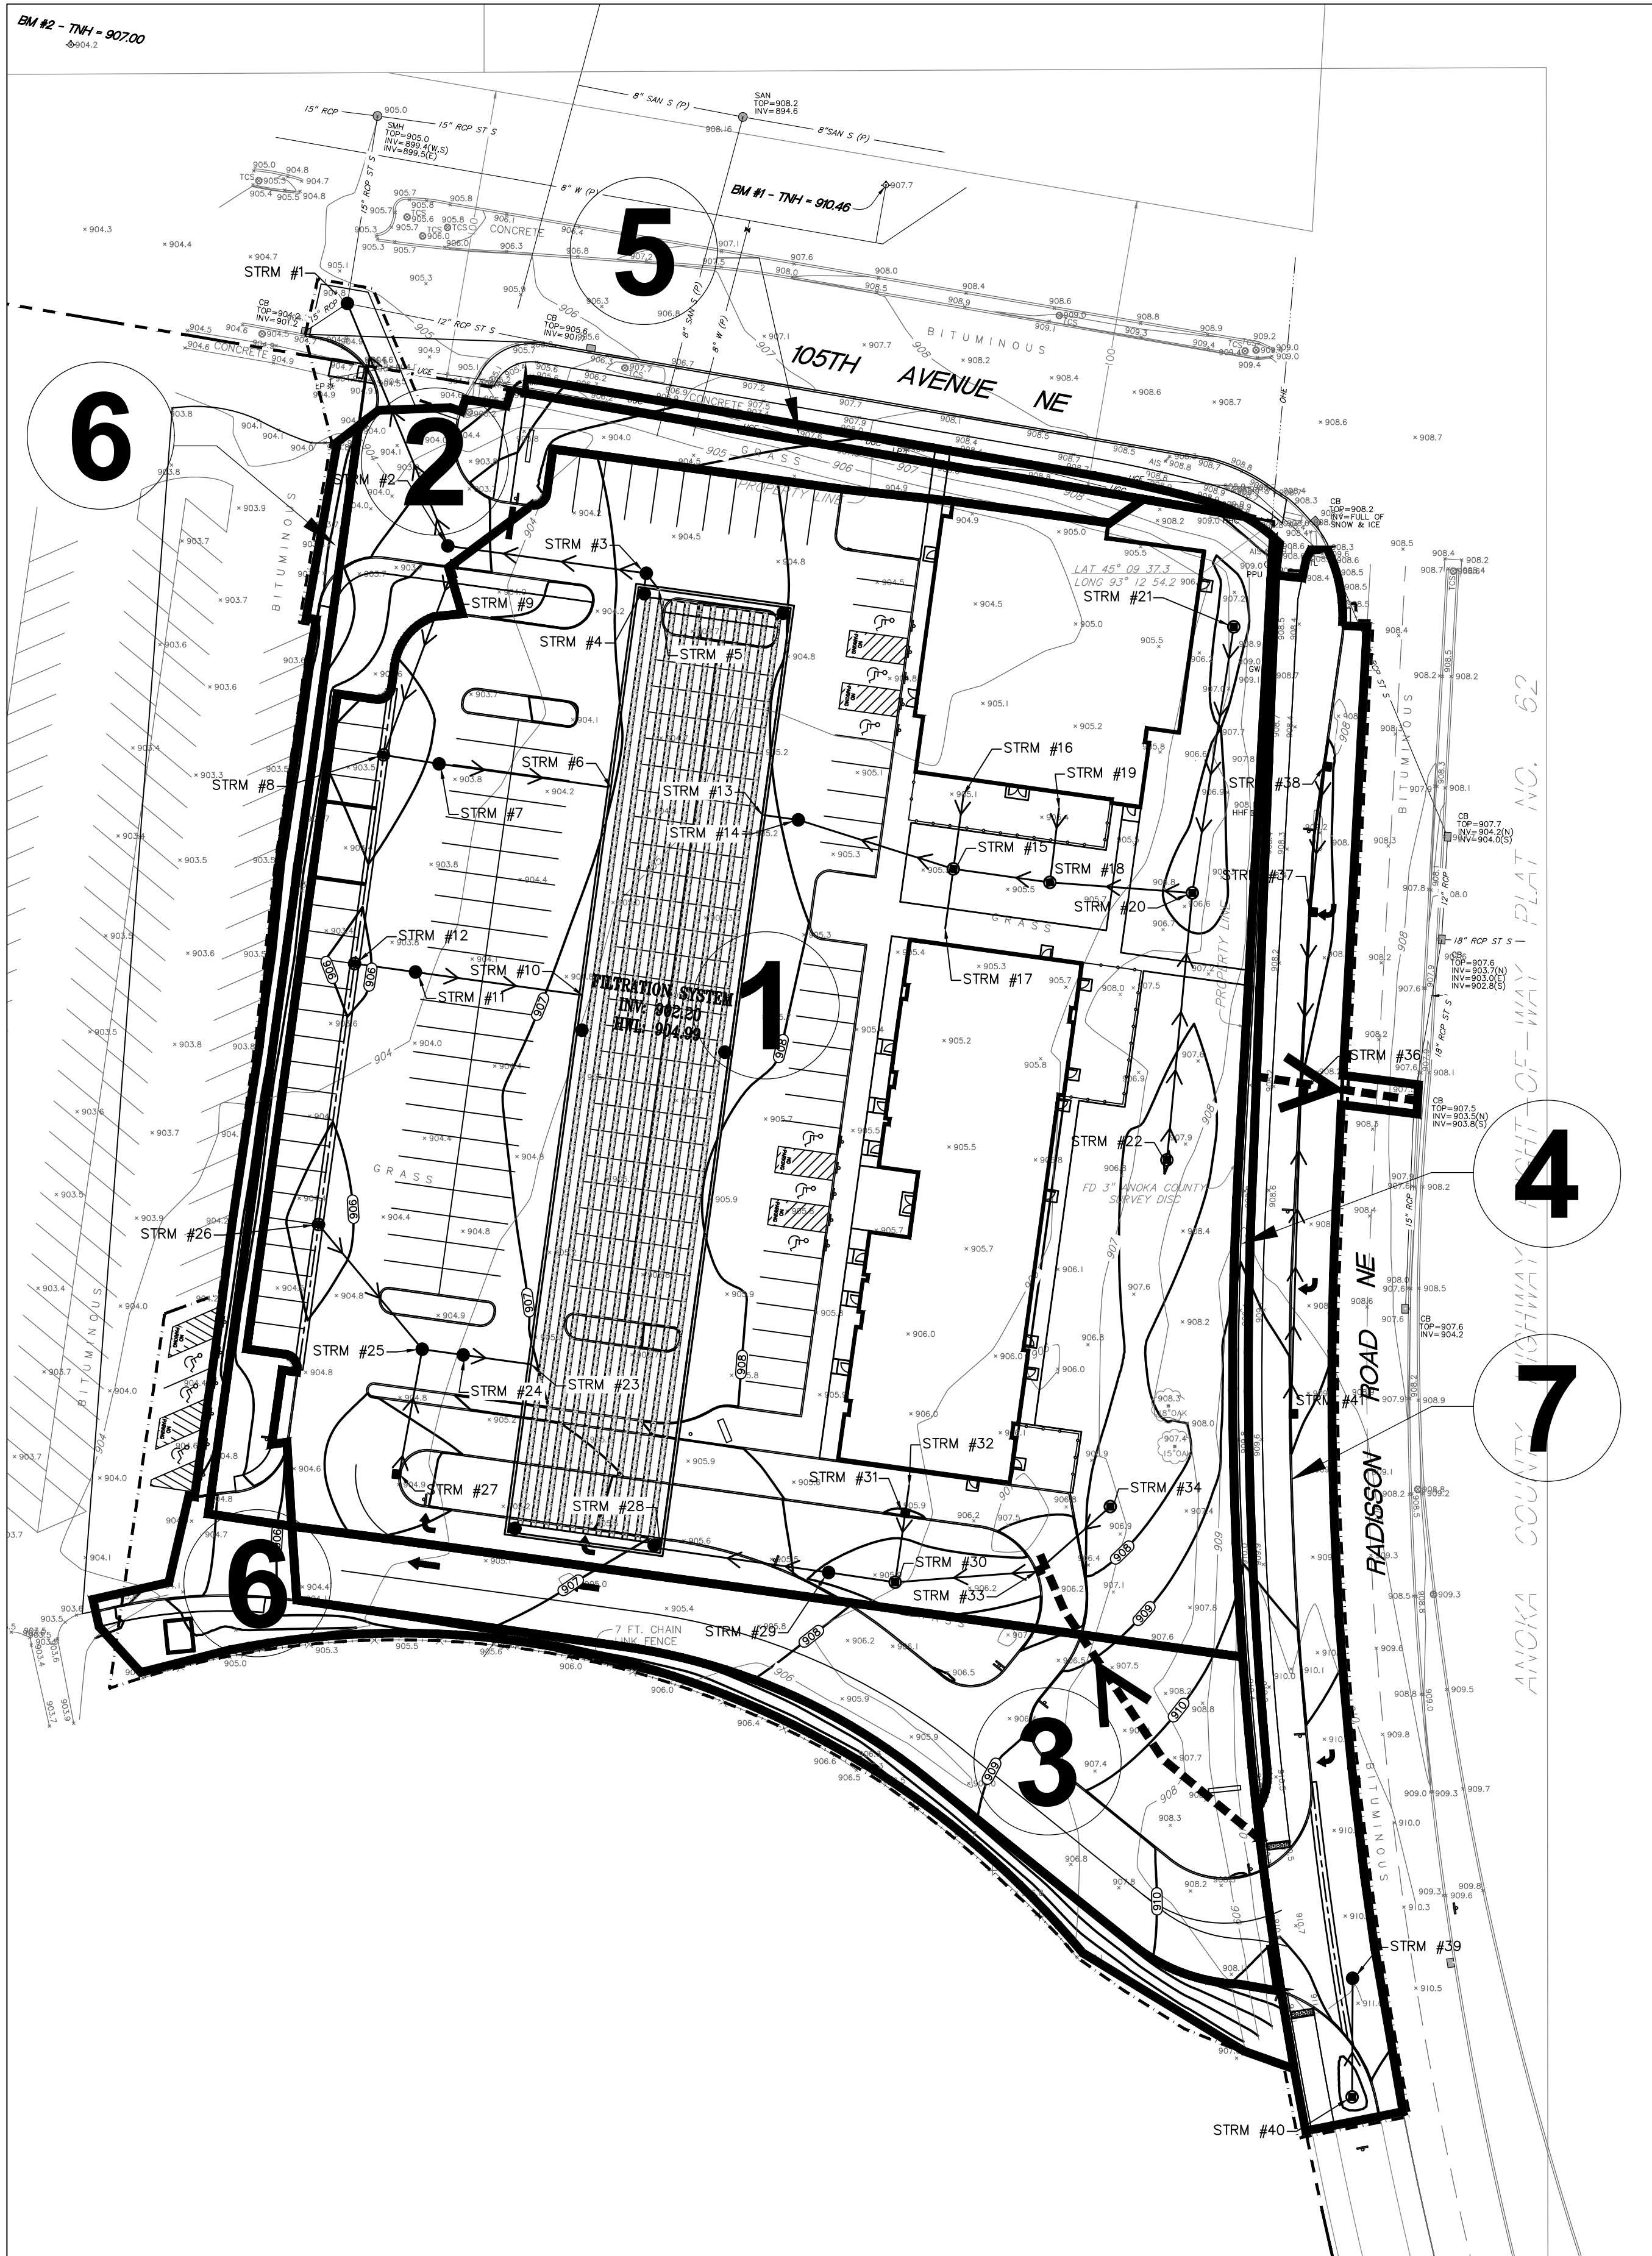

PORTABLE TOILET NOTES:

1. PORTABLE TOILETS POSE AN ENVIRONMENTAL HAZARD WHEN PLACED IN THE VICINITY OF STORM DRAINS OR BODIES OF WATER. PORTABLE TOILET CLEANING ACTIVITIES CAN ALSO GENERATE POLLUTANTS THAT CAN DEGRADE WATER QUALITY.
2. PORTABLE TOILET PLACEMENT:
 - 2.1. PLACE PORTABLE TOILETS ON FLAT STABLE GROUND WITH CLEAR ACCESS TO THE UNITS
 - 2.2. LOCATE TOILETS A MINIMUM OF 20 FEET FROM ANY WATER BODY AND 10 FEET FROM ANY CURB AND GUTTER. IF UNFEASIBLE, AN EARTHEN BERM OR SAND BAG BERM SHALL BE PLACED AROUND THE UNIT FOR SPILL AND LEAK CONTAINMENT.
 - 2.3. AVOID PLACING TOILETS ON IMPERVIOUS SURFACES THAT WILL QUICKLY DRAIN TO STORM SEWERS.
 - 2.4. LOCATE TOILETS SO THAT EXPOSURE TO TRAFFIC AND MOVING EQUIPMENT IS MINIMIZED.
 - 2.5. SECURE TOILETS TO THE GROUND WITH STAKES OR CABLES
 - 2.6. RINSE WATER FROM CLEANING ACTIVITIES SHALL NOT BE DISPOSED ON SITE.
3. REGULARLY CHECK TOILETS FOR DAMAGE, LEAKS AND SPILLS AS PART OF THE WEEKLY STORMWATER SITE INSPECTION.
4. OWNER IDENTIFICATION AND CONTACT INFORMATION SHALL BE DISPLAYED IN A PROMINENT LOCATION ON EACH UNIT.

NOTE:

THE STORM WATER POLLUTION PREVENTION PLAN FOR THIS PROJECT INCLUDES THE CIVIL ENGINEERING PLANS AND THE PROJECT MANUAL.

CONTRACTOR SHALL SUPPLY CONSTRUCTION PHASING NARRATIVE, ESTIMATED PRELIMINARY QUANTITIES OF ALL EROSION PREVENTION AND SEDIMENT CONTROL BMP'S ANTICIPATED AT THE START OF THE PROJECT AND FOR THE LIFE OF THE PROJECT, AND LOCATION OF AREAS WHERE CONSTRUCTION WILL BE PHASED TO MINIMIZE DURATION OF EXPOSED SOIL AREAS. CONTRACTOR IS TO REVIEW MINNESOTA POLLUTION CONTROL AGENCY'S INSTRUCTIONS FOR THE APPLICATION FOR MINNESOTA'S NPDES/SDS GENERAL STORMWATER PERMIT FOR CONSTRUCTION ACTIVITY PRIOR TO SUBMITTING APPLICATION.

INSPECTIONS

EXPOSED SOIL AREAS: ONCE EVERY 7 DAYS AND WITHIN 24 HOURS FOLLOWING A 1/2 INCH OVER 24 HOURS RAIN EVENT.

STABILIZED AREAS: ONCE EVERY 30 DAYS.

FROZEN GROUND: AS SOON AS RUNOFF OCCURS OR PRIOR TO RESUMING CONSTRUCTION.

RECORDS: A COPY OF THE GRADING, DRAINAGE EROSION CONTROL PLAN AND WATERSHED DATA & SWPPP PLANS AS WELL AS THE INSPECTIONS/MAINTENANCE LOGS ARE TO BE KEPT EITHER IN THE FIELD OFFICE, INSPECTOR'S VEHICLE, OR CONTRACTOR'S VEHICLE.

SPECIAL AND IMPAIRED WATERS

THESE SPECIAL AND IMPAIRED WATERS ARE LOCATED WITHIN ONE MILE (AERIAL RADIUS) OF THE PROJECT LIMITS AND RECEIVE RUNOFF FROM THE PROJECT SITE. DUE TO THE PROXIMITY OF THESE SPECIAL AND IMPAIRED WATERS, THE BMPS DESCRIBED IN SECTION 23 OF THE NPDES PERMIT WILL APPLY TO ALL AREAS OF THE SITE.

WATERBODY	IMPAIRMENT(S)
NONE	NA

MINIMUM ESTIMATED QUANTITIES FOR EROSION CONTROL		
ITEM DESCRIPTION	ESTIMATED QUANTITY	
DRAINAGE STRUCT. INLET FILTER	18	EACH
ROCK CONSTRUCTION ENTRANCE	1	EACH
CONCRETE WASHOUT	1	EACH
SILT FENCE	434	LF
BIO LOG	1054	LF
EROSION CONTROL BLANKET	1474	SY

NOTE: QUANTITIES SHOWN ARE THE MINIMUM REQUIRED. ADDITIONAL QUANTITIES MAY BE NEEDED IF REQUIRED BY THE MPCA, WATERSHED DISTRICT, OR CITY. CONTRACTOR IS RESPONSIBLE FOR FINAL DETERMINATION OF QUANTITIES PRIOR TO CONSTRUCTION.

HANDLING AND STORAGE OF HAZARDOUS MATERIALS:

- IF THE CONTRACTOR INTENDS TO USE POLYMERS, FLOCCULANTS, OR OTHER SEDIMENTATION TREATMENT CHEMICALS ON THE PROJECT SITE, THE CONTRACTOR MUST COMPLY WITH THE FOLLOWING MINIMUM REQUIREMENTS:
1. THE CONTRACTOR MUST USE CONVENTIONAL EROSION AND SEDIMENT CONTROLS PRIOR TO CHEMICAL ADDITION TO ENSURE EFFECTIVE TREATMENT. CHEMICALS MAY ONLY BE APPLIED WHERE TREATED STORMWATER IS DIRECTED TO A SEDIMENT CONTROL SYSTEM WHICH ALLOWS FOR FILTRATION OR SETTLEMENT OF THE FLOC PRIOR TO DISCHARGE.
 2. CHEMICALS MUST BE SELECTED THAT ARE APPROPRIATELY SUITED TO THE TYPES OF SOILS LIKELY TO BE EXPOSED DURING CONSTRUCTION, AND TO THE EXPECTED TURBIDITY, PH, AND FLOW RATE OF STORMWATER FLOWING INTO THE CHEMICAL TREATMENT SYSTEM OR AREA.
 3. CHEMICALS MUST BE USED IN ACCORDANCE WITH ACCEPTED ENGINEERING PRACTICES, AND WITH DOSING SPECIFICATIONS AND SEDIMENT REMOVAL DESIGN SPECIFICATIONS PROVIDED BY THE MANUFACTURER OR PROVIDER/SUPPLIER OF THE APPLICABLE CHEMICALS.
- ON-SITE FUEL TANKS REQUIRE SECONDARY CONTAINMENT AS REQUIRED BY THE PERMIT. PORTABLE FUEL TRUCKS SHALL HAVE THEIR SPILL KITS AVAILABLE DURING FUELING. SPILLS GREATER THAN 5 GALLONS MUST BE REPORTED TO THE PROPER AUTHORITIES.

CONSTRUCTION ACTIVITY EROSION PREVENTION PRACTICES

CONTRACTOR SHALL STABILIZE ALL EXPOSED SOIL AREAS (INCLUDING STOCKPILES). STABILIZATION MUST BE INITIATED IMMEDIATELY TO LIMIT SOIL EROSION WHENEVER ANY CONSTRUCTION ACTIVITY HAS PERMANENTLY OR TEMPORARILY CEASED ON ANY PORTION OF THE SITE AND WILL NOT RESUME FOR A PERIOD EXCEEDING 7 CALENDAR DAYS. STABILIZATION MUST BE COMPLETED NO LATER THAN 7 CALENDAR DAYS AFTER THE CONSTRUCTION ACTIVITY IN THAT PORTION OF THE SITE HAS TEMPORARILY OR PERMANENTLY CEASED.

FOR PUBLIC WATER THAT THE DNR HAS PROMULGATED "WORK IN WATER RESTRICTIONS" DURING SPECIFIED FISH SPAWNING TIME FRAMES, ALL EXPOSED SOIL AREAS THAT ARE WITHIN 200 FEET OF THE WATER'S EDGE, AND DRAIN TO THESE WATERS MUST COMPLETE THE STABILIZATION ACTIVES WITHIN 24 HOURS DURING THE RESTRICTION PERIOD.

PIPE OUTLETS MUST BE PROVIDED WITH TEMPORARY OR PERMANENT ENERGY DISSIPATION WITHIN 24-HOURS AFTER CONNECTION TO A SURFACE WATER.

SEDIMENT CONTROL MEASURES MUST BE INSTALLED ON ALL DOWN GRADIENT PERIMETERS BEFORE ANY UPGRADEMENT LAND DISTURBING ACTIVITIES BEGIN.

SEDIMENT AND EROSION CONTROL MAINTENANCE

PERIMETER SEDIMENT CONTROL PRACTICES: WHEN SEDIMENT REACHES 1/3 THE HEIGHT OF THE BMP, THE SEDIMENT MUST BE REMOVED WITHIN 24 HOURS. IF PERIMETER SEDIMENT CONTROL HAS BEEN DAMAGED OR IS NOT FUNCTIONING PROPERLY, IT MUST BE REPAIRED AND/OR REPLACED WITHIN 24 HOURS. PERIMETER BMP MEASURES MAY INCLUDE SILT FENCING.

CONSTRUCTION SITE VEHICLE EXIT LOCATIONS: ALL TRACKED SEDIMENT ONTO PAVED SURFACES MUST BE REMOVED WITHIN 24 HOURS OF DISCOVERY OR MORE FREQUENTLY IF REQUIRED BY CITY OR WATERSHED.

CONSTRUCTION SITE DEWATERING: THE CONTRACTOR SHALL BE RESPONSIBLE FOR OBTAINING ALL DEWATERING PERMITS. DISCHARGE FROM ALL DEWATERING OPERATIONS SHALL BE DIRECTED TO ON-SITE DEPRESSIONS. NO DISCHARGE FROM DEWATERING OPERATIONS SHALL BE DIRECTED OFF-SITE TOWARDS A WATER OF THE STATE.

GRADING & SOILS

BASED ON SOIL BORING(S) PROVIDED BY BRAUN INTERTEC SOILS TYPICALLY FOUND ON THIS PROJECT ARE: SM, SP--SM, SP

REFER TO THE GEOTECHNICAL REPORT FOR ADDITIONAL INFORMATION.

OTHER NOTES:

1. LONG TERM MAINTENANCE OF THE SITE WILL BE PERFORMED BY THE OWNER, MINNEAPOLIS-SAINT PAUL METRO AIRPORT. INCLUDED MAINTENANCE FOR STORMWATER DEVICES SHALL BE:
 - 1.1. INSPECT SUMP CATCH BASINS ON A BIENNIAL BASIS, ONCE IN THE SPRING AND ONCE IN THE FALL.
 - 1.2. CLEAN SUMP CATCH BASINS OF SEDIMENT AND DEBRIS ANNUALLY OR WHEN SEDIMENTS FILL 1/3 OF THE STORAGE VOLUME.
 - 1.3. ADDITIONAL LONG TERM MAINTENANCE MEASURES INCLUDING REMOVAL OF TRASH AND DEBRIS FROM FILTRATION SYSTEM BOTTOMS AND OUTLETS.
2. THIS SWPPP WAS PREPARED BY PERSONNEL THAT ARE CERTIFIED IN THE DESIGN OF CONSTRUCTION SWPPPS. COPIES OF THE CERTIFICATIONS ARE ON FILE WITH BKBM AND ARE AVAILABLE UPON REQUEST.
3. THIS SWPPP DOCUMENT MUST BE AMENDED AS NECESSARY DURING CONSTRUCTION IN ORDER TO KEEP IT CURRENT WITH THE POLLUTANT CONTROL MEASURES UTILIZED AS THE SITE. THE SITE MAP SHOWING LOCATIONS OF ALL STORM WATER CONTROLS MUST BE POSTED ON THE SITE AND UPDATED TO REFLECT THE PROGRESS OF CONSTRUCTION.

POLLUTION PREVENTION MANAGEMENT MEASURES

SOLID WASTE DISPOSED PROPERLY; COMPLY WITH MPCA REQUIREMENTS.

HAZARDOUS WASTE STORED (SECONDARY CONTAINMENT, RESTRICTED ACCESS) AND DISPOSED IN COMPLIANCE WITH MPCA REQUIREMENTS.

NO EXTERNAL WASHING OF TRUCKS AND OTHER CONSTRUCTION ALLOWED ON-SITE.

CONCRETE WASHOUT ON-SITE: ALL LIQUID AND SOLID WASTES GENERATED BY CONCRETE WASHOUT OPERATIONS MUST BE CONTAINED IN A LEAK-PROOF CONTAINMENT FACILITY OR IMPERMEABLE LINER. A COMPACTED CLAY LINER THAT DOES NOT ALLOW LIQUIDS TO ENTER GROUND WATER IS CONSIDERED AN IMPERMEABLE LINER. THE LIQUID AND SOLID WASTES MUST NOT CONTACT THE GROUND, AND THERE MUST NOT BE RUNOFF FROM THE CONCRETE WASHOUT OPERATIONS OR AREAS. LIQUID AND SOLID WASTES MUST BE DISPOSED OF PROPERLY AND IN COMPLIANCE WITH MPCA REGULATIONS. A SIGN MUST BE INSTALLED ADJACENT TO EACH WASHOUT FACILITY TO INFORM CONCRETE EQUIPMENT OPERATORS TO UTILIZE THE PROPER FACILITIES. THE CONCRETE WASHOUT AREA INDICATED ON THE PLANS IS SHOWN IN AN APPROXIMATE LOCATION. PRIOR TO THE START OF CONSTRUCTION, THE CONTRACTOR SHALL DETERMINE THE EXACT LOCATION IN ACCORDANCE WITH MPCA REQUIREMENTS.

STORAGE HANDLING AND DISPOSAL OF CONSTRUCTION PRODUCTS, MATERIALS, AND WASTES:

BUILDING PRODUCTS THAT HAVE THE POTENTIAL TO LEACH POLLUTANTS MUST BE UNDER COVER.

PESTICIDES, HERBICIDES, INSECTICIDES, FERTILIZERS, TREATMENT CHEMICALS, AND LANDSCAPE MATERIALS MUST BE UNDER COVER.

HAZARDOUS MATERIALS, TOXIC WASTE (INCLUDING OIL, DIESEL FUEL, GASOLINE, HYDRAULIC FLUIDS, PAINT SOLVENTS, PETROLEUM-BASED PRODUCTS, WOOD PRESERVATIVES, ADDITIVES, CURING COMPOUNDS, AND ACIDS MUST BE PROPERLY STORED IN SEALED CONTAINERS TO PREVENT SPILLS, LEAKS, OR OTHER DISCHARGES.

FINAL STABILIZATION

STABILIZATION BY UNIFORM PERENNIAL VEGETATIVE COVER (70% DENSITY)

DRAINAGE DITCHES STABILIZED.

ALL TEMPORARY SYNTHETIC AND STRUCTURAL BMP'S REMOVED

CLEAN OUT SEDIMENT FROM CONVEYANCES AND SEDIMENTATION BASINS (RETURN TO DESIGN CAPACITY).

MECHANICAL AND NON STORMWATER DISCHARGES, EXISTING AND PROPOSED

1. WATER LINE FLUSHING
2. LANDSCAPE IRRIGATION
3. DISCHARGE FROM POTABLE WATER SOURCES
4. FOUNDATION DRAINS
5. AIR CONDITIONING CONDENSATION

AGENCY CONTACTS

CITY OF BLAINE
ENGINEERING DEPARTMENT
PHONE: (763) 785-6172

MINNESOTA POLLUTION CONTROL AGENCY
PHONE: (651) 296-6300

COON CREEK WATERSHED DISTRICT
PHONE: (763) 755-0975

MINNEAPOLIS-SAINT PAUL METRO AIRPORT
6040 29TH AVE S
MINNEAPOLIS MN, 55450
PHONE: (763) 717-0001

NOTE:

THE CONTRACTOR MUST COMPLETE, SIGN, OBTAIN OWNERS SIGNATURE, PAY FEE, AND SEND IN THE NPDES PERMIT APPLICATION. CONTRACTOR SHALL PROVIDE A CERTIFIED EROSION CONTROL SUPERVISOR. SWPPP DOCUMENTATION, INCLUDING INSPECTION REPORTS SHALL BE RETAINED FOR A PERIOD OF THREE (3) YEARS. DESIGN CALCULATIONS ARE ON FILE AT BKBM.

THE OWNER AND CONTRACTOR ARE RESPONSIBLE FOR IMPLEMENTATION OF THE SWPPP AND INSTALLATION, INSPECTION, AND MAINTENANCE OF THE EROSION PREVENTION AND SEDIMENT CONTROL BMP'S, BEFORE, DURING, AND AFTER CONSTRUCTION UNTIL THE NOTICE OF TERMINATION HAS BEEN FILED.

STOCKPILES:

ON-SITE STOCKPILES OF SOIL SHALL HAVE PERIMETER SEDIMENT CONTROL. STOCKPILES SHALL BE STABILIZED WITH BLANKETS, TARPS, OR HYDRO MULCH IF LEFT ON-SITE FOR MORE THAN 7 DAYS.

TEMPORARY SEDIMENT BASINS:

TEMPORARY SEDIMENT BASINS SHALL BE PROVIDED PER APPENDIX A, SECTION C.1.B OF THE MPCA GENERAL STORMWATER PERMIT.

ENGINEER ANTICIPATES THAT, PRIOR TO EXCAVATION FOR FILTRATION SYSTEM, CONTRACTOR WILL USE PROPOSED FILTRATION AREA AS TEMPORARY SEDIMENT BASINS. CONTRACTOR SHALL EXCAVATE TEMPORARY BASINS PRIOR TO USE. SURFACE WATER SHALL BE REMOVED BY SKIMMER DEVICE SUCH AS FAIRCLOTH SKIMMER OR THIRSTY DUCK, OR USING A PUMP WITH A FILTER. ALTERNATIVE TEMPORARY SEDIMENT BASINS SHALL BE APPROVED BY ENGINEER PRIOR TO USE.

SWPPP IMPLEMENTATION, INSTALLATION, INSPECTION, AND BMP MAINTENANCE SHALL BE PERFORMED BY THE CONTRACTOR.

NAME: _____

CERTIFICATION #: _____

DATE: _____

NOTE:

AN AS-BUILT SURVEY OF ALL FILTRATION SYSTEM, OUTLET STRUCTURES, SUMP CATCH BASINS, DRAIN TILE, ETC...) SHALL BE SUBMITTED TO COON CREEK WATERSHED DISTRICT PRIOR TO PROJECT CLOSEOUT. THE AS-BUILT SURVEY SHALL SHOW THAT THE FINAL CONSTRUCTED PRODUCT MATCHES THE PROJECT PLANS.

OWNER:

PINPOINT

Contact: Mike Breese
Phone: 612-978-3688
Email: mike@pinpointeng.com

little box

Address: 2744 Lyndale Ave S
Minneapolis, MN 55408
Phone: 612-804-6314
Email: jnelson@littleboxinc.com

CIVIL & STRUCTURAL:

BKBM
ENGINEERS

Address: 6120 Earle Brown Dr. Ste 700
Minneapolis, MN 55112
Civil Phone: 763-843-0427
Structure Phone: 763-843-0443
BKBM Project No. 23169.50

MEP:

EEA ERICKSEN ELLISON
and Associates Inc.

Address: 305 2nd St NW Suite 105
New Brighton, MN 55112
Phone: 651-632-2300

LANDSCAPE:

DF/ DAMON FARBER
LANDSCAPE ARCHITECTS

Address: 310 S 4th Ave. Ste 7050
Minneapolis, MN 55415
Phone: 763-257-7928

I hereby certify that this plan, specification or report was prepared by me or under my direct supervision and that I am a duly Licensed PROFESSIONAL ENGINEER under the laws of the State of MN

Kevin A. Bohl

Kevin A. Bohl
License Number: 52209 Date: 07/12/2023

SOUTH SIDE ENTERTAINMENT DISTRICT

A Development By:
PinPoint Equity Group

NO	DESCRIPTION	DATE

© 2023. This is exclusive property only to be used for purpose loaned. Copying or reproducing is prohibited. Return upon request.

P	PROJ NO
	DATE 2023/07/12
	DRAWN BY WH
	CHECK BY NPA

STORM SEWER POLLUTION PREVENTION PLAN - PROPOSED CONDITIONS

C601