

MINNESOTA DEPARTMENT OF TRANSPORTATION
CITY OF FRIDLEY
ANOKA COUNTY, MINNESOTA
2023 STREET REHABILITATION
PROJECT NO. ST2023-01

CONSTRUCTION PLAN FOR: STREET RECLAIMING, BITUMINOUS MILLING, BITUMINOUS SURFACING
CONCRETE CURB & GUTTER, WATERMAIN AND RELATED APPURTENANCES

S.A.P. 127-319-009 (53RD AVENUE, CHERI LANE, FILLMORE STREET),
S.A.P. 127-353-002 (STINSON BOULEVARD/PLEASANT VIEW DRIVE),
S.A.P. 146-242-002 (STINSON BOULEVARD/PLEASANT VIEW DRIVE),
S.A.P. 127-354-001 (E RIVER ROAD SERVICE RD),
S.A.P. 127-355-001 (51ST WAY),
S.A.P. 127-050-031 (LOCAL STREETS)

53RD AVENUE SAP 127-319-009 CENTRAL AVENUE (T.H. 65) TO CHERI LANE STA. 5+77.40 TO STA. 7+41.94 FUNCTIONAL CLASSIFICATION LOCAL R-VALUE 50 NO. OF TRAFFIC LANES 5 & 12.5 ft NO. OF BIKING LANES N/A ADT (PRESENT YEAR) 2023 2,600 ADT (PROJECTED YEAR) 2043 2,420 HCADT (PROJECTED YEAR) 2043 3.95% DESIGN SPEED SPEED LOCALLY CONTROLLED DESIGN LOAD 9 ton GROSS LENGTH 145 FEET (0.03 MILES)	STINSON BOULEVARD SAP 127-353-002 PLEASANT VIEW DRIVE SAP 146-242-002 73RD AVENUE (COUNTY ROAD H2) TO OSBORNE ROAD (COUNTY ROAD I) STA. 125+00.00 TO STA. 150+12.75 FUNCTIONAL CLASSIFICATION LOCAL R-VALUE 50 NO. OF TRAFFIC LANES 2 & 11 ft NO. OF PARKING LANES 1 & 8 ft ADT (PRESENT YEAR) 2023 425 ADT (PROJECTED YEAR) 2043 418 HCADT (PROJECTED YEAR) 2043 3.85% DESIGN SPEED SPEED LOCALLY CONTROLLED DESIGN LOAD 9 ton GROSS LENGTH 2,513 FEET (0.48 MILES)	EAST RIVER ROAD EAST SAP 127-050-031 SERVICE DRIVE 53RD WAY TO NORTH TERMINUS STA. 91+59.16 TO STA. 110+18.35 FUNCTIONAL CLASSIFICATION LOCAL R-VALUE 35 NO. OF TRAFFIC LANES 2 & 20 ft NO. OF BIKING LANES N/A ADT (PRESENT YEAR) 2023 1,950 ADT (PROJECTED YEAR) 2043 1,903 HCADT (PROJECTED YEAR) 2043 9.16% DESIGN SPEED SPEED LOCALLY CONTROLLED DESIGN LOAD 9 ton GROSS LENGTH 1,859 FEET (0.35 MILES)
CHERI LANE SAP 127-319-009 53RD AVENUE TO FILLMORE STREET STA. 7+41.94 TO STA. 27+06.70 FUNCTIONAL CLASSIFICATION LOCAL R-VALUE 50 NO. OF TRAFFIC LANES 2 & 16 ft NO. OF BIKING LANES N/A ADT (PRESENT YEAR) 2023 2,600 ADT (PROJECTED YEAR) 2043 2,420 HCADT (PROJECTED YEAR) 2043 3.95% DESIGN SPEED SPEED LOCALLY CONTROLLED DESIGN LOAD 9 ton GROSS LENGTH 1,965 FEET (0.37 MILES)	EAST RIVER ROAD EAST SAP 127-354-001 SERVICE DRIVE 51ST WAY TO 53RD WAY STA. 75+34.66 TO STA. 91+59.16 FUNCTIONAL CLASSIFICATION LOCAL R-VALUE 35 NO. OF TRAFFIC LANES 2 & 20 ft NO. OF BIKING LANES N/A ADT (PRESENT YEAR) 2023 1,950 ADT (PROJECTED YEAR) 2043 1,903 HCADT (PROJECTED YEAR) 2043 9.16% DESIGN SPEED SPEED LOCALLY CONTROLLED DESIGN LOAD 9 ton GROSS LENGTH 1,625 FEET (0.31 MILES)	EAST RIVER ROAD WEST SAP 127-050-031 SERVICE DRIVE SOUTH TERMINUS TO NORTH TERMINUS STA. 150+09.71 TO STA. 160+95.90 FUNCTIONAL CLASSIFICATION LOCAL R-VALUE 50 NO. OF TRAFFIC LANES 2 & 12.5 ft NO. OF BIKING LANES N/A ADT (PRESENT YEAR) 2023 2,400 ADT (PROJECTED YEAR) 2043 2,640 HCADT (PROJECTED YEAR) 2043 3.94% DESIGN SPEED SPEED LOCALLY CONTROLLED DESIGN LOAD 9 ton GROSS LENGTH 1,086 FEET (0.21 MILES)
FILLMORE STREET SAP 127-319-009 CHERI LANE TO 53RD AVENUE STA. 27+06.70 TO STA. 33+66.10 FUNCTIONAL CLASSIFICATION LOCAL R-VALUE 50 NO. OF TRAFFIC LANES 2 & 16 ft NO. OF BIKING LANES N/A ADT (PRESENT YEAR) 2023 2,600 ADT (PROJECTED YEAR) 2043 2,420 HCADT (PROJECTED YEAR) 2043 3.95% DESIGN SPEED SPEED LOCALLY CONTROLLED DESIGN LOAD 9 ton GROSS LENGTH 659 FEET (0.12 MILES)	51ST WAY SAP 127-355-001 EAST RIVER ROAD (CSAH 1) TO INDUSTRIAL BOULEVARD STA. 50+24.98 TO STA. 61+19.64 FUNCTIONAL CLASSIFICATION LOCAL R-VALUE 35 NO. OF TRAFFIC LANES 2 & 20 ft NO. OF BIKING LANES N/A ADT (PRESENT YEAR) 2023 1,658 ADT (PROJECTED YEAR) 2043 1,287 HCADT (PROJECTED YEAR) 2043 9.12% DESIGN SPEED SPEED LOCALLY CONTROLLED DESIGN LOAD 9 ton GROSS LENGTH 1,095 FEET (0.21 MILES)	BIKE TRAIL DESIGN DESIGNATION STA. 20+00.00 TO STA. 44+79.03 (STINSON BOULEVARD/PLEASANT VIEW DRIVE) FUNCTIONAL CLASSIFICATION BIKE TRAIL DESIGN SPEED 20 MPH DESIGN SPEED FOR ROADWAY BASED ON ON STOPPING SIGHT DISTANCE: HEIGHT OF EYE = 4.5 FT HEIGHT OF OBJECT = 0.0 FT

THE SUBSURFACE UTILITY INFORMATION IN THIS PLAN IS UTILITY QUALITY LEVEL D UNLESS OTHERWISE NOTED. THIS UTILITY LEVEL WAS DETERMINED ACCORDING TO THE GUIDELINES OF C/ASCE 38-02, ENTITLED "STANDARD GUIDELINES FOR THE COLLECTION AND DEPICTION OF EXISTING SUBSURFACE UTILITY DATA."




CITY: FRIDLEY
COUNTY: ANOKA
DISTRICT: METRO



7071 University Avenue NE
Fridley, MN 55432

PROJECT DATUM		RECORD DRAWING INFORMATION	
HORIZONTAL:	ANOKA COUNTY (2011)	DRAWN:	CRL
VERTICAL:	NAVD88	CHECKED:	CRL/BQ
		CLIENT PROJ. NO.:	2023-01
		DATE:	04/25/2023

VICINITY MAP

 

END PROJECT: SAP 146-242-002
SAP 127-353-002
STA. 150+12.75

BEGIN PROJECT: SAP 146-242-002
SAP 127-353-002
STA. 125+00.00

END PROJECT: SAP 127-050-031
STA. 160+95.90

BEGIN PROJECT: SAP 127-050-031
STA. 150+09.71

END PROJECT: SAP 127-050-031
STA. 110+18.35

BEGIN PROJECT: SAP 127-050-031
STA. 91+59.16

END PROJECT: SAP 127-354-001
STA. 91+59.16

BEGIN PROJECT: SAP 127-355-001
STA. 50+24.98

BEGIN PROJECT: SAP 127-354-001
STA. 75+34.66

END PROJECT: SAP 127-355-001
STA. 61+19.64

END EXCEPTION: SAP 127-319-009
STA. 14+33.24

BEGIN EXCEPTION: SAP 127-319-009
STA. 11+26.61

BEGIN PROJECT: SAP 127-319-009
STA. 5+77.40



END PROJECT: SAP 127-319-009
STA. 33+66.10

--- GOVERNING SPECIFICATIONS ---
THE 2020 EDITION OF THE MINNESOTA DEPARTMENT OF TRANSPORTATION
"STANDARD SPECIFICATION FOR CONSTRUCTION" AND THE "SUPPLEMENTAL
SPECIFICATIONS" DATED SEPTEMBER 2022 SHALL GOVERN.
ALL TRAFFIC CONTROL DEVICES AND SIGNING SHALL CONFORM AND BE INSTALLED IN ACCORDANCE
WITH THE "MINNESOTA MANUAL ON UNIFORM TRAFFIC CONTROL DEVICES" (MN MUTCD) AND
PART VI, "FIELD MANUAL" FOR TEMPORARY TRAFFIC CONTROL DEVICES.

SHEET NUMBER	SHEET TITLE
GENERAL	
1	TITLE SHEET
2	LEGEND
3	GENERAL NOTES
4 - 8	STATEMENT OF ESTIMATED QUANTITIES, TABULATIONS
9 - 11	LOCATION PLAN
CIVIL	
12 - 20	EXISTING CONDITIONS & REMOVAL PLAN
21 - 24	TYPICAL SECTIONS
25 - 26	STORMWATER POLLUTION PREVENTION PLAN
27 - 28	WATERMAIN PLAN & PROFILE
29 - 39	STREET IMPROVEMENTS
40	INTERSECTION DETAILS (STINSON BOULEVARD)
41 - 48	SIGNAGE & STRIPING PLAN
49 - 51	STANDARD DETAILS
52 - 61	PEDESTRIAN CURB RAMP DETAILS, DRIVEWAY AND SIDEWALK DETAILS
62 - 69	CROSS SECTIONS (STINSON BOULEVARD)
70 - 75	SIGNAL PLANS (FOR INFORMATION ONLY)

THIS PLAN SET CONTAINS 75 SHEETS.

TYPICAL PLAN SCALE
UNLESS OTHERWISE NOTED:

  

Brandon J. Brodhag
Brandon J. Brodhag, P.E.
Design Engineer: I hereby certify that this plan was prepared by me or under my direct supervision, and that I am a duly Licensed Professional Engineer under the laws of the State of Minnesota.

Date: 04/25/2023 License Number: 59297

Approved: City of Fridley Engineer

Approved: City of Mounds View Public Works Director

Approved: Anoka County Engineer

Approved: Ramsey County Engineer

District State Aid Engineer:
Reviewed for compliance with State Aid Rules/Policy

Approved for State Aid Funding: State Aid Engineer

2023 STREET REHABILITATION PROJECT
S.A.P. 127-319-009, S.A.P. 127-353-002, S.A.P. 146-242-002,
S.A.P. 127-354-001, S.A.P. 127-355-001, S.A.P. 127-050-031

TITLE SHEET

SHEET
1
OF
75

J:\Engineer\Project\03-2023\ST2023-01\Design\Drawings\Survey\202301.G002.dwg 4/25/2023 3:44:17 PM

EXISTING TOPOGRAPHIC SYMBOLS

	ACCESS GRATE		REGULATION STATION GAS
	AIR CONDITION UNIT		SATELLITE DISH
	ANTENNA		SIGN TRAFFIC
	AUTO SPRINKLER CONNECTION		SIGNAL CONTROL CABINET
	BARRICADE PERMANENT		SOIL BORING
	BASKETBALL POST		SIREN
	BENCH		TELEPHONE BOOTH
	BIRD FEEDER		TILE INLET
	BOLLARD		TILE OUTLET
	BUSH		TILE RISER
	CATCH BASIN RECTANGULAR CASTING		TRANSFORMER-ELECTRIC
	CATCH BASIN CIRCULAR CASTING		TREE-CONIFEROUS
	CURB STOP		TREE-DEAD
	CLEAN OUT		TREE-DECIDUOUS
	CULVERT END		TREE STUMP
	DRINKING FOUNTAIN		TRAFFIC ARM BARRIER
	DOWN SPOUT		TRAFFIC SIGNAL
	FILL PIPE		TRASH CAN
	FIRE HYDRANT		UTILITY MARKER
	FLAG POLE		VALVE
	FLARED END / APRON		VALVE POST INDICATOR
	FUEL PUMP		VALVE VAULT
	GRILL		VENT PIPE
	GUY WIRE ANCHOR		WATER SPIGOT
	HANDHOLE		WELL
	HANDICAP SPACE		WETLAND DELINEATED MARKER
	IRRIGATION SPRINKLER HEAD		WETLAND
	IRRIGATION VALVE BOX		WET WELL
	LIFT STATION CONTROL PANEL		YARD HYDRANT

PROPOSED TOPOGRAPHIC SYMBOLS

	CLEANOUT		MANHOLE
	LIFT STATION		STORM SEWER CIRCULAR CASTING
	STORM SEWER RECTANGULAR CASTING		STORM SEWER FLARED END / APRON
	STORM SEWER OUTLET STRUCTURE		STORM SEWER OVERFLOW STRUCTURE
	CURB BOX		FIRE HYDRANT
	WATER VALVE		WATER REDUCER
	WATER BEND		WATER TEE
	WATER CROSS		WATER SLEEVE
	WATER CAP / PLUG		RIP RAP
	DRAINAGE FLOW		TRAFFIC SIGNS
	MAILBOX		
	MANHOLE-COMMUNICATION		
	MANHOLE-ELECTRIC		
	MANHOLE-GAS		
	MANHOLE-HEAT		
	MANHOLE-SANITARY SEWER		
	MANHOLE-STORM SEWER		
	MANHOLE-UTILITY		
	MANHOLE-WATER		
	METER		
	ORDER MICROPHONE		
	PARKING METER		
	PAVEMENT MARKING		
	PEDESTAL-COMMUNICATION		
	PEDESTAL-ELECTRIC		
	PEDESTRIAN PUSH BUTTON		
	PICNIC TABLE		
	POLE-UTILITY		
	POST		
	RAILROAD SIGNAL POLE		

SURVEY SYMBOLS

	BENCH MARK LOCATION
	CONTROL POINT
	MONUMENT IRON FOUND
	CAST IRON MONUMENT

EXISTING TOPOGRAPHIC LINES

	RETAINING WALL
	FENCE
	FENCE-DECORATIVE
	GUARD RAIL
	TREE LINE
	BUSH LINE

SURVEY LINES

	CONTROLLED ACCESS
	BOUNDARY
	CENTERLINE
	EXISTING EASEMENT LINE
	PROPOSED EASEMENT LINE
	EXISTING LOT LINE
	PROPOSED LOT LINE
	EXISTING RIGHT-OF-WAY
	PROPOSED RIGHT-OF-WAY
	SETBACK LINE
	SECTION LINE
	QUARTER LINE
	SIXTEENTH LINE
	TEMPORARY EASEMENT

EXISTING UTILITY LINES

	FORCEMAIN
	SANITARY SEWER
	SANITARY SERVICE
	STORM SEWER
	STORM SEWER DRAIN TILE
	WATERMAIN
	WATER SERVICE

PROPOSED UTILITY LINES

	FORCEMAIN
	SANITARY SEWER
	SANITARY SERVICE
	STORM SEWER
	STORM SEWER DRAIN TILE
	WATERMAIN
	WATER SERVICE
	PIPE CASING

GRADING INFORMATION

	EXISTING CONTOUR MINOR
	EXISTING CONTOUR MAJOR
	PROPOSED CONTOUR MINOR
	PROPOSED CONTOUR MAJOR
	PROPOSED GRADING LIMITS / SLOPE LIMITS
	PROPOSED SPOT ELEVATION
	RISE:RUN (SLOPE)

HATCH PATTERNS

	BITUMINOUS		GRAVEL
	CONCRETE		

EXISTING PRIVATE UTILITY LINES

NOTE:
EXISTING UTILITY INFORMATION SHOWN ON THIS PLAN HAS BEEN PROVIDED BY THE UTILITY OWNER. THE CONTRACTOR SHALL FIELD VERIFY EXACT LOCATIONS PRIOR TO COMMENCING CONSTRUCTION AS REQUIRED BY STATE LAW. NOTIFY GOPHER STATE ONE CALL, 1-800-252-1166 OR 651-454-0002.

THE SUBSURFACE UTILITY INFORMATION IN THIS PLAN IS UTILITY QUALITY LEVEL D UNLESS OTHERWISE NOTED. THIS UTILITY LEVEL WAS DETERMINED ACCORDING TO THE GUIDELINES OF CI/ASCE 38-02, ENTITLED "STANDARD GUIDELINES FOR THE COLLECTION AND DEPICTION OF EXISTING SUBSURFACE UTILITY DATA"

	UNDERGROUND FIBER OPTIC
	UNDERGROUND ELECTRIC
	UNDERGROUND GAS
	UNDERGROUND COMMUNICATION
	OVERHEAD ELECTRIC
	OVERHEAD COMMUNICATION
	OVERHEAD UTILITY

UTILITIES IDENTIFIED WITH A QUALITY LEVEL :

LINE TYPES FOLLOW THE FORMAT: UTILITY TYPE - QUALITY LEVEL
EXAMPLE: UNDERGROUND GAS, QUALITY LEVEL A
UTILITY QUALITY LEVEL (A,B,C,D) DEFINITIONS CAN BE FOUND IN CI/ASCE 38-02.

UTILITY QUALITY LEVELS:

QUALITY LEVEL D: PROVIDES THE MOST BASIC LEVEL OF INFORMATION. IT INVOLVES COLLECTING DATA FROM EXISTING UTILITY RECORDS. RECORDS MAY INCLUDE AS-BUILT DRAWINGS, DISTRIBUTION AND SERVICES MAPS, EXISTING GEOGRAPHIC INFORMATION SYSTEM DATABASES, CONSTRUCTION PLANS, ETC.

QUALITY LEVEL C: INVOLVES SURVEYING VISIBLE SUBSURFACE UTILITY STRUCTURES SUCH AS MANHOLES, HAND-HOLES, UTILITY VALVES AND METERS, FIRE HYDRANTS, PEDESTALS AND UTILITY MARKERS, AND THEN CORRELATING THE INFORMATION WITH EXISTING UTILITY RECORDS TO CREATE COMPOSITE DRAWINGS. INCLUDES QUALITY LEVEL D ACTIVITIES.

QUALITY LEVEL B: INVOLVES DESIGNATING THE HORIZONTAL POSITION OF SUBSURFACE UTILITIES THROUGH SURFACE DETECTION METHODS AND COLLECTING THE INFORMATION THROUGH A SURVEY METHOD. INCLUDES QUALITY LEVEL C AND D TASKS.

QUALITY LEVEL A: PROVIDES THE HIGHEST LEVEL OF ACCURACY. IT INVOLVES LOCATING OR POTHOLING UTILITIES AS WELL AS ACTIVITIES IN QUALITY LEVELS B, C, AND D. THE LOCATED FACILITY INFORMATION IS SURVEYED AND MAPPED AND THE DATA PROVIDES PRECISE PLAN AND PROFILE INFORMATION.

ABBREVIATIONS

A	ALGEBRAIC DIFFERENCE	GRAV	GRAVEL	RSC	RIGID STEEL CONDUIT
ADJ	ADJUST	GU	GUTTER	RT	RIGHT
ALT	ALTERNATE	GV	GATE VALVE	SAN	SANITARY SEWER
B-B	BACK TO BACK	HDPE	HIGH DENSITY POLYETHYLENE	SCH	SCHEDULE
BIT	BITUMINOUS	HH	HANDHOLE	SERV	SERVICE
BLDG	BUILDING	HP	HIGH POINT	SHLD	SHOULDER
BMP	BEST MANAGEMENT PRACTICE	HWL	HIGH WATER LEVEL	STA	STATION
BR	BEGIN RADIUS	HYD	HYDRANT	STD	STANDARD
BV	BUTTERFLY VALVE	I	INVERT	STM	STORM SEWER
CB	CATCH BASIN	K	CURVE COEFFICIENT	TC	TOP OF CURB
C&G	CURB AND GUTTER	L	LENGTH	TE	TEMPORARY EASEMENT
CIP	CAST IRON PIPE	LO	LOWEST OPENING	TEMP	TEMPORARY
CIPP	CURED-IN-PLACE PIPE	LP	LOW POINT	TNH	TOP NUT HYDRANT
CL	CENTER LINE	LT	LEFT	TP	TOP OF PIPE
CL	CLASS	MAX	MAXIMUM	TYP	TYPICAL
CLVT	CULVERT	MH	MANHOLE	VCP	VITRIFIED CLAY PIPE
CMP	CORRUGATED METAL PIPE	MIN	MINIMUM	VERT	VERTICAL
C.O.	CHANGE ORDER	MR	MID RADIUS	VPC	VERTICAL POINT OF CURVE
COMM	COMMUNICATION	NIC	NOT IN CONTRACT	VPI	VERTICAL POINT OF INTERSECTION
CON	CONCRETE	NMC	NON-METALLIC CONDUIT	VPT	VERTICAL POINT OF TANGENT
CSP	CORRUGATED STEEL PIPE	NTS	NOT TO SCALE	WM	WATERMAIN
DIA	DIAMETER	NWL	NORMAL WATER LEVEL		
DIP	DUCTILE IRON PIPE	OHW	ORDINARY HIGH WATER LEVEL		
DWY	DRIVEWAY	PC	POINT OF CURVE	AC	ACRES
E	EXTERNAL CURVE DISTANCE	PCC	POINT OF COMPOUND CURVE	CF	CUBIC FEET
ELEC	ELECTRIC	PE	PERMANENT EASEMENT	CV	COMPACTED VOLUME
ELEV	ELEVATION	PED	PEDESTRIAN, PEDESTAL	CY	CUBIC YARD
EOF	EMERGENCY OVERFLOW	PERF	PERFORATED PIPE	EA	EACH
ER	END RADIUS	PERM	PERMANENT	EV	EXCAVATED VOLUME
ESMT	EASEMENT	PI	POINT OF INTERSECTION	LB	POUND
EX	EXISTING	PL	PROPERTY LINE	LF	LINEAR FEET
FES	FLARED END SECTION	PRC	POINT OF REVERSE CURVE	LS	LUMP SUM
F-F	FACE TO FACE	PT	POINT OF TANGENT	LV	LOOSE VOLUME
FF	FINISHED FLOOR	PVC	POLYVINYL CHLORIDE PIPE	SF	SQUARE FEET
F&I	FURNISH AND INSTALL	PVMT	PAVEMENT	SV	STOCKPILE VOLUME
FM	FORCEMAIN	R	RADIUS	SY	SQUARE YARD
FO	FIBER OPTIC	R/W	RIGHT-OF-WAY		
F.O.	FIELD ORDER	RCP	REINFORCED CONCRETE PIPE		
GRAN	GRANULAR	RET	RETAINING		



I HEREBY CERTIFY THAT THIS PLAN, SPECIFICATION, OR REPORT WAS PREPARED BY ME OR UNDER MY DIRECT SUPERVISION AND THAT I AM A DULY LICENSED PROFESSIONAL ENGINEER UNDER THE LAWS OF THE STATE OF MINNESOTA.

BRANDON J. BRODHAG
LIC. NO. 59297 DATE XX/XX/2023

7071 University Avenue NE
Fridley, MN 55432

DESIGNED	CRL	NO.	BID	DATE	04/25/2023
DRAWN	CRL/JBQ				
CHECKED	BJB				
CLIENT PROJ. NO.	2023-01				

2023 STREET REHABILITATION PROJECT

CITY PROJECT NO. ST2023-01

LEGEND

SHEET
2
OF
75

CONTRACT ADMINISTRATION

1.

The Contractor shall notify the engineer in writing 48 hours prior to commencing work on any project item. Notification shall be given per project and per item.
2.

The Contractor shall provide names and contact information of the Project Manager, Superintendent and Twenty-four Hour Emergency Response contact assigned to the project prior to commencing work.
3.

The Superintendent shall be on site during all utility installation, reclaim, and paving operations.
4.

If the Superintendent leaves the site, The Contractor shall designate a responsible representative capable of being on site within one-hour, contact information of the representative shall be provided to the Inspector 48 hours prior to Superintendent leaving site.
5.

A Project Schedule showing project phasing, intermediate project deadlines, anticipated substantial completion and final completion shall be submitted by the Contractor at the Pre-Construction meeting.
6.

The Project Manager and Superintendent shall schedule and attend a meeting once a week in the office of the City Engineer to discuss project schedule, progress, and issues.
7.

A report of work completed the previous week, work scheduled to be completed the current week, and any change to the overall schedule or cost shall be submitted at each weekly project meeting. See Specifications.
8.

All work shall conform with local ordinances, laws and rules.

PROJECT REPRESENTATIVE: CARL LIND, Engineering 612-295-3990

HOURS OF OPERATION

1.

Hours of work are limited to 7:00 am to 7:00 pm Monday through Friday, and 9:00 am to 7:00 pm on Saturdays, unless otherwise approved by the Engineer.

UTILITIES

1.

The subsurface utility information in this plan is Utility Level "D". This Utility level was determined according to the guidelines of CI/ASCE 38-02, "Standard Guidelines for the Collection and Depiction of Existing Subsurface Utility Data".
2.

The contractor is responsible for locating and protecting all existing utilities. The Contractor shall arrange locates with Gopher State One Call prior to the start of any excavation. Below are contacts for the major utilities related to this project:

a.

Gopher State One Call

800-252-1166

Emergency Call 811

b.

Centerpoint Energy

612-321-5502

Emergency 888-944-4564

c.

Xcel Energy

612-630-4568

Emergency 800-895-1999

d.

Century Link

612-998-1920

3.

In the event of an emergency related to utilities on the project Call 811. In the event of an accident or personal injury Call 911. Upon control of the emergency situation, the contractor shall contact the City within one hour of the incident. A full detailed incident report must be submitted to the Project Engineer within seven (7) days of the event.
- CITY OWNED WATER
1.

No water service shut-downs will be allowed for longer than 96 hours unless approved by the Engineer. See Specifications.

2.

Water service shut down requests must be submitted in writing 72 hours before the planned shutdown.

3.

Water will be available from a hydrant identified by the Engineer for the project. A meter is available through the City of Fridley and a security deposit will be submitted by the Contractor. See Specifications.
- STAGING
1.

The City will assist in identifying potential staging sites upon request, the Contractor shall be responsible to negotiate the use of theses areas. See Specifications.

2.

The Contractor is responsible to propose a staging area for the work. No additional storage of equipment or materials will be allowed outside of city Right of Way.
- NON-CITY OWNED FACILITIES
1.

All non-City of Fridley manhole castings must be salvaged and replaced. Castings shall be adjusted to match the final road surface prior to paving the bituminous wear course.

2.

Metropolitan Council may provide new castings for the MCES manhole structures. If new castings are not available at the time of paving, the existing castings will be replaced on each structure.
- RESIDENTIAL NOTICES & SERVICES
1.

The City will notify the residents of the start of work, and final completion. Coordination of all other notifications is the responsibility of the Contractor. See Specifications.

2.

The Contractor shall notify residents, and City of Fridley Water Department, of water shut-offs or installation of temporary water service for their property at least 72 hours before the shut-down.

3.

The Contractor shall notify the residents of work scheduled in each phase of the project.

4.

Prior to starting work on a block, the Contractor shall hand deliver a notice to each property stating the starting date of the work, the dates of closure of the street, the planned date for paving, and expected date of final completion in that area.

5.

Any work that will prevent residents from reaching their driveway requires a minimum of 72 hours notice before the work begins.

6.

It the contractor is to do any work outside of City Right of Way, the Contractor must obtain a written agreement with the property owner and submit agreement to The Engineer prior to the start of the work.

7.

The Contractor shall provide access for mail delivery, garbage collection, and bus service. Any time this access will not be available, the Contractor will provide temporary facilities, and insure service to the residents.
8.

If access to garbage and recycling trucks will not be available to an area, the Contractor shall move all waste containers to the nearest end of block before 7:00am, and return them to the respective property before the end of the day.

9.

The Contractor will notify The Engineer immediately and respond to Resident complaints within one (1) hour of notification of the complaint. This will include access issues, damage to property, interruption of service, general questions, or others.
- LANDSCAPING, TOPSOIL, EROSION CONTROL
1.

The Contractor is responsible for protecting all trees and landscaping in the limits of construction, and of adjacent properties. Protection of landscaping shall be incidental to the work.

2.

Any tree adjacent to the work requiring trimming to prevent damage to the tree will be done prior to the work, and will be incidental to the work.

3.

The Contractor shall be responsible for protection of the stormwater system according to the SWPPP (Sheets 25,26) and the NPDES Construction Stormwater Permit issued by the MPCA.

4.

All inlet protection and silt fence must be in place prior to the start of the work.

5.

The Contractor will be responsible for all reporting required by the NPDES Permit. See Specifications.

6.

Restoration of all boulevards and other project areas must be completed within 7 days of cessation of work in the area, and prior to paving the wear course bituminous surface.
- TRAFFIC CONTROL
1.

The Contractor shall prepare a traffic control plan showing all signage for the project and detours required as a part of the project. The traffic control plan must be approved by the Engineer prior to any work in the project area.

2.

The Contractor will be responsible for maintaining all traffic control during the project, and will be required to make changes if required.

3.

All traffic control signage shall be removed within seven (7) days of completion of paving. See Specifications.
- CONSTRUCTION STAKING
1.

Staking - The Agency will provide one set of construction stakes for utilities and curb at the discretion of the Engineer.

2.

The Contractor must request staking a minimum of 48 hours in advance.

3.

The Contractor will be responsible for protection of the stakes, and any re-staking if needed. See Specifications.
-
- I HEREBY CERTIFY THAT THIS PLAN, SPECIFICATION, OR REPORT WAS PREPARED BY ME OR UNDER MY DIRECT SUPERVISION AND THAT I AM A DULY LICENSED PROFESSIONAL ENGINEER UNDER THE LAWS OF THE STATE OF MINNESOTA.

Brandon J. Brodhag

BRANDON J. BRODHAG
LIC. NO. 59297 DATE XX/XX/2023
-
- 7071 University Avenue NE
Fridley, MN 55432
- | | | | |
|------------------|-----|------------|------------|
| DESIGNED | NO. | ISSUED FOR | DATE |
| CRL | | BID | 04/25/2023 |
| DRAWN | | | |
| CRL/JBQ | | | |
| CHECKED | | | |
| BJB | | | |
| CLIENT PROJ. NO. | | | |
| 2023-01 | | | |
- 2023 STREET REHABILITATION PROJECT
- CITY PROJECT NO. ST2023-01
- GENERAL NOTES
- SAP 127-319-009
SAP 127-353-002
SAP 146-242-002
SAP 127-354-001
SAP 127-355-001
SAP 127-050-031
- SHEET
3
OF
75
- J:\Engineer\Projects\2023\ST2023-01\Design\Drawings\Survey\202301.G003.dwg 4/25/2023 3:44:22 PM

J:\Engineer\Projects\2023\ST2023-01\Drawings\Survey\202301.G01.dwg 4/25/2023 3:44:28 PM

STATEMENT OF ESTIMATED QUANTITIES											
TAB.	MnDOT NO.	DESCRIPTION	UNITS	TOTAL ESTIMATED QUANTITIES	53RD AVE, CHERI LN, FILLMORE ST STATE AID PARTICIPATING S.A.P. 127-319-009	STINSON BOULEVARD/ PLEASANT VIEW DRIVE		EAST RIVER ROAD EAST SERVICE DRIVE STATE AID PARTICIPATING S.A.P. 127-354-001	51ST WAY STATE AID PARTICIPATING S.A.P. 127-355-001	EAST RIVER ROAD EAST SERVICE DRIVE, EAST RIVER ROAD WEST SERVICE DRIVE STATE AID PARTICIPATING LOCAL STREETS S.A.P. 127-050-031	LOCAL NON-PARTICIPATING
					QTY	QTY	QTY	QTY	QTY	QTY	
	2021.501	MOBILIZATION	LS	1.00	0.10	0.10	0.10	0.10	0.10	0.20	0.30
B	2101.501	CLEARING AND GRUBBING	LS	1.00		0.50	0.50				
B	2104.502	REMOVE BOLLARD	EA	1							1
B	2104.502	REMOVE CASTING	EA	1	1						
B	2104.502	REMOVE DRAINAGE STRUCTURE	EA	2		1	1				
B	2104.502	REMOVE GATE VALVE & BOX	EA	5							5
B	2104.502	REMOVE HYDRANT & GATE VALVE	EA	13							13
B	2104.502	SALVAGE SIGN TYPE C	EA	4		2	2				
B	2104.502	REMOVE SIGN TYPE C	EA	1		0.5	0.5				
B	2104.503	SAWING BITUMINOUS PAVEMENT (FULL DEPTH)	LF	1235	326	158	158	157	177	259	
B	2104.503	REMOVE CONCRETE CURB & GUTTER	LF	4635	449	1308	1308	303	257	729	281
B	2104.503	REMOVE CONCRETE VALLEY GUTTER	LF	33		16.5	16.5				
B	2104.503	REMOVE PIPE SEWERS (STORM)	LF	17		8.5	8.5				
B	2104.503	REMOVE WATERMAIN	LF	127							127
B	2104.504	REMOVE BITUMINOUS PAVEMENT	SY	105	74	15.5	15.5				
B	2104.504	REMOVE BITUMINOUS DRIVEWAY PAVEMENT	SY	134		67	67				
B	2104.504	REMOVE CONCRETE DRIVEWAY PAVEMENT	SY	58		29	29				
B	2104.504	REMOVE CONCRETE WALK	SY	41		20.5	20.5				
F	2105.607	COMMON EXCAVATION (P) (EXCESS RECLAIM)	CY	314						314	
F	2105.607	COMMON EXCAVATION (P)	CY	0							
F	2106.507	SELECT GRANULAR EMBANKMENT (CV)	CY	0							
F	2112.519	SUBGRADE PREPARATION (P)	RDST	10.83						10.83	
G	2123.610	STREET SWEEPER (WITH PICKUP BROOM)	HOURL	21	5	2.5	2.5	3	3	5	
F	2211.507	AGGREGATE BASE (CV) CLASS 5 (P)	CY	0							
F	2215.504	FULL DEPTH RECLAMATION (P)	SY	5,925		1,346	1,346			3,233	
F	2232.504	MILL BITUMINOUS SURFACE (2.0" DEPTH)	SY	33,676	8,312	3,408	3,408	6,768	3,741	8,039	
F	2232.504	MILL BITUMINOUS SURFACE (3.5" DEPTH)	SY	3,528				714	2,814		
F	2331.603	BITUMINOUS JOINT SAW & SEAL	LF	700						700	
F	2357.506	BITUMINOUS MATERIAL FOR TACK COAT	GAL	2680	499	226	226	492	560	677	
F	2360.604	3" BITUMINOUS DRIVEWAY W/ 6" CLASS 5 AGGREGATE	SY	70		35	35				
F	2360.509	TYPE SP. 9.5 WEARING COURSE MIX (2,C) - TRAIL	TON	474		237	237				
F	2360.509	TYPE SP 9.5 WEARING COURSE MIX (3,C)	TON	5,231	1,052	539	539	947	830	1,324	
F	2360.509	TYPE SP 12.5 NON WEARING COURSE MIX (3,C)	TON	744				68	267	409	
C	2501.503	15" RC PIPE SEWER DES 3006	LF	8		4	4				
C	2503.602	CONNECT TO EXISTING STORM SEWER	EA	3		1.5	1.5				
D	2504.602	6" GATE VALVE & BOX	EA	2							2
D	2504.602	8" GATE VALVE & BOX	EA	4							4
D	2504.602	HYDRANT WITH 6" GATE VALVE ASSEMBLY (INSTALL ONLY)	EA	13							13
F	2504.602	ADJUST GATE VALVE & BOX	EA	18	5	2	2	1	3	4	1
D	2504.602	CONNECT TO EXISTING WATERMAIN	EA	11							11
D	2504.603	6" DUCTILE IRON WATERMAIN, CL 52	LF	51							51
D	2504.603	8" DUCTILE IRON WATERMAIN, CL 52	LF	70							70
D	2504.603	8" FPVC WATERMAIN (DIRECTIONAL DRILLED)	LF	253							253
	2504.603	8" PVC WATERMAIN	LF	50							50
D	2504.603	6-INCH CIPP WATERMAIN LINING	LF	360							360
D	2504.603	8-INCH CIPP WATERMAIN LINING	LF	387							387
D	2504.608	FITTINGS	LB	1195							1195
C	2506.502	CONSTRUCT DRAINAGE STRUCTURE DESIGN 48-4020	EA	1		0.5	0.5				
C	2506.502	CONSTRUCT DRAINAGE STRUCTURE DESIGN 2' X 3'	EA	1		0.5	0.5				
C	2506.502	CASTING ASSEMBLY	EA	3	1	1	1				
F	2506.602	ADJUST FRAME AND RING CASTING (SEWER)	EA	50	5	6	5	14	1	19	
E	2521.518	6" CONCRETE WALK	SF	1079		539.5	539.5				
E	2531.503	CONCRETE CURB & GUTTER DESIGN B618	LF	4,773	449	1317	1317	303	257	729	401
E	2531.503	CONCRETE CURB & GUTTER DESIGN B624	LF	124		62	62				
E	2531.503	CONCRETE CURB & GUTTER DESIGN V6	LF	10		5	5				
E	2531.504	6" CONCRETE DRIVEWAY PAVEMENT	SY	103		51.5	51.5				
E	2531.604	6" CONCRETE VALLEY GUTTER	SY	22		11	11				
E	2531.618	TRUNCATED DOMES	SF	191		95.5	95.5				
	2540.601	REPAIR/REPLACE PET FENCE IRRIGATION SYSTEM	LS	1.00	0.10	0.10	0.10	0.10	0.10	0.20	0.30
H	2540.602	REMOVAL, TEMPORARY INSTALLATION & REINSTALLATION OF MAILBOXES	EA	21		11	10				
	2563.601	TRAFFIC CONTROL	LS	1.00	0.10	0.10	0.10	0.10	0.10	0.20	0.30
H	2564.502	INSTALL SIGN TYPE C	EA	4		2	2				
I	2564.518	SIGN PANELS TYPE C	SF	43		21.5	21.5				
H	2565.602	RIGID PVC LOOP DETECTOR 6" x 6"	EA	11					9	2	
H	2565.616	FLASHING BEACON SYSTEM	SYS	2							2
G	2573.502	STORM DRAIN INLET PROTECTION	EA	40	17	3	3	5	2	10	
G	2573.502	STABILIZED CONSTRUCTION EXIT	EA	1						1	
G	2574.507	COMMON TOPSOIL BORROW	CY	165	34			17	15	42	57
G	2574.508	FERTILIZER TYPE 3	LB	84	18			11	7	22	26
G	2575.505	SEEDING	AC	0.23	0.05			0.03	0.02	0.06	0.07
G	2575.508	HYDRAULIC BONDED FIBER MATRIX	LB	805	175			105	70	210	245
G	2575.508	SEED MIXTURE 25-151 (120 LB/AC)	LB	29	6			4	3	8	8
G	2575.508	SEED MIXTURE 33-262 (44 LB/AC)	LB	1							1
H	2582.503	4" BROKEN LINE PAINT	LF	5,067	1,283			1,402	662	1,720	
H	2582.503	4" SOLID LINE PAINT	LF	5,012	401	2,075	2,075		461		
H	2582.503	4" DOUBLE SOLID LINE PAINT	LF	3,303	1,065	1,119	1,119				
H	2582.503	24" SOLID LINE PAINT	LF	60	10				50		
H	2582.518	PAVEMENT MESSAGE PAINT	SF	338.0	142.5				195.5		

INDEX OF TABULATIONS		
TABLE	TABULATION	PAGE NUMBER
A	BASIS OF ESTIMATED QUANTITIES	4
B	MISCELLANEOUS REMOVALS	5
C	STORM SEWER	5
D	WATERMAIN	6
E	CONCRETE	6
F	ROADWAY SECTION, AGGREGATE & BITUMINOUS	7
G	EROSION CONTROL AND TURF ESTABLISHMENT	7
H	PAVEMENT MARKINGS	8
I	SIGNING	8
J	EARTHWORK	

STANDARD PLATES	
THE FOLLOWING STANDARD PLATES, APPROVED BY THE FEDERAL HIGHWAY ADMINISTRATION, SHALL APPLY ON THIS PROJECT.	
PLATE NO.	DESCRIPTION
4026B	CONCRETE ENCASED CONCRETE ADJUSTING RINGS
7038A	DETECTABLE WARNING SURFACE TRUNCATED DOMES
7100H	CONCRETE CURB AND GUTTER
7111J	INSTALLATION OF CATCH BASIN CASTINGS
8000K	CHANNELIZERS (3 SHEETS)
8112I	PEDESTAL FOUNDATION (TRAFFIC CONTROL SIGNALS)
8122F	PEDESTAL & PEDESTAL BASE (FOR TRAFFIC CONTROL SIGNALS SUPPORT) (2 SHEETS)
8132B	PREFORMED RIGID PVC CONDUIT LOOP DETECTOR (3 SHEETS)

BASIS FOR ESTIMATED QUANTITIES		A
BID ITEM	BASIS	
TYPE SP WEARING & NON-WEARING COURSE MIX	110 lb/sy-in	
BITUMINOUS TACK COAT	0.06 gal/sy	
HYDRAULIC BONDED FIBER MATRIX	3500 lb/ac	
SEED, MIXTURE 25-151	120 lb/ac	
SEED, MIXTURE 33-262	44 lb/ac	
FERTILIZER TYPE 3 (22-5-10)	350 lb/ac	

SAP 127-319-009
SAP 127-353-002
SAP 146-242-002
SAP 127-354-001
SAP 127-355-001
SAP 127-050-031



Know what's below.
Call 811 before you dig.

I HEREBY CERTIFY THAT THIS PLAN, SPECIFICATION, OR REPORT WAS PREPARED BY ME OR UNDER MY DIRECT SUPERVISION AND THAT I AM A DULY LICENSED PROFESSIONAL ENGINEER UNDER THE LAWS OF THE STATE OF MINNESOTA.
Brandon J. Brodhag
BRANDON J. BRODHAG
LIC. NO. 59297
DATE XX/XX/2023



7071 University Avenue NE
Fridley, MN 55432

DESIGNED	CRL	NO.		ISSUED FOR	BID	DATE	04/25/2023
DRAWN	CRL/JBQ						
CHECKED	BJB						
CLIENT PROJ. NO.	2023-01						

2023 STREET REHABILITATION PROJECT

CITY PROJECT NO. ST2023-01

STATEMENT OF ESTIMATED QUANTITIES, TABULATIONS

SHEET
4
OF
75

J:\Engineer\Projects\2023\ST2023-01\Design\Drawings\Survey\202301.G101.dwg 4/25/2023 3:44:29 PM

MISCELLANEOUS REMOVALS																			B
ALIGNMENT	STATION	CLEARING & GRUBBING	REMOVE BOLLARD	REMOVE CASTING	REMOVE DRAINAGE STRUCTURE	REMOVE GATE VALVE & BOX	REMOVE HYDRANT & GATE VALVE	REMOVE SIGN TYPE C	SALVAGE SIGN TYPE C	REMOVE CONCRETE CURB & GUTTER	REMOVE CONCRETE VALLEY GUTTER	REMOVE PIPE SEWERS (STORM)	REMOVE WATERMAIN	SAWING BITUMINO US PAVEMENT (FULL DEPTH)	REMOVE BITUMINO US PAVEMENT	REMOVE BITUMINO US DRIVEWAY PAVEMENT	REMOVE CONCRETE DRIVEWAY PAVEMENT	REMOVE CONCRETE WALK	
		LUMP SUM	EACH	EACH	EACH	EACH	EACH	EACH	EACH	EACH	LIN FT	LIN FT	LIN FT	LIN FT	LIN FT	SQ YD	SQ YD	SQ YD	SQ YD
STATE AID PARTICIPATING, S.A.P. 127-319-009																			
53RD AVENUE NE, CHERI LANE NE, FILLMORE STREET NE	05+77 TO 33+66			1						478				326	74				
S.A.P. 127-319-009 SUBTOTAL:				1						478				326	74				
STATE AID PARTICIPATING, S.A.P. 127-353-002																			
STINSON BOULEVARD / PLEASANT VIEW DRIVE	125+14 TO149+02	0.5			1			0.5	2	1,426	16.5	8.5		158	15.5	67	29	20.5	
S.A.P. 127-353-002 SUBTOTAL:		0.5			1			0.5	2	1426	16.5	8.5		158	15.5	67	29	20.5	
STATE AID PARTICIPATING, S.A.P. 146-242-002																			
STINSON BOULEVARD / PLEASANT VIEW DRIVE	125+14 TO 149+02	0.5			1			0.5	2	1,426	16.5	8.5		158	15.5	67	29	20.5	
S.A.P. 146-242-002 SUBTOTAL:		0.5	0	0	1	0	0	0.5	2	1,426	16.5	8.5	0	158	15.5	67	29	20.5	
STATE AID PARTICIPATING, S.A.P. 127-354-001																			
EAST RIVER ROAD EAST SERVICE DRIVE	75+35 TO 91+59									303				157					
S.A.P. 127-354-001 SUBTOTAL:										303				157					
STATE AID PARTICIPATING, S.A.P. 127-355-001																			
51ST WAY NE	50+25 TO 61+20									257				177					
S.A.P. 127-355-001 SUBTOTAL:										257				177					
LOCAL STREET, S.A.P. 127-050-031																			
EAST RIVER ROAD EAST SERVICE DRIVE	91+59 TO 110+18									327									
EAST RIVER ROAD WEST SERVICE DRIVE	150+12 TO 160+95									402				259					
S.A.P. 127-050-031 SUBTOTAL:										729				259					
NON-PARTICIPATING/LOCAL FUNDS																			
53RD AVENUE NE, CHERI LANE NE, FILLMORE STREET NE	05+77 TO 33+66						2			40			4						
STINSON BOULEVARD / PLEASANT VIEW DRIVE	125+14 TO149+02																		
EAST RIVER ROAD EAST SERVICE DRIVE	75+35 TO 110+18		1				10			190			20						
51ST WAY NE	50+25 TO 61+20						1			20			2						
EAST RIVER ROAD WEST SERVICE DRIVE	150+12 TO 160+95					5				31			101						
NON-PARTICIPATING SUBTOTAL:			1			5	13			281			127						
TOTAL:		1	1	1	2	5	13	1	4	4900	33	17	127	1235	105	134	58	41	

STORM SEWER													C
STINSON BOULEVARD (PLEASANT VIEW DRIVE), S.A.P. 127-353-002 & S.A.P. 146-242-002													
DRAINAGE NUMBER		STRUCTURE LOCATION			DRAINAGE STRUCTURE				TOP OF CASTING ELEVATION	OUTLET ELEV.	INLET ELEV.	15" RCP CLASS II	
FLOWS FROM:	FLOWS TO:	ALIGN.	STATION	OFFSET	TYPE	PAY QUANTITY		CASTING ASSEMBLY TYPE				LIN FT	
						2' x 3'	48-4020						
						EACH	EACH						
5001		Stinson Blvd CL	127+43.67	10.50' R	CB	1.00		NEENAH R3067-VB	901.49				
5001	6001	Stinson Blvd CL								898.55	898.29		
6002	5002	Stinson Blvd CL								899.20	898.64	8	
5002		Stinson Blvd CL	141+05.78	10.75' R	CBMH		1	NEENAH R3067-VB	901.91				
5002	6003	Stinson Blvd CL								898.64	989.47		
TOTAL:						1.00	1.00					8	

SAP 127-319-009
SAP 127-353-002
SAP 146-242-002
SAP 127-354-001
SAP 127-355-001
SAP 127-050-031



Know what's below.
Call 811 before you dig.

I HEREBY CERTIFY THAT THIS PLAN, SPECIFICATION, OR REPORT WAS PREPARED BY ME OR UNDER MY DIRECT SUPERVISION AND THAT I AM A DULY LICENSED PROFESSIONAL ENGINEER UNDER THE LAWS OF THE STATE OF MINNESOTA.

BRANDON J. BRODHAG
LIC. NO. 59297 DATE XX/XX/2023



7071 University Avenue NE
Fridley, MN 55432

DESIGNED	CRL	NO.	BID	DATE	04/25/2023
DRAWN	CRL/JBQ				
CHECKED	BJB				
CLIENT PROJ. NO.	2023-01				

2023 STREET REHABILITATION PROJECT

CITY PROJECT NO. ST2023-01

TABULATIONS

SHEET

5

OF

75

J:\Engineer\Projects\2023\ST2023-01\Design\Drawings\Survey\202301.G101.dwg 4/25/2023 3:44:34 PM

WATER											D
ALIGNMENT	STATION	6" GATE VALVE & BOX	8" GATE VALVE & BOX	HYDRANT WITH 6" GATE VALVE (INSTALL ONLY)	6" WATERMAIN DUCTILE IRON CL 52	8" WATERMAIN DUCTILE IRON CL 52	8" PVC WATERMAIN (DIRECTION DRILLED)	CONNECT TO EXISTING WATERMAIN	FITTINGS	6-INCH CIPP WATERMAIN LINING	8-INCH CIPP WATERMAIN LINING
		EACH	EACH	EACH	LIN FT	LIN FT	LIN FT	EACH	POUND	LIN FT	LIN FT
STATE AID PARTICIPATING, S.A.P. 127-319-009											
53RD AVENUE NE, CHERI LANE NE, FILLMORE STREET NE	05+77 TO 33+66										
S.A.P. 127-319-009 SUBTOTAL:		0	0	0	0	0	0	0	0	0	0
STATE AID PARTICIPATING, S.A.P. 127-353-002											
STINSON BOULEVARD / PLEASANT VIEW DRIVE	125+14 TO149+02										
S.A.P. 127-353-002 SUBTOTAL:		0	0	0	0	0	0	0	0	0	0
STATE AID PARTICIPATING, S.A.P. 146-242-002											
STINSON BOULEVARD / PLEASANT VIEW DRIVE	125+14 TO149+02										
S.A.P. 146-242-002 SUBTOTAL:		0	0	0	0	0	0	0	0	0	0
STATE AID PARTICIPATING, S.A.P. 127-354-001											
EAST RIVER ROAD EAST SERVICE DRIVE	75+35 TO 91+59										
S.A.P. 127-354-001 SUBTOTAL:		0	0	0	0	0	0	0	0	0	0
STATE AID PARTICIPATING, S.A.P. 127-355-001											
51ST WAY NE	50+25 TO 61+20										
S.A.P. 127-355-001 SUBTOTAL:		0	0	0	0	0	0	0	0	0	0
LOCAL STREET, S.A.P. 127-050-031											
EAST RIVER ROAD EAST SERVICE DRIVE	91+59 TO 110+18										
EAST RIVER ROAD WEST SERVICE DRIVE	150+12 TO 160+95										
S.A.P. 127-050-031 SUBTOTAL:		0	0	0	0	0	0	0	0	0	0
NON-PARTICIPATING/LOCAL FUNDS											
53RD AVENUE NE, CHERI LANE NE, FILLMORE STREET NE	05+77 TO 33+66			2	4						
STINSON BOULEVARD / PLEASANT VIEW DRIVE	125+14 TO149+02										
EAST RIVER ROAD EAST SERVICE DRIVE	75+35 TO 110+18			10	20						
51ST WAY NE	50+25 TO 61+20			1	2						
EAST RIVER ROAD WEST SERVICE DRIVE	150+12 TO 160+95	2	4		25	70	303	11	1195	360	387
NON-PARTICIPATING SUBTOTAL:		2	4	13	51	70	303	11	1195	360	387
TOTAL:		2	4	13	51	70	303	11	1195	360	387

CONCRETE							E
ALIGNMENT	STATION	CONCRETE CURB & GUTTER DESIGN B618	CONCRETE CURB & GUTTER DESIGN B624	6" CONCRETE WALK	6" CONCRETE DRIVEWAY PAVEMENT	6" CONCRETE VALLEY GUTTER	TRUNCATED DOMES
		LIN FT	LIN FT	SQ FT	SQ YD	SQ YD	SQ FT
STATE AID PARTICIPATING, S.A.P. 127-319-009							
53RD AVENUE NE, CHERI LANE NE, FILLMORE STREET NE	05+77 TO 33+66	521					
S.A.P. 127-319-009 SUBTOTAL:		521	0	0	0	0	0
STATE AID PARTICIPATING, S.A.P. 127-353-002							
STINSON BOULEVARD / PLEASANT VIEW DRIVE	125+14 TO149+02	1376	62.5	539.5	51.5	11	95.5
S.A.P. 127-353-002 SUBTOTAL:		1376	62.5	539.5	51.5	11	95.5
STATE AID PARTICIPATING, S.A.P. 146-242-002							
STINSON BOULEVARD / PLEASANT VIEW DRIVE	125+14 TO149+02	1376	62.5	539.5	51.5	11	95.5
S.A.P. 146-242-002 SUBTOTAL:		1376	62.5	539.5	51.5	11	95.5
STATE AID PARTICIPATING, S.A.P. 127-354-001							
EAST RIVER ROAD EAST SERVICE DRIVE	75+35 TO 91+59	303					
S.A.P. 127-354-001 SUBTOTAL:		303	0	0	0	0	0
STATE AID PARTICIPATING, S.A.P. 127-355-001							
51ST WAY NE	50+25 TO 61+20	257					
S.A.P. 127-355-001 SUBTOTAL:		257	0	0	0	0	0
LOCAL STREET, S.A.P. 127-050-031							
EAST RIVER ROAD EAST SERVICE DRIVE	91+59 TO 110+18	327					
EAST RIVER ROAD WEST SERVICE DRIVE	150+12 TO 160+95	402					
S.A.P. 127-050-031 SUBTOTAL:		729	0	0	0	0	0
NON-PARTICIPATING/LOCAL FUNDS							
53RD AVENUE NE, CHERI LANE NE, FILLMORE STREET NE	05+77 TO 33+66	40					
STINSON BOULEVARD / PLEASANT VIEW DRIVE	125+14 TO149+02						
EAST RIVER ROAD EAST SERVICE DRIVE	75+35 TO 110+18	190					
51ST WAY NE	50+25 TO 61+20	20					
EAST RIVER ROAD WEST SERVICE DRIVE	150+12 TO 160+95	31					
NON-PARTICIPATING SUBTOTAL:		281	0	0			0
TOTAL:		4,843	125	1079	103	22	191

SAP 127-319-009
SAP 127-353-002
SAP 146-242-002
SAP 127-354-001
SAP 127-355-001
SAP 127-050-031



I HEREBY CERTIFY THAT THIS PLAN, SPECIFICATION, OR REPORT WAS PREPARED BY ME OR UNDER MY DIRECT SUPERVISION AND THAT I AM A DULY LICENSED PROFESSIONAL ENGINEER UNDER THE LAWS OF THE STATE OF MINNESOTA.

Brandon J. Brodhag
BRANDON J. BRODHAG
LIC. NO. 59297 DATE XX/XX/2023



7071 University Avenue NE
Fridley, MN 55432

DESIGNED	CRL	NO.	ISSUED FOR	DATE
DRAWN	CRL/JBQ		BID	04/25/2023
CHECKED	BJB			
CLIENT PROJ. NO.	2023-01			

2023 STREET REHABILITATION PROJECT

CITY PROJECT NO. ST2023-01

TABULATIONS

SHEET
6
OF
75

J:\Engineer\Projects\2023\ST2023-01\Design\Drawings\Survey\202301.G01.dwg 4/25/2023 3:44:39 PM

AGGREGATE & BITUMINOUS																	F
ALIGNMENT	STATION	COMMON EXCAVATION (P) EXCESS RECLAIM	COMMON EXCAVATION (P)	SELECT GRANULAR EMBANKMENT (CV)	AGGREGATE BASE (CV) CLASS 5 (P)	SUBGRADE PREPARATION	FULL DEPTH RECLAMATION	MILL BITUMINOUS SURFACE (2.0" DEPTH)	MILL BITUMINOUS SURFACE (3.5" DEPTH)	BITUMINOUS MATERIAL FOR TACK COAT	3" BITUMINOUS DRIVEWAY W/ 6" CLASS 5 AGGREGATE	TYPE SP 9.5 WEARING COURSE MIX (2,C) - TRAIL	TYPE SP 9.5 WEARING COURSE MIX (3,C)	TYPE SP 12.5 NON WEARING COURSE MIX (3,C)	ADJUST GATE VALVE & BOX	ADJUST FRAME AND RING CASTING (SEWER)	BITUMINOUS JOINT SAW & SEAL
		CU YD	CU YD	CU YD	CU YD	RDST	SQ YD	SQ YD	SQ YD	GAL	SQ YD	TON	TON	TON	EACH	EACH	LIN FT
STATE AID PARTICIPATING, S.A.P. 127-319-009																	
53RD AVENUE NE, CHERI LANE NE, FILLMORE STREET NE	05+77 TO 33+66							8,312		499			1,052		5	5	
S.A.P. 127-319-009 SUBTOTAL:		0	0	0	0	0	0	8,312	0	499	0	0	1,052	0	5	5	0
STATE AID PARTICIPATING, S.A.P. 127-353-002																	
STINSON BOULEVARD / PLEASANT VIEW DRIVE	125+14 TO149+02						1,346	3,407.5		222.5	35	237	525		2	5	
S.A.P. 127-353-002 SUBTOTAL:		0	0	0	0	0	1,346	3,407.5	0	222.5	35	237	525	0	2	5	0
STATE AID PARTICIPATING, S.A.P. 146-242-002																	
STINSON BOULEVARD / PLEASANT VIEW DRIVE	125+14 TO149+02						1,346	3,407.5		222.5	35	237	525		2	5	
S.A.P. 146-242-002 SUBTOTAL:		0	0	0	0	0	1,346	3,407.5	0	222.5	35	237	525	0	2	5	0
STATE AID PARTICIPATING, S.A.P. 127-354-001																	
EAST RIVER ROAD EAST SERVICE DRIVE	75+35 TO 91+59							6,768	714	492			947	68	1	14	
S.A.P. 127-354-001 SUBTOTAL:		0	0	0	0	0	0	6,768	714	492	0	0	947	68	1	14	0
STATE AID PARTICIPATING, S.A.P. 127-355-001																	
51ST WAY NE	50+25 TO 61+20							3,741	2,794	560			827	266	3	1	
S.A.P. 127-355-001 SUBTOTAL:		0	0	0	0	0	0	3,741	2,794	560	0	0	827	266	3	1	0
LOCAL STREET, S.A.P. 127-050-031																	
EAST RIVER ROAD EAST SERVICE DRIVE	91+59 TO 110+18							8,039		483			1,017			15	
EAST RIVER ROAD WEST SERVICE DRIVE	150+12 TO 160+95	314				10.83	3,221			194			306	408	4	4	700
S.A.P. 127-050-031 SUBTOTAL:		314	0	0	0	10.83	3,221	8,039	0	677	0	0	1,323	408	4	19	700
NON-PARTICIPATING/LOCAL FUNDS																	
53RD AVENUE NE, CHERI LANE NE, FILLMORE STREET NE	05+77 TO 33+66																
STINSON BOULEVARD / PLEASANT VIEW DRIVE	125+14 TO149+02																
EAST RIVER ROAD EAST SERVICE DRIVE	75+35 TO 110+18																
51ST WAY NE	50+25 TO 61+20																
EAST RIVER ROAD WEST SERVICE DRIVE	150+12 TO 160+95														1		
NON-PARTICIPATING SUBTOTAL:		0	0	0	0	0	0	0	0	0	0	0	0	0	1	0	0
TOTAL:		314	0	0	0	10.83	5,912	33,675	3,508	2,673	70	474	5,199	742	18	49	700

EROSION CONTROL & TURF ESTABLISHMENT											G
ALIGNMENT	STATION	STREET SWEEPER (WITH PICKUP BROOM)	STORM DRAIN INLET PROTECTION	STABILIZED CONSTRUCTION EXIT	COMMON TOPSOIL BORROW	FERTILIZER TYPE 3	SEEDING	SEED MIXTURE 25-151	SEED MIXTURE 33-262	HYDRAULIC BONDED FIBER MATRIX	
		HOUR	EACH	EACH	CU YD	POUND	ACRE	POUND	POUND	POUND	
STATE AID PARTICIPATING, S.A.P. 127-319-009											
53RD AVENUE NE, CHERI LANE NE, FILLMORE STREET NE	05+77 TO 33+66	5	17		34	18	0.05	6		175	
S.A.P. 127-319-009 SUBTOTAL:		5	17	0	34	18	0.05	6	0	175	
STATE AID PARTICIPATING, S.A.P. 127-353-002											
STINSON BOULEVARD / PLEASANT VIEW DRIVE	125+14 TO149+02	2.5	3								
S.A.P. 127-353-002 SUBTOTAL:		2.5	3	0	0	0	0	0	0	0	
STATE AID PARTICIPATING, S.A.P. 146-242-002											
STINSON BOULEVARD / PLEASANT VIEW DRIVE	125+14 TO149+02	2.5	3								
S.A.P. 146-242-002 SUBTOTAL:		2.5	3	0	0	0	0	0	0	0	
STATE AID PARTICIPATING, S.A.P. 127-354-001											
EAST RIVER ROAD EAST SERVICE DRIVE	75+35 TO 91+59	3	5		17	11	0.03	4		105	
S.A.P. 127-354-001 SUBTOTAL:		3	5	0	17	11	0.03	4	0	105	
STATE AID PARTICIPATING, S.A.P. 127-355-001											
51ST WAY NE	50+25 TO 61+20	3	2		15	7	0.02	3		70	
S.A.P. 127-355-001 SUBTOTAL:		3	2	0	15	7	0.02	3	0	70	
LOCAL STREET, S.A.P. 127-050-031											
EAST RIVER ROAD EAST SERVICE DRIVE	91+59 TO 110+18	3	6		19	11	0.03	4		105	
EAST RIVER ROAD WEST SERVICE DRIVE	150+12 TO 160+95	2	4	1	23	11	0.03	4		105	
S.A.P. 127-050-031 SUBTOTAL:		5	10	1	42	22	0.06	8	0	210	
NON-PARTICIPATING/LOCAL FUNDS											
53RD AVENUE NE, CHERI LANE NE, FILLMORE STREET NE	05+77 TO 33+66				9	4	0.01	2		35	
STINSON BOULEVARD / PLEASANT VIEW DRIVE	125+14 TO149+02										
EAST RIVER ROAD EAST SERVICE DRIVE	75+35 TO 110+18				25	11	0.03	4		105	
51ST WAY NE	50+25 TO 61+20				9	4	0.01	2		35	
EAST RIVER ROAD WEST SERVICE DRIVE	150+12 TO 160+95				14	7	0.02		1	70	
NON-PARTICIPATING SUBTOTAL:		0	0	0	57	26	0.07	8	1	245	
TOTAL:		21	40	1	165	84	0.23	29	1	805	

SAP 127-319-009
SAP 127-353-002
SAP 146-242-002
SAP 127-354-001
SAP 127-355-001
SAP 127-050-031



Know what's below.
Call 811 before you dig.

I HEREBY CERTIFY THAT THIS PLAN, SPECIFICATION, OR REPORT WAS PREPARED
BY ME OR UNDER MY DIRECT SUPERVISION AND THAT I AM A DULY LICENSED
PROFESSIONAL ENGINEER UNDER THE LAWS OF THE STATE OF MINNESOTA.
Brandon J. Brodhag
BRANDON J. BRODHAG
LIC. NO. 59297 DATE XX/XX/2023



7071 University Avenue NE
Fridley, MN 55432

DESIGNED	NO.	ISSUED FOR	DATE
CRL		BID	04/25/2023
DRAWN			
CRL/JBQ			
CHECKED			
BJB			
CLIENT PROJ. NO.			
2023-01			

2023 STREET REHABILITATION PROJECT

CITY PROJECT NO. ST2023-01

TABULATIONS

SHEET

7

OF

75

J:\Engineer\Projects\2023\ST2023-01\Design\Drawings\Survey\202301.G01.dwg 4/25/2023 3:44:44 PM

PAVEMENT MARKINGS & SIGNAGE												H
ALIGNMENT	STATION	4" SOLID LINE PAINT		4" BROKEN LINE PAINT		24" SOLID LINE PAINT	4" DOUBLE SOLID LINE PAINT	PAVEMENT MESSAGE PAINT	CROSSWALK PAINT	RELOCATE MAIL BOX	RIGID PVC LOOP DETECTOR 6' X 6'	FLASHING BEACON SYSTEM
		WHITE	YELLOW	WHITE	YELLOW	WHITE	YELLOW	WHITE	WHITE			
		LIN FT		LIN FT		LIN FT	LIN FT	SQ FT	SQ FT	EACH	EACH	SYSTEM
STATE AID PARTICIPATING, S.A.P. 127-319-009												
53RD AVENUE NE, CHERI LANE NE, FILLMORE STREET NE	05+77 TO 33+66	256	145		1,283	10	1,065	142.5				
S.A.P. 127-319-009 SUBTOTAL:		401		1,283		10	1,065	142.5	0	0	0	0
STATE AID PARTICIPATING, S.A.P. 127-353-002												
STINSON BOULEVARD / PLEASANT VIEW DRIVE	125+14 TO149+02	2,075					1,119		248	11		1
S.A.P. 127-353-002 SUBTOTAL:		2,075		0		0	1,119	0	248	11	0	1
STATE AID PARTICIPATING, S.A.P. 146-242-002												
STINSON BOULEVARD / PLEASANT VIEW DRIVE	125+14 TO149+02	2,075					1,119		248	10		1
S.A.P. 146-242-002 SUBTOTAL:		2,075		0		0	1,119	0	248	10	0	1
STATE AID PARTICIPATING, S.A.P. 127-354-001												
EAST RIVER ROAD EAST SERVICE DRIVE	75+35 TO 91+59				1,402							
S.A.P. 127-354-001 SUBTOTAL:		0		1,402		0	0	0	0	0	0	0
STATE AID PARTICIPATING, S.A.P. 127-355-001												
51ST WAY NE	50+25 TO 61+20	461		208	454	50		195.5	360		9	
S.A.P. 127-355-001 SUBTOTAL:		461		662		50	0	195.5	360	0	9	0
LOCAL STREET, S.A.P. 127-050-031												
EAST RIVER ROAD EAST SERVICE DRIVE	91+59 TO 110+18				1,720							
EAST RIVER ROAD WEST SERVICE DRIVE	150+12 TO 160+95										2	
S.A.P. 127-050-031 SUBTOTAL:		0		1,720		0	0	0	0	0	2	0
NON-PARTICIPATING/LOCAL FUNDS												
53RD AVENUE NE, CHERI LANE NE, FILLMORE STREET NE	05+77 TO 33+66											
STINSON BOULEVARD / PLEASANT VIEW DRIVE	125+14 TO149+02											
EAST RIVER ROAD EAST SERVICE DRIVE	75+35 TO 110+18											
51ST WAY NE	50+25 TO 61+20											
EAST RIVER ROAD WEST SERVICE DRIVE	150+12 TO 160+95											
NON-PARTICIPATING SUBTOTAL:		0		0		0	0	0	0	0	0	0
TOTAL:		5,012		5,067		60	3,303	338.0	856	21	11	2


SIGN PANELS							I
STINSON BOULEVARD (PLEASANT VIEW DRIVE), S.A.P. 127-353-002 & S.A.P. 146-242-002							
SIGN	DESCRIPTION	W	H	SQ. FT. EACH	SIGN TOTALS	SIGN SQ. FT TOTALS	
					STATE AID PARTICIPATING, S.A.P. 127-353-002	STATE AID PARTICIPATING, S.A.P. 127-353-002	
R8-3A		12	12	1	6	6	
TOTAL:					6	6	

EARTHWORK										J
ALIGNMENT	STATION	EXCAVATION				EMBANKMENT				
		RECLAIM	COMMON	TOPSOIL	TOTAL	AGGREGATE (CL. 5)	COMMON	TOPSOIL	TOTAL	
STATE AID PARTICIPATING, S.A.P. 127-353-002										
STINSON BOULEVARD / PLEASANT VIEW DRIVE	125+14 TO149+02									
S.A.P. 127-353-002 SUBTOTAL:										
STATE AID PARTICIPATING, S.A.P. 146-242-002										
STINSON BOULEVARD / PLEASANT VIEW DRIVE	125+14 TO149+02									
S.A.P. 146-242-002 SUBTOTAL:										
TOTAL:		0	0	0	0	0	0	0	0	

SAP 127-319-009
SAP 127-353-002
SAP 146-242-002
SAP 127-354-001
SAP 127-355-001
SAP 127-050-031



Know what's below.
Call 811 before you dig.

 I HEREBY CERTIFY THAT THIS PLAN, SPECIFICATION, OR REPORT WAS PREPARED BY ME OR UNDER MY DIRECT SUPERVISION AND THAT I AM A DULY LICENSED PROFESSIONAL ENGINEER UNDER THE LAWS OF THE STATE OF MINNESOTA.

BRANDON J. BRODHAG
LIC. NO. 59297 DATE XX/XX/2023



7071 University Avenue NE
Fridley, MN 55432

DESIGNED	CRL	NO.	BID	DATE	04/25/2023
DRAWN	CRL/JBQ				
CHECKED	BJB				
CLIENT PROJ. NO.	2023-01				

2023 STREET REHABILITATION PROJECT

CITY PROJECT NO. ST2023-01


TABULATIONS

SHEET
8
OF
75



LEGEND

PROJECT LOCATION

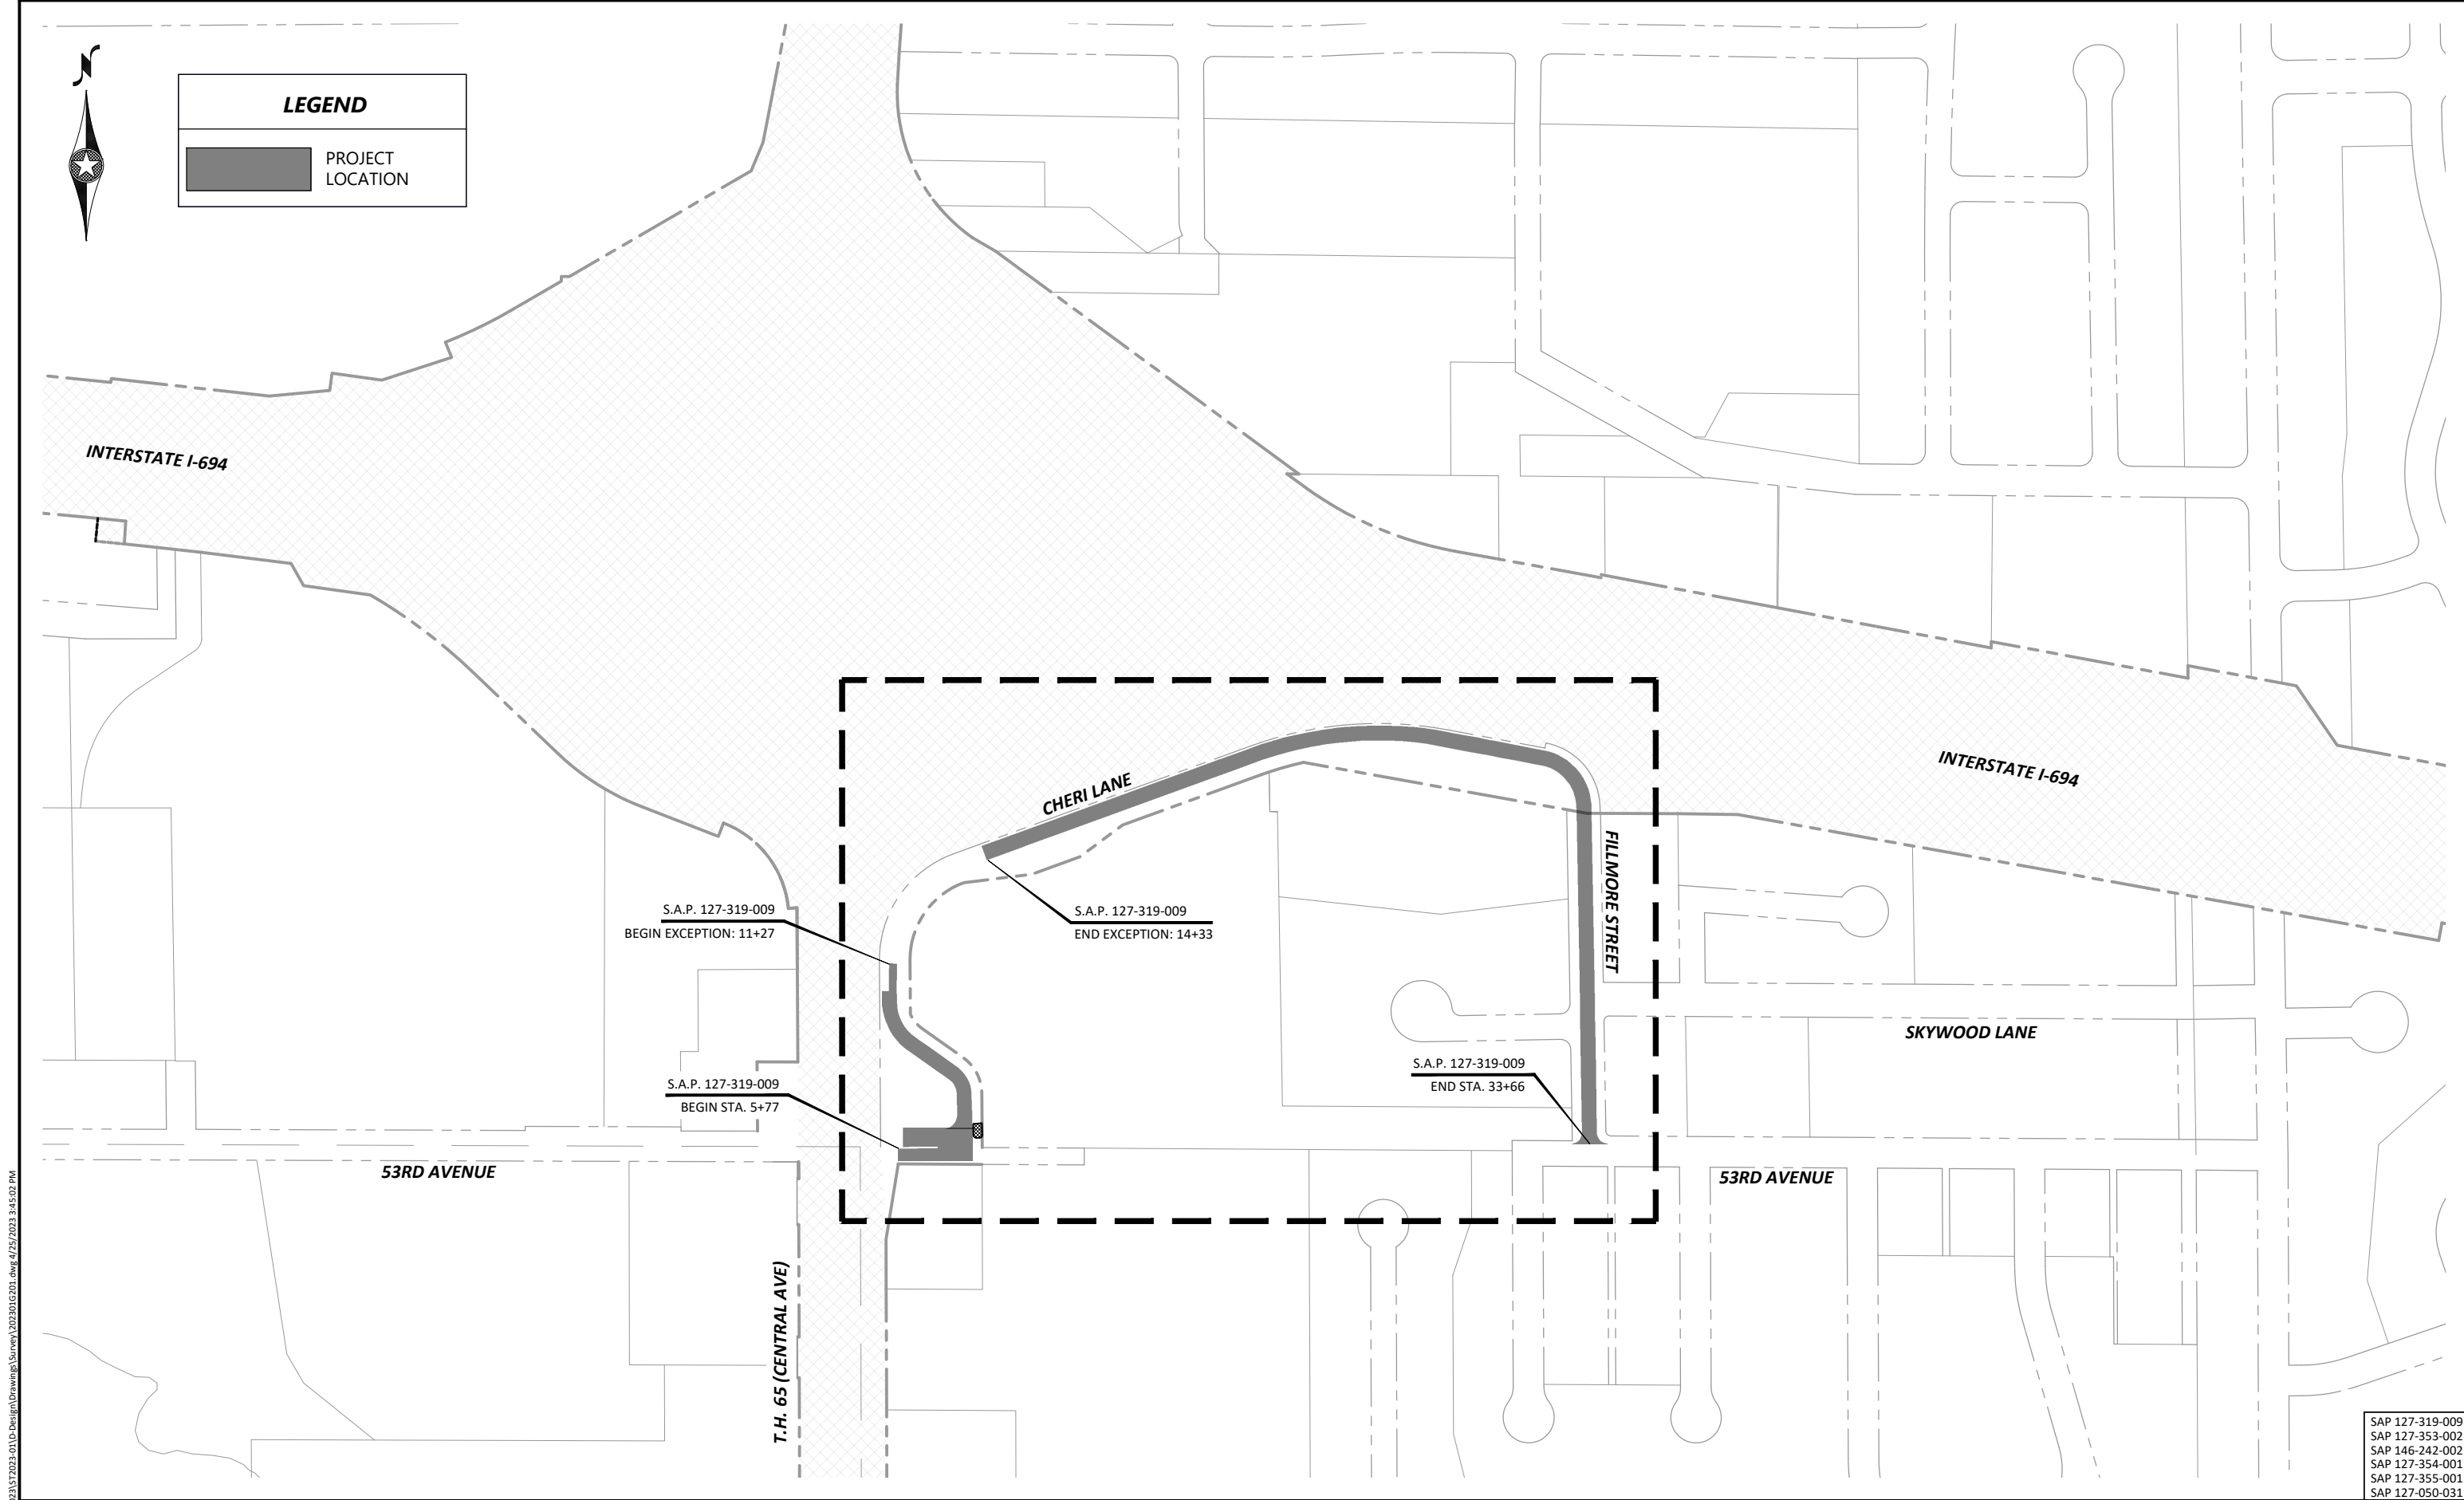


J:\Engineer\Project\3\2023\ST2023-01\Design\Drawing\Survey\202301\G201.dwg 4/25/2023 3:45:02 PM



I HEREBY CERTIFY THAT THIS PLAN, SPECIFICATION, OR REPORT WAS PREPARED BY ME OR UNDER MY DIRECT SUPERVISION AND THAT I AM A DULY LICENSED PROFESSIONAL ENGINEER UNDER THE LAWS OF THE STATE OF MINNESOTA.

Brandon J. Brodhag
BRANDON J. BRODHAG
LIC. NO. 59297 DATE XX/XX/2023

 

7071 University Avenue NE
Fridley, MN 55432

DESIGNED	CRL	NO.	BID	DATE	04/25/2023
DRAWN	CRL/JBQ				
CHECKED	BJB				
CLIENT PROJ. NO.	2023-01				

2023 STREET REHABILITATION PROJECT

CITY PROJECT NO. ST2023-01


LOCATION PLAN

53RD AVENUE, CHERI LANE, FILLMORE STREET

SAP 127-319-009
SAP 127-353-002
SAP 146-242-002
SAP 127-354-001
SAP 127-355-001
SAP 127-050-031

SHEET
9
OF
75

J:\Engineer\Project\3\2023\ST2023-01\Design\Drawing\Survey\202301\G301.dwg 4/25/2023 3:45:08 PM

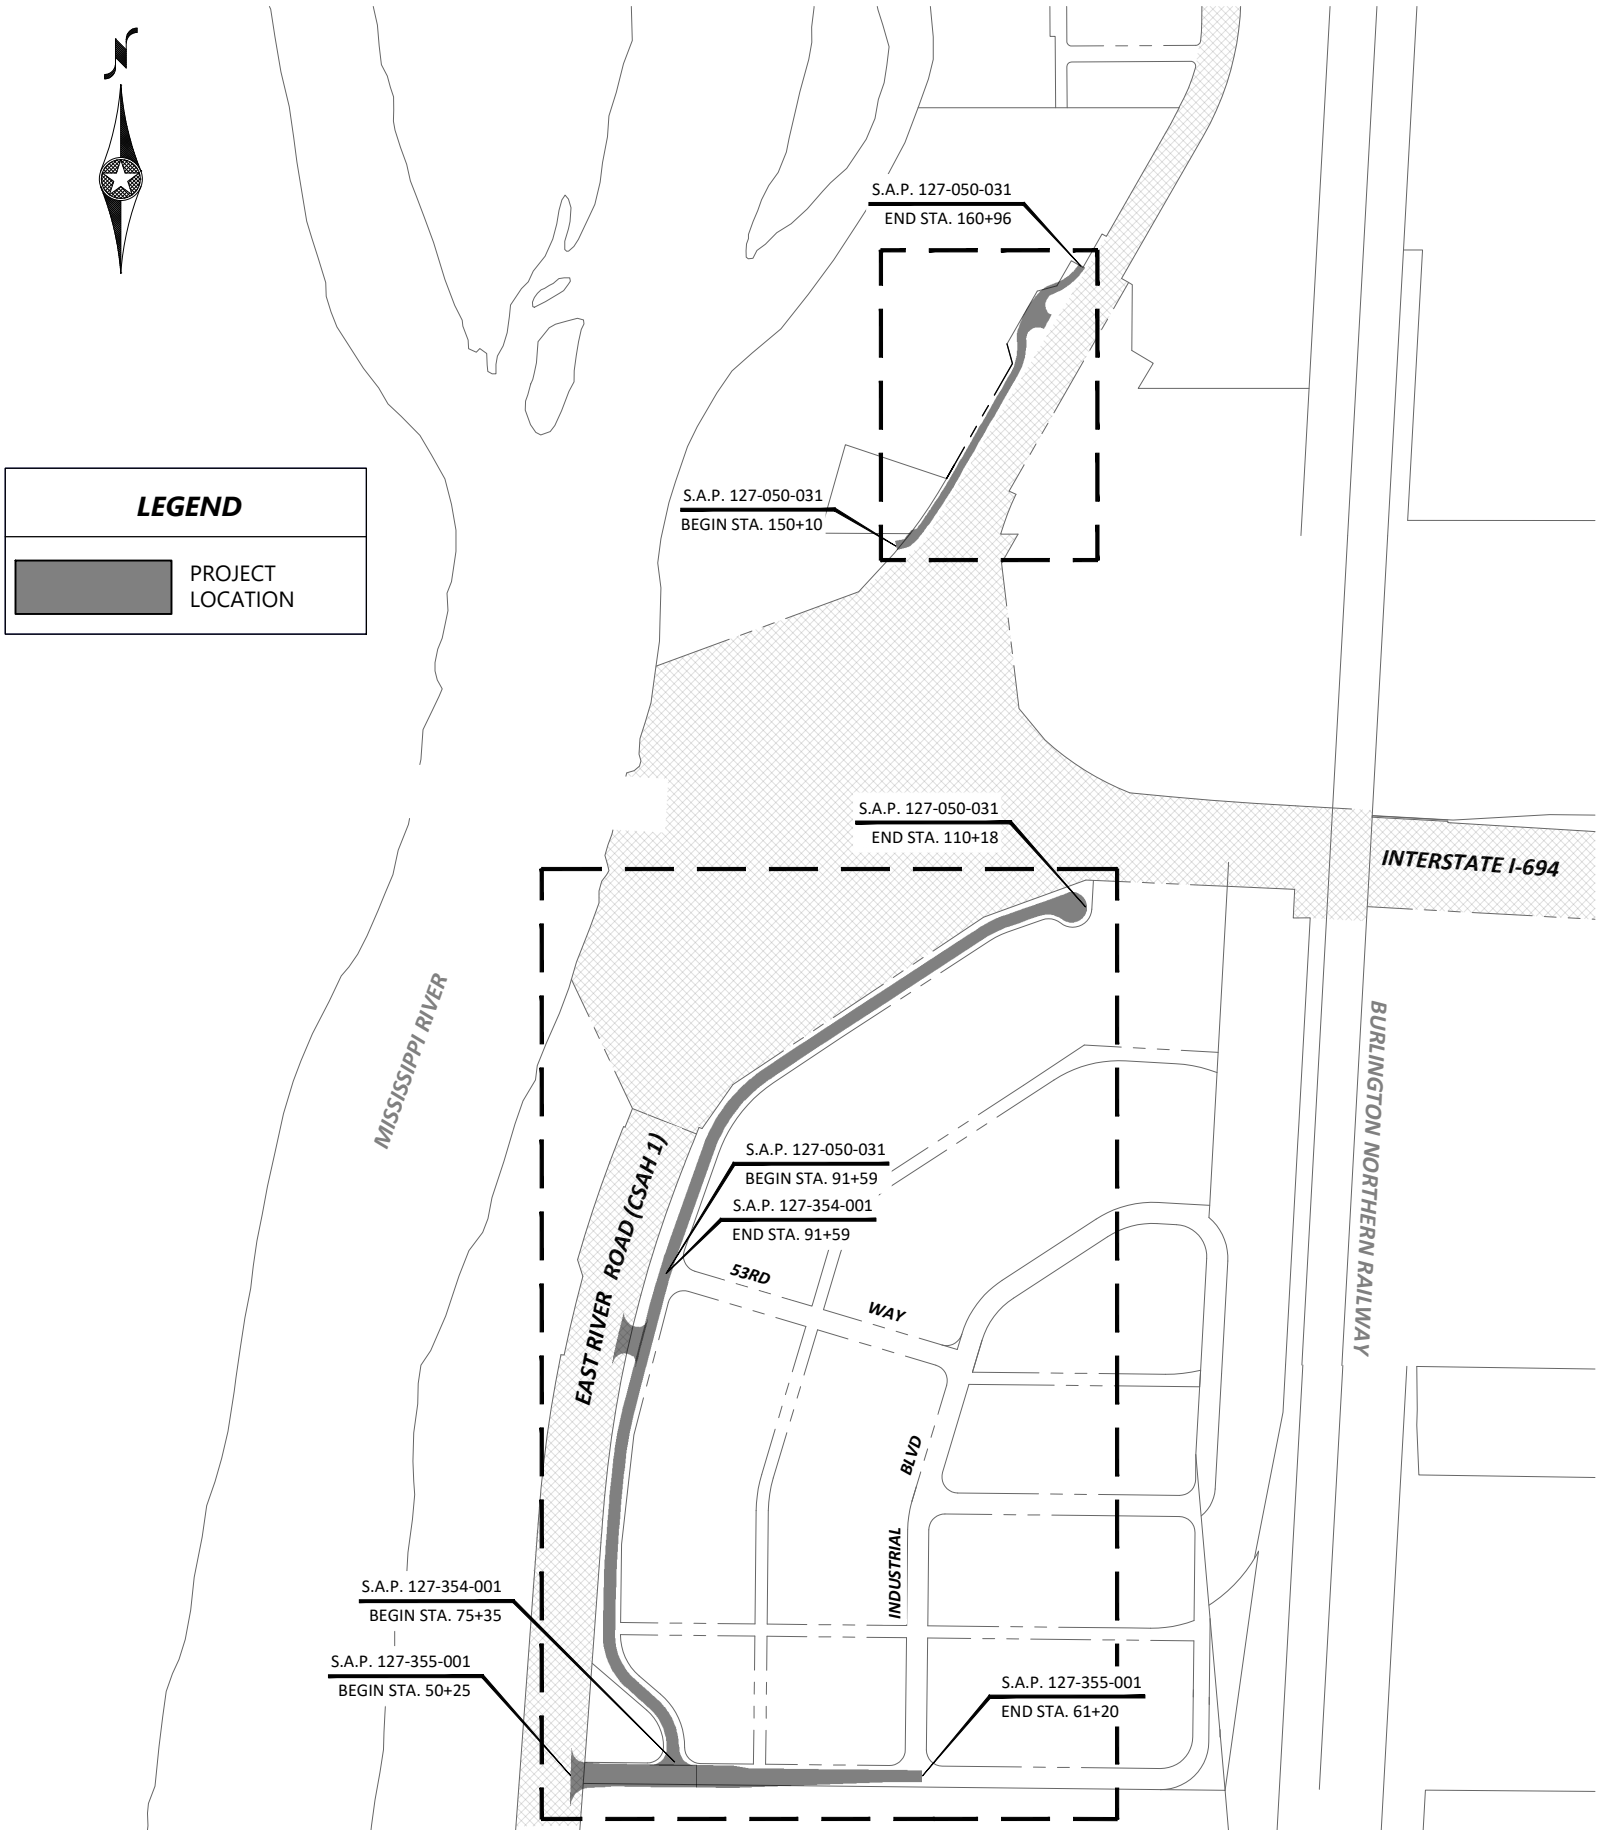


HORZ. SCALE
0 300 600
FEET



I HEREBY CERTIFY THAT THIS PLAN, SPECIFICATION, OR REPORT WAS PREPARED BY ME OR UNDER MY DIRECT SUPERVISION AND THAT I AM A DULY LICENSED PROFESSIONAL ENGINEER UNDER THE LAWS OF THE STATE OF MINNESOTA.

Brandon Brodhag
BRANDON J. BRODHAG
LIC. NO. 59297 DATE XX/XX/2023

 

7071 University Avenue NE
Fridley, MN 55432

DESIGNED	CRL	NO.	ISSUED FOR	DATE
DRAWN	CRL/JBQ		BID	04/25/2023
CHECKED	BJB			
CLIENT PROJ. NO.	2023-01			

2023 STREET REHABILITATION PROJECT

CITY PROJECT NO. ST2023-01

LOCATION PLAN

51ST WAY, E RIVER RD SERVICE DRIVE (EAST, WEST)

SAP 127-319-009
SAP 127-353-002
SAP 146-242-002
SAP 127-354-001
SAP 127-355-001
SAP 127-050-031

SHEET
10
OF
75

J:\Engineer\Project\3\2023\ST2023-01\Design\Drawing\Survey\2023010301.dwg, 4/25/2023 3:45:33 PM



LEGEND

 PROJECT LOCATION

OLD CENTRAL AVENUE (COUNTY ROAD 35)

OSBORNE ROAD (COUNTY ROAD I)

75TH AVENUE

ONONDAGA STREET

73RD AVENUE (COUNTY ROAD H2)

CITY OF FRIDLEY - ANOKA COUNTY

STINSON BOULEVARD

CITY OF MOUNDS VIEW - RAMSEY COUNTY

PLEASANT VIEW DRIVE


S.A.P. 127-353-002
S.A.P. 146-242-002
END STA. 150+13


BRONSON DRIVE

S.A.P. 127-353-002
S.A.P. 146-242-002
BEGIN STA. 125+00

HORZ. SCALE
0 200 400
FEET

 

I HEREBY CERTIFY THAT THIS PLAN, SPECIFICATION, OR REPORT WAS PREPARED BY ME OR UNDER MY DIRECT SUPERVISION AND THAT I AM A DULY LICENSED PROFESSIONAL ENGINEER UNDER THE LAWS OF THE STATE OF MINNESOTA.

 BRANDON J. BRODHAG
LIC. NO. 59297 DATE XX/XX/2023



7071 University Avenue NE
Fridley, MN 55432

DESIGNED	NO.	ISSUED FOR	DATE
CRL		BID	04/25/2023
DRAWN		CRL/JBQ	
CHECKED		BJB	
CLIENT PROJ. NO.	2023-01		

2023 STREET REHABILITATION PROJECT



CITY PROJECT NO. ST2023-01

LOCATION PLAN

STINSON BOULEVARD (PLEASANT VIEW DRIVE)


SAP 127-319-009
SAP 127-353-002
SAP 146-242-002
SAP 127-354-001
SAP 127-355-001
SAP 127-050-031



SHEET
11
OF
75

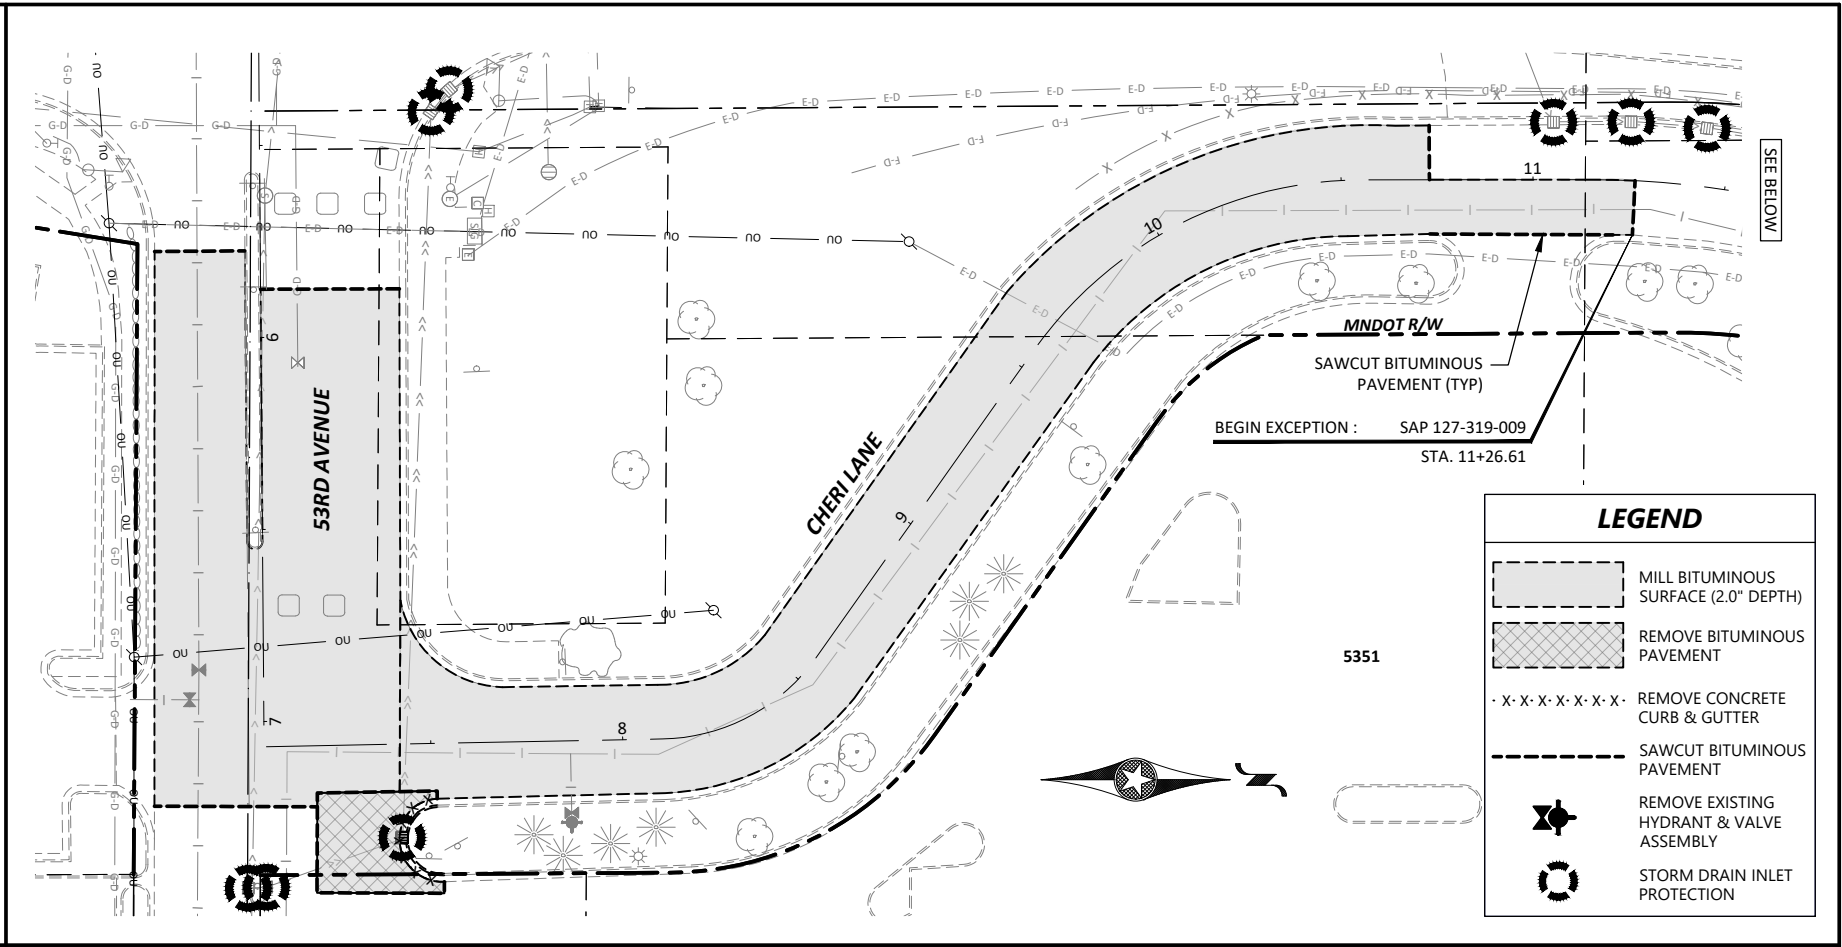
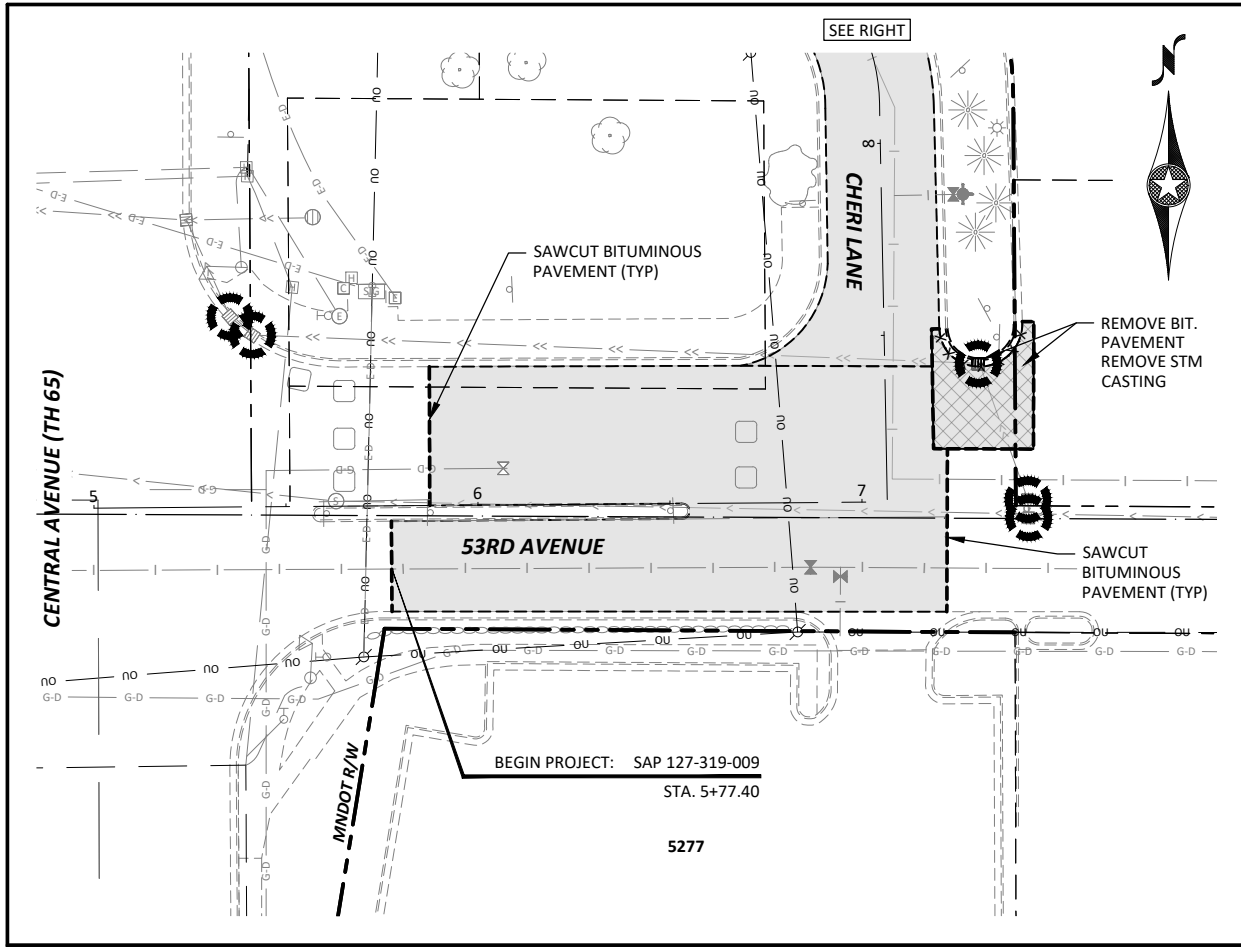




LEGEND	
	MILL BITUMINOUS SURFACE (2.0\"/>
	REMOVE BITUMINOUS PAVEMENT
	REMOVE CONCRETE CURB & GUTTER
	SAWCUT BITUMINOUS PAVEMENT
	REMOVE EXISTING HYDRANT & VALVE ASSEMBLY
	STORM DRAIN INLET PROTECTION



- EROSION & SEDIMENT CONTROL NOTES:
1. CONTRACTOR SHALL FURNISH & INSTALL ALL APPLICABLE EROSION CONTROL MEASURES PRIOR TO COMMENCING ANY CONSTRUCTION ACTIVITIES.
 2. CONTRACTOR SHALL FURNISH & INSTALL INLET PROTECTION AT ALL EXISTING DOWNSTREAM INLETS.
 3. ALL ADJACENT STREETS SHALL BE SWEEPED CLEAN OF TRACKED DEBRIS.
 4. ALL AREAS DISTURBED AS A RESULT OF CONSTRUCTION, INCLUDING STAGING AREAS, SHALL BE RESTORED WITH 4\"/>


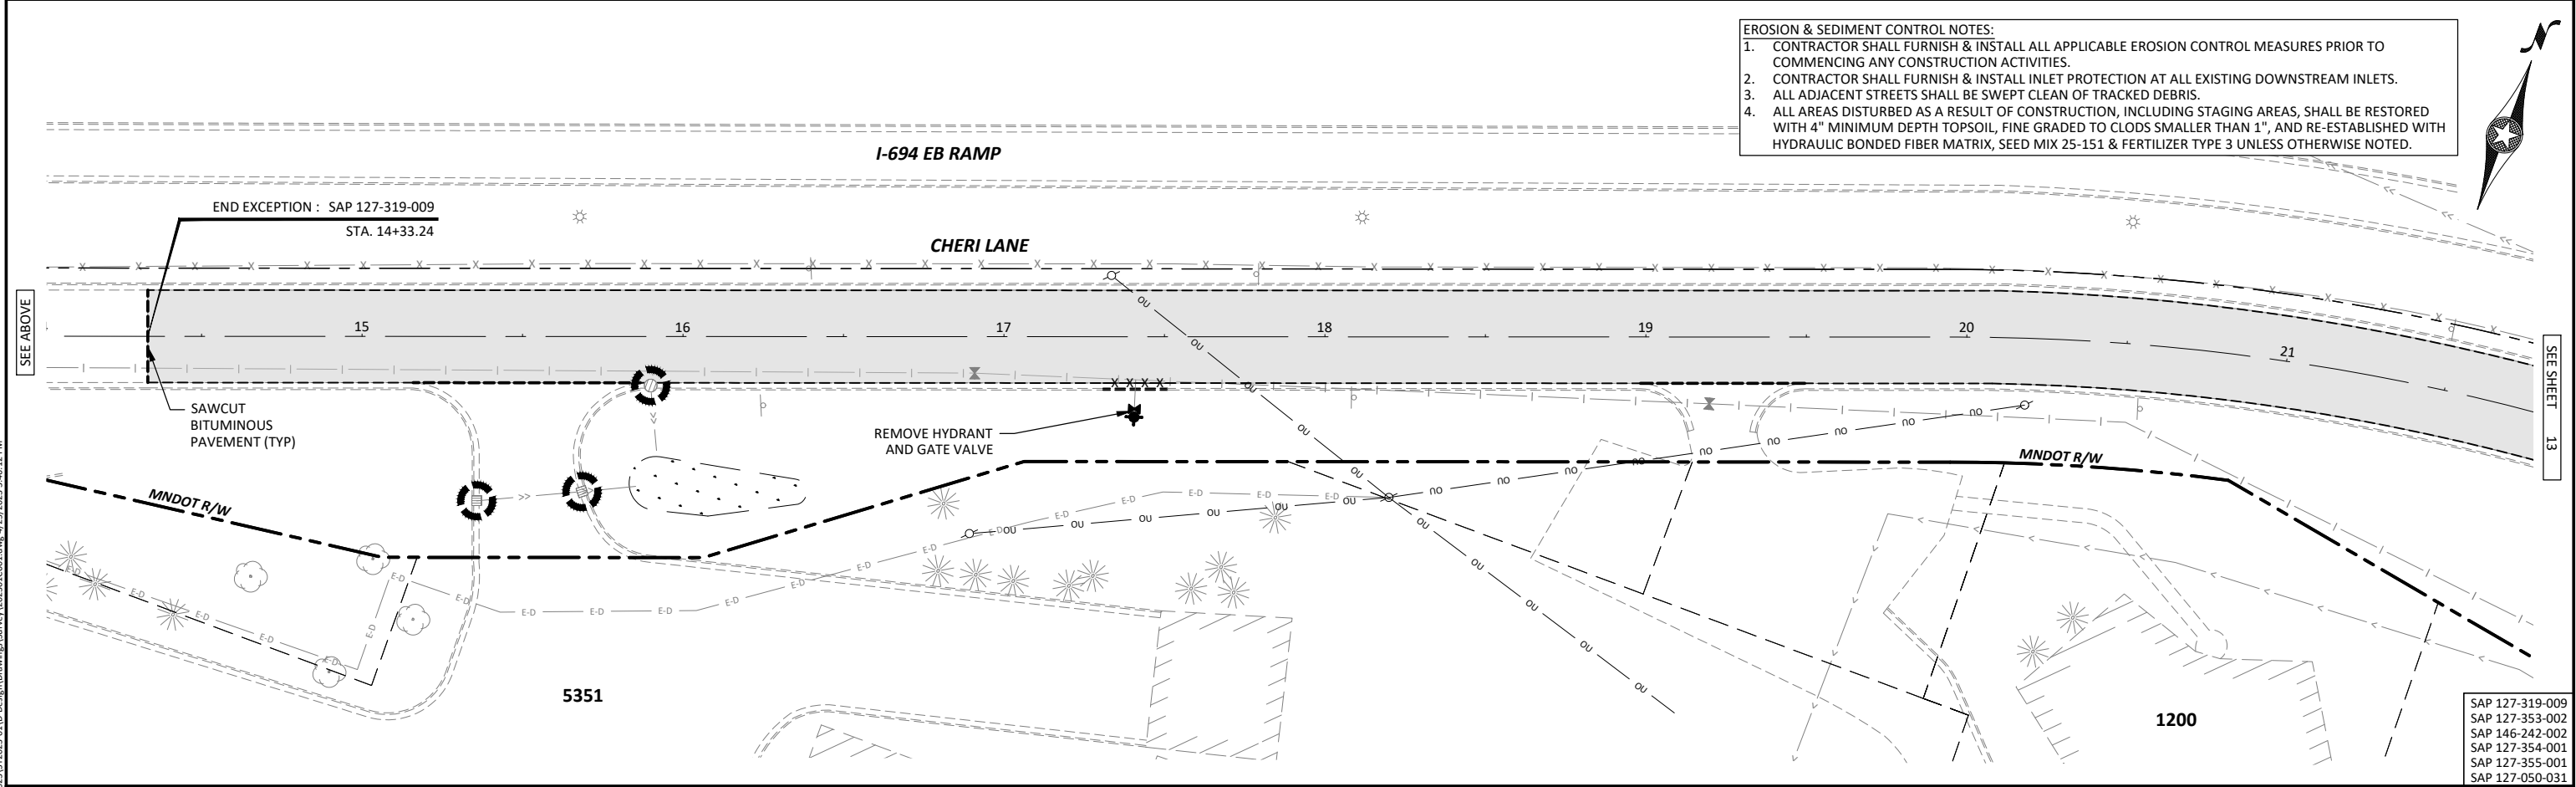


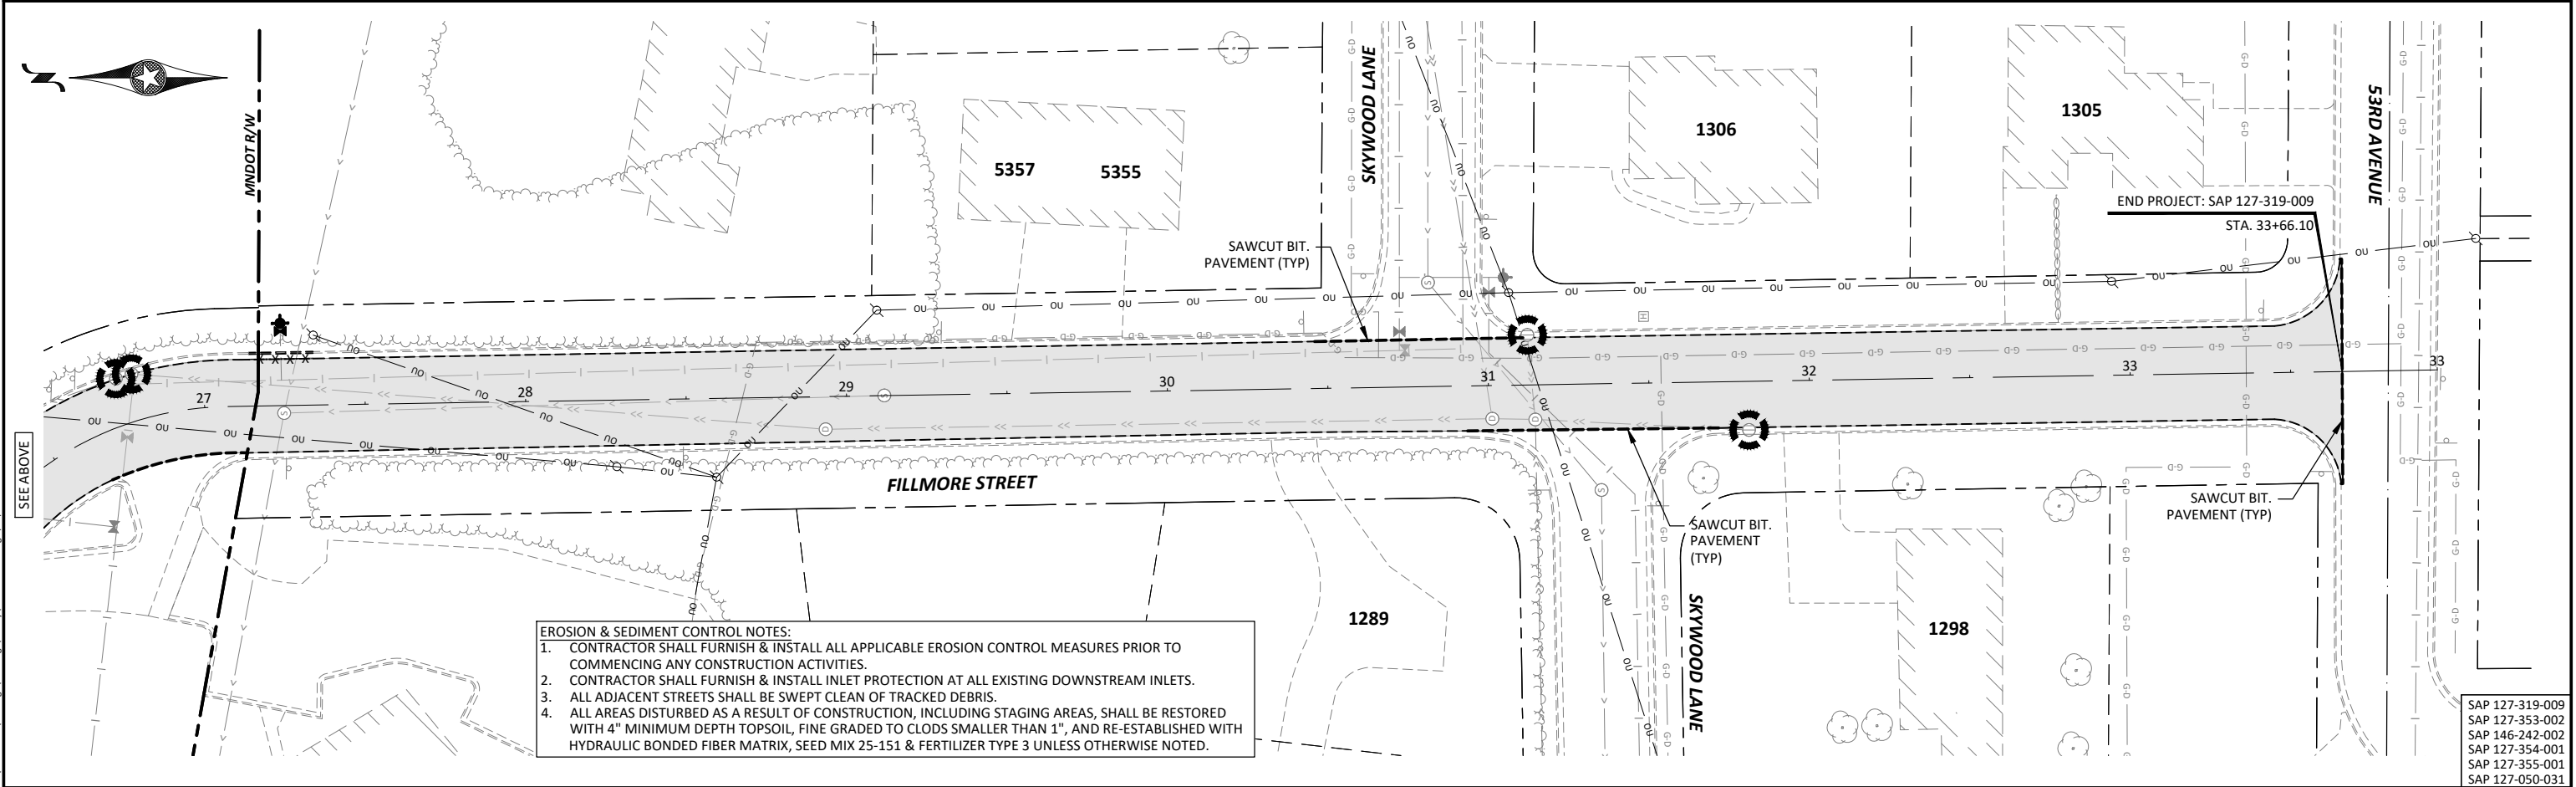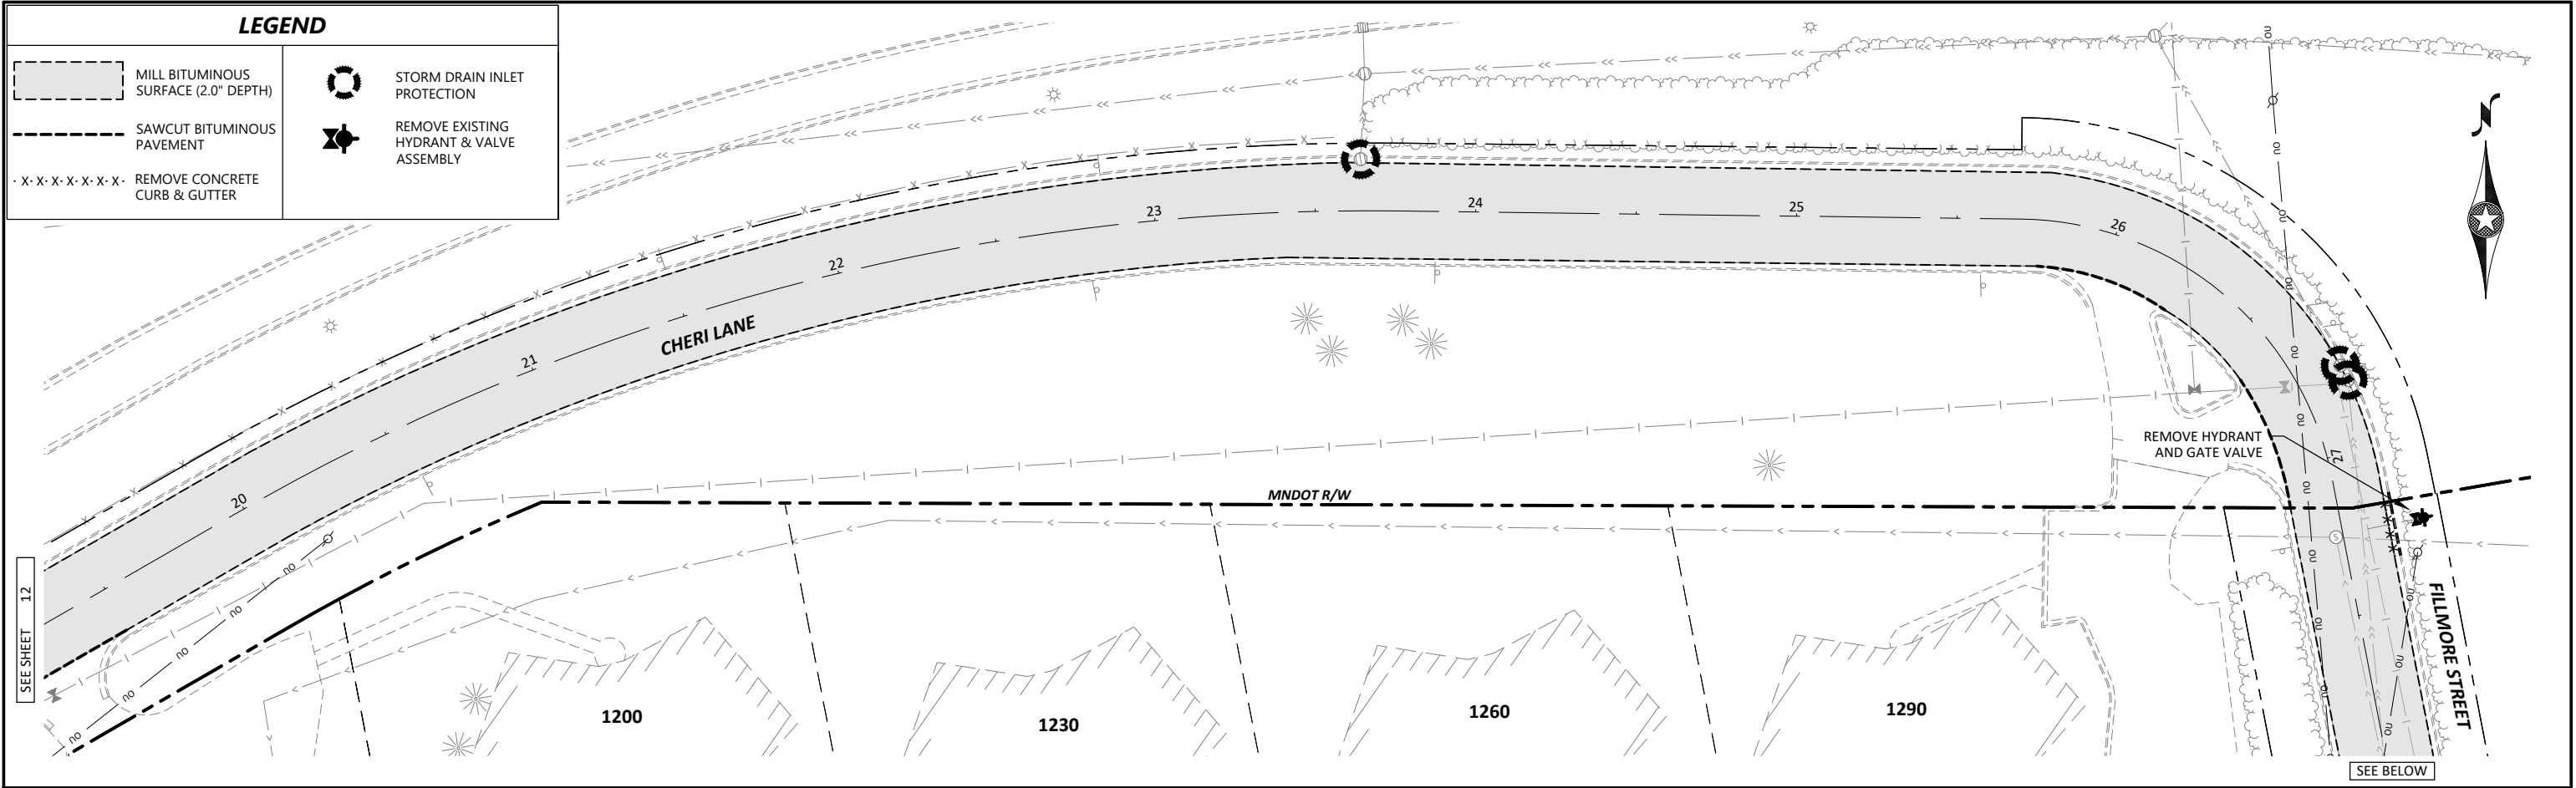

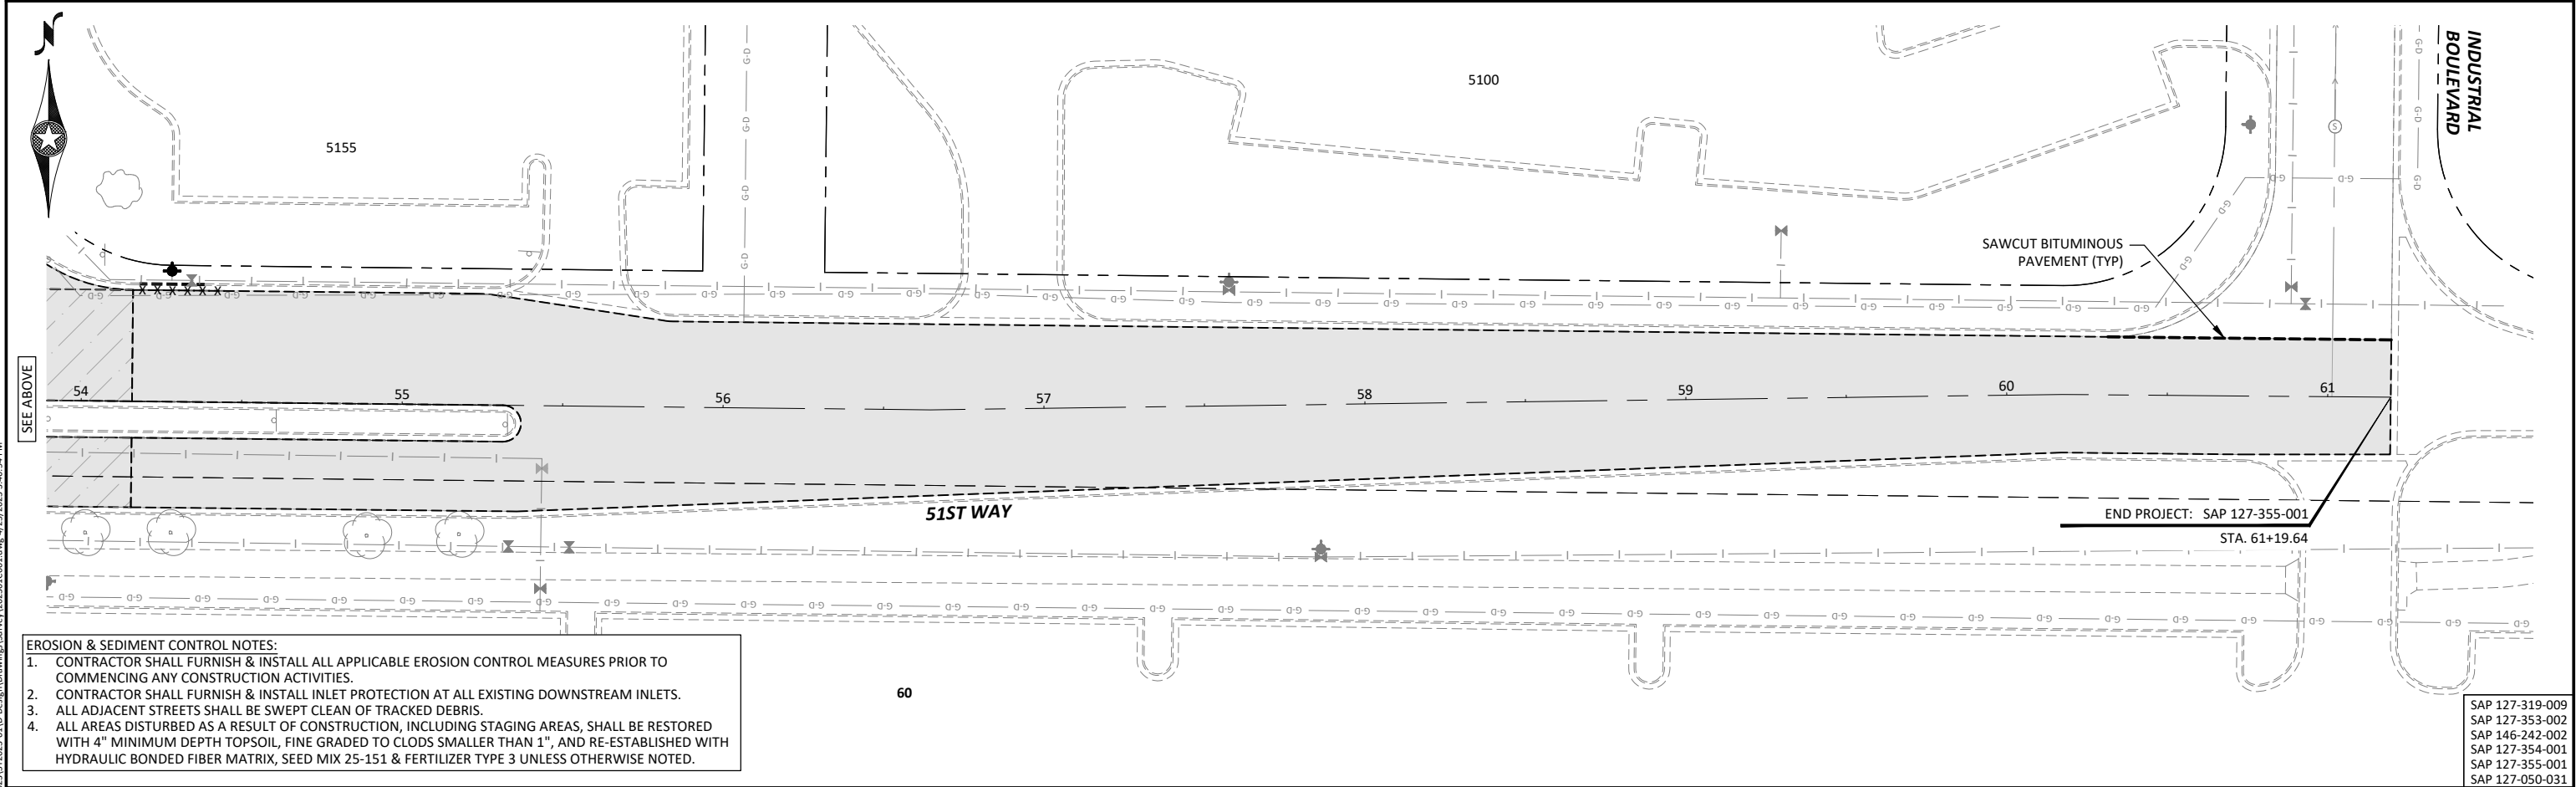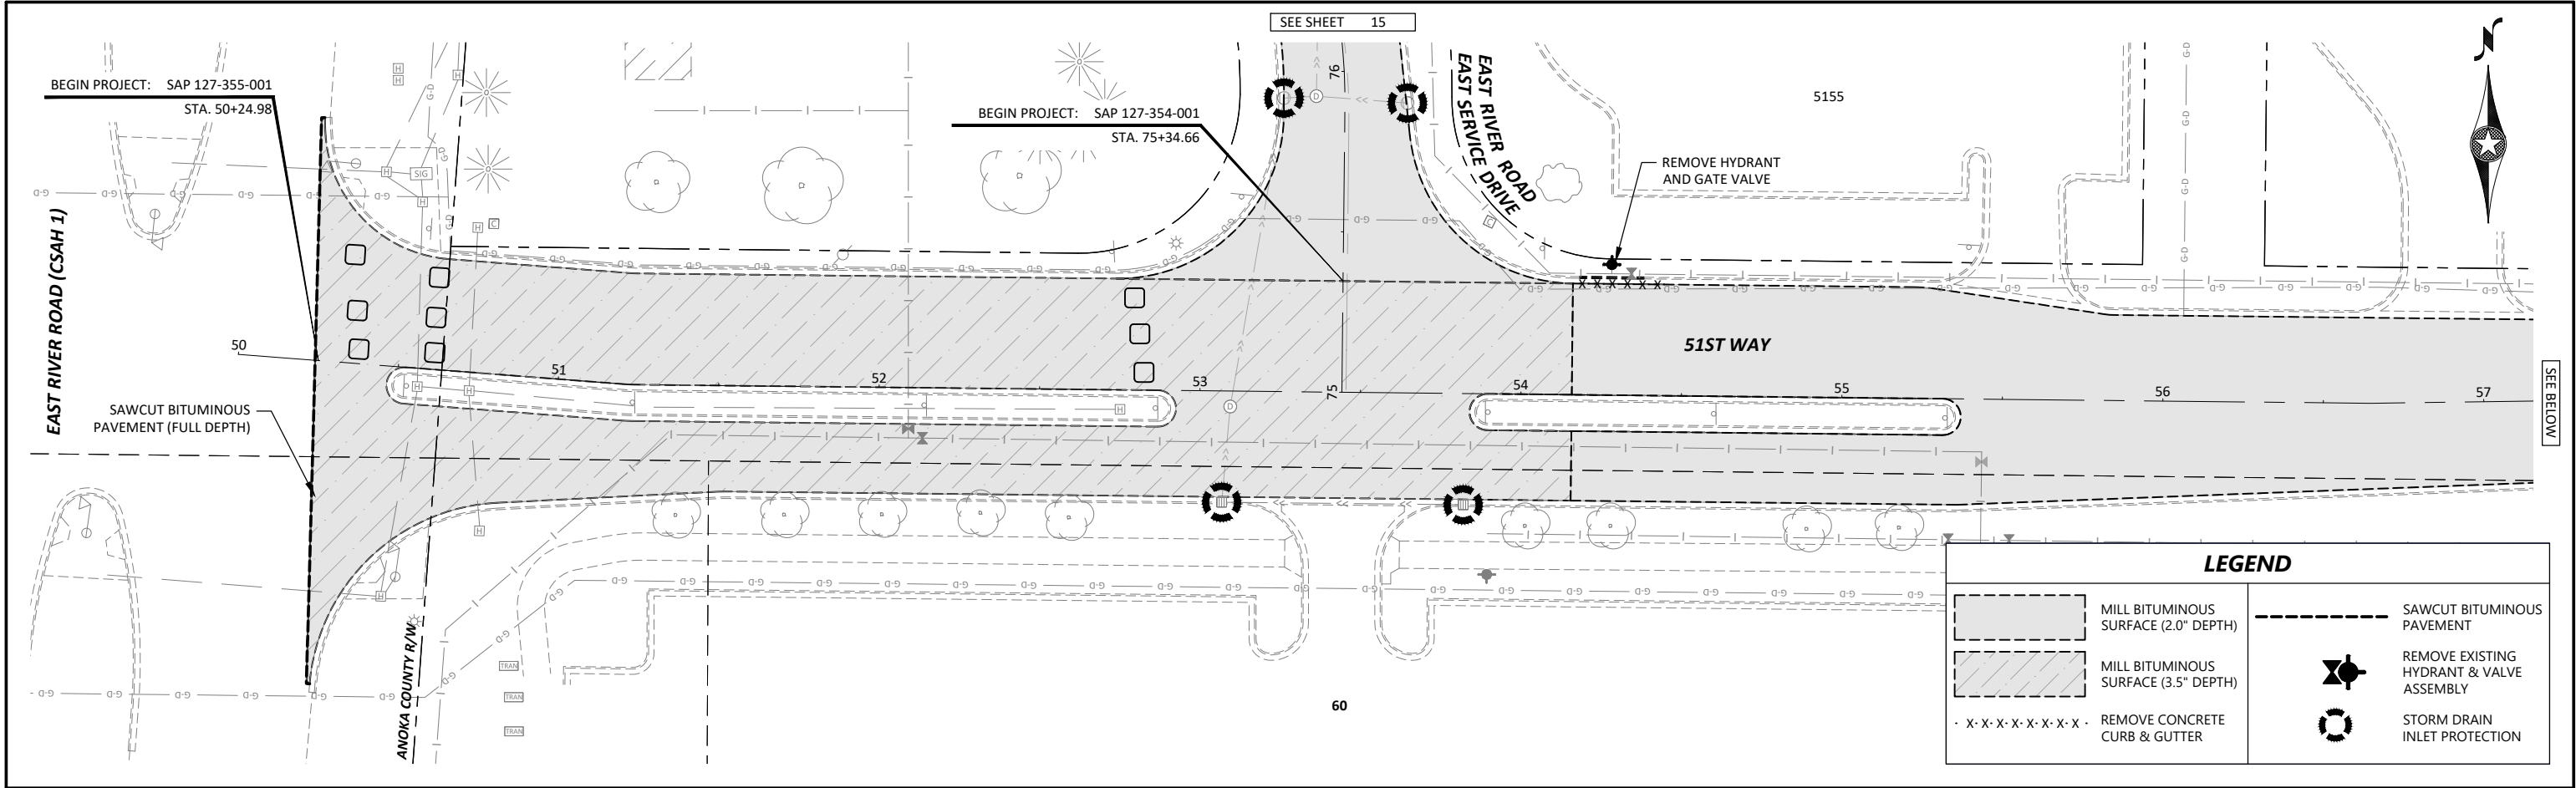

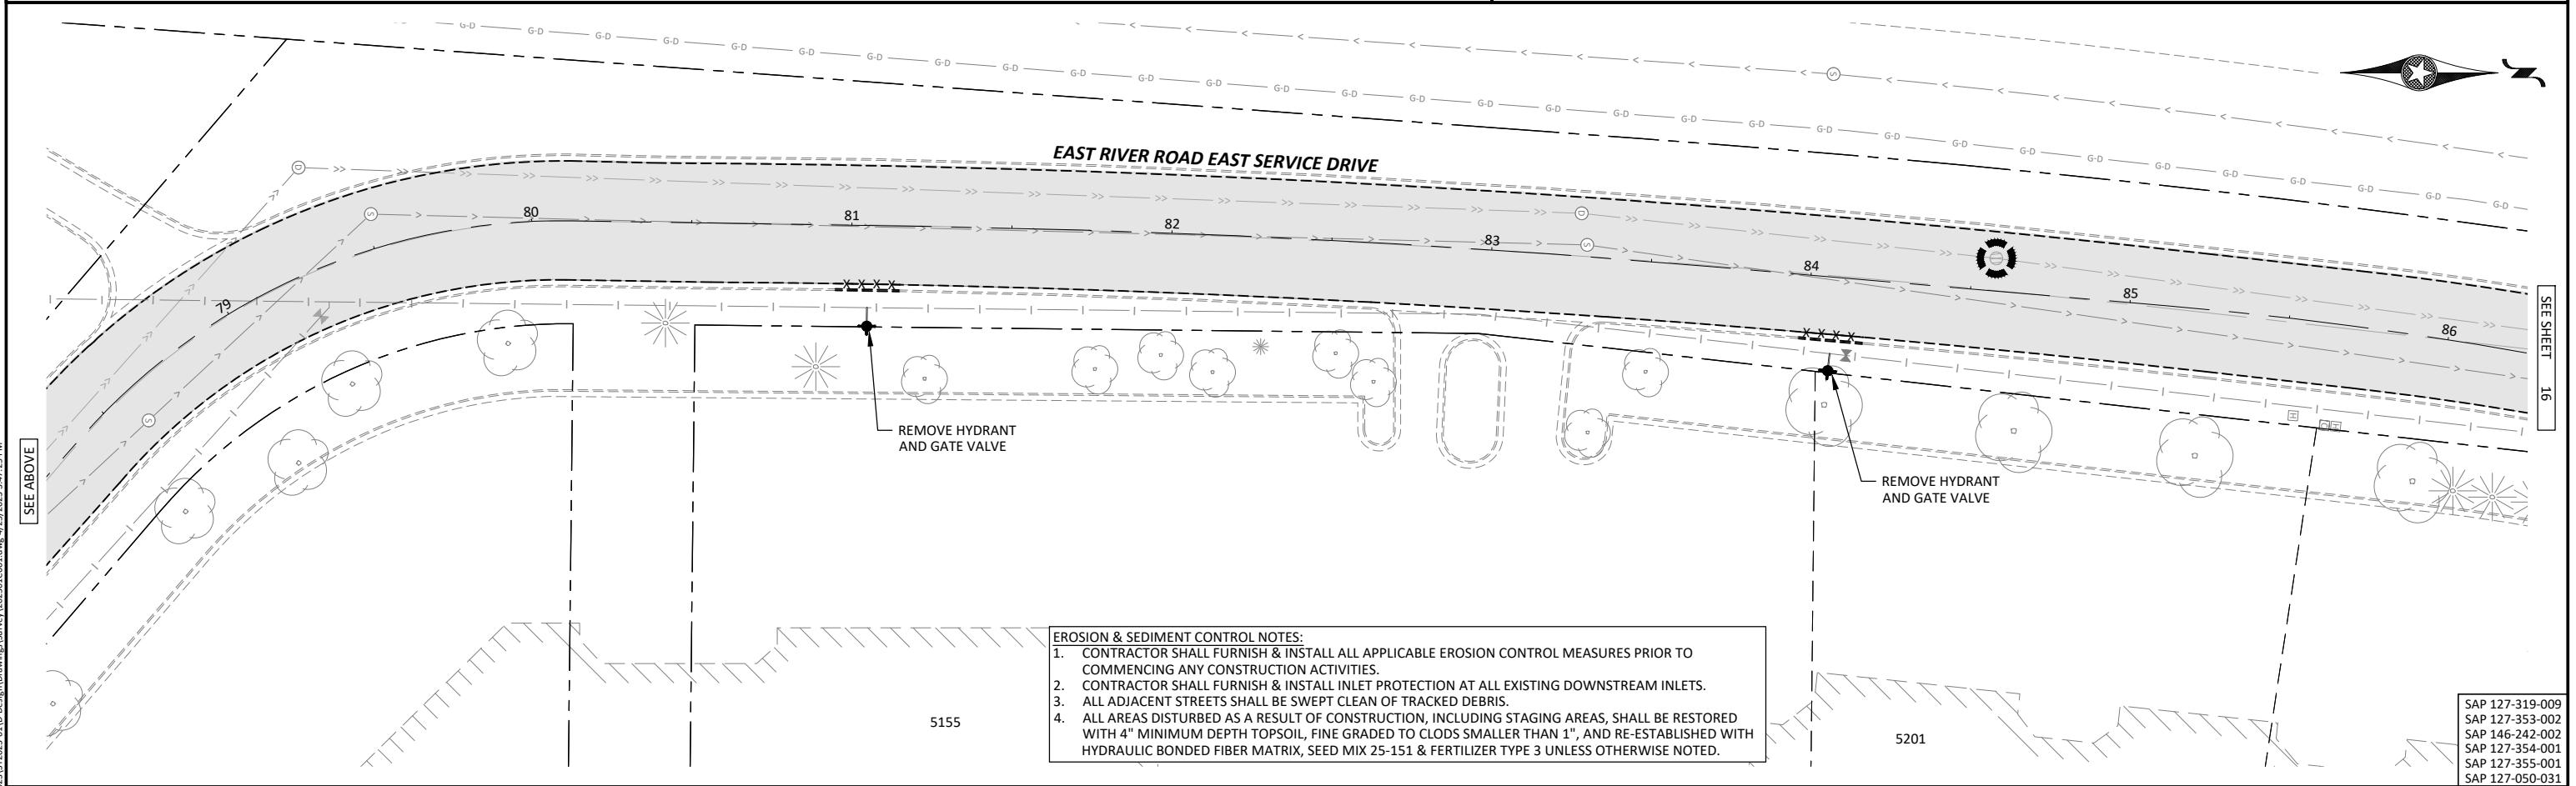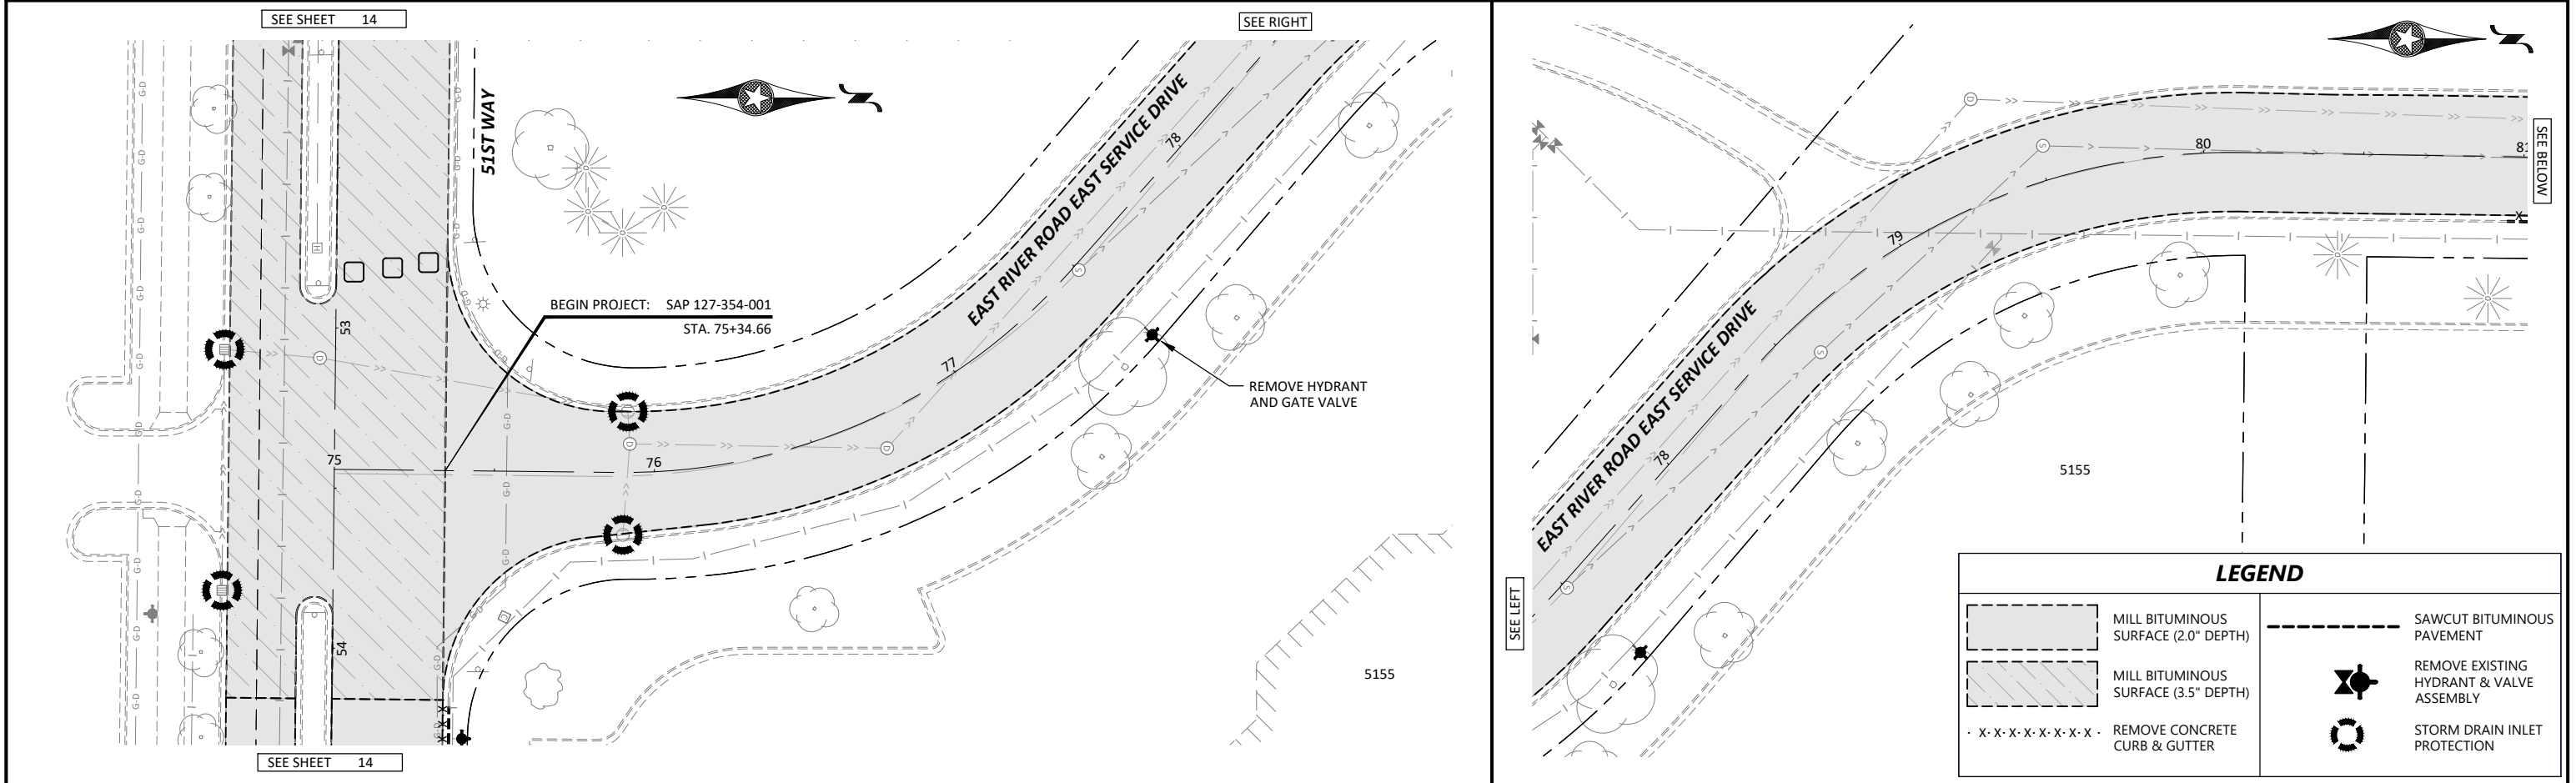

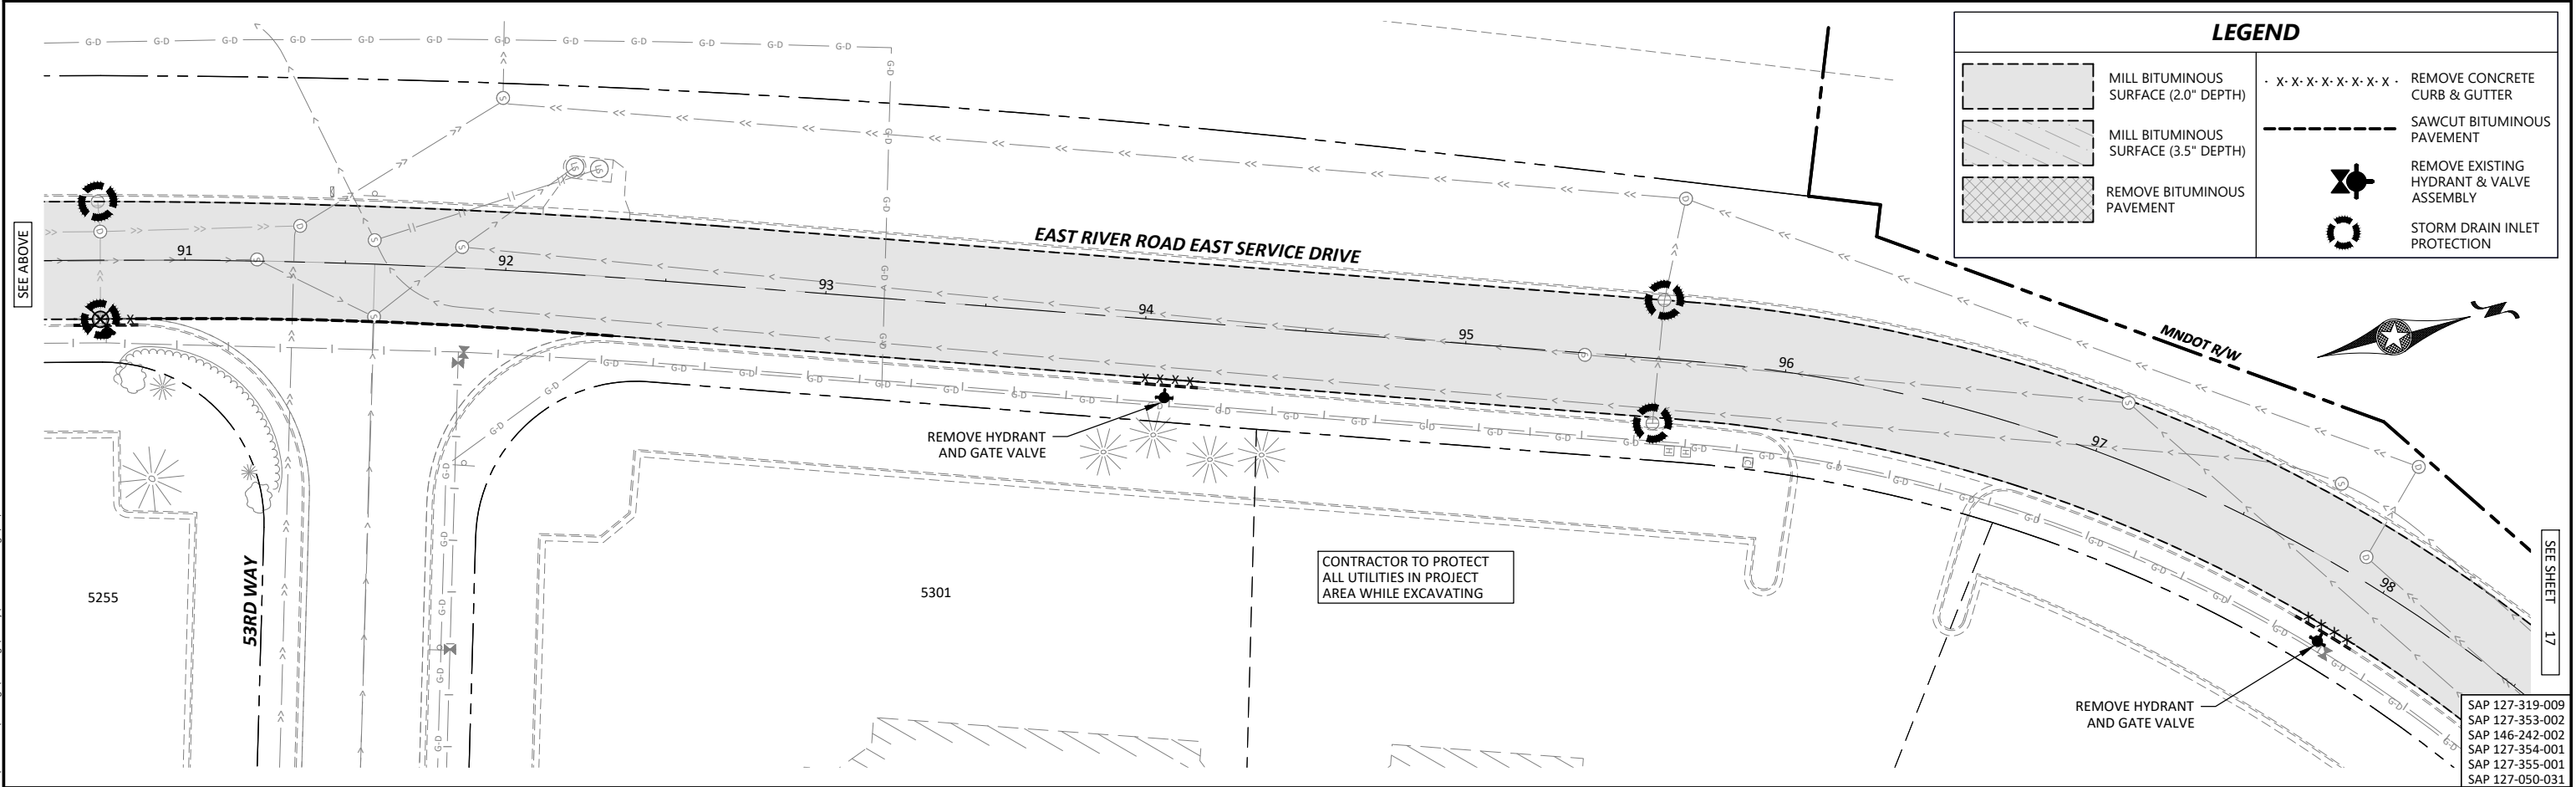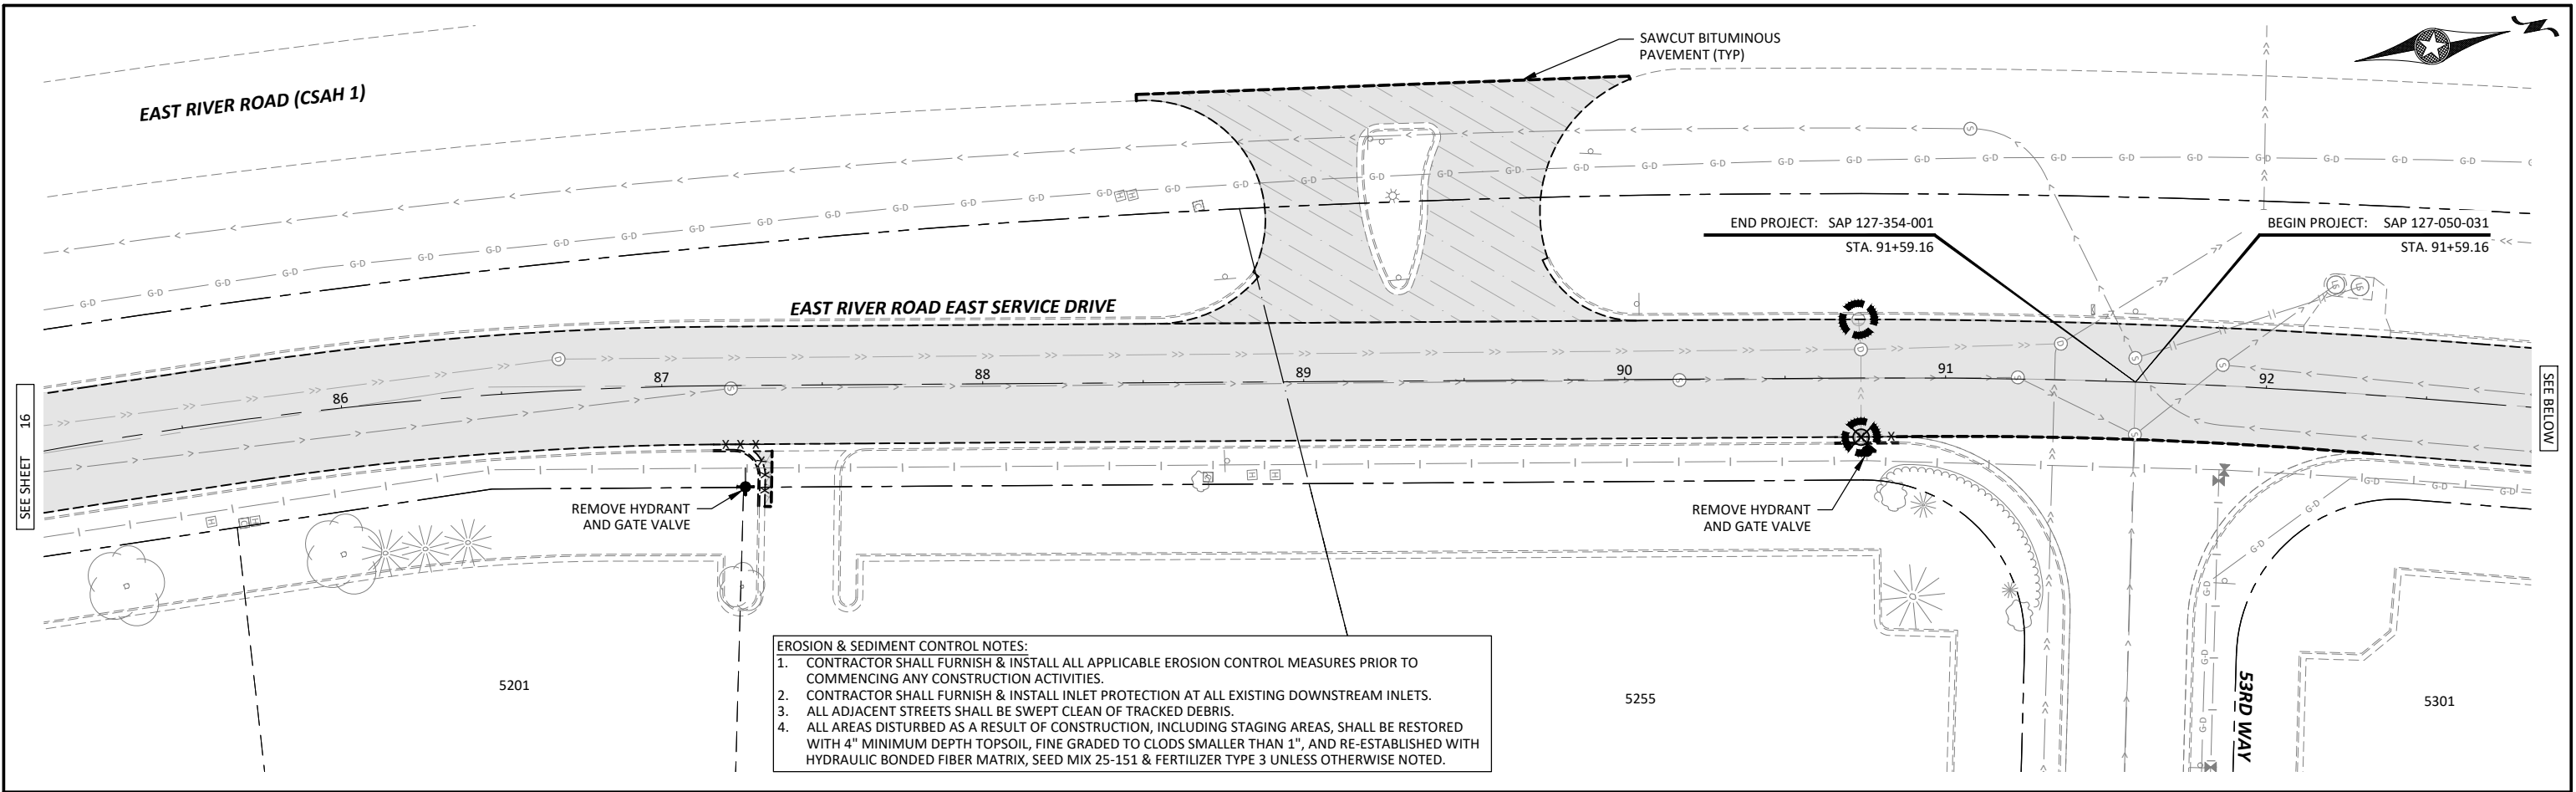

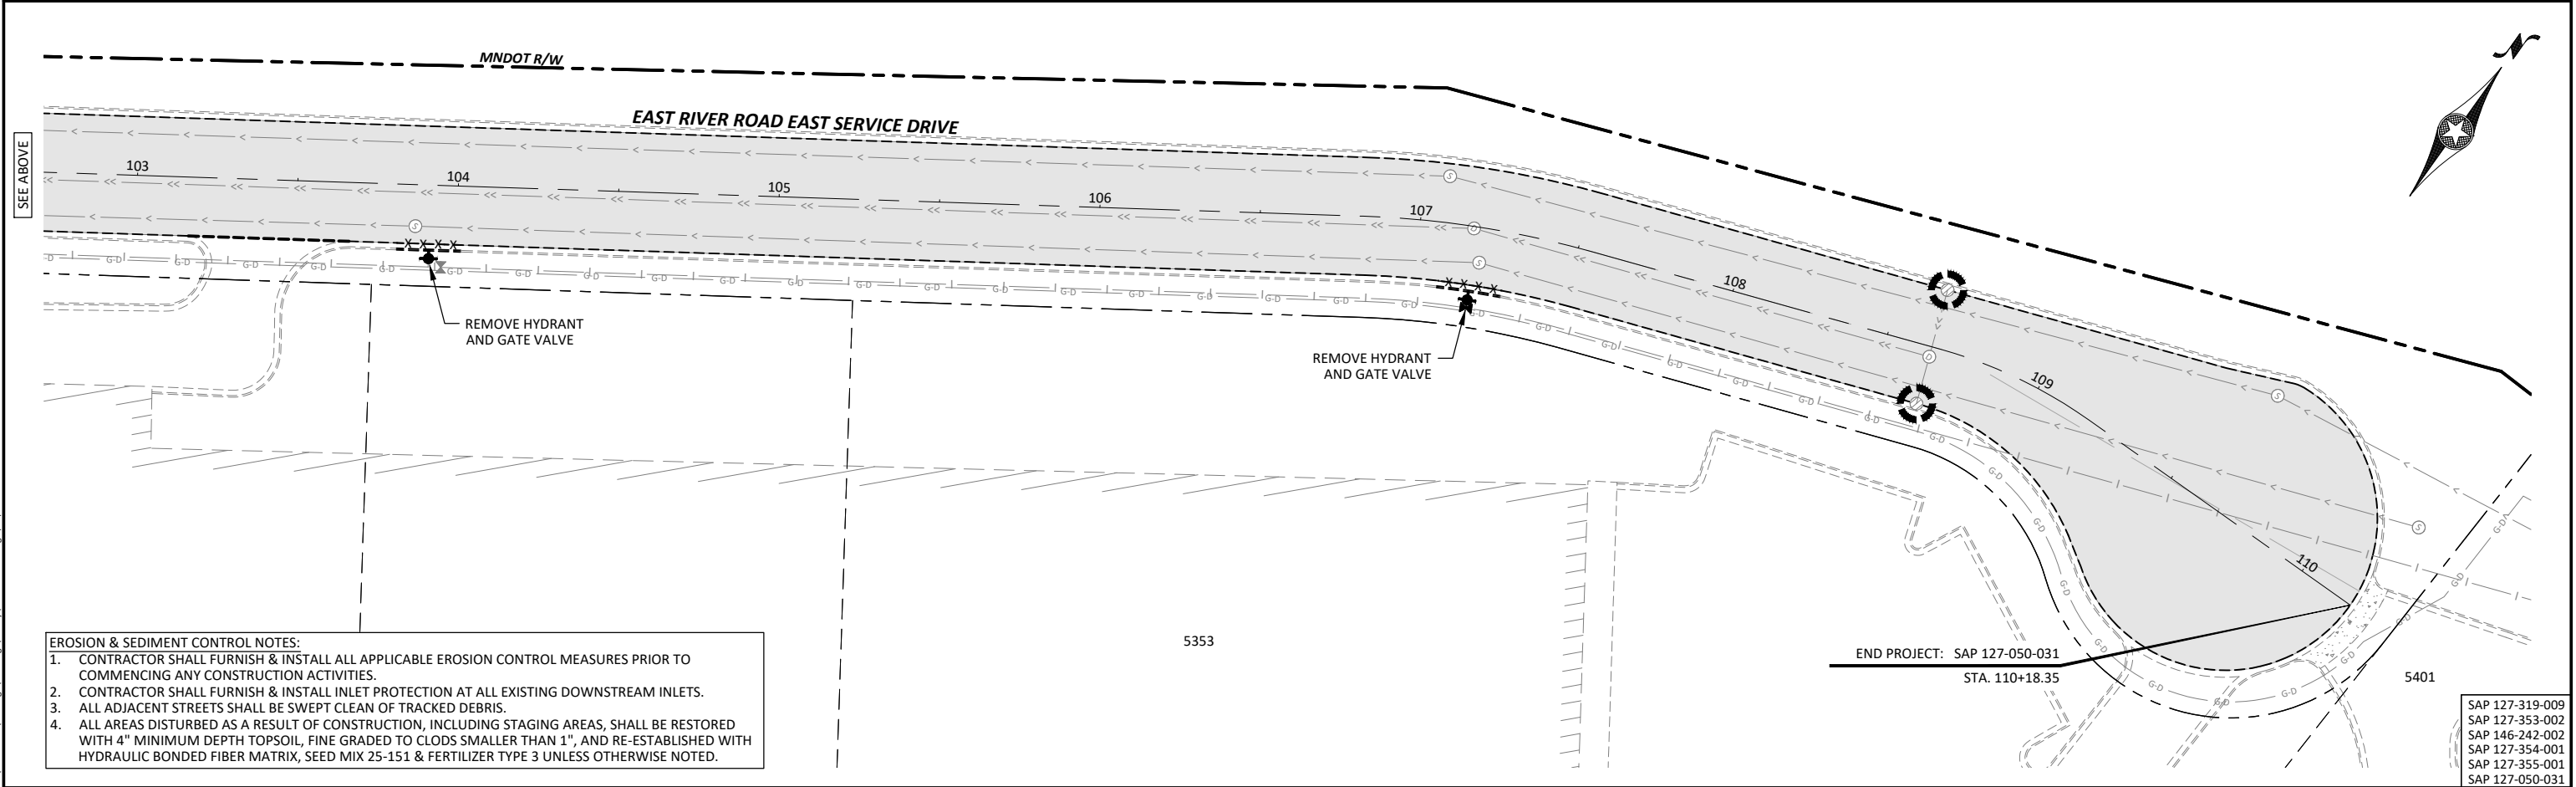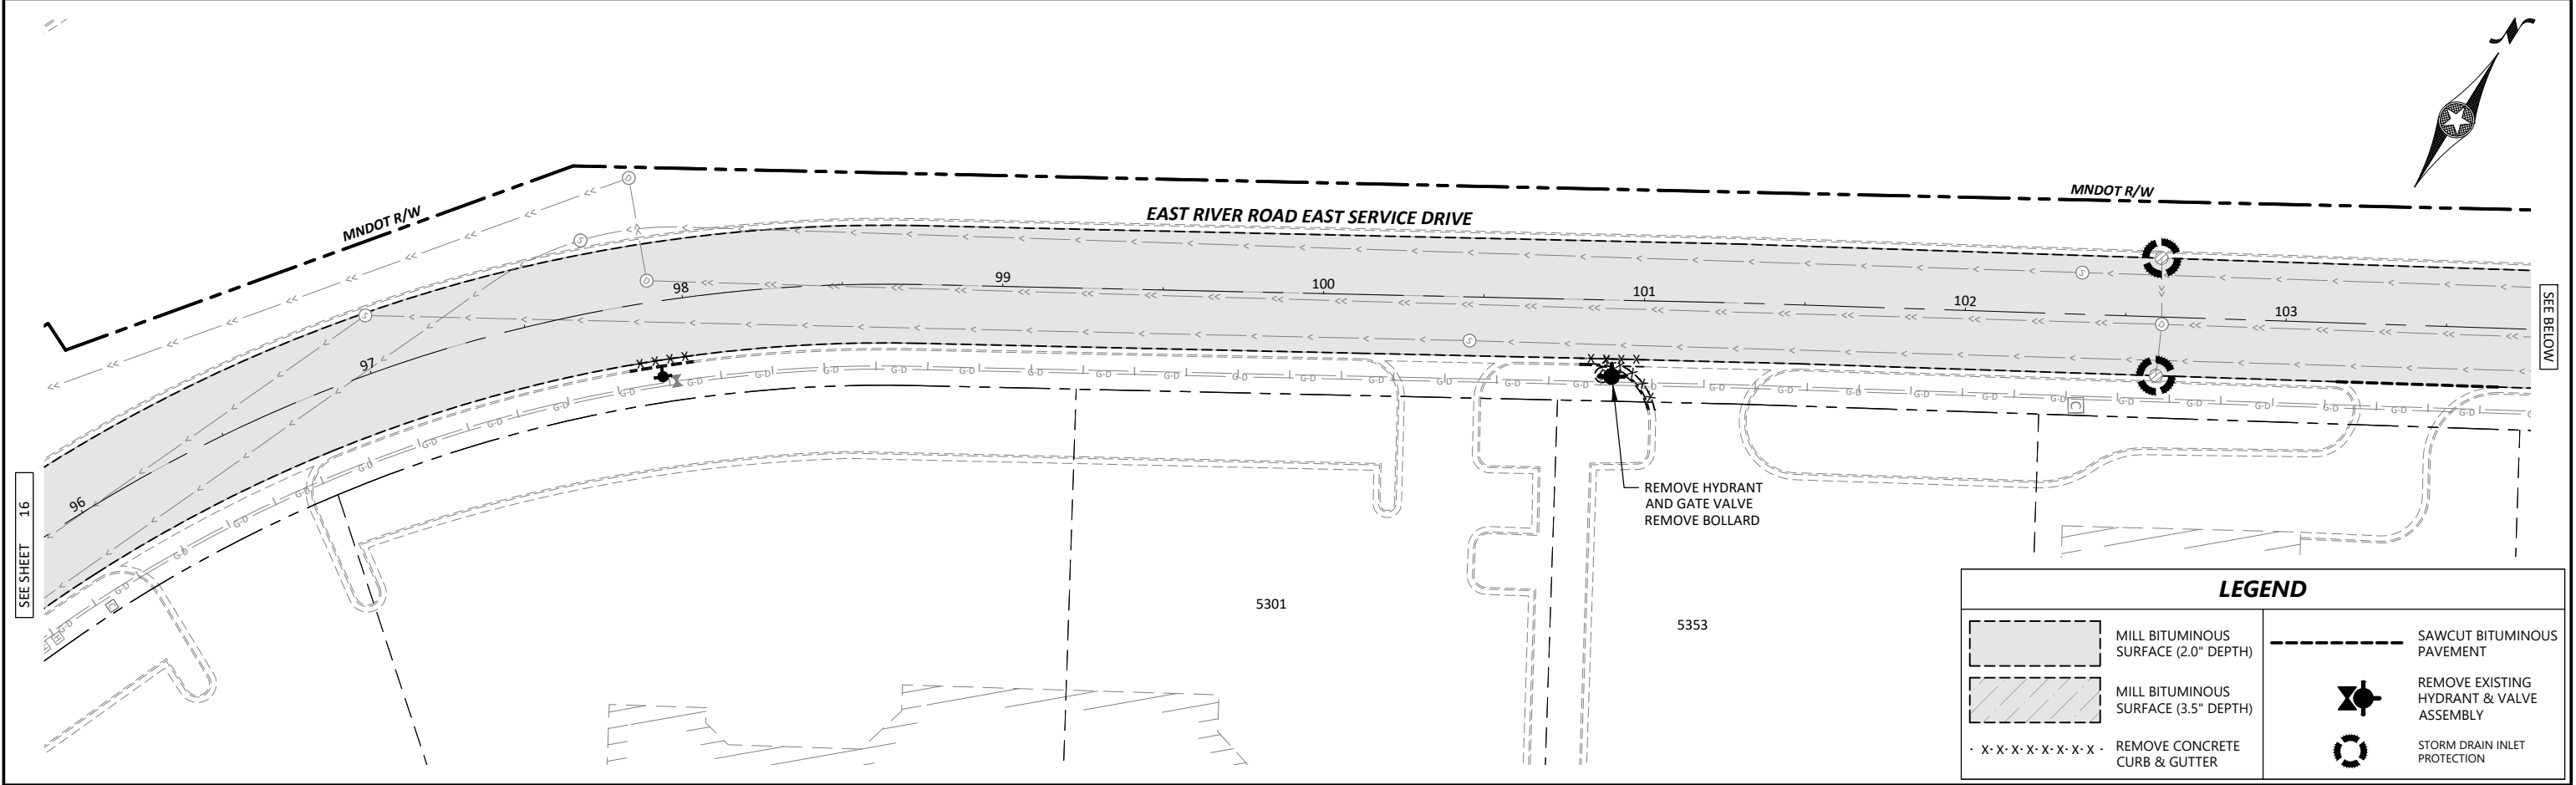

EROSION & SEDIMENT CONTROL NOTES:
1. CONTRACTOR SHALL FURNISH & INSTALL ALL APPLICABLE EROSION CONTROL MEASURES PRIOR TO COMMENCING ANY CONSTRUCTION ACTIVITIES.
2. CONTRACTOR SHALL FURNISH & INSTALL INLET PROTECTION AT ALL EXISTING DOWNSTREAM INLETS.
3. ALL ADJACENT STREETS SHALL BE SWEEPED CLEAN OF TRACKED DEBRIS.
4. ALL AREAS DISTURBED AS A RESULT OF CONSTRUCTION, INCLUDING STAGING AREAS, SHALL BE RESTORED WITH 4" MINIMUM DEPTH TOPSOIL, FINE GRADED TO CLODS SMALLER THAN 1", AND RE-ESTABLISHED WITH HYDRAULIC BONDED FIBER MATRIX, SEED MIX 25-151 & FERTILIZER TYPE 3 UNLESS OTHERWISE NOTED.



I HEREBY CERTIFY THAT THIS PLAN, SPECIFICATION, OR REPORT WAS PREPARED BY ME OR UNDER MY DIRECT SUPERVISION AND THAT I AM A DULY LICENSED PROFESSIONAL ENGINEER UNDER THE LAWS OF THE STATE OF MINNESOTA.
Brandon J. Brodhag
BRANDON J. BRODHAG
LIC. NO. 59297 DATE XX/XX/2023





7071 University Avenue NE
Fridley, MN 55432

DESIGNED	NO.	ISSUED FOR	DATE
CRL		BID	04/25/2023
DRAWN			
CRL/JBQ			
CHECKED			
BJB			
CLIENT PROJ. NO.			
2023-01			

2023 STREET REHABILITATION PROJECT
CITY PROJECT NO. ST2023-01
EXISTING CONDITIONS & REMOVALS PLAN
EAST RIVER ROAD EAST SERVICE DRIVE (3 OF 3)


SAP 127-319-009
SAP 127-353-002
SAP 146-242-002
SAP 127-354-001
SAP 127-355-001
SAP 127-050-031

SHEET
17
OF
75

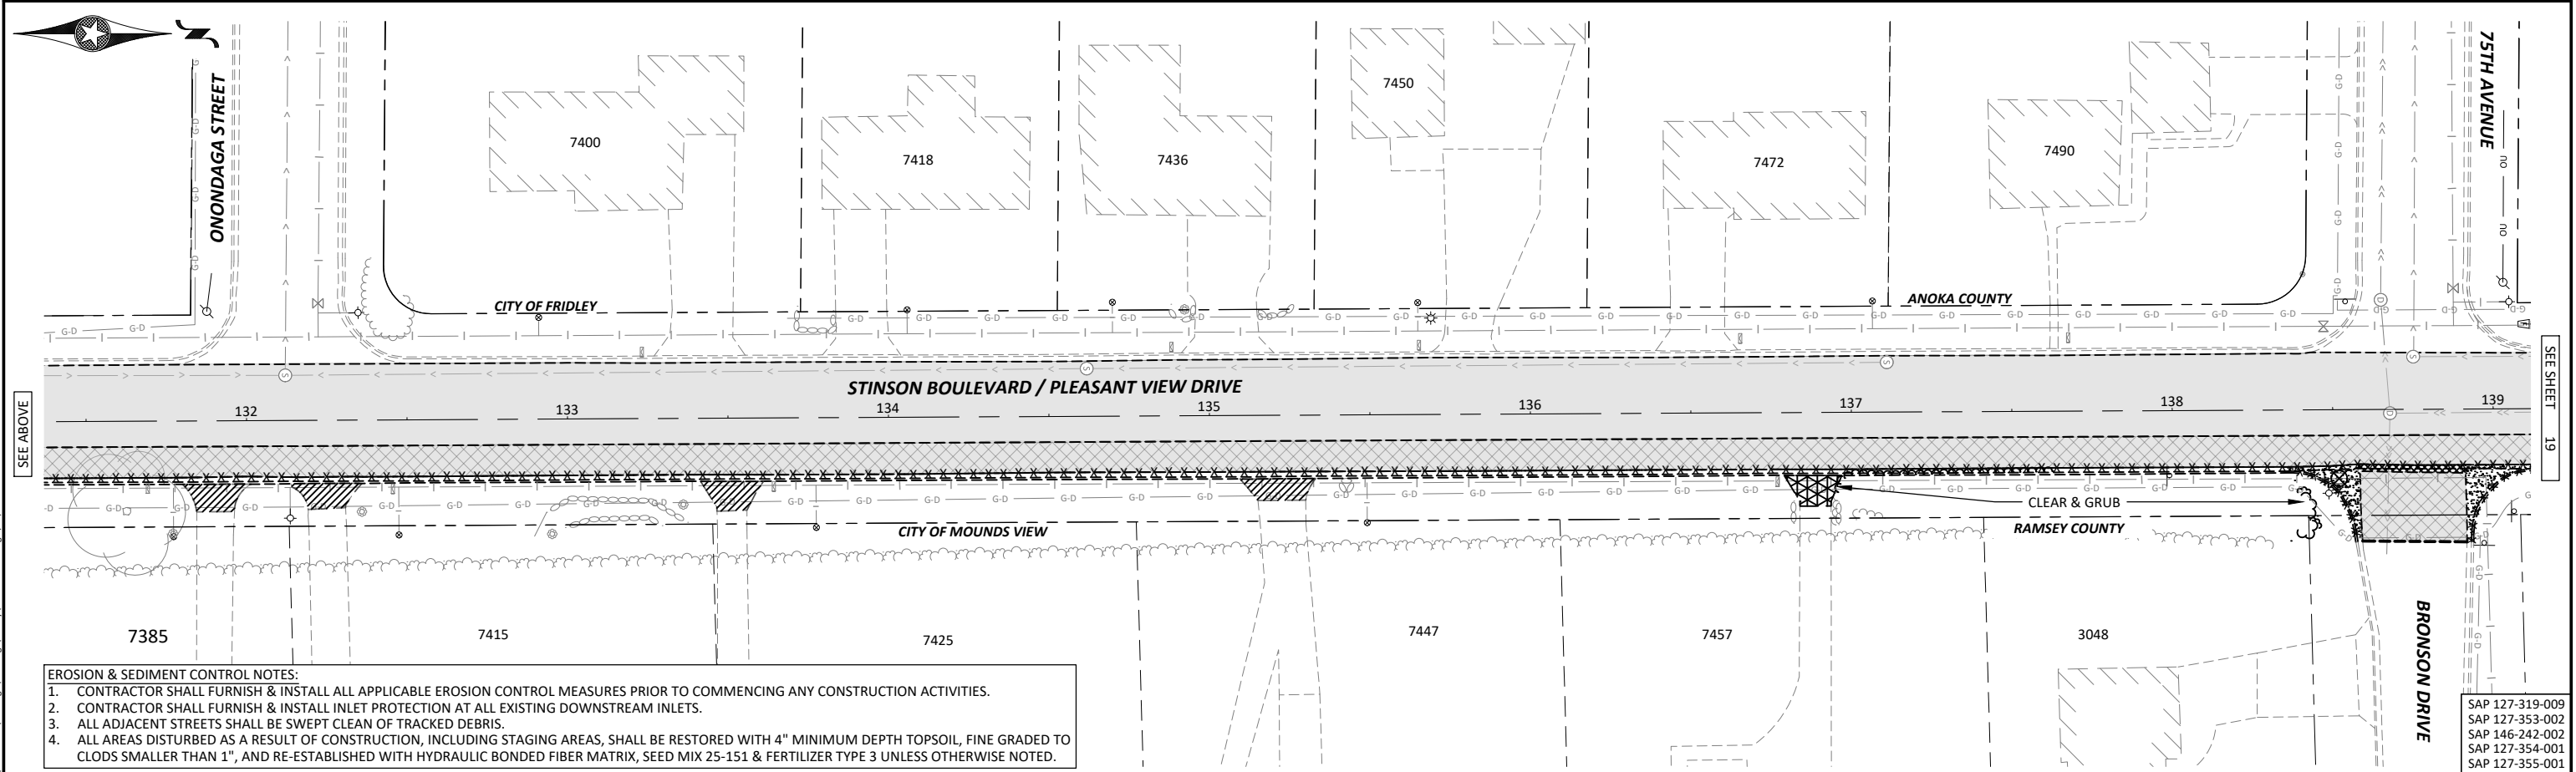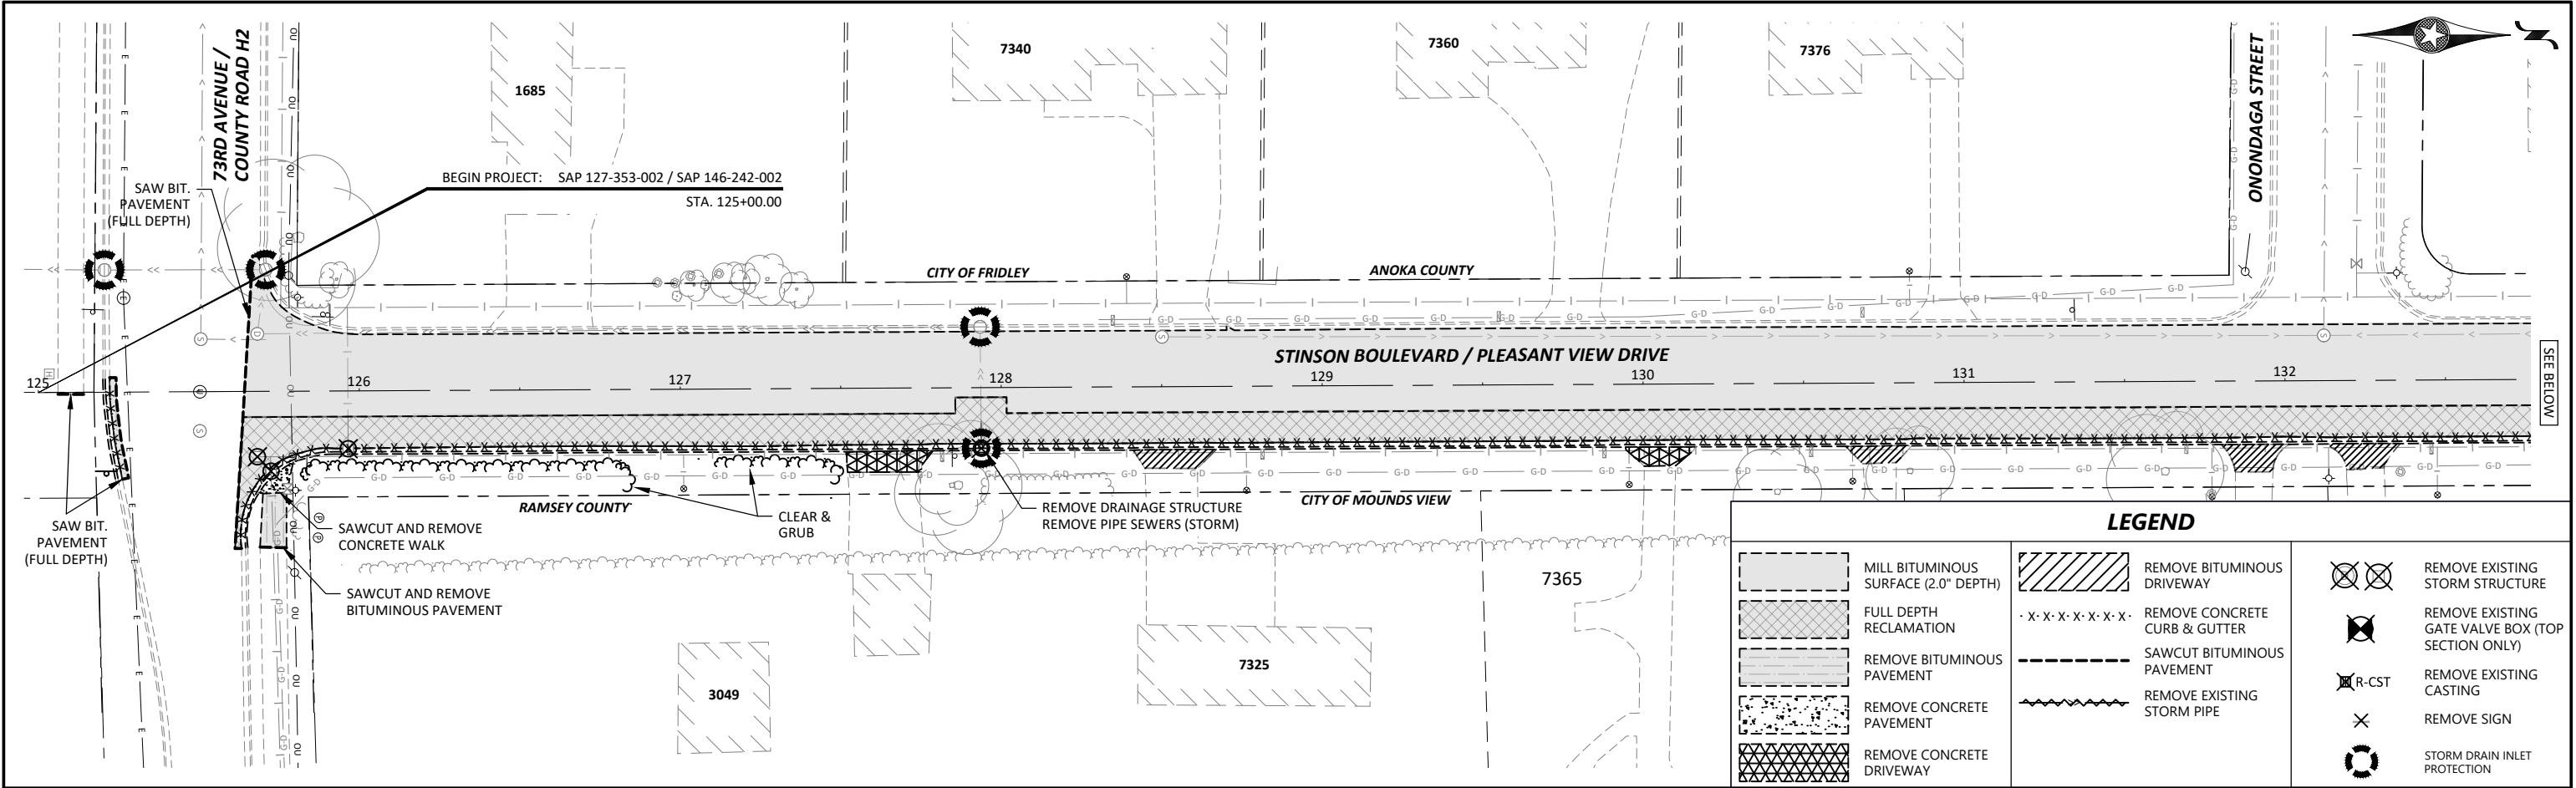


EROSION & SEDIMENT CONTROL NOTES:

1. CONTRACTOR SHALL FURNISH & INSTALL ALL APPLICABLE EROSION CONTROL MEASURES PRIOR TO COMMENCING ANY CONSTRUCTION ACTIVITIES.
2. CONTRACTOR SHALL FURNISH & INSTALL INLET PROTECTION AT ALL EXISTING DOWNSTREAM INLETS.
3. ALL ADJACENT STREETS SHALL BE SWEEPED CLEAN OF TRACKED DEBRIS.
4. ALL AREAS DISTURBED AS A RESULT OF CONSTRUCTION, INCLUDING STAGING AREAS, SHALL BE RESTORED WITH 4" MINIMUM DEPTH TOPSOIL, FINE GRADED TO CLODS SMALLER THAN 1", AND RE-ESTABLISHED WITH HYDRAULIC BONDED FIBER MATRIX, SEED MIX 25-151 & FERTILIZER TYPE 3 UNLESS OTHERWISE NOTED.

 

I HEREBY CERTIFY THAT THIS PLAN, SPECIFICATION, OR REPORT WAS PREPARED BY ME OR UNDER MY DIRECT SUPERVISION AND THAT I AM A DULY LICENSED PROFESSIONAL ENGINEER UNDER THE LAWS OF THE STATE OF MINNESOTA.

Brandon J. Brodhag
BRANDON J. BRODHAG
LIC. NO. 59297 DATE XX/XX/2023

 

7071 University Avenue NE
Fridley, MN 55432

DESIGNED	NO.	ISSUED FOR	DATE
CRL		BID	04/25/2023
DRAWN			
CRL/JBQ			
CHECKED			
BJB			
CLIENT PROJ. NO.			
2023-01			


2023 STREET REHABILITATION PROJECT

CITY PROJECT NO. ST2023-01


EXISTING CONDITIONS & REMOVALS PLAN

STINSON BOULEVARD (PLEASANT VIEW DRIVE) (1 OF 2)

SHEET
18
OF
75


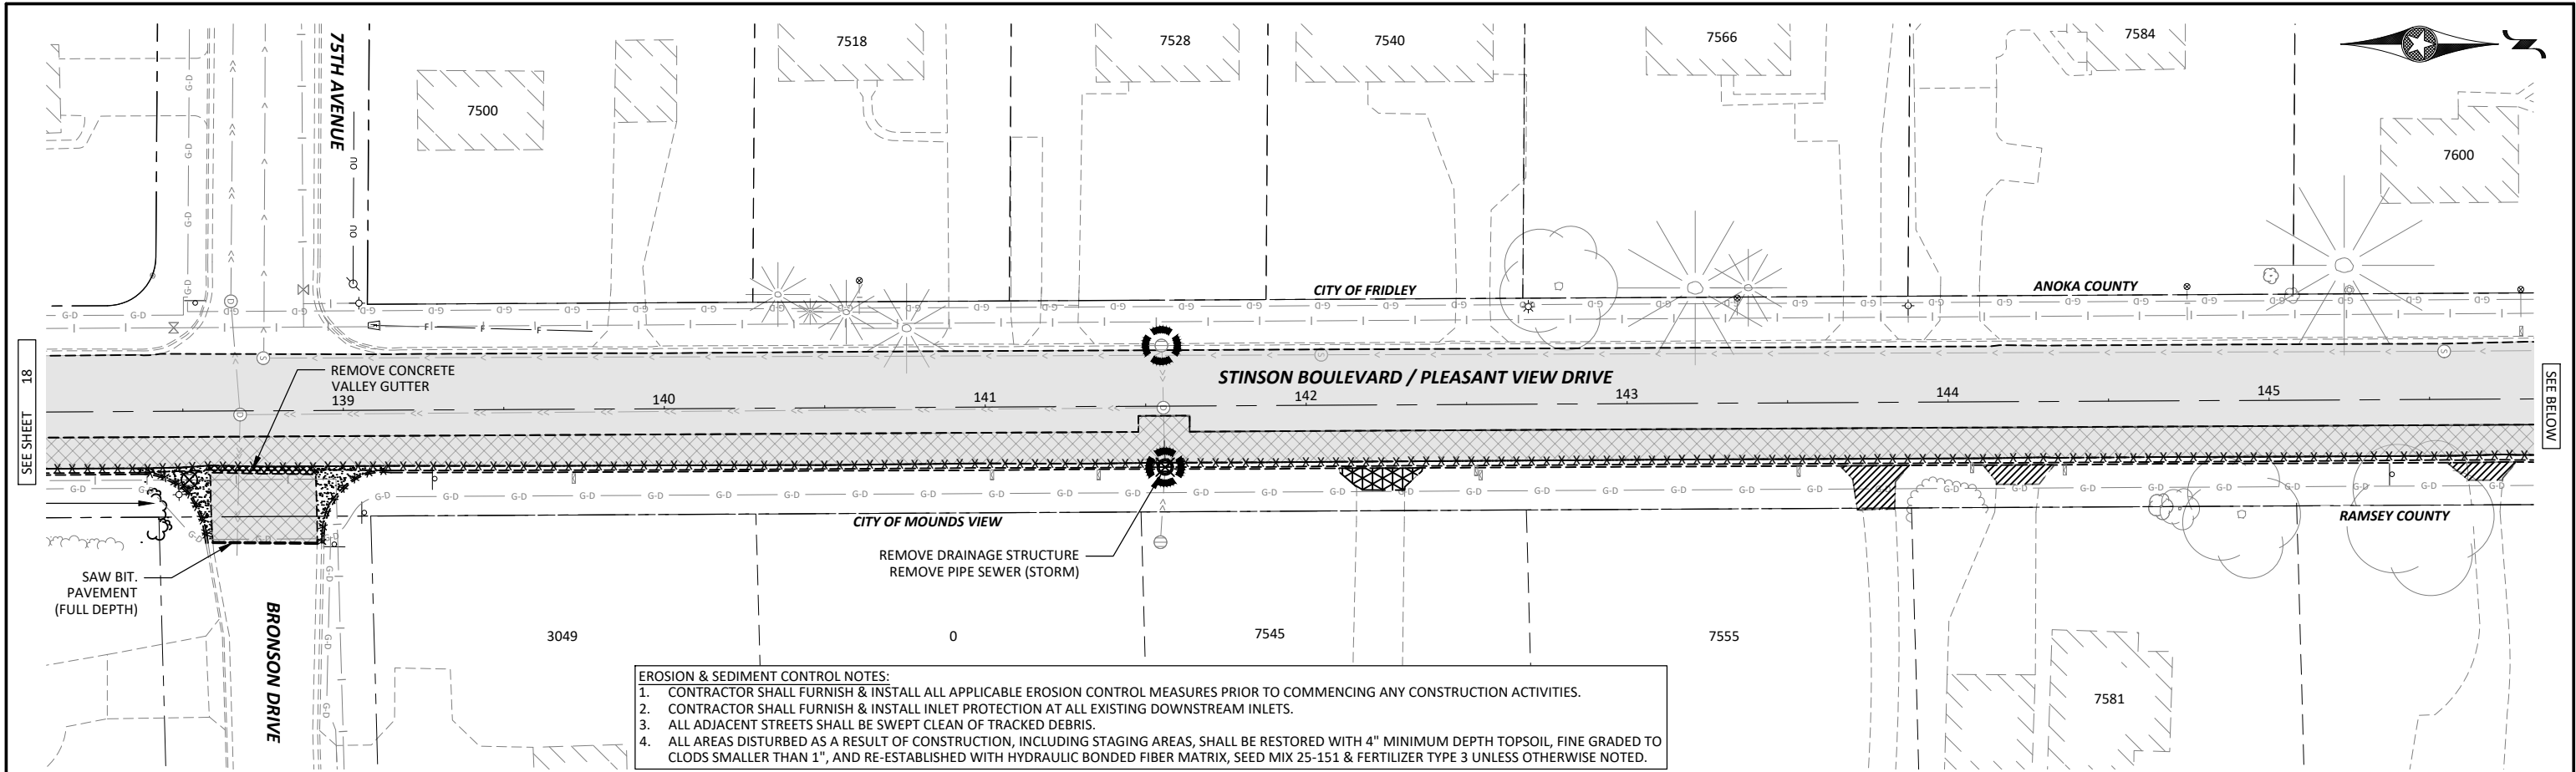


- EROSION & SEDIMENT CONTROL NOTES:
1. CONTRACTOR SHALL FURNISH & INSTALL ALL APPLICABLE EROSION CONTROL MEASURES PRIOR TO COMMENCING ANY CONSTRUCTION ACTIVITIES.
 2. CONTRACTOR SHALL FURNISH & INSTALL INLET PROTECTION AT ALL EXISTING DOWNSTREAM INLETS.
 3. ALL ADJACENT STREETS SHALL BE SWEEPED CLEAN OF TRACKED DEBRIS.
 4. ALL AREAS DISTURBED AS A RESULT OF CONSTRUCTION, INCLUDING STAGING AREAS, SHALL BE RESTORED WITH 4" MINIMUM DEPTH TOPSOIL, FINE GRADED TO CLODS SMALLER THAN 1", AND RE-ESTABLISHED WITH HYDRAULIC BONDED FIBER MATRIX, SEED MIX 25-151 & FERTILIZER TYPE 3 UNLESS OTHERWISE NOTED.

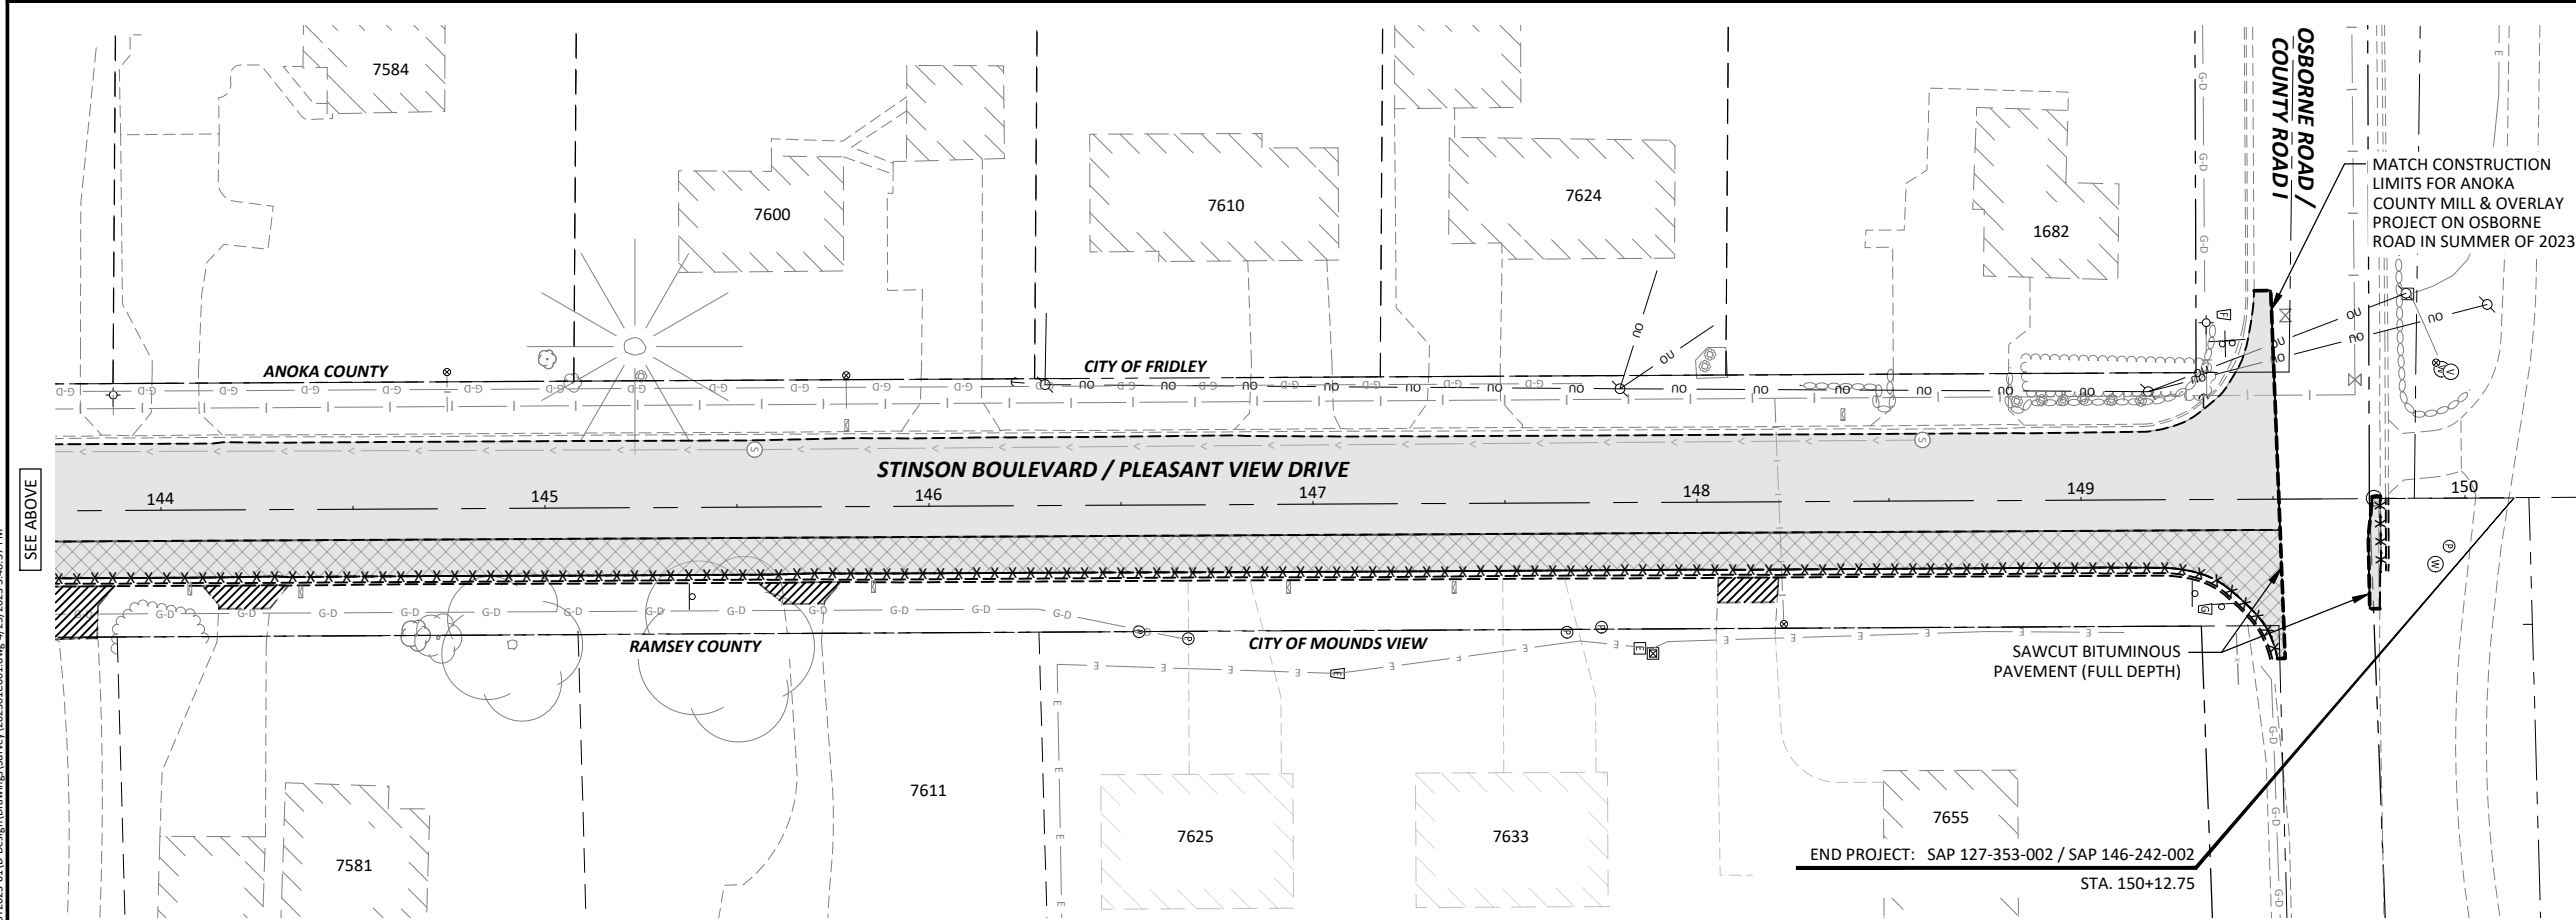

LEGEND	
	MILL BITUMINOUS SURFACE (2.0" DEPTH)
	FULL DEPTH RECLAMATION
	REMOVE BITUMINOUS PAVEMENT
	REMOVE CONCRETE PAVEMENT
	REMOVE CONCRETE DRIVEWAY
	REMOVE BITUMINOUS DRIVEWAY
	REMOVE CONCRETE CURB & GUTTER
	SAWCUT BITUMINOUS PAVEMENT
	REMOVE EXISTING STORM PIPE
	REMOVE EXISTING STORM STRUCTURE
	REMOVE EXISTING GATE VALVE BOX (TOP SECTION ONLY)
	REMOVE EXISTING CASTING
	REMOVE SIGN
	STORM DRAIN INLET PROTECTION

SAP 127-319-009
SAP 127-353-002
SAP 146-242-002
SAP 127-354-001
SAP 127-355-001
SAP 127-050-031

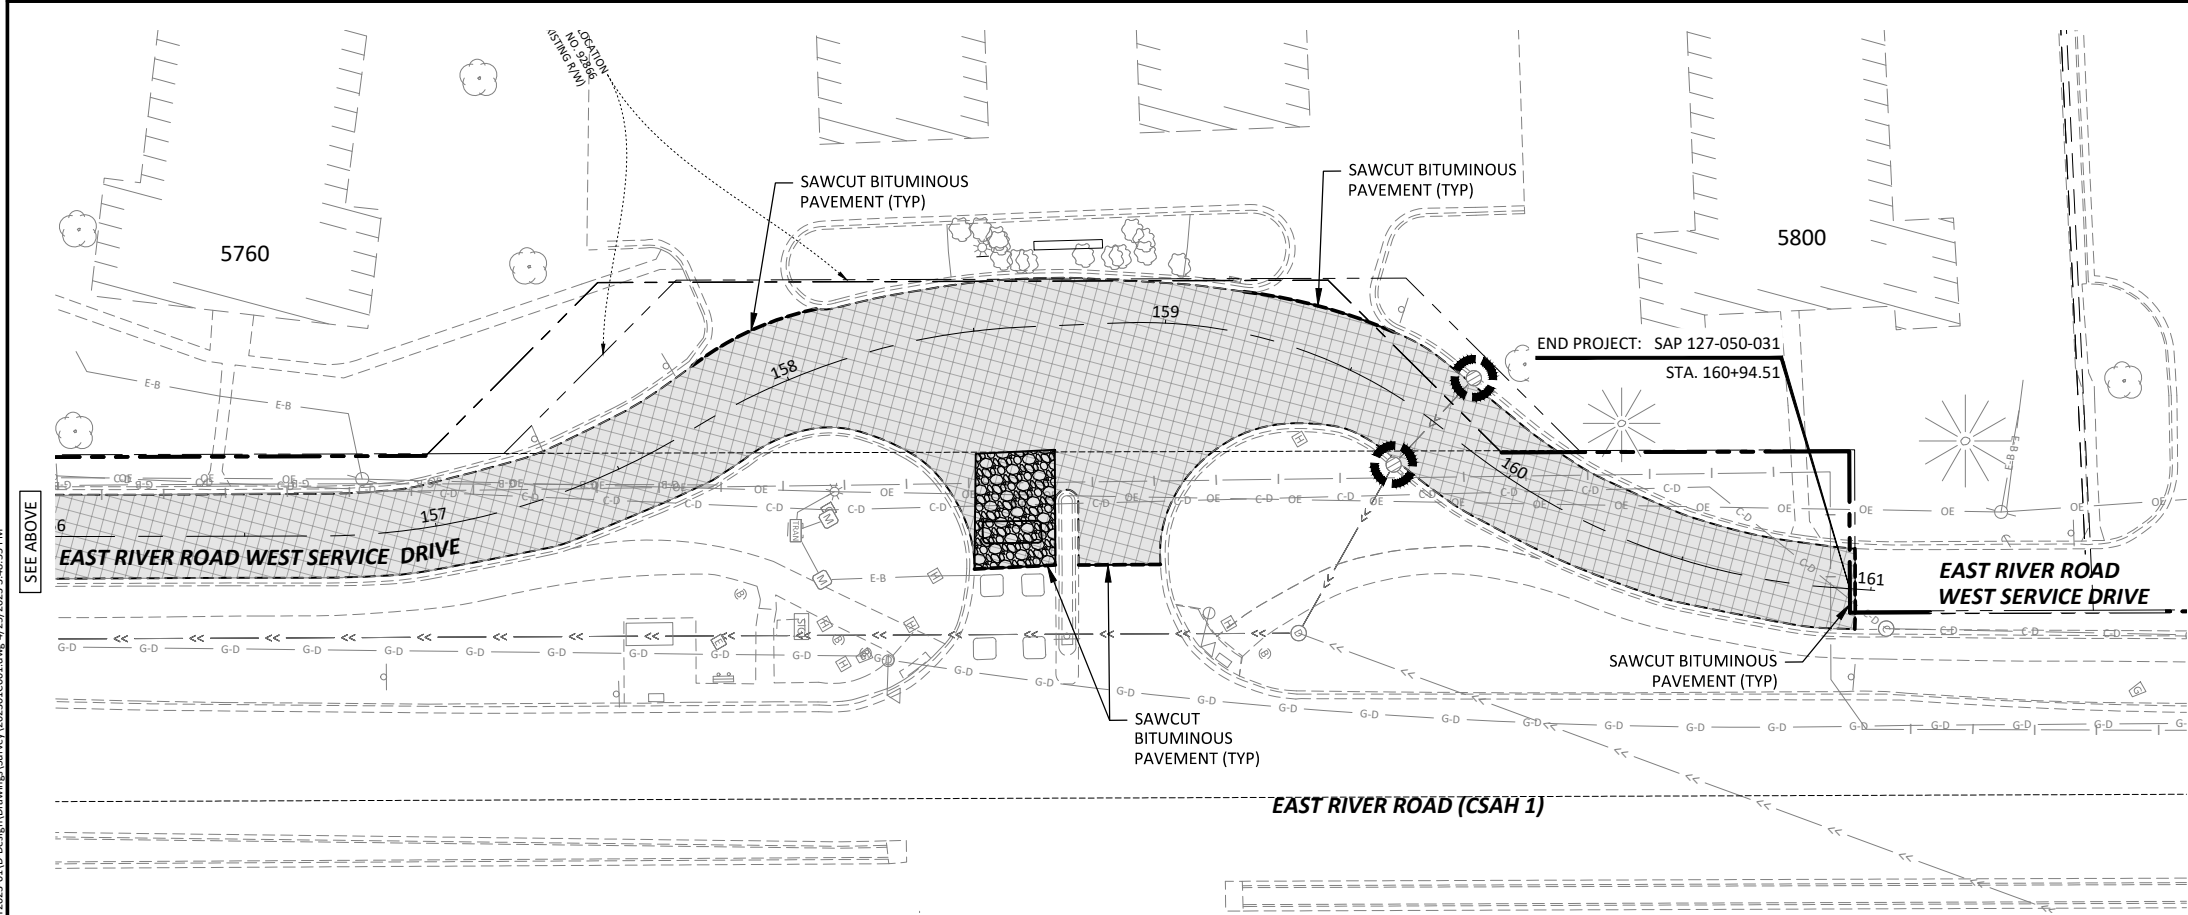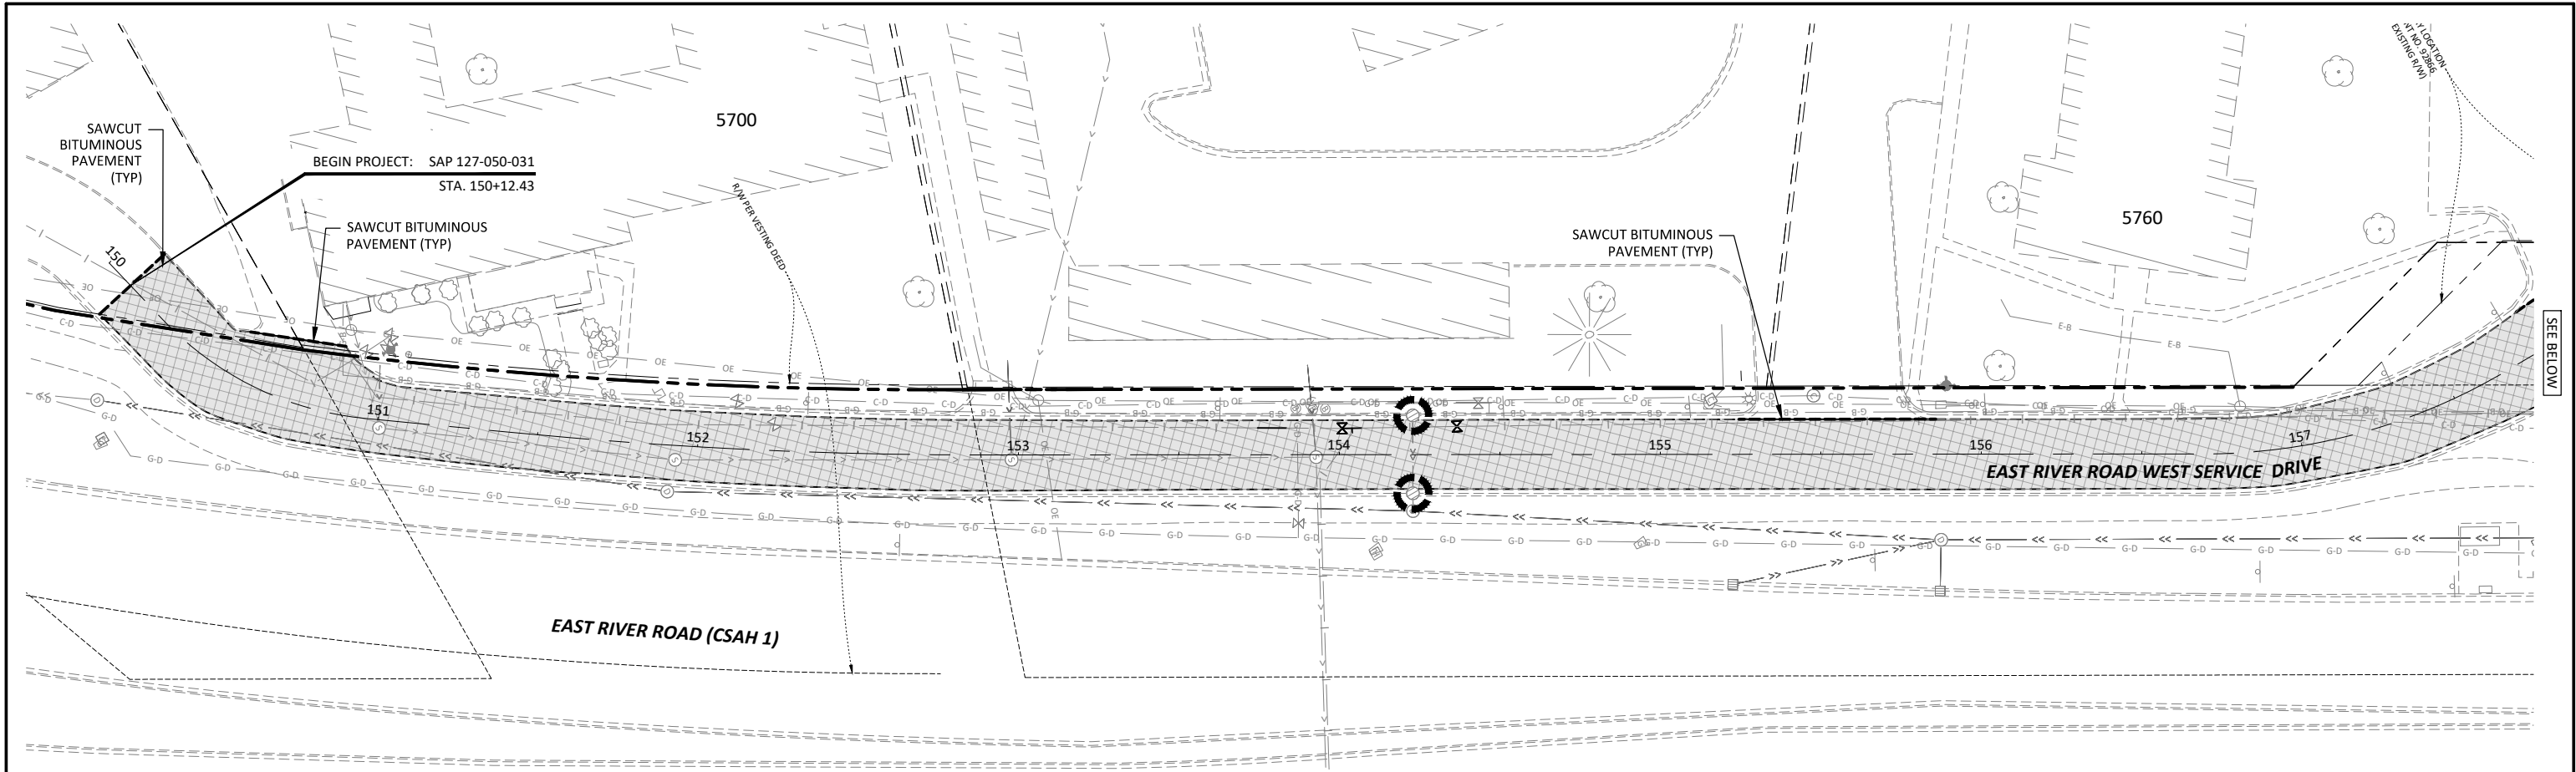

LEGEND

	FULL DEPTH RECLAMATION
	STABILIZED CONSTRUCTION EXIT
	REMOVE CONCRETE CURB & GUTTER
	SAWCUT BITUMINOUS PAVEMENT
	STORM DRAIN INLET PROTECTION

- REMOVAL NOTES:**
1. SEE WATERMAIN PLAN & PROFILE (SHEETS 27-28) FOR WATERMAIN REMOVALS.
- EROSION & SEDIMENT CONTROL NOTES:**
1. CONTRACTOR SHALL FURNISH & INSTALL ALL APPLICABLE EROSION CONTROL MEASURES PRIOR TO COMMENCING ANY CONSTRUCTION ACTIVITIES.
2. CONTRACTOR SHALL FURNISH & INSTALL INLET PROTECTION AT ALL EXISTING DOWNSTREAM INLETS.
3. ALL ADJACENT STREETS SHALL BE SWEEPED CLEAN OF TRACKED DEBRIS.
4. ALL AREAS DISTURBED AS A RESULT OF CONSTRUCTION, INCLUDING STAGING AREAS, SHALL BE RESTORED WITH 4" MINIMUM DEPTH TOPSOIL, FINE GRADED TO CLODS SMALLER THAN 1", AND RE-ESTABLISHED WITH HYDRAULIC BONDED FIBER MATRIX, SEED MIX 25-151 & FERTILIZER TYPE 3 UNLESS OTHERWISE NOTED.




\\Engineering\Project\3\2023\ST2023-01\Design\Drawings\Survey\20230101.Dwg 4/25/2023 3:48:55 PM



I HEREBY CERTIFY THAT THIS PLAN, SPECIFICATION, OR REPORT WAS PREPARED BY ME OR UNDER MY DIRECT SUPERVISION AND THAT I AM A DULY LICENSED PROFESSIONAL ENGINEER UNDER THE LAWS OF THE STATE OF MINNESOTA.

Brandon J. Brodhag
BRANDON J. BRODHAG
LIC. NO. 59297 DATE XX/XX/2023

 


7071 University Avenue NE
Fridley, MN 55432

DESIGNED	NO.	ISSUED FOR	DATE
CRL		BID	04/25/2023
DRAWN			
CRL/JBQ			
CHECKED			
BJB			
CLIENT PROJ. NO.			
2023-01			


2023 STREET REHABILITATION PROJECT
CITY PROJECT NO. ST2023-01
EXISTING CONDITIONS & REMOVALS PLAN
EAST RIVER ROAD WEST SERVICE DRIVE (GEORGETOWN)

SAP 127-319-009
SAP 127-353-002
SAP 146-242-002
SAP 127-354-001
SAP 127-355-001
SAP 127-050-031


SHEET
20
OF
75

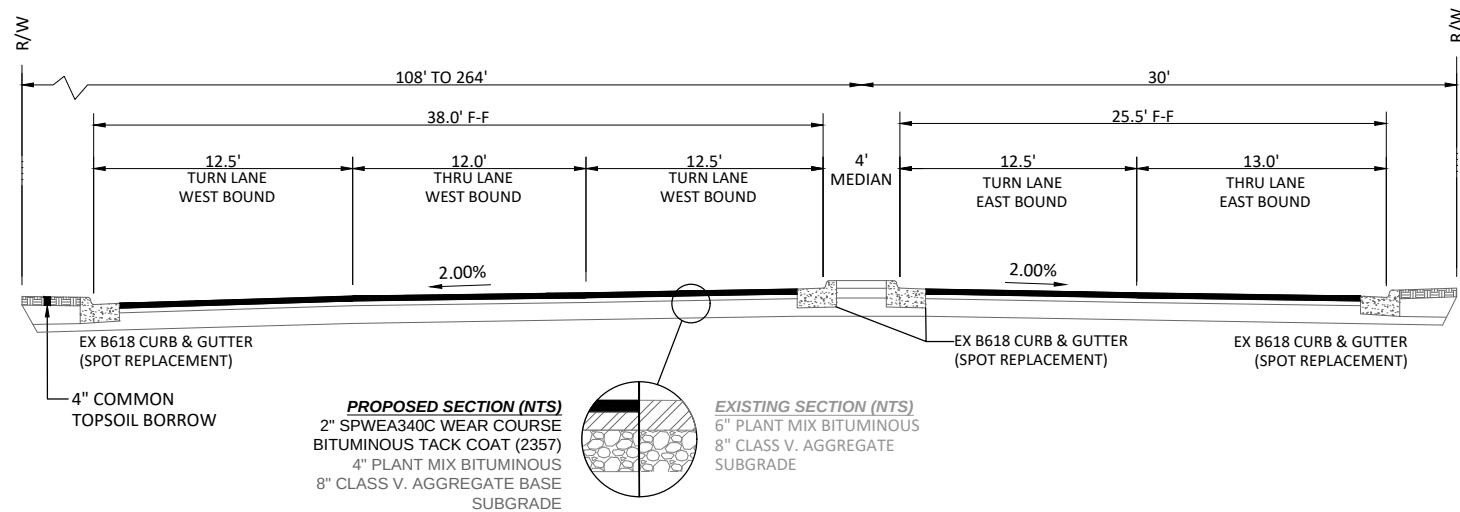

A 53RD AVENUE NE (2" MILL & OVERLAY)
STA 5+77 - STA 7+42

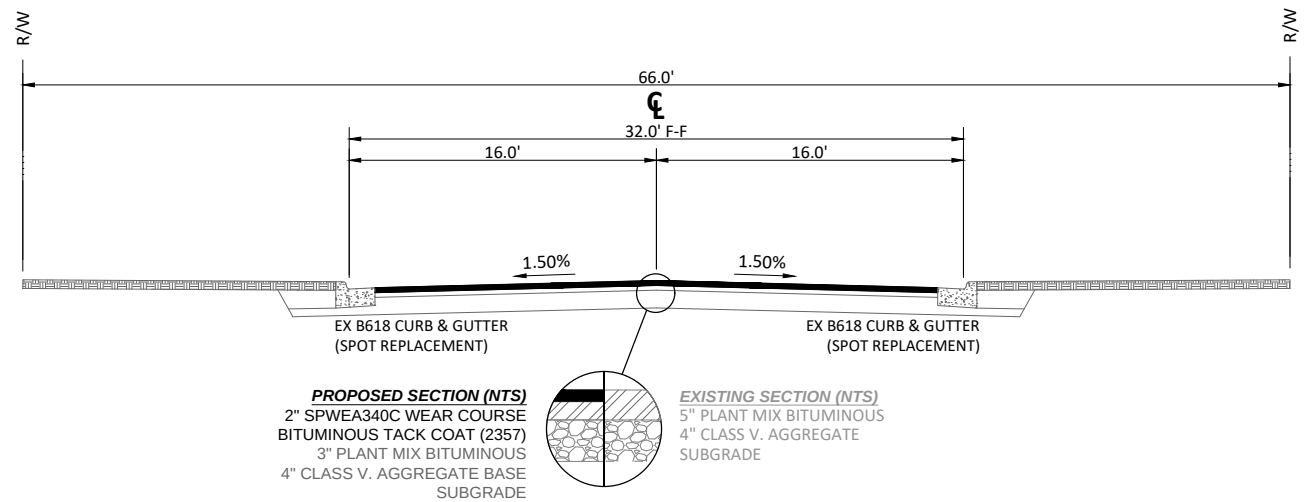


C FILLMORE STREET NE (2.0" MILL & OVERLAY)
STA 27+07 - STA 33+66

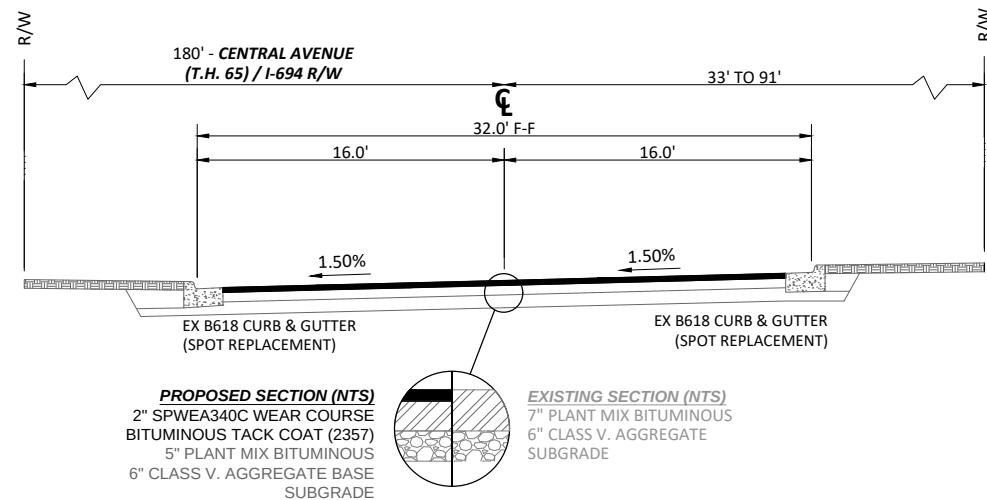

B CHERI LANE NE (2.0" MILL & OVERLAY)
STA 7+42 - STA 27+07



I HEREBY CERTIFY THAT THIS PLAN, SPECIFICATION, OR REPORT WAS PREPARED BY ME OR UNDER MY DIRECT SUPERVISION AND THAT I AM A DULY LICENSED PROFESSIONAL ENGINEER UNDER THE LAWS OF THE STATE OF MINNESOTA.
Brandon J. Brodhag
BRANDON J. BRODHAG
LIC. NO. 59297 DATE XX/XX/2023

 

7071 University Avenue NE
Fridley, MN 55432


DESIGNED	NO.	ISSUED FOR	DATE
CRL		BID	04/25/2023
DRAWN			
CRL/JBQ			
CHECKED			
BJB			
CLIENT PROJ. NO.			
2023-01			

2023 STREET REHABILITATION PROJECT


CITY PROJECT NO. ST2023-01
TYPICAL SECTIONS
CHERI LN, FILLMORE ST, STINSON BLVD

SAP 127-319-009
SAP 127-353-002
SAP 146-242-002
SAP 127-354-001
SAP 127-355-001
SAP 127-050-031


SHEET
21
OF
75

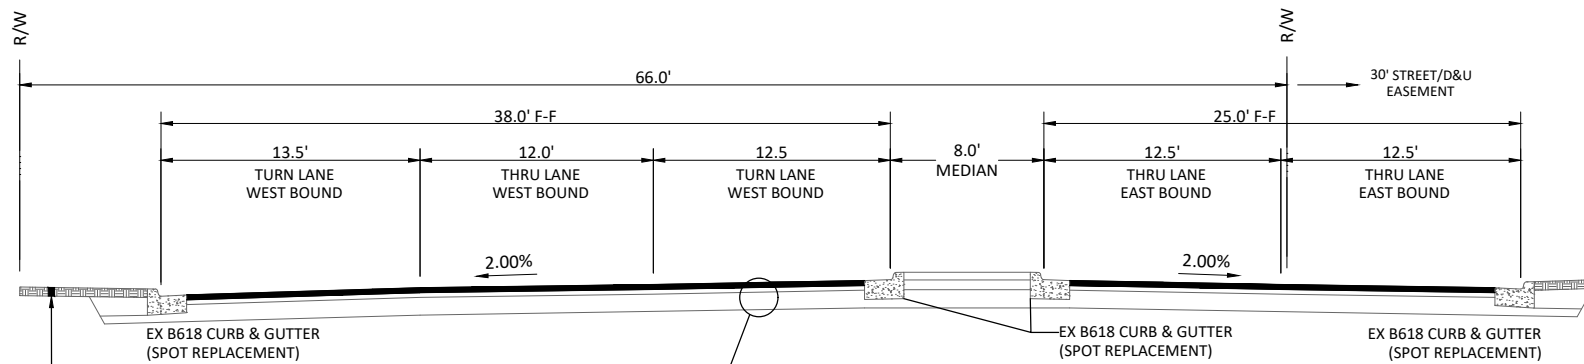


D 51ST WAY NE (3.5" MILL & OVERLAY)
STA 50+25 - STA 54+16

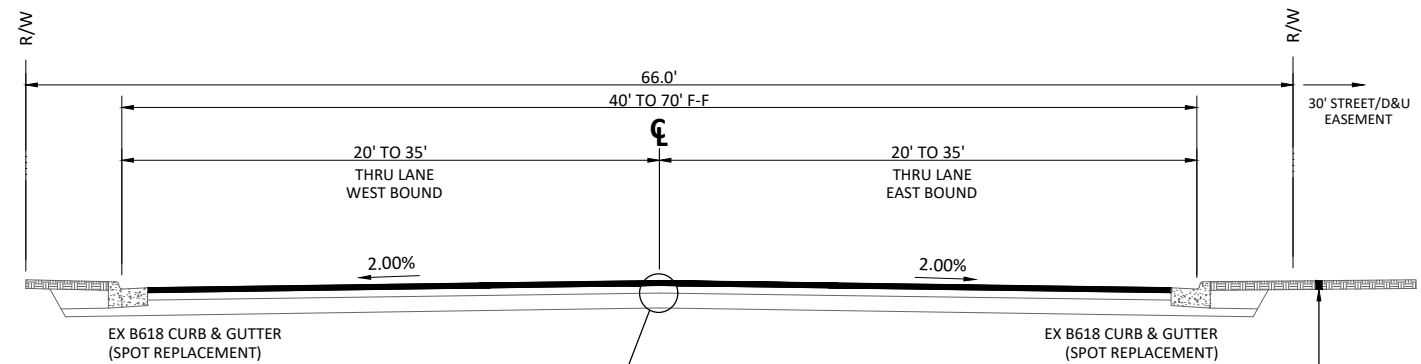

E 51ST WAY NE (2.0" MILL & OVERLAY)
STA 54+16 - STA 61+20

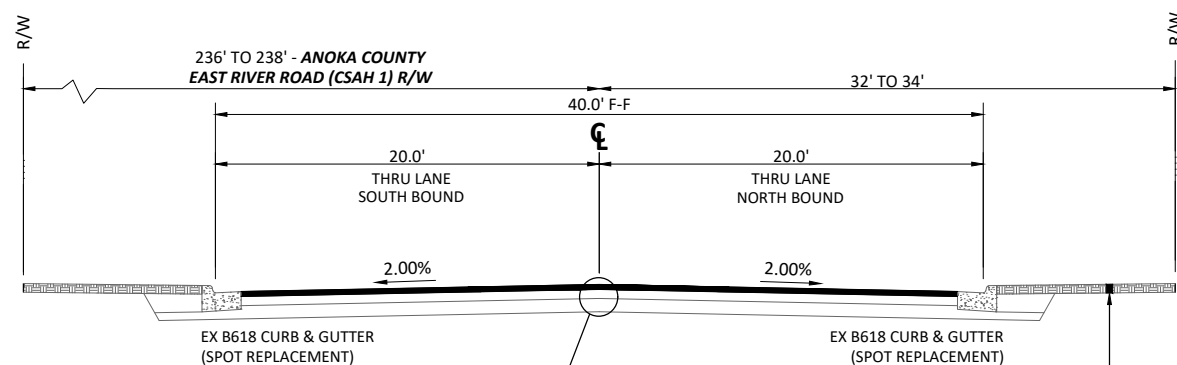

F EAST RIVER ROAD EAST SERVICE DRIVE (2.0" MILL & OVERLAY)
STA 75+35 - STA 110+18

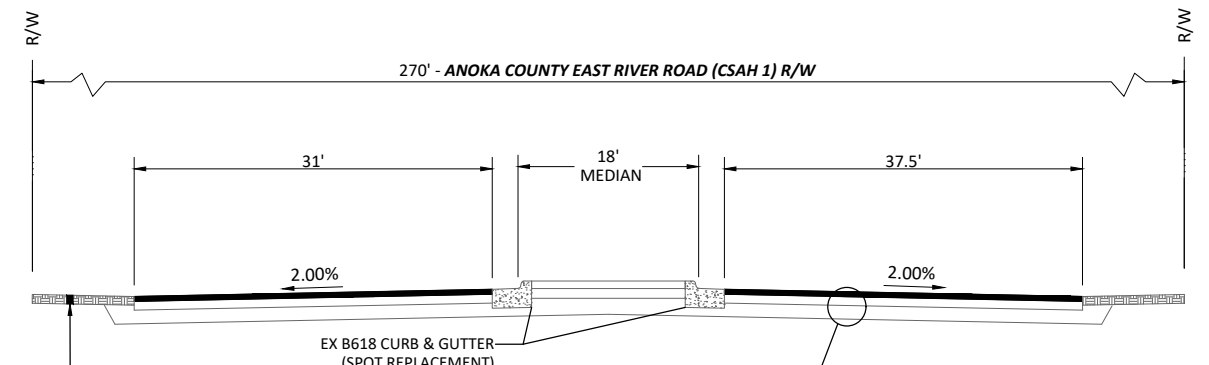

G EAST RIVER ROAD EAST SERVICE DRIVE (3.5" MILL & OVERLAY)
EAST RIVER ROAD (CSAH 1) ACCESS



I HEREBY CERTIFY THAT THIS PLAN, SPECIFICATION, OR REPORT WAS PREPARED BY ME OR UNDER MY DIRECT SUPERVISION AND THAT I AM A DULY LICENSED PROFESSIONAL ENGINEER UNDER THE LAWS OF THE STATE OF MINNESOTA.

Brandon J. Brodhag
BRANDON J. BRODHAG
LIC. NO. 59297 DATE XX/XX/2023



7071 University Avenue NE
Fridley, MN 55432

DESIGNED	CRL	NO.	BID	DATE	04/25/2023
DRAWN	CRL/JBQ				
CHECKED	BJB				
CLIENT PROJ. NO.	2023-01				



2023 STREET REHABILITATION PROJECT
CITY PROJECT NO. ST2023-01
TYPICAL SECTIONS
51ST WAY, E RIVER RD EAST SERVICE DRIVE

SAP 127-319-009
SAP 127-353-002
SAP 146-242-002
SAP 127-354-001
SAP 127-355-001
SAP 127-050-031


SHEET
22
OF
75

J:\Engineer\Projects\2023\ST2023-01\Design\Drawings\Survey\202301.C101.dwg 4/25/2023 3:49:15 PM


EXISTING

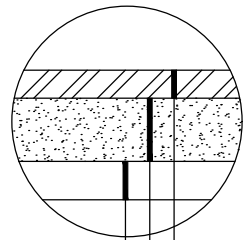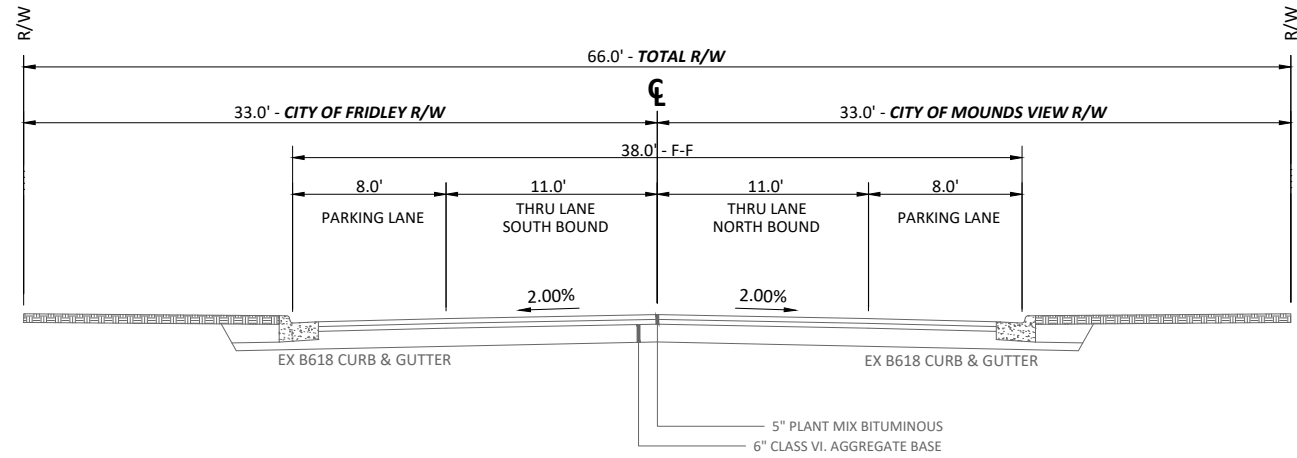

BITUMINOUS DRIVEWAY SECTION
NOT TO SCALE

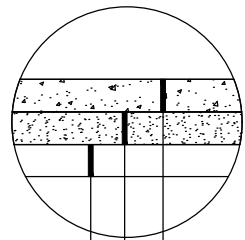


CONCRETE DRIVEWAY SECTION
NOT TO SCALE

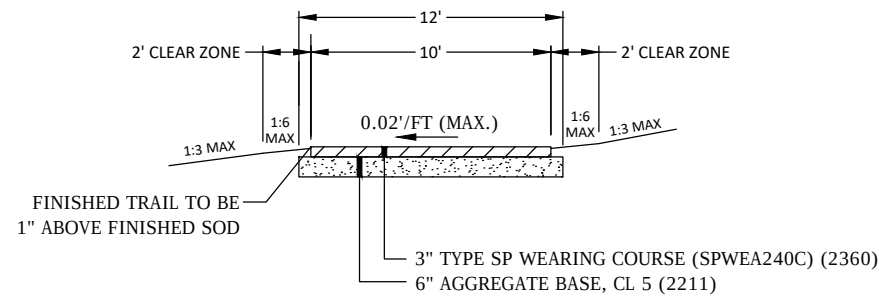


SHARED-USE BITUMINOUS TRAIL

PROPOSED

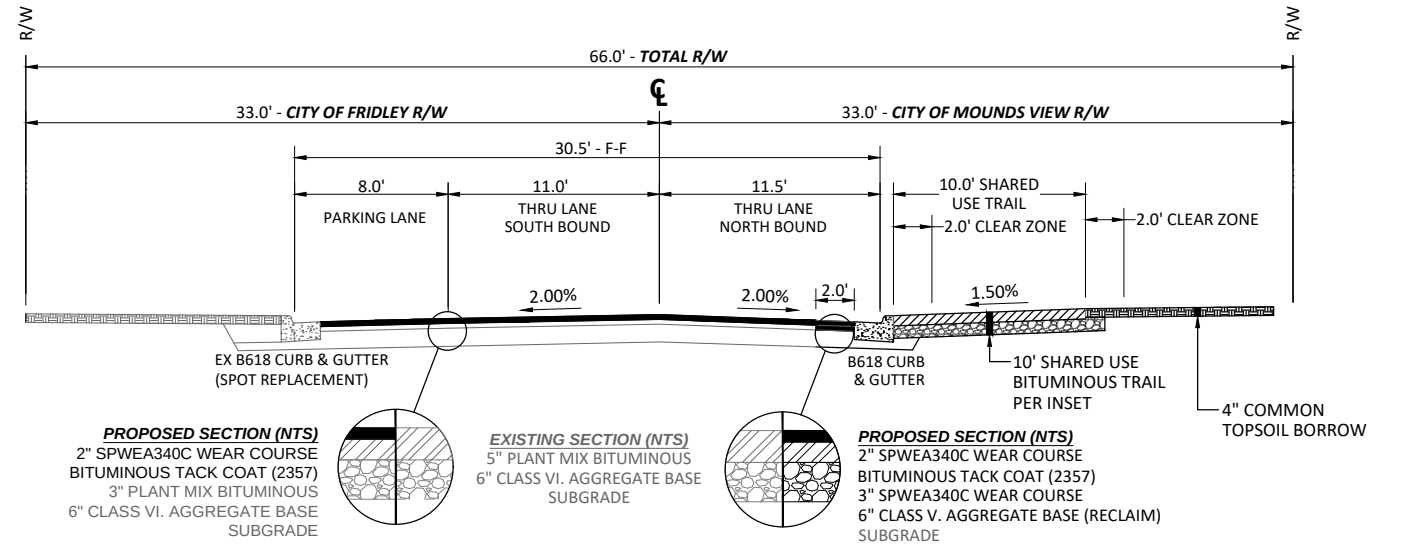

H STINSON BOULEVARD / PLEASANT VIEW DRIVE
STA 125+00 - STA 150+13


PROPOSED (ALTERNATE 1)

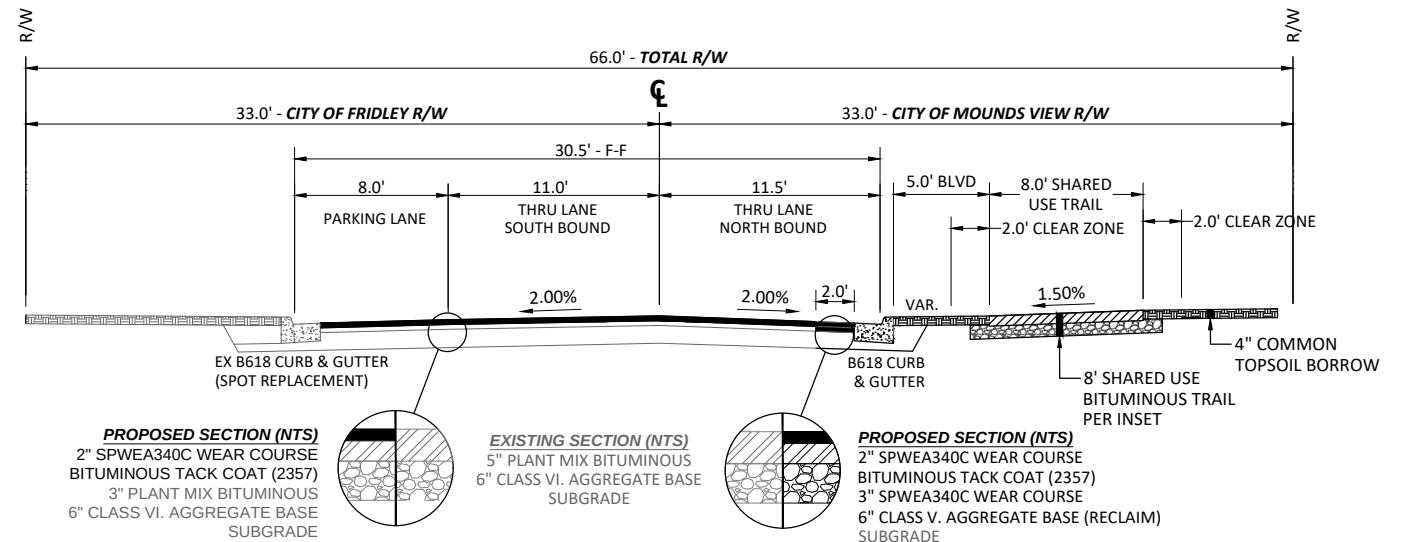

H STINSON BOULEVARD / PLEASANT VIEW DRIVE
STA 125+00 - STA 150+13



I HEREBY CERTIFY THAT THIS PLAN, SPECIFICATION, OR REPORT WAS PREPARED BY ME OR UNDER MY DIRECT SUPERVISION AND THAT I AM A DULY LICENSED PROFESSIONAL ENGINEER UNDER THE LAWS OF THE STATE OF MINNESOTA.
Brandon J. Brodhag
BRANDON J. BRODHAG
LIC. NO. 59297 DATE XX/XX/2023

 


7071 University Avenue NE
Fridley, MN 55432

DESIGNED	NO.	ISSUED FOR	DATE
CRL		BID	04/25/2023
DRAWN			
CRL/JBQ			
CHECKED			
BJB			
CLIENT PROJ. NO.			
2023-01			


2023 STREET REHABILITATION PROJECT
CITY PROJECT NO. ST2023-01
TYPICAL SECTIONS
STINSON BOULEVARD / PLEASANT VIEW DRIVE

SAP 127-319-009
SAP 127-353-002
SAP 146-242-002
SAP 127-354-001
SAP 127-355-001
SAP 127-050-031

SHEET
23
OF
75

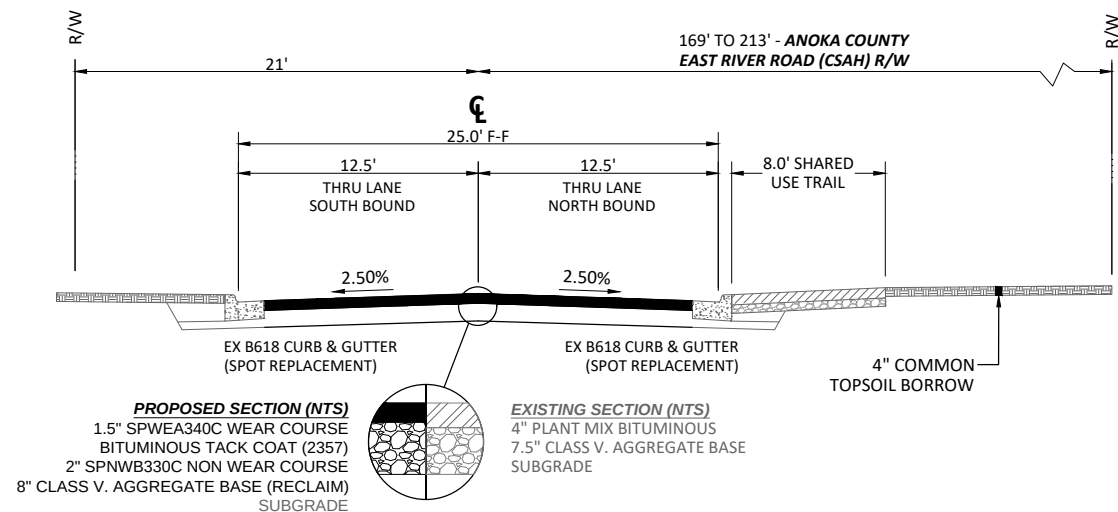

I — EAST RIVER ROAD WEST SERVICE DRIVE
STA 150+10 - STA 160+96

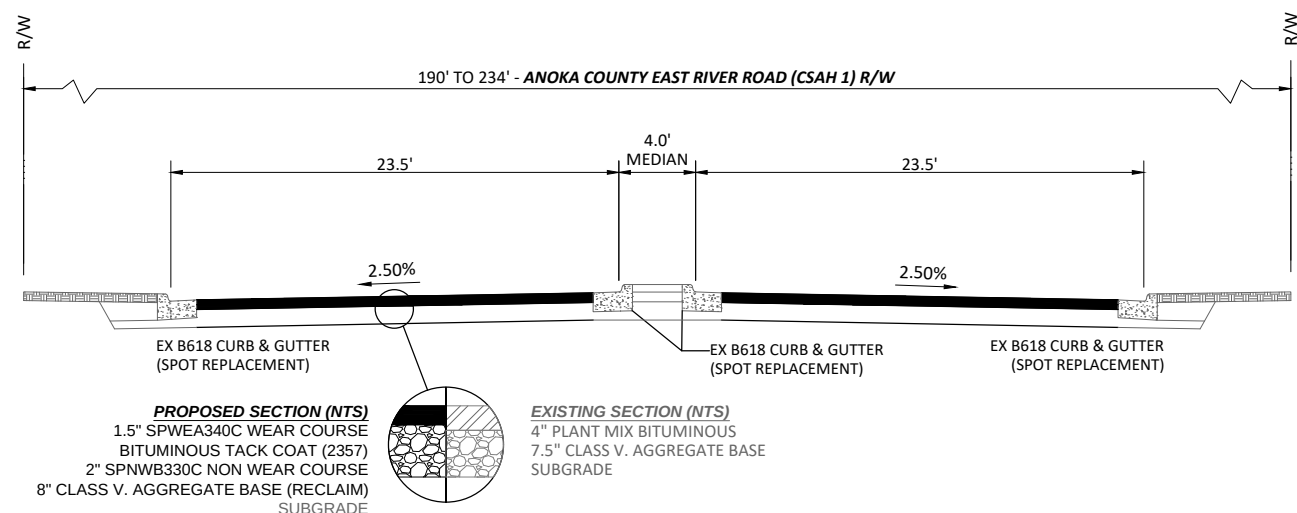

J — EAST RIVER ROAD WEST SERVICE DRIVE
EAST RIVER ROAD (CSAH 1) ACCESS

J:\Engineer\Projects\2023\ST2023-01\Design\Drawings\Survey\202301.C101.dwg 4/25/2023 3:49:19 PM

SAP 127-319-009
SAP 127-353-002
SAP 146-242-002
SAP 127-354-001
SAP 127-355-001
SAP 127-050-031



I HEREBY CERTIFY THAT THIS PLAN, SPECIFICATION, OR REPORT WAS PREPARED BY ME OR UNDER MY DIRECT SUPERVISION AND THAT I AM A DULY LICENSED PROFESSIONAL ENGINEER UNDER THE LAWS OF THE STATE OF MINNESOTA.
Brandon J. Brodhag
BRANDON J. BRODHAG
LIC. NO. 59297 DATE XX/XX/2023



7071 University Avenue NE
Fridley, MN 55432

DESIGNED	CRL	NO.	BID	DATE	04/25/2023
DRAWN	CRL/JBQ				
CHECKED	BJB				
CLIENT PROJ. NO.	2023-01				

2023 STREET REHABILITATION PROJECT

CITY PROJECT NO. ST2023-01

TYPICAL SECTIONS

E RIVER RD WEST SERVICE DRIVE (GEORGETOWN)

SHEET
24
OF
75

Information contained in this SWPPP narrative sheet summarizes requirements of the GENERAL PERMIT AUTHORIZATION TO DISCHARGE STORMWATER ASSOCIATED WITH CONSTRUCTION ACTIVITY UNDER THE NATIONAL POLLUTANT DISCHARGE ELIMINATION SYSTEM/STATE DISPOSAL SYSTEM PROGRAM - Permit No: MN RI00001 (Permit) as they apply to this project. All provisions of the Permit including those not specifically cited herein shall apply to this project. The Contractor is responsible to be familiar with and comply with all conditions of the permit. The full text of the Permit is available at: <https://www.pca.state.mn.us/sites/default/files/wq-strm2-80a.pdf>

SWPPP AMENDMENTS AND SUBMITTALS

Contractor must prepare and submit to the Engineer a SWPPP amendment as necessary to include additional Best Management Practices (BMPs) to correct problems identified or address the following situations.

1. Contact information and training documentation for Construction SWPPP Manager and BMP Installer,

2. There is a change in construction method of phasing, operation, maintenance, weather or seasonal conditions not anticipated during the design of the SWPPP including but not limited to:

a. Types and/or Locations of BMPs

b. Material Storage and Spill Response

c. Fueling Plans

d. Locations for Stockpiles, Concrete Washout, and Sanitation Facilities and

e. Project Phasing

3. It is determined that the SWPPP is not achieving objectives of minimizing pollutants in stormwater discharges associated with construction activity, or

4. The SWPPP is not consistent with the terms and conditions of the permit.

The Contractor may implement SWPPP amendments immediately and is not required to wait for Engineer review of the submittal. The responsibility for completeness of SWPPP amendments and compliance with the Permit lies with the Contractor. Review, comment, or lack of comment by the Engineer on a SWPPP amendment shall not absolve the responsibilities of the Contractor in any way.

If a change order is issued for a design change the SWPPP amendment will be prepared by the Engineer and included in the change order.

In addition to SWPPP amendments, the Contractor shall submit to the Engineer Weekly Erosion and Sediment Control Schedule meeting the requirements of MnDOT 1717.

The Contractor shall keep copies of all SWPPP amendments, Weekly Erosion and Sediment Control Schedules, inspection logs, and maintenance logs with the field copy of the SWPPP. A PDF copy of these documents will be provided along with a copy of the final Field Copy of the SWPPP to the Engineer along with the signed Notice of Termination when final stabilization is complete.

EROSION PREVENTION PRACTICES

Stormwater conveyance channels shall be routed around unstabilized areas. Erosion controls and velocity dissipation devices shall be used at outlets within and along the length of any constructed conveyance channel.

The normal wetted perimeter of all ditches or swales, including storm water management pond slopes, that drain waters from the site must be stabilized within 200' of any property edge or discharge point, including storm sewer inlets, within 24 hours of connection.

Temporary or permanent ditches or swales used as sediment containment during construction do not need to be stabilized during temporary period of use and shall be stabilized within 24 hours after no longer used as sediment containment.

Mulch, hydromulch, tackifier, or similar practice shall not be used in any portion of the wetted perimeter of a temporary or permanent drainage ditch or swale section with a continuous slope of greater than 2 percent.

Energy dissipation shall be installed at all temporary or permanent pipe outlets within 24 hours of connection to a surface water or permanent stormwater treatment system.

The Contractor shall phase construction and use construction methods to the extent practical to minimize exposed soils. The project phasing shall be documented in the Weekly Erosion and Sediment Control Schedule.

SEDIMENT CONTROL PRACTICES

Down gradient BMPs including perimeter BMPs must be in place before up gradient land- disturbing activities begin and shall remain in place until final stabilization.

All BMPs that have been adjusted or removed to accommodate short-term activities shall be re-installed or replaced the earlier of the end of the work day or before the next precipitation event even if the activity is not complete.

Inlet BMPs may be removed for specific safety concerns. The BMPs shall be replaced as soon as the safety concern is resolved. The removal shall be documented in the SWPPP as a SWPPP amendment.

Temporary stockpiles must have sediment control BMPs. The Contractor shall prepare and submit to the Engineer a SWPPP amendment showing the location of temporary stockpiles and the BMPs for each stockpile. The SWPPP amendment must meet the minimum requirements of Section 9 of the Permit.

Soil compaction shall be minimized and topsoil shall be preserved, unless infeasible or if construction activities dictate soil compaction or topsoil stripping.

The use of polymers, flocculants, or other sedimentation treatment chemicals are not proposed as part of this SWPPP as designed by the Engineer. If methods or phasing of construction require the use of any of these chemicals, the Contractor shall prepare and submit to the Engineer a SWPPP amendment that meets the minimum requirements of Section 9 of the Permit.

TEMPORARY SEDIMENTATION BASINS

A temporary sedimentation basin has not been included in this SWPPP as designed by the Engineer. If a basin is later determined to be desirable or necessary the Contractor shall prepare and submit to the Engineer a SWPPP amendment. Temporary sedimentation basins shall meet or exceed the minimum requirements of Section 14 of the Permit and shall include a basin draining plan meeting or exceeding the minimum requirements of Section 10 of the Permit. Where the site discharges to Special and/or Impaired Waters the SWPPP amendment shall also meet or exceed the minimum requirements of Section 23 of the permit.

DEWATERING

A dewatering plan has not been included in this SWPPP as designed by the Engineer. If dewatering is required for this project, the Contractor shall prepare and submit to the Engineer a SWPPP amendment. All dewatering shall meet or exceed the minimum requirements of Section 10 of the Permit.

POLLUTION PREVENTION

Products and materials that have the potential to leach pollutants that are stored on the site must be stored in a manner designed to minimize contact with stormwater. Materials that are not a source of potential contamination to stormwater or that are designed for exposure to stormwater are not required to be covered.

Hazardous materials including but not limited to pesticides, fertilizer, petroleum products, curing compounds and toxic waste must be properly stored and protected from stormwater exposure as recommended by the manufacturer in an access restricted area.

Solid waste must be stored, collected and disposed of in compliance with Minnesota Administrative Rules Chapter 7035.

Portable toilets must be positioned so that they are secure and will not be tipped or knocked over. Sanitary waste must be disposed of properly in accordance with Minn. R. CH 7041.

Exterior vehicle or equipment washing on the project site shall be limited to a defined area of the site. No engine degreasing is allowed on site. A sign must be installed adjacent to each washout facility that requires site personnel to utilize the proper facilities for disposal of concrete and other washout wastes.

The Contractor shall prepare and submit a SWPPP amendment detailing the location and BMPs proposed for storage of materials, solid waste, portable toilets, and exterior vehicle or equipment washing on the site. The SWPPP amendment shall include shall include a spill prevention and response plan that is appropriate for the materials proposed to be on the site. The SWPPP amendment sheet meet or exceed the minimum requirements of Section 12 of the Permit.

INSPECTION & MAINTENANCE

A trained person shall routinely inspect the entire construction site at the time interval indicated on this sheet of the SWPPP during active construction and within 24-hours after a rainfall event greater than 0.5 inches in 24 hours. Following an inspection that occurs within 24-hours after a rainfall event, the next inspection must be conducted at the time interval indicated in the Receiving Waters Table found on the SITE PLAN AND INFORMATION SHEET of the SWPPP.

All inspections and maintenance conducted during construction must be recorded on the day it is completed and must be retained with the SWPPP. Inspection report forms are available in the Project Specifications. Inspection report forms other than those provided shall be approved by the engineer.

The Contractor may request a change in inspection schedule for the following conditions:

- a. Inspections of areas with permanent cover to be reduced to once per month,
- b. Inspections of areas that have permanent cover and have had no construction activity for 12 months to be suspended until construction resumes,
- c. Inspections of areas where construction is suspended due to frozen ground conditions, inspections to be suspended until the earlier of within 24 hours of runoff occurring, or upon resuming construction.

No change in inspection schedule shall occur until authorized by the Engineer.

Inspections must include:

1. All erosion prevention and sediment control BMPs and Pollution Prevention Management Measures to ensure integrity and effectiveness.
2. Surface waters, including drainage ditches and conveyance systems for evidence of erosion and sediment deposition.
3. Construction site vehicle exit locations, streets and curb and gutter systems within and adjacent to the project for sedimentation from erosion or tracked sediment from vehicles.
4. Infiltration areas to ensure that no sediment from ongoing construction activity is reaching the infiltration area and that equipment is not being driven across the infiltration area.

All non-functioning BMPs and those BMPs where sediment reaches one-half (1/2) of the depth of the BMP, or in the case of sediment basins one-half (1/2) of the storage volume, must be repaired, replaced, or supplemented by the end of the next business day after discovery, or as soon as field conditions allow.

Permittees must repair, replace or supplement all nonfunctional BMPs with functional BMPs by the end of the next business day after discovery, or as soon as field conditions allow.

Any sediment that escapes the site must be removed and the area stabilized within 7 calendar days of discovery unless precluded by legal, regulatory, or physical access in which case the work shall be completed within 7 calendar days of authorization. Paved surfaces such as streets shall have any escaped or tracked sediment removed by the end of the day that it is discovered. Sediment release, other than paved surfaces that can be cleaned up with street sweeping shall be reported immediately upon discovery to the Engineer.

PUBLIC WATER RESTRICTIONS:

For public waters that have been promulgated "work in water restrictions" during fish spawning time frames, all exposed soil areas that are within 200 feet of the water's edge, and drain to these waters must complete stabilization within 24-hours during the time period. MN DNR permits are not valid for work in waters that are designated as infested waters unless accompanied by an Infested Waters Permit or written notification has been obtained from MN DNR stating that such permit is not required. There is no exception for pre-existing permits. If a MN DNR Permit has been issued for the project and the water is later designated as infested, the Contractor shall halt all work covered by the MN DNR Permit until an Infested Waters Permit is obtained or that written notification is obtained stating that such permit is not required.

FINAL STABILIZATION

Final Stabilization is not complete until all the following requirements have been met:

1. Substantial Completion has been reached and no ground disturbing activities are anticipated.
2. Permanent cover has been installed with an established minimum uniform perennial vegetation density of 70 percent of its expected final growth. Vegetation is not required in areas where no vegetation is proposed by this project such as impervious surfaces or the base of a sand filter.

3. Accumulated sediment has been removed from all permanent stormwater treatment systems as necessary to ensure the system is operating as designed.
4. All sediment has been removed from conveyance systems
5. All temporary synthetic erosion prevention and sediment control BMPs have been removed. BMPs designated on the SWPPP to remain to decompose on-site may remain.
6. For residential construction only, permit coverage terminates on individual lots if the structures are finished and temporary erosion prevention and downgradient perimeter control is complete, the residence sells to the homeowner, and the permittee distributes the MPCA's "Homeowner Fact Sheet" to the homeowner.
7. For agricultural land only (e.g., pipelines across cropland), the disturbed land must be returned to its preconstruction agricultural use prior to submitting the NOT.

SITE STABILIZATION COMPLETION:

Stabilization of exposed soils shall begin immediately and shall be completed after the construction activity has temporarily or permanently ceased no later than:	7 calendar days
--	-----------------

SITE INSPECTION INTERVAL:

A trained person shall routinely inspect the entire construction site during active construction at an interval of no less than:	7 calendar days
--	-----------------

SPECIAL ENVIRONMENTAL CONSIDERATIONS AND PERMITS:

1)	Was an environmental review required for this project or any part of a common plan of development or sale that includes all or any portion of this project?	NO
2)	Does any portion of the site have the potential to affect threatened or endangered species or their critical habitat?	NO
3)	Does any portion of this site discharge to a Calcareous fen.	NO
4)	Will any portion of the site potentially affect properties listed on the National Register of Historic Places or a known or discovered archeological site?	NO
5)	Have any Karst features have been identified in the project vicinity?	NO
6)	Is compliance with temporary or permanent stormwater management design requirements infeasible for this project?	NO
7)	Has the MN DNR promulgated "work in water restrictions" for any Public Water this site discharges to during fish spawning?	NO

TYPE OF PERMIT	PERMITTING AGENCY	PERMIT STATUS AND CONDITIONS
Construction Stormwater NPDES	MPCA	SHALL BE OBTAINED BY CONTRACTOR

J:\Engineer\Projects\2023\ST2023-01\3-Design\Drawings\Survey\202301C201.dwg 4/25/2023 3:49:29 PM



I HEREBY CERTIFY THAT THIS PLAN, SPECIFICATION, OR REPORT WAS PREPARED BY ME OR UNDER MY DIRECT SUPERVISION AND THAT I AM A DULY LICENSED PROFESSIONAL ENGINEER UNDER THE LAWS OF THE STATE OF MINNESOTA.
Brandon Brodhag
BRANDON J. BRODHAG
LIC. NO. 59297 DATE XX/XX/2023



7071 University Avenue NE
Fridley, MN 55432

DESIGNED	NO.	ISSUED FOR	DATE
CRL		BID	04/25/2023
DRAWN			
CRL/JBQ			
CHECKED			
BJB			
CLIENT PROJ. NO.			
2023-01			

2023 STREET REHABILITATION PROJECT

CITY PROJECT NO. ST2023-01

STORMWATER POLLUTION PREVENTION PLAN



SHEET

26


OF

75

SAP 127-319-009
SAP 127-353-002
SAP 146-242-002
SAP 127-354-001
SAP 127-355-001
SAP 127-050-031

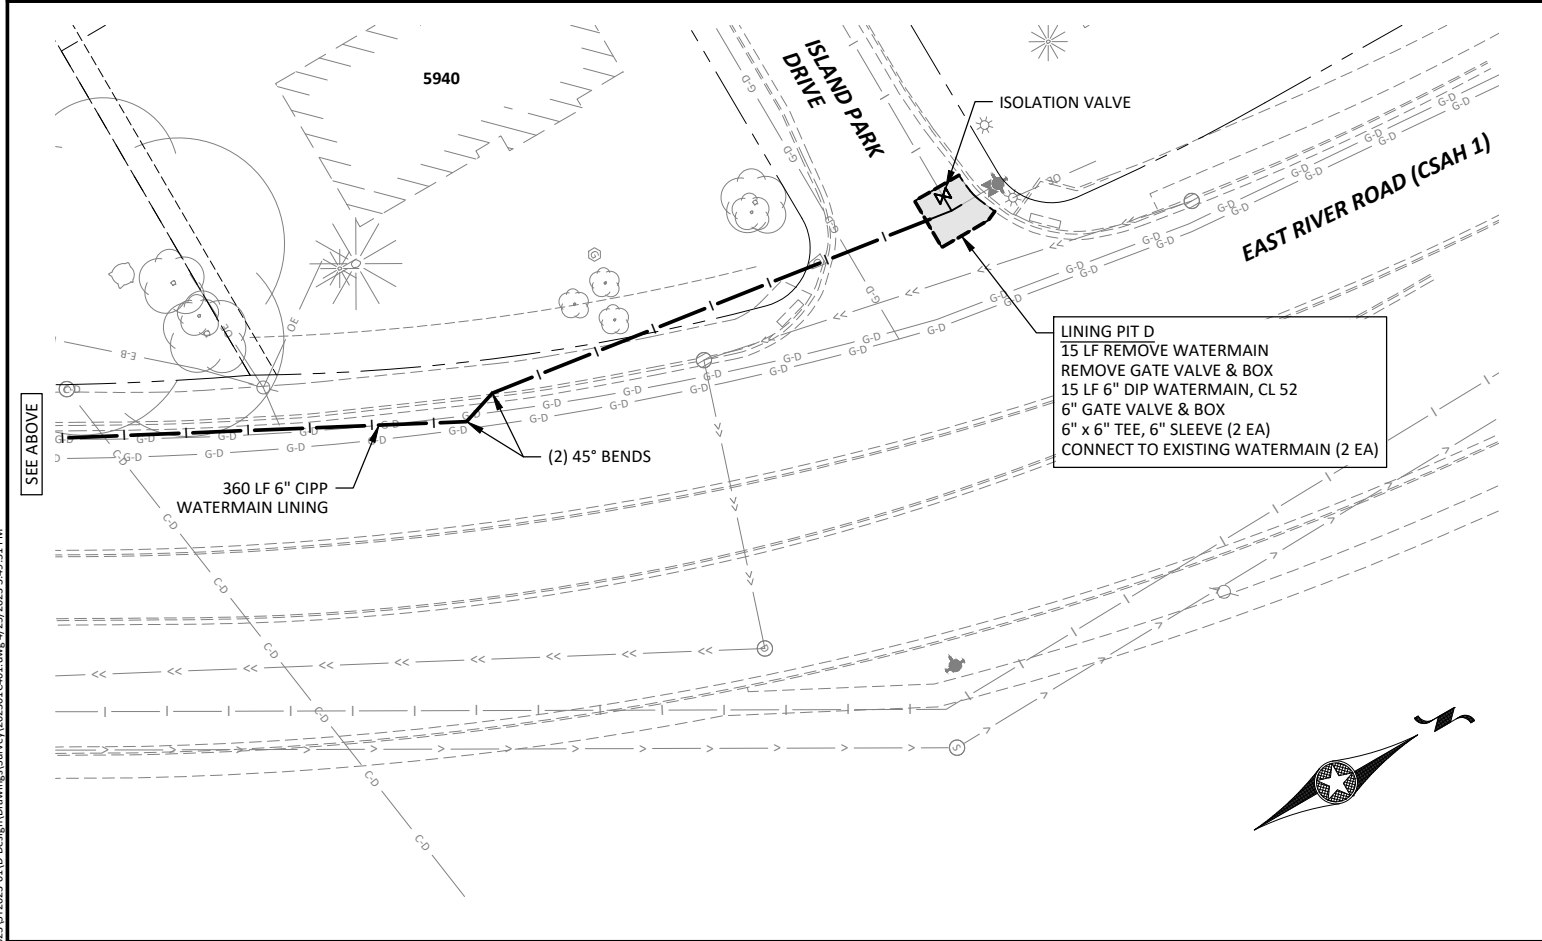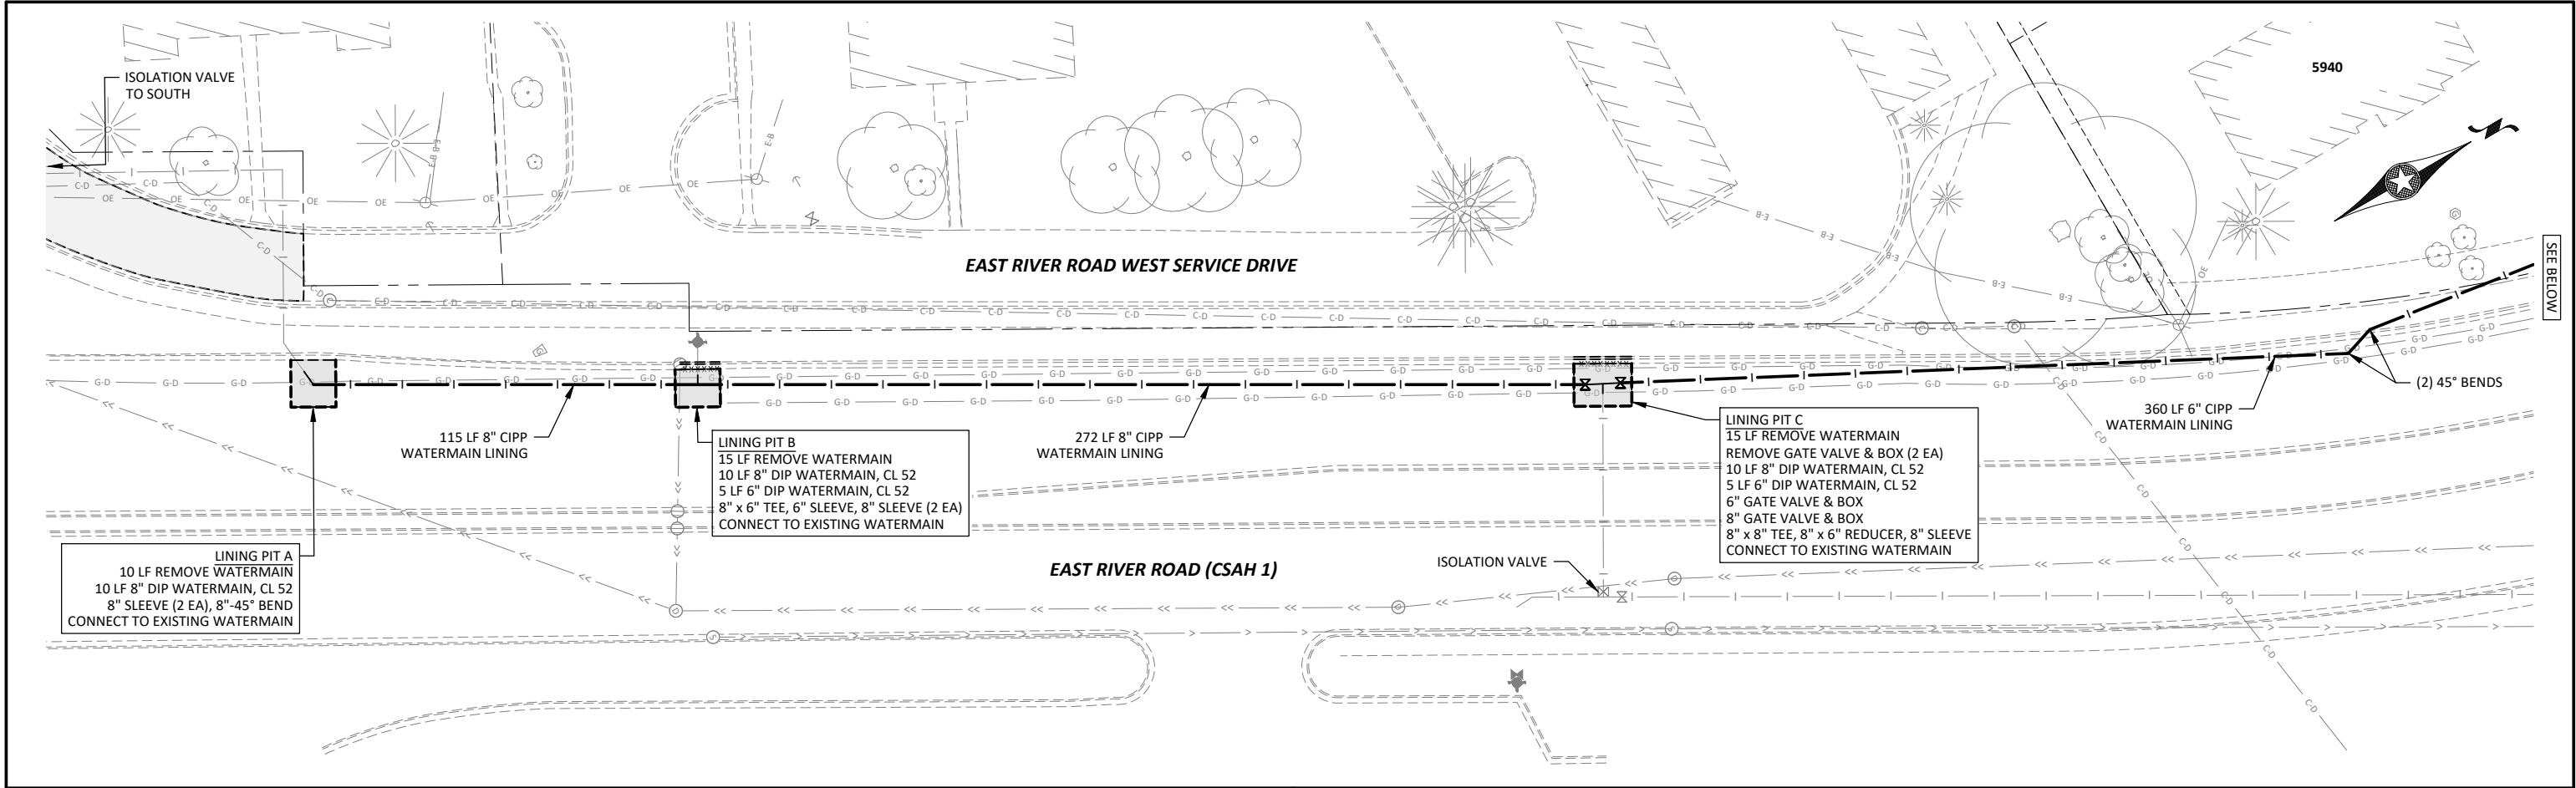

- CONSTRUCTION NOTES:**
1. CONTRACTOR SHALL FIELD VERIFY EXISTING WATERMAIN SIZE, DEPTH, AND PROFILE PRIOR TO LINER INSTALLATION.
 2. ALL WATER MAIN SHALL BE DUCTILE IRON, CLASS 52 UNLESS NOTED OTHERWISE.
 3. CONTRACTOR SHALL MINIMIZE LINING PIT DIMENSIONS AND THE AREA DISTURBED.
 4. PAVEMENT REMOVALS FOR LINING PITS SHALL BE MARKED AND APPROVED BY THE ENGINEER PRIOR TO REMOVAL.
 5. PAVEMENT REMOVALS SHALL BE SAWCUT (FULL DEPTH) PRIOR TO REMOVAL (INCIDENTAL).
 6. CONTRACTOR SHALL LINE THROUGH ALL EXISTING BENDS AND VERIFY LINER PERFORMANCE AT ALL BENDS FOLLOWING INSTALLATION. THE NEED FOR SPOT EXCAVATION AND REPLACEMENT OF THE LINER SHALL BE DETERMINED BY THE ENGINEER IN THE FIELD AT THE TIME OF INSTALLATION INSPECTION.
 7. ALL DISTURBED PAVEMENT AREAS SHALL BE RESTORED WITH BITUMINOUS PATCH TO MATCH EXISTING SECTION (INCIDENTAL).
 8. ALL DISTURBED BOULEVARD AREAS SHALL BE RESTORED WITH HYDROMULCH, SEED MIX 25-151, AND FERTILIZER UNLESS NOTED OTHERWISE.

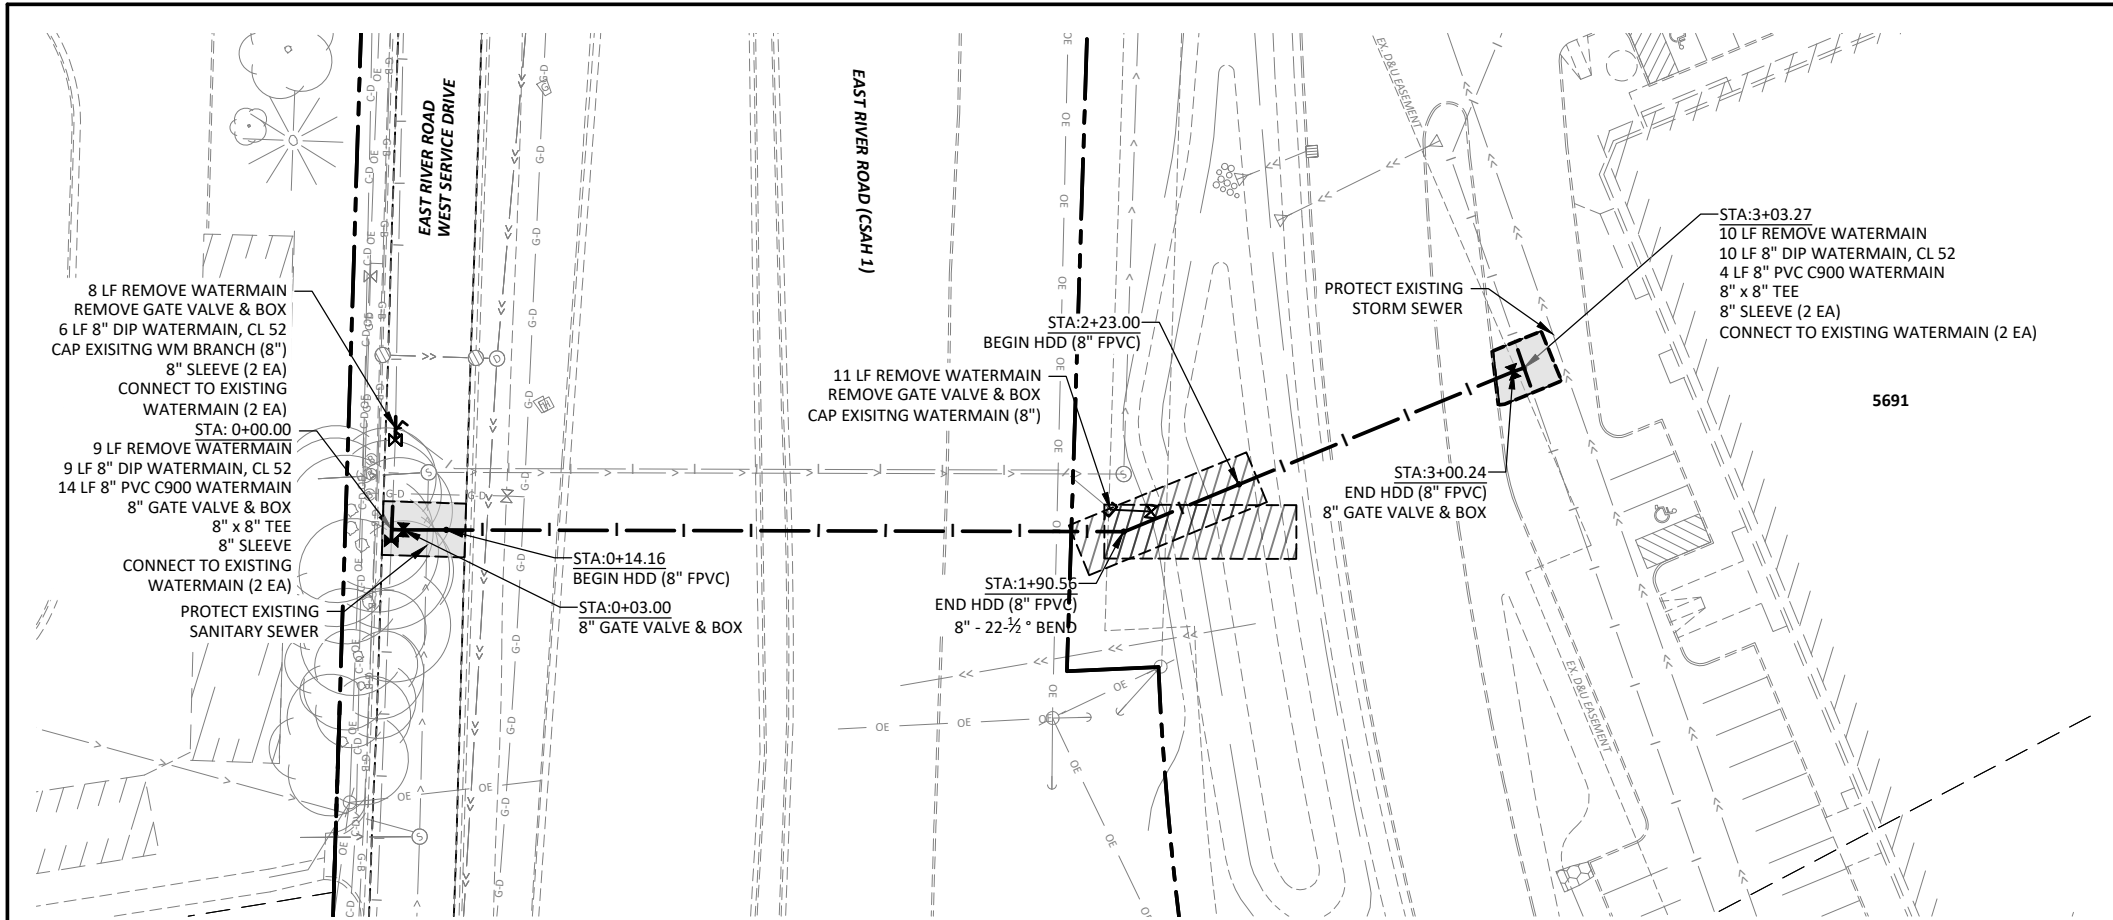

EAST RIVER ROAD CROSSING/INTERCONNECT



LEGEND




DIRECTIONAL DRILLING PIT




RECEIVING PIT

CONSTRUCTION NOTES:

1. CONTRACTOR SHALL FIELD VERIFY EXISTING WATERMAIN SIZE, DEPTH, AND PROFILE AT CONNECTION LOCATIONS PRIOR TO INSTALLATION.
2. CONTRACTOR SHALL INSTALL EROSION PREVENTION AND SEDIMENT CONTROL BMPs PRIOR TO ANY EXCAVATION OR DRILLING OPERATIONS.
3. CONTRACTOR SHALL PLACE DRILLING UNIT IN EXCAVATIONS TO BEGIN DRILLING AT GRADE IMMEDIATELY.
4. CONTRACTOR SHALL MINIMIZE THE DRILLING PIT DIMENSIONS AND THE AREA DISTURBED.
5. CONTRACTOR SHALL PROTECT ALL EXISTING UTILITIES DURING PIT EXCAVATION AND DRILLING OPERATIONS.
6. ALL PAVEMENT AND CURB & GUTTER REMOVALS FOR DIRECTIONAL OPERATIONS SHALL BE MARKED AND APPROVED BY THE ENGINEER AND SAWCUT (FULL DEPTH) PRIOR TO REMOVAL (INCIDENTAL).
7. ALL WATER MAIN SHALL BE DUCTILE IRON, CLASS 52 UNLESS NOTED OTHERWISE.
8. ALL WATER MAIN SHALL HAVE 7.5' MINIMUM COVER UNLESS OTHERWISE NOTED.
9. ALL DISTURBED PAVEMENT AREAS SHALL BE RESTORED WITH BITUMINOUS PATCH TO MATCH EXISTING SECTION (INCIDENTAL).
10. DISTURBED SOILS WITHIN EXISTING STORMWATER POND SHALL BE RESTORED WITH HYDROMULCH, SEED, SEED MIX 33-262 AND FERTILIZER. ALL OTHER DISTURBED SOILS SHALL BE RESTORED WITH HYDROMULCH, SEED MIX 25-151 AND FERTILIZER UNLESS NOTED OTHERWISE.

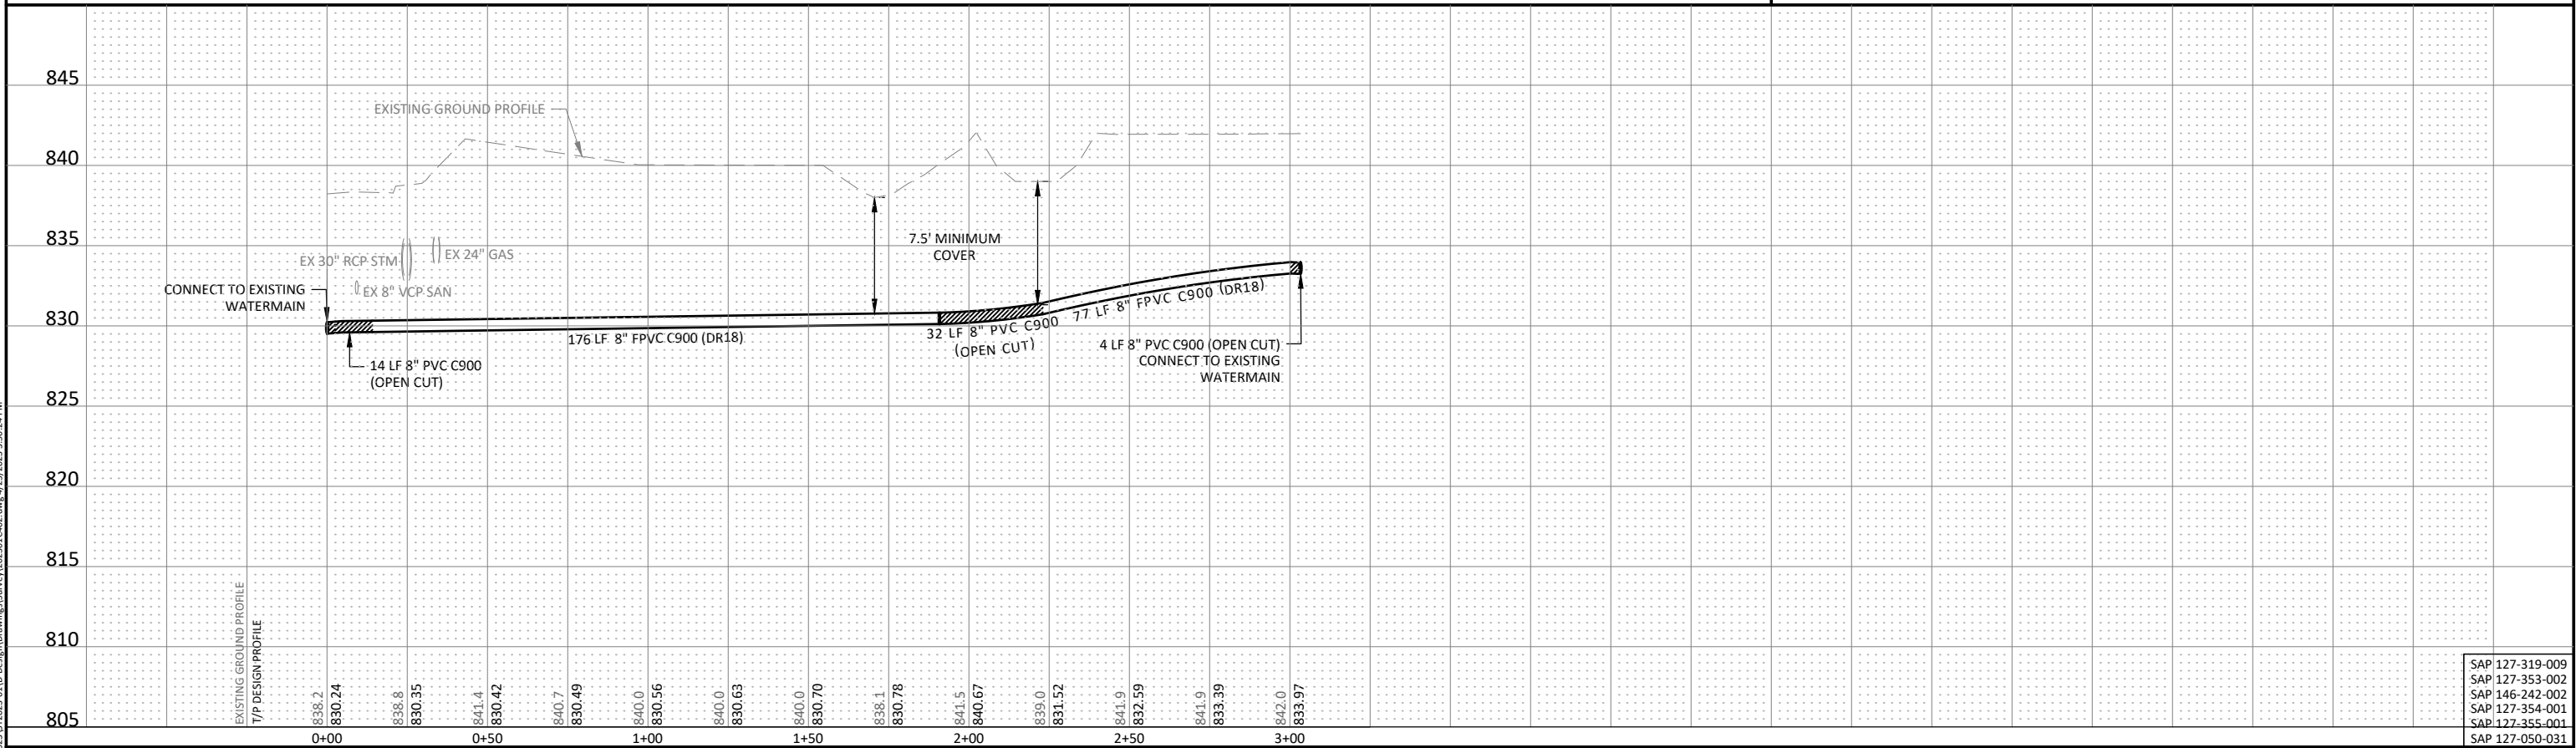

J:\Engineer\Projects\2023\ST2023-01\Design\Drawings\Survey\202301 C402.dwg 4/25/2023 3:50:24 PM

 

811 Know what's below.
Call 811 before you dig.

I HEREBY CERTIFY THAT THIS PLAN, SPECIFICATION, OR REPORT WAS PREPARED BY ME OR UNDER MY DIRECT SUPERVISION AND THAT I AM A DULY LICENSED PROFESSIONAL ENGINEER UNDER THE LAWS OF THE STATE OF MINNESOTA.
Brandon J. Brodhag
BRANDON J. BRODHAG
LIC. NO. 59297 DATE XX/XX/2023



7071 University Avenue NE
Fridley, MN 55432

DESIGNED	NO.	ISSUED FOR	DATE
CRL		BID	04/25/2023
DRAWN			
CRL/JBQ			
CHECKED			
BJB			
CLIENT PROJ. NO.			
2023-01			

2023 STREET REHABILITATION PROJECT

CITY PROJECT NO. ST2023-01

WATERMAIN PLAN AND PROFILE

EAST RIVER ROAD CROSSING AND INTERCONNECT




SHEET



28


OF



75



SAP 127-319-009
SAP 127-353-002
SAP 146-242-002
SAP 127-354-001
SAP 127-355-001
SAP 127-050-031

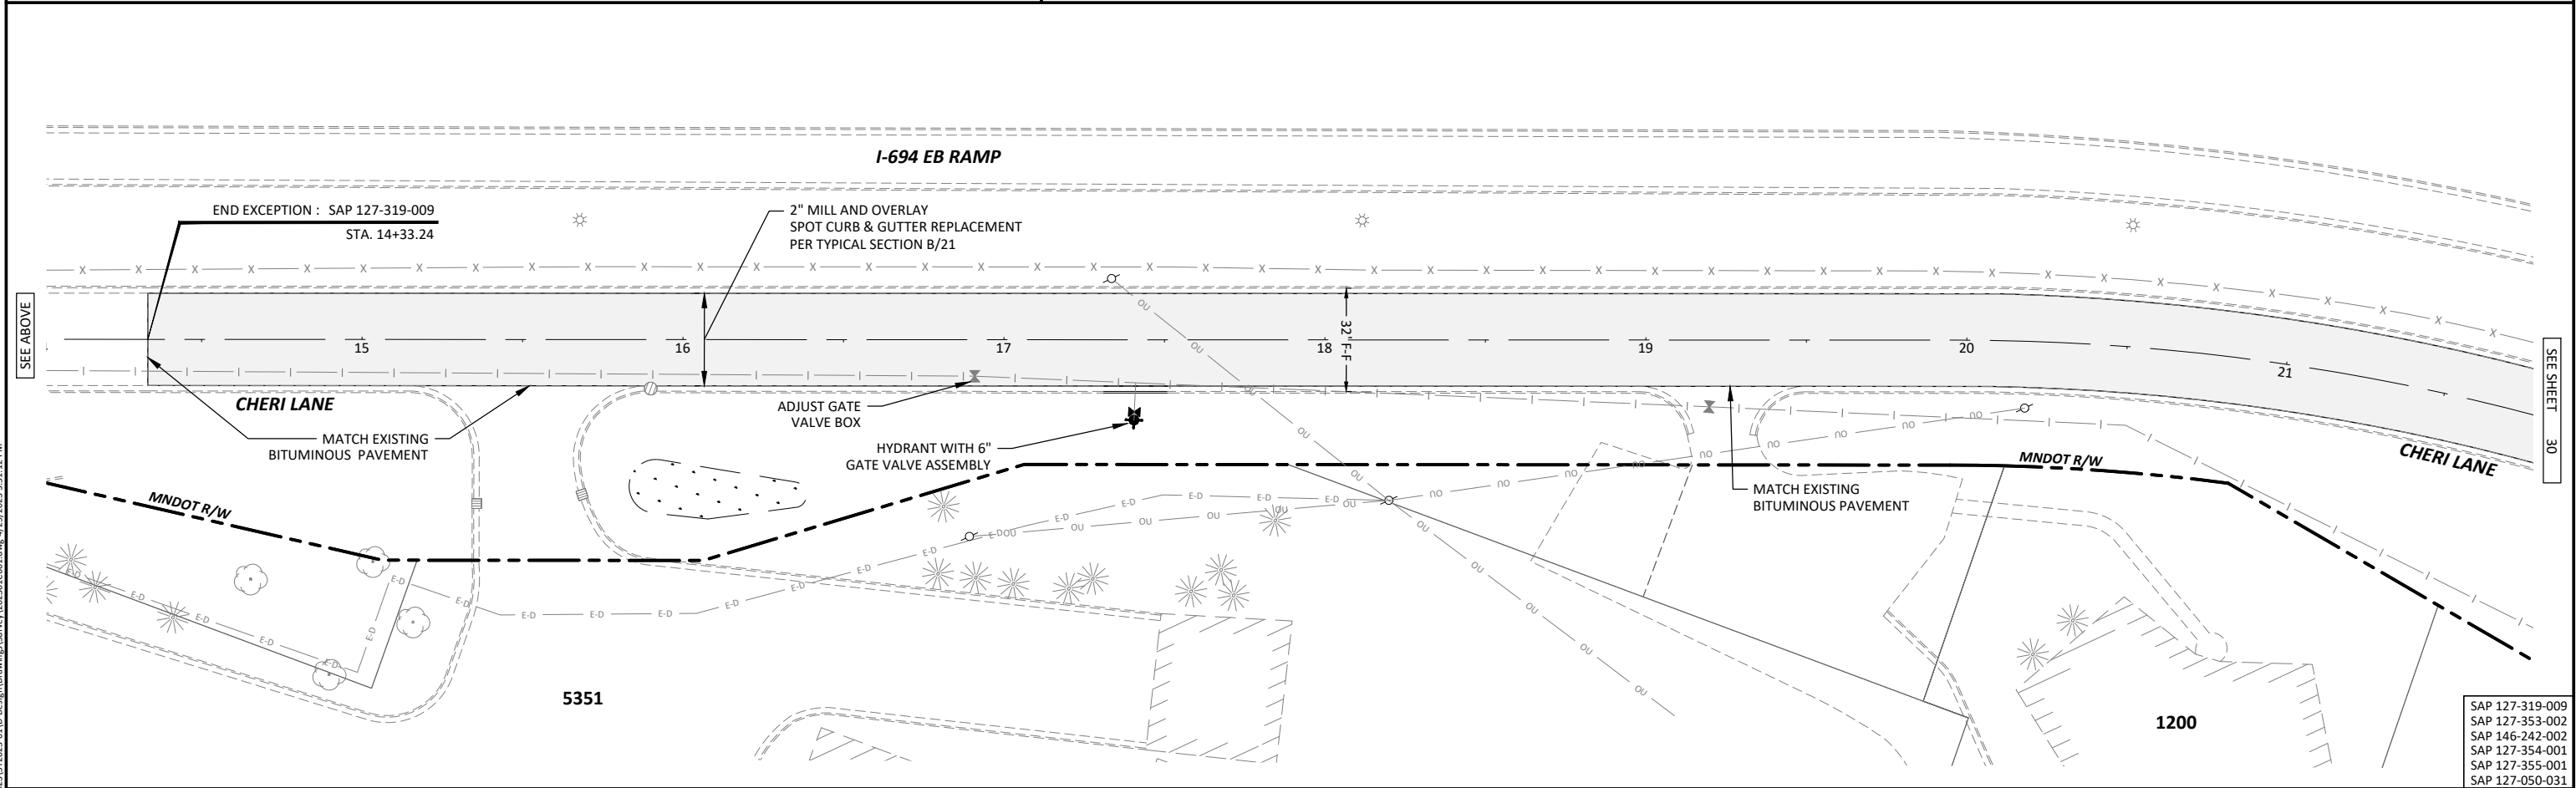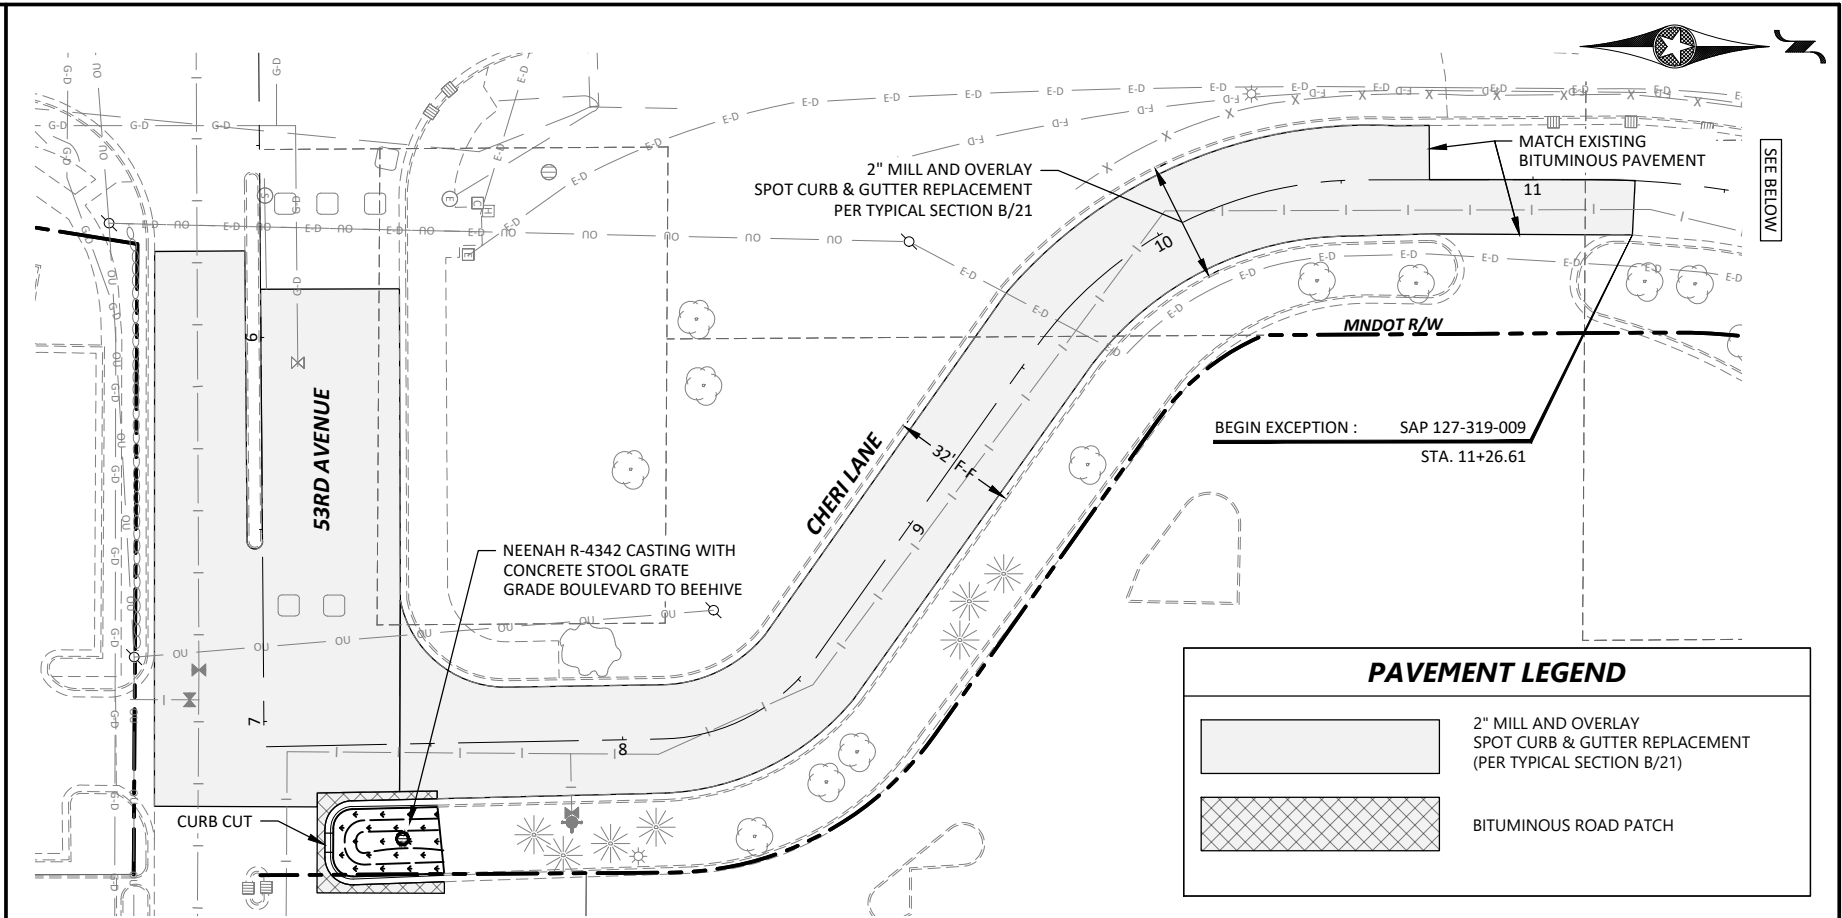
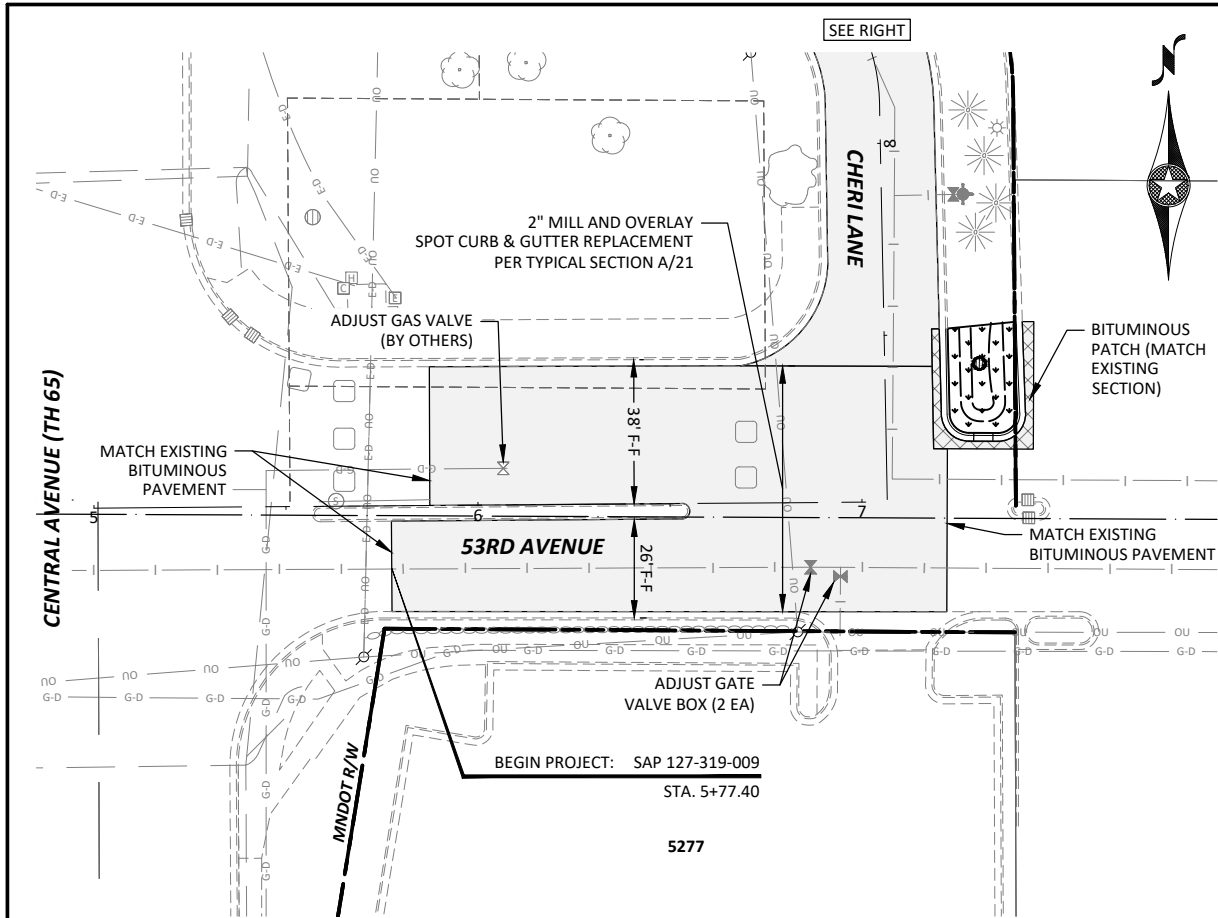


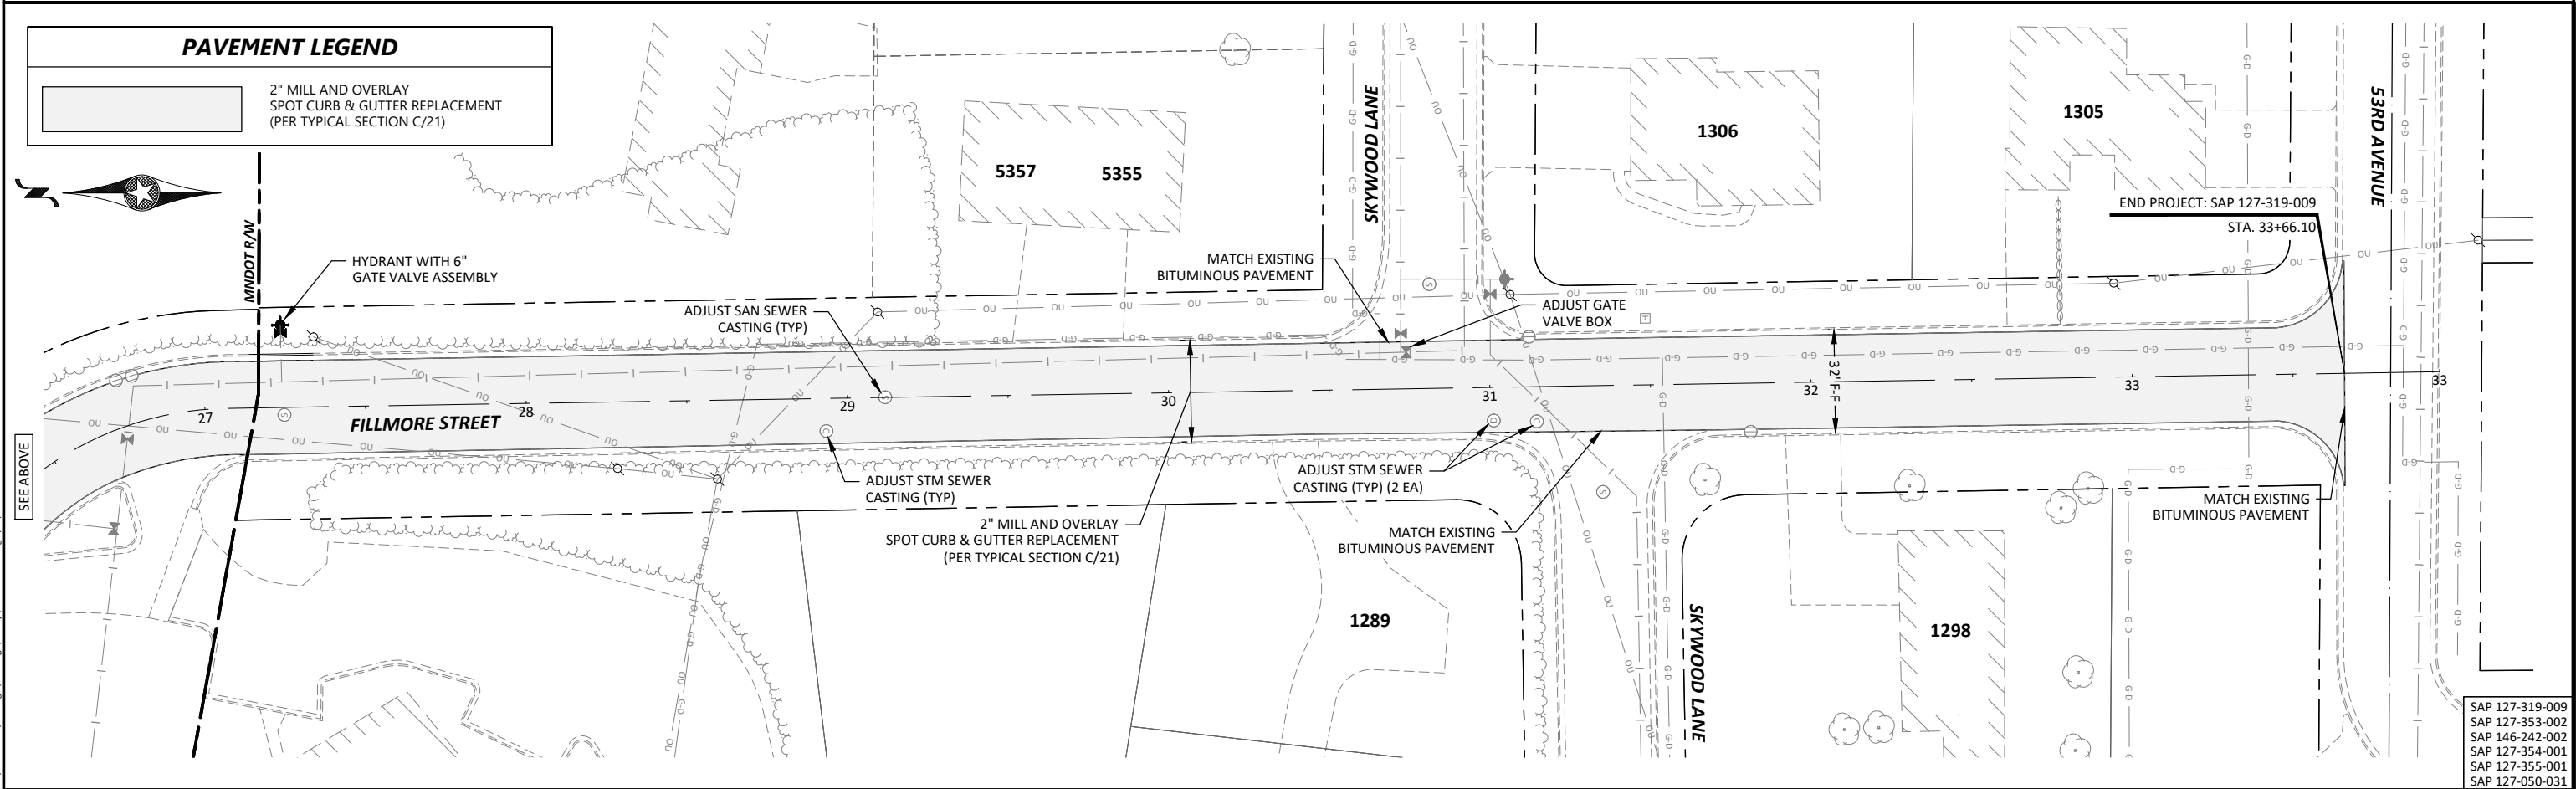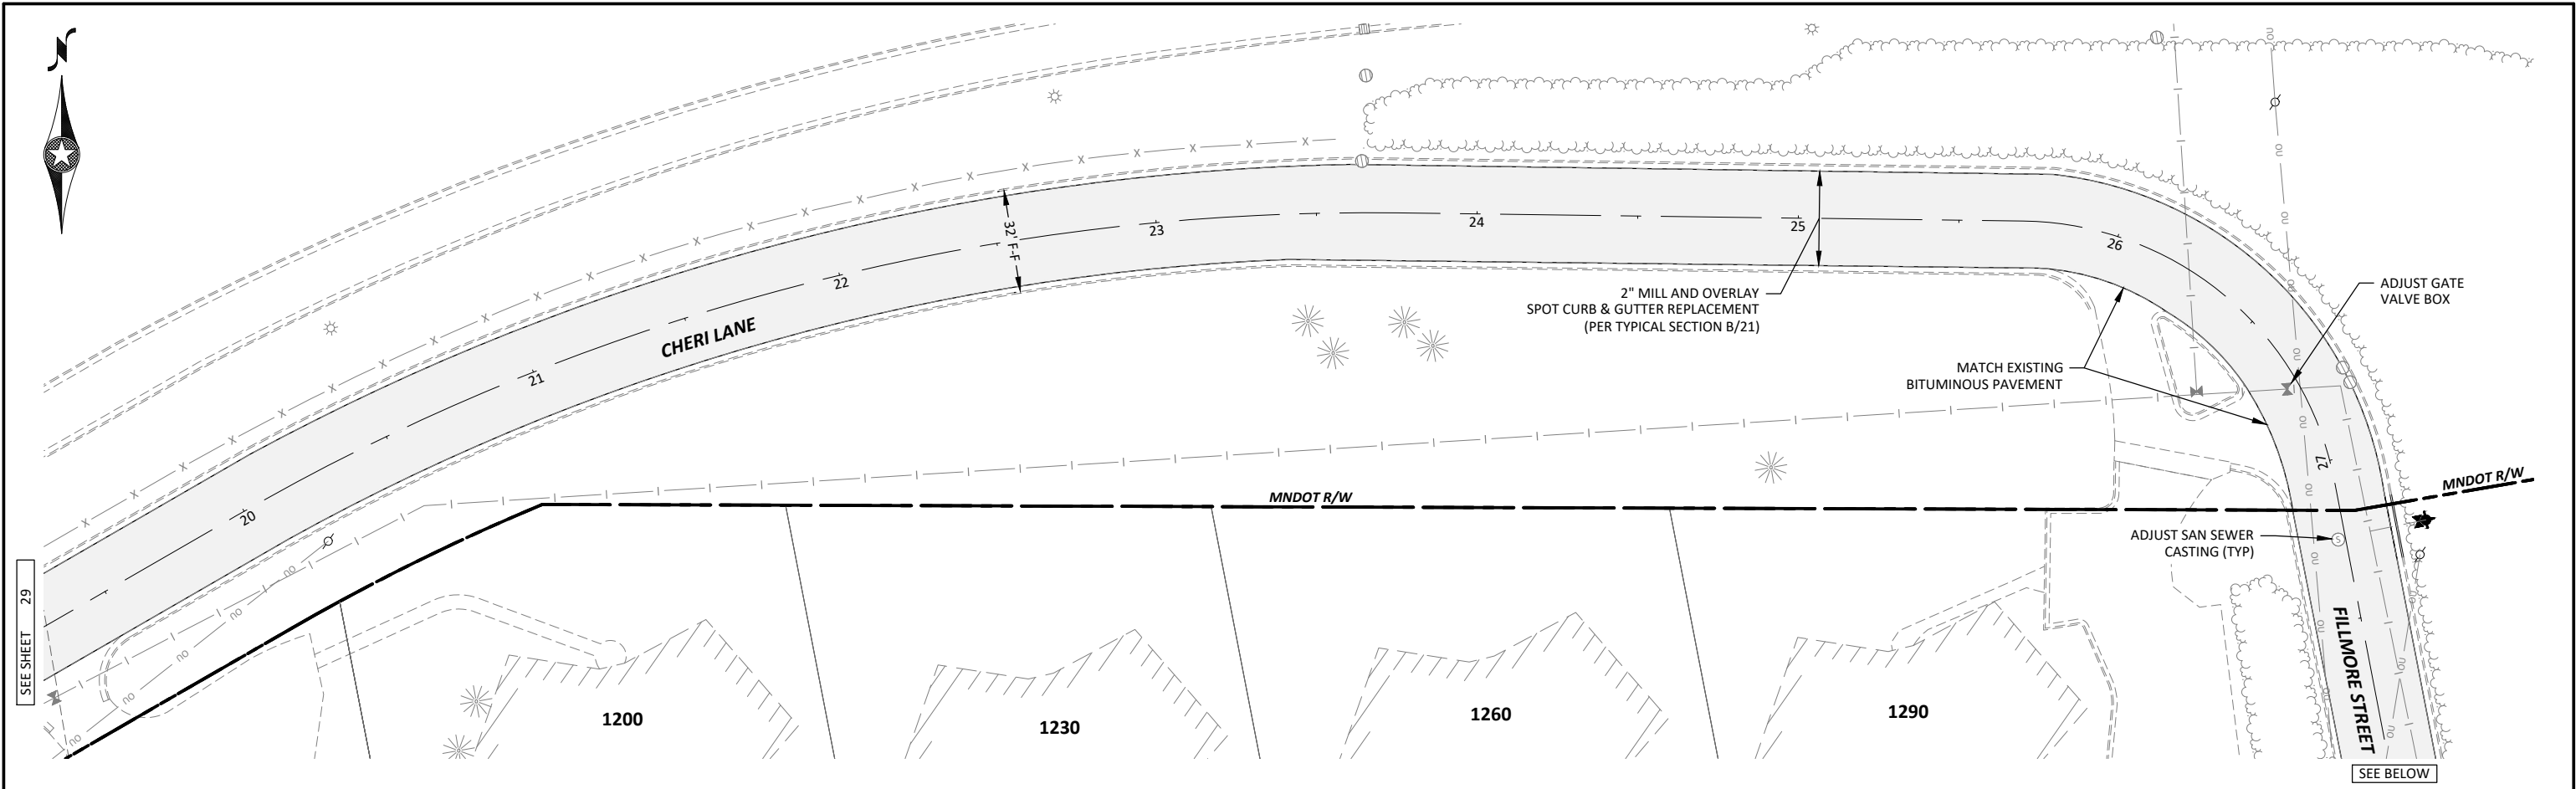


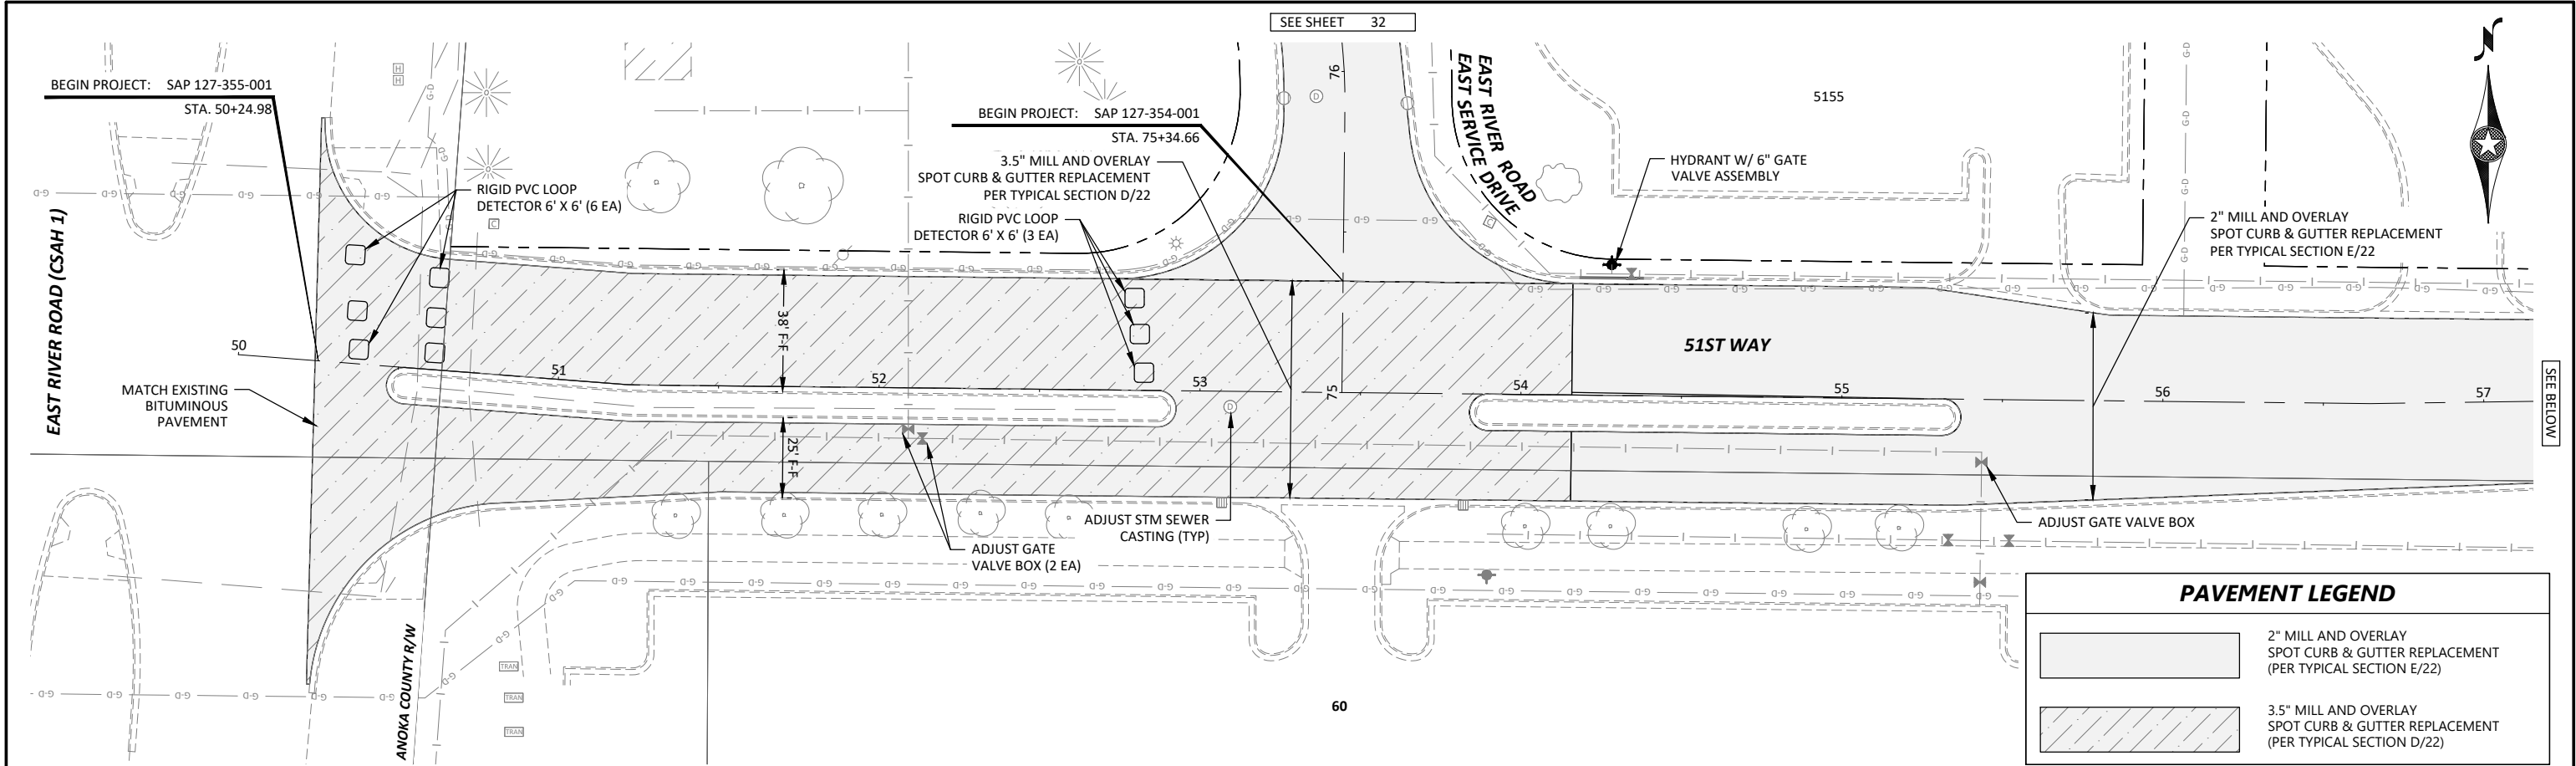

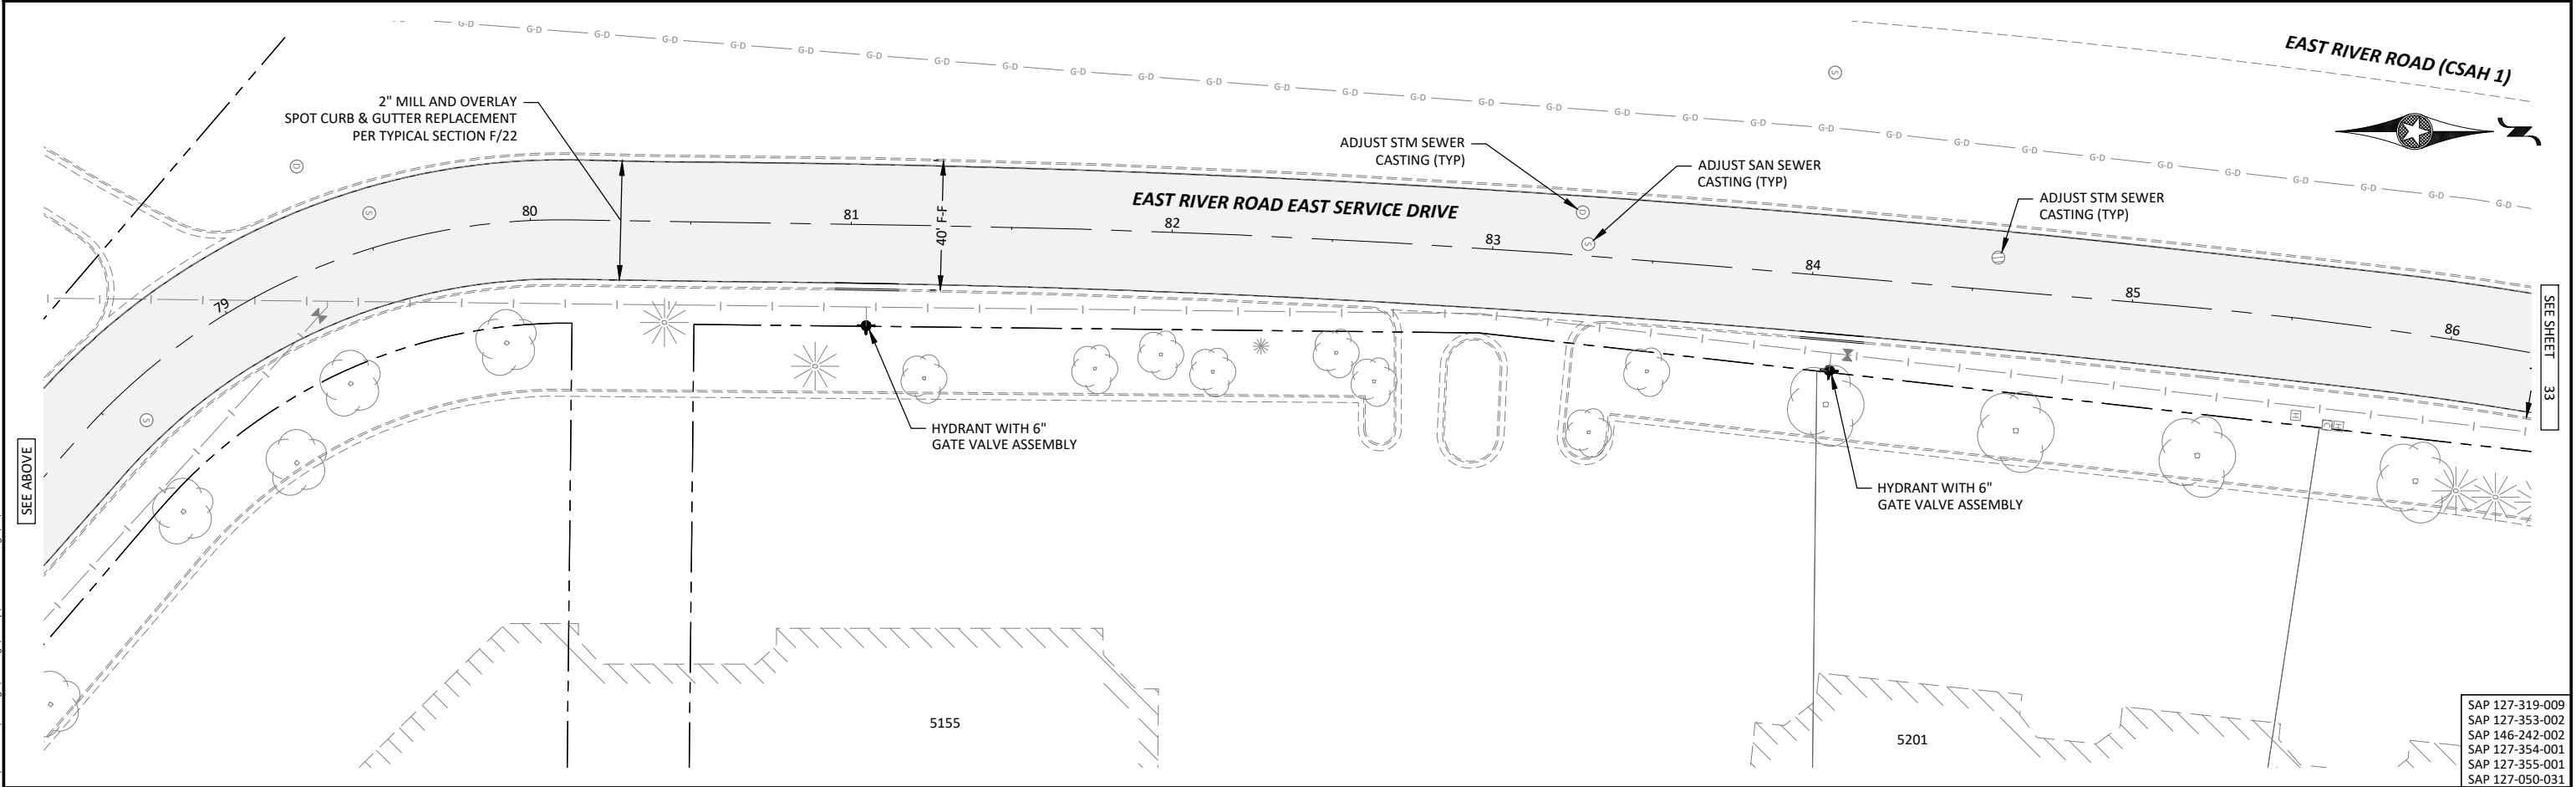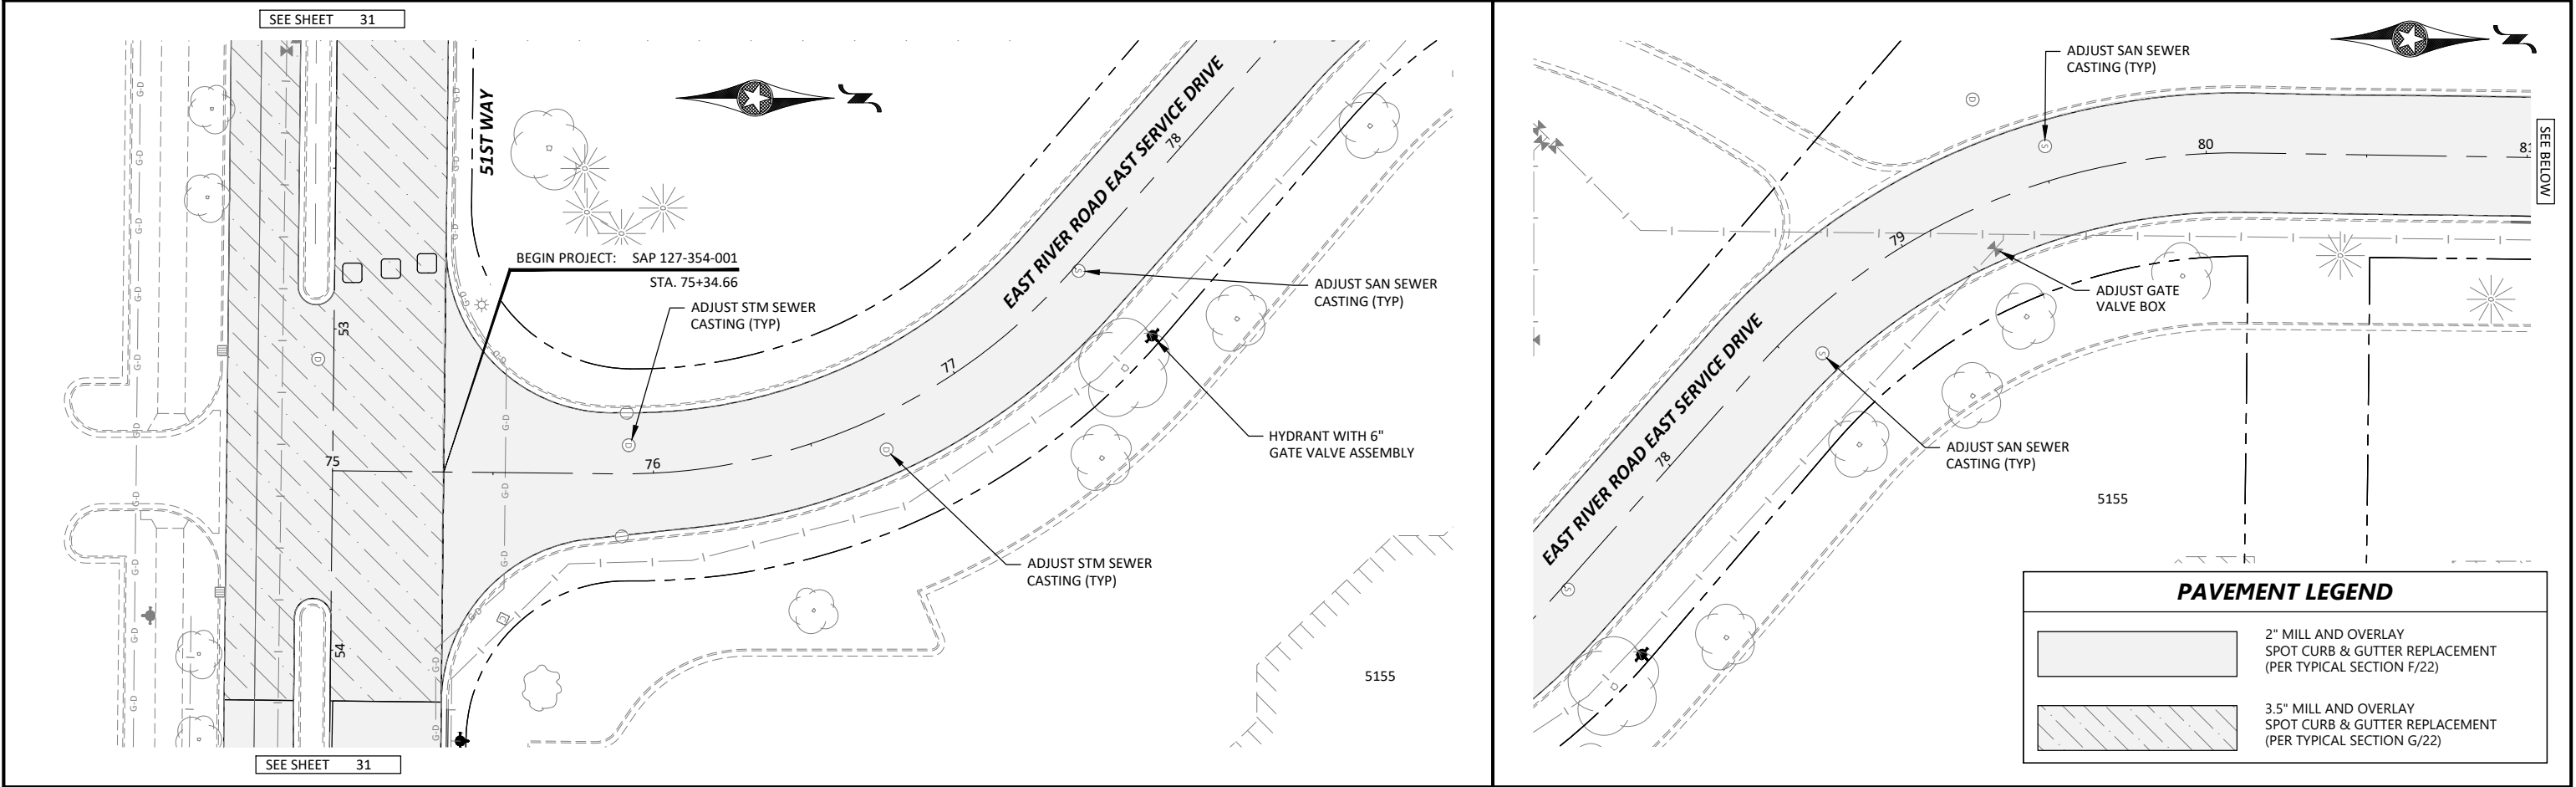


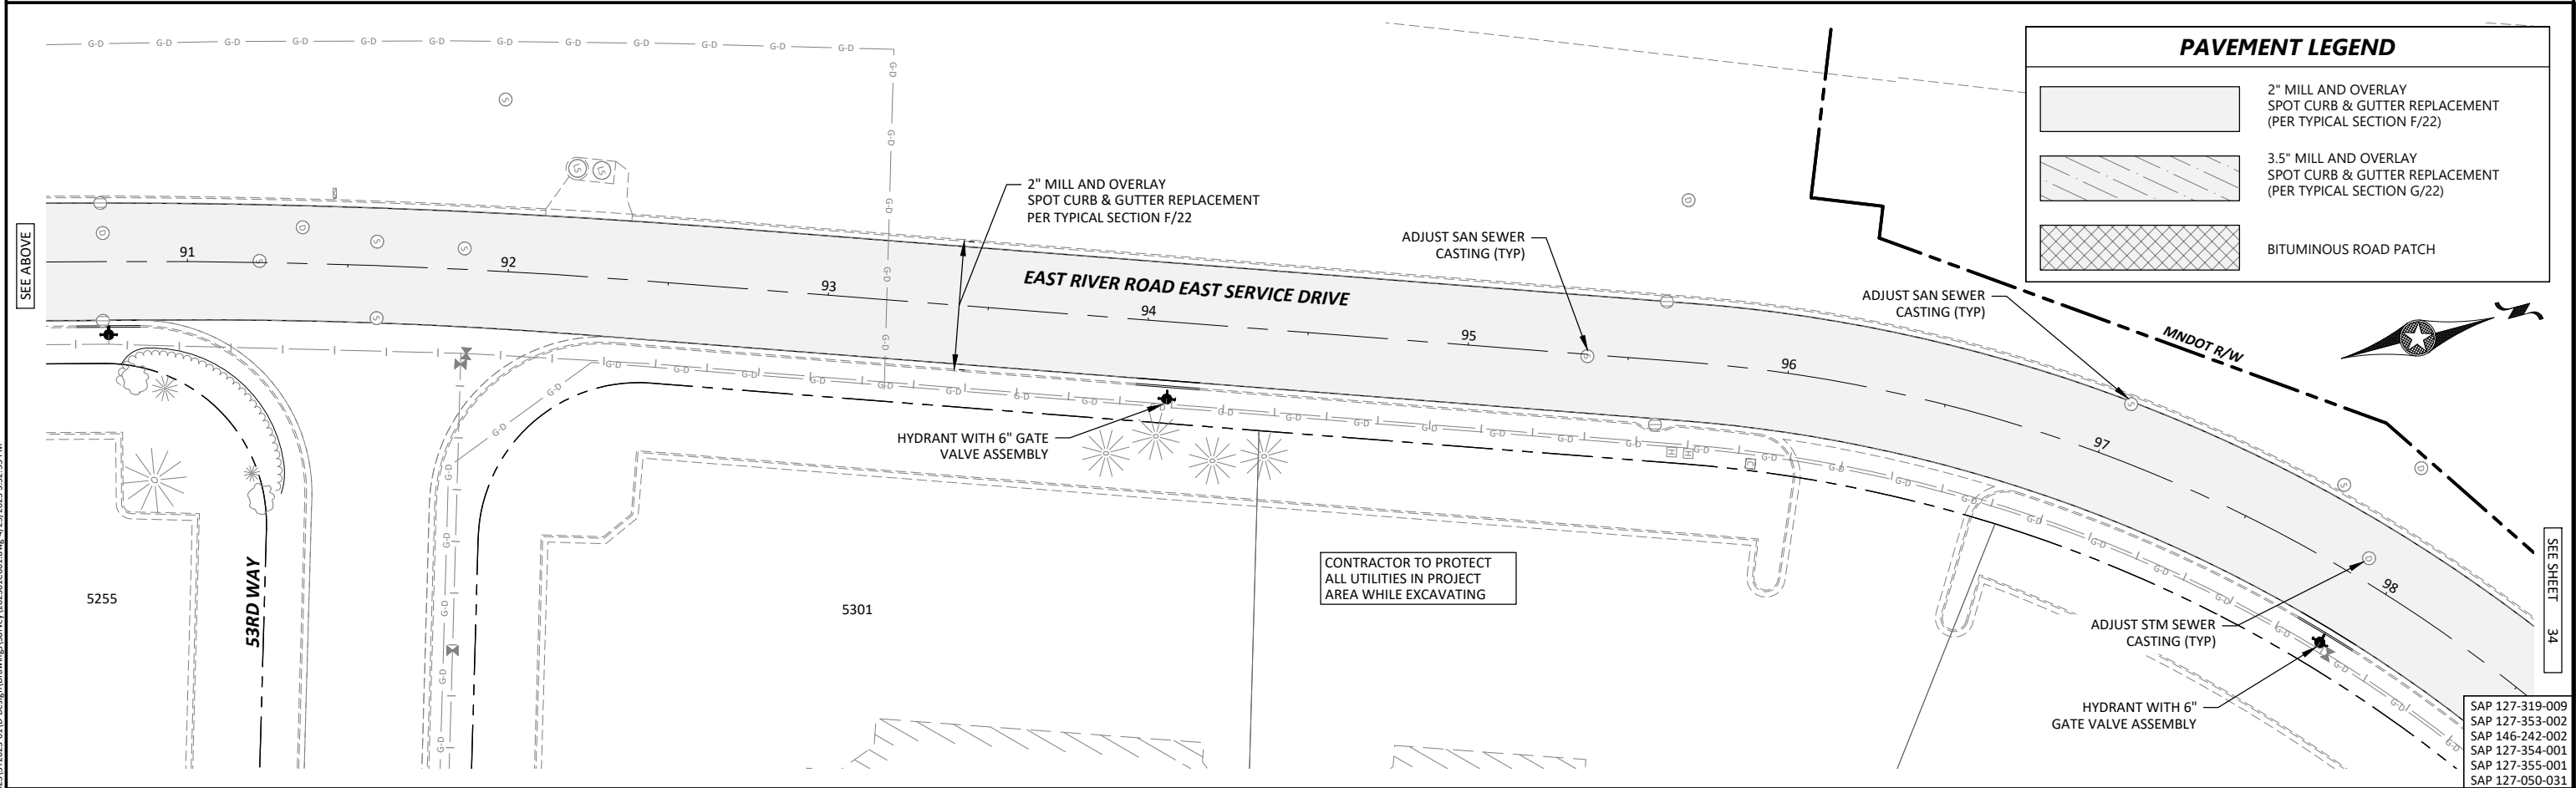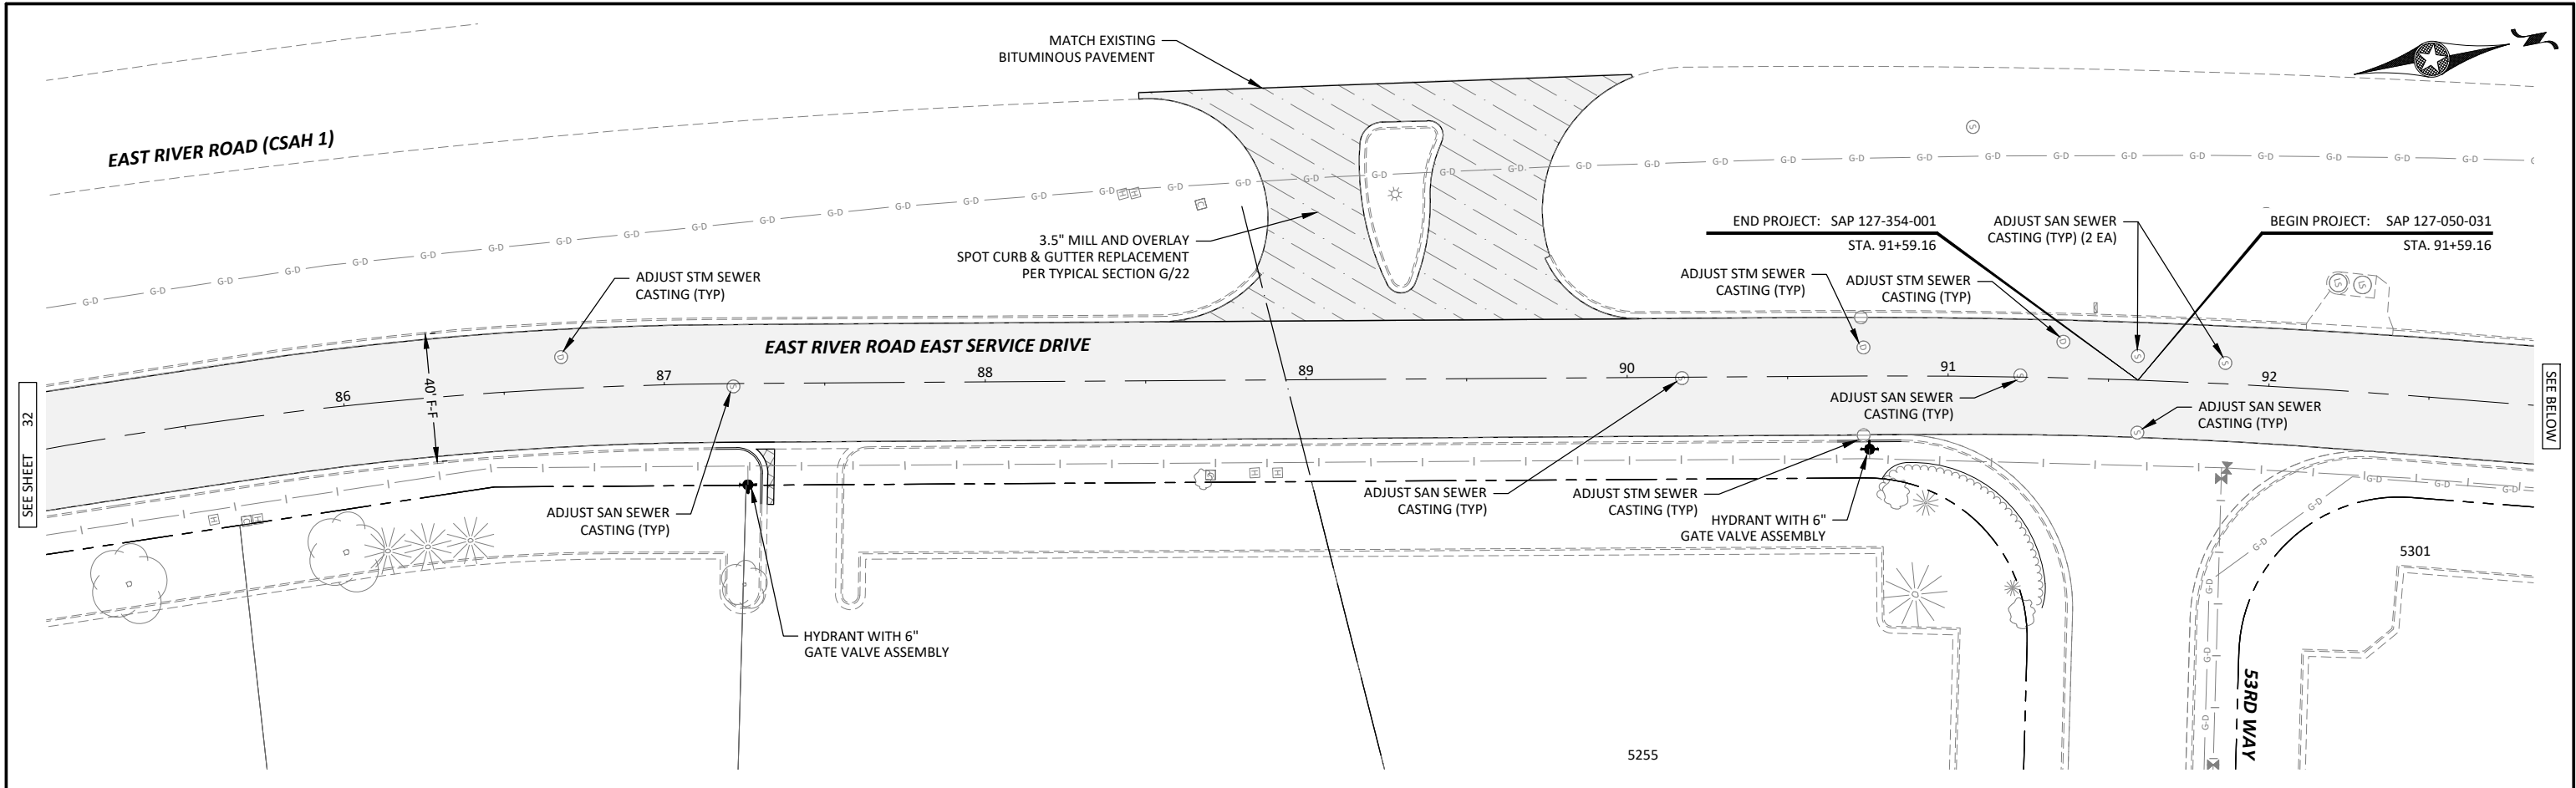

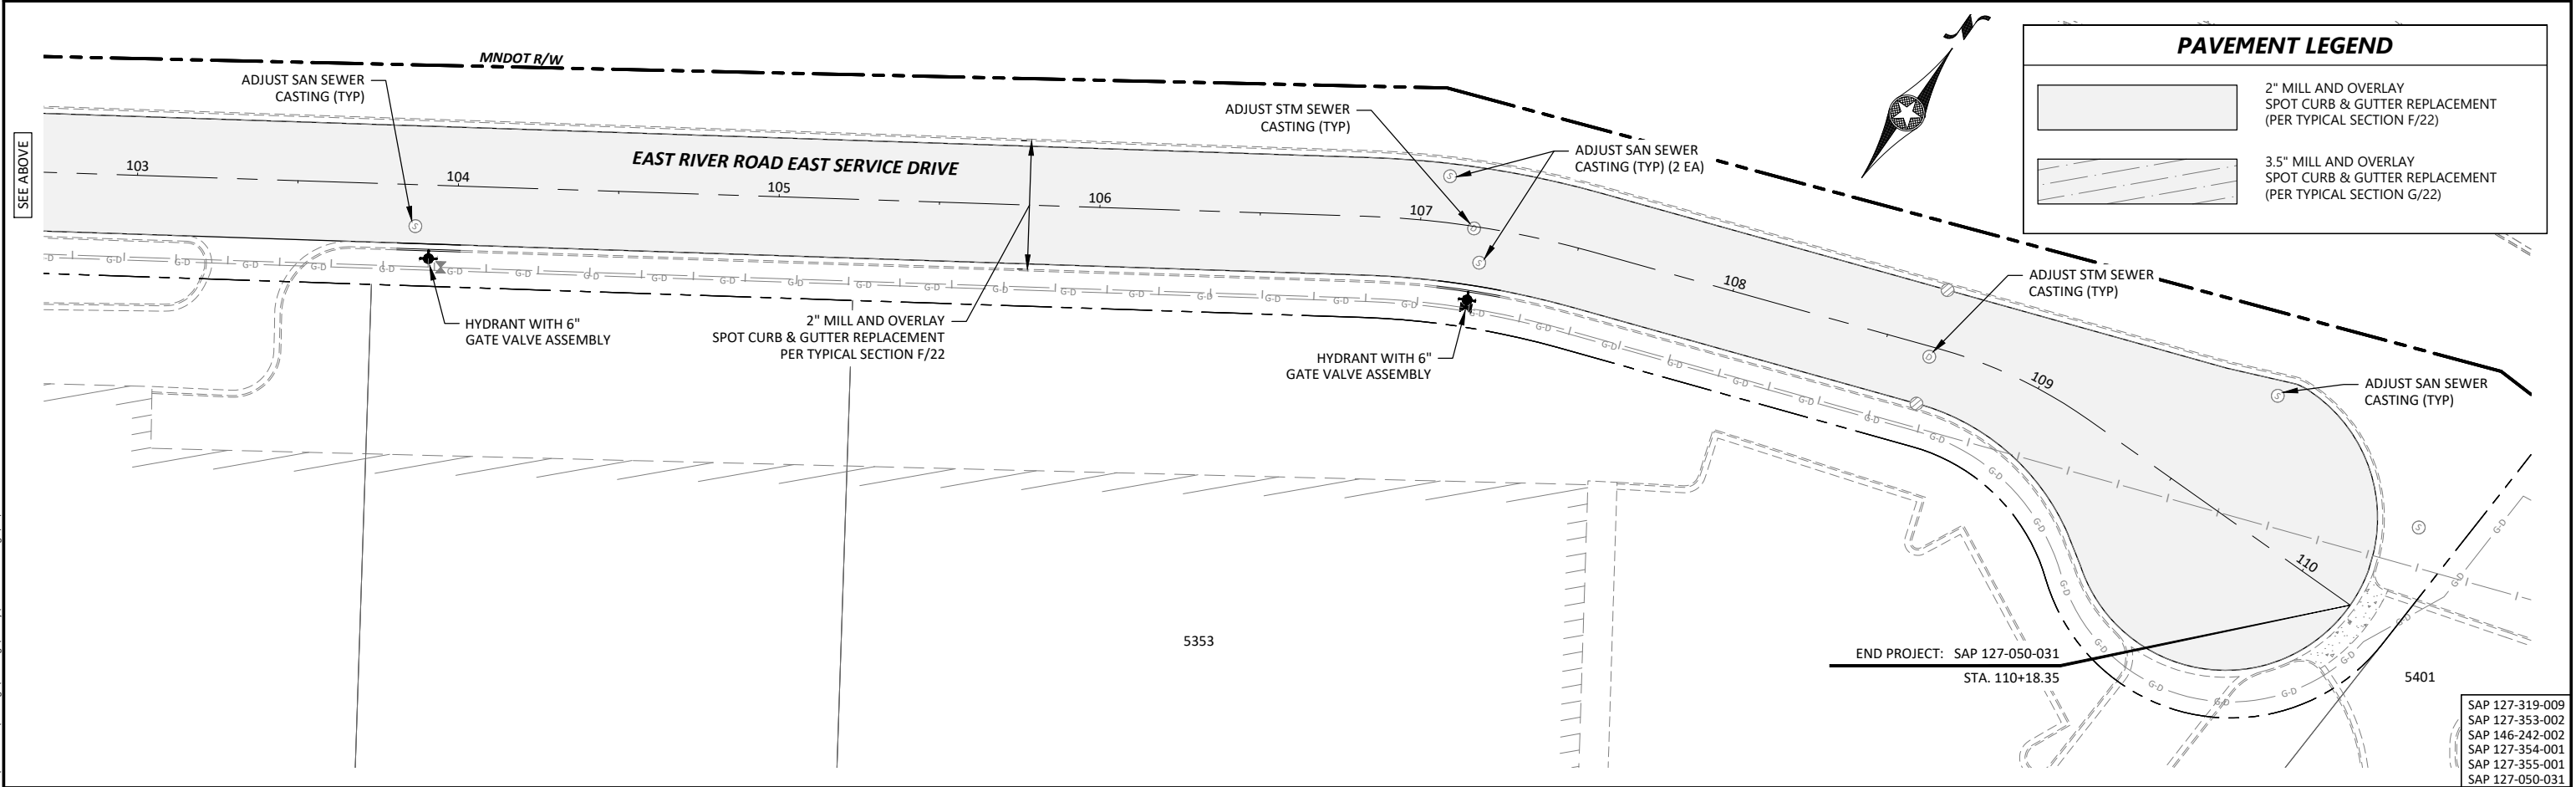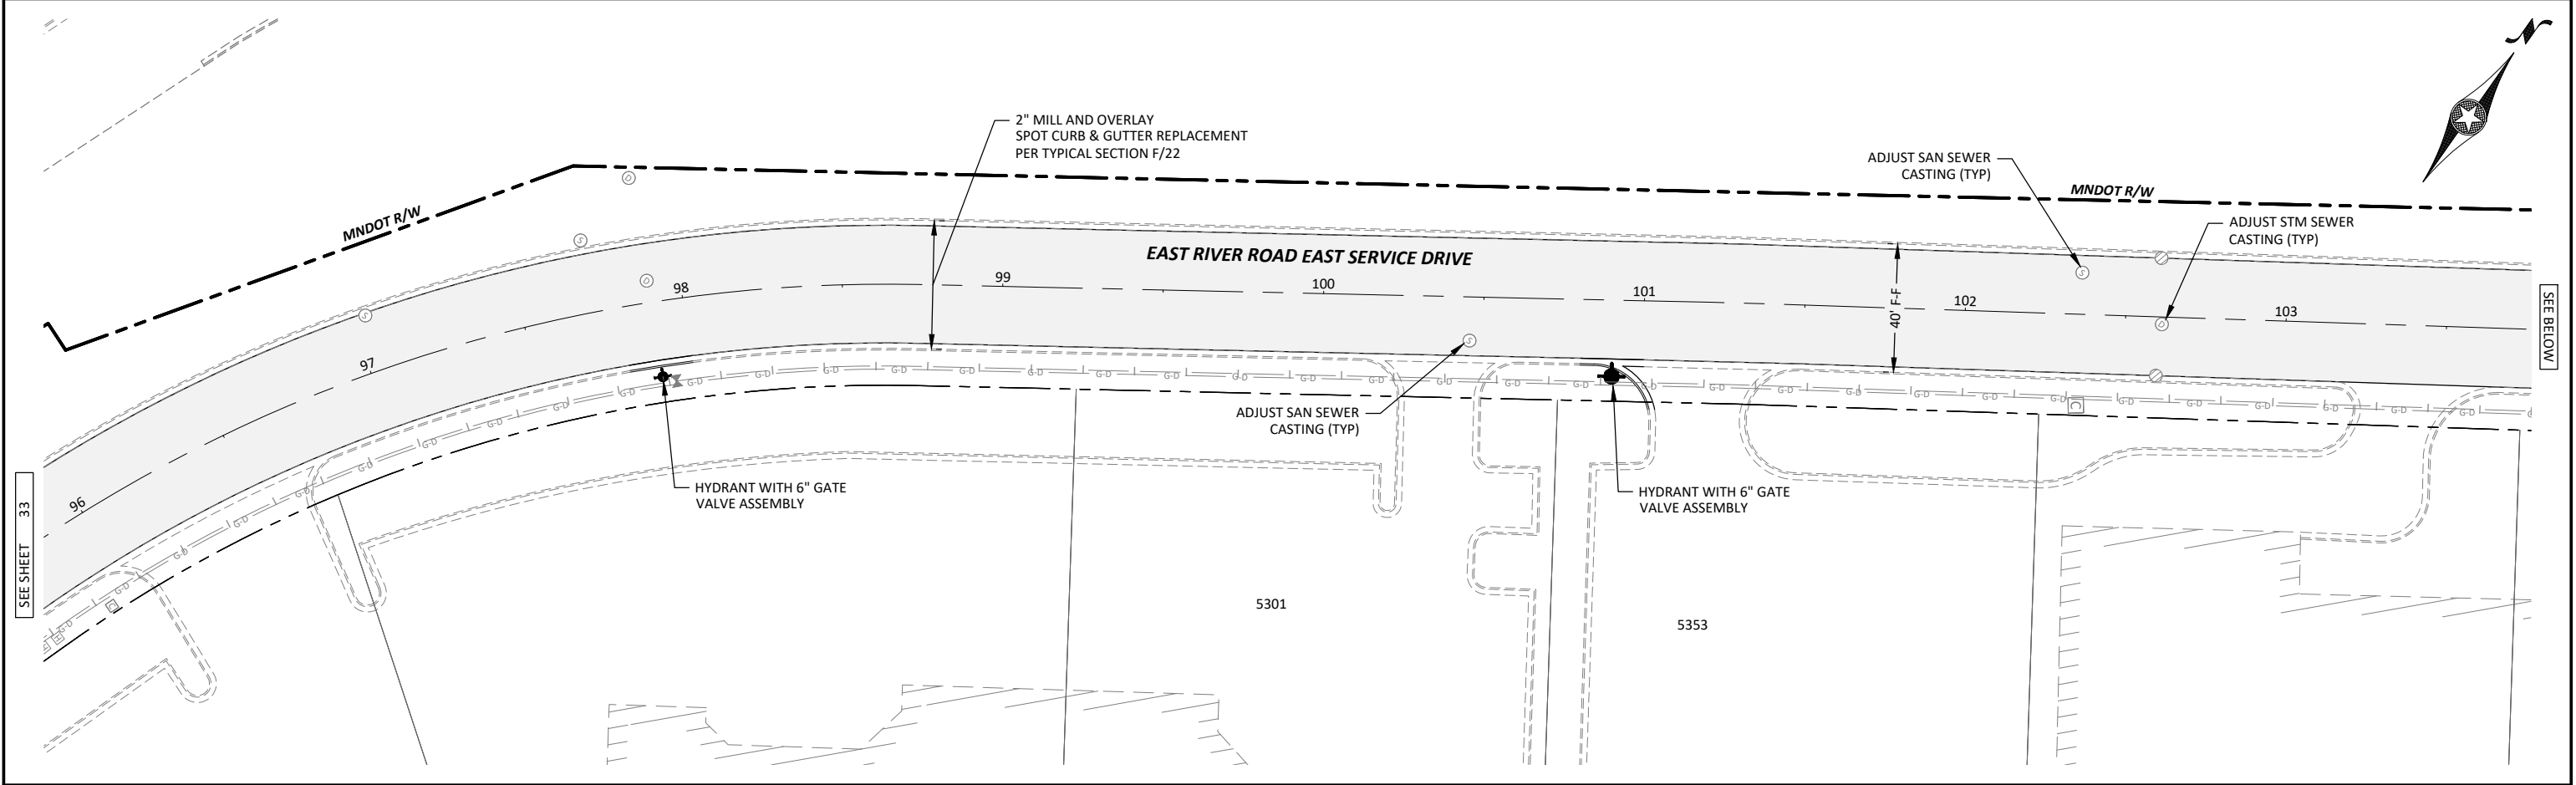

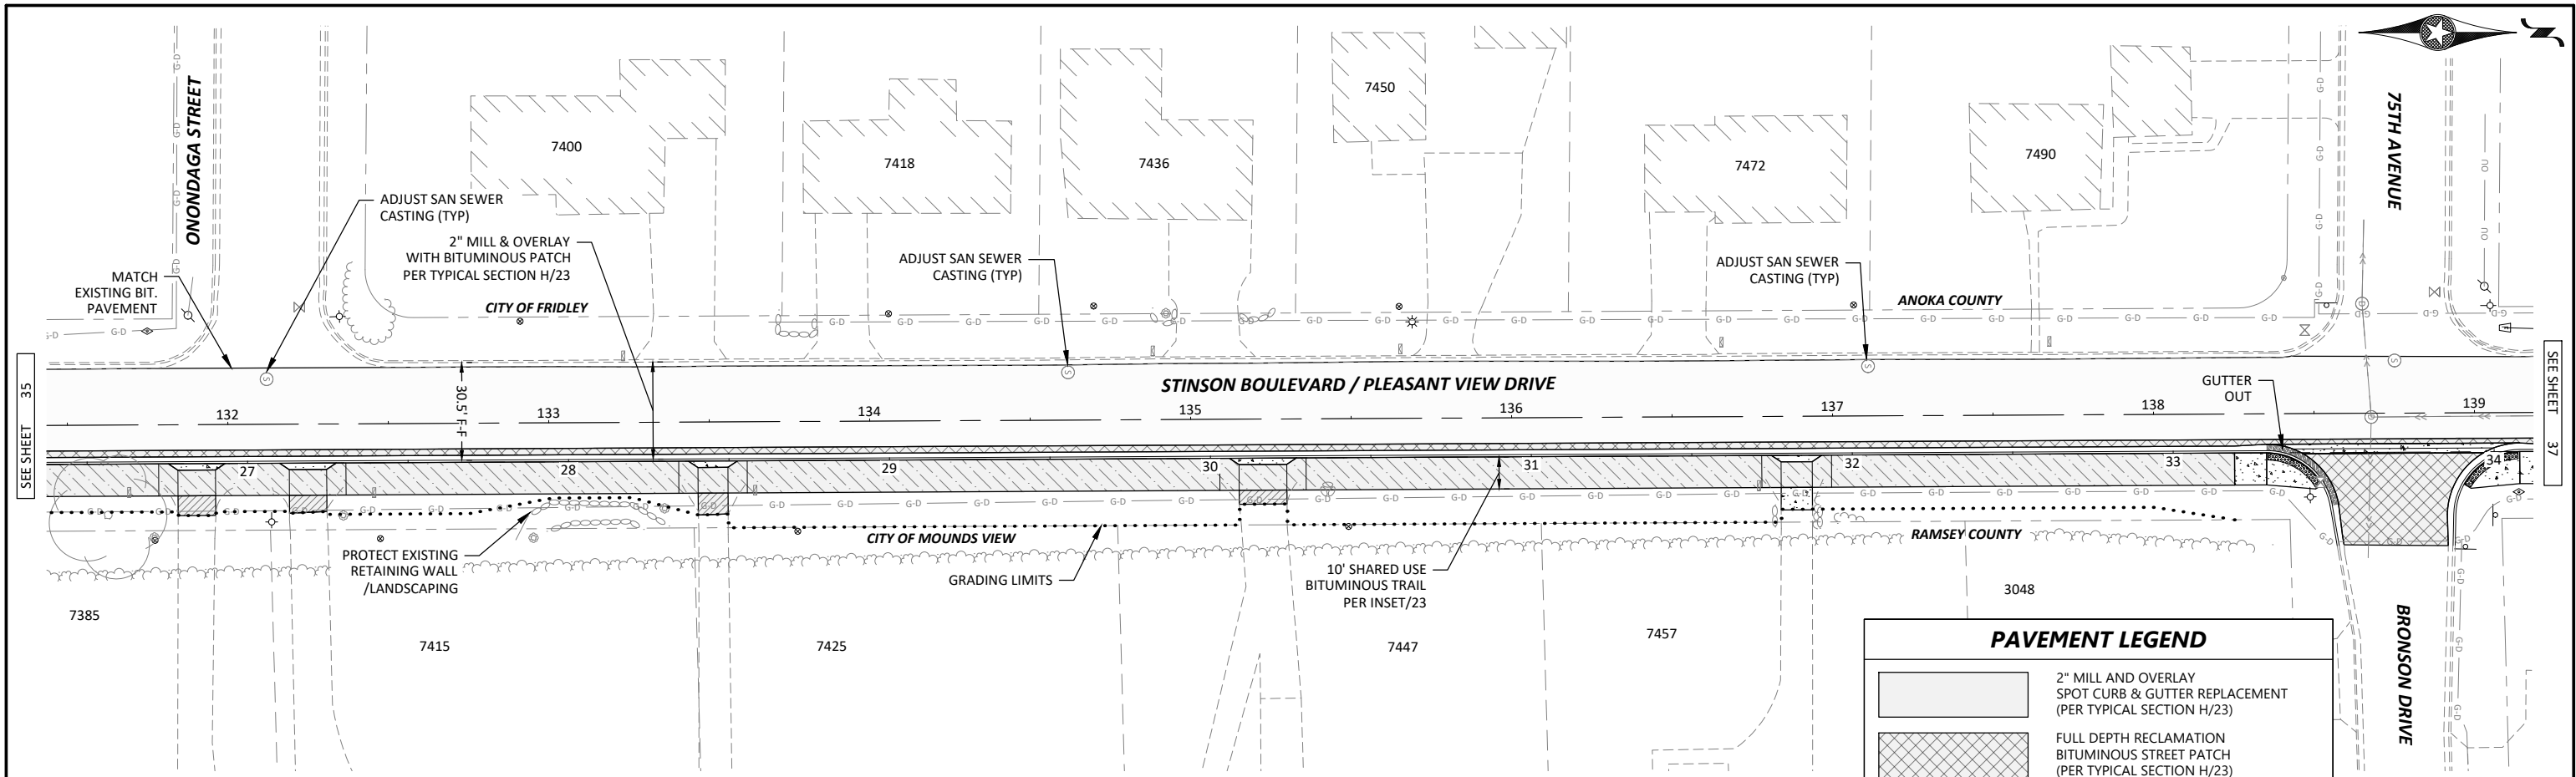


CONSTRUCTION NOTES:
1. MAILBOX RELOCATIONS TO BE IDENTIFIED AND MARKED BY ENGINEER IN THE FIELD.

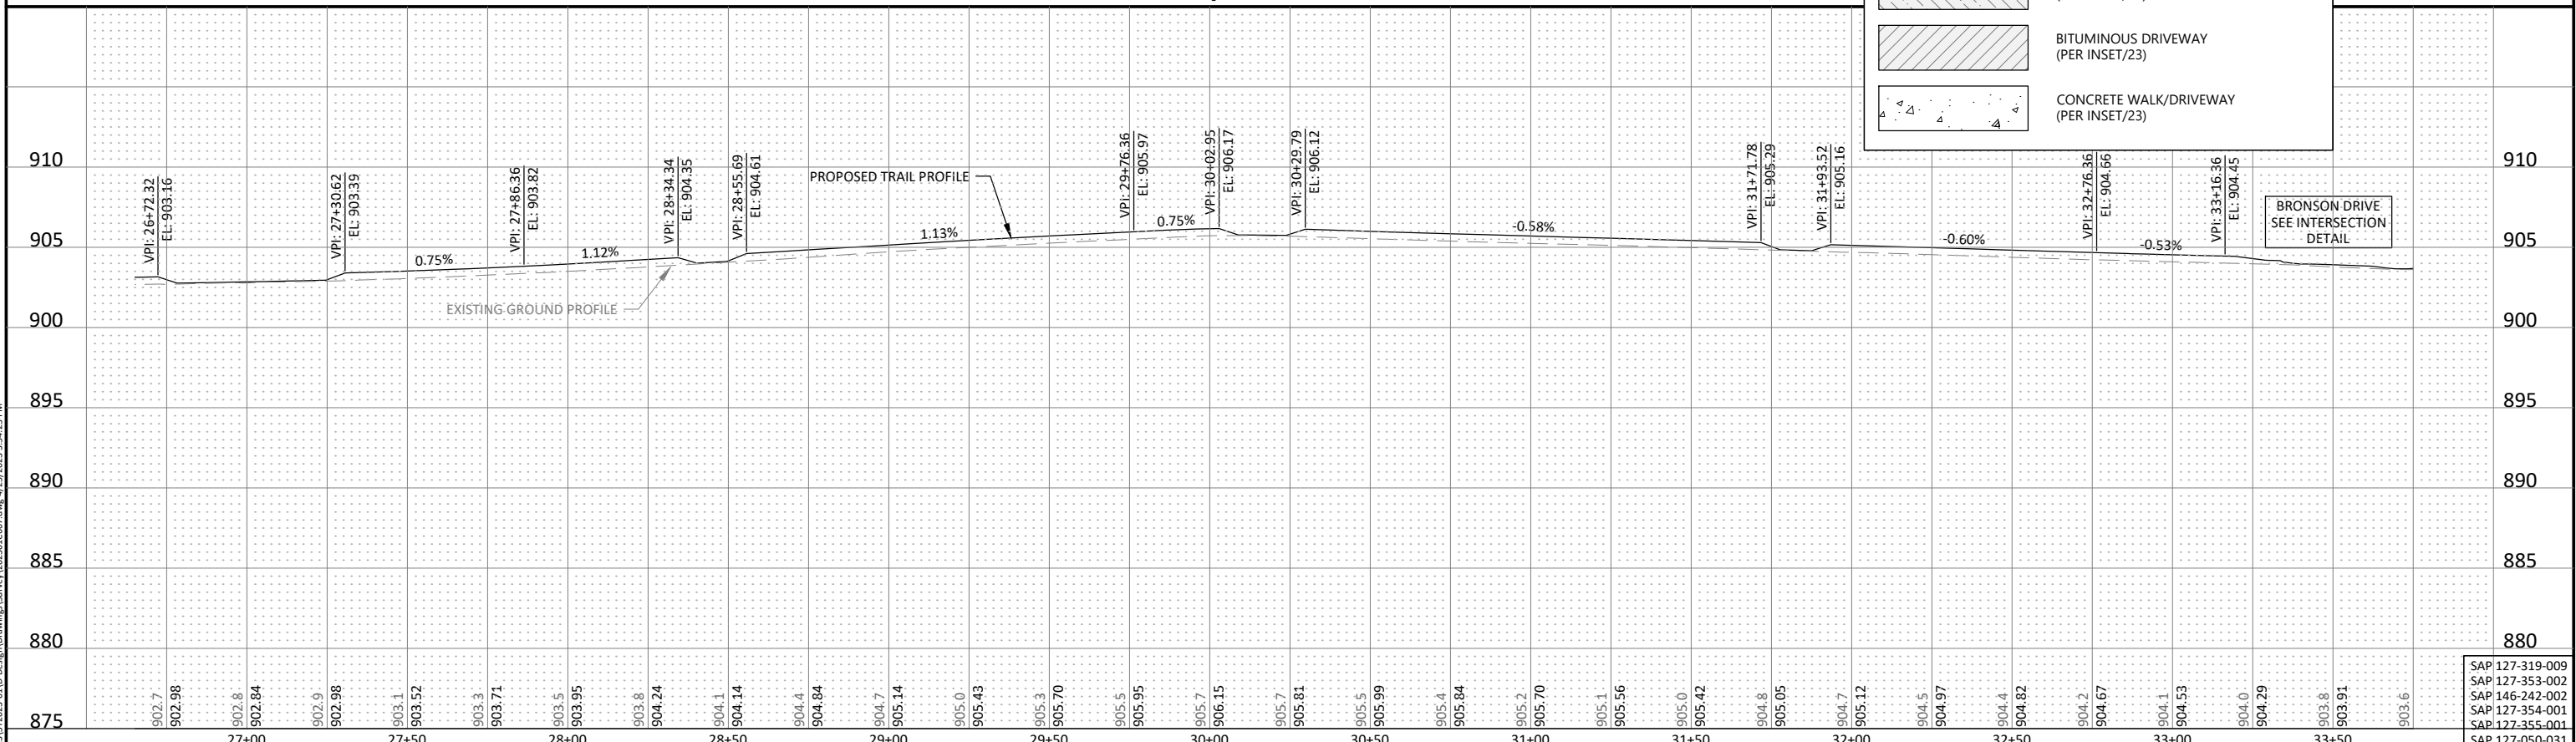

PAVEMENT LEGEND

- 2" MILL AND OVERLAY
SPOT CURB & GUTTER REPLACEMENT
(PER TYPICAL SECTION H/23)
- FULL DEPTH RECLAMATION
BITUMINOUS STREET PATCH
(PER TYPICAL SECTION H/23)
- BITUMINOUS TRAIL
(PER INSET/23)
- BITUMINOUS DRIVEWAY
(PER INSET/23)
- CONCRETE WALK/DRIVEWAY
(PER INSET/23)

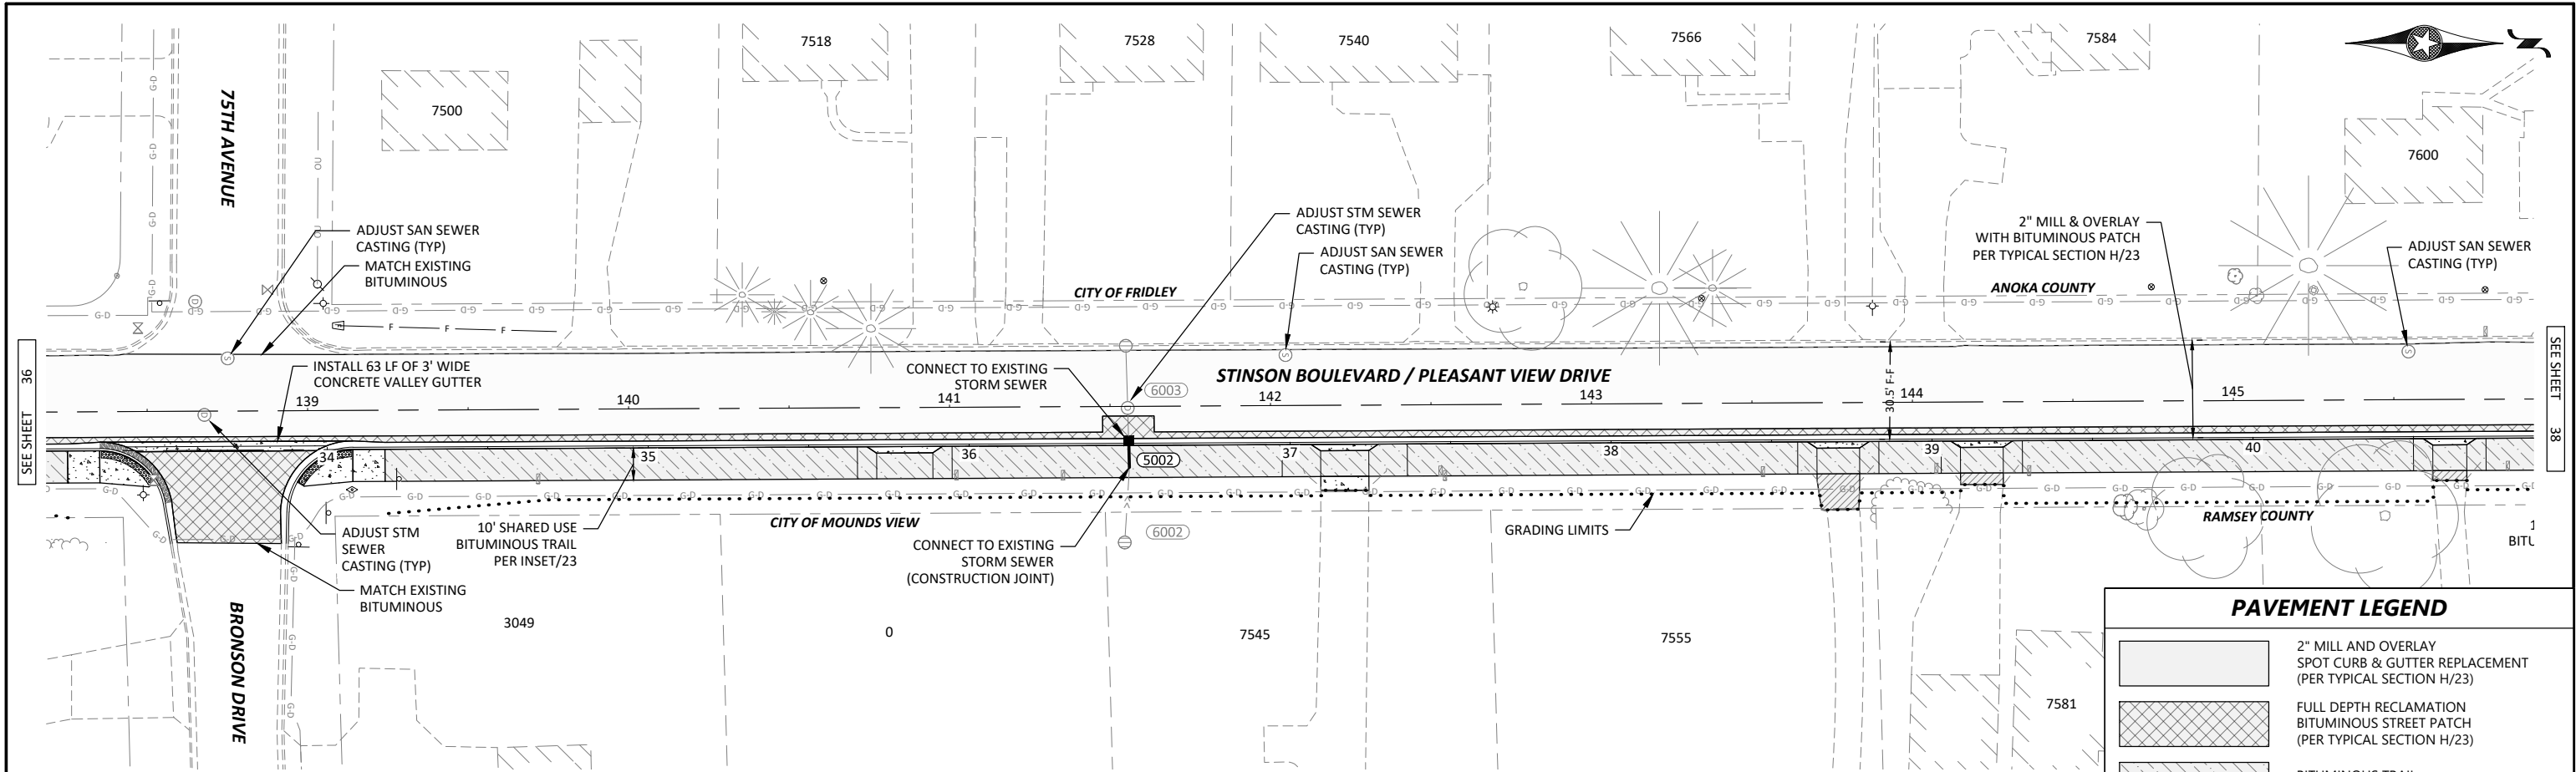




CONSTRUCTION NOTES:
1. MAILBOX RELOCATIONS TO BE IDENTIFIED AND MARKED BY ENGINEER IN THE FIELD.

STINSON BLVD / PLEASANT VIEW DR TRAIL

PAVEMENT LEGEND

[Pattern]	2" MILL AND OVERLAY SPOT CURB & GUTTER REPLACEMENT (PER TYPICAL SECTION H/23)
[Pattern]	FULL DEPTH RECLAMATION BITUMINOUS STREET PATCH (PER TYPICAL SECTION H/23)
[Pattern]	BITUMINOUS TRAIL (PER INSET/23)
[Pattern]	BITUMINOUS DRIVEWAY (PER INSET/23)
[Pattern]	CONCRETE WALK/DRIVEWAY (PER INSET/23)



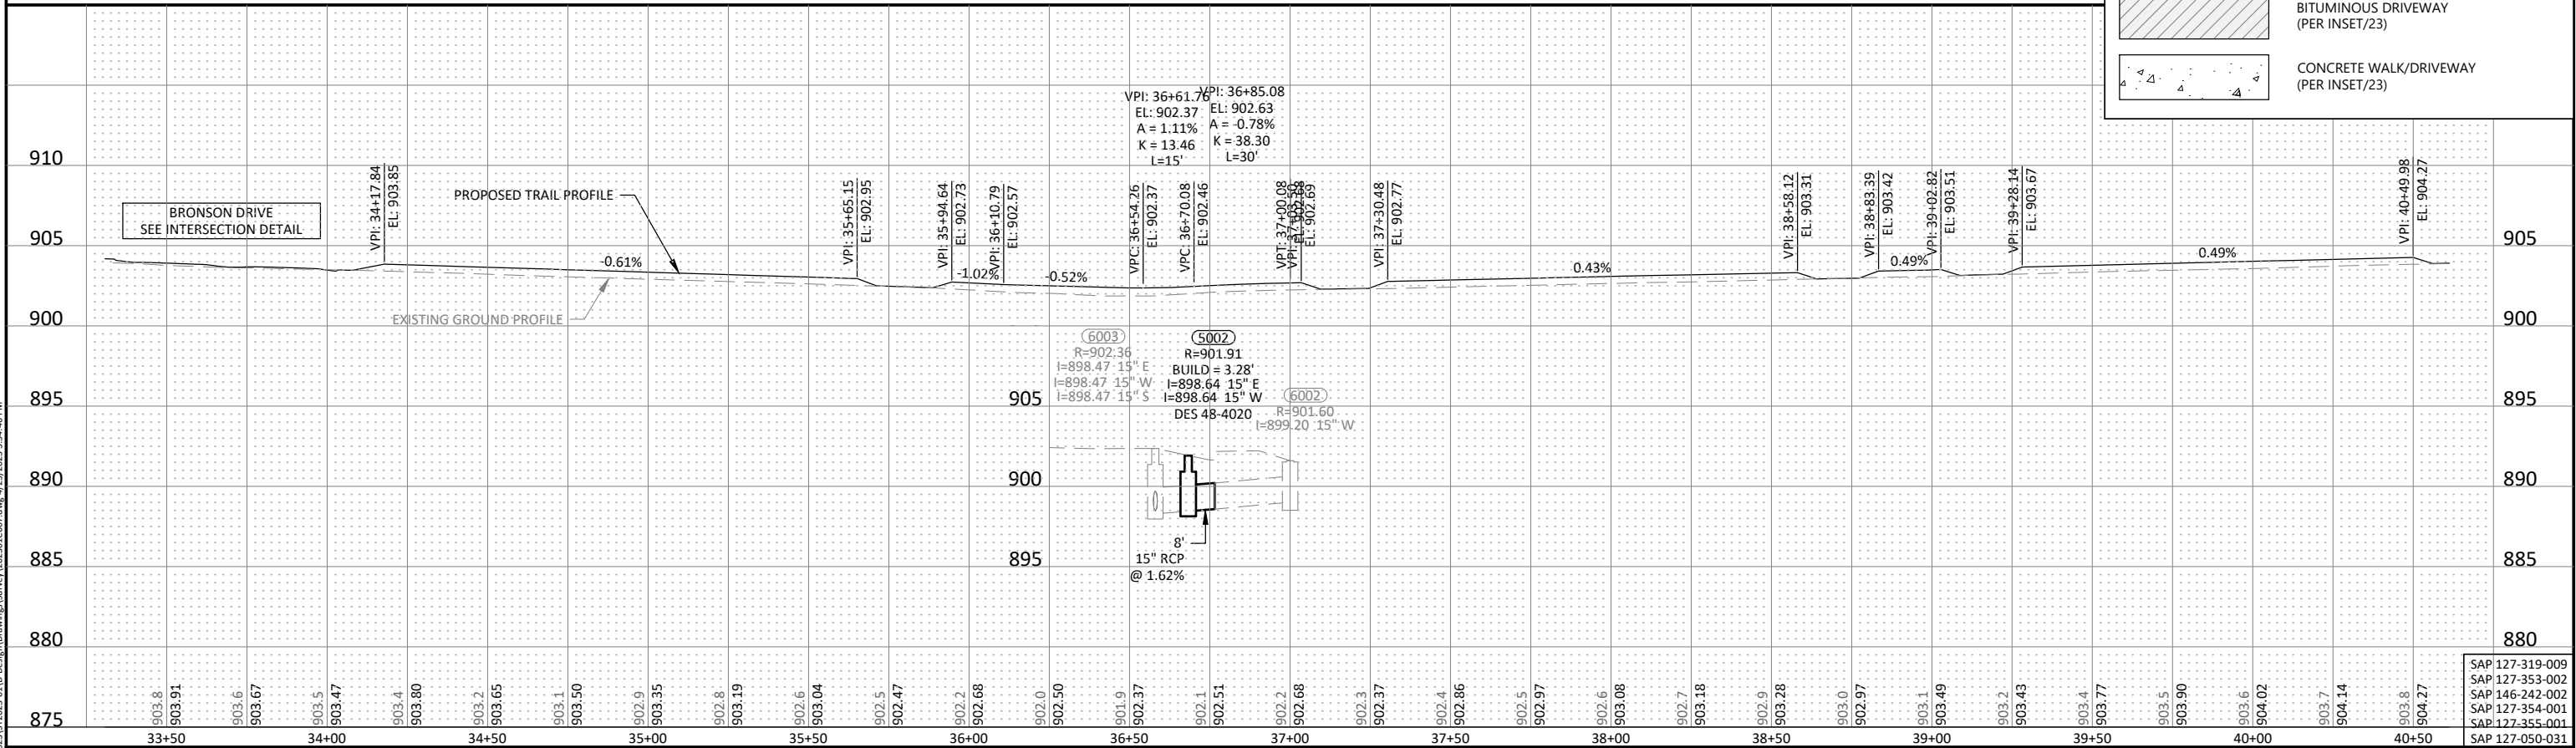


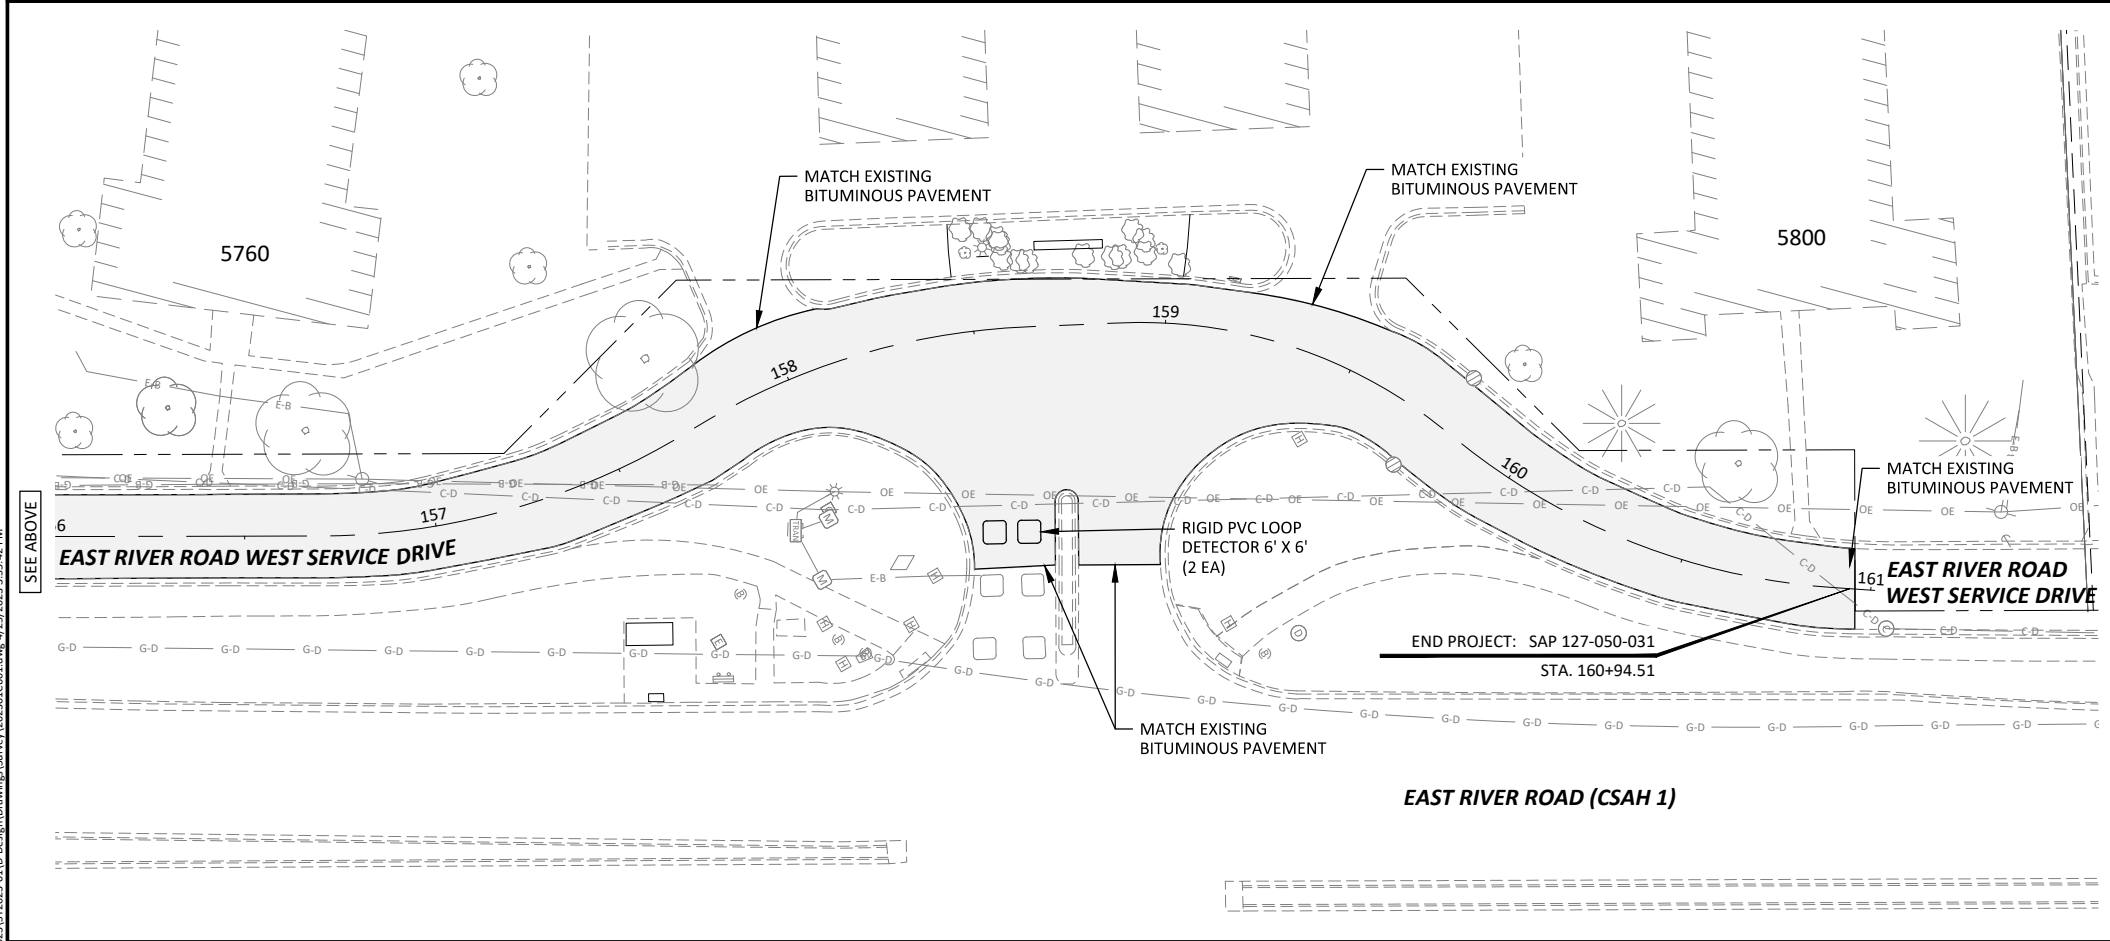
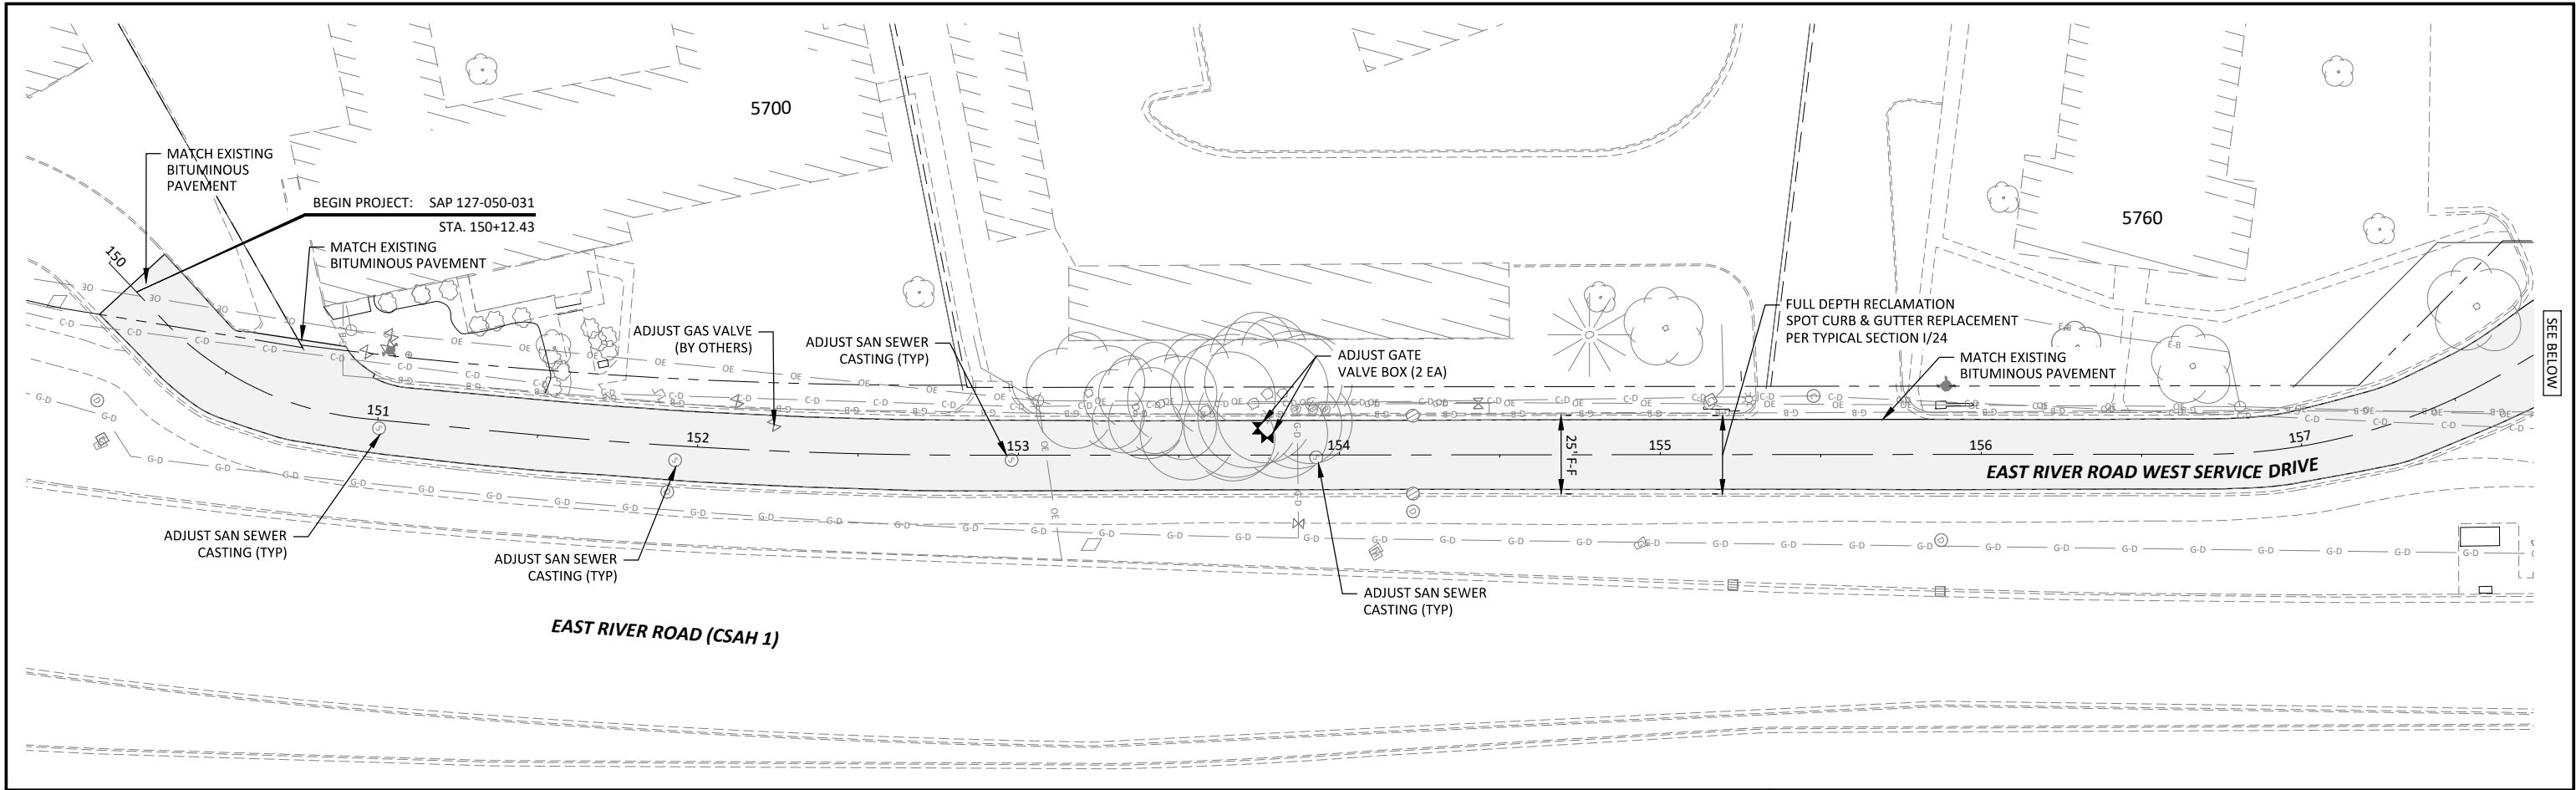


PAVEMENT LEGEND	
	FULL DEPTH RECLAMATION SPOT CURB & GUTTER REPLACEMENT (PER TYPICAL SECTION 1/24)



\\Engineering\Projects\3123\S172023-01\Design\Drawings\Survey\202301\CD01.dwg, 4/25/2023 3:55:42 PM

 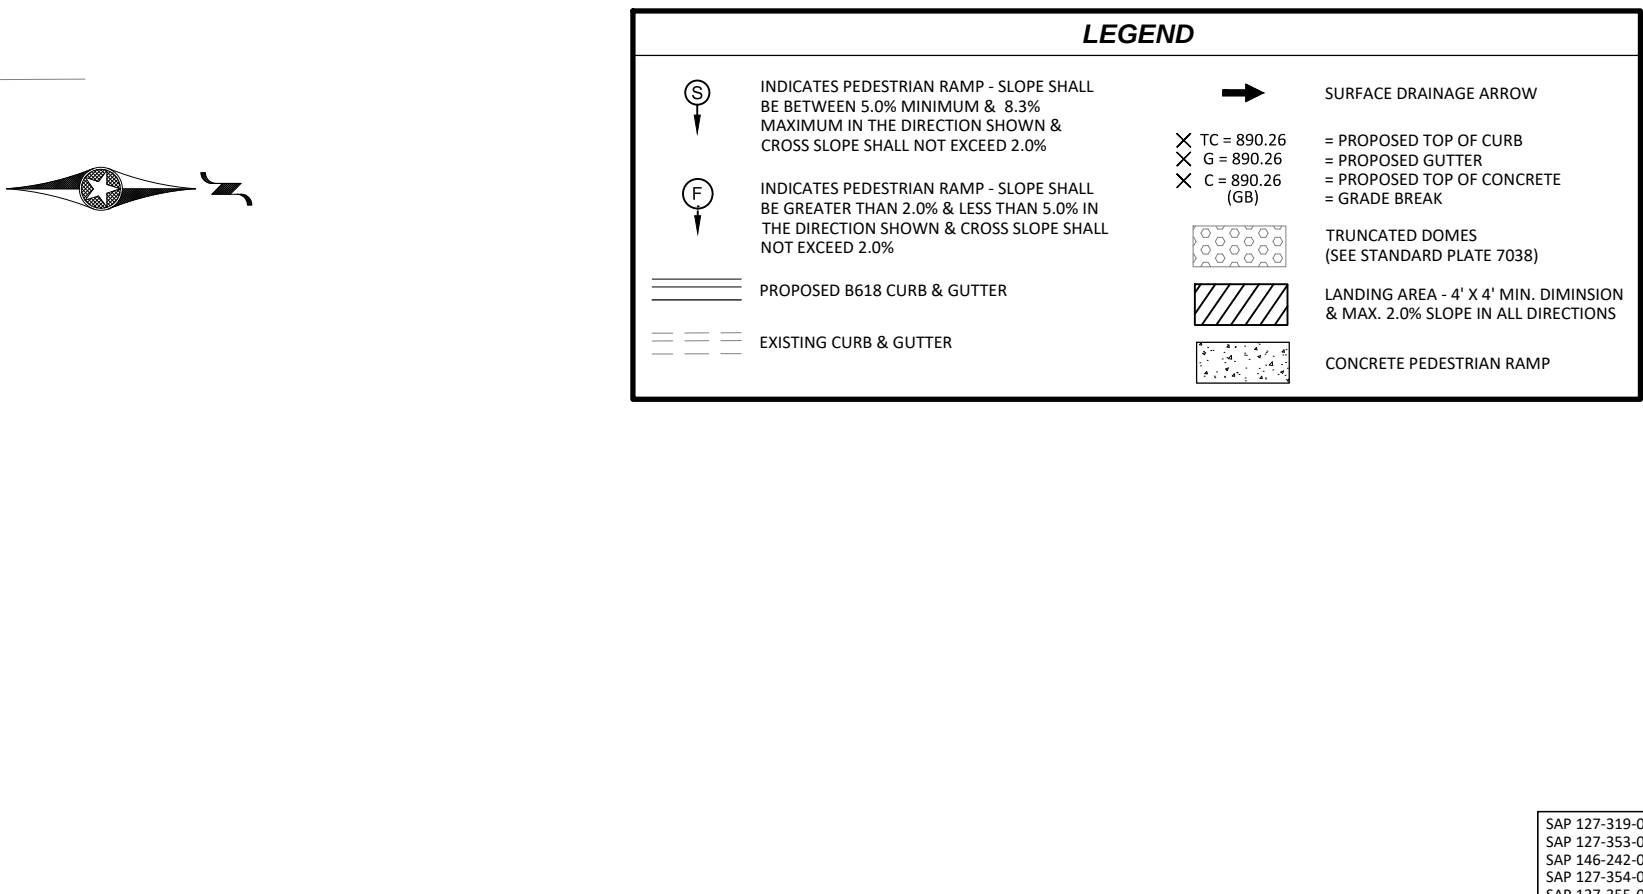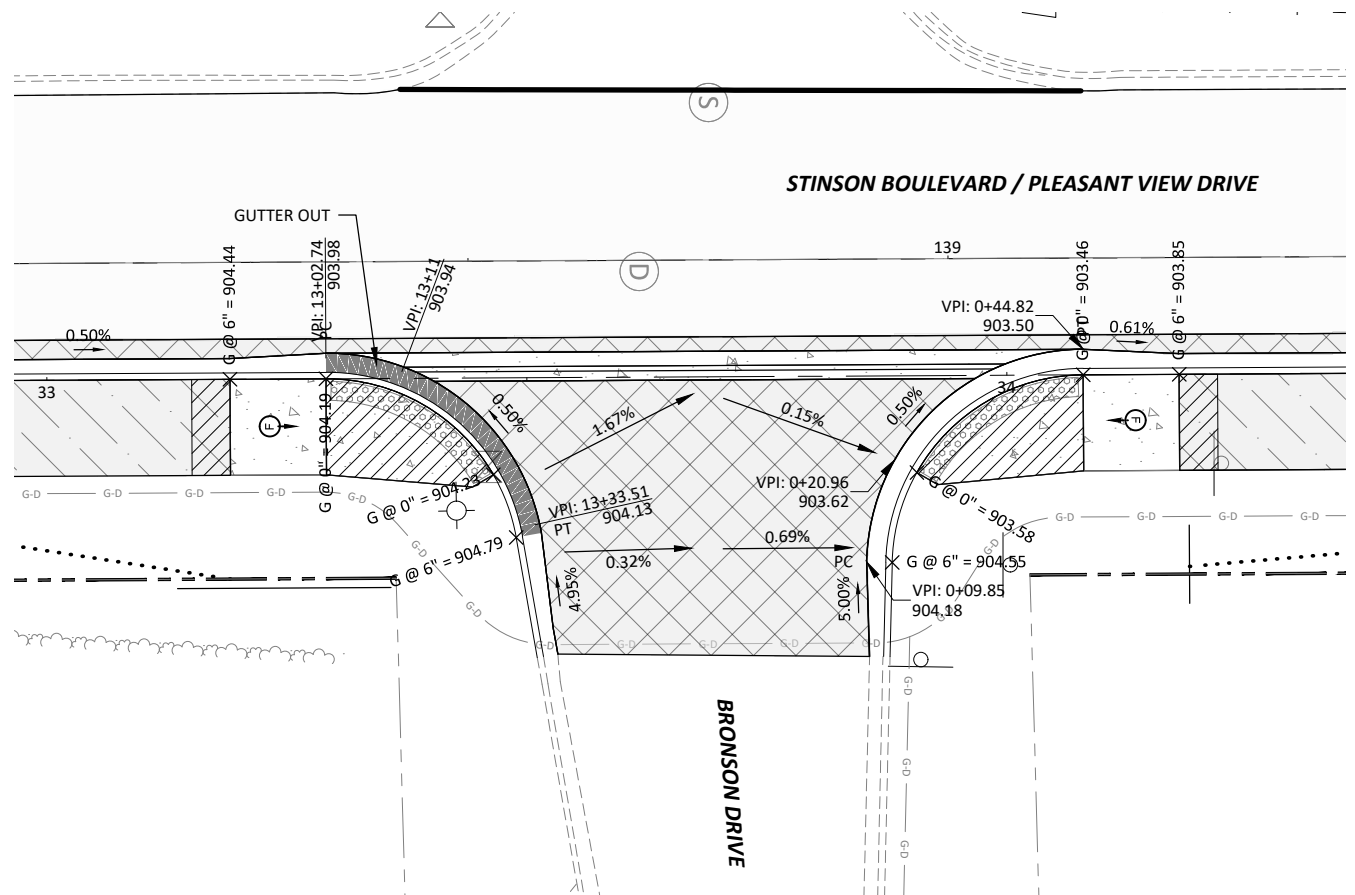


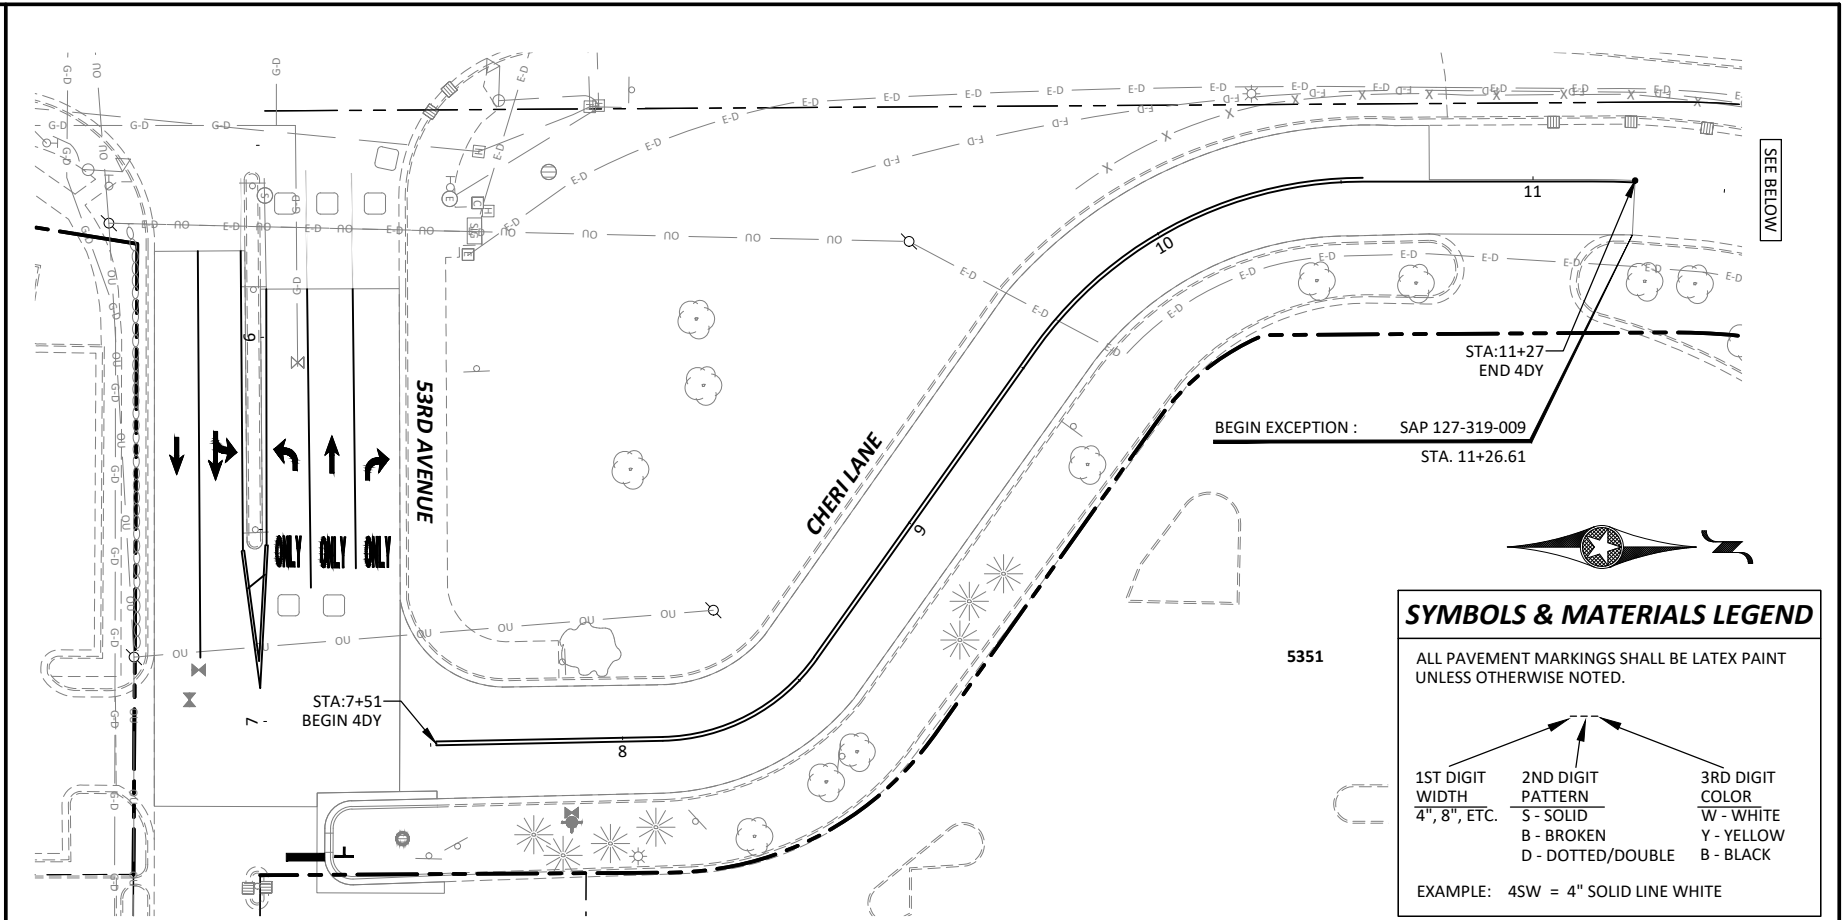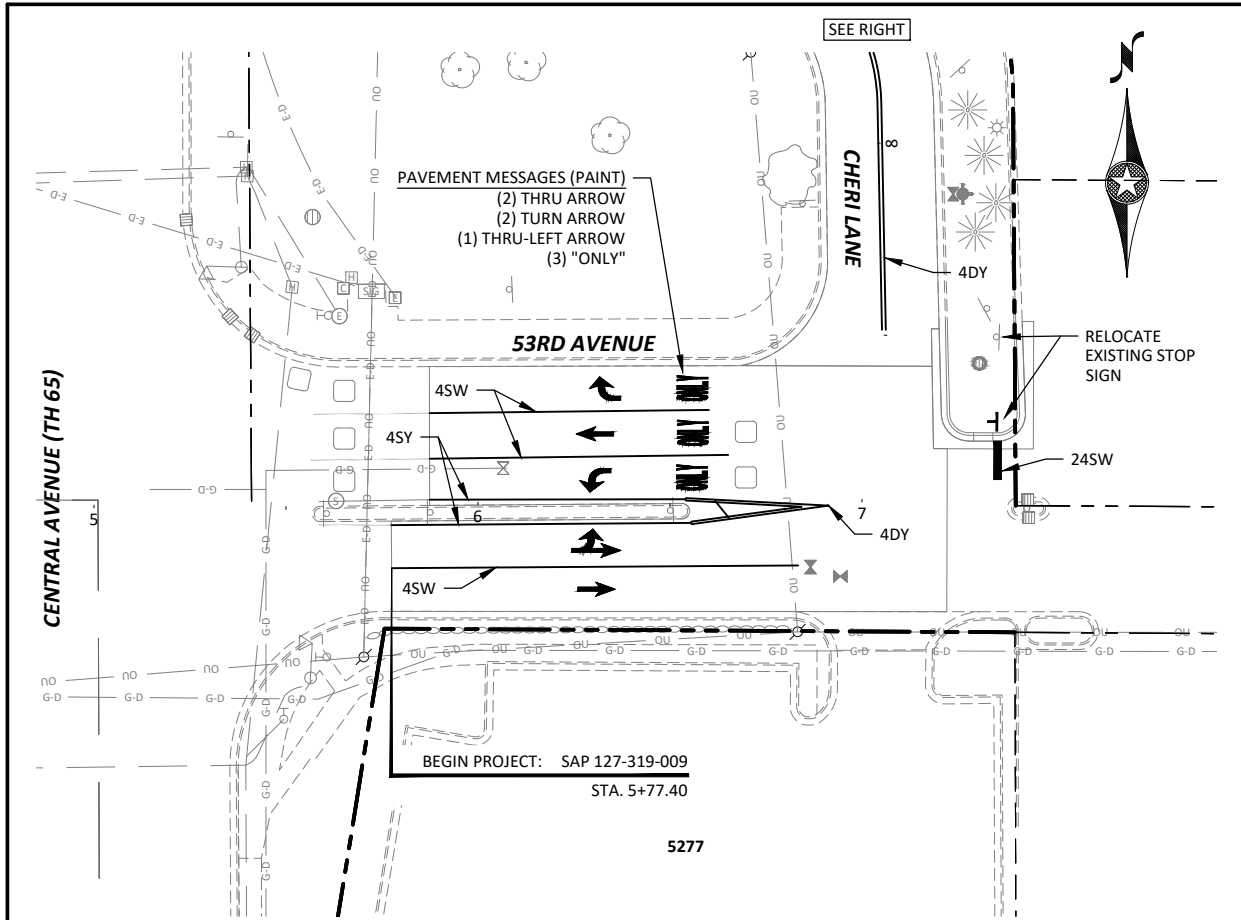

SYMBOLS & MATERIALS LEGEND

ALL PAVEMENT MARKINGS SHALL BE LATEX PAINT UNLESS OTHERWISE NOTED.

1ST DIGIT WIDTH 4", 8", ETC.	2ND DIGIT PATTERN S - SOLID B - BROKEN D - DOTTED/DOUBLE	3RD DIGIT COLOR W - WHITE Y - YELLOW B - BLACK
EXAMPLE: 4SW = 4" SOLID LINE WHITE		



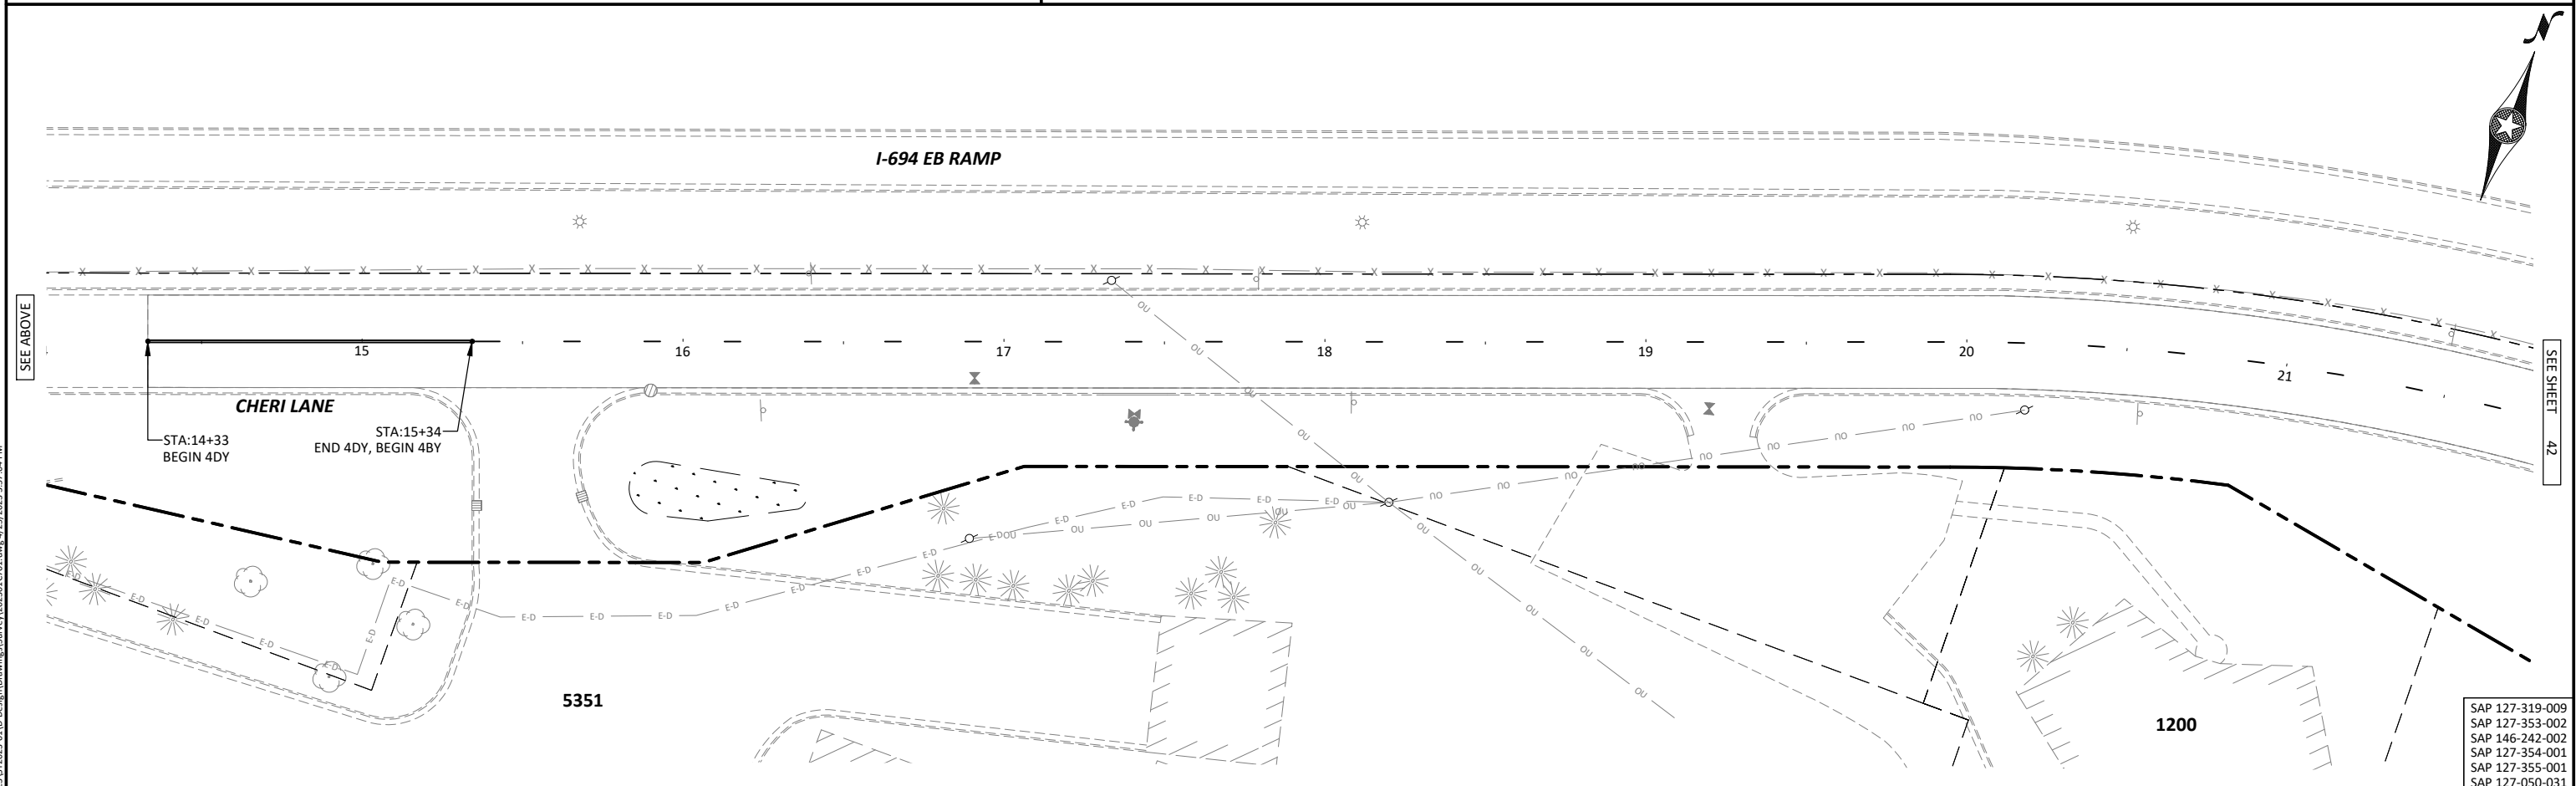


SYMBOLS & MATERIALS LEGEND

ALL PAVEMENT MARKINGS SHALL BE LATEX PAINT UNLESS OTHERWISE NOTED.

1ST DIGIT WIDTH 4", 8", ETC.	2ND DIGIT PATTERN S - SOLID B - BROKEN D - DOTTED/DOUBLE	3RD DIGIT COLOR W - WHITE Y - YELLOW B - BLACK
------------------------------------	--	--

EXAMPLE: 4SW = 4" SOLID LINE WHITE

 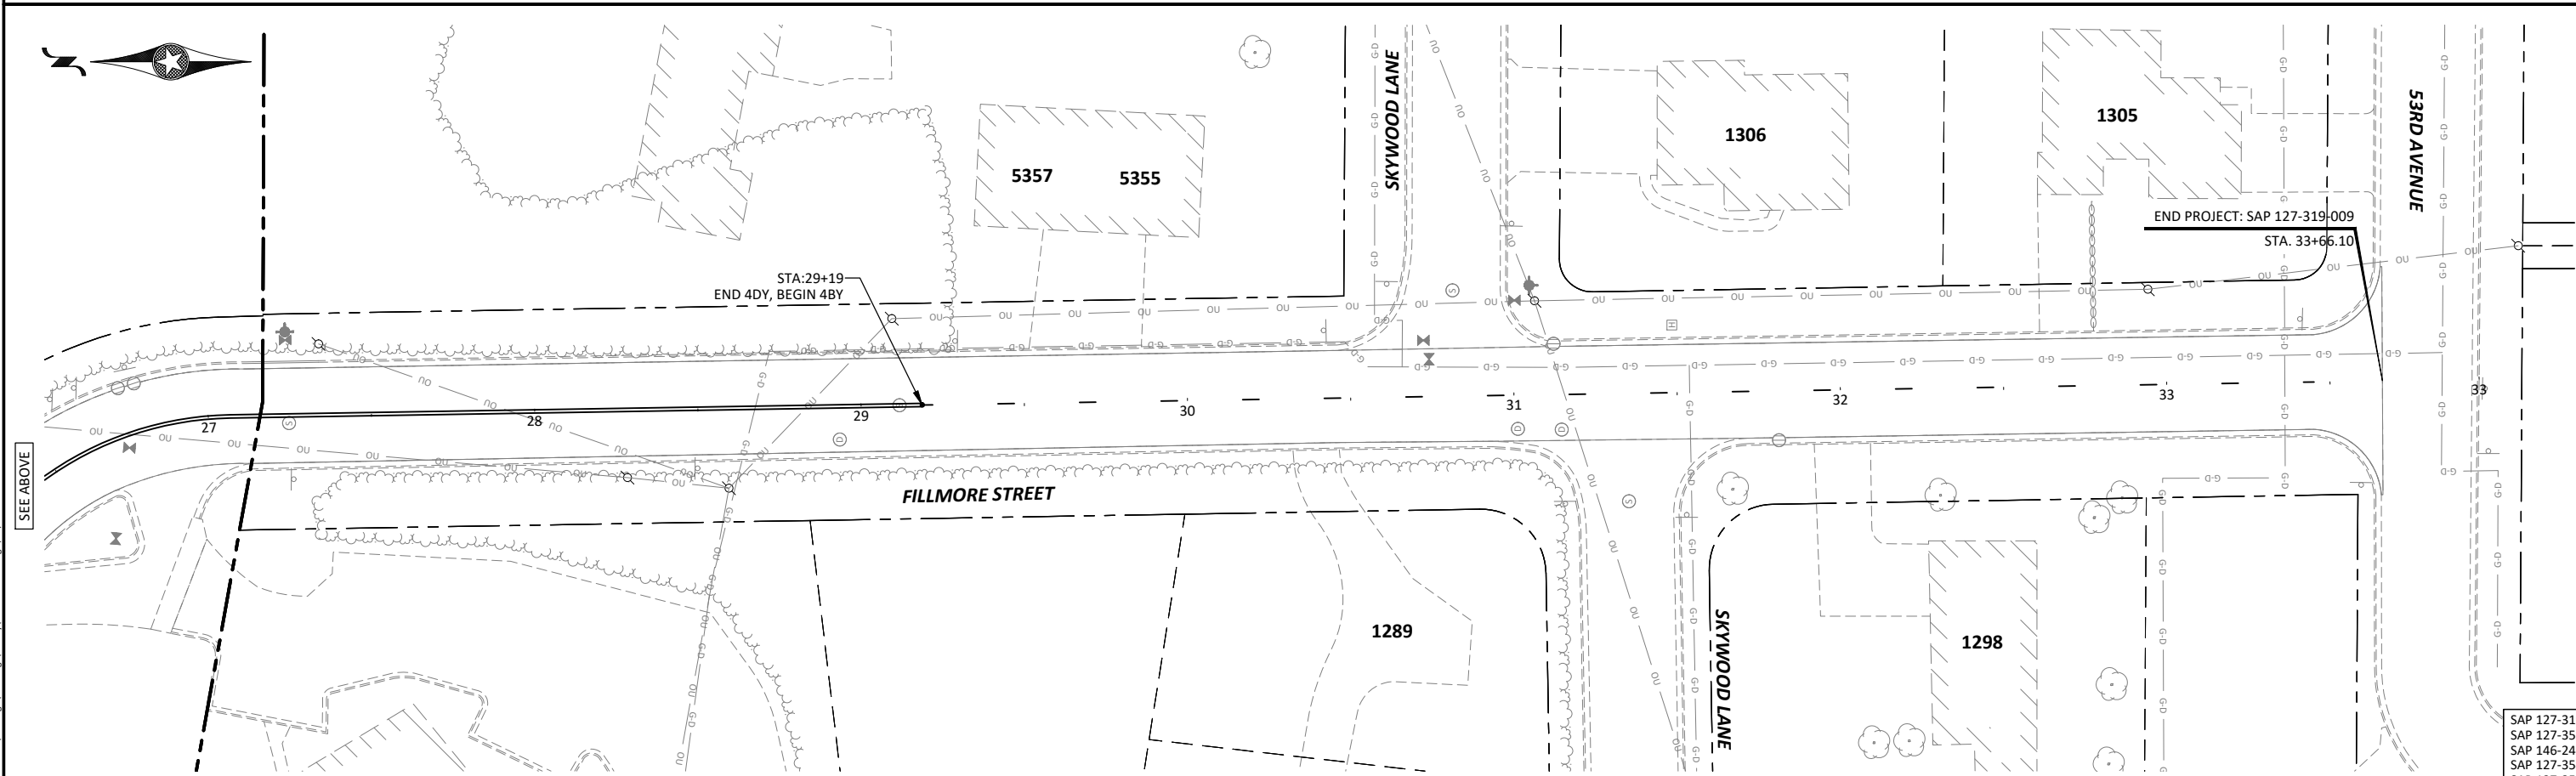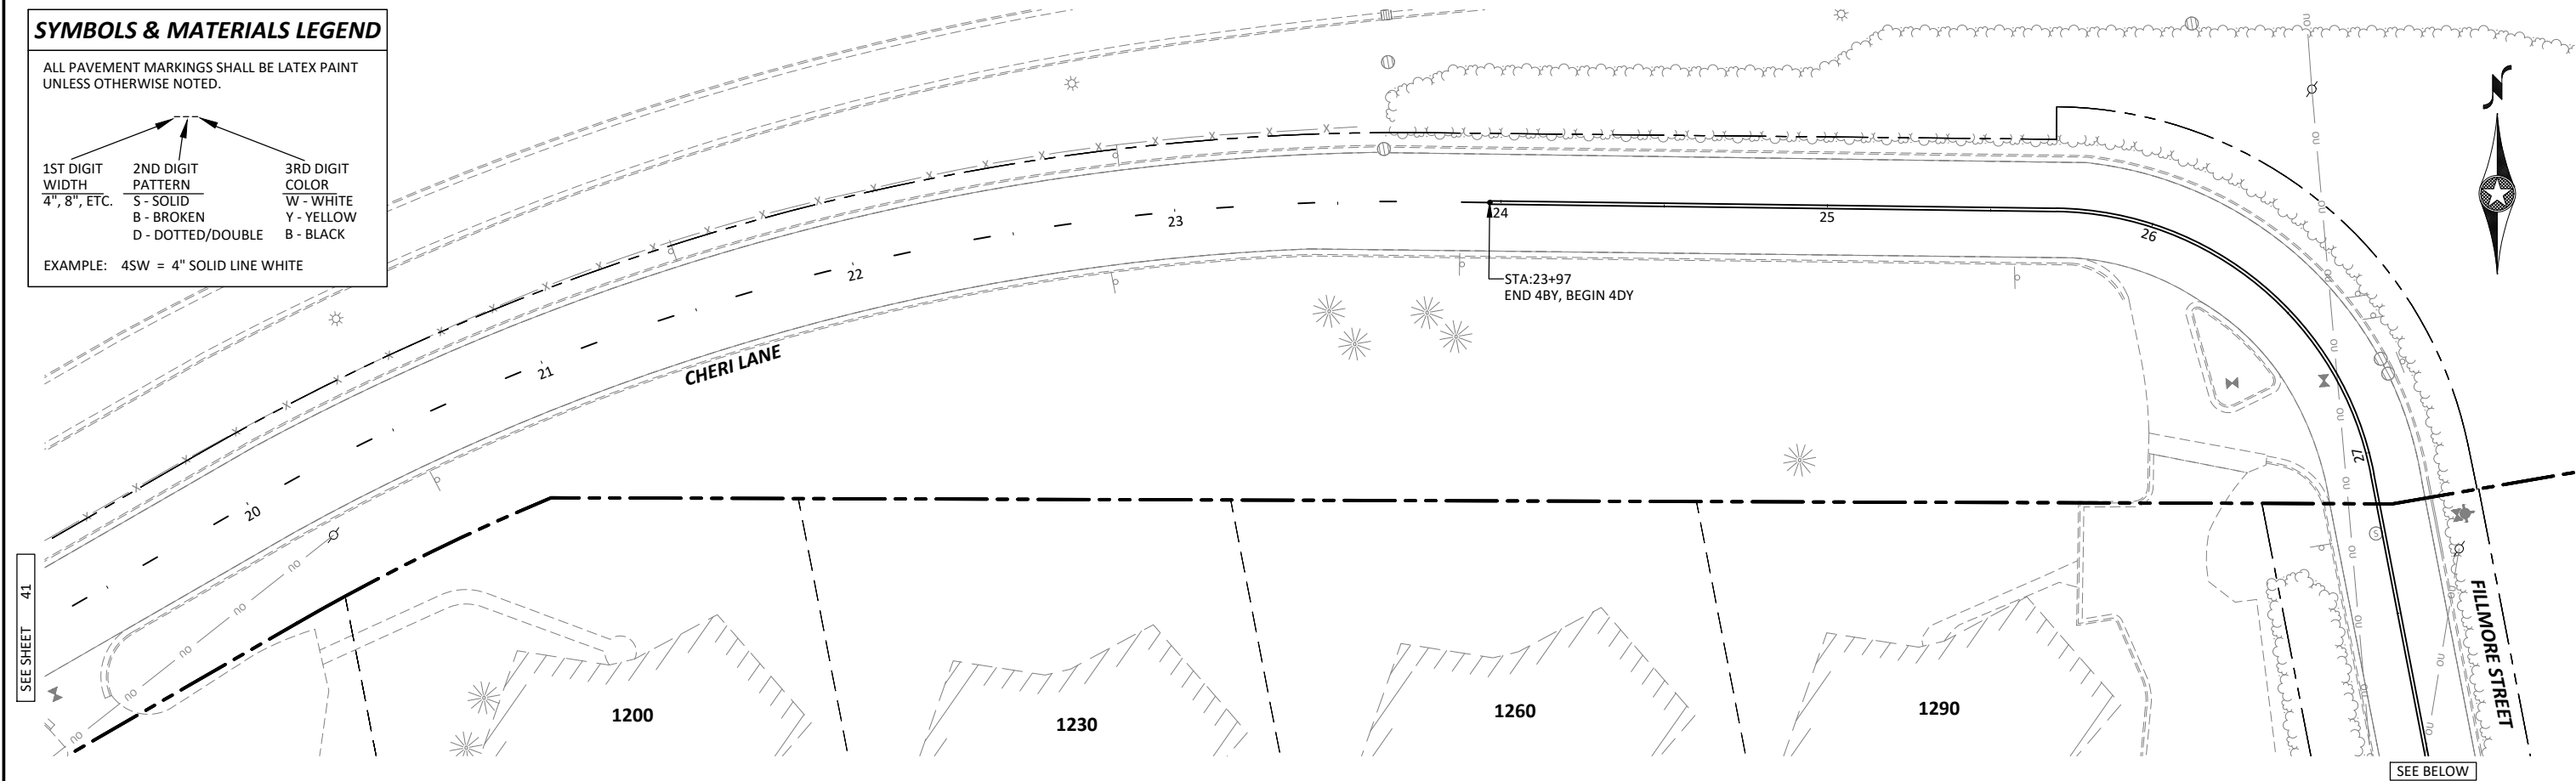

I HEREBY CERTIFY THAT THIS PLAN, SPECIFICATION, OR REPORT WAS PREPARED BY ME OR UNDER MY DIRECT SUPERVISION AND THAT I AM A DULY LICENSED PROFESSIONAL ENGINEER UNDER THE LAWS OF THE STATE OF MINNESOTA.

Brandon J. Brodhag
BRANDON J. BRODHAG
LIC. NO. 59297 DATE XX/XX/2023



7071 University Avenue NE
Fridley, MN 55432


DESIGNED	CRL	NO.	ISSUED FOR	DATE
DRAWN	CRL/JBQ		BID	04/25/2023
CHECKED	BJB			
CLIENT PROJ. NO.	2023-01			

2023 STREET REHABILITATION PROJECT

CITY PROJECT NO. ST2023-01
SIGNING AND STRIPING PLAN
CHERI LANE, FILLMORE STREET

SAP 127-319-009
SAP 127-353-002
SAP 146-242-002
SAP 127-354-001
SAP 127-355-001
SAP 127-050-031

SHEET
42
OF
75

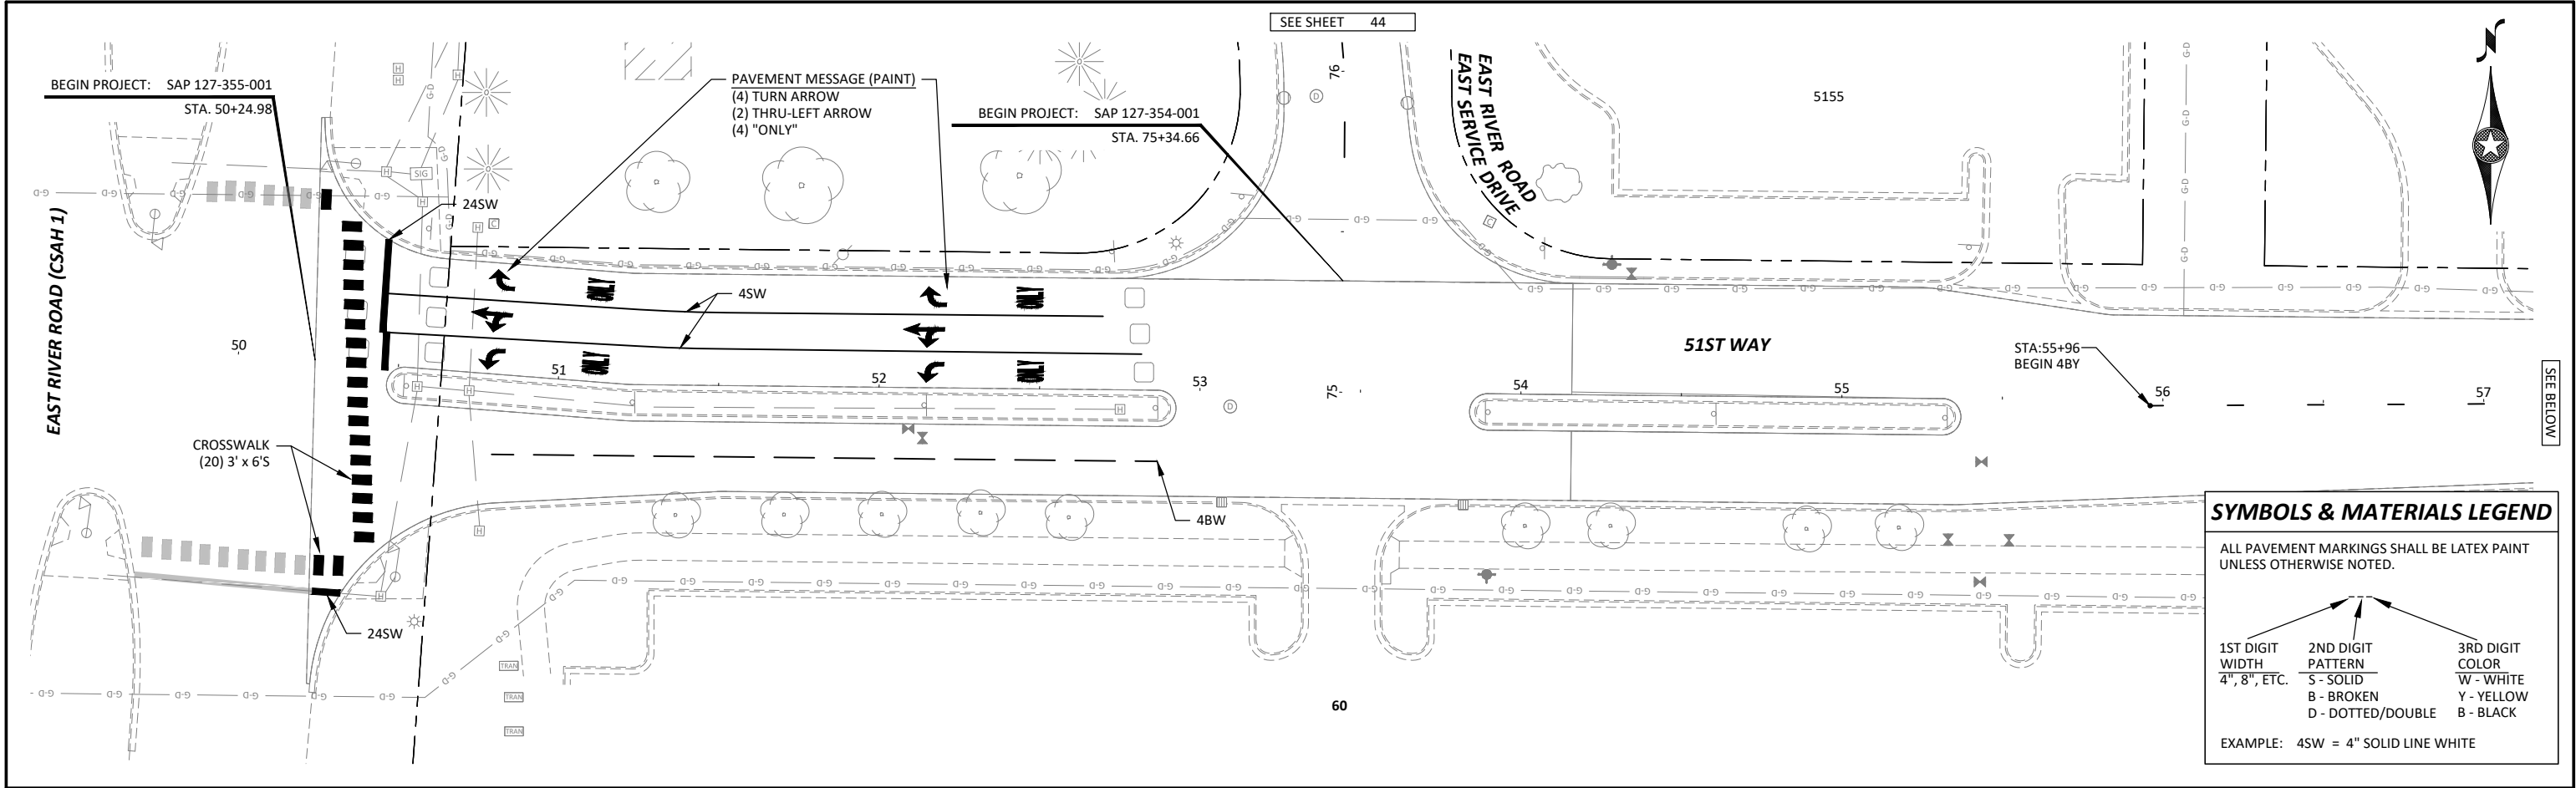




SYMBOLS & MATERIALS LEGEND


ALL PAVEMENT MARKINGS SHALL BE LATEX PAINT UNLESS OTHERWISE NOTED.

1ST DIGIT WIDTH 4", 8", ETC.	2ND DIGIT PATTERN S - SOLID B - BROKEN D - DOTTED/DOUBLE	3RD DIGIT COLOR W - WHITE Y - YELLOW B - BLACK
4	S	W

EXAMPLE: 4SW = 4" SOLID LINE WHITE

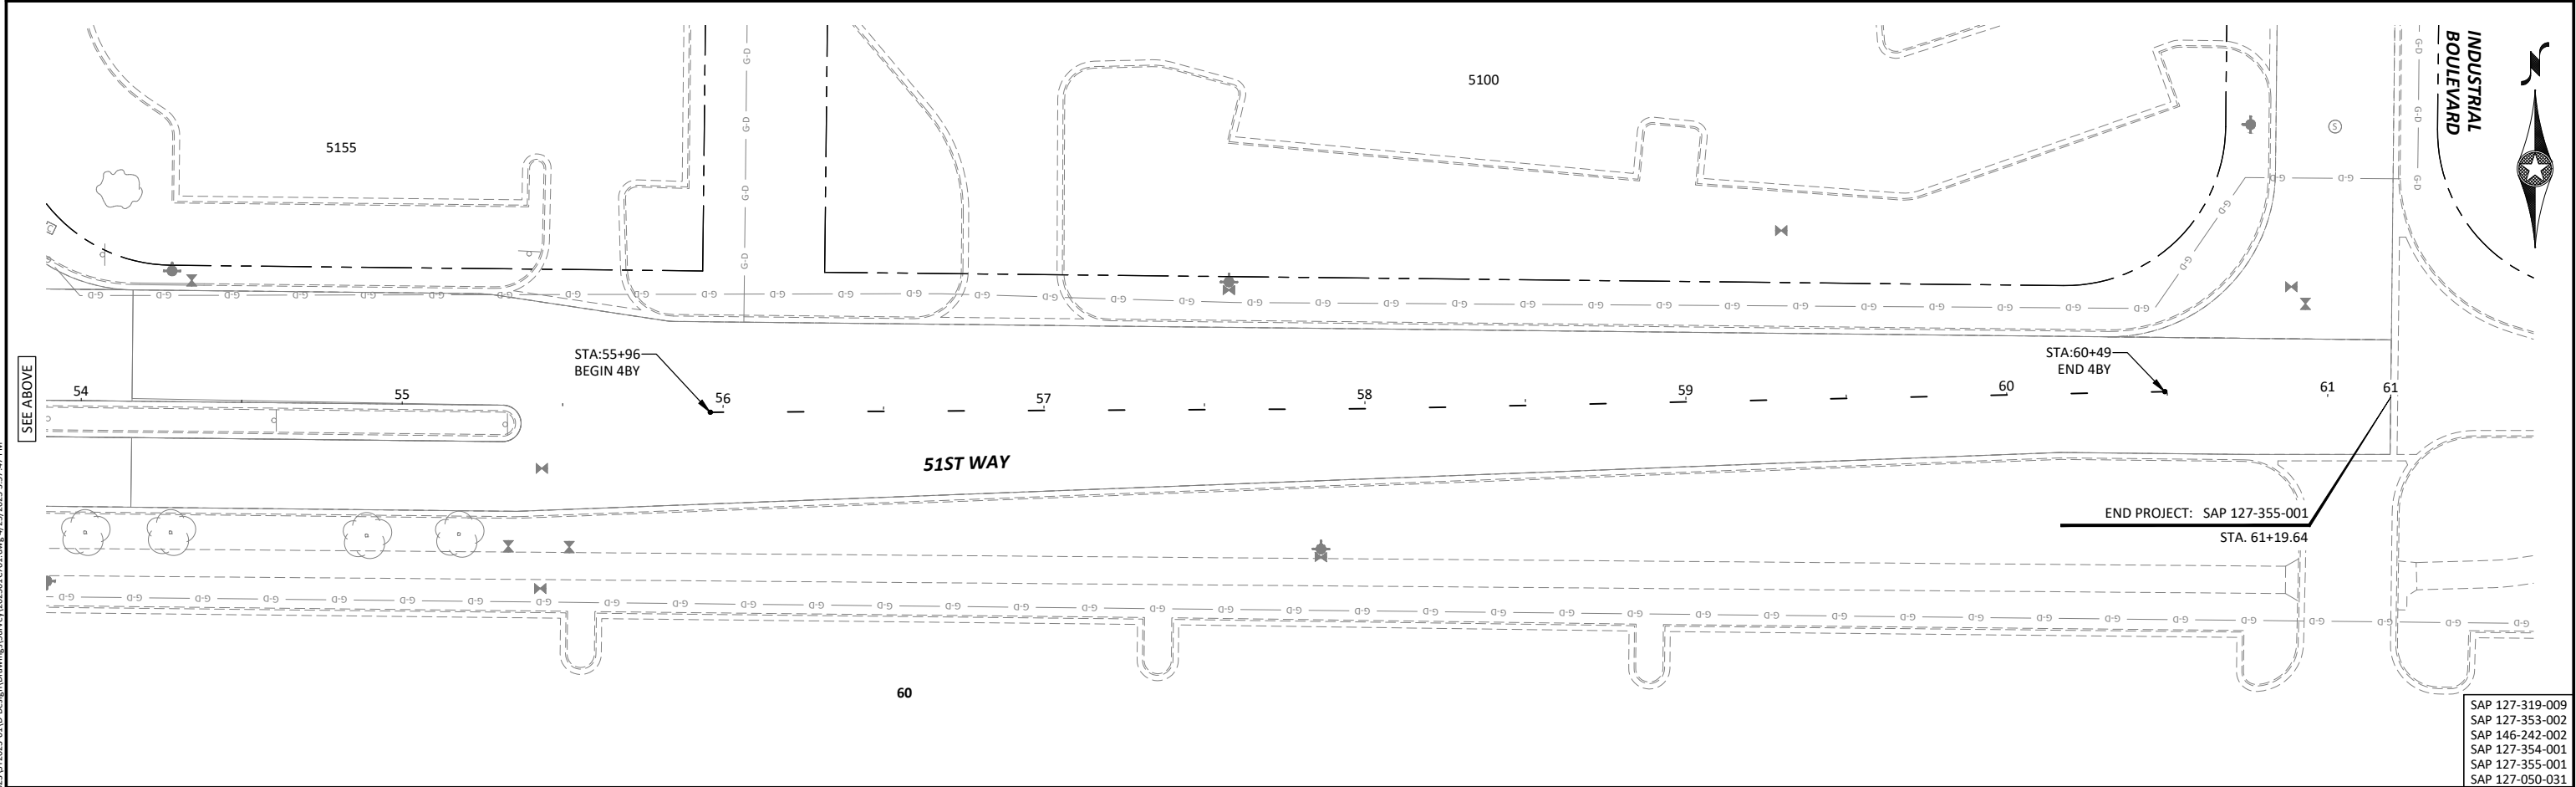

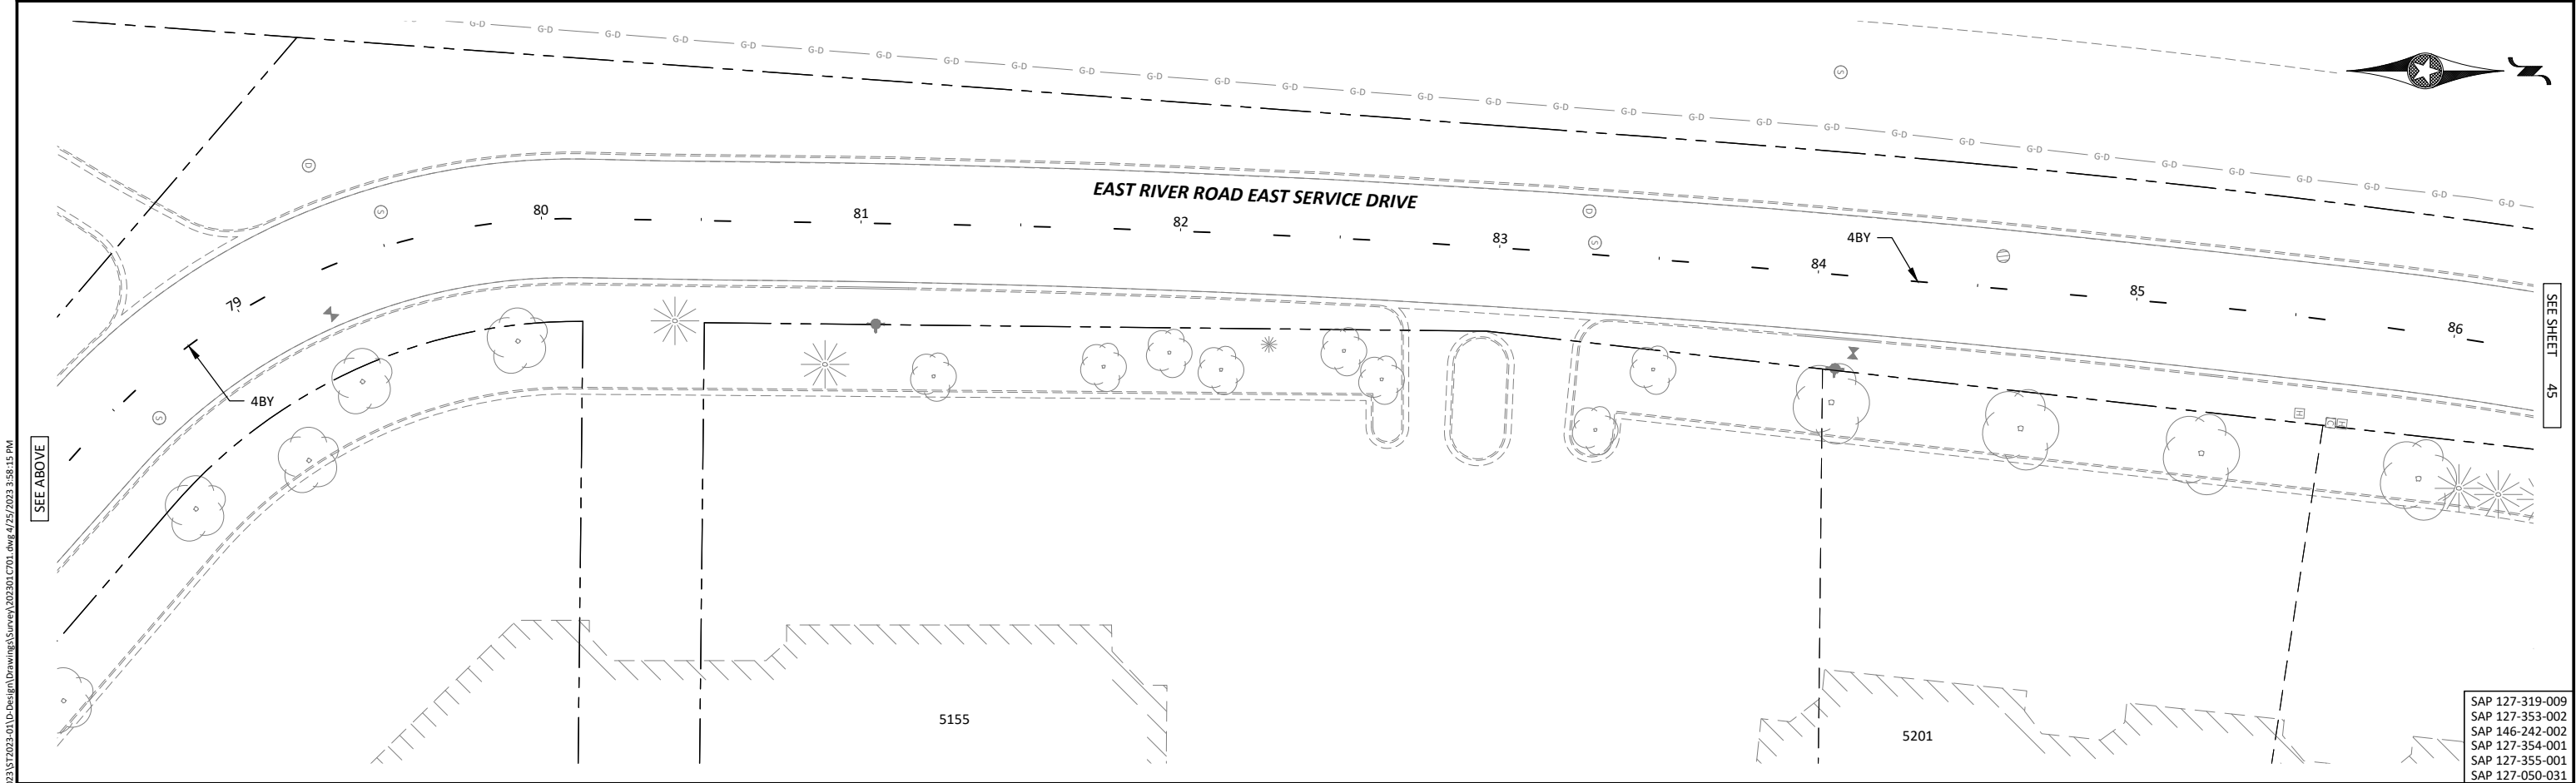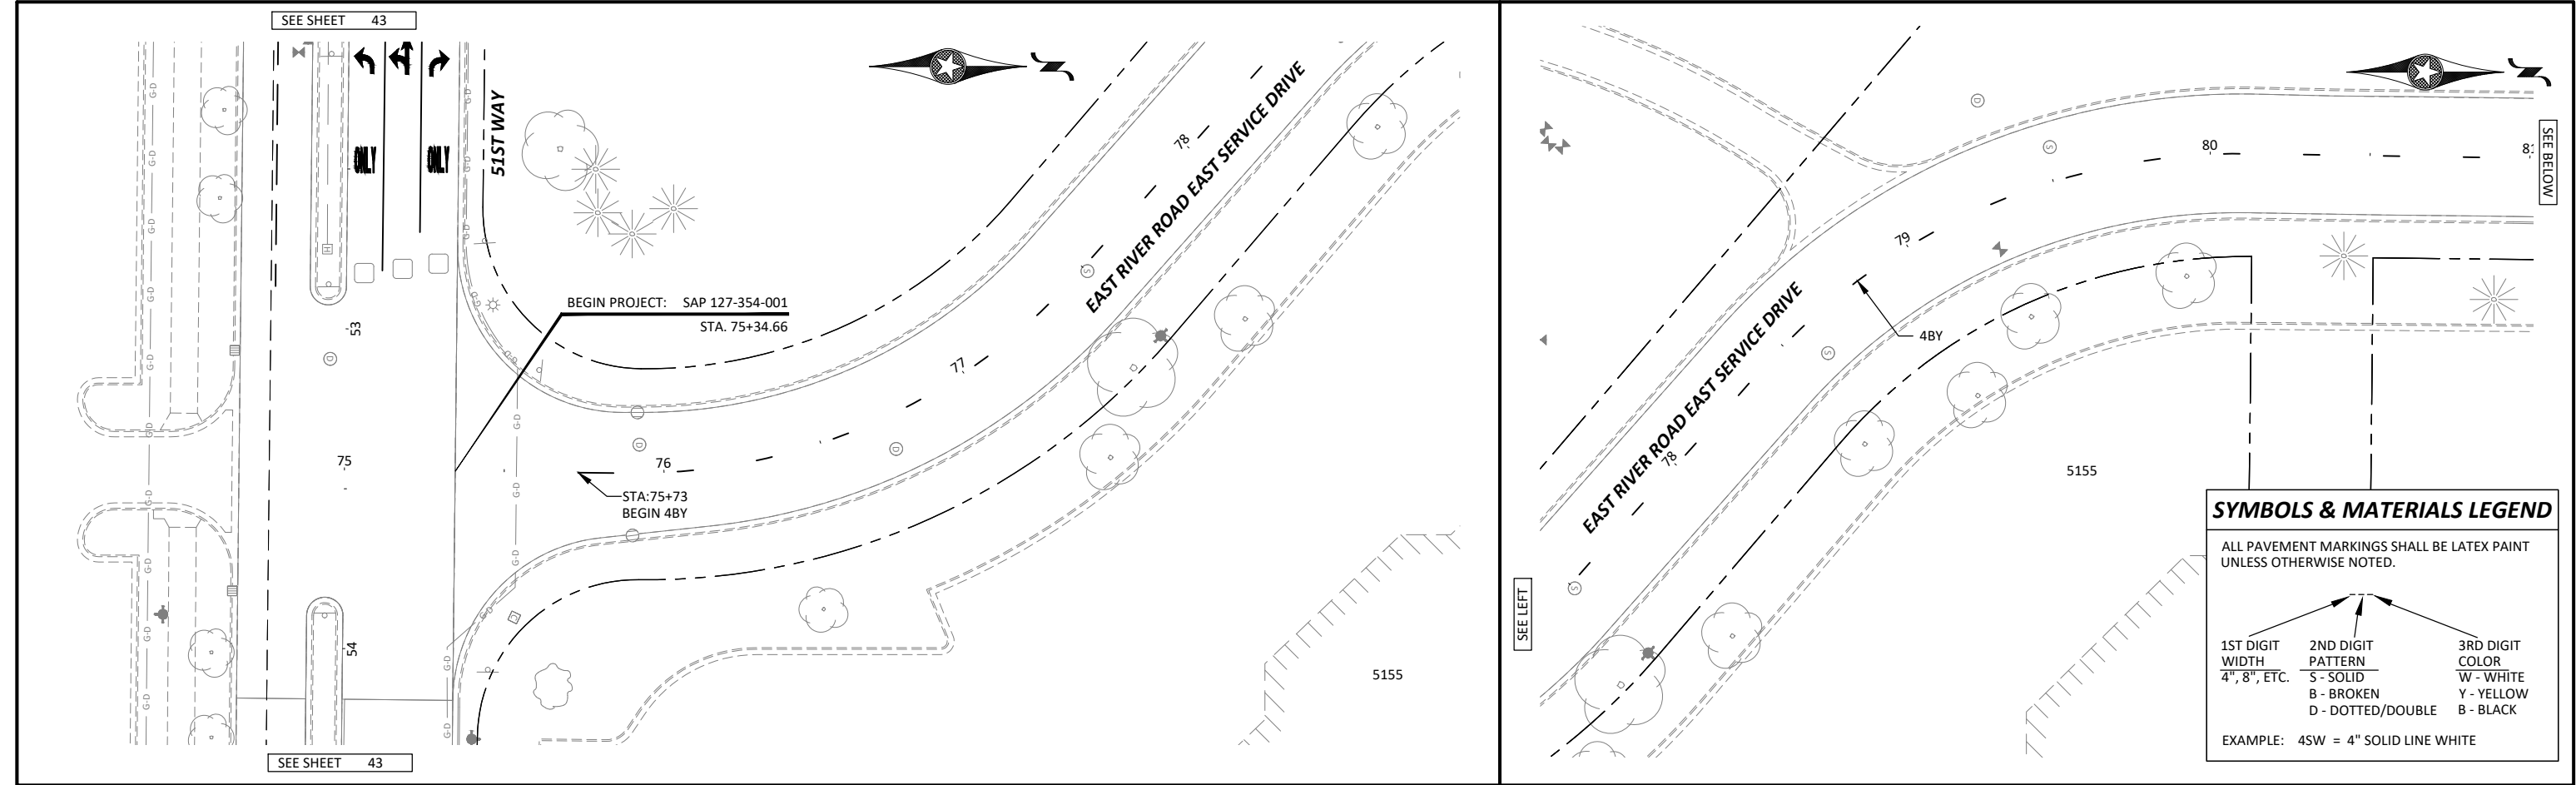


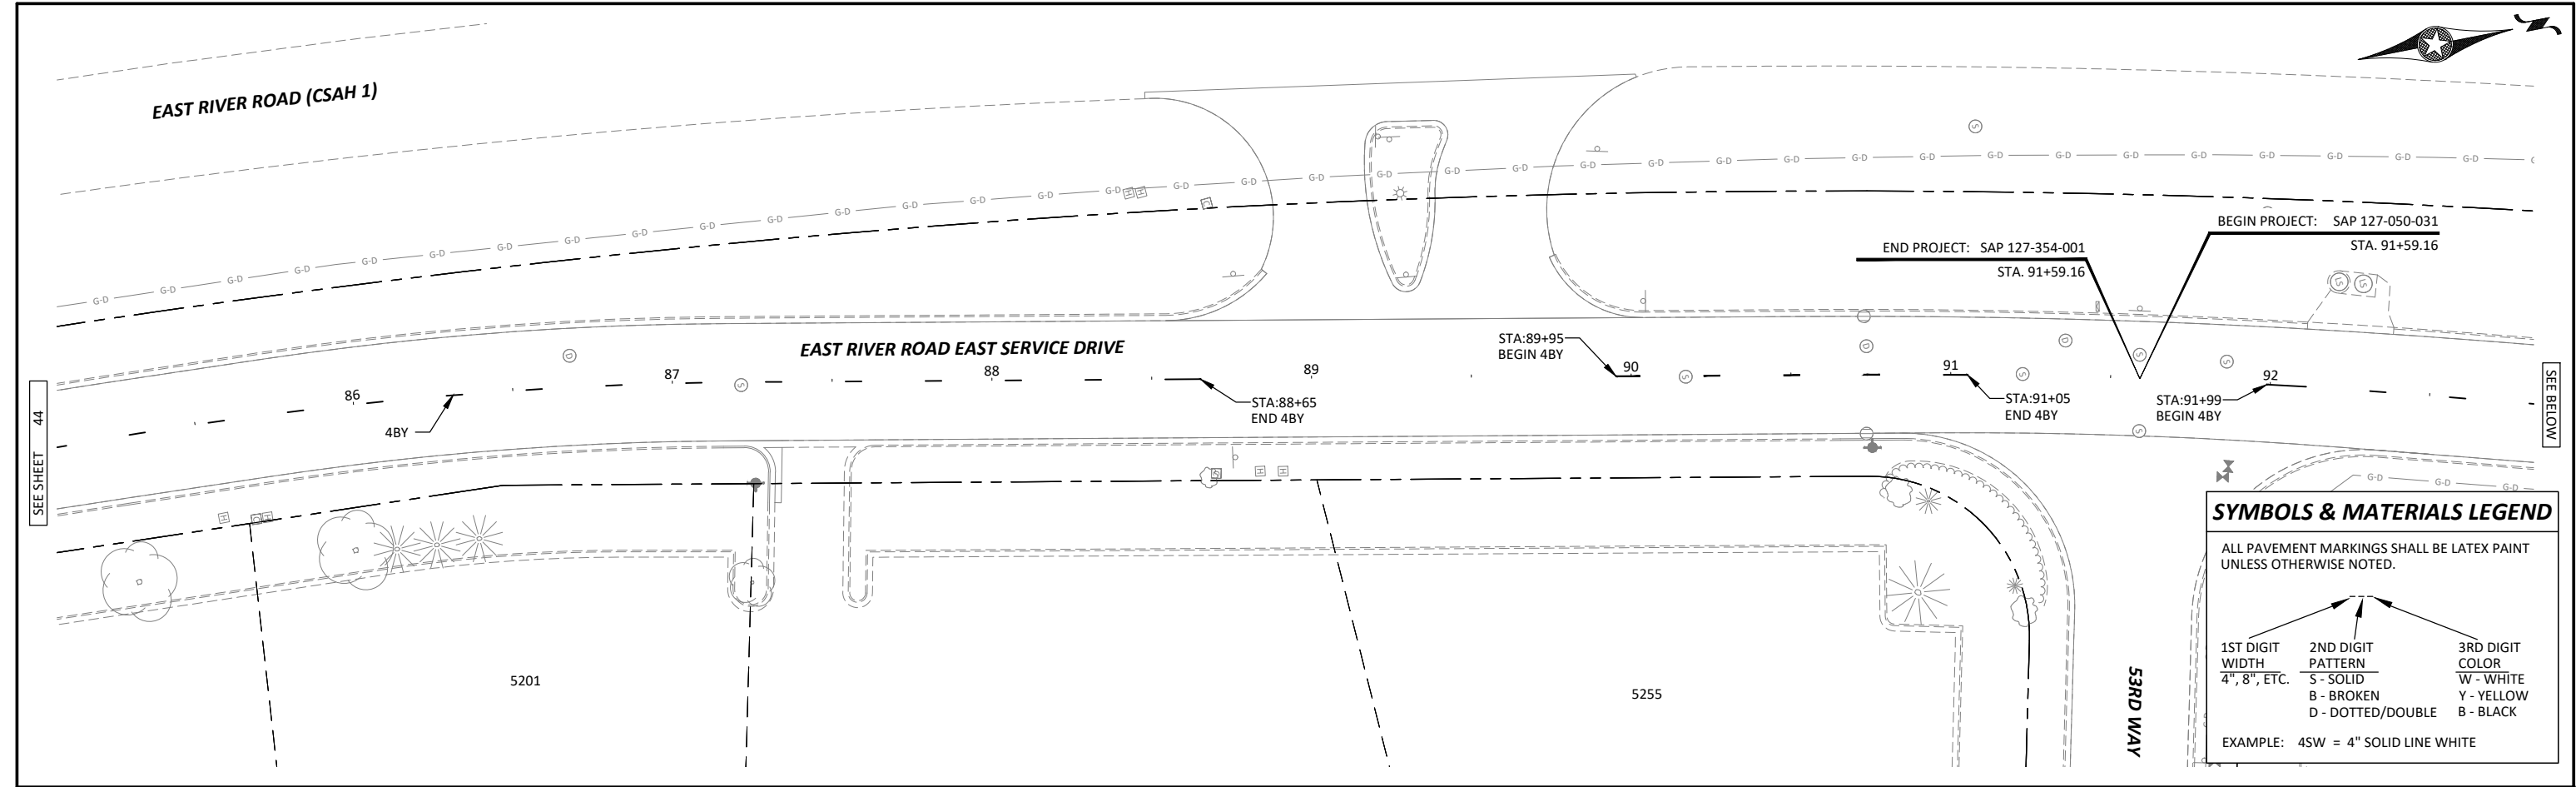

SYMBOLS & MATERIALS LEGEND


ALL PAVEMENT MARKINGS SHALL BE LATEX PAINT UNLESS OTHERWISE NOTED.

1ST DIGIT WIDTH 4", 8", ETC.	2ND DIGIT PATTERN S - SOLID B - BROKEN D - DOTTED/DOUBLE	3RD DIGIT COLOR W - WHITE Y - YELLOW B - BLACK
EXAMPLE: 4SW = 4" SOLID LINE WHITE		

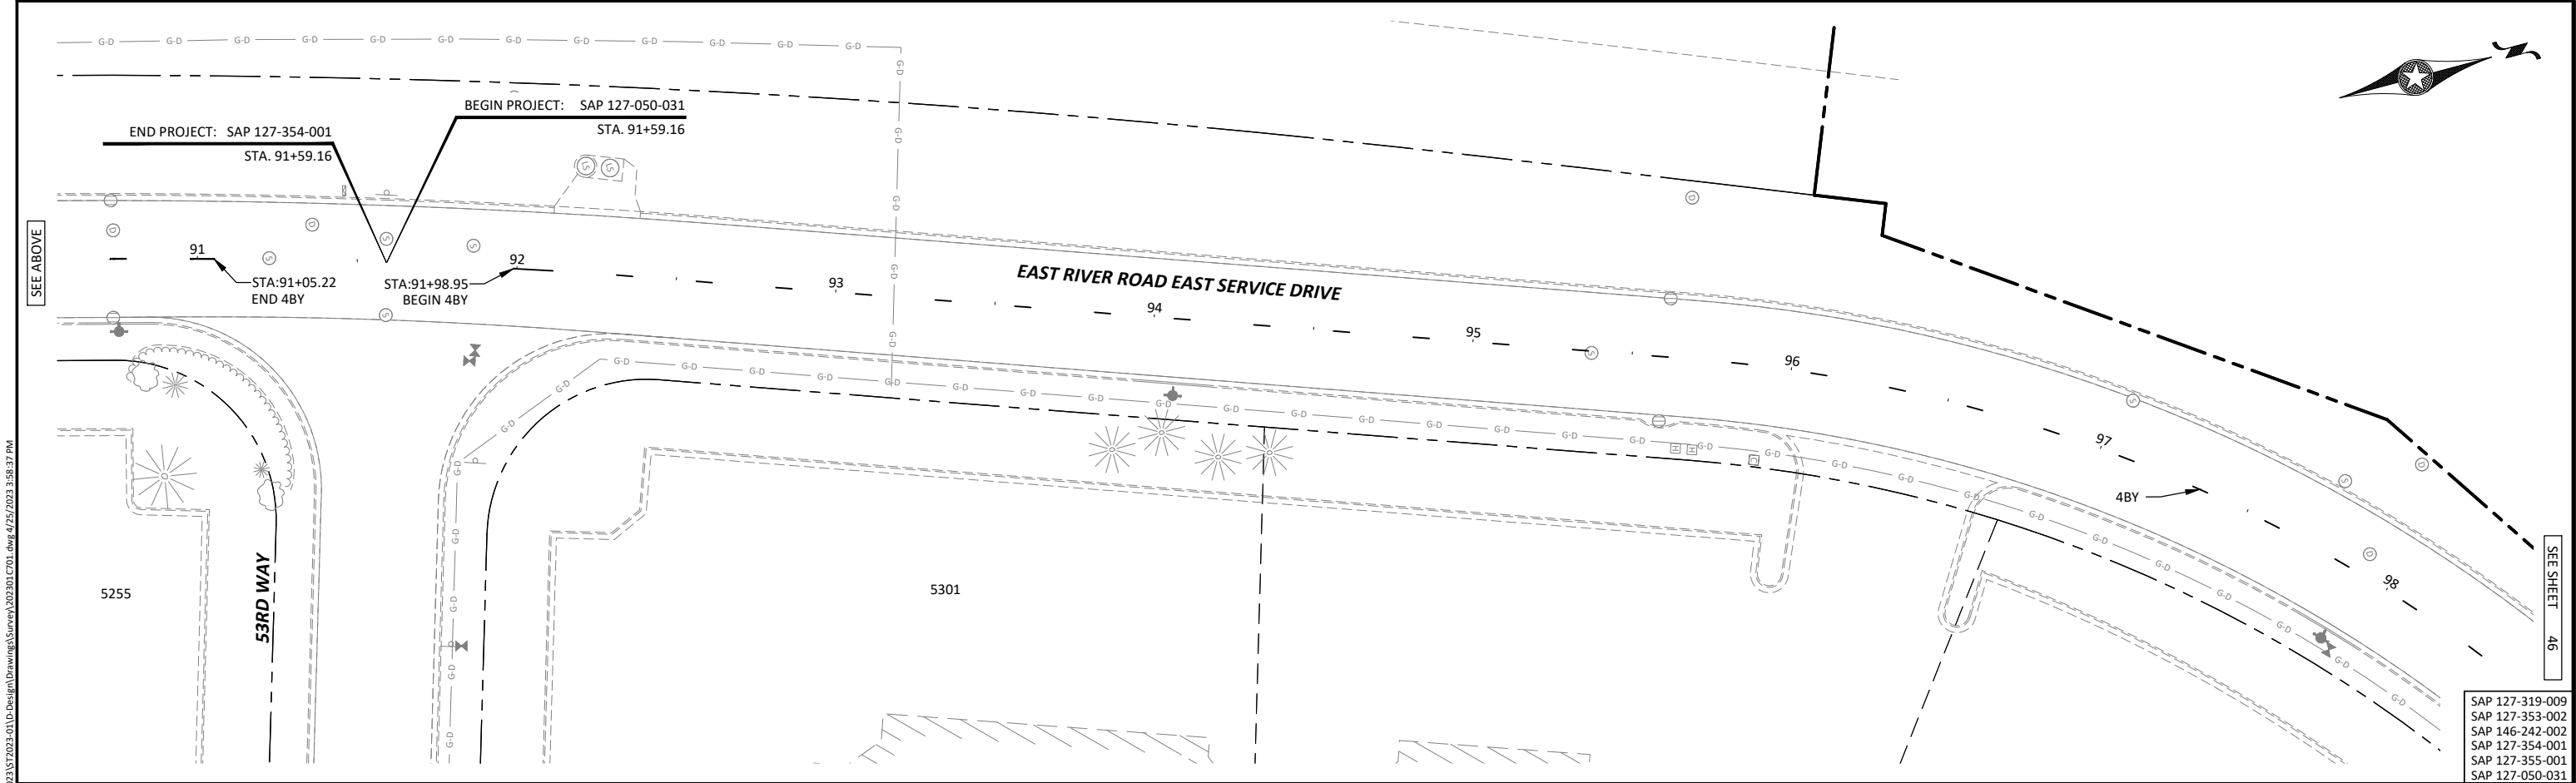


SAP 127-319-009
SAP 127-353-002
SAP 146-242-002
SAP 127-354-001
SAP 127-355-001
SAP 127-050-031

J:\Engineer\Projects\2023\ST2023-01\Design\Drawings\Survey\202301\DWG 4/25/2023 3:58:37 PM

 

I HEREBY CERTIFY THAT THIS PLAN, SPECIFICATION, OR REPORT WAS PREPARED BY ME OR UNDER MY DIRECT SUPERVISION AND THAT I AM A DULY LICENSED PROFESSIONAL ENGINEER UNDER THE LAWS OF THE STATE OF MINNESOTA.

Brandon J. Brodhag
BRANDON J. BRODHAG
LIC. NO. 59297 DATE XX/XX/2023

 


7071 University Avenue NE
Fridley, MN 55432

DESIGNED	NO.	ISSUED FOR	DATE
CRL		BID	04/25/2023
DRAWN		CRL/JBQ	
CHECKED		BJB	
CLIENT PROJ. NO.		2023-01	

2023 STREET REHABILITATION PROJECT

CITY PROJECT NO. ST2023-01
SIGNING AND STRIPING PLAN
EAST RIVER ROAD EAST SERVICE DRIVE (2 OF 3)

SHEET
45
OF
75

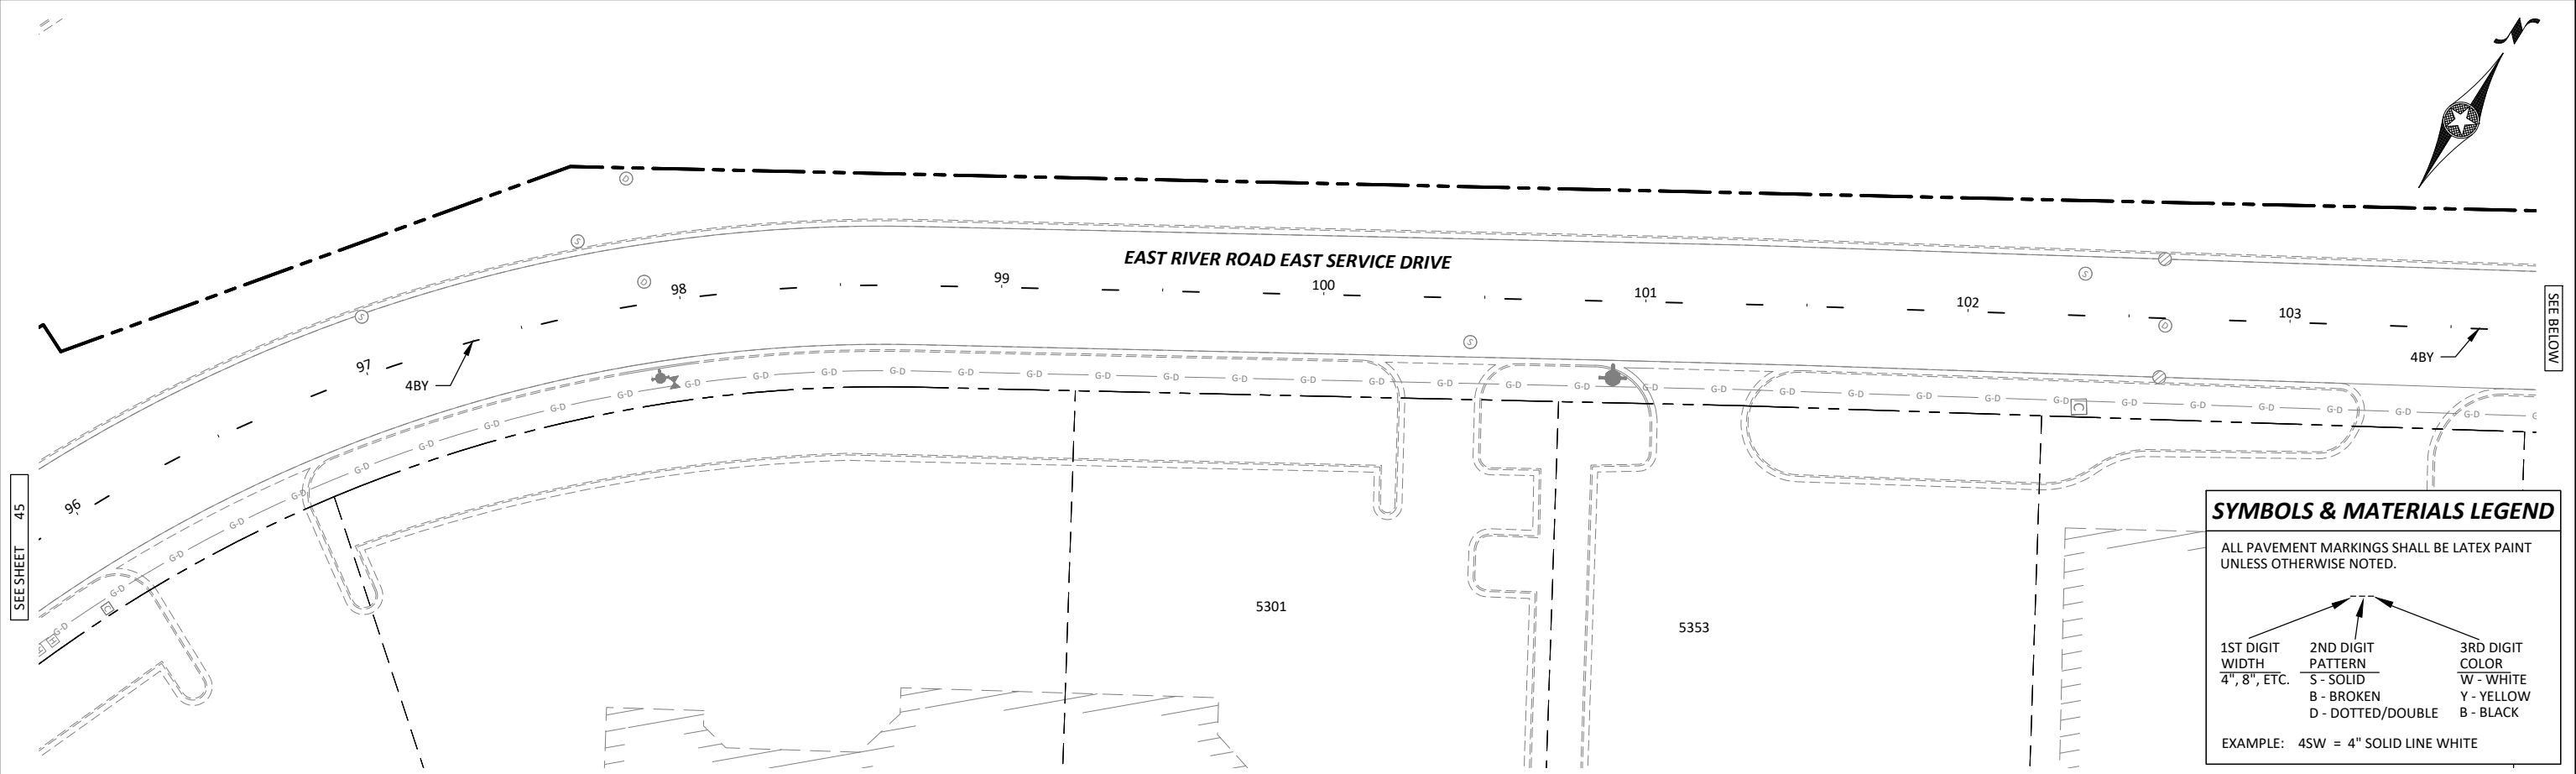


SYMBOLS & MATERIALS LEGEND



ALL PAVEMENT MARKINGS SHALL BE LATEX PAINT UNLESS OTHERWISE NOTED.



1ST DIGIT WIDTH 4", 8", ETC.	2ND DIGIT PATTERN	3RD DIGIT COLOR
S - SOLID		W - WHITE
B - BROKEN		Y - YELLOW
D - DOTTED/DOUBLE		B - BLACK

EXAMPLE: 4SW = 4" SOLID LINE WHITE

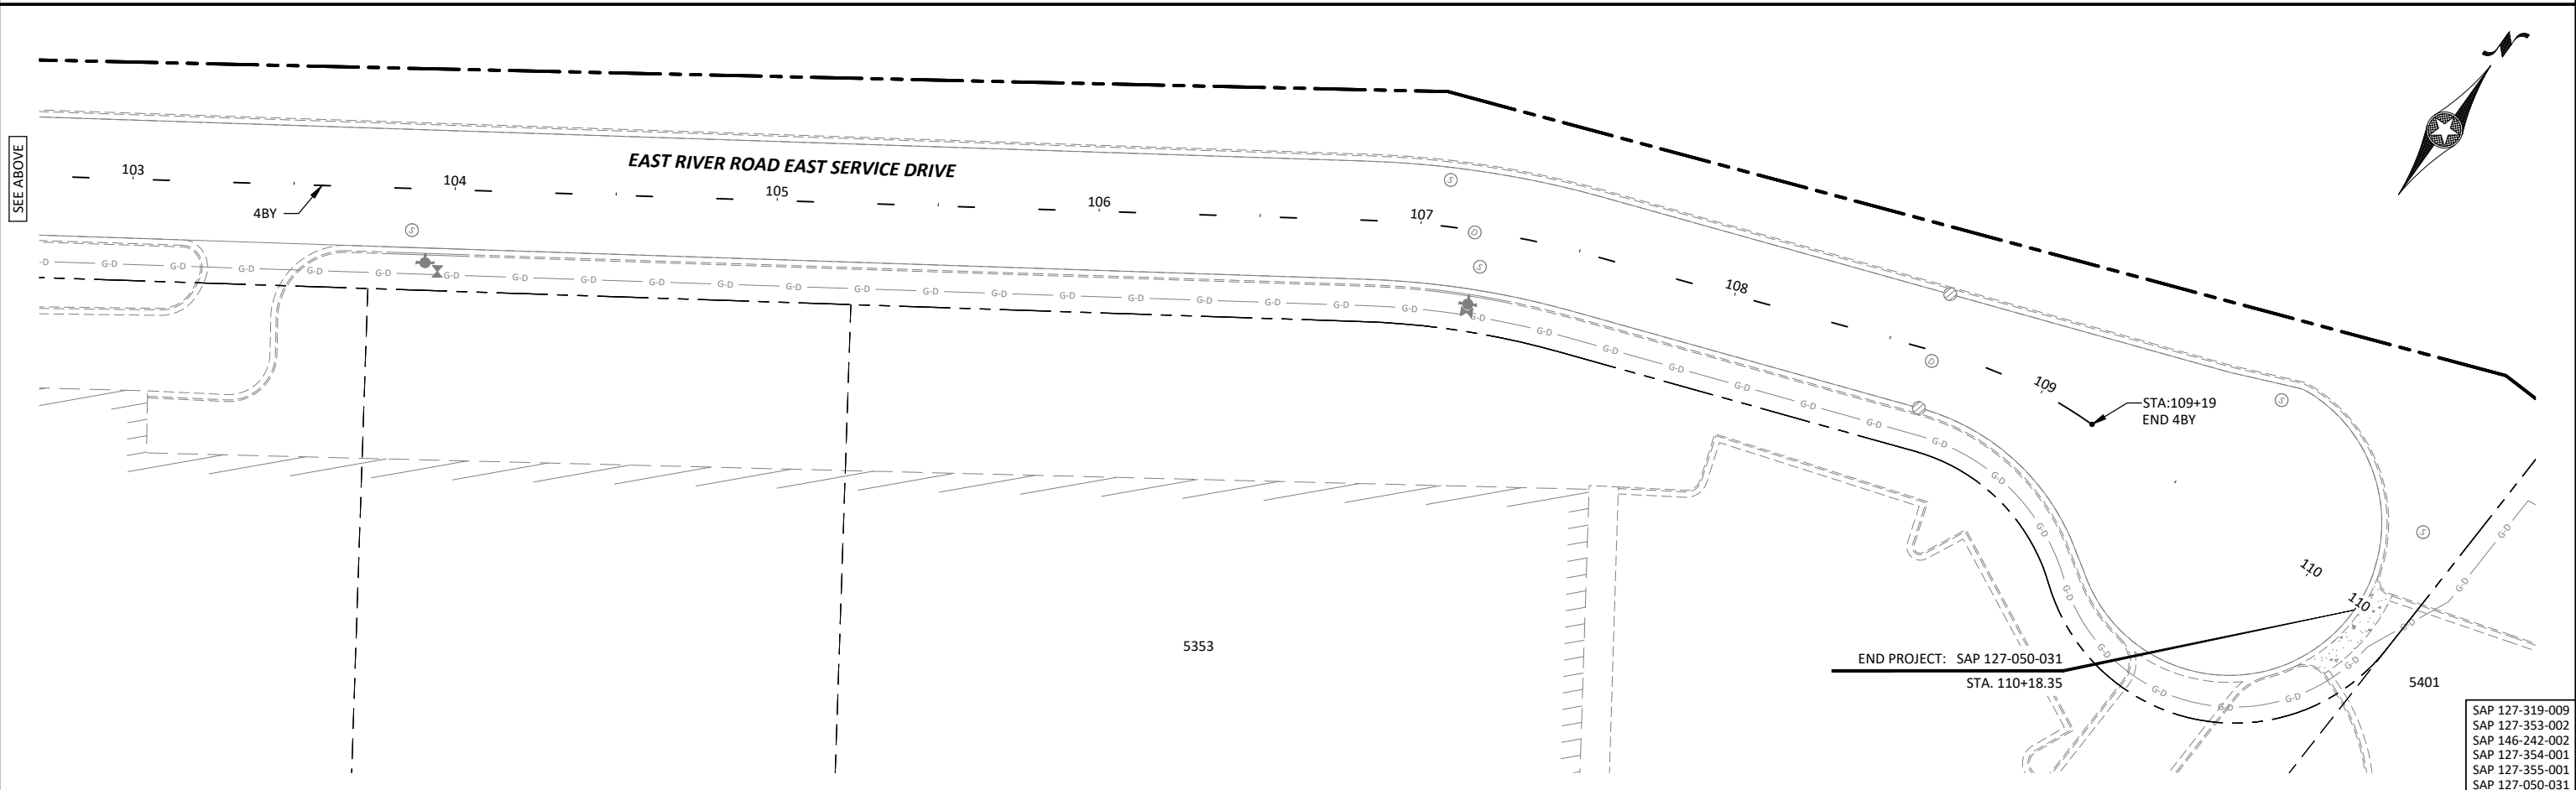


- SAP 127-319-009
- SAP 127-353-002
- SAP 146-242-002
- SAP 127-354-001
- SAP 127-355-001
- SAP 127-050-031

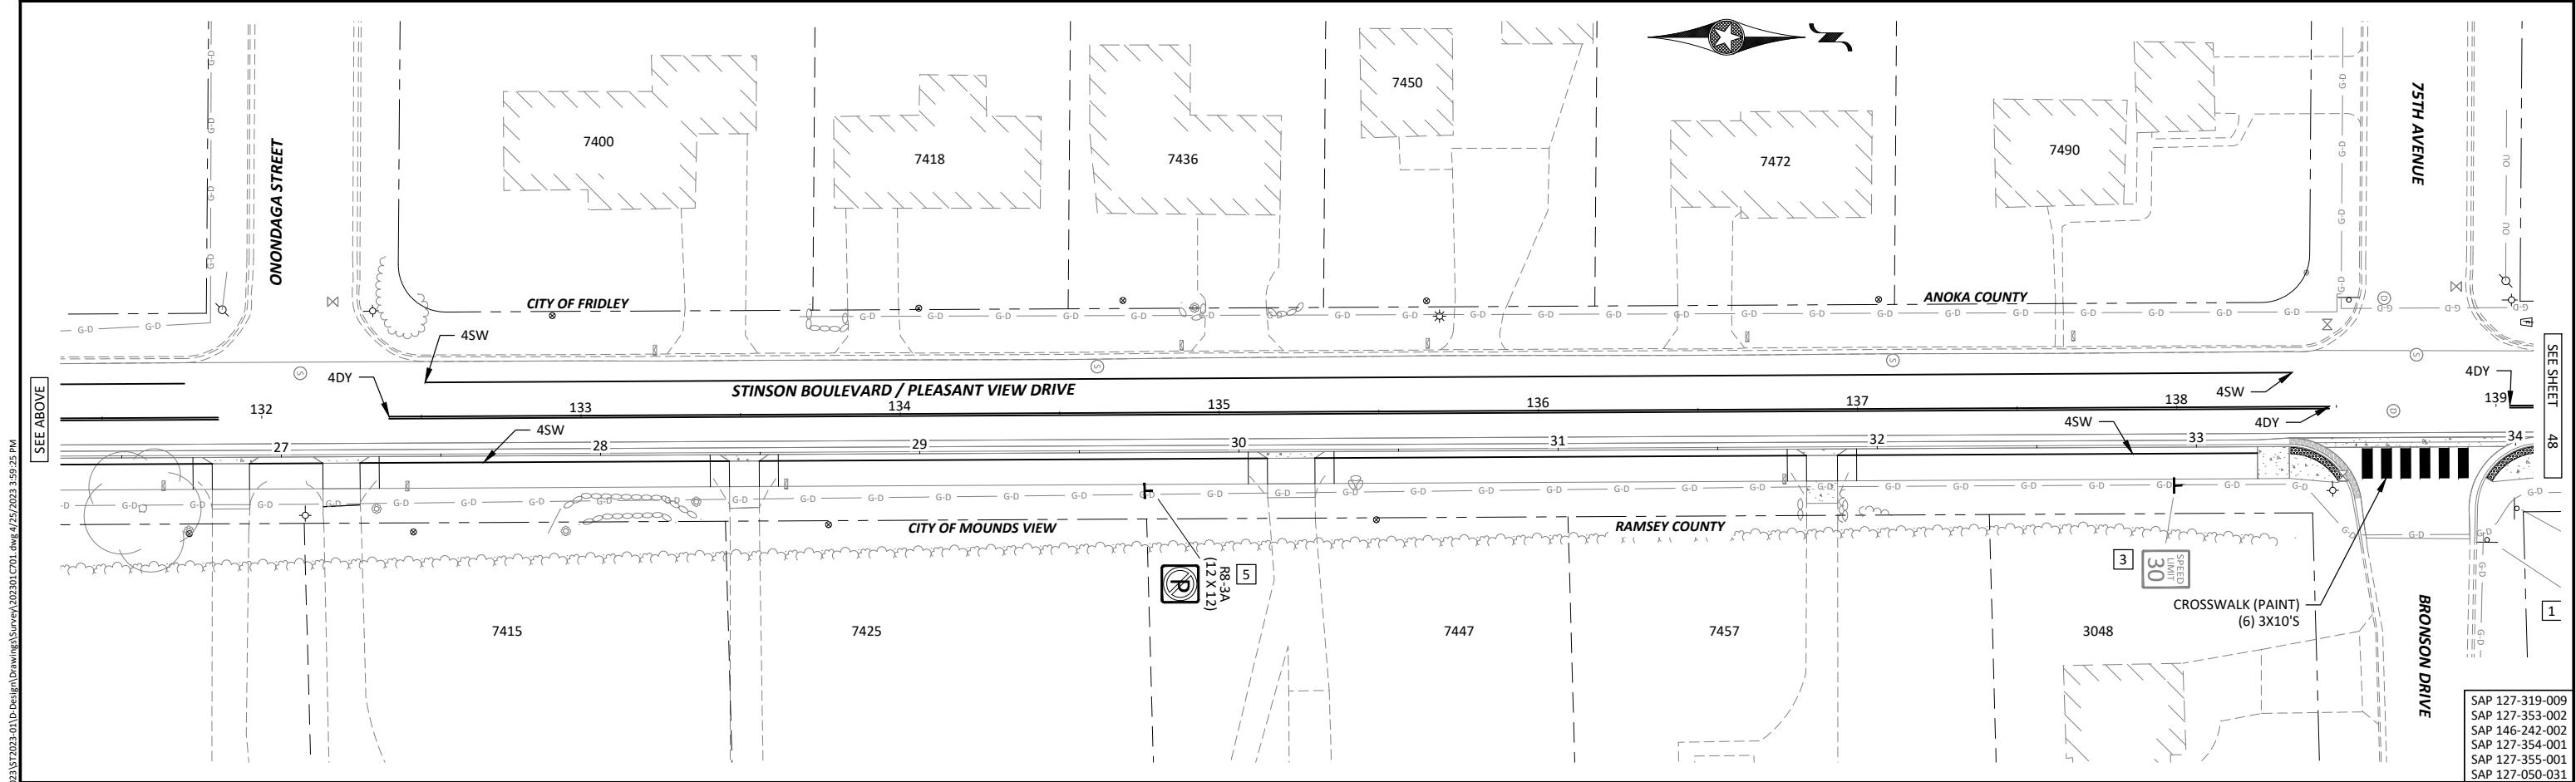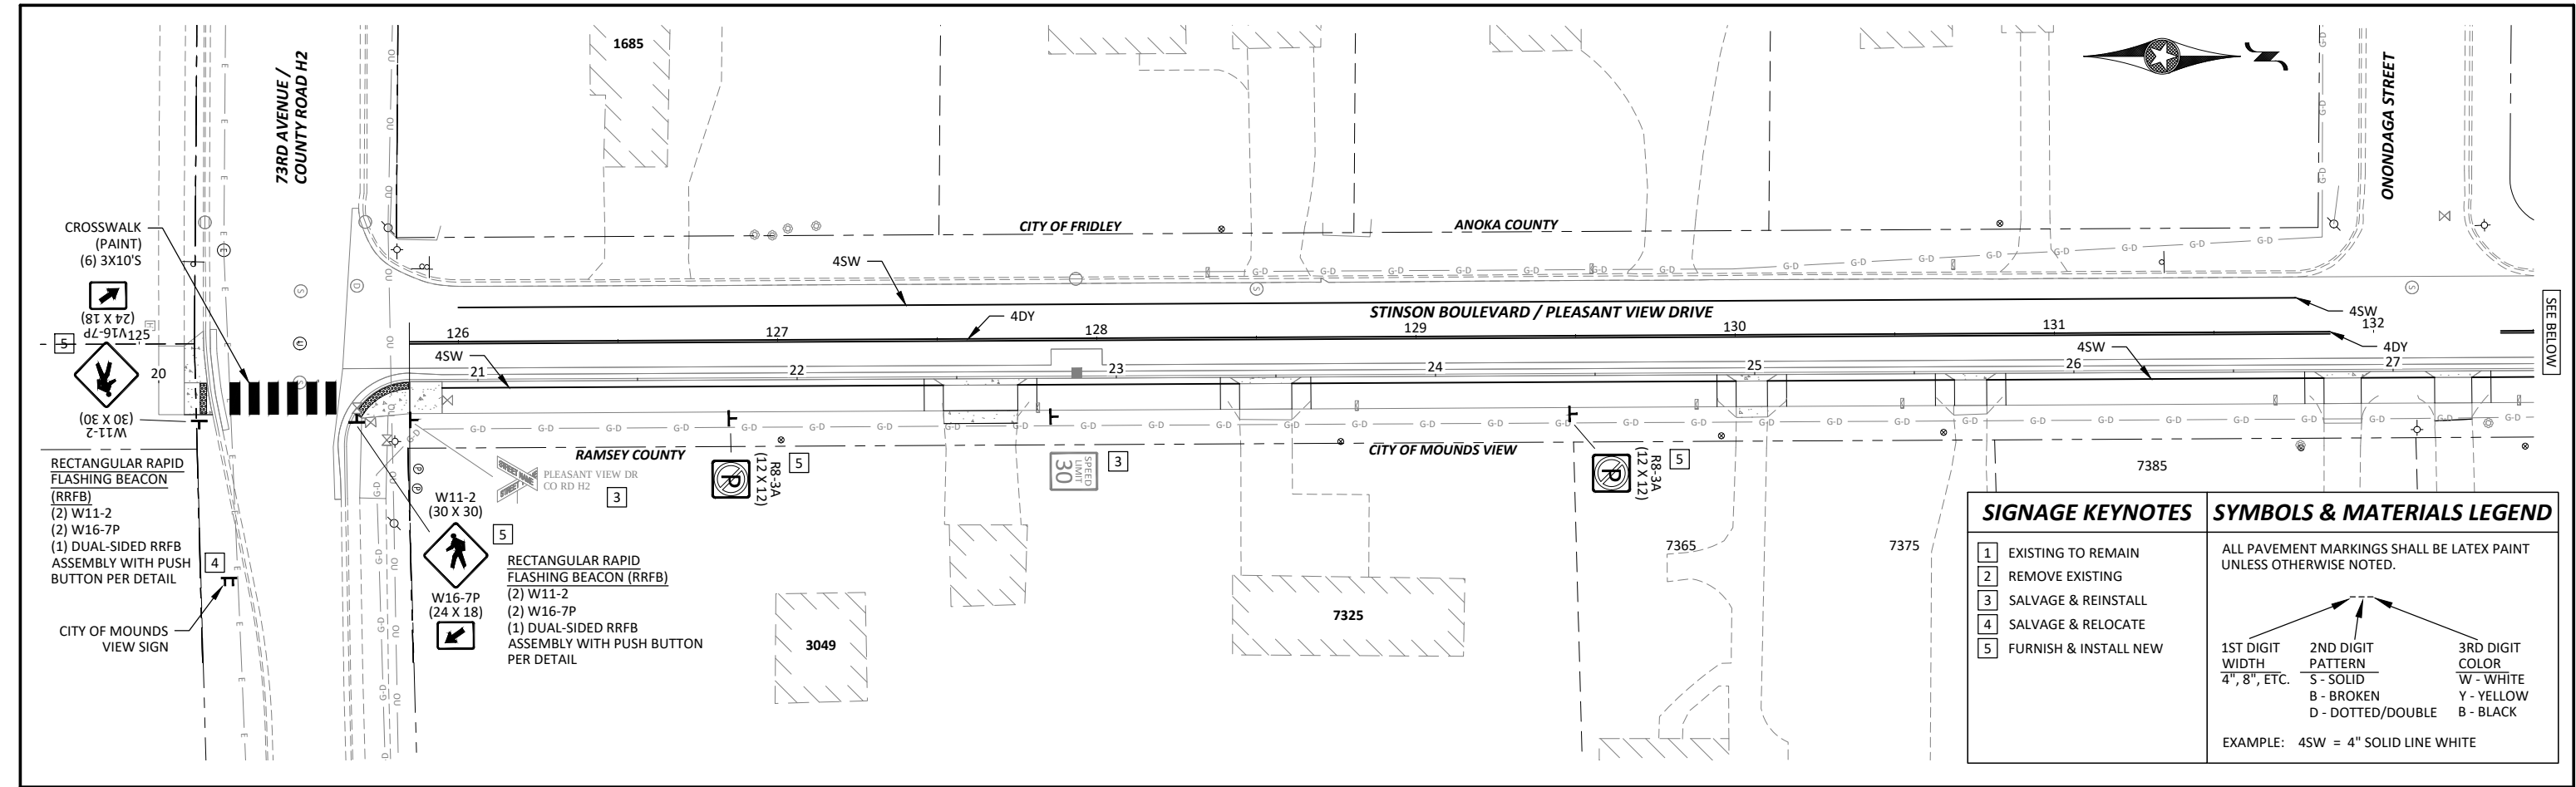

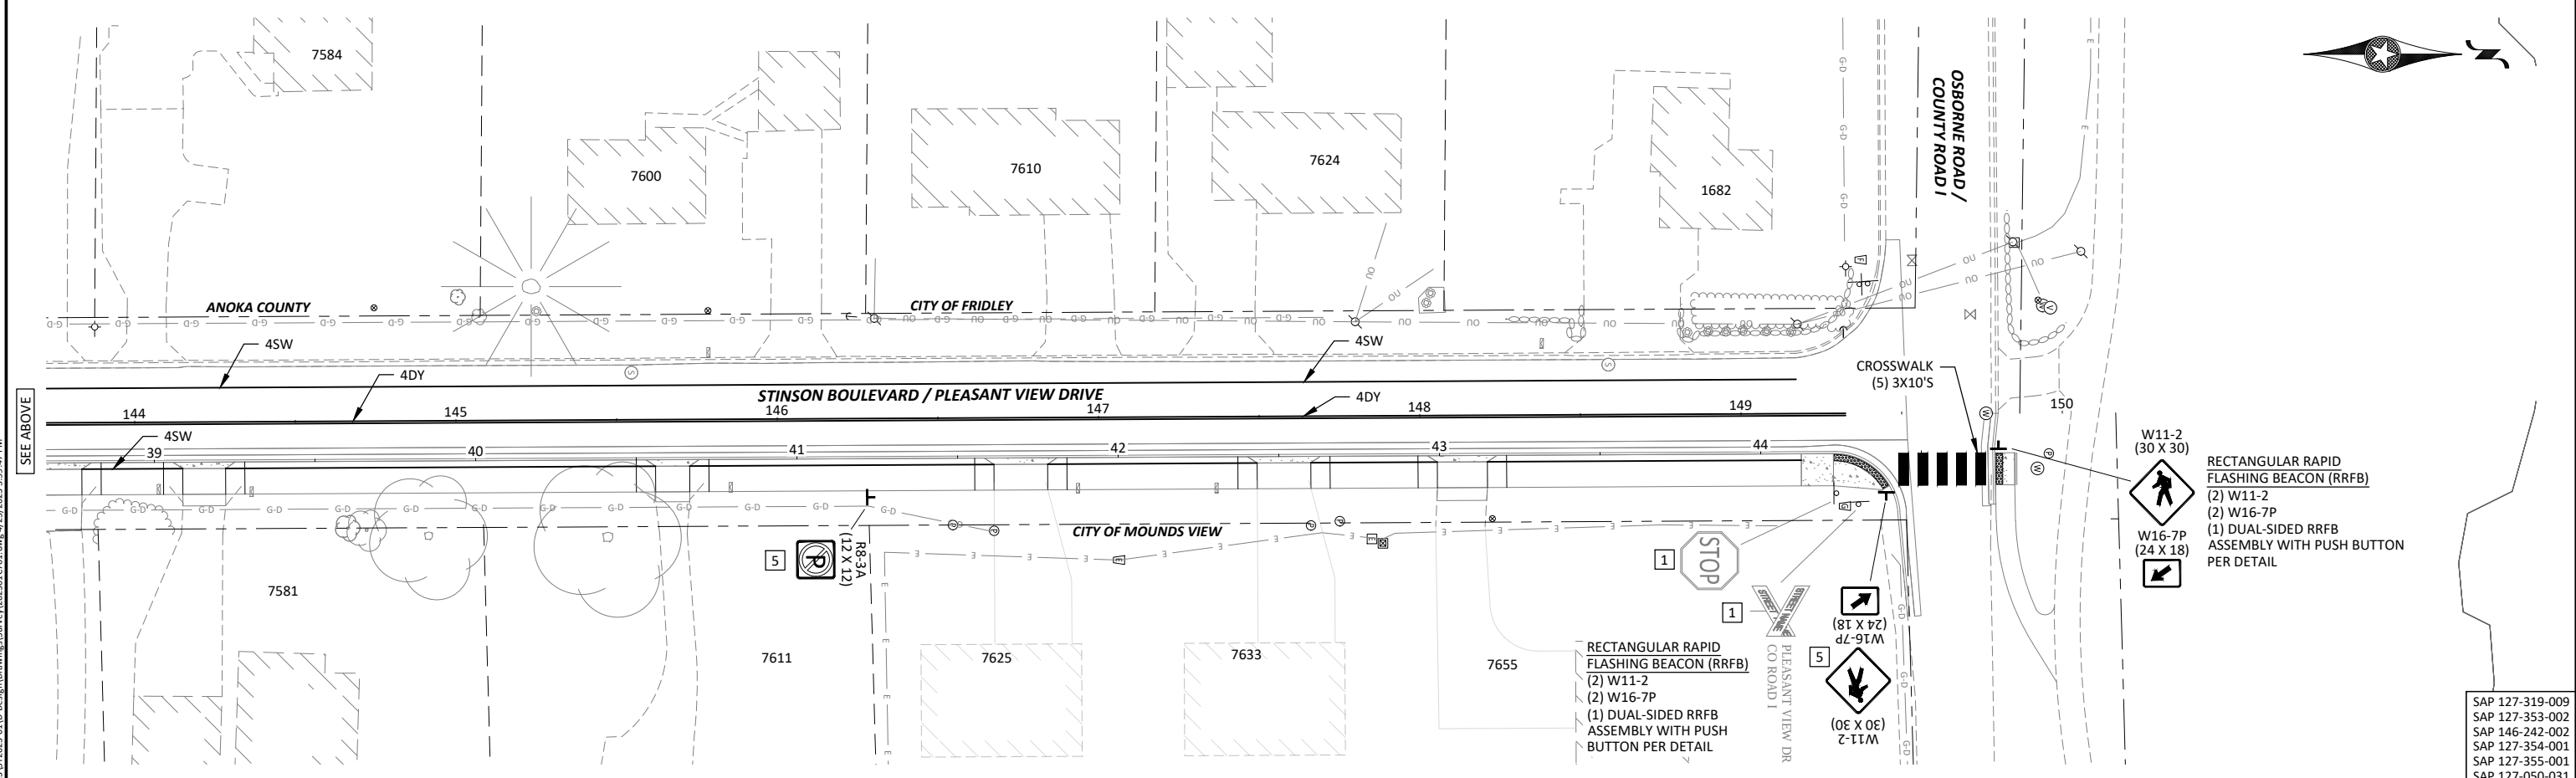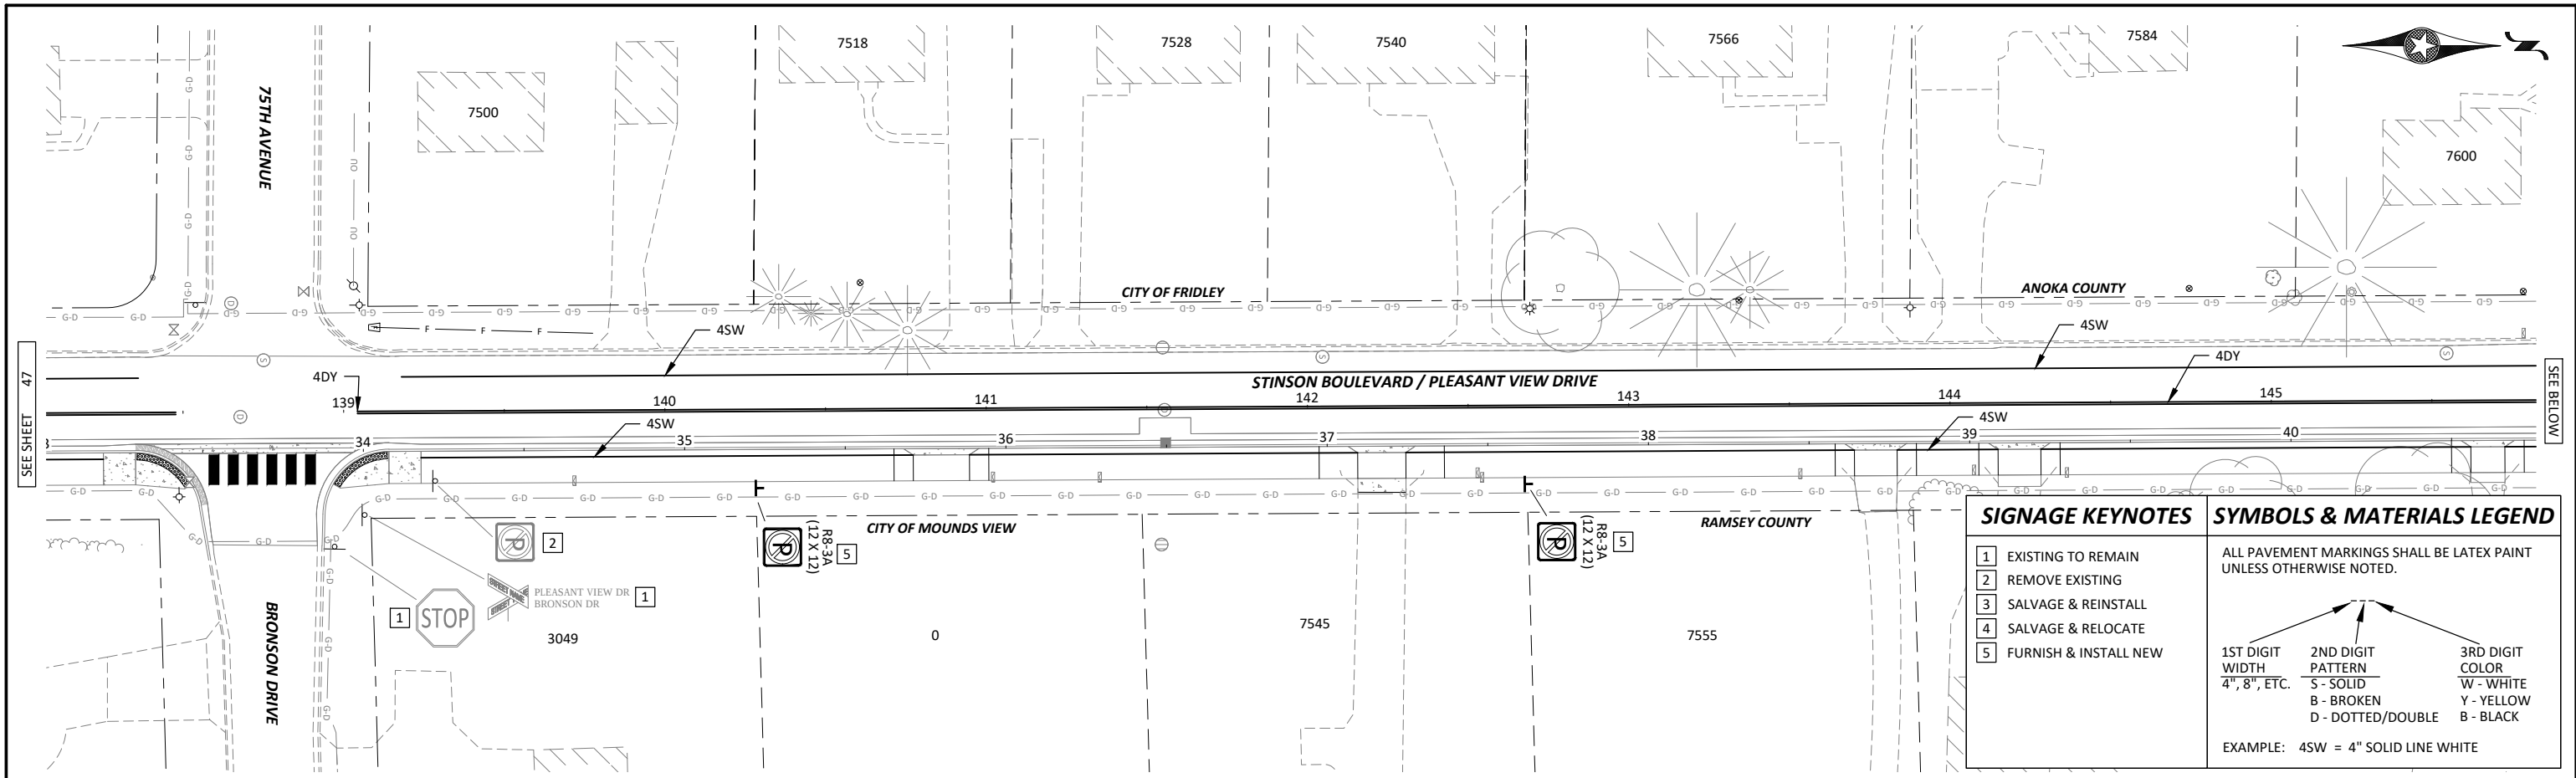

J:\Engineer\Projects\2023\ST2023-01\Design\Drawings\Survey\202301\CB01.dwg 4/25/2023 4:00:01 PM

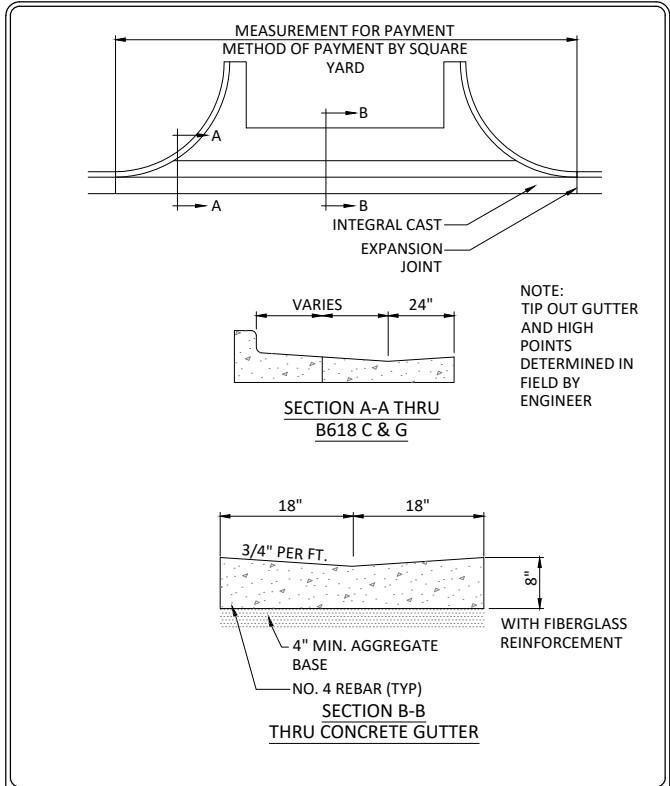


 STANDARD DETAILS
CONCRETE VALLEY GUTTER

LAST REVISION:
DEC 2018

CITY PLATE NO.
STR-10

FRIDLEY, MINNESOTA

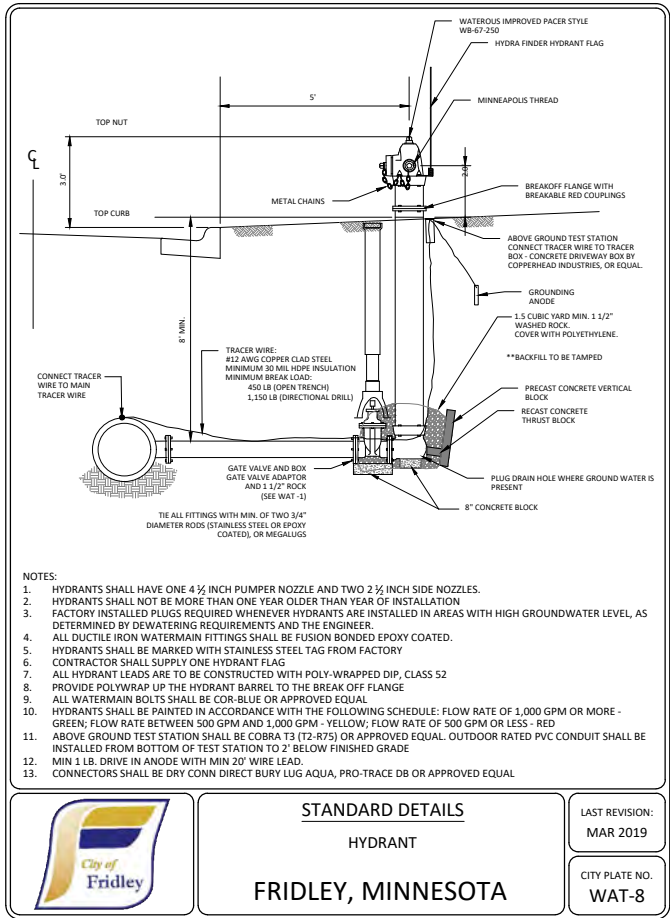


 STANDARD DETAILS
HYDRANT

LAST REVISION:
MAR 2019

CITY PLATE NO.
WAT-8

FRIDLEY, MINNESOTA

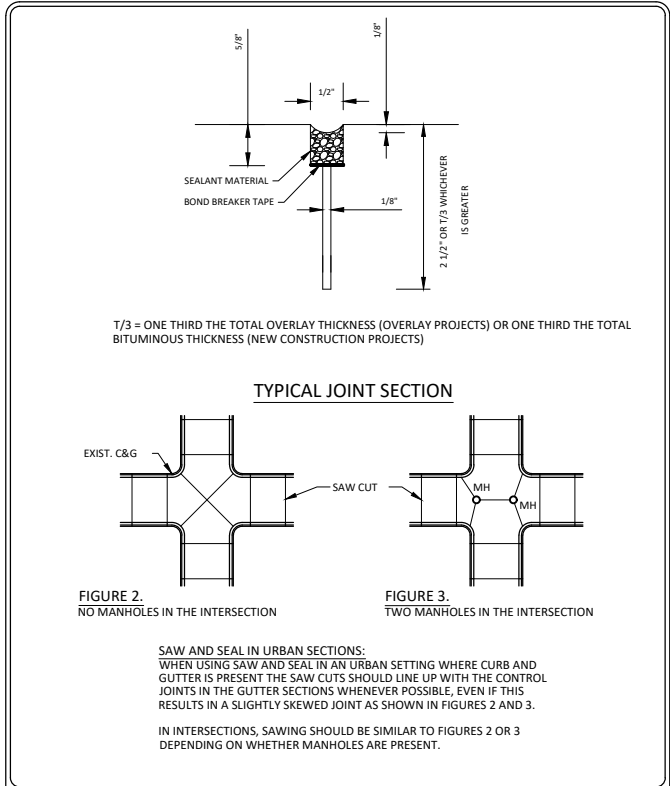


 STANDARD DETAILS
BITUMINOUS SAW & SEAL

LAST REVISION:
DEC 2018

CITY PLATE NO.
STR-24

FRIDLEY, MINNESOTA

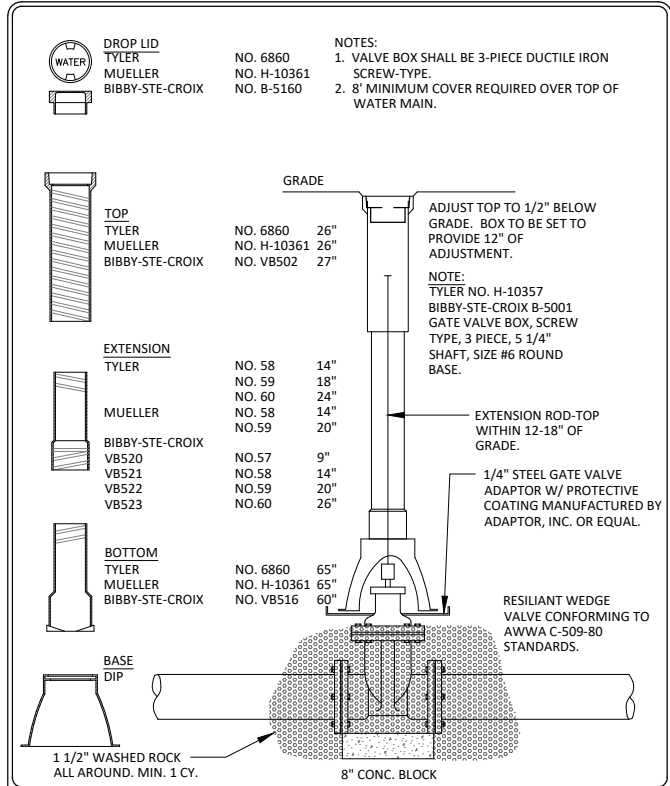


 STANDARD DETAILS
GATE VALVE AND BOX

LAST REVISION:
DEC 2018

CITY PLATE NO.
WAT-1

FRIDLEY, MINNESOTA

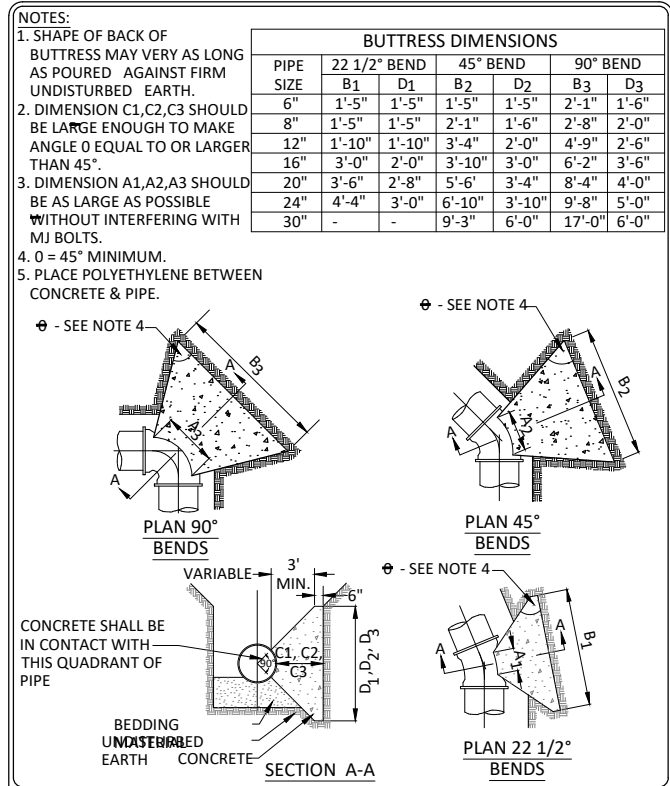


 STANDARD DETAILS
CONCRETE THRUST BLOCKING

LAST REVISION:
DEC 2018

CITY PLATE NO.
WAT-6

FRIDLEY, MINNESOTA

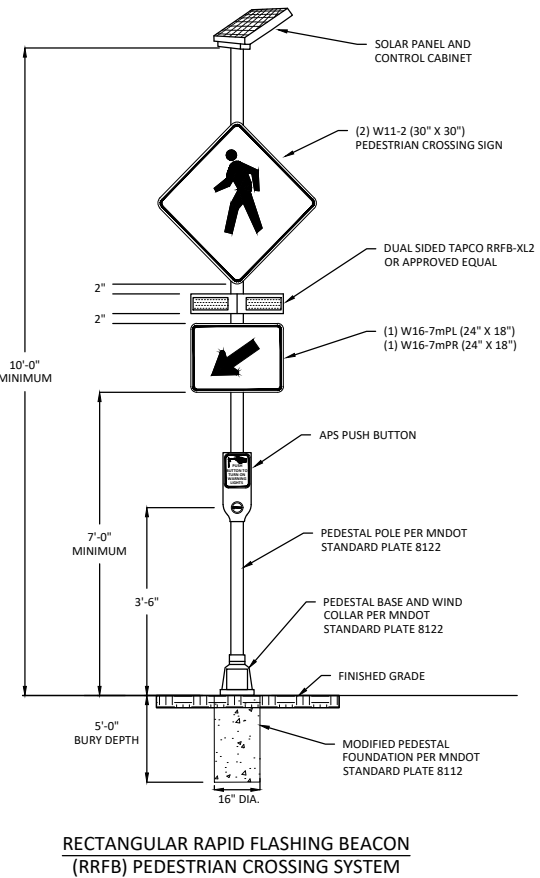


 STANDARD DETAILS
RECTANGULAR RAPID FLASHING BEACON (RRFB) PEDESTRIAN CROSSING SYSTEM

LAST REVISION:
DEC 2018

CITY PLATE NO.
WAT-1

FRIDLEY, MINNESOTA

 

7071 University Avenue NE
Fridley, MN 55432


DESIGNED	NO.	ISSUED FOR	DATE
CRL		BID	04/25/2023
DRAWN			
CRL/JBQ			
CHECKED			
BJB			
CLIENT PROJ. NO.			
2023-01			

2023 STREET REHABILITATION PROJECT

CITY PROJECT NO. ST2023-01

STANDARD DETAILS

SAP 127-319-009	SHEET
SAP 127-353-002	50
SAP 146-242-002	OF
SAP 127-354-001	75
SAP 127-355-001	
SAP 127-050-031	

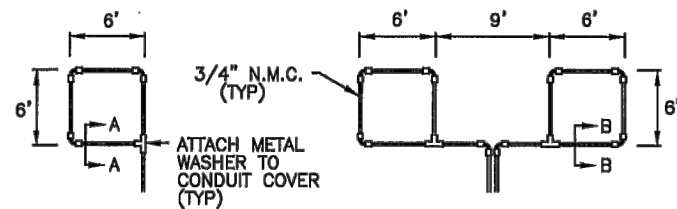


LOOP DETECTOR
DETAIL "A"
(LOOP PHASING FOR
SINGLE CONNECTION)


LOOP CONNECTIONS SHALL BE
LABELED AND SPLICED IN THE
HANDHOLE AS FOLLOWS:

L1 TO 1A
1B TO 2A
2B TO L2

LOOP DETECTOR
DETAIL "B"
(LOOP PHASING FOR
SERIES CONNECTION)

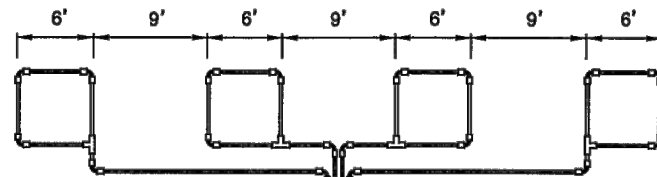

LOOP RETURN CONDUITS
MAY BE PLACED IN COMMON
TRENCH (TYP)

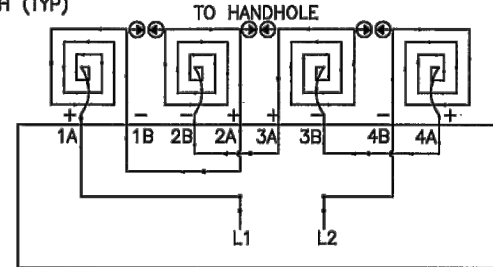


LOOP CONNECTIONS SHALL BE LABELED AND SPLICED
IN THE HANDHOLE AS FOLLOWS:


L1 TO 1A
1B TO 2A
2B TO 3A
3B TO 4A
4B TO L2

SPLICE CONTROL CABLE TO L1 & L2 IN HANDHOLE.
ALL CONDUCTORS SHALL BE TAGGED IN HANDHOLE
(1A, 1B, ECT)


LOOP DETECTOR
DETAIL "C"
(LOOP PHASING FOR
SERIES CONNECTION)

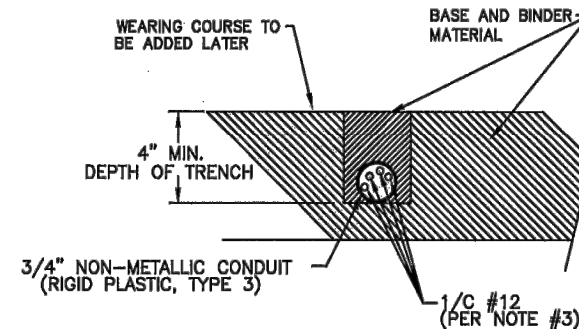

SECTION A-A
DETAIL FOR LOOP INSTALLATION
IN NEW ROADWAY

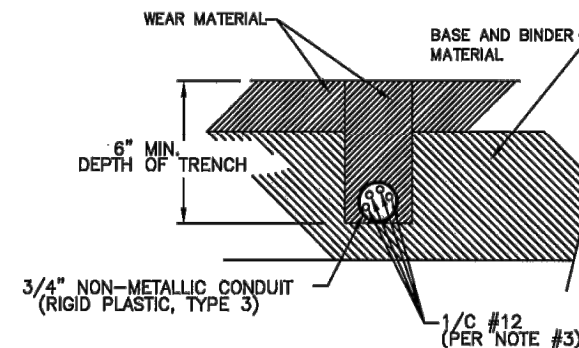

SECTION B-B
DETAIL FOR LOOP INSTALLATION
IN EXISTING ROADWAY

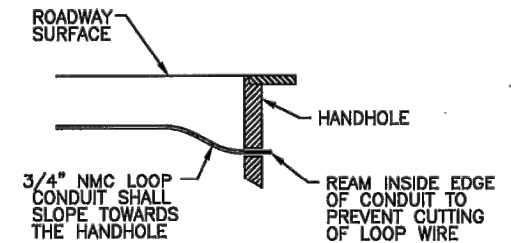

DRAINAGE DETAIL

LOOP DETECTOR WIRING

- 1) ALL CORNERS SHALL BE 90° CONDUIT BENDS.
- 2) CONNECT WIRES IN HANDHOLES USING SPLICE KIT METHOD DESCRIBED IN THE SPECIAL PROVISIONS.
- 3) LOOP DETECTOR WIRES SHALL BE #12 AWG CROSSED LINKED POLYETHYLENE (XLP), SEE SPECIAL PROVISIONS.
- 4) LOOP LEAD IN WIRES SHALL BE TWISTED A MIN. OF (5) TURNS PER FOOT THROUGH THE CONDUIT TO THE HANDHOLE.
- 5) NMC DESIGNATES NON-METALLIC CONDUIT (SPEC. 3803)
- 6) LOOPS 6' x 6' THRU 6' x 14' SHALL HAVE (4) TURNS.
- 7) LOOPS 6' x 15' AND LARGER SHALL HAVE (2) TURNS.

LEGEND OF SYMBOLS

CONTROLLER AND SERVICE EQUIP. NO's	①
SIGNAL BASE NO.	②
SIGNAL FACE NO.	③
LUMINAIRE NO.	④
CONTROLLER AND CABINET	⑤
CONTROLLER AND CABINET - IN PLACE	⑥
HANDHOLE	⑦
HANDHOLE - IN PLACE	⑧
RIGID STEEL CONDUIT (RSC)	⑨
RIGID STEEL CONDUIT (RSC) - IN PLACE	⑩
SIGNAL FACE WITH BACKGROUND SHIELD	⑪
SIGNAL FACE W/O BACKGROUND SHIELD	⑫
SIGNAL FACE - IN PLACE	⑬
PEDESTRIAN INDICATORS	⑭
PEDESTRIAN INDICATORS - IN PLACE	⑮
PEDESTRIAN PUSH BUTTONS ON PEDESTAL OR POLE	⑯
PEDESTRIAN PUSH BUTTON STATION	⑰
TRAFFIC SIGNAL PEDESTAL	⑱
TRAFFIC SIGNAL PEDESTAL - INPLACE	⑲
TRAFFIC SIGNAL POLE AND MAST ARM	⑳
TRAFFIC SIGNAL POLE AND MAST ARM - IN PLACE	㉑
STREET LIGHT POLE AND LUMINAIRE	㉒
STREET LIGHT POLE AND LUMINAIRE - IN PLACE	㉓
MAST ARM AND LUMINAIRE	㉔
MAST ARM AND LUMINAIRE - INPLACE	㉕
WOOD POLE	㉖
WOOD POLE - IN PLACE	㉗
SOURCE OF POWER	㉘
RAILROAD SIGNAL - IN PLACE	㉙
RIGHT OF WAY LINE	㉚
CENTERLINE	㉛
EDGE OF ROADWAY	㉜
SHOULDERLINE	㉝
CURB LINE	㉞
STOP BAR	㉟
EMERGENCY VEHICLE PREEMPTION DETECTOR	㊱

ABBREVIATIONS

3-1(EG)	SIGNAL HEAD PHASE "3" - NO. "1"	P2-1(EG)	PED INDICATION PHASE "2" - NO. "1"
BR. GR.	BARE GROUND	PB	PUSH BUTTON
CH. SW.	CHECK SWITCH	PB2-1(EG)	PUSH BUTTON PHASE "2" - NO. "1"
CLR	CLEAR	PEC	PHOTOELECTRIC CELL
D2-1(EG)	DETECTOR PHASE "2" - NO. "1"	PED	PEDESTRIAN
DWK	DON'T WALK	R	RED
EKG	EQUIPMENT GROUND	R&S	REMOVE AND SALVAGE
EVP	EMERGENCY VEHICLE PRE-EMPTION	RLTA	RED LEFT TURN ARROW
F&I	FURNISH AND INSTALL	RRTA	RED RIGHT TURN ARROW
FL	FLASH/FLASHING	RSC	RIGID STEEL CONDUIT
G	GREEN	SOP	SOURCE OF POWER
GLTA	GREEN LEFT TURN ARROW	SPR	SPARE
GRN	GREEN	ST. LHT	STREET LIGHT
GR. R	GROUND ROD	STA	STATION
GRTA	GREEN RIGHT TURN ARROW	SW	SWITCH
GTHA	GREEN THRU ARROW	SWD	SWITCHED
HH	HANDHOLE	S&R	SALVAGE AND REINSTALL
HPS	HIGH PRESSURE SODIUM	TDW	TELEPHONE DROP WIRE
JB	JUNCTION BOX	WLK	WALK
LUM	LUMINAIRE	YEL	YELLOW
NEU	NEUTRAL	YLTA	YELLOW LEFT TURN ARROW
NMC	NONMETALLIC CONDUIT	YRTA	YELLOW RIGHT TURN ARROW
		YTHA	YELLOW THRU ARROW

CONDUCTOR COLOR CODE

R	RED
O	ORANGE
BL	BLUE
WH	WHITE
R/BLK	RED WITH BLACK TRACER
O/BLK	ORANGE WITH BLACK TRACER
BL/BLK	BLUE WITH BLACK TRACER
WH/BLK	WHITE WITH BLACK TRACER
BLK	BLACK
BLK/WH	BLACK WITH WHITE TRACER
G/BLK	GREEN WITH BLACK TRACER
G	GREEN

TABULATION OF SIGNAL QUANTITIES					
ITEM NO	ITEM	UNIT	TOTAL ESTIMATED QUANTITY	PARTICIPATION	
				SAP 002-XXX-XXX	LOCAL FUNDS
2545	SERVICE CABINET	EACH	1		
2565	EMERGENCY VEHICLE PREEMPTION SYSTEM	LS	1		
2565	TRAFFIC CONTROL SIGNAL SYSTEM	SYSTEM	1		

TRAFFIC SIGNAL STANDARD PLATES	
THESE TRAFFIC SIGNAL STANDARD PLATES AS APPROVED BY FHWA SHALL APPLY:	
PLATE NO.	DESCRIPTION
8000 J	CHANNELIZERS, TYPE A, B, C (3 SHEETS)
8111 E	TRAFFIC SIGNAL BRACKETING (PEDESTAL MOUNTED) (3 SHEETS)
8112 I	PEDESTAL FOUNDATION (FOR TRAFFIC CONTROL SIGNALS)
8118 D	SERVICE EQUIPMENT & POLE-TRAFFIC CONTROL SIGNALS
8119 C	GROUND MOUNTED CABINET FOUNDATION
8121 H	TRANSFORMER BASE & POLE BASE PLATE (2 SHEETS)
8122 F	PEDESTAL AND PEDESTAL BASE (FOR TRAFFIC CONTROL SIGNALS SUPPORT) (2 SHEETS)
8123 G	POLE & MAST ARM-LUMINAIRES & TRAFFIC LIGHTS ASSEMBLY (2 SHEETS)
8126 L	POLE FOUNDATION (PA80 & PA100)
8129 A	SHIM AND WASHER (TRAFFIC CONTROL SIGNALS AND ROADWAY LIGHTING)

S.A.P. 002-XXX-XXX

NO	DATE	BY	CKD	APPR	REVISION

I HEREBY CERTIFY THAT THIS PLAN WAS PREPARED BY ME OR UNDER MY DIRECT SUPERVISION AND THAT I AM A DULY LICENSED PROFESSIONAL ENGINEER UNDER THE LAWS OF THE STATE OF MINNESOTA.

PRINT NAME: _____ DATE: _____
SIGNATURE: _____ LICENSE NO. _____

DRAWN BY _____ DATE _____
DESIGN BY _____ DATE _____
CHECKED BY _____ DATE _____



ANOKA COUNTY
HIGHWAY DEPT.

SAP XXX-XX-XXX

TRAFFIC SIGNAL
DETAILS AND
STANDARD PLATES
SHEET XX OF XX SHEETS













7071 University Avenue NE
Fridley, MN 55432

DESIGNED	NO.	ISSUED FOR	DATE
CRL		BID	04/25/2023
DRAWN			
CRL/JBQ			
CHECKED			
BJB			
CLIENT PROJ. NO.			
2023-01			

2023 STREET REHABILITATION PROJECT
CITY PROJECT NO. ST2023-01
STANDARD DETAILS

SAP 127-319-009
SAP 127-353-002
SAP 146-242-002
SAP 127-354-001
SAP 127-355-001
SAP 127-050-031

SHEET
51
OF
75

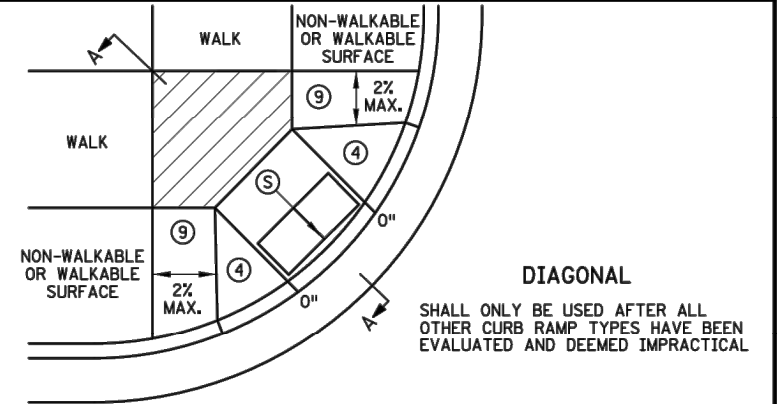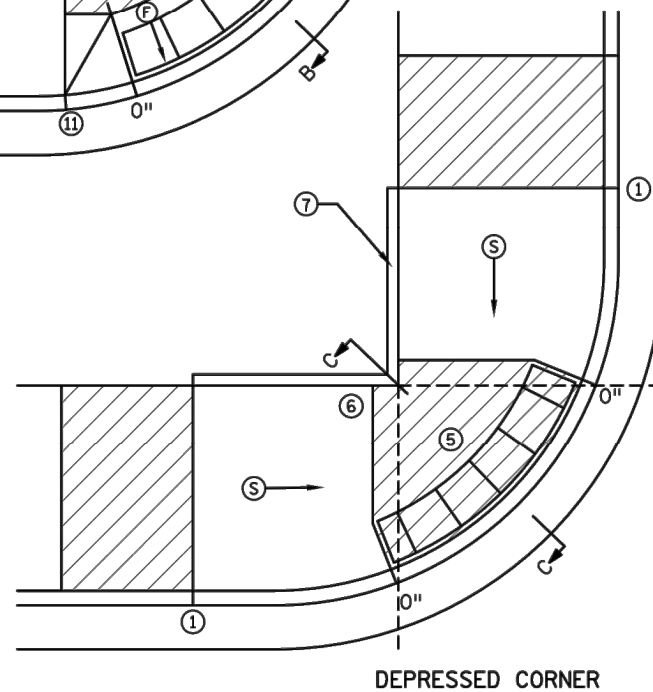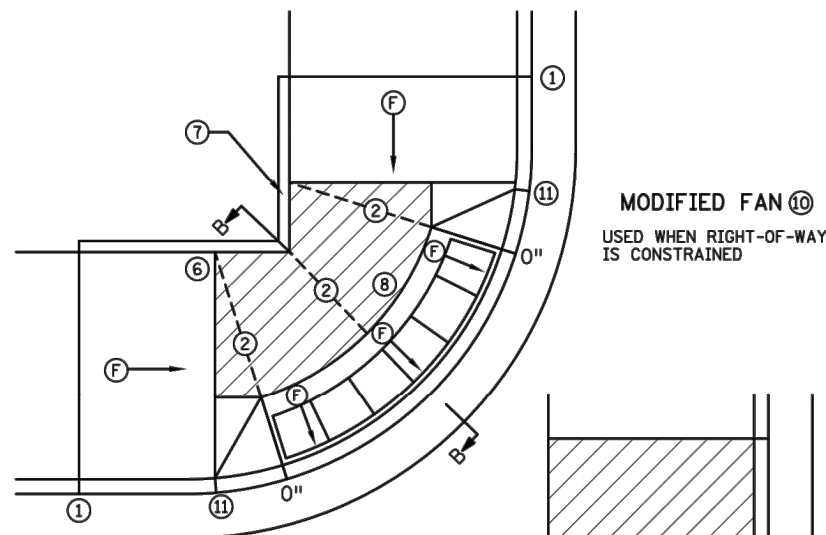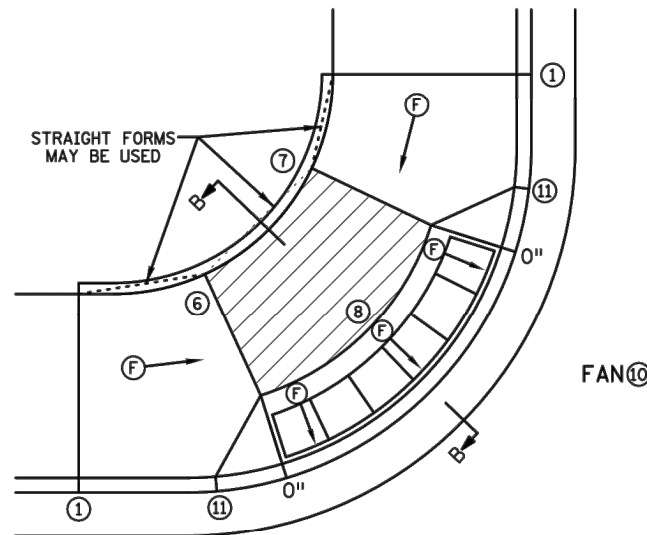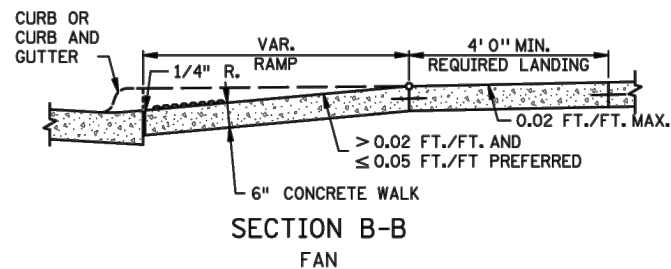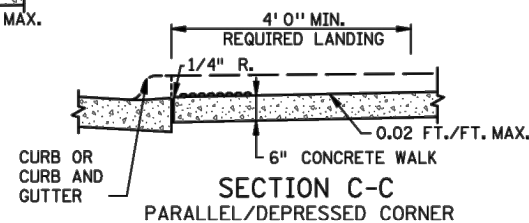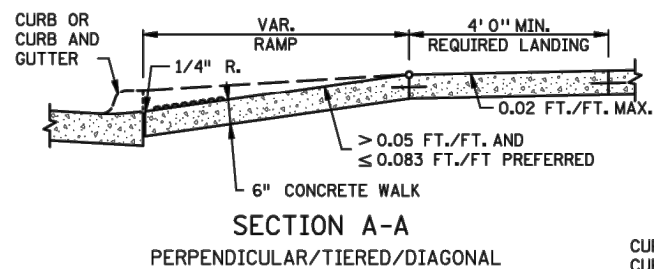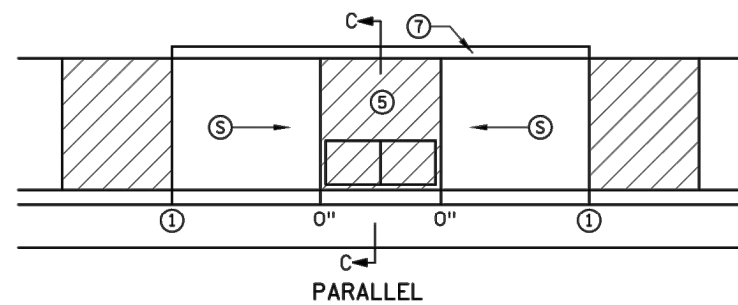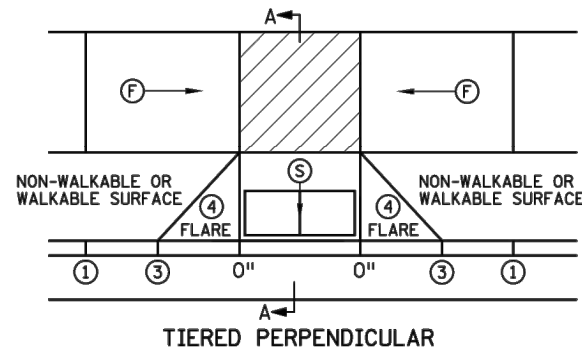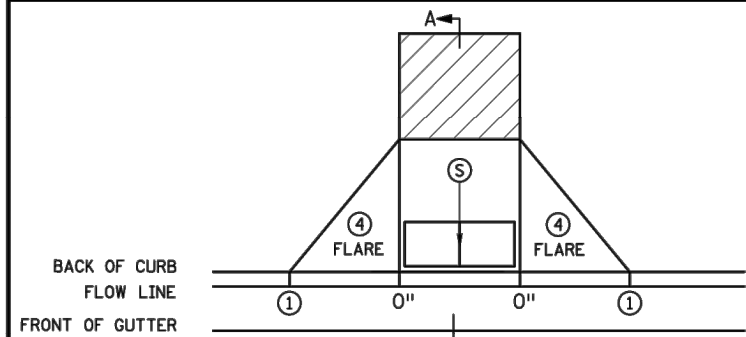

NOTES:

- LANDINGS SHALL BE LOCATED ANYWHERE THE PEDESTRIAN ACCESS ROUTE (PAR) CHANGES DIRECTION, AT THE TOP OF RAMP. THAT HAVE RUNNING SLOPES GREATER THAN 5.0%, AND IF THE APPROACHING WALK IS INVERSE GRADE GREATER THAN 2%.
- INITIAL CURB RAMP LANDINGS SHALL BE CONSTRUCTED WITHIN 15' FROM THE BACK OF CURB, WITH 6' FROM THE BACK OF CURB BEING THE PREFERRED DISTANCE, ONLY APPLICABLE WHEN THE INITIAL RAMP RUNNING SLOPE IS OVER 5.0%.
- SECONDARY CURB RAMP LANDINGS ARE REQUIRED FOR EVERY 30" OF VERTICAL RISE WHEN THE LONGITUDINAL RUNNING SLOPE IS GREATER THAN 5.0%.
- CONTRACTION JOINTS SHALL BE CONSTRUCTED ALONG ALL GRADE BREAKS WITHIN THE PAR. 1/4" DEEP VISUAL JOINTS SHALL BE USED AT THE TOPS OF CONCRETE FLARES ADJACENT TO WALKABLE SURFACES.
- ALL GRADE BREAKS WITHIN THE PAR SHALL BE PERPENDICULAR TO THE PATH OF TRAVEL, THUS BOTH SIDES OF A SLOPED WALKING SURFACE MUST BE EQUAL LENGTH. (EXCEPT AS STATED IN 6) BELOW.
- TO ENSURE RAMP AND LANDINGS ARE PROPERLY CONSTRUCTED, ALL INITIAL LANDINGS AT A TOP OF A RAMPED SURFACE (RUNNING SLOPE GREATER THAN 2%) SHALL BE FORMED AND PLACED SEPARATELY IN AN INDEPENDENT CONCRETE POUR. FOLLOW SIDEWALK REINFORCEMENT DETAILS ON SHEET 6 OF 6 FOR ALL SEPARATELY POURED INITIAL LANDINGS.
- WHEN SIDEWALK IS AT BACK OF CURB, TOP OF CURB SHALL MATCH PROPOSED ADJACENT WALK GRADE. MAINTAIN POSITIVE BOULEVARD DRAINAGE TO TOP OF CURB.
- ALL RAMP TYPES SHOULD HAVE A MINIMUM 3' LONG RAMP LENGTH.
- 4' MINIMUM WIDTH OF DETECTABLE WARNING IS REQUIRED FOR ALL RAMP. DETECTABLE WARNING SHALL CONTINUOUSLY EXTEND FOR A MIN. OF 24" IN THE PATH OF TRAVEL. DETECTABLE WARNING TO COVER THE ENTIRE PAR WIDTH OF SHARED-USE PATHS AND THE ENTIRE PAR WIDTH OF THE WALK WITH THE EXCEPTION OF 3" MAXIMUM ON EACH OUTSIDE EDGE WHICH ENSURES THE DETECTABLE WARNING ARE ENCASED IN CONCRETE WHEN ADJACENT TO TURF. WHEN ADJACENT TO CONCRETE FLARES 0" - 3" OFFSET IS ALLOWED.
- WHEN DESIGNING OR ORDERING RECTANGULAR DETECTABLE WARNING SURFACES SHOULD BE 6" LESS THAN THE INCOMING PAR. ARC LENGTH OF THE RADIAL DETECTABLE WARNING SHOULD NOT BE GREATER THAN 20 FEET.
- RECTANGULAR DETECTABLE WARNING SHALL BE SETBACK 3" FROM THE BACK OF CURB. RADIAL DETECTABLE WARNING SHALL BE SETBACK 3" MINIMUM TO 6" MAXIMUM FROM THE BACK OF CURB.
- 1 MATCH FULL HEIGHT CURB.
- 2 4' MINIMUM DEPTH LANDING REQUIRED ACROSS TOP OF RAMP.
- 3 3" HIGH CURB WHEN USING A 3' LONG RAMP, 4" HIGH CURB WHEN USING A 4' LONG RAMP.
- 4 SEE SHEET 4 OF 6, TYPICAL SIDE TREATMENT OPTIONS, FOR DETAILS ON FLARES AND RETURNED CURBS.
- 5 DETECTABLE WARNING MAY BE PART OF THE 4' X 4' MIN. LANDING AREA IF IT IS NOT FEASIBLE TO CONSTRUCT THE LANDING OUTSIDE OF THE DETECTABLE WARNING AREA.
- 6 THE GRADE BREAK SHALL BE PERPENDICULAR TO THE BACK OF WALK. THIS WILL ENSURE THAT THE GRADE BREAK IS PERPENDICULAR TO THE DIRECTION OF TRAVEL. (TYPICAL FOR ALL)
- 7 WHEN ADJACENT TO GRASS, GRADING SHALL ALWAYS BE USED WHEN FEASIBLE. V. CURB. IF USED, SHALL BE PLACED OUTSIDE THE SIDEWALK LIMITS WHEN RIGHT OF WAY ALLOWS. WHEN ADJACENT TO PARKING LOTS, CONCRETE OR BITUMINOUS TAPERS LESS THAN 5% RUNNING SLOPE SHOULD BE USED OVER V CURB TO REDUCE TRIPPING HAZARDS AND FACILITATE SNOW & ICE REMOVAL.
- 8 A 7' MIN TOP RADIUS GRADE BREAK IS REQUIRED TO BE CONSTRUCTIBLE.
- 9 PAVE FULL WALK WIDTH.
- 10 "S" SLOPES ON FANS SHALL ONLY BE USED WHEN ALL OTHER FEASIBLE OPTIONS HAVE BEEN EVALUATED AND DEEMED IMPRACTICAL.
- 11 INTERMEDIATE CURB HEIGHTS TAPER SHALL RISE AT 8-10% TO A MINIMUM 3" CURB HEIGHT. REDUCE INTERMEDIATE CURB HEIGHT TO 2+ INCHES IF NECESSARY TO MATCH ADJACENT BOULEVARD OR SIDEWALK GRADES.

LEGEND

- THESE LONGITUDINAL SLOPE RANGES SHALL BE THE STARTING POINT. IF SITE CONDITIONS WARRANT, LONGITUDINAL SLOPES UP TO 8.3% OR FLATTER ARE ALLOWED.
- S INDICATES PEDESTRIAN RAMP - SLOPE SHALL BE BETWEEN 5.0% MINIMUM AND 8.3% MAXIMUM IN THE DIRECTION SHOWN AND THE CROSS SLOPE SHALL NOT EXCEED 2.0%.
 - F INDICATES PEDESTRIAN RAMP - SLOPE SHALL BE GREATER THAN 2.0% AND LESS THAN 5.0% IN THE DIRECTION SHOWN AND CROSS SLOPE SHALL NOT EXCEED 2.0%.
 - LANDING AREA - 4' X 4' MIN. (5' X 5' MIN. PREFERRED) DIMENSIONS AND MAX 2.0% SLOPE IN ALL DIRECTIONS. LANDING SHALL BE FULL WIDTH OF INCOMING PAR.
 - X" CURB HEIGHT

REVISION:

APPROVED: 11-04-2021

Jeffrey Perkins
OPERATIONS DIVISION



STANDARD PLAN 5-297.250

1 OF 6

THOMAS TYRBYCKI
STATE DESIGN ENGINEER

APPROVED: 11-04-2021

REVISED:

STATE PROJ. NO.

PEDESTRIAN CURB RAMP DETAILS

(TH) SHEET NO. OF SHEETS

SAP 127-319-009
SAP 127-353-002
SAP 146-242-002
SAP 127-354-001
SAP 127-355-001
SAP 127-050-031



7071 University Avenue NE
Fridley, MN 55432


DESIGNED	NO.	ISSUED FOR	DATE
CRL		BID	04/25/2023
DRAWN	CHECKED	CLIENT PROJ. NO.	
CRL/JBQ	BJB	2023-01	

2023 STREET REHABILITATION PROJECT


CITY PROJECT NO. ST2023-01

PEDESTRIAN CURB RAMP DETAILS

SHEET
52
OF
75

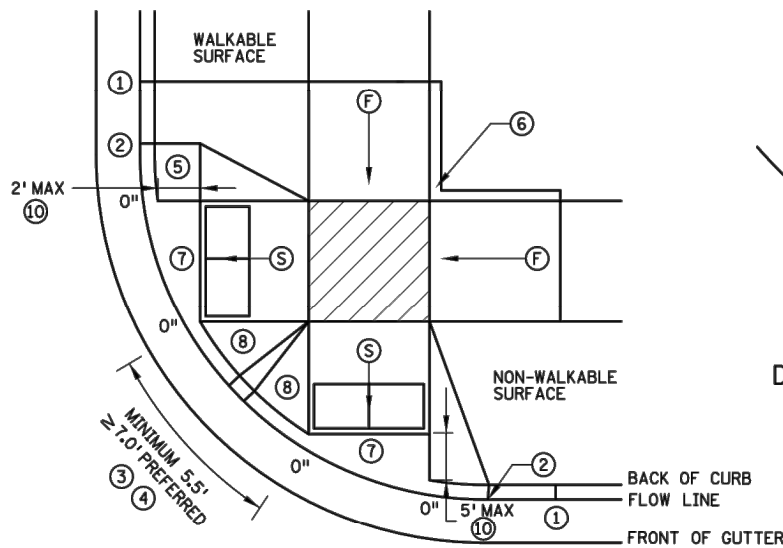


COMBINED DIRECTIONAL

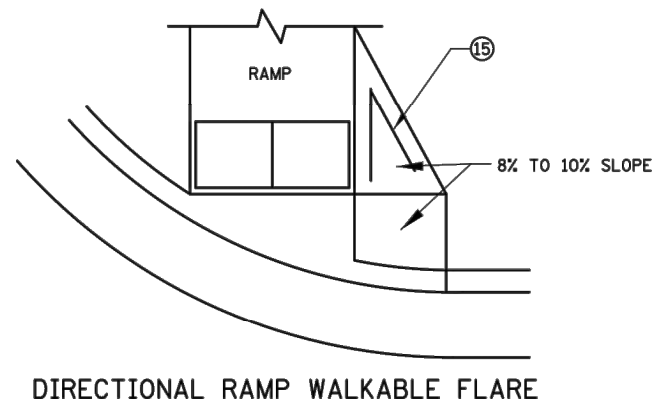


DIRECTIONAL RAMP WALKABLE FLARE


IF NON-CONCRETE BLVD. IS CONSTRUCTED AND IS LESS THAN 2' IN WIDTH AT TOP OF CURB TRANSITION, PAVE CONCRETE RAMP WIDTH TO ADJACENT BACK OF CURB.

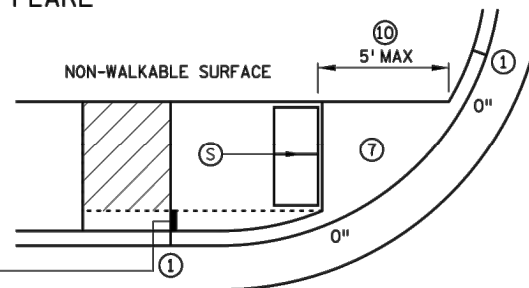


STANDARD ONE-WAY DIRECTIONAL ⑩

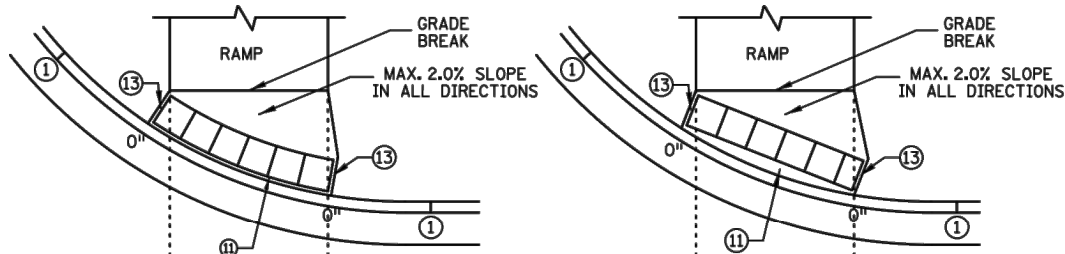


ONE-WAY DIRECTIONAL WITH DETECTABLE WARNING AT BACK OF CURB

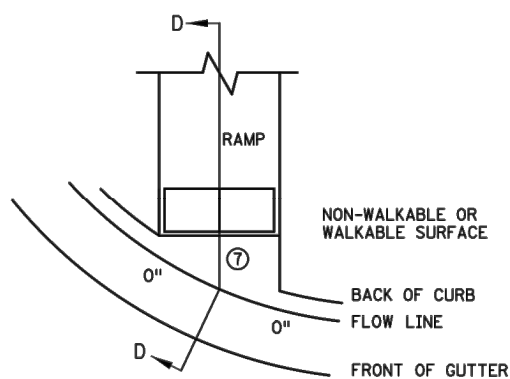

CURB FOR DIRECTIONAL RAMPS ⑭

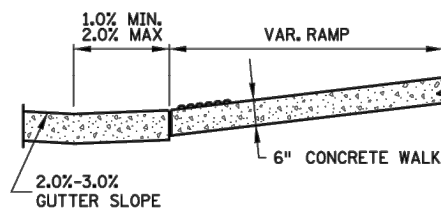

SECTION D-D

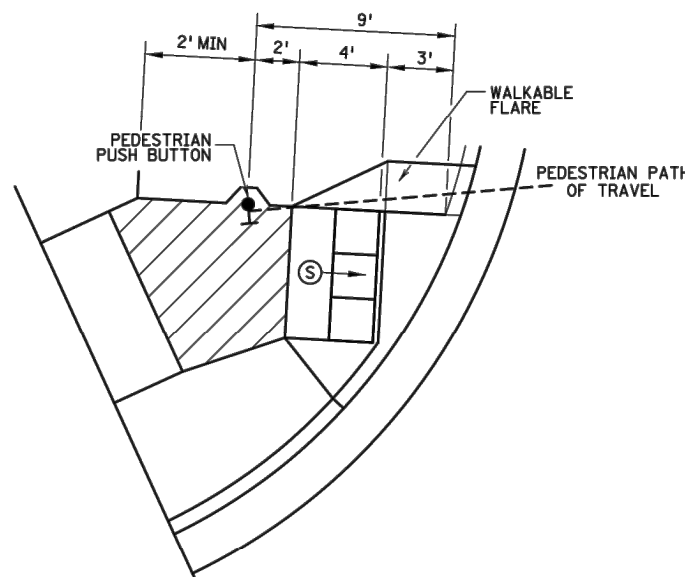

SEMI-DIRECTIONAL RAMP ③④⑨

3' DOME SETBACK, 4' LONG RAMP AND PUSH BUTTON 9' FROM THE BACK OF CURB
PRIMARILY USED FOR APS APPLICATIONS WHERE THE PAR DOES NOT CONTINUE PAST THE PUSH BUTTON (DEAD-END SIDEWALK)

NOTES:

LANDINGS SHALL BE LOCATED ANYWHERE THE PEDESTRIAN ACCESS ROUTE (PAR) CHANGES DIRECTION, AT THE TOP OF RAMPS THAT HAVE RUNNING SLOPES GREATER THAN 5.0%, AND IF THE APPROACHING WALK IS INVERSE GRADE.

INITIAL CURB RAMP LANDINGS SHALL BE CONSTRUCTED WITHIN 15' FROM THE BACK OF CURB, WITH 6' FROM THE BACK OF CURB BEING THE PREFERRED DISTANCE, ONLY APPLICABLE WHEN THE INITIAL RAMP RUNNING SLOPE IS OVER 5.0%.

SECONDARY CURB RAMP LANDINGS ARE REQUIRED FOR EVERY 30" OF VERTICAL RISE WHEN THE LONGITUDINAL SLOPE IS GREATER THAN 5.0%.

CONTRACTION JOINTS SHALL BE CONSTRUCTED ALONG ALL GRADE BREAKS WITHIN THE PAR. 1/4" DEEP VISUAL JOINTS SHALL BE USED AT THE TOP GRADE BREAK OF CONCRETE FLARES ADJACENT TO WALKABLE SURFACES.

ALL GRADE BREAKS WITHIN THE PAR SHALL BE PERPENDICULAR TO THE PATH OF TRAVEL. THUS BOTH SIDES OF A SLOPED WALKING SURFACE MUST BE EQUAL LENGTH.

TO ENSURE INITIAL RAMPS AND INITIAL LANDINGS ARE PROPERLY CONSTRUCTED, LANDINGS SHALL BE CAST SEPARATELY, FOLLOW SIDEWALK REINFORCEMENT DETAILS ON SHEET 6 AND THE ADA SPECIAL PROVISION (PROSECUTION OF WORK).

TOP OF CURB SHALL MATCH PROPOSED ADJACENT WALK GRADE.

WHEN THE BOULEVARD IS 4' WIDE OR LESS, THE TOP OF CURB TAPER SHALL MATCH THE RAMP SLOPES TO REDUCE NEGATIVE BOULEVARD SLOPES FROM THE TOP BACK OF CURB TO THE PAR.

ALL RAMP TYPES SHOULD HAVE A MINIMUM 3' LONG RAMP LENGTH.

4' MINIMUM WIDTH OF DETECTABLE WARNING IS REQUIRED FOR ALL RAMPS. DETECTABLE WARNINGS SHALL CONTINUOUSLY EXTEND FOR A MIN. OF 24" IN THE PATH OF TRAVEL. DETECTABLE WARNING TO COVER THE ENTIRE PAR WIDTH OF SHARED-USE PATHS AND THE ENTIRE PAR WIDTH OF THE WALK WITH THE EXCEPTION OF 3" MAXIMUM ON EACH OUTSIDE EDGE WHICH ENSURES THE DETECTABLE WARNINGS ARE ENCASED IN CONCRETE WHEN ADJACENT TO TURF. WHEN ADJACENT TO CONCRETE FLARES 0" - 3" OFFSET IS ALLOWED.

WHEN DESIGNING OR ORDERING RECTANGULAR DETECTABLE WARNING SURFACES SHOULD BE 6" LESS THAN THE INCOMING PAR. ARC LENGTH OF THE RADIAL DETECTABLE WARNINGS SHOULD NOT BE GREATER THAN 20 FEET.

RADIAL DETECTABLE WARNINGS SHALL BE SETBACK 3" MINIMUM TO 6" MAXIMUM FROM THE BACK OF CURB. SEE NOTES ⑩ & ⑪ FOR INFORMATION REGARDING RECTANGULAR DETECTABLE WARNING PLACEMENT.

① MATCH FULL CURB HEIGHT.

② 3" HIGH CURB WHEN USING A 3' LONG RAMP
4" HIGH CURB WHEN USING A 4' LONG RAMP.

③ 3" MINIMUM CURB HEIGHT (5.5' MIN. DISTANCE REQUIRED BETWEEN DOMES)
4" PREFERRED (7' MIN. DISTANCE REQUIRED BETWEEN DOMES).

④ THE "BUMP" IN BETWEEN THE RAMPS SHOULD NOT BE IN THE PATH OF TRAVEL FOR COMBINED DIRECTIONAL RAMPS. IF THIS OCCURS MODIFY THE RAMP LOCATION OR SWITCH RAMP TO A FAN/DEPRESSED CORNER.

⑤ WHEN USING CONCRETE PAVED FLARES ON THE OUTSIDE OF DIRECTIONAL RAMPS, AND ADJACENT TO A WALKABLE SURFACE, DIRECTIONAL RAMP FLARES SHALL BE USED. SEE THE DETAIL ON THIS SHEET.

⑥ GRADING SHALL ALWAYS BE USED WHEN FEASIBLE. V CURB, IF USED, SHALL BE PLACED OUTSIDE THE SIDEWALK LIMITS WHEN RIGHT OF WAY ALLOWS. WHEN ADJACENT TO PARKING LOTS, CONCRETE OR BITUMINOUS TAPERS SHOULD BE USED OVER V CURB TO REDUCE TRIPPING HAZARDS AND FACILITATE SNOW & ICE REMOVAL.

⑦ MAX. 2.0% SLOPE IN ALL DIRECTIONS IN FRONT OF GRADE BREAK AND DRAIN TO FLOW LINE. SHALL BE CONSTRUCTED INTEGRAL WITH CURB AND GUTTER.

⑧ 8% TO 10% WALKABLE FLARE.

⑨ PLACE DOMES AT THE BACK OF CURB WHEN ALLOWABLE SETBACK CRITERIA IS EXCEEDED.

⑩ FRONT EDGE OF DETECTABLE WARNING SHALL BE SET BACK 2' MAXIMUM WHEN ADJACENT TO WALKABLE SURFACE, AND 5' MAXIMUM WHEN ADJACENT TO NON-WALKABLE SURFACE WITH ONE CORNER SET 3" FROM BACK OF CURB. A WALKABLE SURFACE IS DEFINED AS A PAVED SURFACE ADJACENT TO A CURB RAMP WITHOUT RAISED OBSTACLES THAT COULD MISTAKENLY BE TRAVERSED BY A USER WHO IS VISUALLY IMPAIRED.

⑪ RECTANGULAR DETECTABLE WARNINGS MAY BE SETBACK UP TO 9" FROM THE BACK OF CURB WITH CORNERS SET 3" FROM BACK OF CURB. IF 9" SETBACK IS EXCEEDED USE RADIAL DETECTABLE WARNINGS.

⑫ FOR DIRECTIONAL RAMPS WITH THE DETECTABLE WARNINGS PLACED AT THE BACK OF CURB, THE DETECTABLE WARNINGS SHALL COVER THE ENTIRE WIDTH OF THE WALK/PATH. THIS ENSURES A DETECTABLE EDGE AND HELPS ELIMINATE THE CURB TAPER OBSTRUCTING THE PATH OF PEDESTRIAN TRAVEL.

⑬ THE CONCRETE WALK SHALL BE FORMED AND CONSTRUCTED PERPENDICULAR TO THE BACK OF CURB. MAINTAIN 3" BETWEEN EDGE OF DOMES AND EDGE OF CONCRETE.

⑭ TO BE USED FOR ALL DIRECTIONAL RAMPS, EXCEPT WHERE DOMES ARE PLACED ALONG THE BACK OF CURB.

⑮ PLACE 2 NO. 4 BARS 4 INCHES FROM SIDE OF FORMS WITH A MINIMUM 2 INCHES OF CONCRETE COVER ALONG EACH SIDE OF FLARE (INCIDENTAL).

LEGEND

THESE LONGITUDINAL SLOPE RANGES SHALL BE THE STARTING POINT. IF SITE CONDITIONS WARRANT, LONGITUDINAL SLOPES UP TO 8.3% OR FLATTER ARE ALLOWED.

⑤ INDICATES PEDESTRIAN RAMP - SLOPE SHALL BE BETWEEN 5.0% MINIMUM AND 8.3% MAXIMUM IN THE DIRECTION SHOWN AND THE CROSS SLOPE SHALL NOT EXCEED 2.0%.

⑥ INDICATES PEDESTRIAN RAMP - SLOPE SHALL BE GREATER THAN 2.0% AND LESS THAN 5.0% IN THE DIRECTION SHOWN AND CROSS SLOPE SHALL NOT EXCEED 2.0%.

⑦ LANDING AREA - 4' X 4' MIN. (5' X 5' MIN. PREFERRED) DIMENSIONS AND MAX 2.0% SLOPE IN ALL DIRECTIONS. LANDING SHALL BE FULL WIDTH OF INCOMING PAR.

X" CURB HEIGHT

REVISION:

APPROVED: 11-04-2021

Jeffrey Perkins
OPERATIONS DIVISION



STANDARD PLAN 5-297.250

2 OF 6

THOMAS STYRBICKI
STATE DESIGN ENGINEER

APPROVED: 11-04-2021


REVISED:

STATE PROJ. NO.

PEDESTRIAN CURB RAMP DETAILS

(T.H.) SHEET NO. OF SHEETS

SAP 127-319-009
SAP 127-353-002
SAP 146-242-002
SAP 127-354-001
SAP 127-355-001
SAP 127-050-031

 

7071 University Avenue NE
Fridley, MN 55432


DESIGNED	NO.	ISSUED FOR	DATE
CRL		BID	04/25/2023
DRAWN			
CRL/JBQ			
CHECKED			
BJB			
CLIENT PROJ. NO.			
2023-01			

2023 STREET REHABILITATION PROJECT



CITY PROJECT NO. ST2023-01

PEDESTRIAN CURB RAMP DETAILS


SHEET
53
OF
75

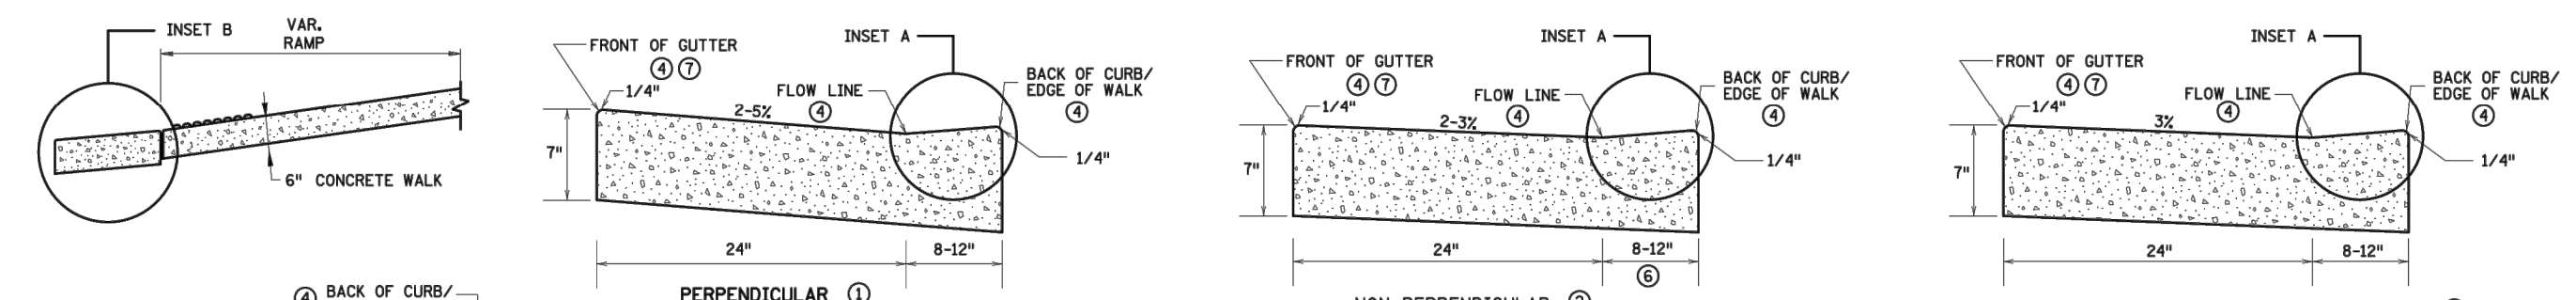

PEDESTRIAN ACCESS ROUTE CURB & GUTTER DETAIL

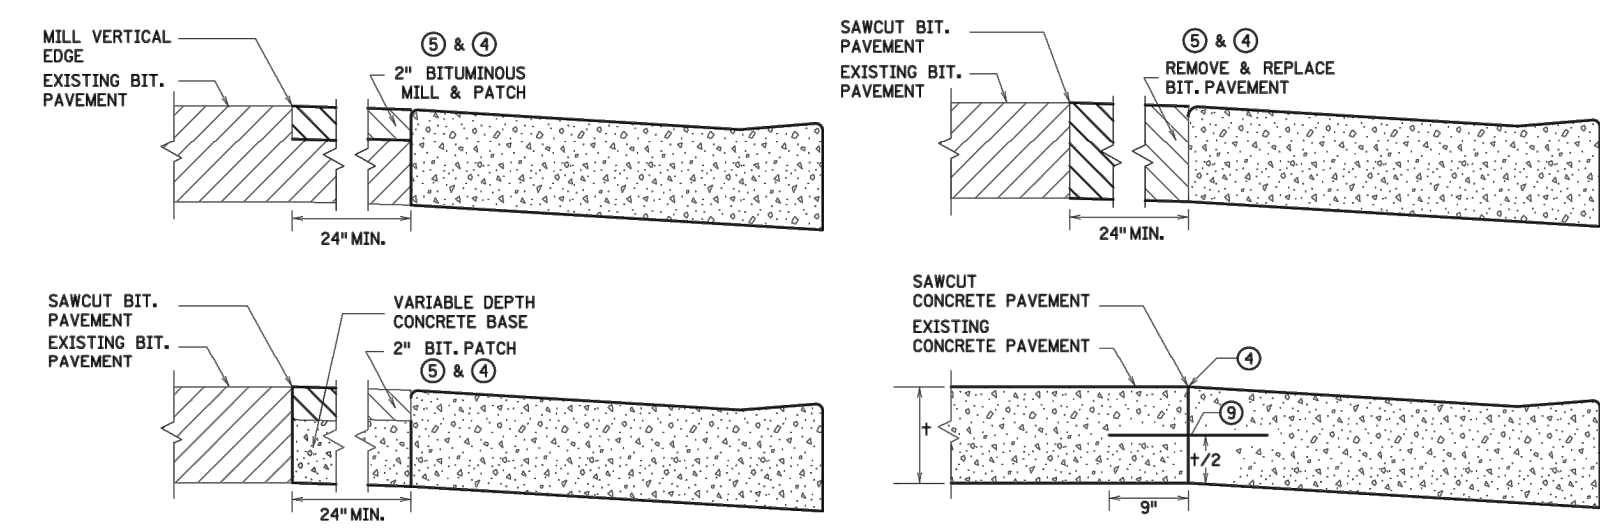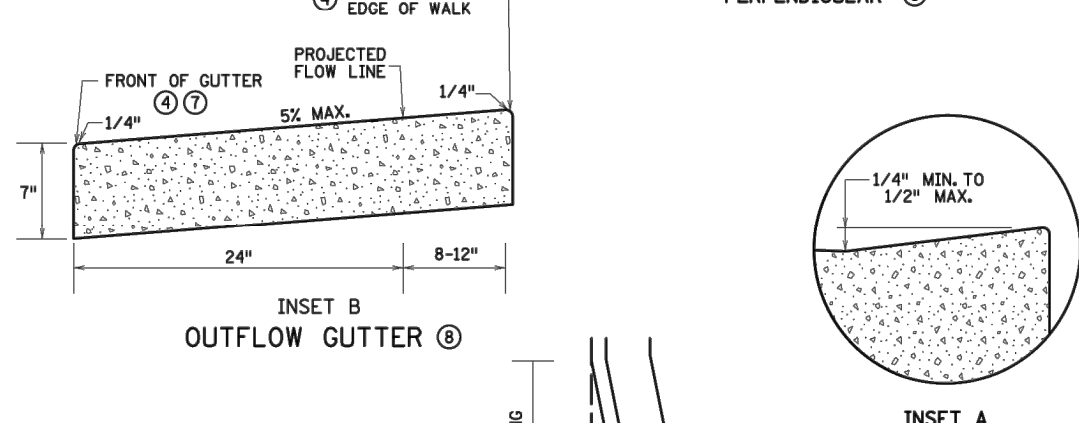

PAVEMENT TREATMENT OPTIONS IN FRONT OF CURB & GUTTER
FOR USE ON CURB RAMP RETROFITS

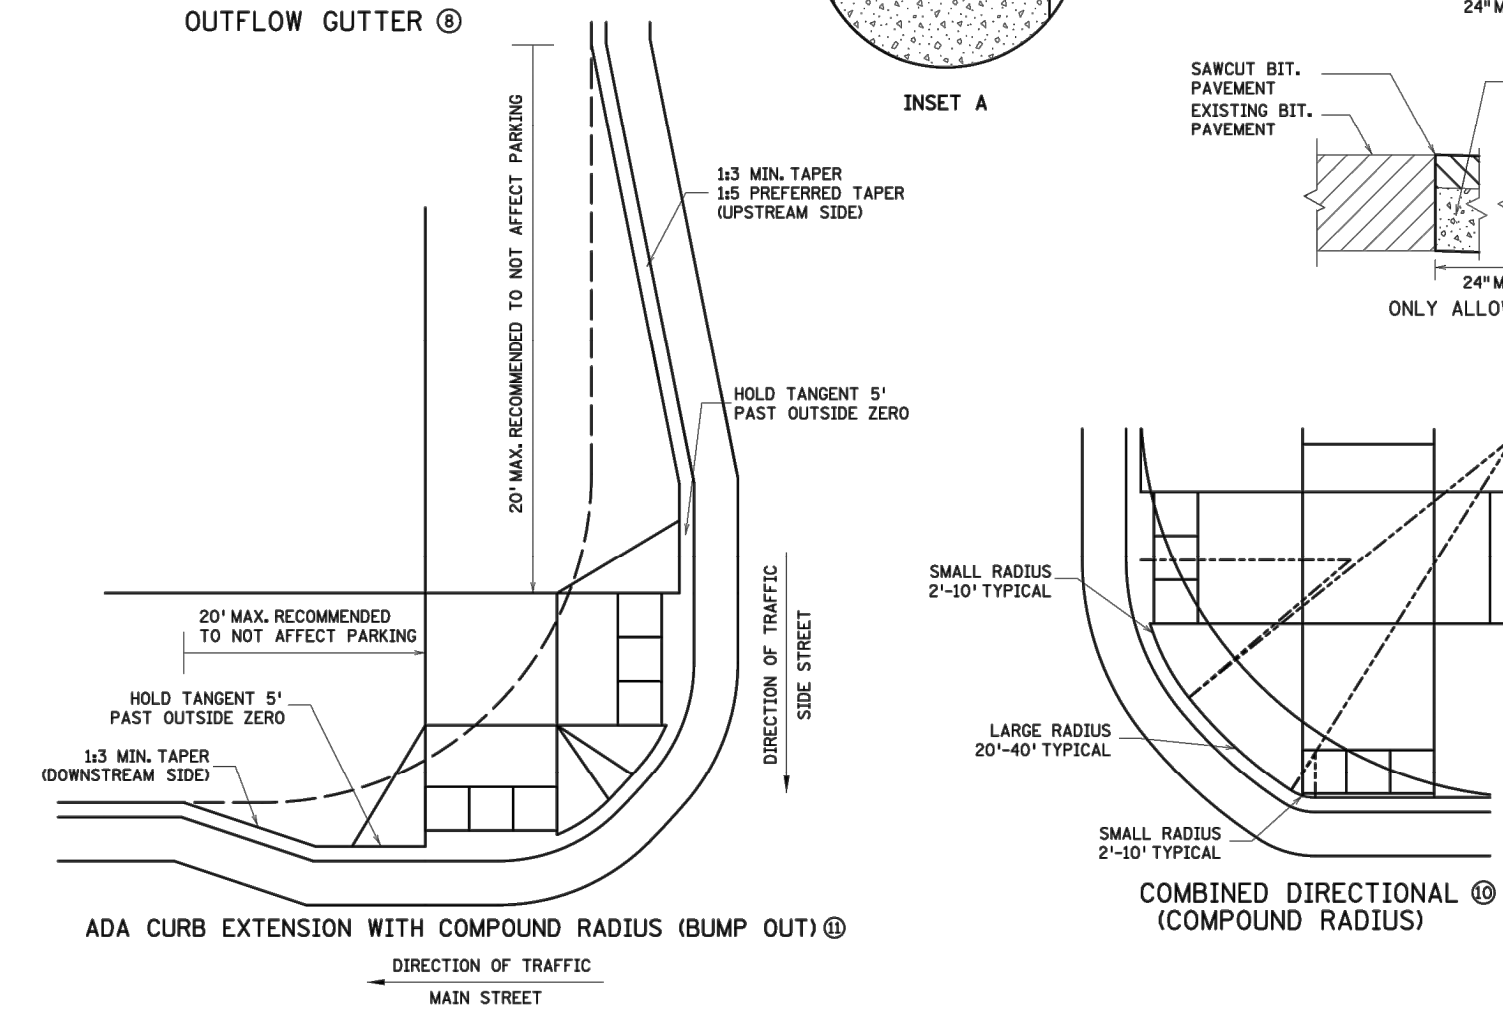

- NOTES:**
- POSITIVE FLOW LINE DRAINAGE SHALL BE MAINTAINED THROUGH THE PEDESTRIAN ACCESS ROUTE (PAR) AT A 2% MAXIMUM. NO PONDING SHALL BE PRESENT IN THE PAR.
- ANY VERTICAL LIP THAT OCCURS AT THE FLOW LINE SHALL NOT BE GREATER THAN 1/4 INCH.
- ① FOR USE AT CURB CUTS WHERE THE PEDESTRIAN'S PATH OF TRAVEL IS ASSUMED PERPENDICULAR TO THE GUTTER FLOW LINE. RAMP TYPES INCLUDE: PERPENDICULAR, TIERED PERPENDICULAR, PARALLEL, AND DIAGONAL RAMP.
- ② FOR USE AT CURB RAMP CUTS WHERE THE PEDESTRIAN'S PATH OF TRAVEL IS ASSUMED NON PERPENDICULAR TO THE GUTTER FLOW LINE. RAMP TYPES INCLUDE: FANS & DEPRESSED CORNERS.
- ③ BEGIN GUTTER SLOPE TRANSITION 10' OUTSIDE OF ALL CURB RAMP.
- ④ THERE SHALL BE NO VERTICAL DISCONTINUITIES GREATER THAN 1/4".
- ⑤ ELEVATION CHANGE TAKES PLACE FROM THE EXISTING TO NEW FRONT OF GUTTER. PATCH IS USED TO MATCH THE NEW GUTTER FACE INTO THE EXISTING ROADWAY.
- ⑥ VARIABLE WIDTH FOR DIRECTIONAL CURB APPLICATIONS. SEE SHEET 2 FOR DIRECTIONAL CURB SLOPE REQUIREMENTS.
- ⑦ TOP FRONT OF GUTTER SHALL BE CONSTRUCTED FLUSH WITH PROPOSED ADJACENT PAVEMENT ELEVATION. TOP 1.5" OF THE GUTTER FACE MUST BE A FORMED EDGE. PAR GUTTER SHALL NOT BE OVERLAID.
- ⑧ SHOULD BE USED AT VERTICALLY CONSTRAINED AREAS WHEN AT A DRAINAGE HIGH POINT OR SUPER ELEVATED ROADWAY SEGMENTS.
- ⑨ DRILL AND GROUT NO. 4 EPOXY-COATED 18" LONG TIE BARS AT 30" CENTER TO CENTER INTO EXISTING CONCRETE PAVEMENT 1' MINIMUM FROM ALL JOINTS.
- ⑩ HELPS PROVIDE TWO SEPARATE RAMPS, REDUCES THE DOME SETBACK LENGTH AND MINIMIZES DIRECTIONAL CURB. THIS RADIUS DESIGN CLOSELY FOLLOWS THE TURNING VEHICLE PATH WHILE OPTIMIZING CURB RAMP LENGTH.
- ⑪ CURB EXTENSIONS SHOULD BE USED IN VERTICALLY CONSTRAINED AREAS, USUALLY IN DOWNTOWN ROADWAY SEGMENTS WHERE ON-STREET PARKING IS AVAILABLE. CURB EXTENSIONS SHOULD BE CONSIDERED FOR APS INTERSECTIONS WHERE SPACE IS LIMITED. PUSH BUTTONS MUST MEET APS CRITERIA AS DESCRIBED IN THE PUSH BUTTON LOCATION DETAIL SHEET.

REVISION:

APPROVED: 11-04-2021

Jeffrey Perkins

JEFFREY PERKINS
OPERATIONS DIVISION

MINNESOTA

DEPARTMENT OF TRANSPORTATION

STANDARD PLAN 5-297.250 3 OF 6

APPROVED: 11-04-2021


REVISOR:

STATE PROJ. NO. (TH) SHEET NO. OF SHEETS


PEDESTRIAN CURB RAMP DETAILS




DESIGNED	CRL	NO.	ISSUED FOR	DATE	2023 STREET REHABILITATION PROJECT	SHEET 54 OF 75
DRAWN	CRL/JBQ		BID	04/25/2023		
CHECKED	BJB					
CLIENT PROJ. NO.	2023-01					
7071 University Avenue NE Fridley, MN 55432					CITY PROJECT NO. ST2023-01	
					PEDESTRIAN CURB RAMP DETAILS	

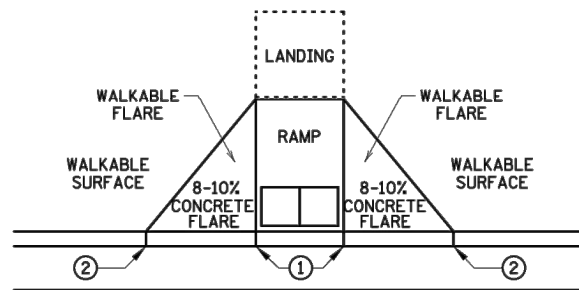


PAVED FLARES
ADJACENT TO WALKABLE SURFACE

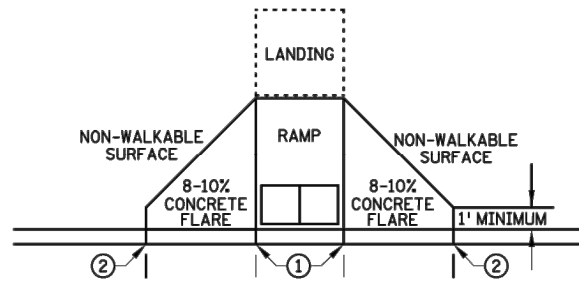

PAVED FLARES
ADJACENT TO NON-WALKABLE SURFACE

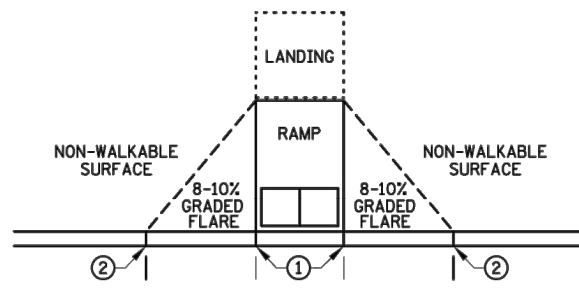


GRADED FLARES

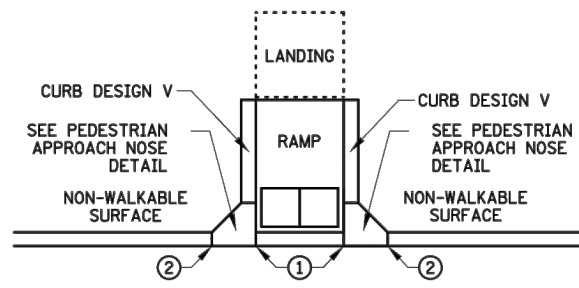


RETURNED CURB ④

TYPICAL SIDE TREATMENT OPTIONS ③ ⑩

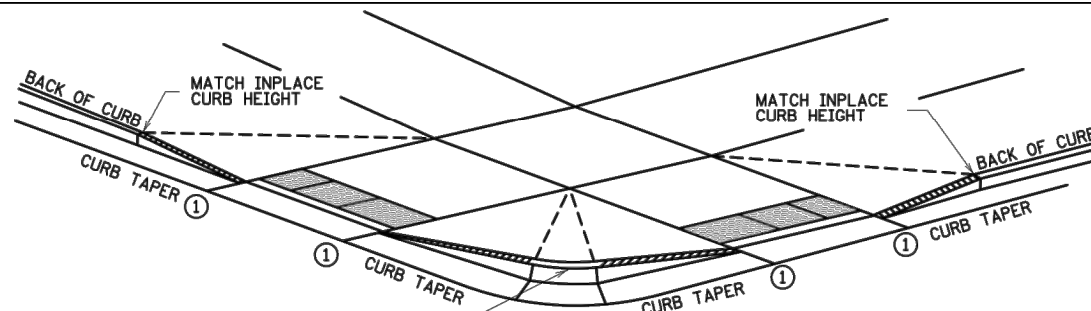


3" MINIMUM CURB HEIGHT, 4" PREFERRED
(MEASURED AT FRONT FACE OF CURB)
FOR A MIN. 6" LENGTH (MEASURED ALONG FLOW LINE)

DETECTABLE EDGE WITH CURB AND GUTTER ⑦

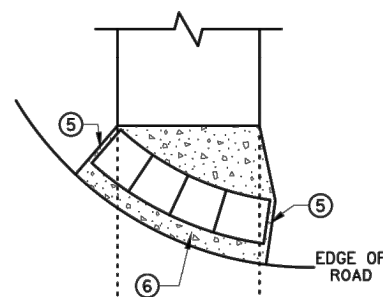


RADIAL DETECTABLE WARNING

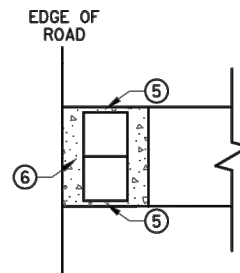


RECTANGULAR DETECTABLE WARNING

DETECTABLE EDGE WITHOUT CURB AND GUTTER

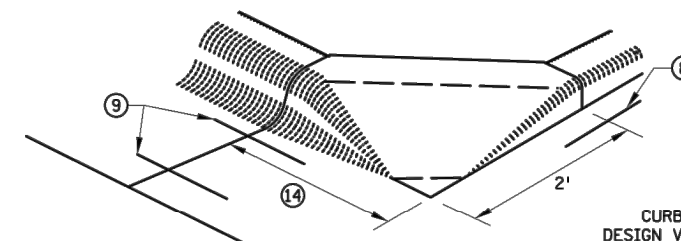


SECTION A-A

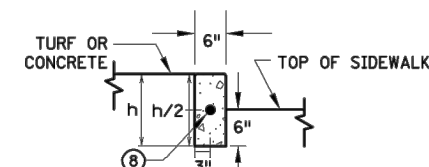

SECTION B-B

PEDESTRIAN APPROACH
NOSE DETAIL
(FOR RETURNED CURB
SIDE TREATMENT)

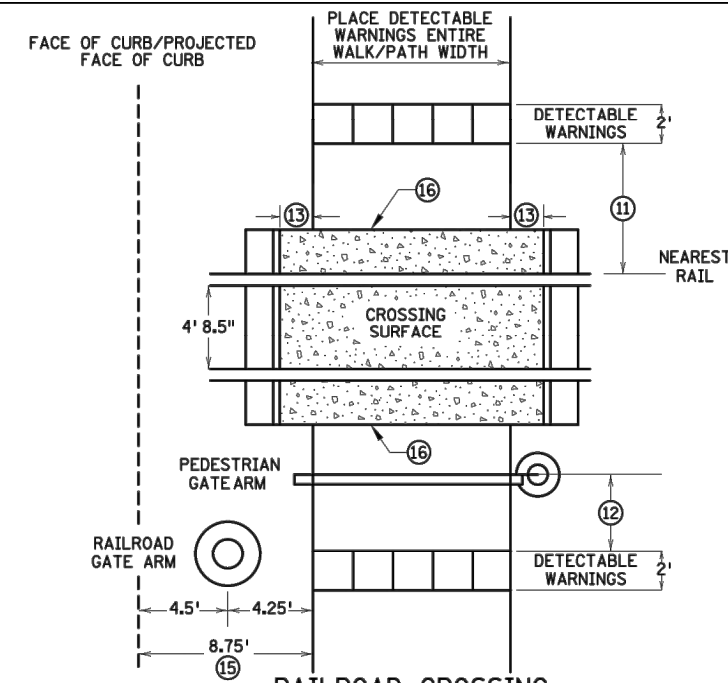

RAILROAD CROSSING
PLAN VIEW

NOTES:

- INTERMEDIATE CURB HEIGHTS TAPER SHALL RISE AT 8-10% TO A MINIMUM 3 INCH CURB HEIGHT. INCREASE CURB TAPER LENGTH AT LESS THAN 8% OR REDUCE INTERMEDIATE CURB HEIGHT TO 2+ INCHES IF NECESSARY TO MATCH ADJACENT BOULEVARD OR SIDEWALK GRADES.
- SEE STANDARD PLATE 7038 AND THIS SHEET FOR ADDITIONAL DETAILS ON DETECTABLE WARNING.
- A WALKABLE SURFACE IS DEFINED AS A PAVED SURFACE ADJACENT TO A CURB RAMP WITHOUT RAISED OBSTACLES THAT COULD MISTAKENLY BE TRAVERSED BY A USER WHO IS VISUALLY IMPAIRED.
- CONCRETE FLARE LENGTHS ADJACENT TO NON-WALKABLE SURFACES SHOULD BE LESS THAN 8' LONG MEASURED ALONG THE RAMP FROM THE BACK OF CURB.
- ① 0" CURB HEIGHT. SEE INSET A ON SHEET 3 OF 6.
- ② FULL CURB HEIGHT.
- ③ SIDE TREATMENTS ARE APPLICABLE TO ALL RAMP TYPES AND SHOULD BE IMPLEMENTED AS NEEDED AS FIELD CONDITIONS DICTATE. THE ENGINEER SHALL DETERMINE THE RAMP SIDE TREATMENTS BASED ON MAINTENANCE OF BOTH ROADWAY AND SIDEWALK, ADJACENT PROPERTY CONSIDERATIONS, AND MITIGATING CONSTRUCTION IMPACTS.
- ④ TYPICALLY USED FOR MEDIANS AND ISLANDS.
- ⑤ WHEN NO CONCRETE FLARES ARE PROPOSED, THE CONCRETE WALK SHALL BE FORMED AND CONSTRUCTED PERPENDICULAR TO THE EDGE OF ROADWAY. MAINTAIN 3" MAX. BETWEEN EDGE OF DOMES AND EDGE OF CONCRETE.
- ⑥ IF NO CURB AND GUTTER IS PLACED IN RURAL SECTIONS, DETECTABLE WARNINGS SHALL BE PLACED 1' FROM THE EDGE OF BITUMINOUS ROADWAY AND/OR BITUMINOUS SHARED-USE PATH TO PROVIDE VISUAL CONTRAST.
- ⑦ ALL CONSTRUCTED CURBS MUST HAVE A CONTINUOUS DETECTABLE EDGE FOR THE VISUALLY IMPAIRED. THIS DETECTABLE EDGE REQUIRES DETECTABLE WARNINGS WHEREVER THERE IS ZERO-INCH HIGH CURB. CURB TAPERS ARE CONSIDERED A DETECTABLE EDGE WHEN THE TAPER STARTS WITHIN 3" OF THE EDGE OF THE DETECTABLE WARNINGS. AND UNIFORMLY RISES TO A 3-INCH MINIMUM CURB HEIGHT. ANY CURB NOT PART OF A CURB TAPER AND LESS THAN 3 INCHES IN HEIGHT IS NOT CONSIDERED A DETECTABLE EDGE AND THEREFORE IS NOT COMPLIANT WITH ACCESSIBILITY STANDARDS.
- ⑧ DRILL AND GROUT 1 - NO. 4 12" LONG REINFORCEMENT BAR (EPOXY COATED) WITH 3" MIN. COVER. REINFORCEMENT BARS ARE NOT NEEDED IF THE APPROACH NOSE IS POURED INTEGRAL WITH THE V CURB.
- ⑨ DRILL AND GROUT 2 - NO. 4 12" LONG REINFORCEMENT BARS (EPOXY COATED) WITH 3" MIN. COVER. REINFORCEMENT BARS ARE NOT NEEDED IF THE APPROACH NOSE IS POURED INTEGRAL WITH THE CURB AND GUTTER.
- ⑩ SIDE TREATMENT EXAMPLES SHOWN ARE WHEN THE INITIAL LANDING IS APPROXIMATELY LEVEL WITH THE FULL HEIGHT CURB (I.E. 6" LONG RAMP FOR 6" HIGH CURB). WHEN THE INITIAL LANDING IS MORE THAN 1" BELOW FULL HEIGHT CURB REFER TO SHEETS 1 & 2 TO MODIFY THE CURB HEIGHT TAPERS AND MAINTAIN POSITIVE BOULEVARD DRAINAGE. CONSTRUCT THESE TAPERS AT 0"-3" AT 8-10%, THEN LESS THAN 5% FROM 3" CURB TO FULL CURB HEIGHT.
- ⑪ NEAREST EDGE OF DETECTABLE WARNING SURFACES SHALL BE PLACED 12' MINIMUM TO 15' MAXIMUM FROM THE NEAREST RAIL. FOR SKEWED RAILWAYS IN NO INSTANCE SHALL THE DETECTABLE WARNING BE CLOSER THAN 12' MEASURED PERPENDICULAR TO THE NEAREST RAIL.
- ⑫ WHEN PEDESTRIAN GATES ARE PROVIDED, DETECTABLE WARNING SURFACES SHALL BE PLACED ON THE SIDE OF THE GATES OPPOSITE THE RAIL, 2' FROM THE APPROACHING SIDE OF THE GATE ARM. THIS CRITERIA GOVERNS OVER NOTE ⑪.
- ⑬ CROSSING SURFACE SHALL EXTEND 2' MINIMUM PAST THE OUTSIDE EDGE OF WALK OR SHARED-USE PATH.
- ⑭ 3' FOR MEDIANS AND SPLITTER ISLANDS. NOSE CAN BE REDUCED TO 2' ON FREE RIGHT ISLANDS.
- ⑮ SIDEWALK TO BE PLACED 8.75' MIN. FROM THE FACE OF CURB/PROJECTED FACE OF CURB. THIS ENSURES MIN. CLEARANCE BETWEEN THE SIDEWALK AND GATE ARM COUNTERWEIGHT SUPPORTS.
- ⑯ CONSTRUCT WITH EXPANSION MATERIAL PER MNDOT SPECIFICATION 3702 TYPES A-E. EXPANSION MATERIAL SHALL MATCH FULL HEIGHT OF ADJACENT CONCRETE.

REVISION:

APPROVED: 11-04-2021

Jeff J. Perkins
JEFFREY PERKINS
OPERATIONS DIVISION



STANDARD PLAN 5-297.250 4 OF 6

APPROVED: 11-04-2021
REVISED:

STATE PROJ. NO.

PEDESTRIAN CURB RAMP DETAILS

(TH) SHEET NO. OF SHEETS

SAP 127-319-009
SAP 127-353-002
SAP 146-242-002
SAP 127-354-001
SAP 127-355-001
SAP 127-050-031



7071 University Avenue NE
Fridley, MN 55432


DESIGNED	NO.	ISSUED FOR	DATE
CRL		BID	04/25/2023
DRAWN			
CRL/JBQ			
CHECKED			
BJB			
CLIENT PROJ. NO.			
2023-01			

2023 STREET REHABILITATION PROJECT


CITY PROJECT NO. ST2023-01

PEDESTRIAN CURB RAMP DETAILS


SHEET
55
OF
75

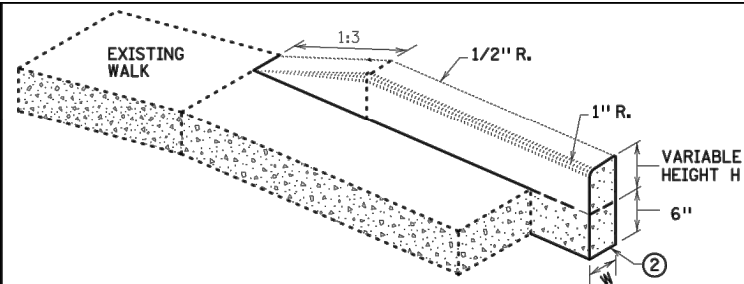

V CURB ADJACENT TO LANDSCAPE
CURB WITHIN SIDEWALK LIMITS

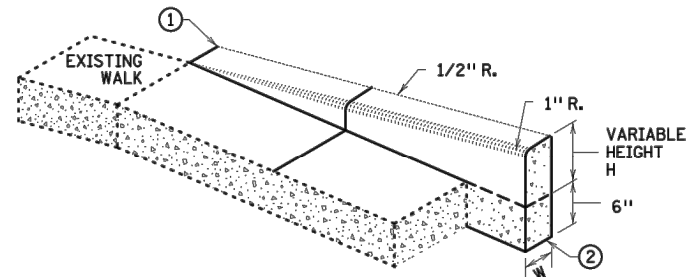


V CURB ADJACENT TO LANDSCAPE
CURB OUTSIDE SIDEWALK LIMITS

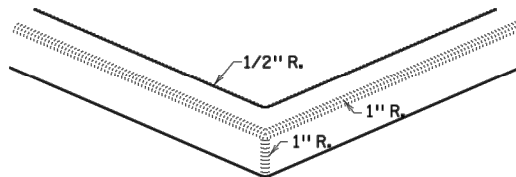


V CURB INTERSECTION


CONCRETE CURB DESIGN V	
CURB HEIGHT H	CURB WIDTH W
< 6"	4"
≥ 6"	6"

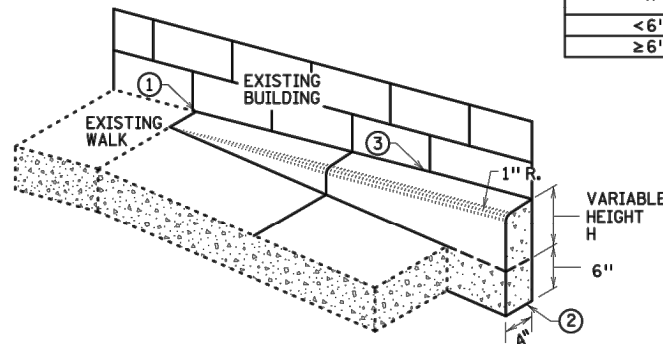


V CURB ADJACENT TO BUILDING
OR BARRIER

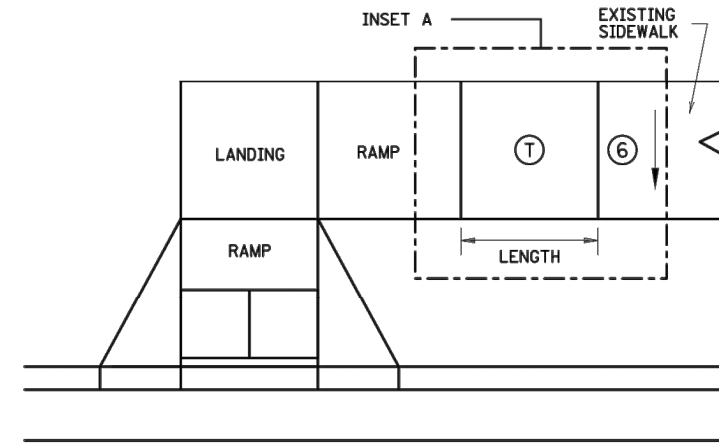


TRANSITION PANEL ④ ⑤

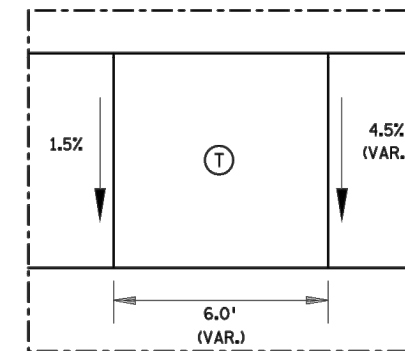


INSET A

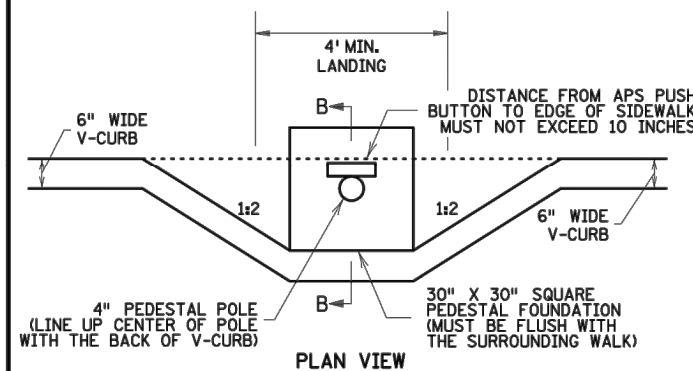

PLAN VIEW

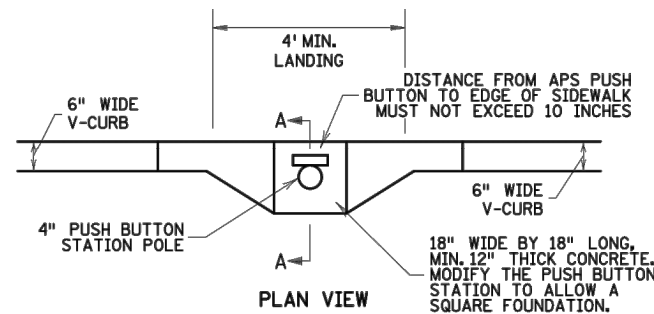


PLAN VIEW

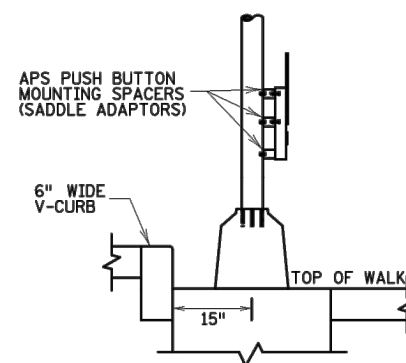

SECTION B-B

SIGNAL PEDESTAL & PUSH BUTTON (V-CURB)

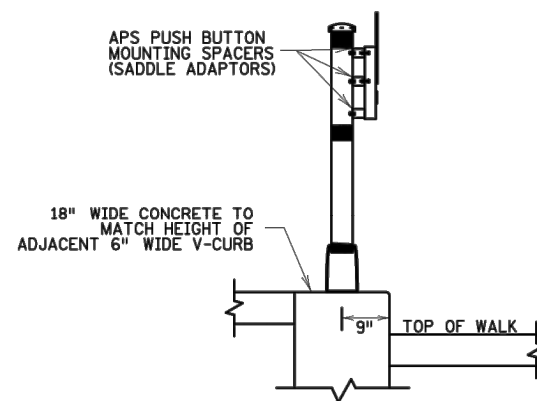

SECTION A-A

PUSH BUTTON STATION (V-CURB)

NOTES:

A WALKABLE FLARE IS AN 8-10% CONCRETE FLARE THAT IS REQUIRED WHEN THE FLARE IS ADJACENT TO A WALKABLE SURFACE, OR WHEN THE PEDESTRIAN PATH OF TRAVEL OF A PUSH BUTTON TRAVERSES THE FLARE.

ALL V CURB CONTRACTION JOINTS SHALL MATCH CONCRETE WALK JOINTS.

WHERE RIGHT-OF-WAY ALLOWS, USE OF V CURB SHOULD BE MINIMIZED. GRADING ADJACENT TURF OR SLOPING ADJACENT PAVEMENT IS PREFERRED.

V CURB SHALL BE PLACED OUTSIDE THE SIDEWALK LIMITS WHEN RIGHT OF WAY ALLOWS.

V CURB NEXT TO BUILDING SHALL BE A 4" WIDTH AND SHALL MATCH PREVIOUS TOP OF SIDEWALK ELEVATIONS.

- ① END TAPERS AT TRANSITION SECTION SHALL MATCH INPLACE SIDEWALK GRADES.
- ② ALL V CURB SHALL MATCH BOTTOM OF ADJACENT WALK.
- ③ CONSTRUCT USING APPROVED EXPANSION MATERIAL PER MNDOT TYPE A-E EXPANSION. LEAVE A MINIMUM 1/2" TOP GAP AND SEAL WITH MNDOT APPROVED SILICONE PER MNDOT SPEC 3722.
- ④ THE MAX. RATE OF CROSS SLOPE TRANSITIONING IS 1' LINEAR FOOT OF SIDEWALK PER HALF PERCENT CROSS SLOPE. WHEN PAR WIDTH IS GREATER THAN 6' OR THE RUNNING SLOPE IS GREATER THAN 5%, DOUBLE THE CALCULATED TRANSITION LENGTH.
- ⑤ TRANSITION PANELS ARE TO ONLY BE USED AFTER THE RAMP, OR IF NEEDED, LANDING ARE AT THE FULL CURB HEIGHT (TYPICAL SECTION).
- ⑥ EXISTING CROSS SLOPE GREATER THAN 2.0%.

LEGEND

THESE LONGITUDINAL SLOPE RANGES SHALL BE THE STARTING POINT. IF SITE CONDITIONS WARRANT, LONGITUDINAL SLOPES UP TO 8.3% OR FLATTER ARE ALLOWED.

- ⑤ INDICATES PEDESTRIAN RAMP - SLOPE SHALL BE BETWEEN 5.0% MINIMUM AND 8.3% MAXIMUM IN THE DIRECTION SHOWN AND THE CROSS SLOPE SHALL NOT EXCEED 2.0%.
- ⑤ LANDING AREA - 4' X 4' MIN. (5' X 5' MIN. PREFERRED) DIMENSIONS AND MAX 2.0% SLOPE IN ALL DIRECTIONS. LANDING SHALL BE FULL WIDTH OF INCOMING PARS.
- ⑤ TRANSITION PANEL(S) - TO BE USED FOR TRANSITIONING THE CROSS-SLOPE OF A RAMP TO THE EXISTING WALK CROSS-SLOPE. RATE OF TRANSITION SHOULD BE 0.5% PER 1 LINEAR FOOT OF WALK. SEE THIS SHEET FOR ADDITIONAL INFORMATION.

REVISION:

APPROVED: 11-04-2021

Jeffrey Perkins
OPERATIONS DIVISION



STANDARD PLAN 5-297.250

5 OF 6

THOMAS TYRBYCKI
STATE DESIGN ENGINEER


APPROVED: 11-04-2021

REVISED:

STATE PROJ. NO.

PEDESTRIAN CURB RAMP DETAILS

(TH) SHEET NO. OF SHEETS

 

7071 University Avenue NE
Fridley, MN 55432

DESIGNED	NO.	ISSUED FOR	DATE
CRL		BID	04/25/2023
DRAWN			
CRL/JBQ			
CHECKED			
BJB			
CLIENT PROJ. NO.			
2023-01			


2023 STREET REHABILITATION PROJECT

CITY PROJECT NO. ST2023-01


PEDESTRIAN CURB RAMP DETAILS

SAP 127-319-009
SAP 127-353-002
SAP 146-242-002
SAP 127-354-001
SAP 127-355-001
SAP 127-050-031

SHEET
56
OF
75

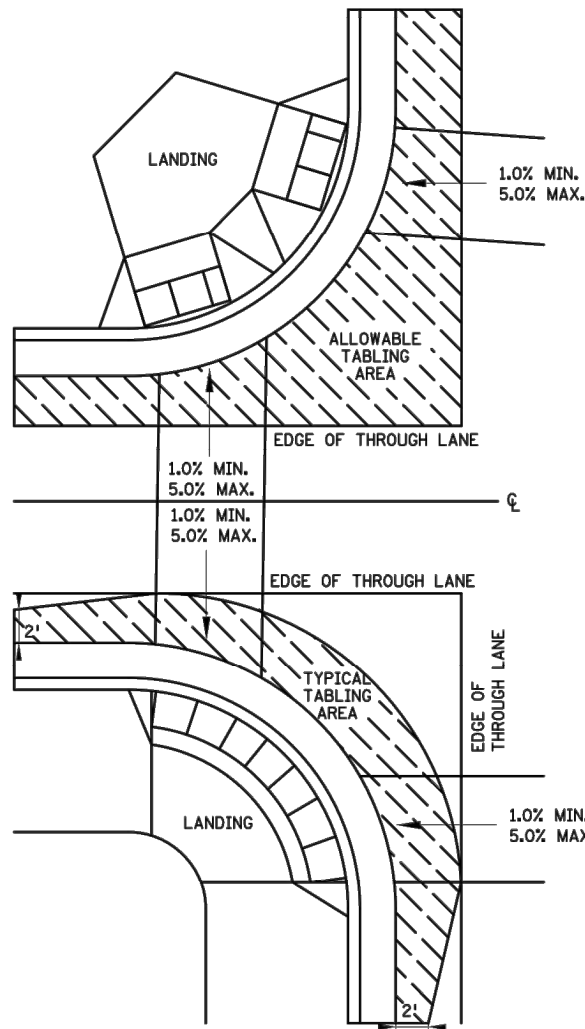


CURB LINE AND ROAD CROSSING ADJUSTMENTS

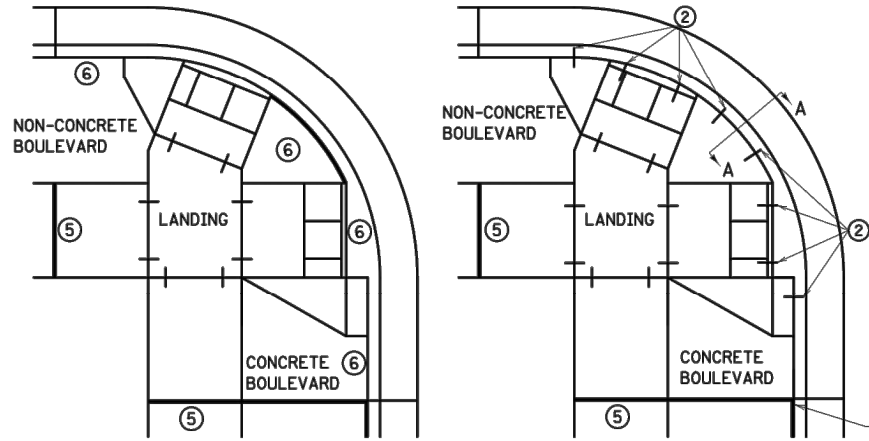


EXPANSION MATERIAL PLACEMENT
FOR CONCRETE ROADWAYS


CURB LINE REINFORCEMENT ④
PLACEMENT ON BITUMINOUS ROADWAYS

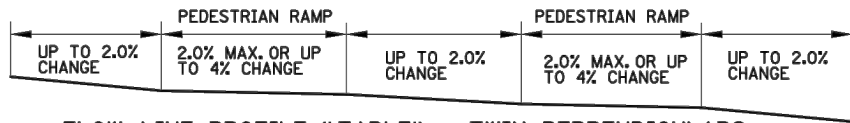

FLOW LINE PROFILE "TABLE" - TWIN PERPENDICULARS

 


FLOW LINE PROFILE "TABLE" - FAN

 


FLOW LINE PROFILE RAISE - TWIN PERPENDICULARS




FLOW LINE PROFILE RAISE - FAN

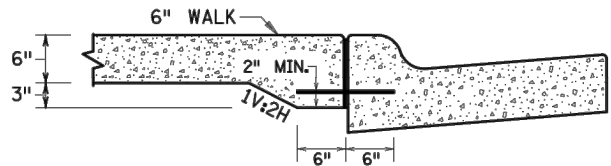


SECTION VIEW A-A
THICKENED SECTION
THROUGH CURB RAMP FLARES

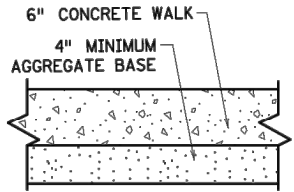


TYPICAL SIDEWALK SECTION
WITHIN INTERSECTION CORNER

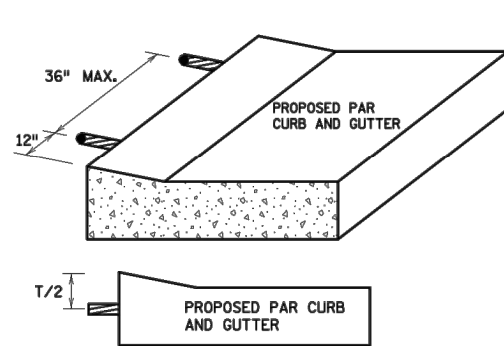

CURB RAMP REINFORCEMENT DETAILS ② ④

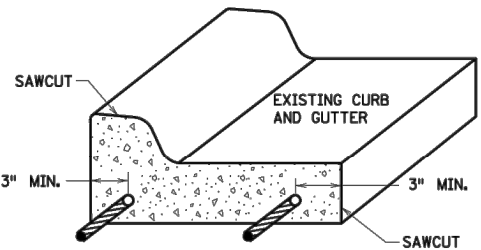

CURB AND GUTTER
REINFORCEMENT ③

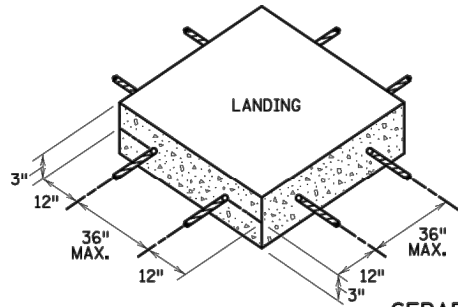

SEPARATE LANDING
POUR REINFORCEMENT ① ②

GENERAL NOTES:

"TABLING" OF CROSSWALKS MEANS MAINTAINING LESS THAN 2% CROSS SLOPE WITHIN A CROSSWALK, IS REQUIRED WHEN A ROADWAY IS IN A STOP OR YIELD CONDITION AND THE PROJECT SCOPE ALLOWS.

RECONSTRUCTION PROJECTS: ON FULL PAVEMENT REPLACEMENT PROJECTS "TABLING" OF ENTIRE CROSSWALK SHALL OCCUR WHEN FEASIBLE.

MILL & OVERLAY PROJECTS: "TABLING" OF FLOW LINES, IN FRONT OF THE PEDESTRIAN RAMP, IS REQUIRED WHEN THE EXISTING FLOW LINE IS GREATER THAN 2%. WARPING OF THE BITUMINOUS PAVEMENT CAN NOT EXTEND INTO THE THROUGH LANE. TABLE THE FLOW LINE TO 2% OR AS MUCH AS POSSIBLE WHILE ADHERING TO THE FOLLOWING CRITERIA:

- 1) 1.0% MIN. CROSS-SLOPE OF THE ROAD
- 2) 5.0% MAX. CROSS-SLOPE OF THE ROAD
- 3) "TABLE" FLOW LINE UP TO 4% CHANGE FROM EXISTING SLOPE IN FRONT OF PEDESTRIAN RAMP
- 4) UP TO 2% CHANGE IN FLOW LINE FROM EXISTING SLOPE BEYOND THE PEDESTRIAN CURB RAMP

STAND-ALONE ADA RETROFITS: FOLLOW MILL & OVERLAY CRITERIA ABOVE HOWEVER ALL PAVEMENT WARPING IS DONE WITH BITUMINOUS PATCHING ON BITUMINOUS ROADWAYS AND FULL-DEPTH APRON REPLACEMENT ON CONCRETE ROADWAYS.

RAISING OF CURB LINES SHOULD OCCUR IN VERTICALLY CONSTRAINED AREAS. RAISE THE CURB LINES ENOUGH TO ALLOW COMPLIANT RAMPS OR AS MUCH AS POSSIBLE WHILE ADHERING TO THE FOLLOWING CRITERIA:

- 1) 1.0% MIN. AND 5.0% MAXIMUM CROSS-SLOPE OF THE ROAD
- 2) 1.0% MIN. FLOW LINE (ON EITHER SIDE OF PEDESTRIAN RAMP) TO MAINTAIN POSITIVE DRAINAGE
- 3) 5.0% RECOMMENDED MAX. FLOW LINE
- 4) LONGITUDINAL THROUGH LANE ROADWAY TAPERS SHOULD BE 1" VERTICAL PER 15' HORIZONTAL

NOTES:

- ① TO ENSURE RAMPS AND LANDINGS ARE PROPERLY CONSTRUCTED, ALL INITIAL LANDINGS AT A TOP OF A RAMPED SURFACE (RUNNING SLOPE GREATER THAN 2%) SHALL BE FORMED AND PLACED SEPARATELY IN AN INDEPENDENT CONCRETE POUR. FOLLOW SIDEWALK REINFORCEMENT DETAILS ON THIS SHEET FOR ALL SEPARATELY POURED INITIAL LANDINGS.
- ② DRILL AND GROUT NO. 4 12" LONG REINFORCEMENT BARS (EPOXY COATED) AT 36" MAXIMUM CENTER TO CENTER MINIMUM 12" SPACING FROM CONSTRUCTION JOINTS. BARS TO BE ADJUSTED TO MATCH RAMP GRADE. BARS TO BE PAID BY EACH.
- ③ DRILL AND GROUT 2 - NO. 4 X 12" LONG (6" EMBEDDED) REINFORCEMENT BARS (EPOXY COATED). REINFORCEMENT REQUIRED FOR ALL CONSTRUCTION JOINTS. BARS TO BE PAID BY EACH.
- ④ THIS CURB LINE REINFORCEMENT DETAIL SHALL BE USED ON BITUMINOUS ROADWAYS. FOR CONCRETE ROADWAYS, SEE NOTE 6.
- ⑤ CONSTRUCT WITH EXPANSION MATERIAL PER MNDOT SPECIFICATION 3702 TYPES A-E. EXPANSION MATERIAL SHALL MATCH FULL HEIGHT OF ADJACENT CONCRETE.
- ⑥ USE AN APPROVED TYPE F (1/4 INCH THICK) SEPARATION MATERIAL. SEPARATION MATERIAL SHALL MATCH FULL HEIGHT DIMENSION OF ADJACENT CONCRETE.

REVISION:

APPROVED: 11-04-2021

Jeffrey Perkins

JEFFREY PERKINS
OPERATIONS DIVISION

MINNESOTA
DEPARTMENT
OF
TRANSPORTATION

STANDARD PLAN 5-297.250 6 OF 6

APPROVED: 11-04-2021
REVISED:

THOMAS STYRBIICKI
STATE DESIGN ENGINEER

STATE PROJ. NO. (TH) SHEET NO. OF SHEETS

PEDESTRIAN CURB RAMP DETAILS




DESIGNED	NO.	ISSUED FOR	DATE
CRL		BID	04/25/2023
DRAWN	CHECKED	CLIENT PROJ. NO.	
CRL/JBQ	BJB	2023-01	


2023 STREET REHABILITATION PROJECT
CITY PROJECT NO. ST2023-01
PEDESTRIAN CURB RAMP DETAILS

SAP 127-319-009
SAP 127-353-002
SAP 146-242-002
SAP 127-354-001
SAP 127-355-001
SAP 127-050-031





SHEET
57
OF
75

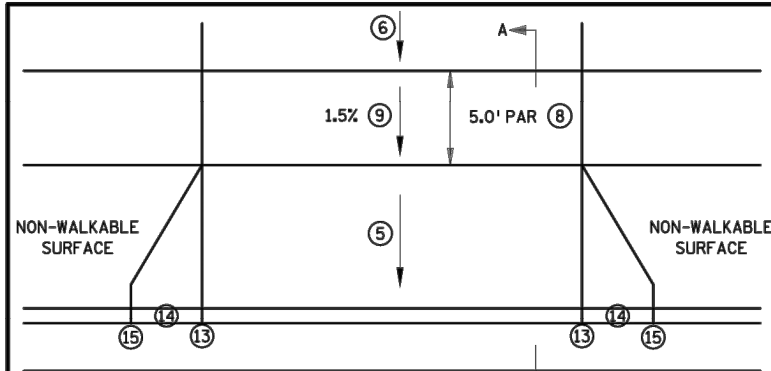


PERPENDICULAR DRIVEWAY ①

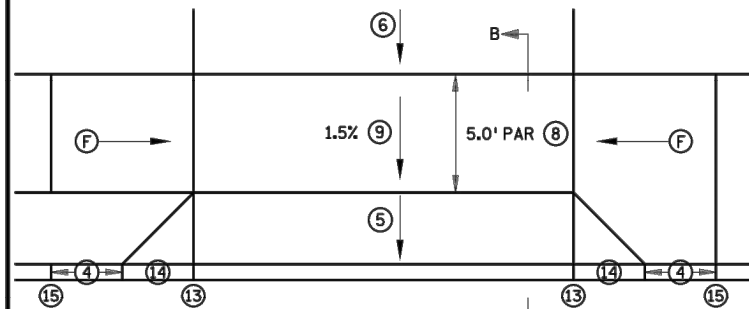



TIERED PERPENDICULAR DRIVEWAY ②

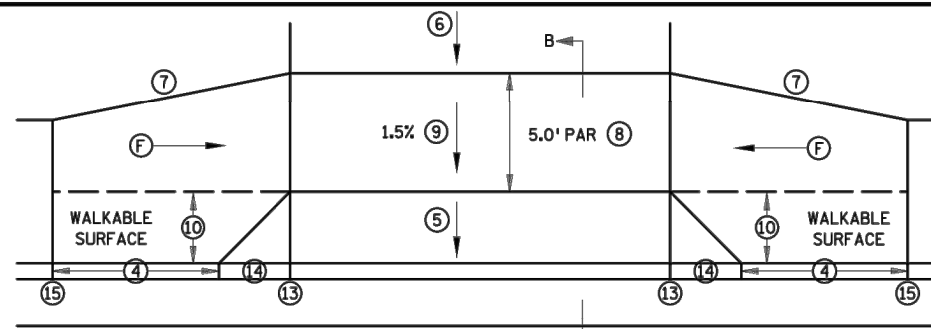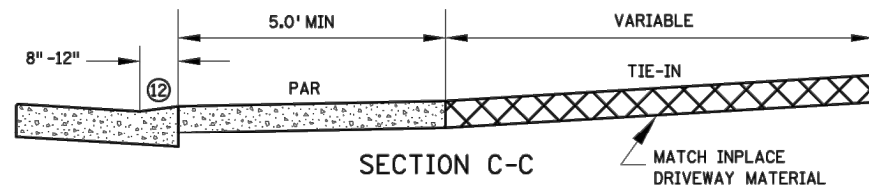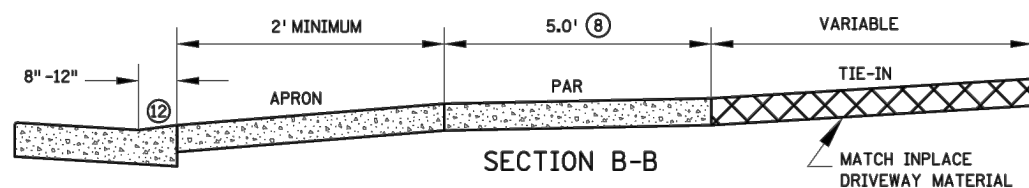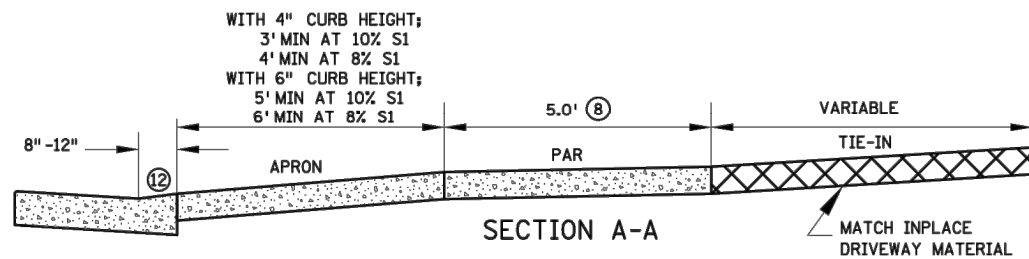


TIERED PERPENDICULAR OFFSET DRIVEWAY ②

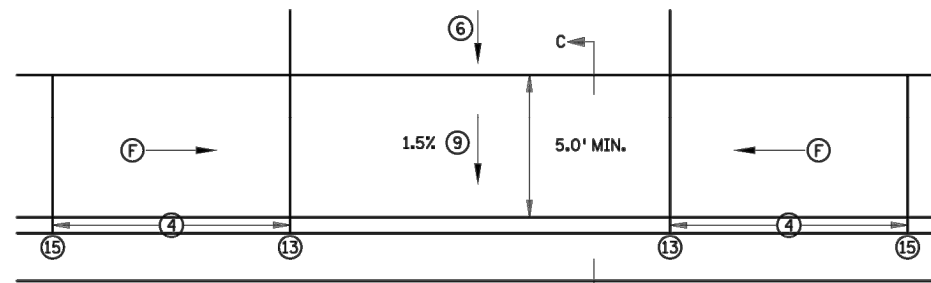

PARALLEL DRIVEWAY ③

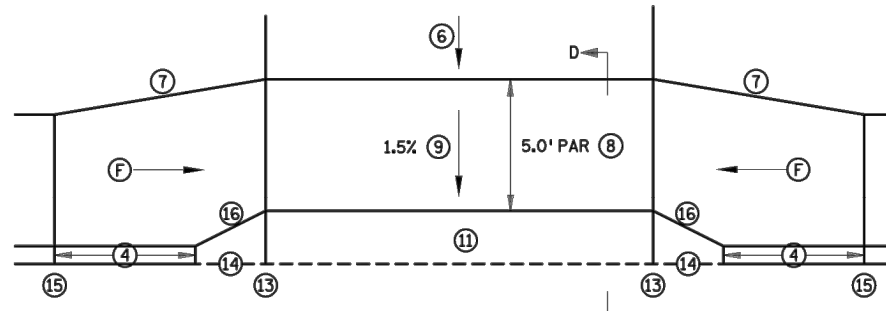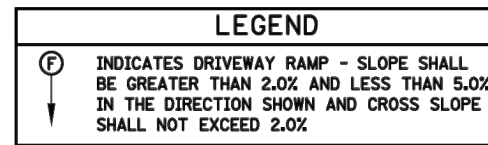

INTEGRAL DRIVEWAY APRON

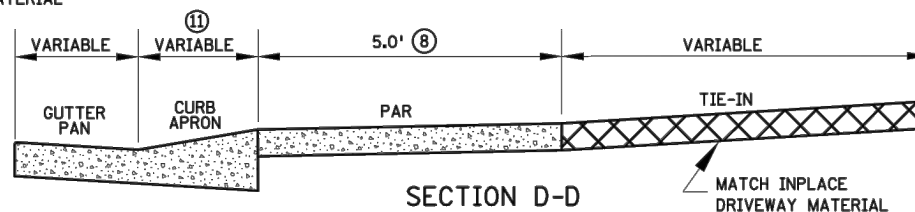

SECTION D-D

NOTES:

ALL SIDEWALK AND BOULEVARD WIDTHS SHALL BE MEASURED FROM BACK OF CURB.

IN URBAN ROADWAY SECTIONS, 6" CURB HEIGHT SHOULD BE USED WHEN 6' OR GREATER BOULEVARD WIDTH IS PROPOSED. WHEN BOULEVARD IS LESS THAN 6' WIDE, 4" CURB HEIGHT SHOULD BE USED.

MAINTAIN EXISTING DRAINAGE PATTERNS FLOWING TO PUBLIC RIGHT OF WAY.


ACQUIRE ADEQUATE L3 TO ALLOW FOR A CONTINUOUS PAR PROFILE (UNIFORM TYPICAL SIDEWALK SECTION) THROUGH THE DRIVEWAY APRON.

IN NO CASE SHALL SIDEWALK PROFILES EXCEED 5.0%, EXCEPT SIDEWALK PROFILES CAN MATCH ROADWAY GRADE IF ROADWAY GRADE IS GREATER THAN 5.0%. RAMP FOR DRIVEWAYS ARE REQUIRED TO FOLLOW THE ABOVE SIDEWALK CRITERIA.



CONTRACTION JOINTS SHALL BE CONSTRUCTED ALONG ALL GRADE BREAKS WITHIN THE PEDESTRIAN ACCESS ROUTE (PAR). 1/4" DEEP VISUAL JOINTS SHALL BE USED AT THE TOPS OF CONCRETE FLARES ADJACENT TO WALKABLE SURFACES.

DRIVEWAY TYPES FROM MOST PREFERRED TO LEAST PREFERRED ARE AS FOLLOWS: PERPENDICULAR, TIERED PERPENDICULAR, TIERED PERPENDICULAR OFFSET & PARALLEL.

- PERPENDICULAR DRIVEWAYS ARE THE STANDARD AND STARTING POINT FOR ALL DRIVEWAY DESIGN AND CONSTRUCTION. SHOULD BE USED TO ACHIEVE CONTINUOUS PAR PROFILE THROUGH THE DRIVEWAY. OBTAINING A PERPENDICULAR DRIVEWAY DESIGN BECOMES MORE CRITICAL WITH STEEP ROADWAY PROFILES.
- TO BE USED WHEN PERPENDICULAR DRIVEWAY DESIGN CANNOT BE ACHIEVED, THE DRIVEWAY PAR IS BELOW ROADWAY CURB HEIGHT. THIS DRIVEWAY TYPE CAN BE USED FOR BOTH PAVED (AS SHOWN) AND GRASS BOULEVARDS.
- TO BE USED WHEN PERPENDICULAR AND TIERED PERPENDICULAR DRIVEWAY DESIGN CANNOT BE ACHIEVED. CAN BE USED FOR STEEP NEGATIVE SLOPED DRIVEWAYS. DW CURB TYPE 2 SHOULD BE USED TO RAISE PAR ABOVE GUTTER AND REDUCE "ROLLER COASTER" EFFECT. 4" HIGH ROADWAY CURB SHOULD BE USED TO REDUCE "ROLLER COASTER" EFFECT ESPECIALLY WHEN MULTIPLE DRIVEWAYS ARE PRESENT.
- TOP OF CURB SHALL MATCH PROPOSED ADJACENT WALK GRADE.
- 8% STANDARD, 10% MAX. FOR COMMERCIAL AND 12% MAX. FOR RESIDENTIAL. SEE GENERAL NOTES ON SHEET 2 FOR MORE INFORMATION.
- S3 8% MAXIMUM, IF THE SLOPE IS EXCEEDED OR CONTINUED FOR MORE THAN 5', ANALYZE VEHICLE TEMPLATES FOR VERTICAL CLEARANCE. IF EXISTING DRIVEWAY IS NEGATIVELY DRAINING, S3 CAN BECOME SLIGHTLY MORE NEGATIVE TO ACHIEVE PERPENDICULAR DRIVEWAY DESIGN IF THE VERTICAL CLEARANCE IS ACHIEVED IN VEHICLE TEMPLATES.
- 1:3 MIN. 1:5 PREFERRED FOR DRIVEWAY RETROFIT PROJECTS. 1:10 PREFERRED FOR SIDEWALK REPLACEMENT PROJECTS.
- 5.0' MIN. PAR WIDTH IS THE STANDARD THROUGH DRIVEWAYS. IF FEASIBLE WIDEN DRIVEWAY PAR WIDTH TO MATCH APPROACHING SIDEWALK PAR WIDTHS. IN VERTICALLY CONSTRAINED AREAS PAR WIDTHS CAN INCREMENTALLY BE REDUCED TO 4.5' OR 4' MIN AFTER ALL OTHER OPTIONS HAVE BEEN APPLIED.
- THE PEDESTRIAN ACCESS ROUTE, MAY NOT EXCEED 0.02 FT./FT. AS CONSTRUCTED.
- SIDEWALK OFFSET TO BE LESS THAN OR EQUAL TO HALF THE APPROACHING SIDEWALK WIDTH.
- INTEGRAL DRIVEWAY APRON TO BE POURED MONOLITHICALLY/INTEGRAL WITH THE CURB AND GUTTER. SEE SHEET 2 FOR MORE INFORMATION.
- SEE SHEET 2 FOR CURB TYPE INFORMATION.
- 0" CURB IS AT FLOW LINE. SEE DRIVEWAY TABLE FOR BACK OF CURB HEIGHTS.
- 3' LONG AT 8-10% PREFERRED FOR INITIAL CURB TAPER. REDUCE CURB TAPER SLOPE IF NECESSARY TO MATCH ADJACENT SIDEWALK GRADES.
- MATCH FULL CURB HEIGHT.
- 1:2 TAPER RATE ON INTEGRAL DRIVEWAY APRONS.
- SEE SHEET 4 FOR WHEN 6" WALK IS REQUIRED.

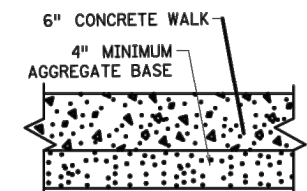

TYPICAL SIDEWALK SECTION ①

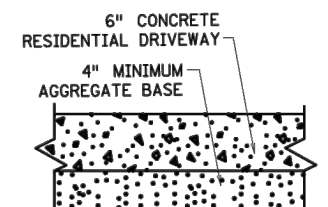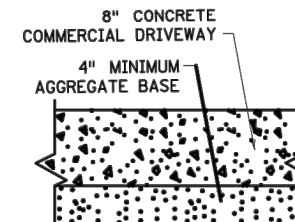

TYPICAL DRIVEWAY SECTIONS

REVISION:

APPROVED: 11-04-2021

Jeff J. Perkins
OPERATIONS DIVISION



STANDARD PLAN 5-297.254 1 OF 4

APPROVED: 11-04-2021

REVISED:

THOMAS STYRBECKI
STATE DESIGN ENGINEER

STATE PROJ. NO. (TH) SHEET NO. OF SHEETS

2023 STREET REHABILITATION PROJECT

CITY PROJECT NO. ST2023-01

DRIVEWAY AND SIDEWALK DETAILS

SAP 127-319-009
SAP 127-353-002
SAP 146-242-002
SAP 127-354-001
SAP 127-355-001
SAP 127-050-031







SHEET
58
OF
75



7071 University Avenue NE
Fridley, MN 55432

DESIGNED	NO.	ISSUED FOR	DATE
CRL		BID	04/25/2023
DRAWN	CHECKED	CLIENT PROJ. NO.	
CRL/JBQ	BJB	2023-01	

DRIVEWAY TABLE ①																
STATION	SIDE	DRIVEWAY TYPE ②	CURB TYPE ③	E1	E2	L1	S1	E3	L2	S2 ④	E4	L3 ⑤	S3	EXISTING ⑥	E5	COMMENTS
						FT	%		FT	%		FT	%	%		

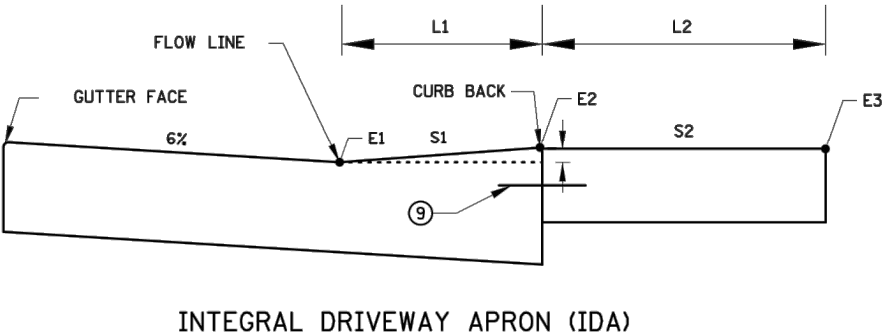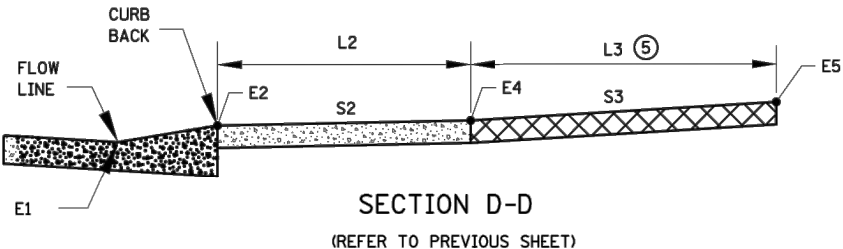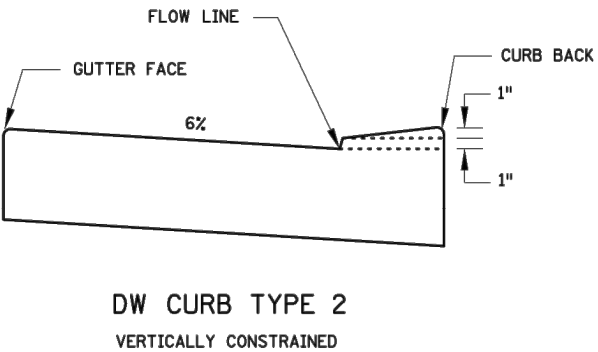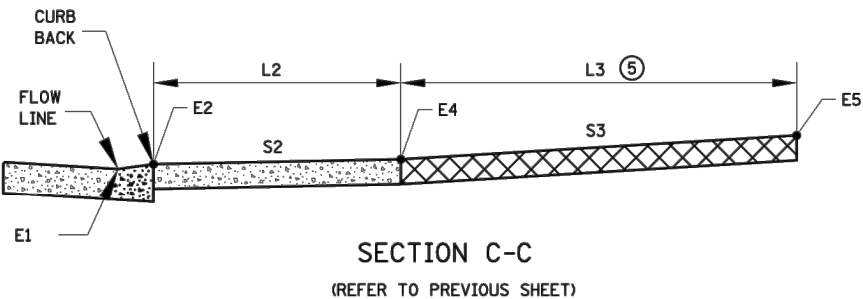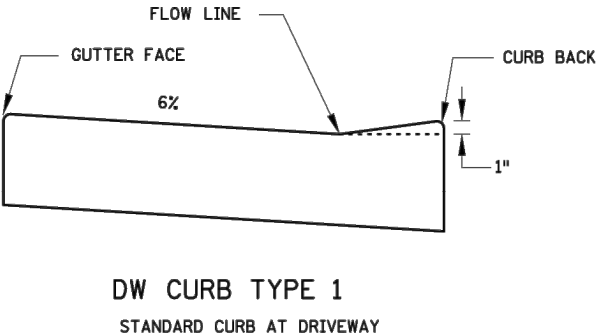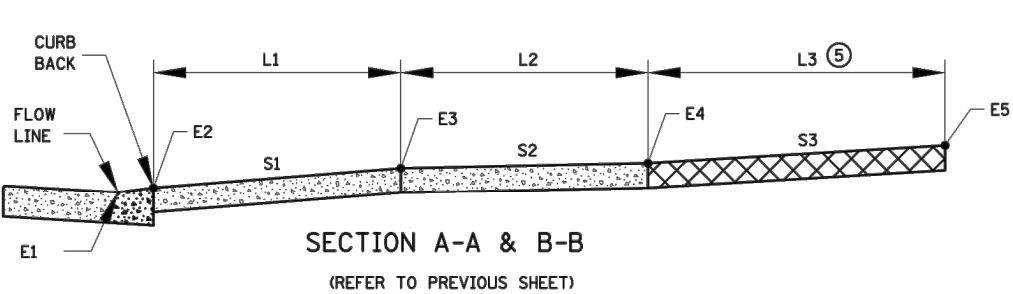

- NOTES:
- ALL SIDEWALK AND BOULEVARD WIDTHS SHALL BE MEASURED FROM BACK OF CURB.
- DW CURB TYPE 1 SHALL BE USED WHEN THE DRIVEWAY ACTS AS A PEDESTRIAN RAMP. THE MAX. APRON SLOPE MUST ADHERE TO ADA CRITERIA AS WELL. DW CURB TYPE 1 SHOULD BE USED IF THERE IS ON STREET PARKING.
- WHERE ROADWAY DRAINAGE IS A CONCERN (NEGATIVE SLOPED APRON) DW CURB TYPE 2 CAN BE USED TO HELP KEEP THE WATER ON PUBLIC RIGHT OF WAY.
- S1 8% STANDARD, 10% MAX. COMMERCIAL AND 12% MAX. RESIDENTIAL. IF EXISTING GRADES ARE STEEPER DO NOT MAKE GRADES APPRECIABLY WORSE BY USING BEST PRACTICES SUCH AS DRIVEWAY CURB HEIGHTS, EXTENDING L3 AND/OR STEEPEN S3.
- S3 8% MAXIMUM, IF THIS SLOPE IS EXCEEDED OR CONTINUED FOR MORE THAN 5', ANALYZE VEHICLE TEMPLATES FOR VERTICAL CLEARANCE. SEE FACILITY DESIGN GUIDE, CHAPTER 6, FOR GEOMETRIC DESIGNS OF DRIVEWAYS.
- ① EXAMPLE SHOWN TO BE INCLUDED IN PLAN FOR EACH DRIVEWAY THAT HAS PAR THROUGH IT.
- ② REFERS TO THE FOLLOWING TYPES: PERPENDICULAR DRIVEWAY, TIERED PERPENDICULAR OFFSET DRIVEWAY, TIERED PERPENDICULAR DRIVEWAY, PARALLEL DRIVEWAY, AND INTEGRAL DRIVEWAY APRON.
- ③ DW CURB TYPE 1 IS THE STANDARD AND SHALL BE THE STARTING POINT FOR ALL PERPENDICULAR AND TIERED DRIVEWAYS. DW CURB TYPE 2 SHALL ONLY BE USED AFTER UTILIZING BEST PRACTICES SUCH AS MAXIMIZING S1, S3, AND L3.
- ④ SHOULD BE DESIGNED AT 1.5%.
- ⑤ ACQUIRE ADEQUATE L3 TO ALLOW FOR CONTINUOUS PAR PROFILE (UNIFORM SIDEWALK SECTION) THROUGH THE DRIVEWAY APRON.
- ⑥ PROVIDE INPLACE TIE-IN SLOPE INFORMATION AT BACK OF PROPOSED WALK (S3 AREA).
- ⑦ INFORMATION TO BE INCORPORATED INTO DRIVEWAY TABLE WHEN INTEGRAL DRIVEWAY APRON IS USED. OTHER CURB HEIGHTS & CURB APRON LENGTHS CAN BE USED.
- ⑧ L1 & S1 FOR INTEGRAL DRIVEWAY APRON IS TO FLOWLINE. 12.5% IS MAXIMUM PREFERRED SLOPE.
- ⑨ TIE ADJACENT SECTIONS. CONCRETE DRIVEWAY APRON AND CONCRETE DRIVEWAY SIDEWALK SHALL BE CONSTRUCTED SEPARATELY IN AN INDEPENDENT CONCRETE POUR. DRILL AND GROUT OR CAST IN-PLACE THROUGH HOLES IN THE FORMS NO. 4 X 12" LONG TIE BARS (EPOXY COATED). 36" MAXIMUM SPACING WITH 2" MINIMUM CONCRETE COVER PLACED 1' MINIMUM FROM ADJACENT CONSTRUCTION JOINT.

TYPICAL INTEGRAL DRIVEWAY APRON ⑦			
CURB TYPE	L1	E2	S1 ⑧
	FT		%
IDA 216	1.33	+0.16	12.5
IDA 220	1.67	+0.16	10
IDA 324	2	+0.24	12.5
IDA 432	2.67	+0.33	12.5

REVISION:

APPROVED: 11-04-2021

Jeff J. Perkins

JEFFREY PERKINS

OPERATIONS DIVISION

MINNESOTA
DEPARTMENT OF
TRANSPORTATION

STANDARD PLAN 5-297.254

2 OF 4

APPROVED: 11-04-2021

REVISED:

THOMAS STYRBICKI

STATE DESIGN ENGINEER

STATE PROJ. NO.

DRIVEWAY AND SIDEWALK DETAILS

(TH) SHEET NO. OF SHEETS

SAP 127-319-009
SAP 127-353-002
SAP 146-242-002
SAP 127-354-001
SAP 127-355-001
SAP 127-050-031

811

Know what's below.
Call 811 before you dig.

Brian Boudry




City of
Fridley

7071 University Avenue NE
Fridley, MN 55432



DESIGNED	NO.	ISSUED FOR	DATE
CRL		BID	04/25/2023
DRAWN			
CRL/JBQ			
CHECKED			
BJB			
CLIENT PROJ. NO.			
2023-01			

2023 STREET REHABILITATION PROJECT
CITY PROJECT NO. ST2023-01
DRIVEWAY AND SIDEWALK DETAILS


SHEET
59
OF
75

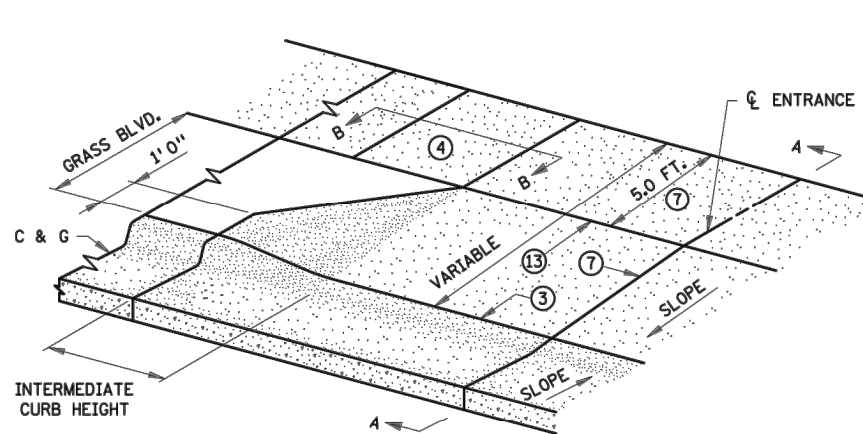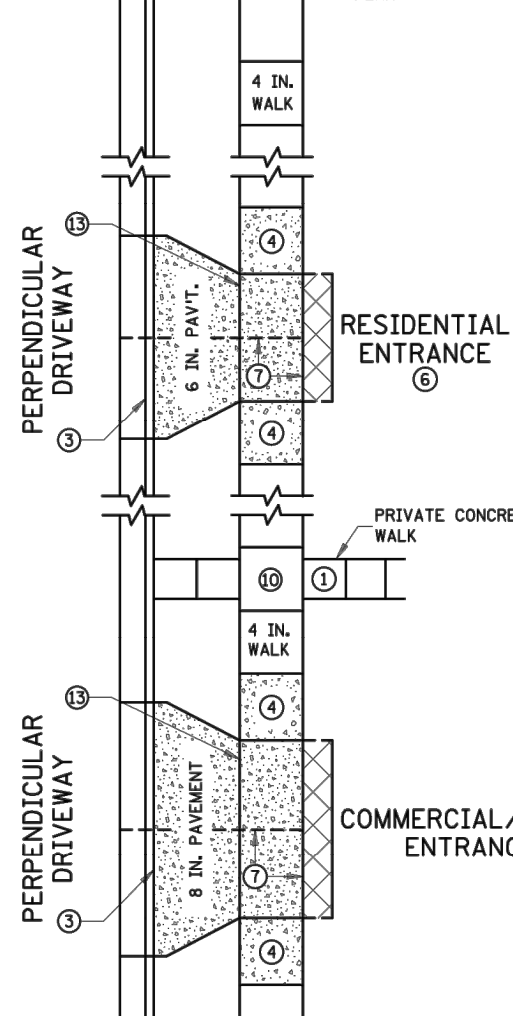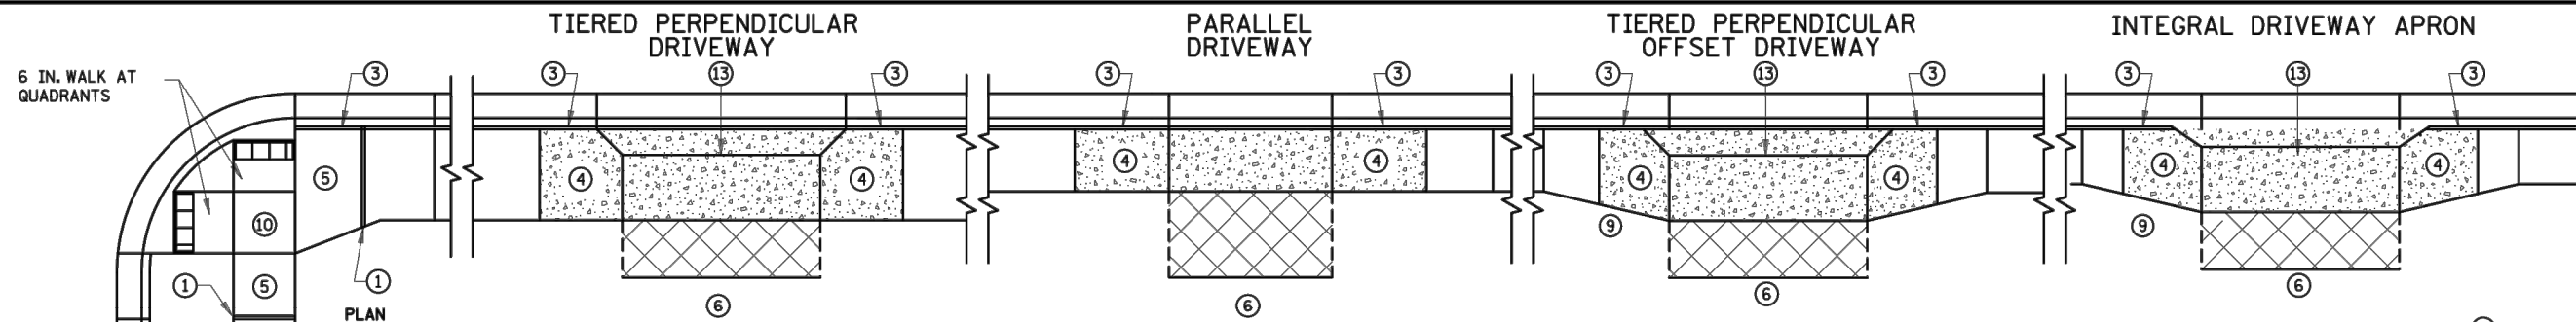

HALF PLAN PERSPECTIVE
PERPENDICULAR DRIVEWAYS WITH GRASS BOULEVARDS

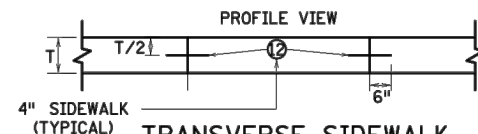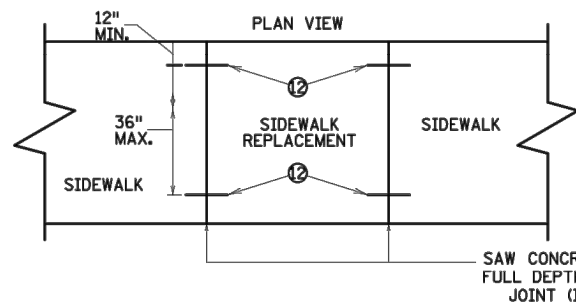


TRANSVERSE SIDEWALK
TIE BAR
REINFORCEMENT
RETROFITS ONLY

 


LONGITUDINAL
SIDEWALK
REINFORCEMENT JOINTS

SIDEWALK LONGITUDINAL JOINT TIE BAR TABLE				
SIDEWALK WIDTH, W	SIDEWALK THICKNESS, T	TIE BAR SIZE	LENGTH	SPACING
> 7'	4"	No. 4	12"	24"
>10'	6"	No. 4	12"	36"


FOR 4" CONCRETE ONLY: CAST IN PLACE BARS MUST BE SUPPORTED WITH P-STAKES OR REINFORCEMENT BASKETS FOR FULL WIDTH CONCRETE PLACEMENTS.
FOR 6" CONCRETE ONLY: DRILL AND GROUT OR CAST IN PLACE THROUGH HOLES IN THE FORMS REQUIRED FOR STAGED ADJACENT CONCRETE PLACEMENTS.

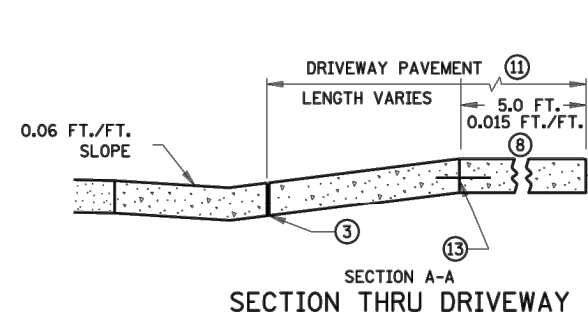

SECTION A-A
SECTION THRU DRIVEWAY

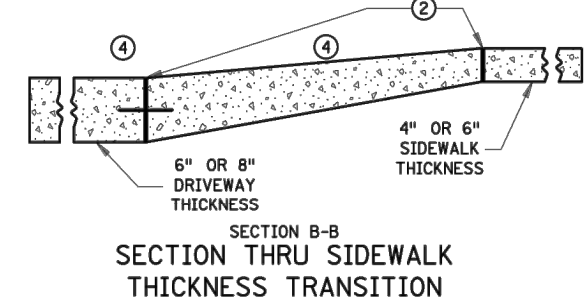

SECTION B-B
SECTION THRU SIDEWALK
THICKNESS TRANSITION

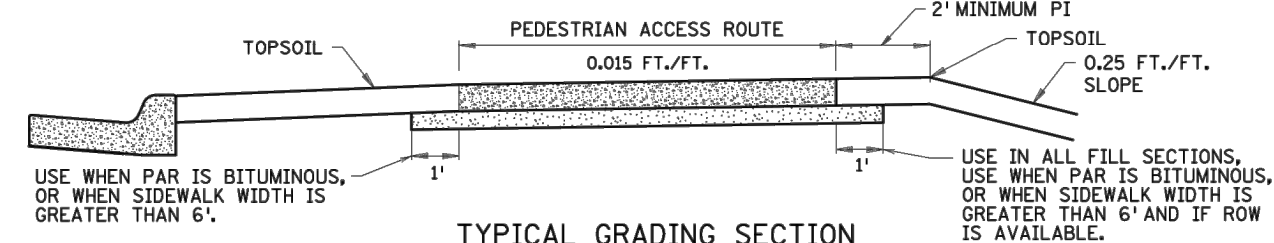


TYPICAL GRADING SECTION
(NOT USED WHEN CONFINED BY
CURB, BUILDING, WALL, ETC.)

NOTES:


- ALL SIDEWALK AND BOULEVARD WIDTHS SHALL BE MEASURED FROM BACK OF CURB.
- TO MINIMIZE SIDEWALK "ROLLER COASTER" EFFECT IT IS DESIRABLE TO KEEP THE PAR ELEVATION CONTINUOUS OR AT LEAST IN THE UPPER HALF OF CURB HEIGHT. 4" HIGH CURB SHOULD BE USED INSTEAD OF 6" HIGH CURB TO HELP THIS PROBLEM WHEN APPLICABLE.
- 4" HIGH ADJACENT CURB IS PREFERRED WHEN BOULEVARDS 4' OR LESS ARE PRESENT MEASURED FROM THE BACK OF CURB. WHEN THE DRIVEWAY IS SLOPING DOWN FROM THE ROADWAY (NEGATIVE) 4" HIGH ADJACENT CURB SHOULD ALSO BE USED.
- SEE FACILITY DESIGN GUIDE, CHAPTER 6, FOR GEOMETRIC DESIGN OF DRIVEWAYS.
- CONSTRUCT WITH EXPANSION MATERIAL PER MNDOT SPECIFICATION 3702 TYPES A-E. EXPANSION MATERIAL SHALL MATCH FULL HEIGHT OF ADJACENT CONCRETE. DRIVEWAY EXPANSION SHALL BE PLACED AT TOP OR BOTTOM OF TRANSITION PANEL.
- CONSTRUCT WITH EXPANSION MATERIAL MNDOT PER SPEC. 3702 TYPES A-E. EXPANSION MATERIAL SHALL MATCH FULL HEIGHT OF ADJACENT CONCRETE. MAXIMUM ONE EXPANSION PER DRIVEWAY PLACED AT EITHER TOP OR BOTTOM OF CONCRETE THICKNESS TRANSITION. IF MULTIPLE DRIVEWAYS EXIST PLACE ONE EXPANSION BETWEEN EACH DRIVEWAY. IF NO DRIVEWAY EXIST PLACE A MAXIMUM OF ONE EXPANSION PER 150' OF SIDEWALK RUN.
- USE AN APPROVED TYPE F (1/4 INCH THICK) SEPARATION MATERIAL. SEPARATION MATERIAL SHALL MATCH FULL HEIGHT DIMENSION OF ADJACENT CONCRETE.
- TRANSITION DRIVEWAY THICKNESS TO WALK THICKNESS. IF THERE IS A CONSTRUCTION JOINT AND NO EXPANSION IS USED, INSTALL TIE BARS.
- TRANSITION CURB RAMP THICKNESS TO WALK THICKNESS.
- MATCH INPLACE DRIVEWAY WIDTH, MATERIAL TYPE AND THICKNESS.
- FORM CONTRACTION JOINT AS NEEDED TO PRODUCE APPROXIMATELY SQUARE PANELS. CONCRETE PANEL SIZE SHOULD NOT EXCEED 1 1/2 : 1 LENGTH X WIDTH. 81 SF FOR 6" CONCRETE DRIVEWAY WITH 9'X9' MAXIMUM PANEL SIZE. 144 SF FOR 8" CONCRETE DRIVEWAY WITH 12'X12' MAXIMUM PANEL SIZE. MATCH DRIVEWAY APRON AND SIDEWALK JOINTS.
- THE PEDESTRIAN ACCESS ROUTE CROSS-SLOPE, SHALL NOT EXCEED 0.02 FT./FT. AS CONSTRUCTED.
- 1:10 MIN. SIDEWALK OFFSET TAPER REQUIRED FOR SIDEWALK REPLACEMENT PROJECTS. 1:3 MIN. AND 1:5 MIN. PREFERRED SIDEWALK OFFSET TAPER FOR DRIVEWAY REPLACEMENT.
- LANDING REQUIRED, SEE NEXT SHEET FOR MORE INFORMATION.
- CONCRETE DRIVEWAY APRON AND CONCRETE DRIVEWAY SIDEWALK SECTIONS SHALL BE CONSTRUCTED SEPARATELY IN AN INDEPENDENT CONCRETE POUR. ENGINEER'S APPROVAL REQUIRED FOR MONOLITHIC PLACEMENTS.
- DRILL AND GROUT NO. 4 X 12" LONG TIE BARS (EPOXY COATED), 36" MAXIMUM SPACING BETWEEN BARS COVER PLACED 1' MINIMUM FROM ADJACENT CONSTRUCTION JOINTS. 1' MINIMUM FROM ADJACENT CONCRETE JOINTS. BARS TO BE ADJUSTED TO MATCH SIDEWALK GRADES. TO BE PAID BY EACH.
- DRILL AND GROUT OR CAST IN-PLACE THROUGH HOLES IN THE FORMS NO. 4 X 12" LONG TIE BARS (EPOXY COATED), 36" MAXIMUM SPACING BETWEEN BARS WITH 2" MINIMUM CONCRETE COVER PLACED 1' MINIMUM FROM ADJACENT CONSTRUCTION JOINTS. 1' MINIMUM FROM ADJACENT CONCRETE JOINTS.

REVISION: 12-23-2021
APPROVED: 11-04-2021
Jeffrey Perkins
JEFFREY PERKINS
OPERATIONS DIVISION


	STANDARD PLAN 5-297.254	3 OF 4	DRIVEWAY AND SIDEWALK DETAILS	
	 THOMAS TYRBIICKI STATE DESIGN ENGINEER	APPROVED: 11-04-2021 REVISED: 12-23-2021		
STATE PROJ. NO.			(TH)	SHEET NO. OF SHEETS
DESIGNED: CRL DRAWN: CRL/JBQ CHECKED: BJB CLIENT PROJ. NO.: 2023-01			2023 STREET REHABILITATION PROJECT CITY PROJECT NO. ST2023-01 DRIVEWAY AND SIDEWALK DETAILS	
7071 University Avenue NE Fridley, MN 55432			SHEET 60 OF 75	

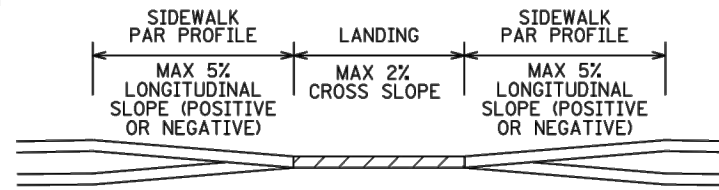


SECTION VIEW B-B

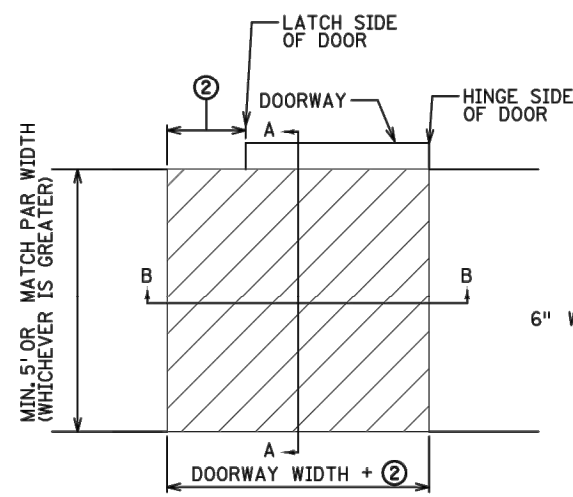


PLAN VIEW DOORWAY

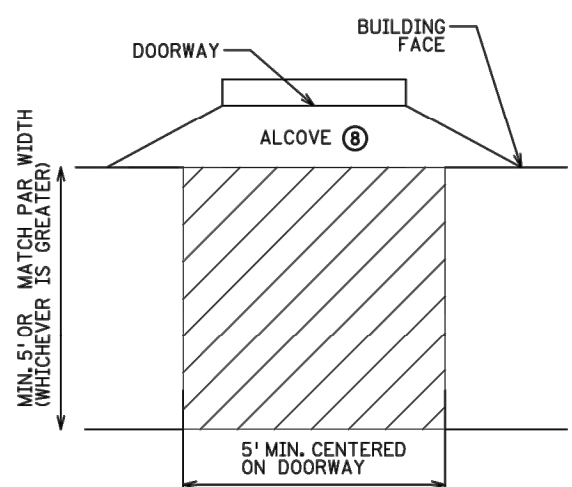


PLAN VIEW DOORWAY WITH ALCOVE
SIDEWALK LANDING REQUIREMENTS ①

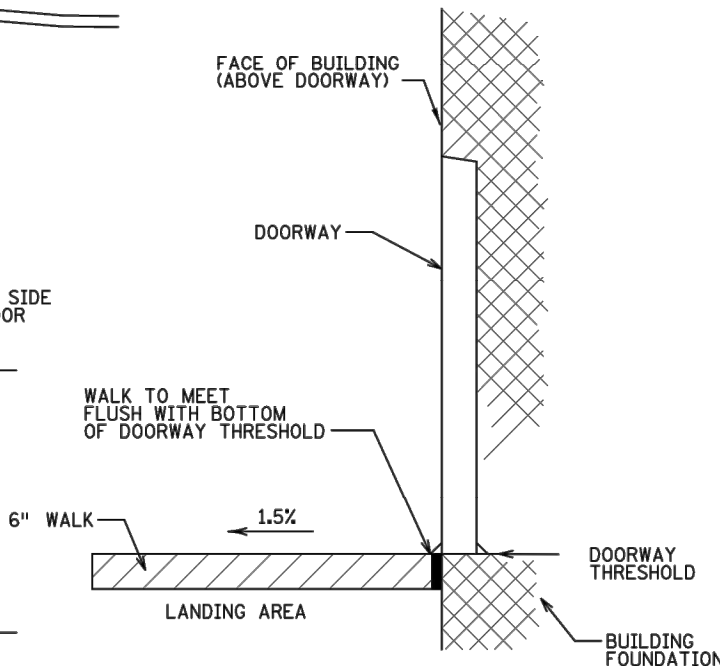


SECTION VIEW A-A

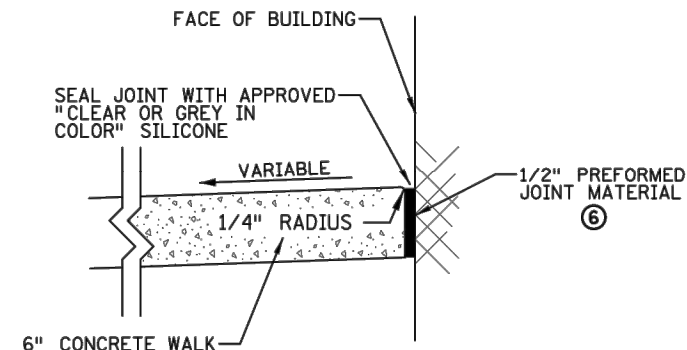


BUILDING JOINT SEAL (INCIDENTAL)

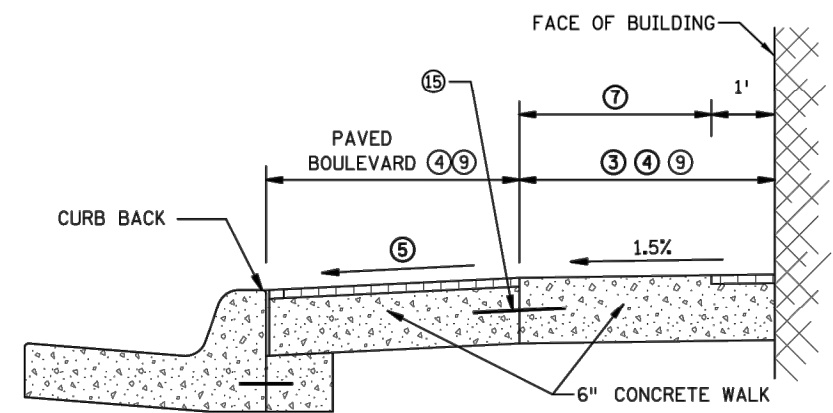

DOWNTOWN SIDEWALK TYPICAL SECTION

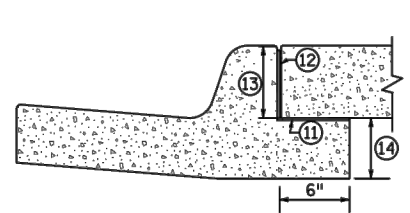

SLIP FORM SILL

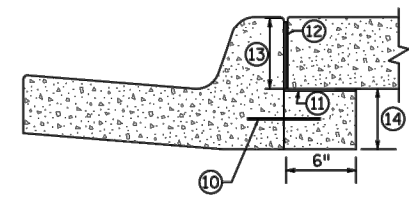

FIXED FORM SILL

SILL CURB SHOULD BE USED AT ALL LOCATIONS WHEN CONCRETE WALK IS AT BACK OF CURB, INCLUDING PAVED BOULEVARD.
SILL CURB SHALL NOT BE USED IN CURB RAMP AND DRIVEWAY AREAS, INCLUDING CONCRETE FLARES.
SILL CURB WITH 4\"/>

NOTES:

- 6\"/>
- 1) IN ALL SIDEWALK LOCATIONS WHERE VARIABLE SLOPED CONCRETE BOULEVARDS ARE PAVED, SUCH AS COMMERCIAL (STORE FRONT, DOWNTOWN) AREAS.
2) ANYTIME DRILL AND REINFORCEMENT IS USED TO TIE LONGITUDINAL JOINTS TOGETHER.
3) TO ELIMINATE LONGITUDINAL JOINT WHEN INCREASING PANEL SIZE OVER 36SF.
4) AT LOCATIONS WHERE MAINTENANCE EQUIPMENT WILL SUBJECT CONCRETE TO HEAVY LOADS.
- ALL SIDEWALK AND BOULEVARD WIDTHS SHALL BE MEASURED FROM BACK OF CURB.
FIELD ADJUST SIDEWALK PROFILES TO MEET ALL DOORWAY THRESHOLDS.
SIDEWALK MUST MAINTAIN POSITIVE DRAINAGE AWAY FROM THE BUILDING TO THE ROADWAY.
- SEE SPECIAL PROVISIONS FOR SILICONE SPECIFICATIONS.
- ① LANDING CRITERIA IS REQUIRED FOR ALL DOORS, STEPS, AND PRIVATE WALKS. FEASIBILITY DECREASES WITH NARROWER BOULEVARDS AND STEEPER SIDEWALK PROFILES.
② 18\"/>

REVISION:
APPROVED: 11-04-2021
Jeffrey Perkins
JEFFREY PERKINS
OPERATIONS DIVISION

m MINNESOTA DEPARTMENT OF TRANSPORTATION	STANDARD PLAN 5-297.254	4 OF 4	APPROVED: 11-04-2021 REVISED:	DRIVEWAY AND SIDEWALK DETAILS	
	<i>Tom Styrbicki</i> THOMAS STYRBICKI STATE DESIGN ENGINEER	STATE PROJ. NO.		(TH)	SHEET NO. OF SHEETS

















SAP 127-319-009
SAP 127-353-002
SAP 146-242-002
SAP 127-354-001
SAP 127-355-001
SAP 127-050-031



DESIGNED	CRL	NO.	BID	DATE
DRAWN	CRL/JBQ			04/25/2023
CHECKED	BJB			
CLIENT PROJ. NO.	2023-01			


2023 STREET REHABILITATION PROJECT	SHEET
CITY PROJECT NO. ST2023-01	61
DRIVEWAY AND SIDEWALK DETAILS	OF
	75

J:\Engineer\Projects\2023\1572023-01\15 Design\Drawings\Survey\202301\0901.dwg 4/25/2023 4:01:21 PM

 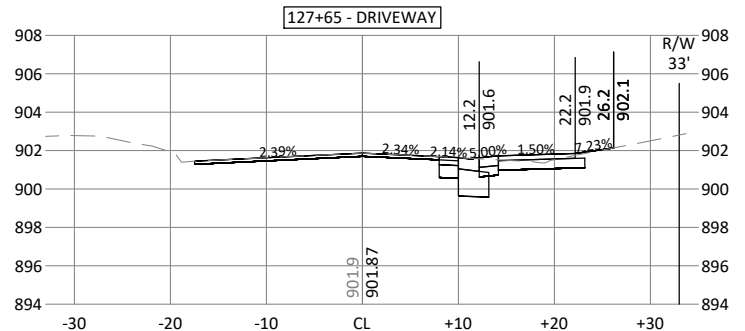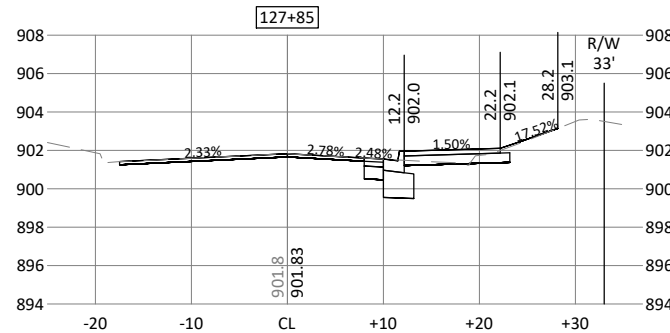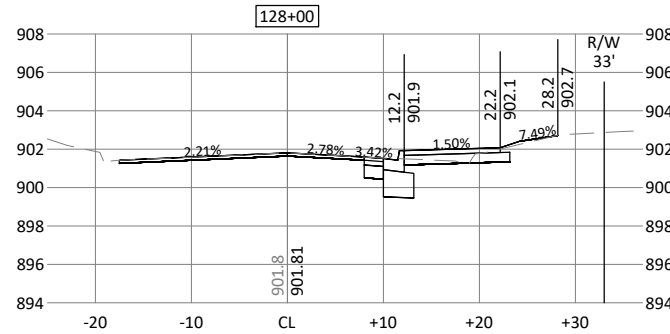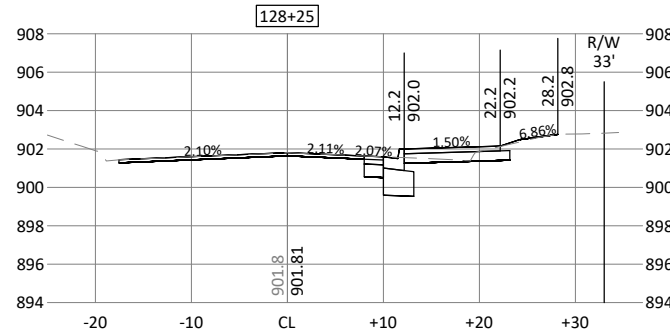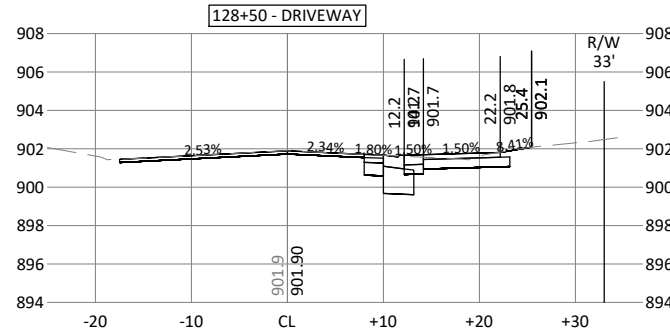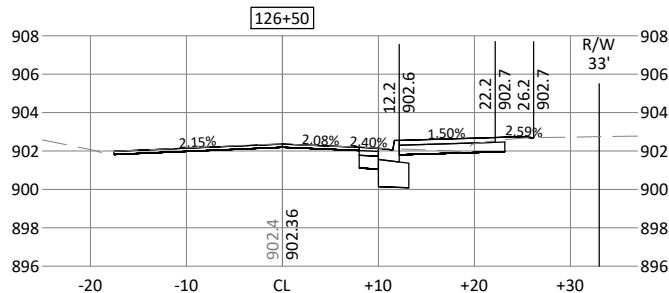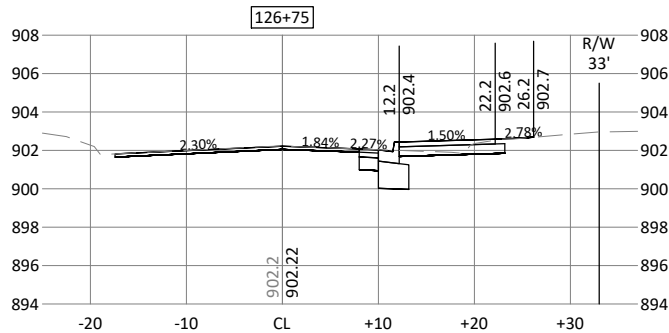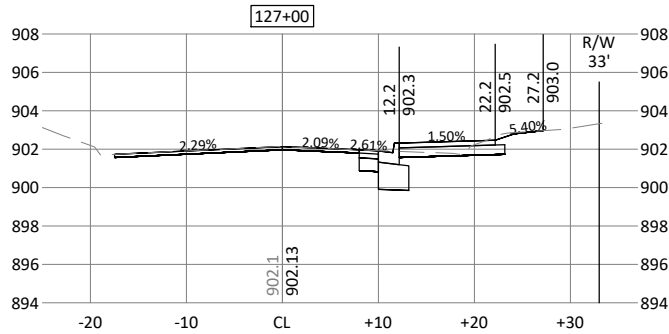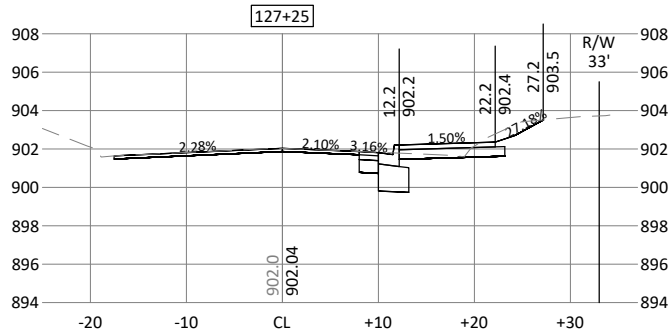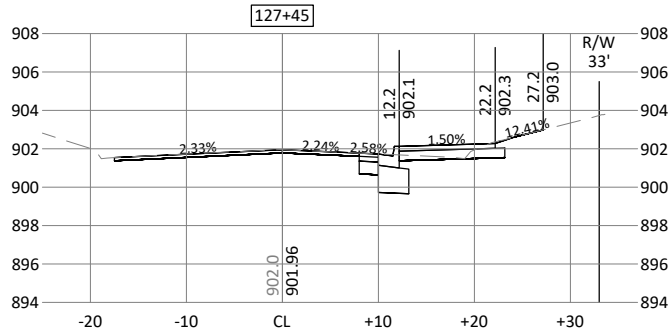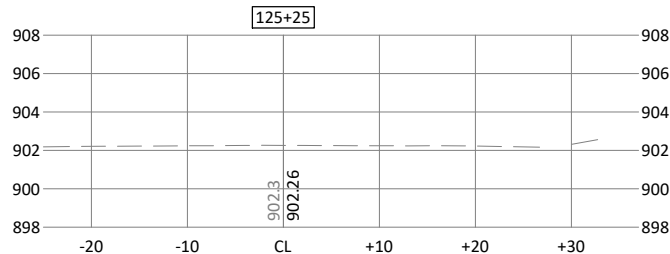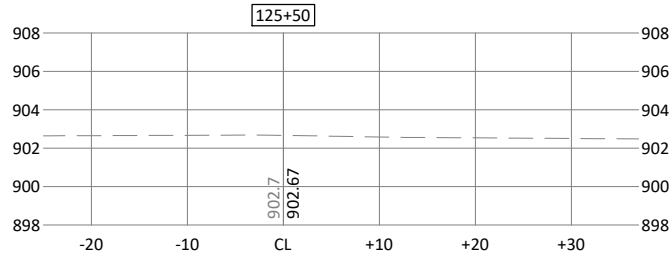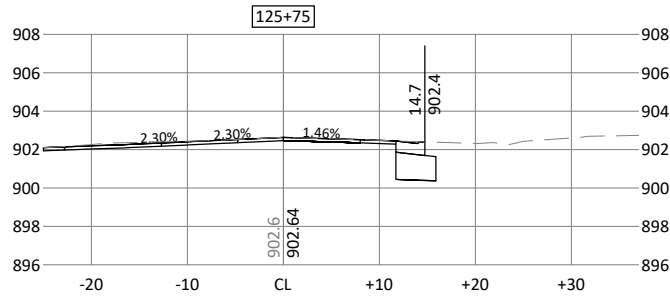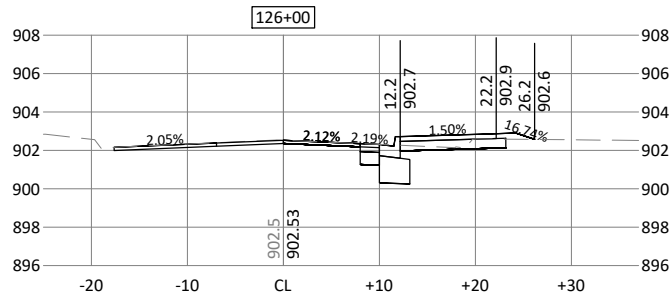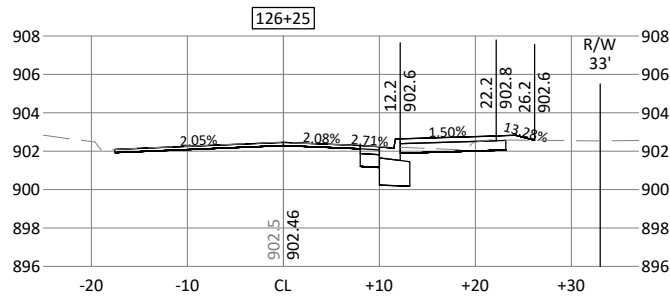

I HEREBY CERTIFY THAT THIS PLAN, SPECIFICATION, OR REPORT WAS PREPARED BY ME OR UNDER MY DIRECT SUPERVISION AND THAT I AM A DULY LICENSED PROFESSIONAL ENGINEER UNDER THE LAWS OF THE STATE OF MINNESOTA.

Brandon Brodhag
BRANDON J. BRODHAG
LIC. NO. 59297 DATE XX/XX/2023

 

7071 University Avenue NE
Fridley, MN 55432

DESIGNED	CRL	NO.	ISSUED FOR	DATE
DRAWN	CRL/JBQ		BID	04/25/2023
CHECKED	BJB			
CLIENT PROJ. NO.	2023-01			

2023 STREET REHABILITATION PROJECT

CITY PROJECT NO. ST2023-01

CROSS SECTIONS

STINSON BOULEVARD TRAIL (1 OF 8)

SHEET














62

OF

75

SAP 127-319-009
SAP 127-353-002
SAP 146-242-002
SAP 127-354-001
SAP 127-355-001
SAP 127-050-031

J:\Engineer\Projects\2023\ST2023-01\Design\Drawings\Survey\2023-01.dwg 4/25/2023 4:01:32 PM

 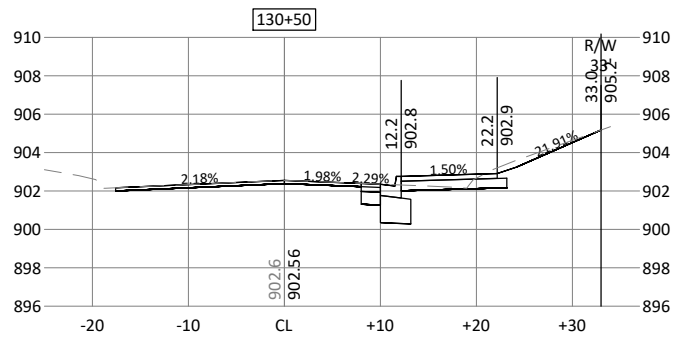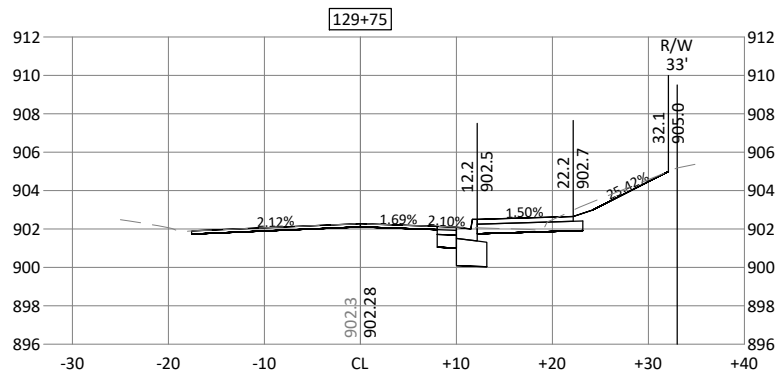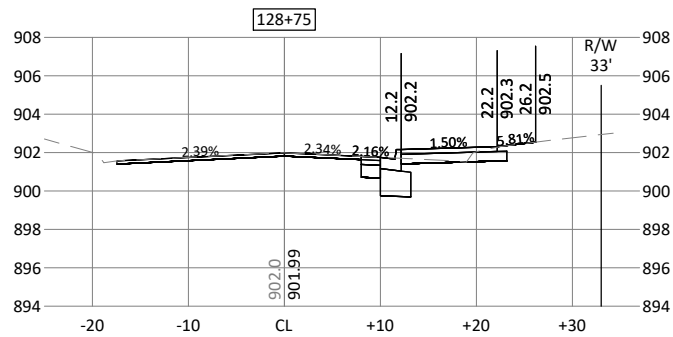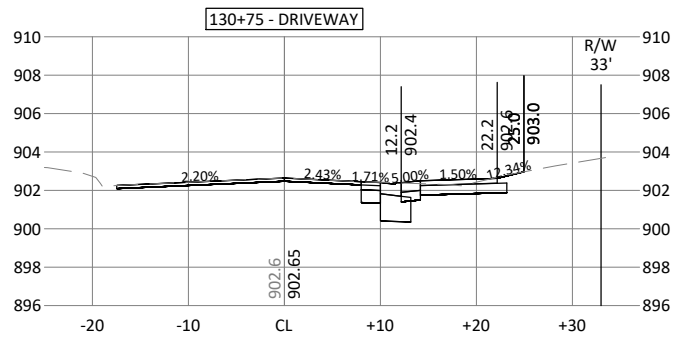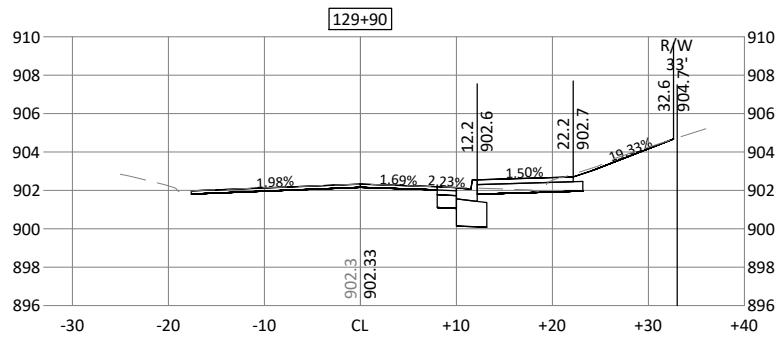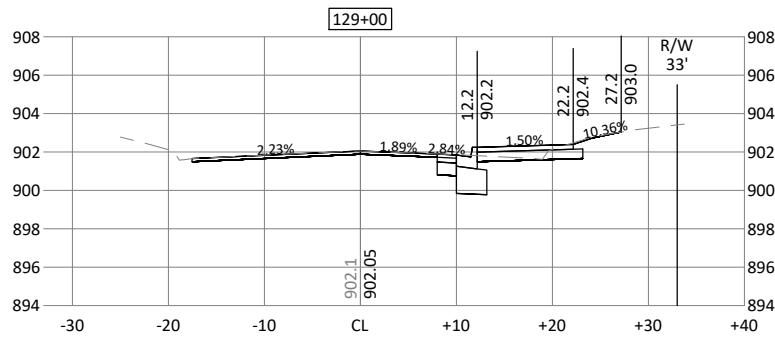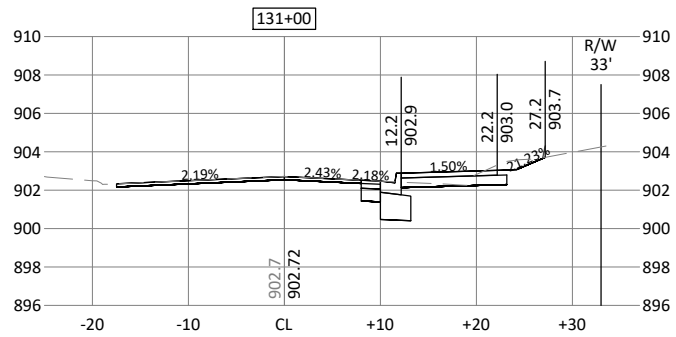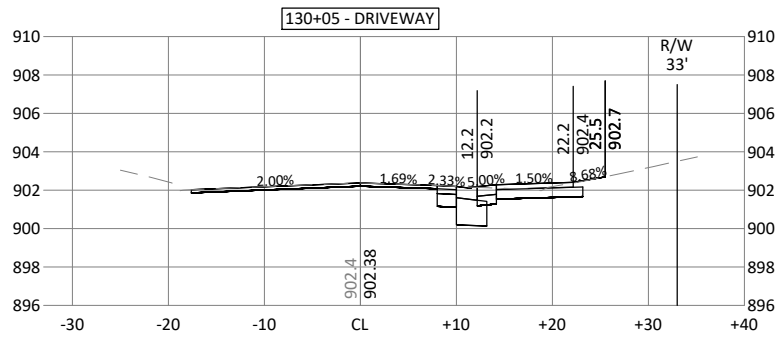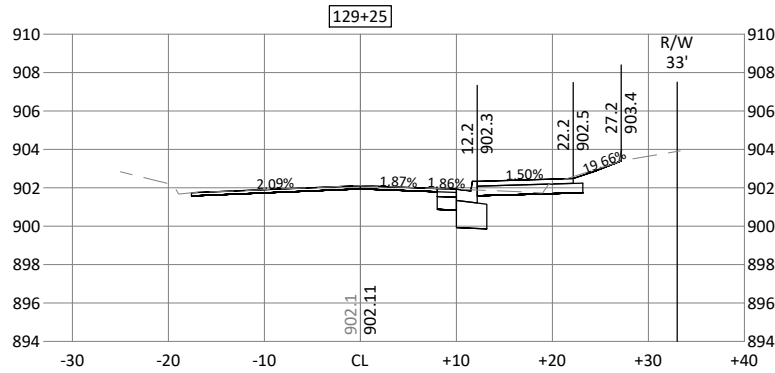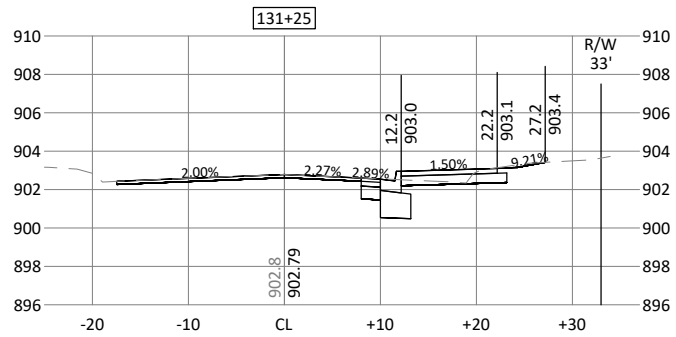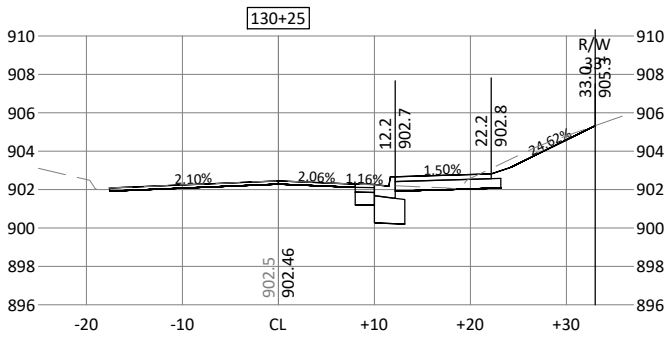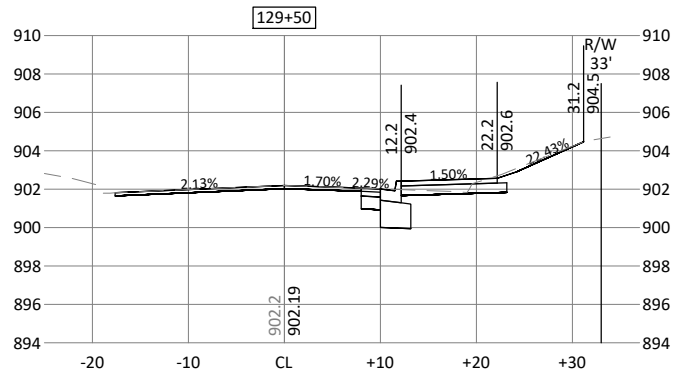

I HEREBY CERTIFY THAT THIS PLAN, SPECIFICATION, OR REPORT WAS PREPARED BY ME OR UNDER MY DIRECT SUPERVISION AND THAT I AM A DULY LICENSED PROFESSIONAL ENGINEER UNDER THE LAWS OF THE STATE OF MINNESOTA.

Brandon J. Brodhag
BRANDON J. BRODHAG
LIC. NO. 59297 DATE XX/XX/2023



7071 University Avenue NE
Fridley, MN 55432

DESIGNED	CRL	NO.	ISSUED FOR	DATE
DRAWN	CRL/JBQ		BID	04/25/2023
CHECKED	BJB			
CLIENT PROJ. NO.	2023-01			

2023 STREET REHABILITATION PROJECT

CITY PROJECT NO. ST2023-01

CROSS SECTIONS

STINSON BOULEVARD TRAIL (2 OF 8)

SAP 127-319-009
SAP 127-353-002
SAP 146-242-002
SAP 127-354-001
SAP 127-355-001
SAP 127-050-031













SHEET

63

OF

75

J:\Engineer\Projects\2023\127-050-031\Drawings\Survey\2023-01\Drawings\Survey\2023-01.dwg 4/25/2023 4:01:42 PM

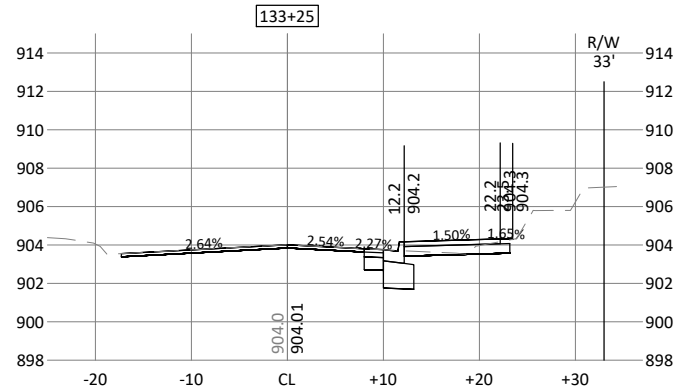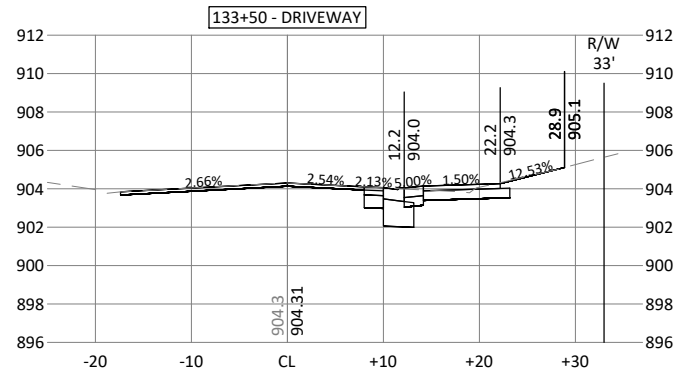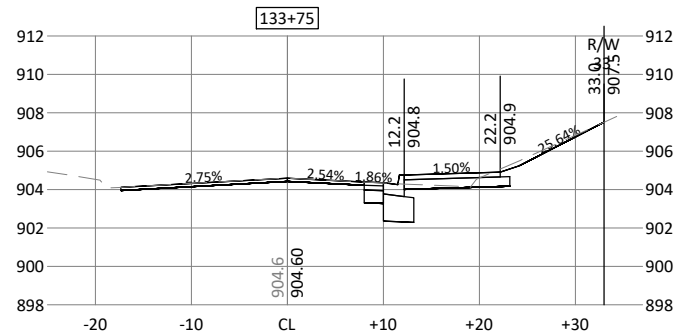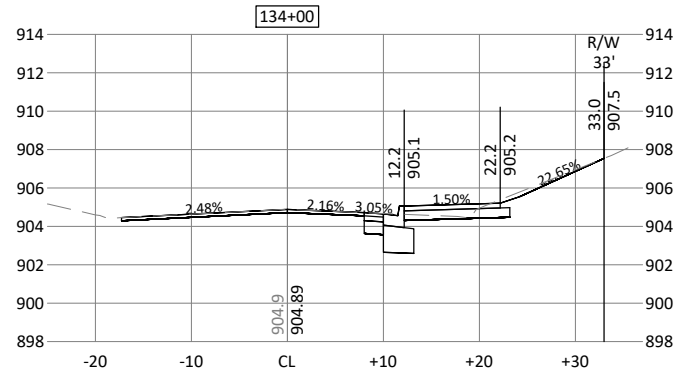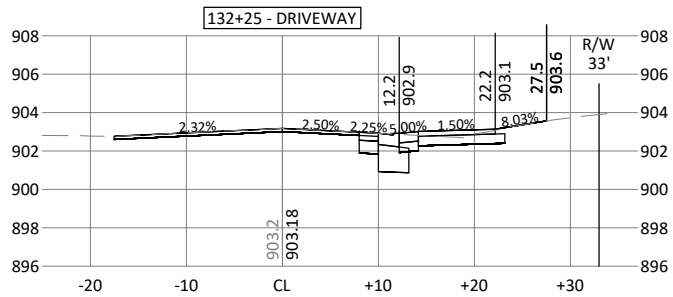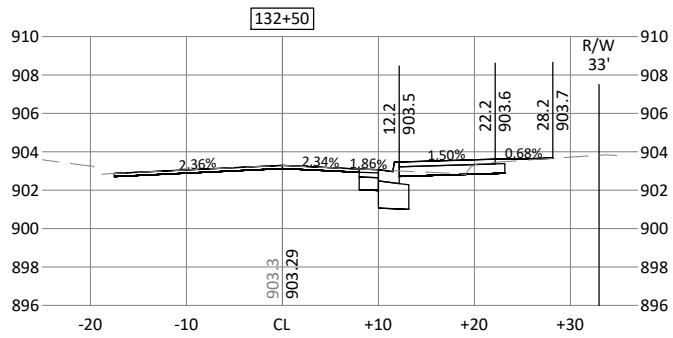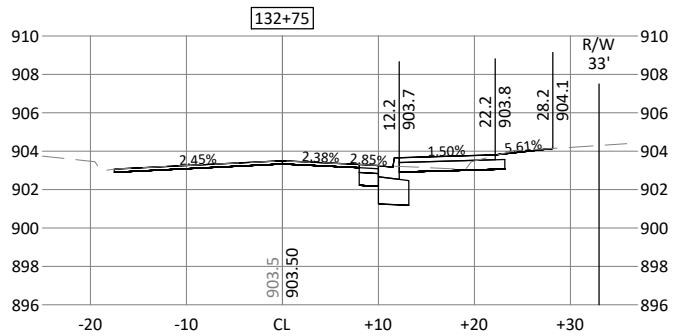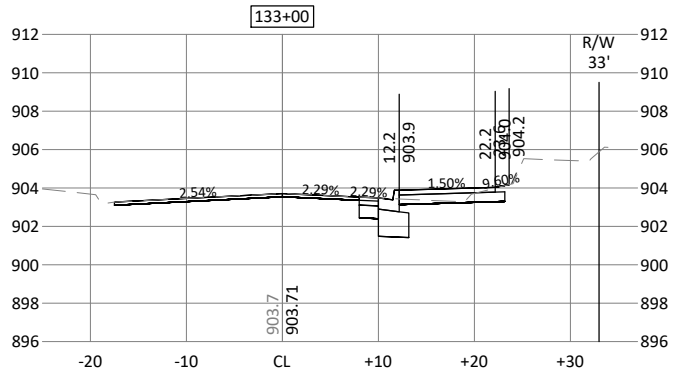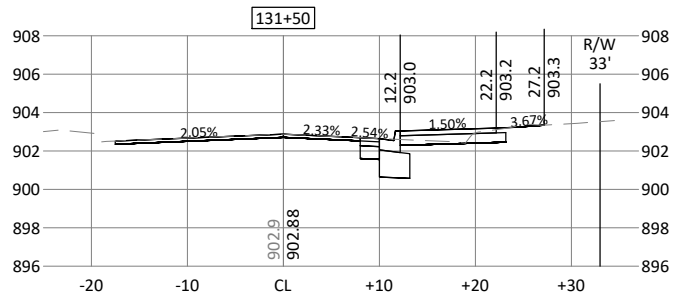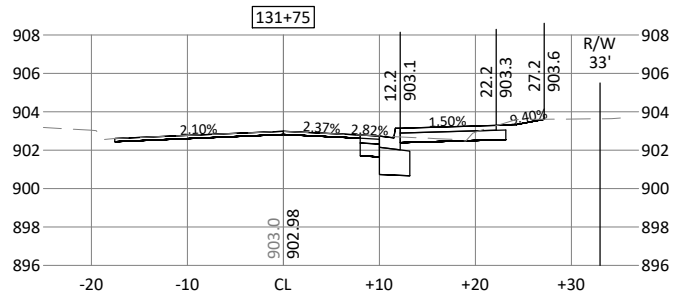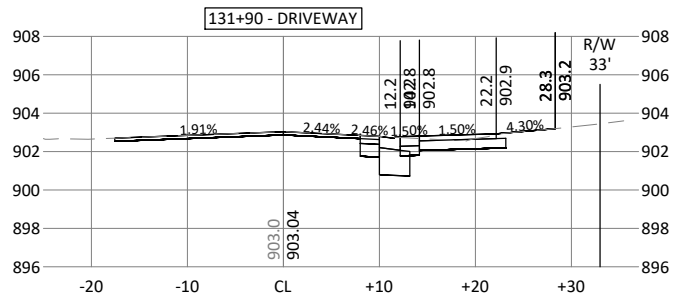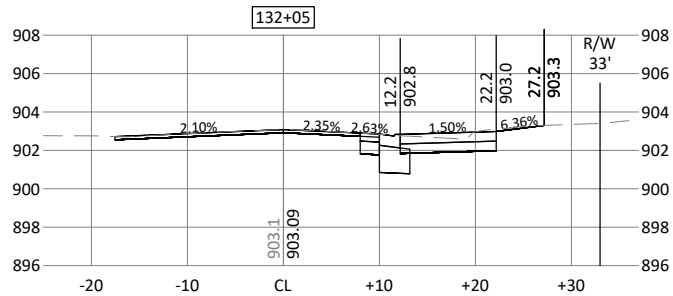

I HEREBY CERTIFY THAT THIS PLAN, SPECIFICATION, OR REPORT WAS PREPARED BY ME OR UNDER MY DIRECT SUPERVISION AND THAT I AM A DULY LICENSED PROFESSIONAL ENGINEER UNDER THE LAWS OF THE STATE OF MINNESOTA.

Brandon Brodhag
BRANDON J. BRODHAG
LIC. NO. 59297 DATE XX/XX/2023



7071 University Avenue NE
Fridley, MN 55432

DESIGNED	NO.	ISSUED FOR	DATE
CRL		BID	04/25/2023
DRAWN			
CRL/JBQ			
CHECKED			
BJB			
CLIENT PROJ. NO.			
2023-01			

2023 STREET REHABILITATION PROJECT

CITY PROJECT NO. ST2023-01

CROSS SECTIONS

STINSON BOULEVARD TRAIL (3 OF 8)

SHEET














64

OF

75

SAP 127-319-009
SAP 127-353-002
SAP 146-242-002
SAP 127-354-001
SAP 127-355-001
SAP 127-050-031

J:\Engineer\Projects\2023\1572023-01\15 Design\Drawings\Survey\2023-01\15.dwg 4/25/2023 4:01:52 PM

 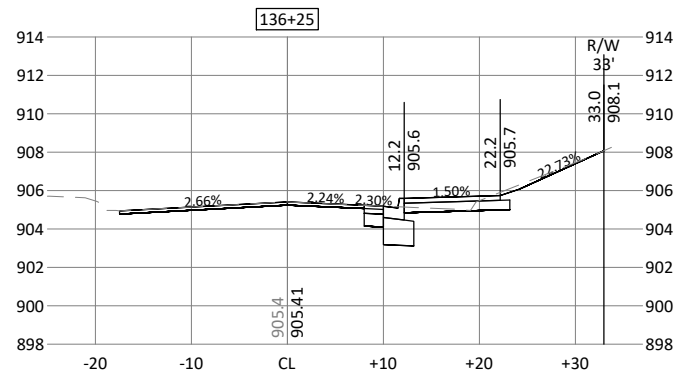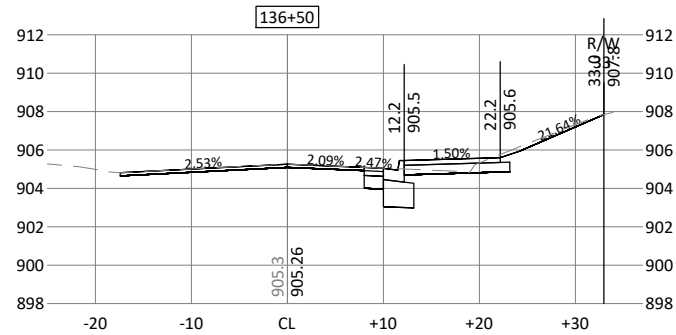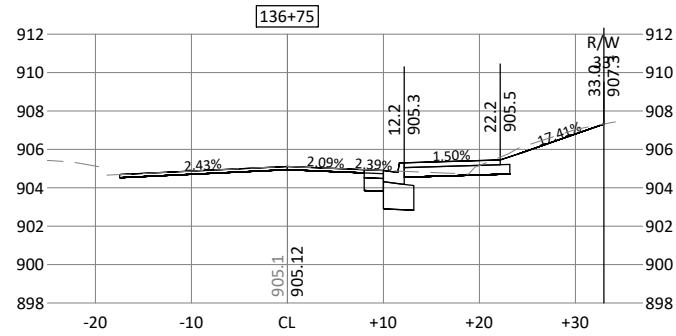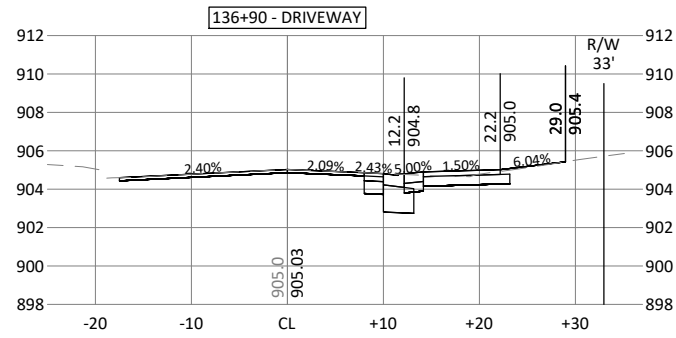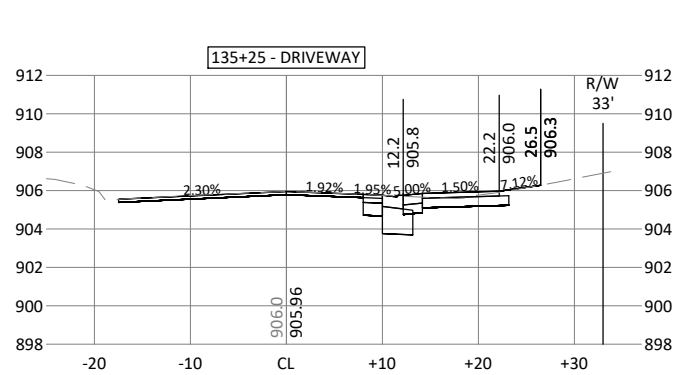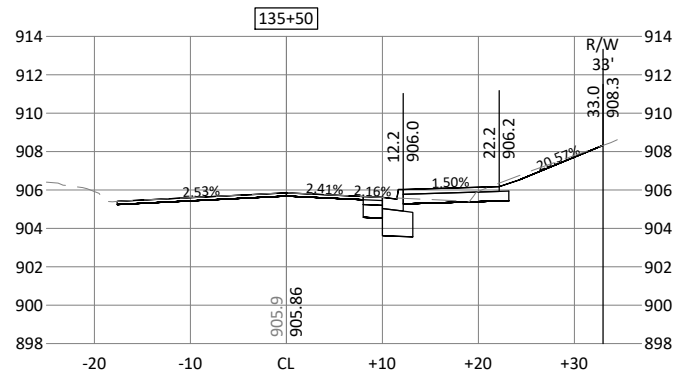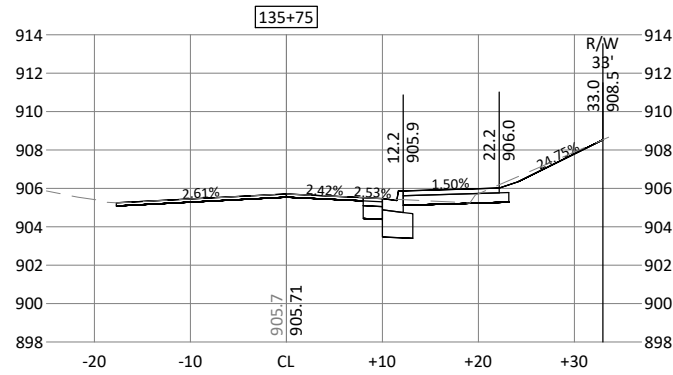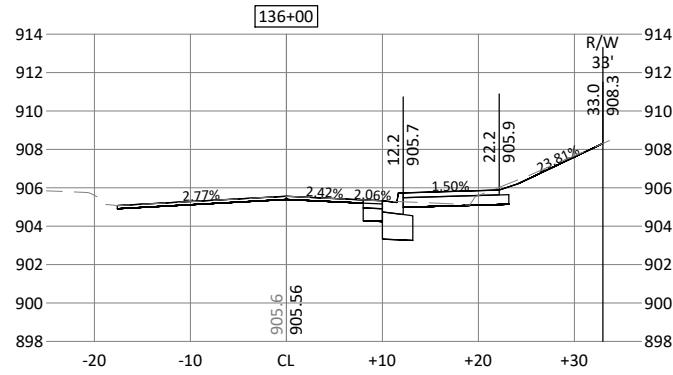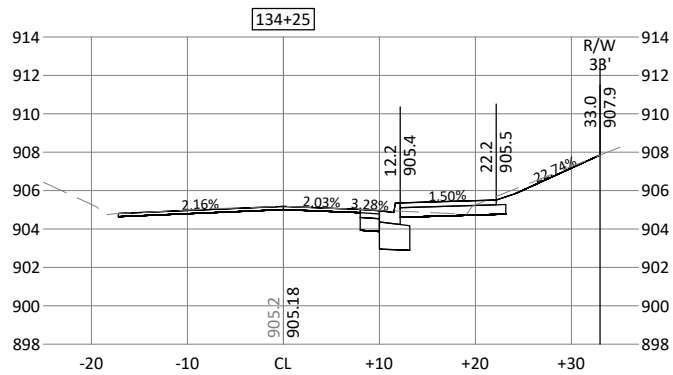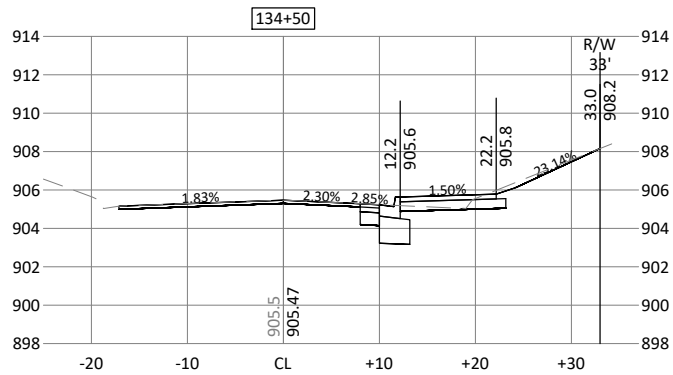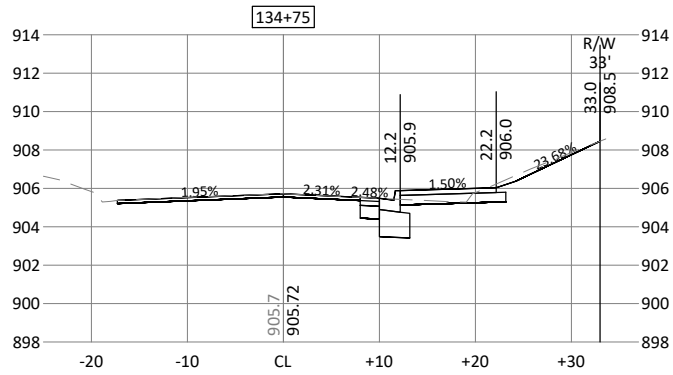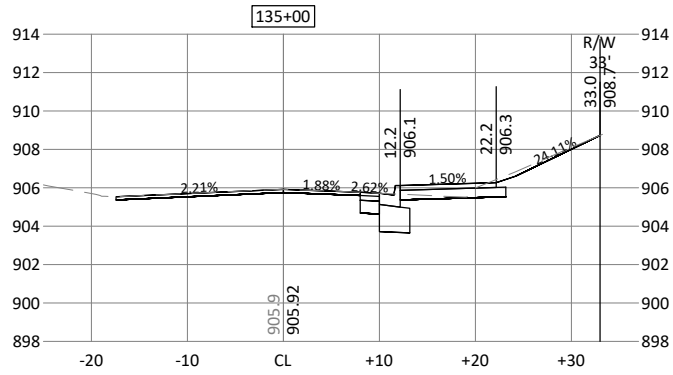

I HEREBY CERTIFY THAT THIS PLAN, SPECIFICATION, OR REPORT WAS PREPARED BY ME OR UNDER MY DIRECT SUPERVISION AND THAT I AM A DULY LICENSED PROFESSIONAL ENGINEER UNDER THE LAWS OF THE STATE OF MINNESOTA.

Brandon J. Brodhag

BRANDON J. BRODHAG

U.C. NO. 59297 DATE XX/XX/2023



7071 University Avenue NE
Fridley, MN 55432

DESIGNED	CRL	NO.	ISSUED FOR	DATE
DRAWN	CRL/JBQ		BID	04/25/2023
CHECKED	BJB			
CLIENT PROJ. NO.	2023-01			

2023 STREET REHABILITATION PROJECT

CITY PROJECT NO. ST2023-01

CROSS SECTIONS

STINSON BOULEVARD TRAIL (4 OF 8)

SAP 127-319-009
SAP 127-353-002
SAP 146-242-002
SAP 127-354-001
SAP 127-355-001
SAP 127-050-031














SHEET

65

OF


75

J:\Engineer\Projects\2023\1272023-01\Design\Drawings\Survey\202301\001.dwg 4/25/2023 4:02:02 PM

 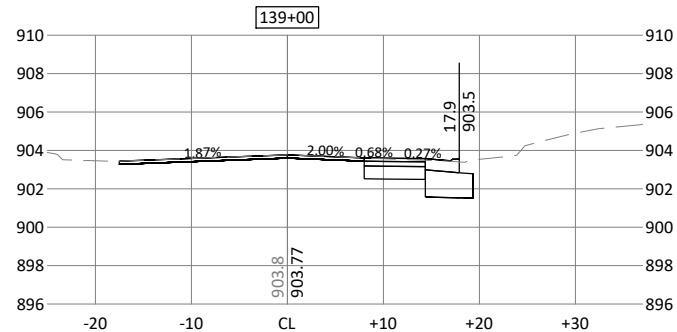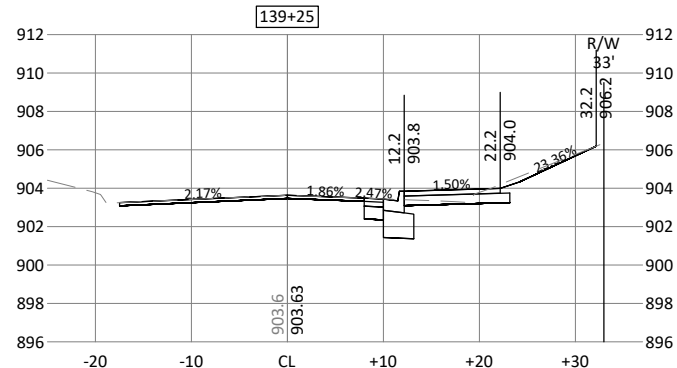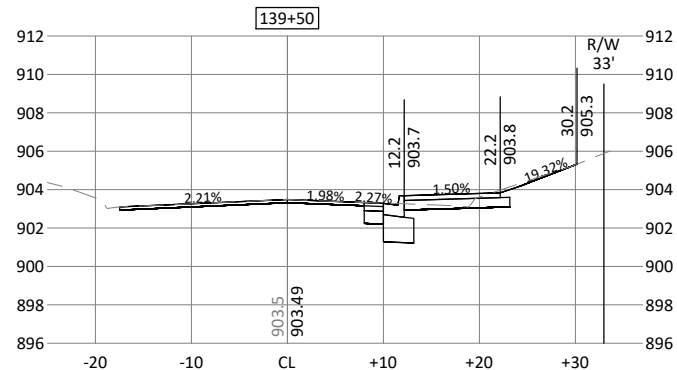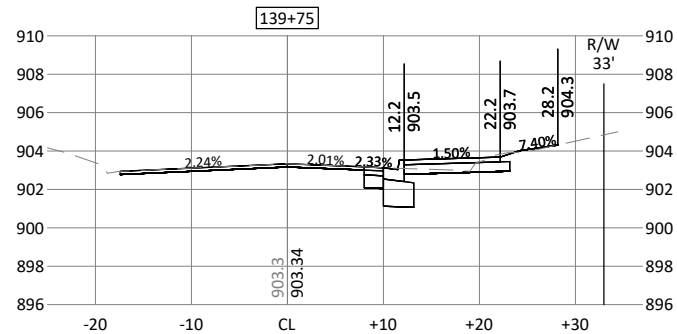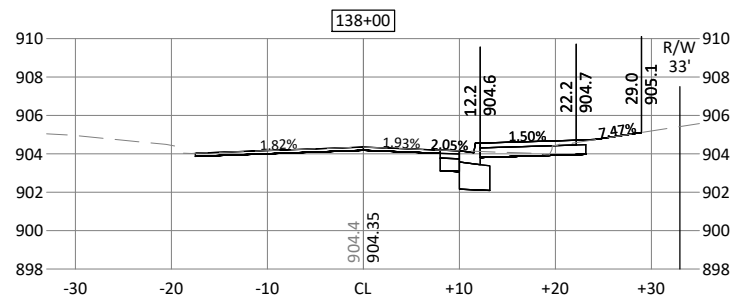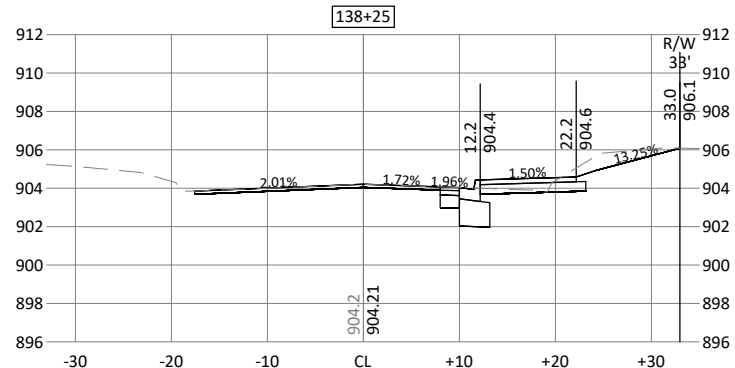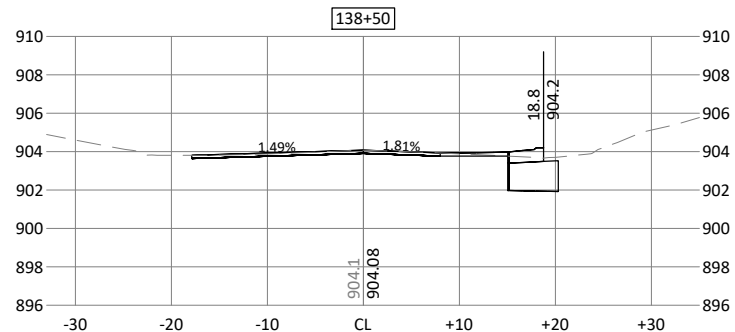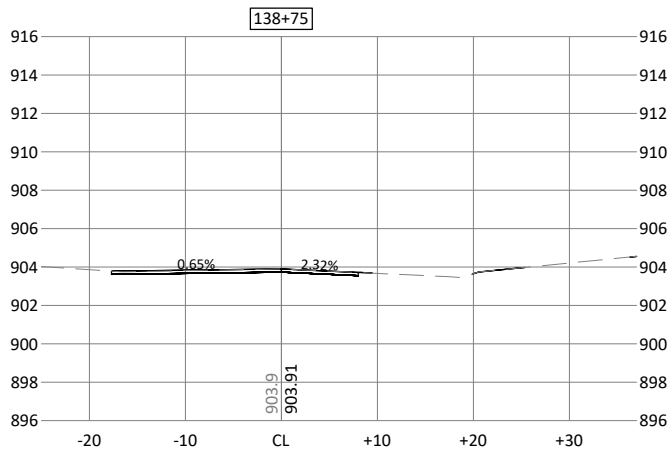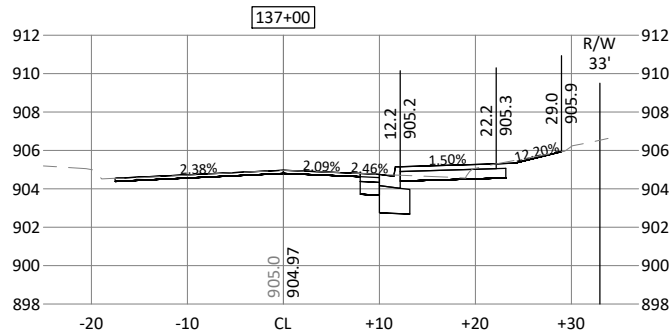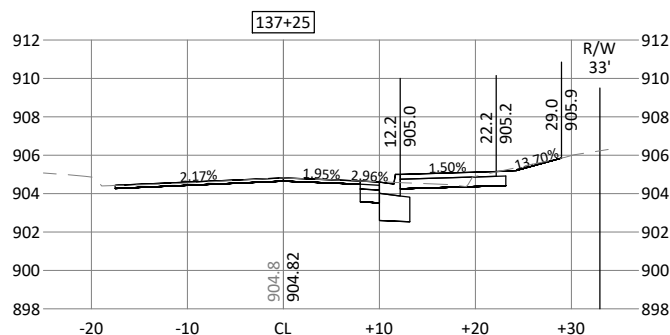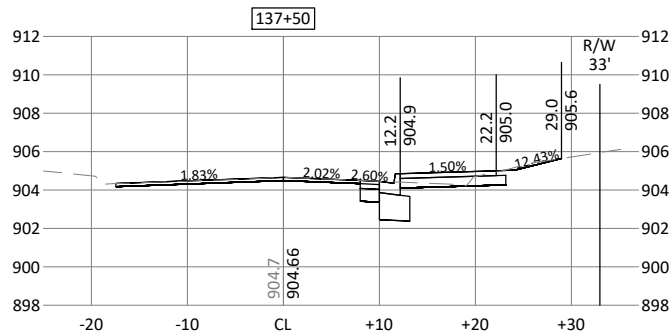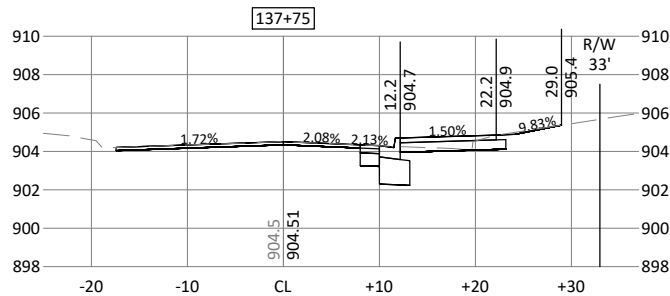

I HEREBY CERTIFY THAT THIS PLAN, SPECIFICATION, OR REPORT WAS PREPARED BY ME OR UNDER MY DIRECT SUPERVISION AND THAT I AM A DULY LICENSED PROFESSIONAL ENGINEER UNDER THE LAWS OF THE STATE OF MINNESOTA.

Brandon Brodhag
BRANDON J. BRODHAG
LIC. NO. 59297 DATE XX/XX/2023

 

7071 University Avenue NE
Fridley, MN 55432

DESIGNED	CRL	NO.	ISSUED FOR	DATE
DRAWN	CRL/JBQ		BID	04/25/2023
CHECKED	BJB			
CLIENT PROJ. NO.	2023-01			

2023 STREET REHABILITATION PROJECT

CITY PROJECT NO. ST2023-01

CROSS SECTIONS

STINSON BOULEVARD TRAIL (5 OF 8)

SAP 127-319-009
SAP 127-353-002
SAP 146-242-002
SAP 127-354-001
SAP 127-355-001
SAP 127-050-031
















SHEET

66

OF

75

J:\Engineer\Projects\2023\1572023-01\15 Design\Drawings\Survey\20230101.dwg, 4/25/2023 4:02:12 PM

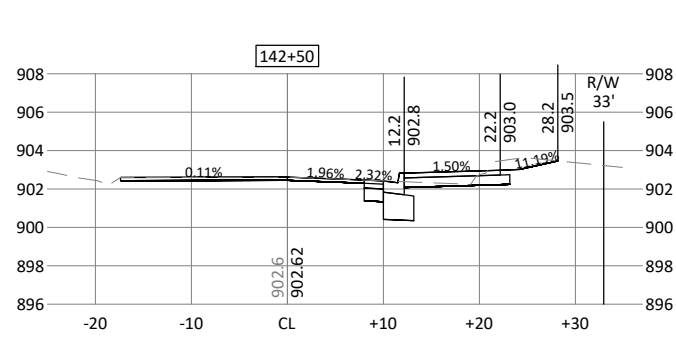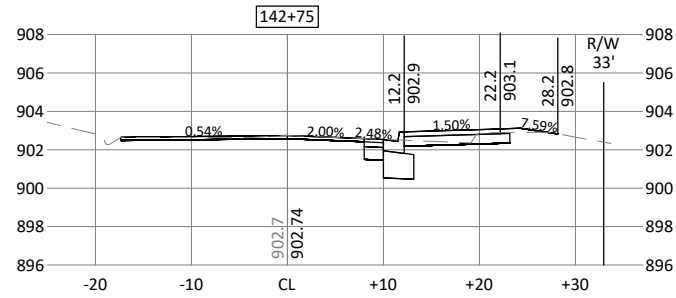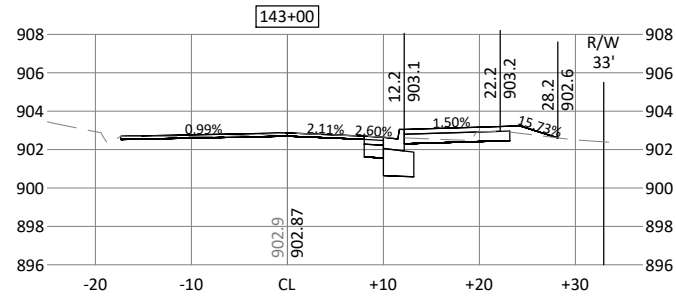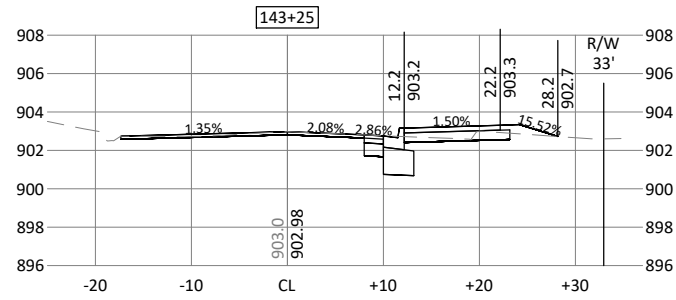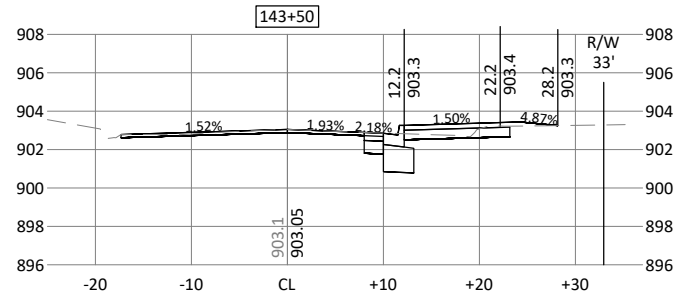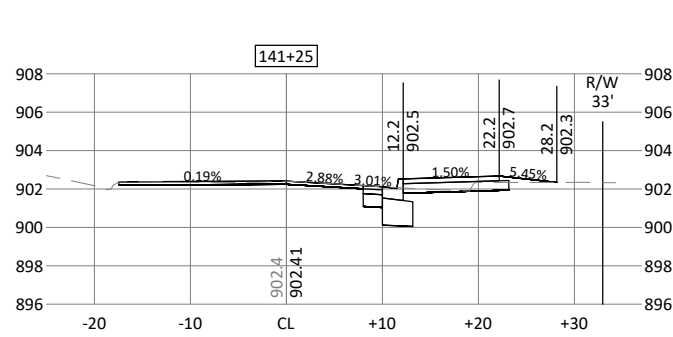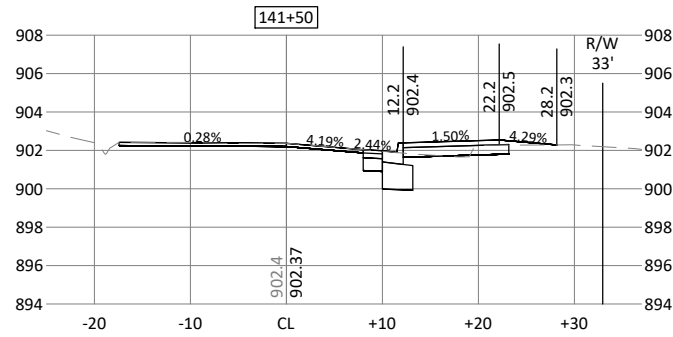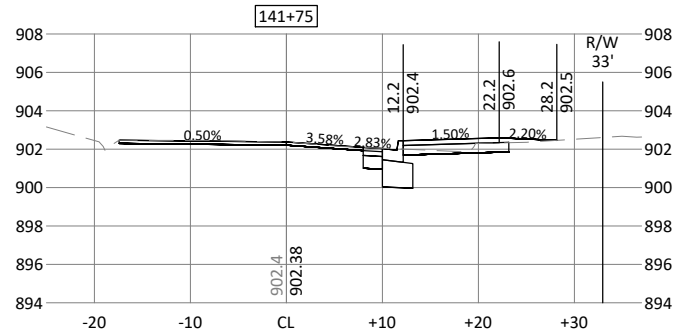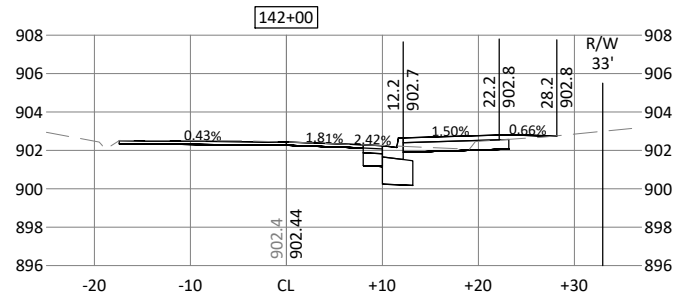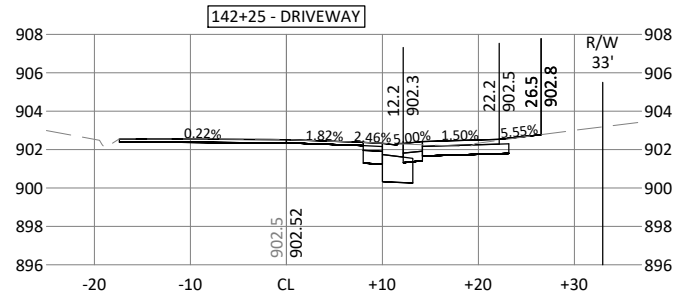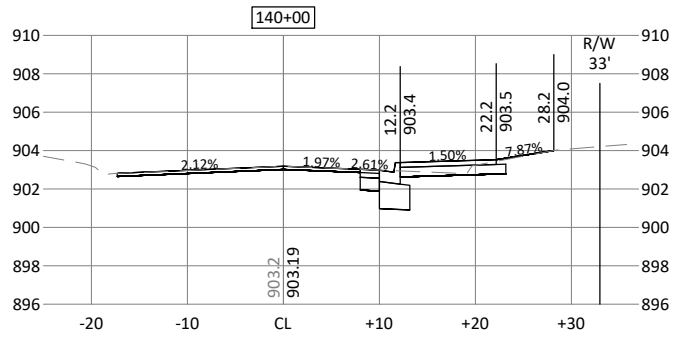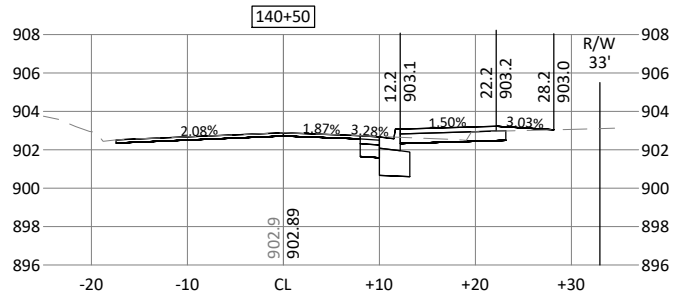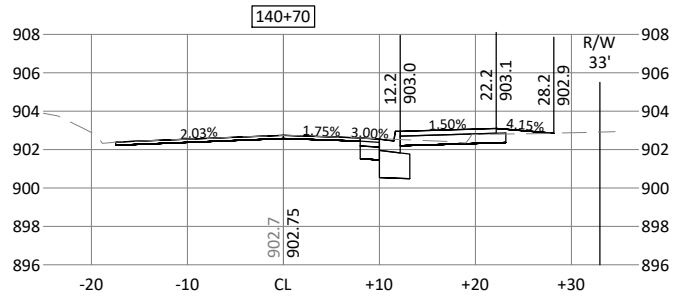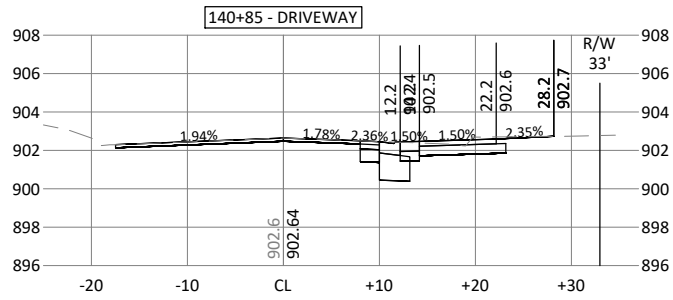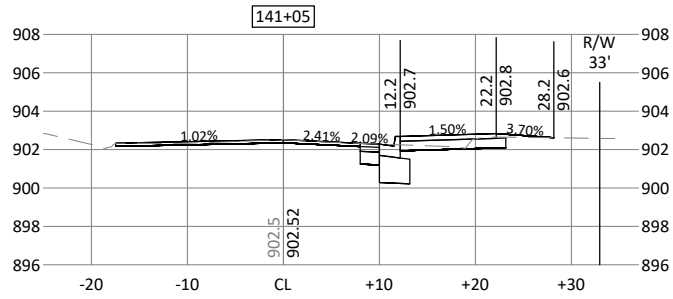


HORIZ. SCALE 0 25 50 FEET

VERT. SCALE 0 5 10 FEET



I HEREBY CERTIFY THAT THIS PLAN, SPECIFICATION, OR REPORT WAS PREPARED BY ME OR UNDER MY DIRECT SUPERVISION AND THAT I AM A DULY LICENSED PROFESSIONAL ENGINEER UNDER THE LAWS OF THE STATE OF MINNESOTA.

Brandon Brodhag
BRANDON J. BRODHAG
LIC. NO. 59297 DATE XX/XX/2023

 

7071 University Avenue NE
Fridley, MN 55432

DESIGNED	CRL	NO.	BID	DATE	04/25/2023
DRAWN	CRL/JBQ				
CHECKED	BJB				
CLIENT PROJ. NO.	2023-01				

2023 STREET REHABILITATION PROJECT

CITY PROJECT NO. ST2023-01

CROSS SECTIONS

STINSON BOULEVARD TRAIL (6 OF 8)
















SHEET

67

OF

75

SAP 127-319-009
SAP 127-353-002
SAP 146-242-002
SAP 127-354-001
SAP 127-355-001
SAP 127-050-031

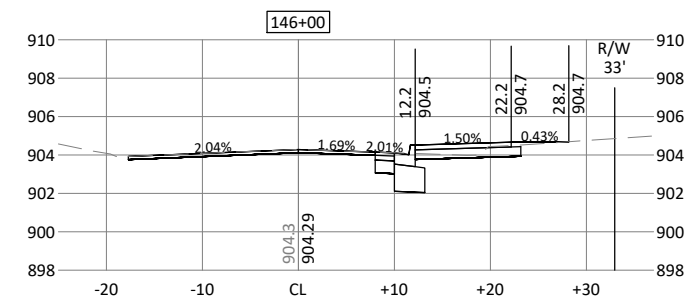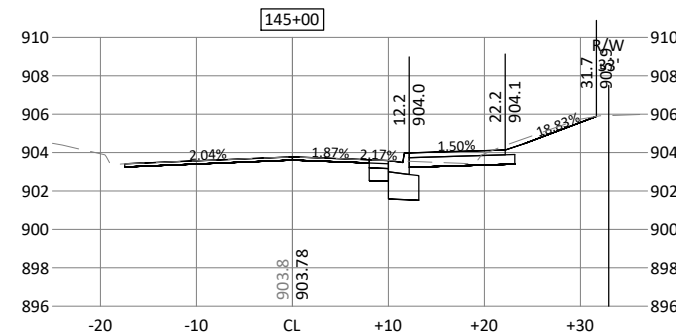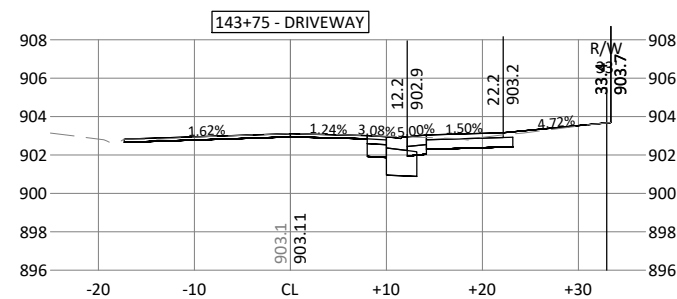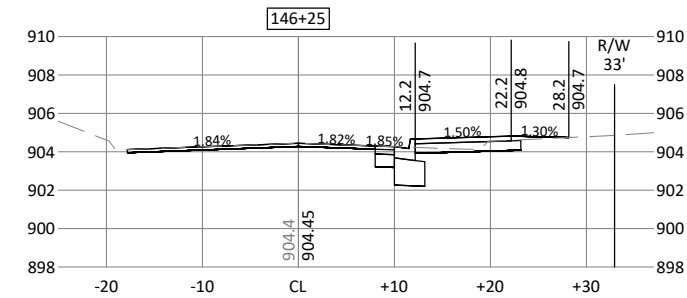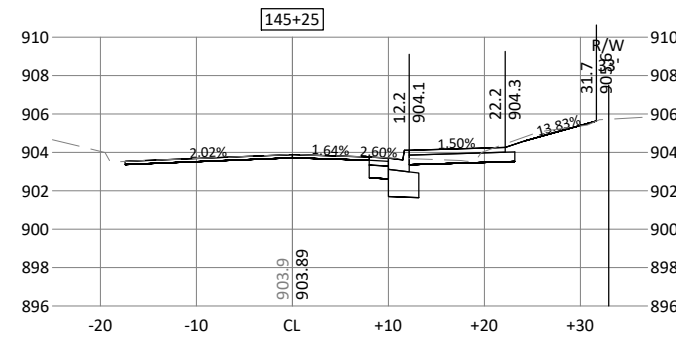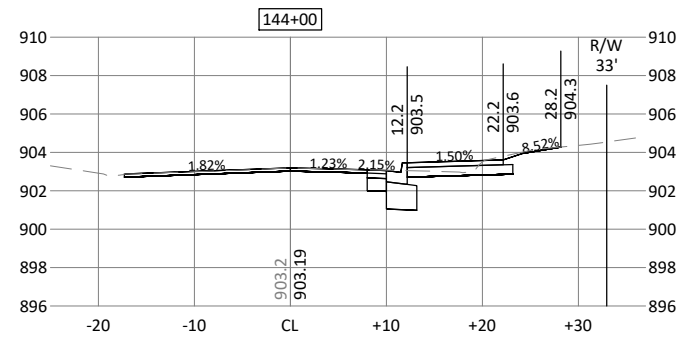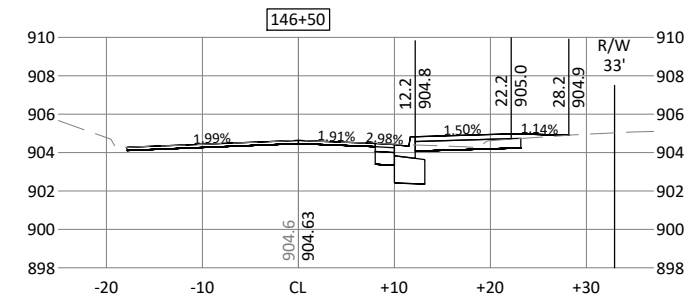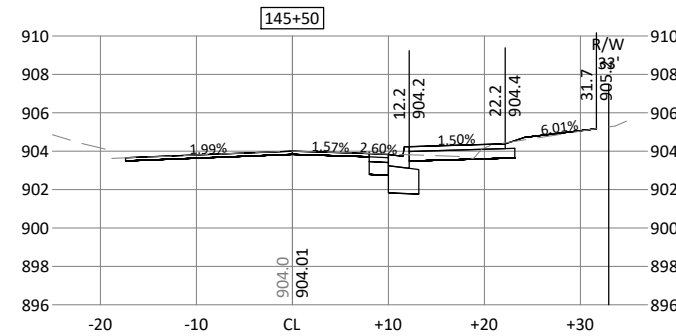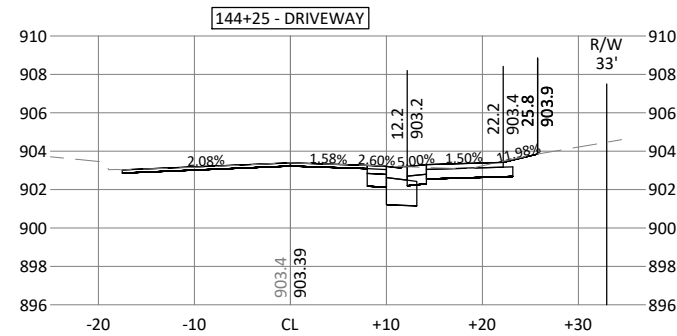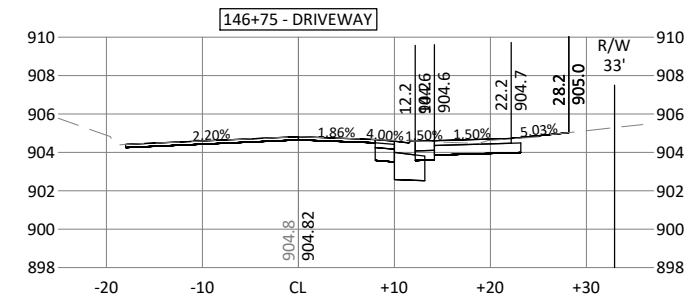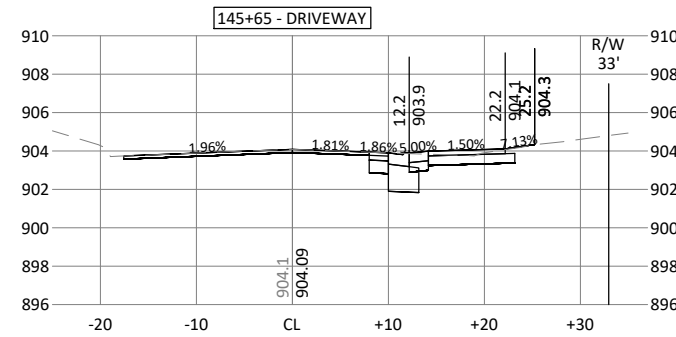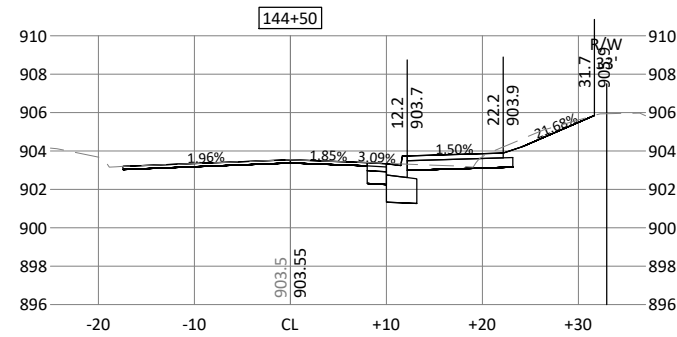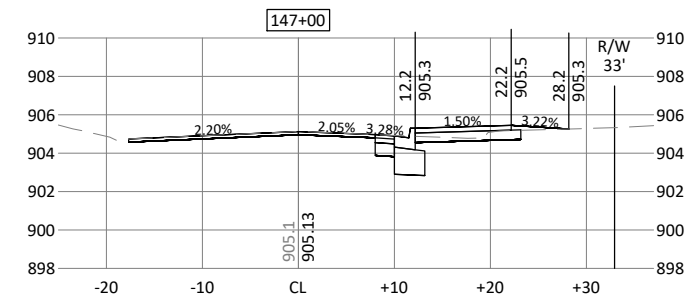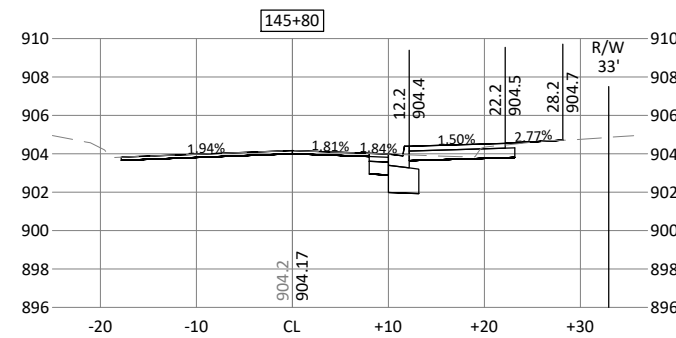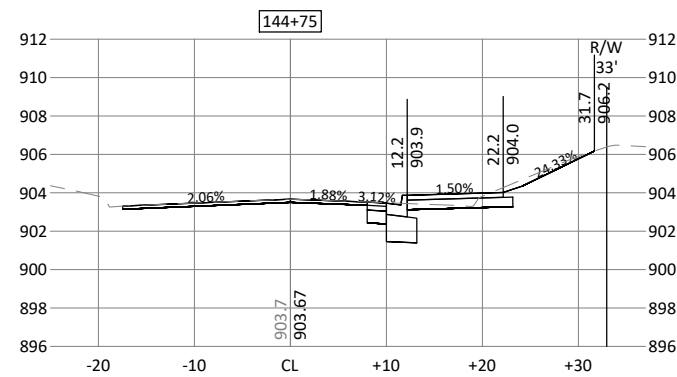

I HEREBY CERTIFY THAT THIS PLAN, SPECIFICATION, OR REPORT WAS PREPARED BY ME OR UNDER MY DIRECT SUPERVISION AND THAT I AM A DULY LICENSED PROFESSIONAL ENGINEER UNDER THE LAWS OF THE STATE OF MINNESOTA.


BRANDON J. BRODHAG

LIC. NO. 59297 DATE XX/XX/2023



7071 University Avenue NE
Fridley, MN 55432

DESIGNED	NO.	ISSUED FOR	DATE
CRL		BID	04/25/2021
DRAWN			
CRL/JBQ			
CHECKED			
BJB			
CLIENT PROJ. NO.			
2023-01			

2023 STREET REHABILITATION PROJECT

CITY PROJECT NO. ST2023-01

CROSS SECTIONS

STINSON BOULEVARD TRAIL (7 OF 8)











SHEET

58

OF

75


SAP 127-319-009
SAP 127-353-002
SAP 146-242-002
SAP 127-354-001
SAP 127-355-001
SAP 127-050-031

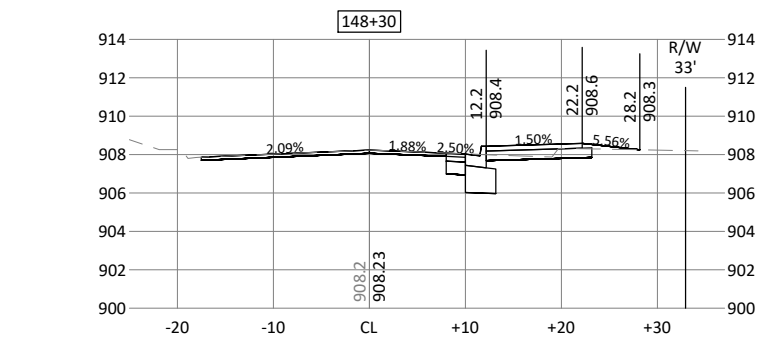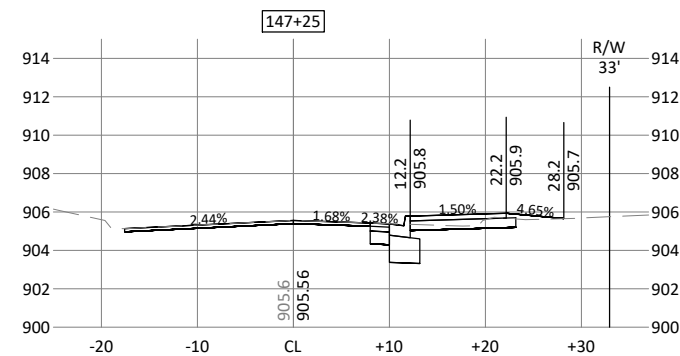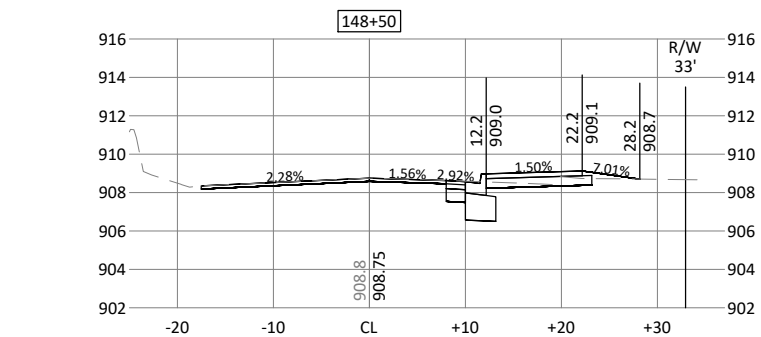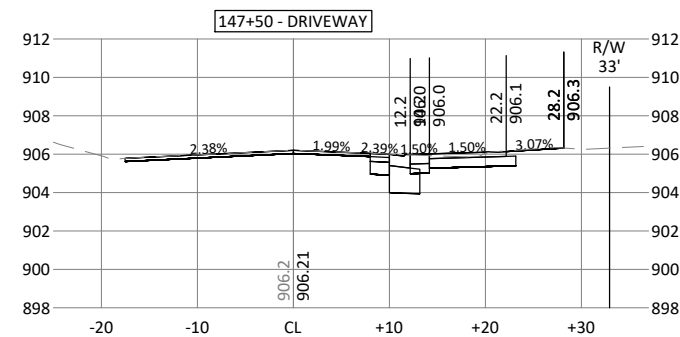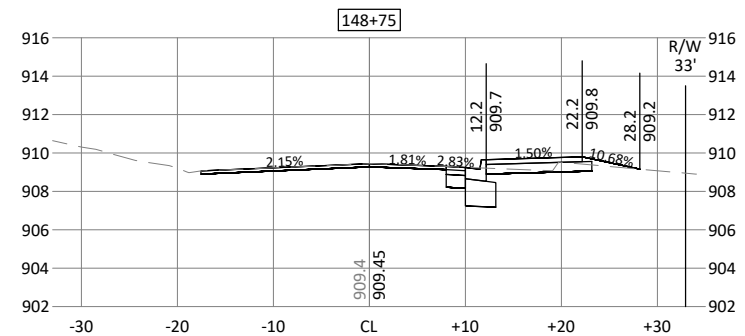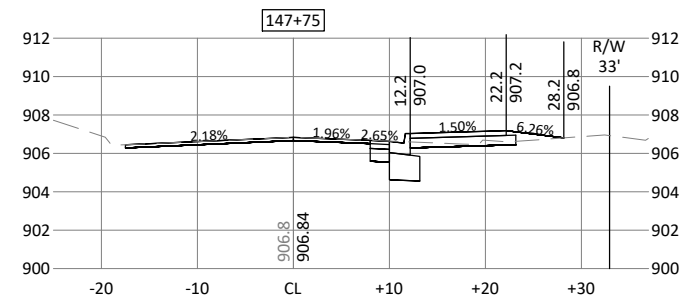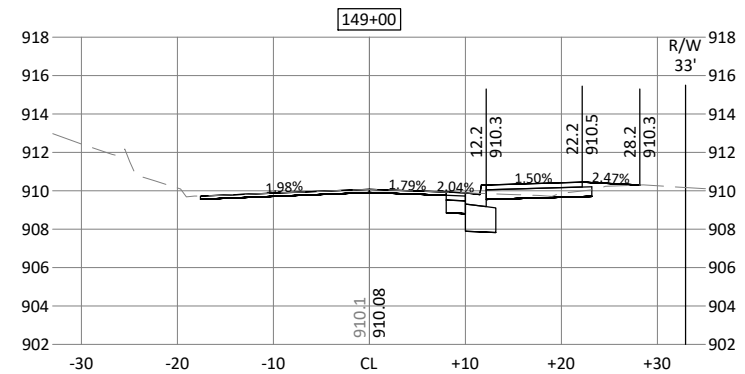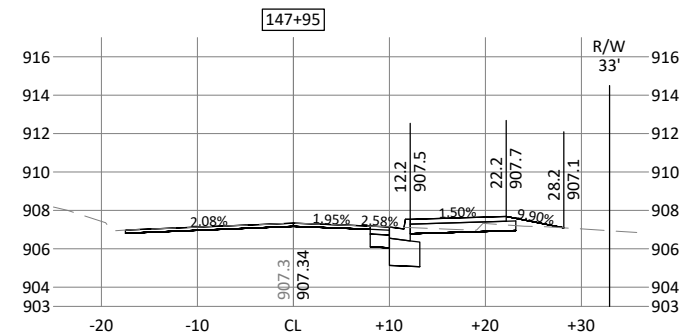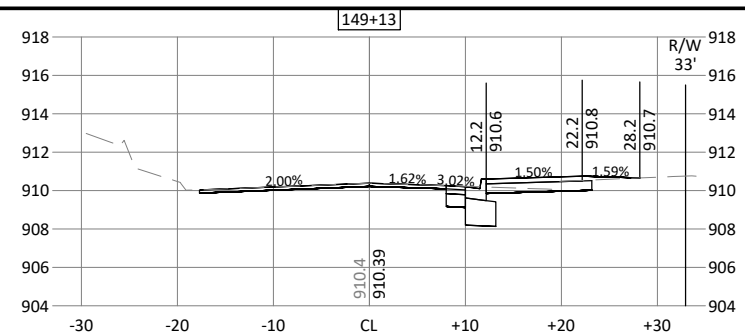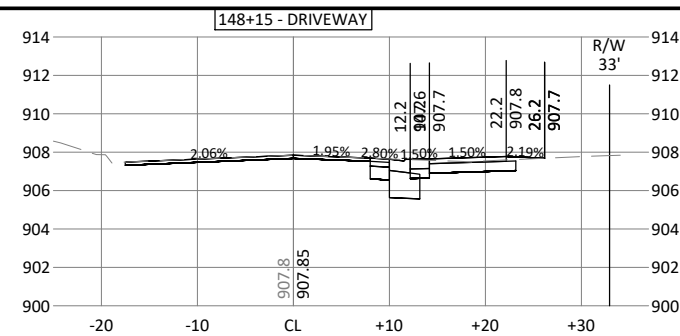

I HEREBY CERTIFY THAT THIS PLAN, SPECIFICATION, OR REPORT WAS PREPARED BY ME OR UNDER MY DIRECT SUPERVISION AND THAT I AM A DULY LICENSED PROFESSIONAL ENGINEER UNDER THE LAWS OF THE STATE OF MINNESOTA.


BRANDON J. BRODHAG

LIC. NO. 59297 DATE XX/XX/2023

 

7071 University Avenue NE
Fridley, MN 55432

DESIGNED	NO.	ISSUED FOR	DATE
CRL		BID	04/25/2021
DRAWN			
CRL/JBQ			
CHECKED			
BJB			
CLIENT PROJ. NO.			
2023-01			

2023 STREET REHABILITATION PROJECT

CITY PROJECT NO. ST2023-01

CROSS SECTIONS

STINSON BOULEVARD TRAIL (8 OF 8)

SHEET

59

OF

75


SAP 127-319-009
SAP 127-353-002
SAP 146-242-002
SAP 127-354-001
SAP 127-355-001
SAP 127-050-031

\\Engineering\Projects\2023\ST2023-01\Drawings\Survey\20230101_01.dwg 4/25/2023 4:02:41 PM



PLOTTED/REVISED: 21-DEC-2021

DISTRICT #: Metro
PROJECT NAME: LAYOUT
FILE NAME: Projects\DWG\ROS\06500000\Traffic\Signal\7 BL 21156_53RD_AVE_NE_1735530\21156L_sgl.dgn

VIDEO DETECTION				
CAMERA		LOCATION		PHASE
NO.	TYPE	POLE	MOUNT LOC.	
V-1	DIRECTIONAL	1	POLE	4
V-2	DIRECTIONAL	1	MAST ARM	5
V-3	DIRECTIONAL	3	POLE	2
V-4	DIRECTIONAL	3	MAST ARM	3
V-5	DIRECTIONAL	2	POLE	3
V-6	DIRECTIONAL	2	MAST ARM	1
V-7	DIRECTIONAL	4	POLE	6
V-8	DIRECTIONAL	4	MAST ARM	4

 

SIGNAL FACES					
SIGNAL FACE	ALL SIGNAL INDICATIONS ARE 300 mm.				
	LED R	Y	G	LED R	Y G
1-1, 1-2, 1-3				←	←
2-1, 2-2, 2-3	o	o	o	←	←
3-3, 4-2, 4-3	o	o	o	←	←
3-1, 3-4, 4-1, 4-4	o	o	o	←	←
3-2	o	o	o	←	←
5-1, 5-2, 5-3				←	←
6-1, 6-2, 6-3	o	o	o	←	←

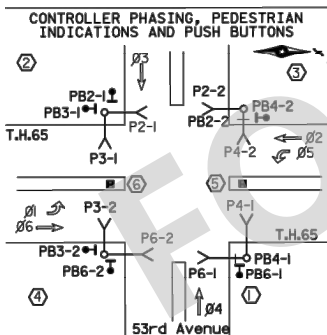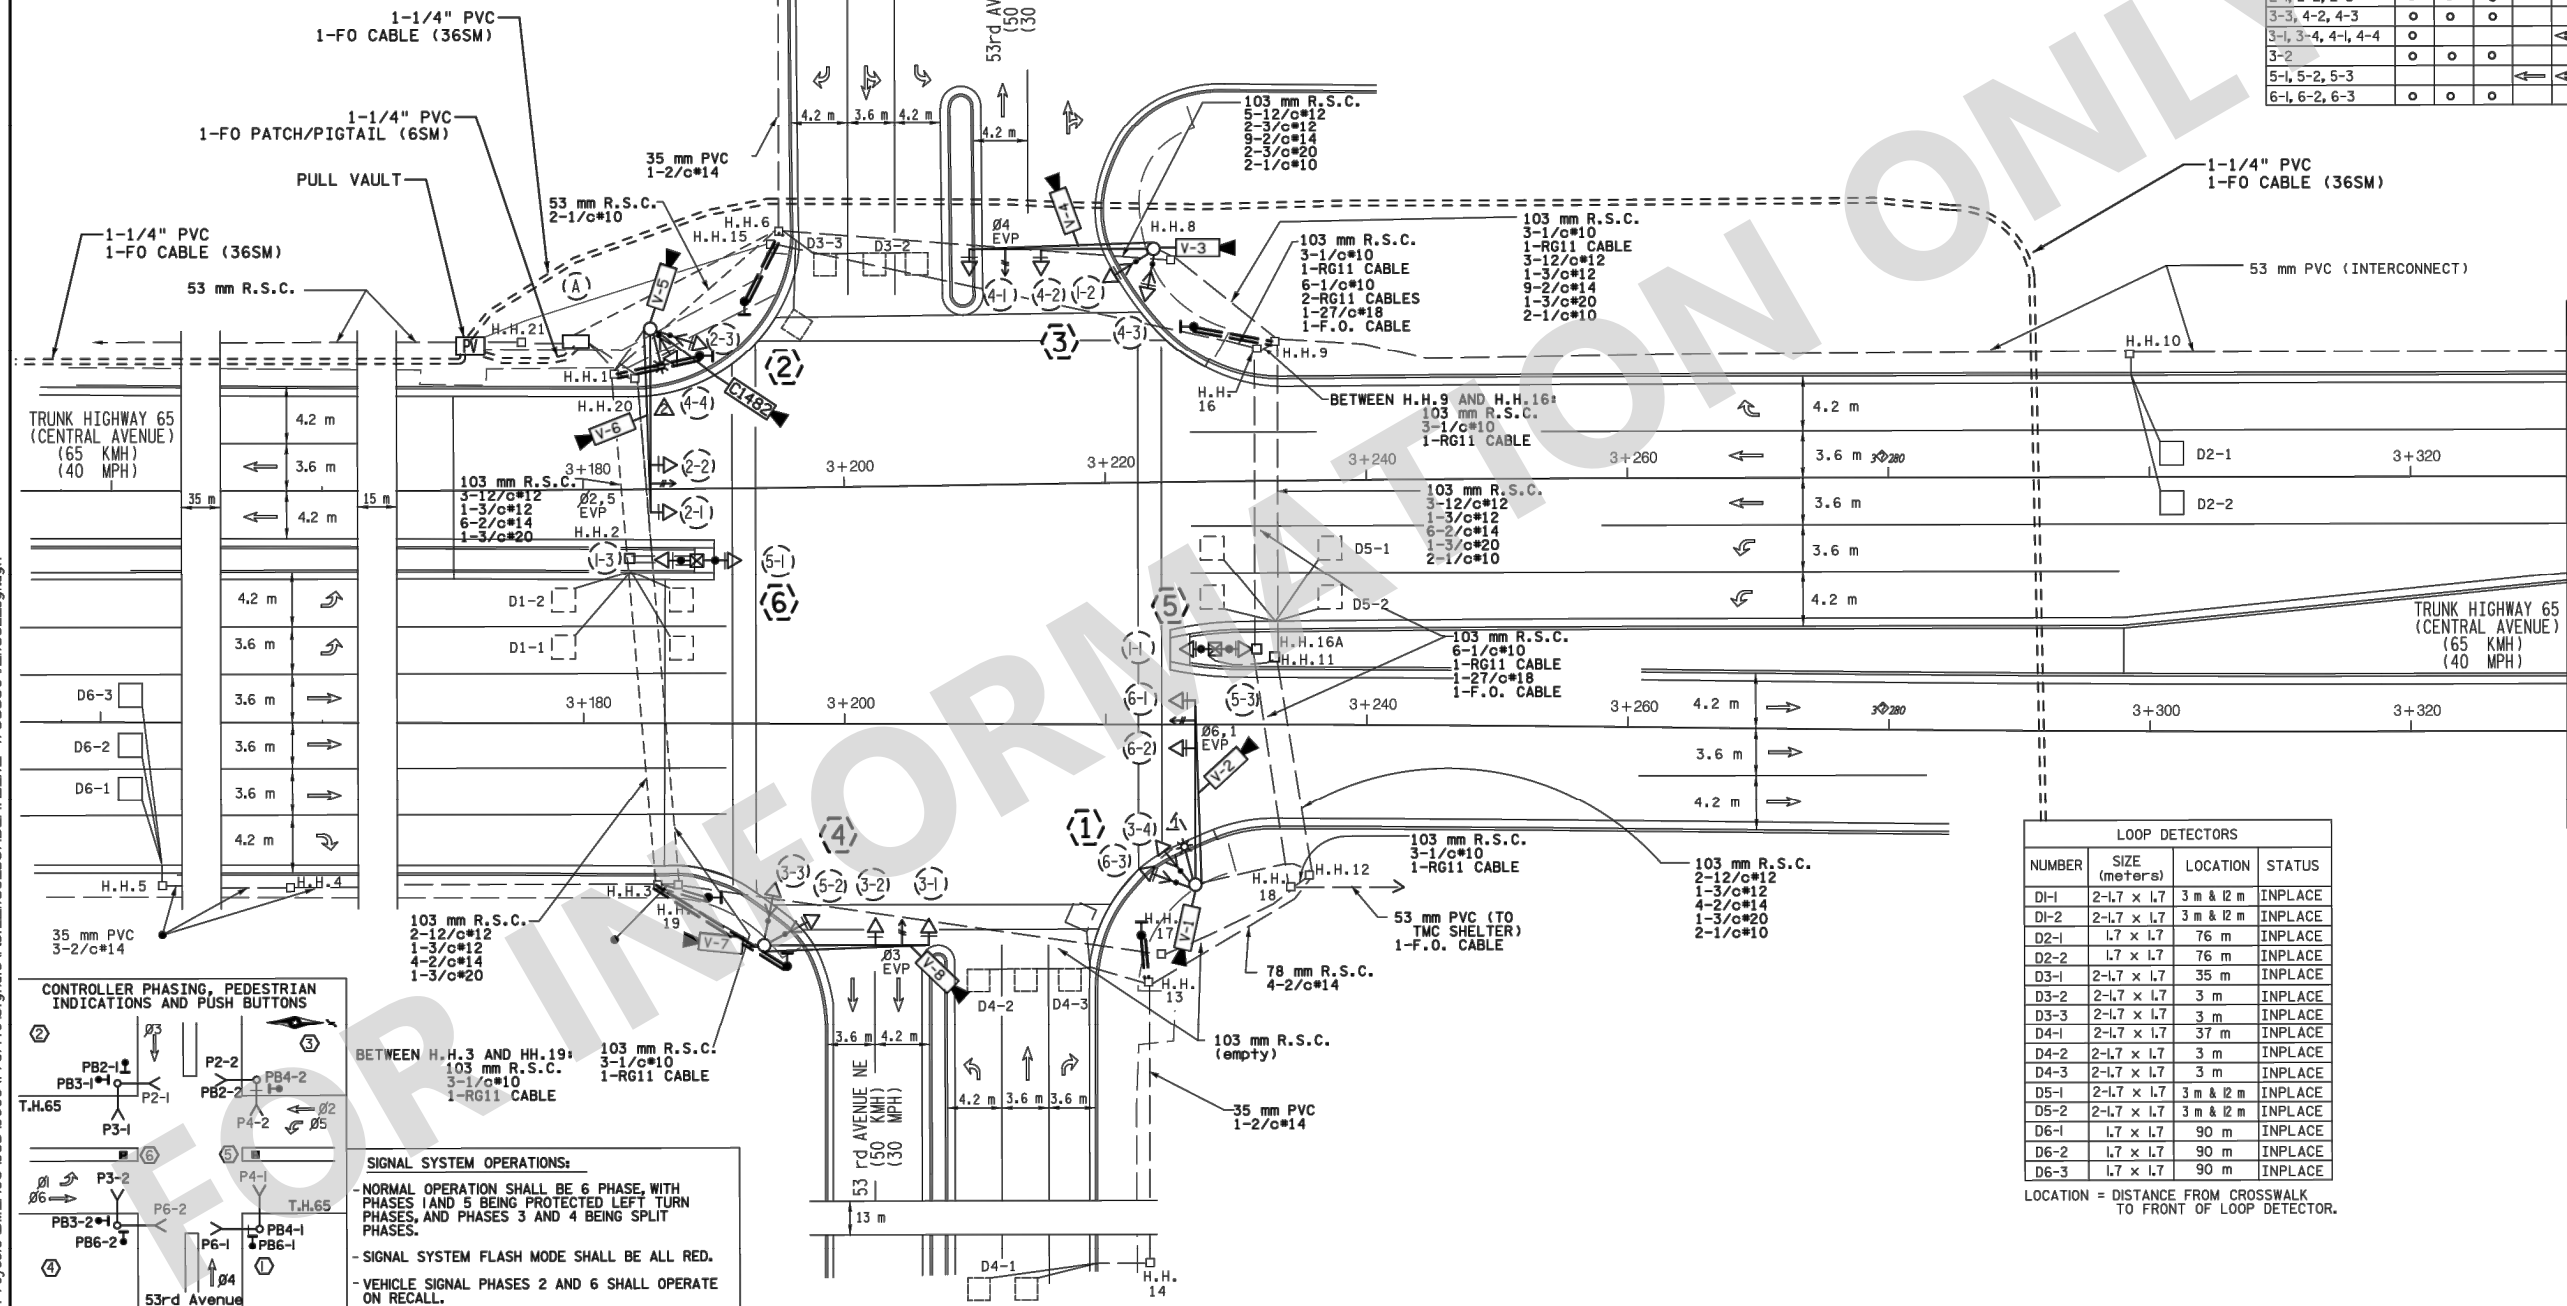

SIGNAL SYSTEM OPERATIONS:


- NORMAL OPERATION SHALL BE 6 PHASE, WITH PHASES 1 AND 5 BEING PROTECTED LEFT TURN PHASES, AND PHASES 3 AND 4 BEING SPLIT PHASES.
- SIGNAL SYSTEM FLASH MODE SHALL BE ALL RED.
- VEHICLE SIGNAL PHASES 2 AND 6 SHALL OPERATE ON RECALL.

LOOP DETECTORS			
NUMBER	SIZE (meters)	LOCATION	STATUS
D1-1	2-1.7 x 1.7	3 m & 12 m	INPLACE
D1-2	2-1.7 x 1.7	3 m & 12 m	INPLACE
D2-1	1.7 x 1.7	76 m	INPLACE
D2-2	1.7 x 1.7	76 m	INPLACE
D3-1	2-1.7 x 1.7	35 m	INPLACE
D3-2	2-1.7 x 1.7	3 m	INPLACE
D3-3	2-1.7 x 1.7	3 m	INPLACE
D4-1	2-1.7 x 1.7	37 m	INPLACE
D4-2	2-1.7 x 1.7	3 m	INPLACE
D4-3	2-1.7 x 1.7	3 m	INPLACE
D5-1	2-1.7 x 1.7	3 m & 12 m	INPLACE
D5-2	2-1.7 x 1.7	3 m & 12 m	INPLACE
D6-1	1.7 x 1.7	90 m	INPLACE
D6-2	1.7 x 1.7	90 m	INPLACE
D6-3	1.7 x 1.7	90 m	INPLACE

LOCATION = DISTANCE FROM CROSSWALK TO FRONT OF LOOP DETECTOR.

BY	DATE	REVISIONS	SYSTEM ID: 1735530	T.E.	S.A.P. NO.	DRAWN BY:	CKD BY:	DATE:
SJK	12/21/21	OPERATION PLAN	METER ADDRESS: 5305 US HIGHWAY 65		CERTIFIED BY _____	LIC. NO. _____	DATE: _____	
			OLD SYSTEM ID: 21156		STATE PROJ.NO. 0207-100 (T.H. 65)			
					SHEET NO. 1 OF 3 SHEETS			

INTERSECTION LAYOUT
TH 65 AT 53RD AVE
IN FRIDLEY, HENNEPIN COUNTY

 

7071 University Avenue NE
Fridley, MN 55432

DESIGNED	NO.	ISSUED FOR	DATE
CRL		BID	04/25/2023
DRAWN			
CRL/JBQ			
CHECKED			
BJB			
CLIENT PROJ. NO.			
2023-01			


2023 STREET REHABILITATION PROJECT
CITY PROJECT NO. ST2023-01
FOR INFORMATION ONLY - SIGNAL PLANS FOR 53RD AVE & T.H. 65

SAP 127-319-009
SAP 127-353-002
SAP 146-242-002
SAP 127-354-001
SAP 127-355-001
SAP 127-050-031

SHEET
70
OF
75

PLOTTED/REVISED: 21-DEC-2021

DISTRICT #: Metro
PLOT NAME: WIRING DIAGRAM
FILE NAME: Projects\DM_RCS\0650000\Traffic\Signal\7 BL 21156_53RD_AVE_NE 1735530\1156L_sgl.dgn

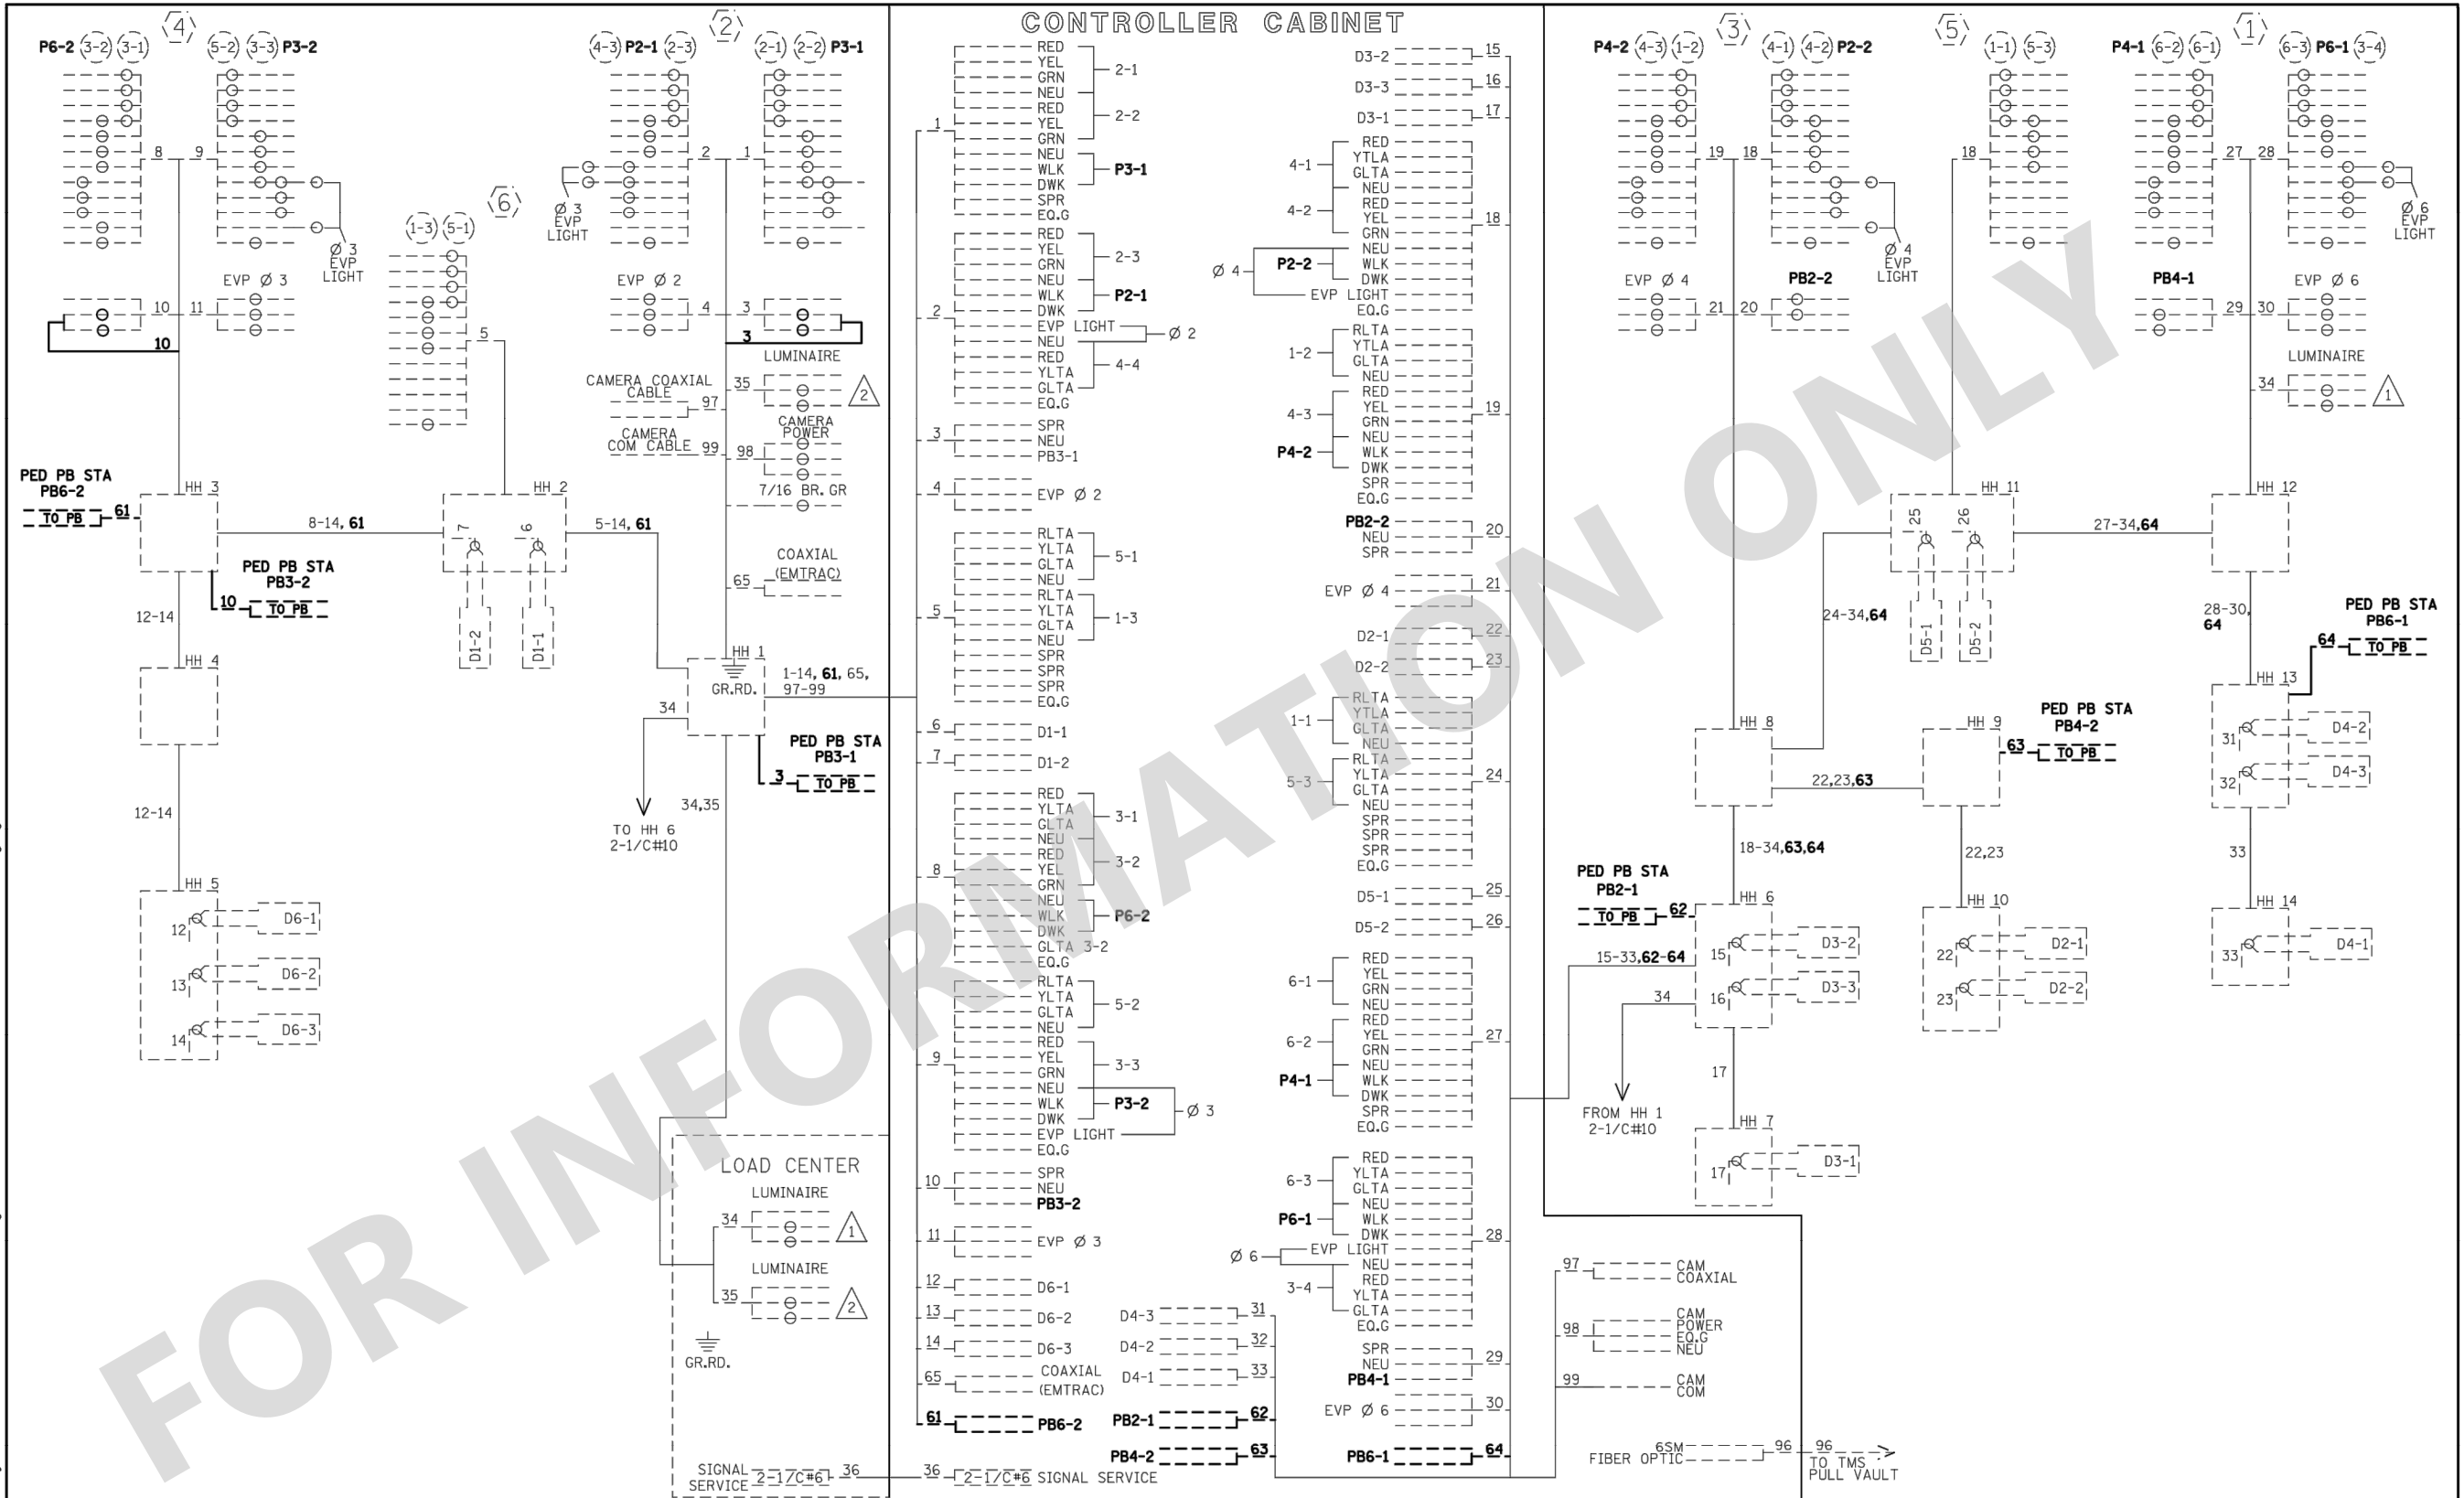

BY	DATE	REVISIONS	SYSTEM ID: 1735530	T.E.	S.A.P. NO.	DRAWN BY:	CKD BY:	DATE:
SJK	12/21/21	OPERATION PLAN	METER ADDRESS: 5305 US HIGHWAY 65		CERTIFIED BY _____	LIC. NO. _____	DATE: _____	
			OLD SYSTEM ID: 21156		STATE PROJ.NO. 0207-100 (T.H. 65)			SHEET NO. 3 OF 3 SHEETS



7071 University Avenue NE
Fridley, MN 55432

DESIGNED	NO.	ISSUED FOR	DATE
CRL		BID	04/25/2023
DRAWN			
CRL/JBQ			
CHECKED			
BJB			
CLIENT PROJ. NO.			
2023-01			

2023 STREET REHABILITATION PROJECT
CITY PROJECT NO. ST2023-01
FOR INFORMATION ONLY - SIGNAL PLANS FOR 53RD AVE & T.H. 65

SAP 127-319-009
SAP 127-353-002
SAP 146-242-002
SAP 127-354-001
SAP 127-355-001
SAP 127-050-031

SHEET
71
OF
75

7002

NOTES:

- 1) SEE SPECIAL PROVISIONS FOR CONTRACTORS RESPONSIBILITY FOR LOCATION OF UTILITIES.
- 2) ALL SIGNAL FACES SHALL HAVE BACKGROUND SHIELDS.
- 3) LUMINAIRE Δ AND Δ WITH P.E.C. AND CHECK SWITCH.
- 4) SEE SPECIAL PROVISIONS FOR COUNTY FURNISHED EQUIPMENT.
- 5) INTERNALLY ILLUMINATED OVERHEAD MOUNTED SIGN PANELS SHALL BE FURNISHED AND INSTALLED ON EACH MAST ARM. SIGN PANELS Δ AND Δ WITH P.E.C. AND CHECK SWITCH. SEE SPECIAL PROVISIONS.
- 6) SEE SPECIAL PROVISIONS FOR SERVICE CABINET DETAILS.
- 7) LOOP DETECTORS SHALL BE CROSS LINKED POLYETHYLENE (XLP) IN 1" N.M.C. SEE DETAIL SHEET.
- 8) ALL PEDESTRIAN INDICATIONS SHALL BE 12"x12".
- 9) FOUR HUBS FOR SIGNAL BRACKETING SHALL BE INSTALLED ON EACH MAST ARM POLE, ONE EACH AT 0°, 90°, 180°, AND 270°.
- 10) A 3/4" HALF COUPLING, 3/4" PIPE NIPPLE AND CONDUIT OUTLET BODY FOR FUTURE INSTALLATION OF EMERGENCY VEHICLE PRE-EMPTION EQUIPMENT SHALL BE INSTALLED 4 FEET FROM THE END OF MAST ARMS AT Δ , Δ AND Δ .
- 11) CONTRACTOR SHALL ADJUST HANDHOLES 11, 16 AND 17 AS DIRECTED BY THE ENGINEER.
- 12) REMOVE AND SALVAGE EXISTING SIGNAL SYSTEM. SEE SPECIAL PROVISIONS.
- 13) ALL HANDHOLES SHALL BE CONCRETE HANDHOLES WITH TYPE "C" COVERS.

- 2) TYPE P100-A-35
P100 POLE FOUNDATION
ONE WAY SIGNAL-OVERHEAD
TYPE 10B-POLE MOUNTED 90°
TYPE 10B-POLE MOUNTED 180°
ONE PEDESTRIAN PUSH BUTTON AND SIGN
EXTEND INTO H.H.18:
3" R.S.C.
2-12/c#12
1-3/c#12
2-1/c#10 (SIGN PANEL)

- 3) TYPE P90-A-30-D40-8 (DAVIT AT 355°)
P90 POLE FOUNDATION
ONE WAY SIGNAL-OVERHEAD
TYPE 10B-POLE MOUNTED 90°
TYPE 10B-POLE MOUNTED 180°
LUMINAIRE-200 WATT H.P.S.
TWO PEDESTRIAN PUSH BUTTONS AND SIGNS
EXTEND INTO H.H.16:
3" R.S.C.
2-12/c#12
1-3/c#12
1-3/c#20 (FUTURE EVP)
2-1/c#10
2-1/c#10 (SIGN PANEL)

- 4) TYPE 1D
PEDESTAL POLE AND FOUNDATION
TWO PEDESTRIAN PUSH BUTTONS AND SIGNS
EXTEND INTO H.H.12:
2" R.S.C.
1-12/c#12
1-3/c#12

- 5) TYPE P100-A-35-D40-8 (DAVIT AT 45°)
P100 POLE FOUNDATION
ONE WAY SIGNAL-OVERHEAD
TYPE 10B-POLE MOUNTED 90°
TYPE 10B-POLE MOUNTED 180°
ONE PEDESTRIAN PUSH BUTTON AND SIGN
EXTEND INTO H.H.10:
3" R.S.C.
2-12/c#12
1-3/c#12
1-3/c#20 (FUTURE EVP)
4-1/c#10
4-1/c#10 (SIGN PANEL)

- 6) INPLACE WOOD POLE (S.O.P.)
1 1/4" R.S.C. RISER AND WEATHERHEAD
3-1/c#8
EXTEND INTO H.H.18:
1 1/4" R.S.C.
3-1/c#8

- 7) SERVICE CABINET
CABINET FOUNDATION
EXTEND INTO H.H.18:
1 1/4" R.S.C.
3-1/c#8
EXTEND INTO H.H.19:
METERED SIGNAL SERVICE
1 1/4" R.S.C.
3-1/c#8
EXTEND INTO H.H.9:
UNMETERED STREET LIGHT AND SIGN
PANEL SERVICE
1 1/4" R.S.C.
8-1/c#10

- 8) CONTROLLER AND CABINET
CABINET FOUNDATION
EXTEND INTO H.H.18:
METERED SIGNAL SERVICE
1 1/4" R.S.C.
3-1/c#8
EXTEND INTO H.H.1:
4" R.S.C.
3-12/c#12
1-3/c#12
7-2/c#14
EXTEND INTO H.H.8:
4" R.S.C.
7-12/c#12
4-3/c#12
3-3/c#20
6-2/c#14

SOUTHBOUND C.S.A.H. 1 (EAST RIVER ROAD) (50MPH)

FUTURE TURN LANE (BY OTHERS)

NORTHBOUND C.S.A.H. 1 (EAST RIVER ROAD) (50MPH)

LOOP DETECTORS			
NUMBER	SIZE	LOCATION	FUNCTION
D1-1	INPLACE	—	1
D2-1	6'x6'	400'	1
D2-2	6'x6'	400'	1
D4-1	2-6'x6'	90'	3
D4-2	2-6'x6'	—	1
D4-3	2-6'x6'	—	7
D5-1	MULTIPLE	—	1
D6-1	6'x6'	400'	1
D6-2	6'x6'	400'	1
D8-1	2-6'x6'	220'	1,8
D8-2	6'x6'	220'	3,8
D8-3	4-6'x6'	—	1
D8-4	2-6'x6'	—	7

LOCATION = DISTANCE FROM STOP LINE TO DETECTOR.

"ELECTRICAL ENGINEER CERTIFICATION"
I hereby certify that this plan was prepared by me
under my direct supervision and that I am a
 duly Registered Professional Engineer under the
 laws of the State of Minnesota.
Robert A. Ehl
Date: 3/28/23 Reg. No. 5859

- 1) TYPE 1D
PEDESTAL POLE AND BASE
TWO PEDESTRIAN PUSH BUTTONS AND SIGNS
EXTEND INTO H.H.4:
2" R.S.C.
1-12/c#12
2-3/c#12


LOOP DETECTOR FUNCTIONS:

- 1) CALL AND EXTEND
- 2) CALL ONLY
- 3) EXTEND ONLY
- 4) CALL ONLY DENSITY
- 5) DELAYED CALL ONLY
- 6) DELAYED CALL ONLY DENSITY
- 7) DELAYED CALL-IMMEDIATE EXTEND
- 8) CARRY OVER (STRETCH)
- 9) ADVISORY DETECTOR
- 10) SAMPLING DETECTOR
- 11) SPECIAL DETECTOR


I hereby certify that this plan was prepared by me or
under my direct supervision and that I am a duly
Registered Professional Engineer under the laws of the
State of Minnesota.
Dr. P. VanWarmer

SIGNAL INDICATIONS									
FACE	PHASE	FLASH	R	Y	G	RLTA	YLTA	GLTA	
1-1	1	R	12	12	12	12	12	12	
2-1	2	R	12	12	12				
2-2	2	R	12	12	12				
4-1	4	R	12	12	12				
4-2	4	R	12	12	12				
4-3	4	R	12	12	12				
4-4	4	R	12	12	12				
5-1	5	R				12	12	12	
6-1	6	R	12	12	12				
6-2	6	R	12	12	12				
8-1	8	R	12	12	12				
8-2	8	R	12	12	12				
8-3	8	R	12	12	12				
8-4	8	R	12	12	12				

NOTE: ALL DIMENSIONS SHOWN ARE IN INCHES.

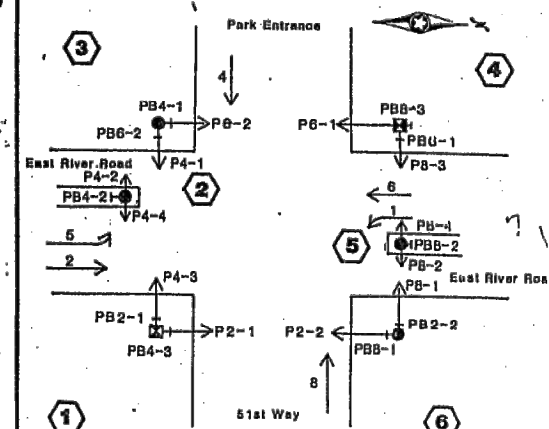CONTROLLER PHASING, PEDESTRIAN
INDICATIONS AND PUSH BUTTONSSIGNAL SYSTEM
INTERSECTION LAYOUTFILE NO.
88135
DATE
3/14/23Know what's below.
Call 811 before you dig.

Boulder Building

 
7071 University Avenue NE
Fridley, MN 55432

DESIGNED	CRL	NO.	ISSUED FOR	DATE
DRAWN	CRL/JBQ	BID		04/25/2023
CHECKED	BJB			
CLIENT PROJ. NO.	2023-01			

2023 STREET REHABILITATION PROJECT
CITY PROJECT NO. ST2023-01
FOR INFORMATION ONLY - SIGNAL PLANS FOR 51ST WAY & EAST RIVER RDSAP 127-319-009
SAP 127-353-002
SAP 146-242-002
SAP 127-354-001
SAP 127-355-001
SAP 127-050-031SHEET
72
OF
75

CONTROLLER CABINET

7002

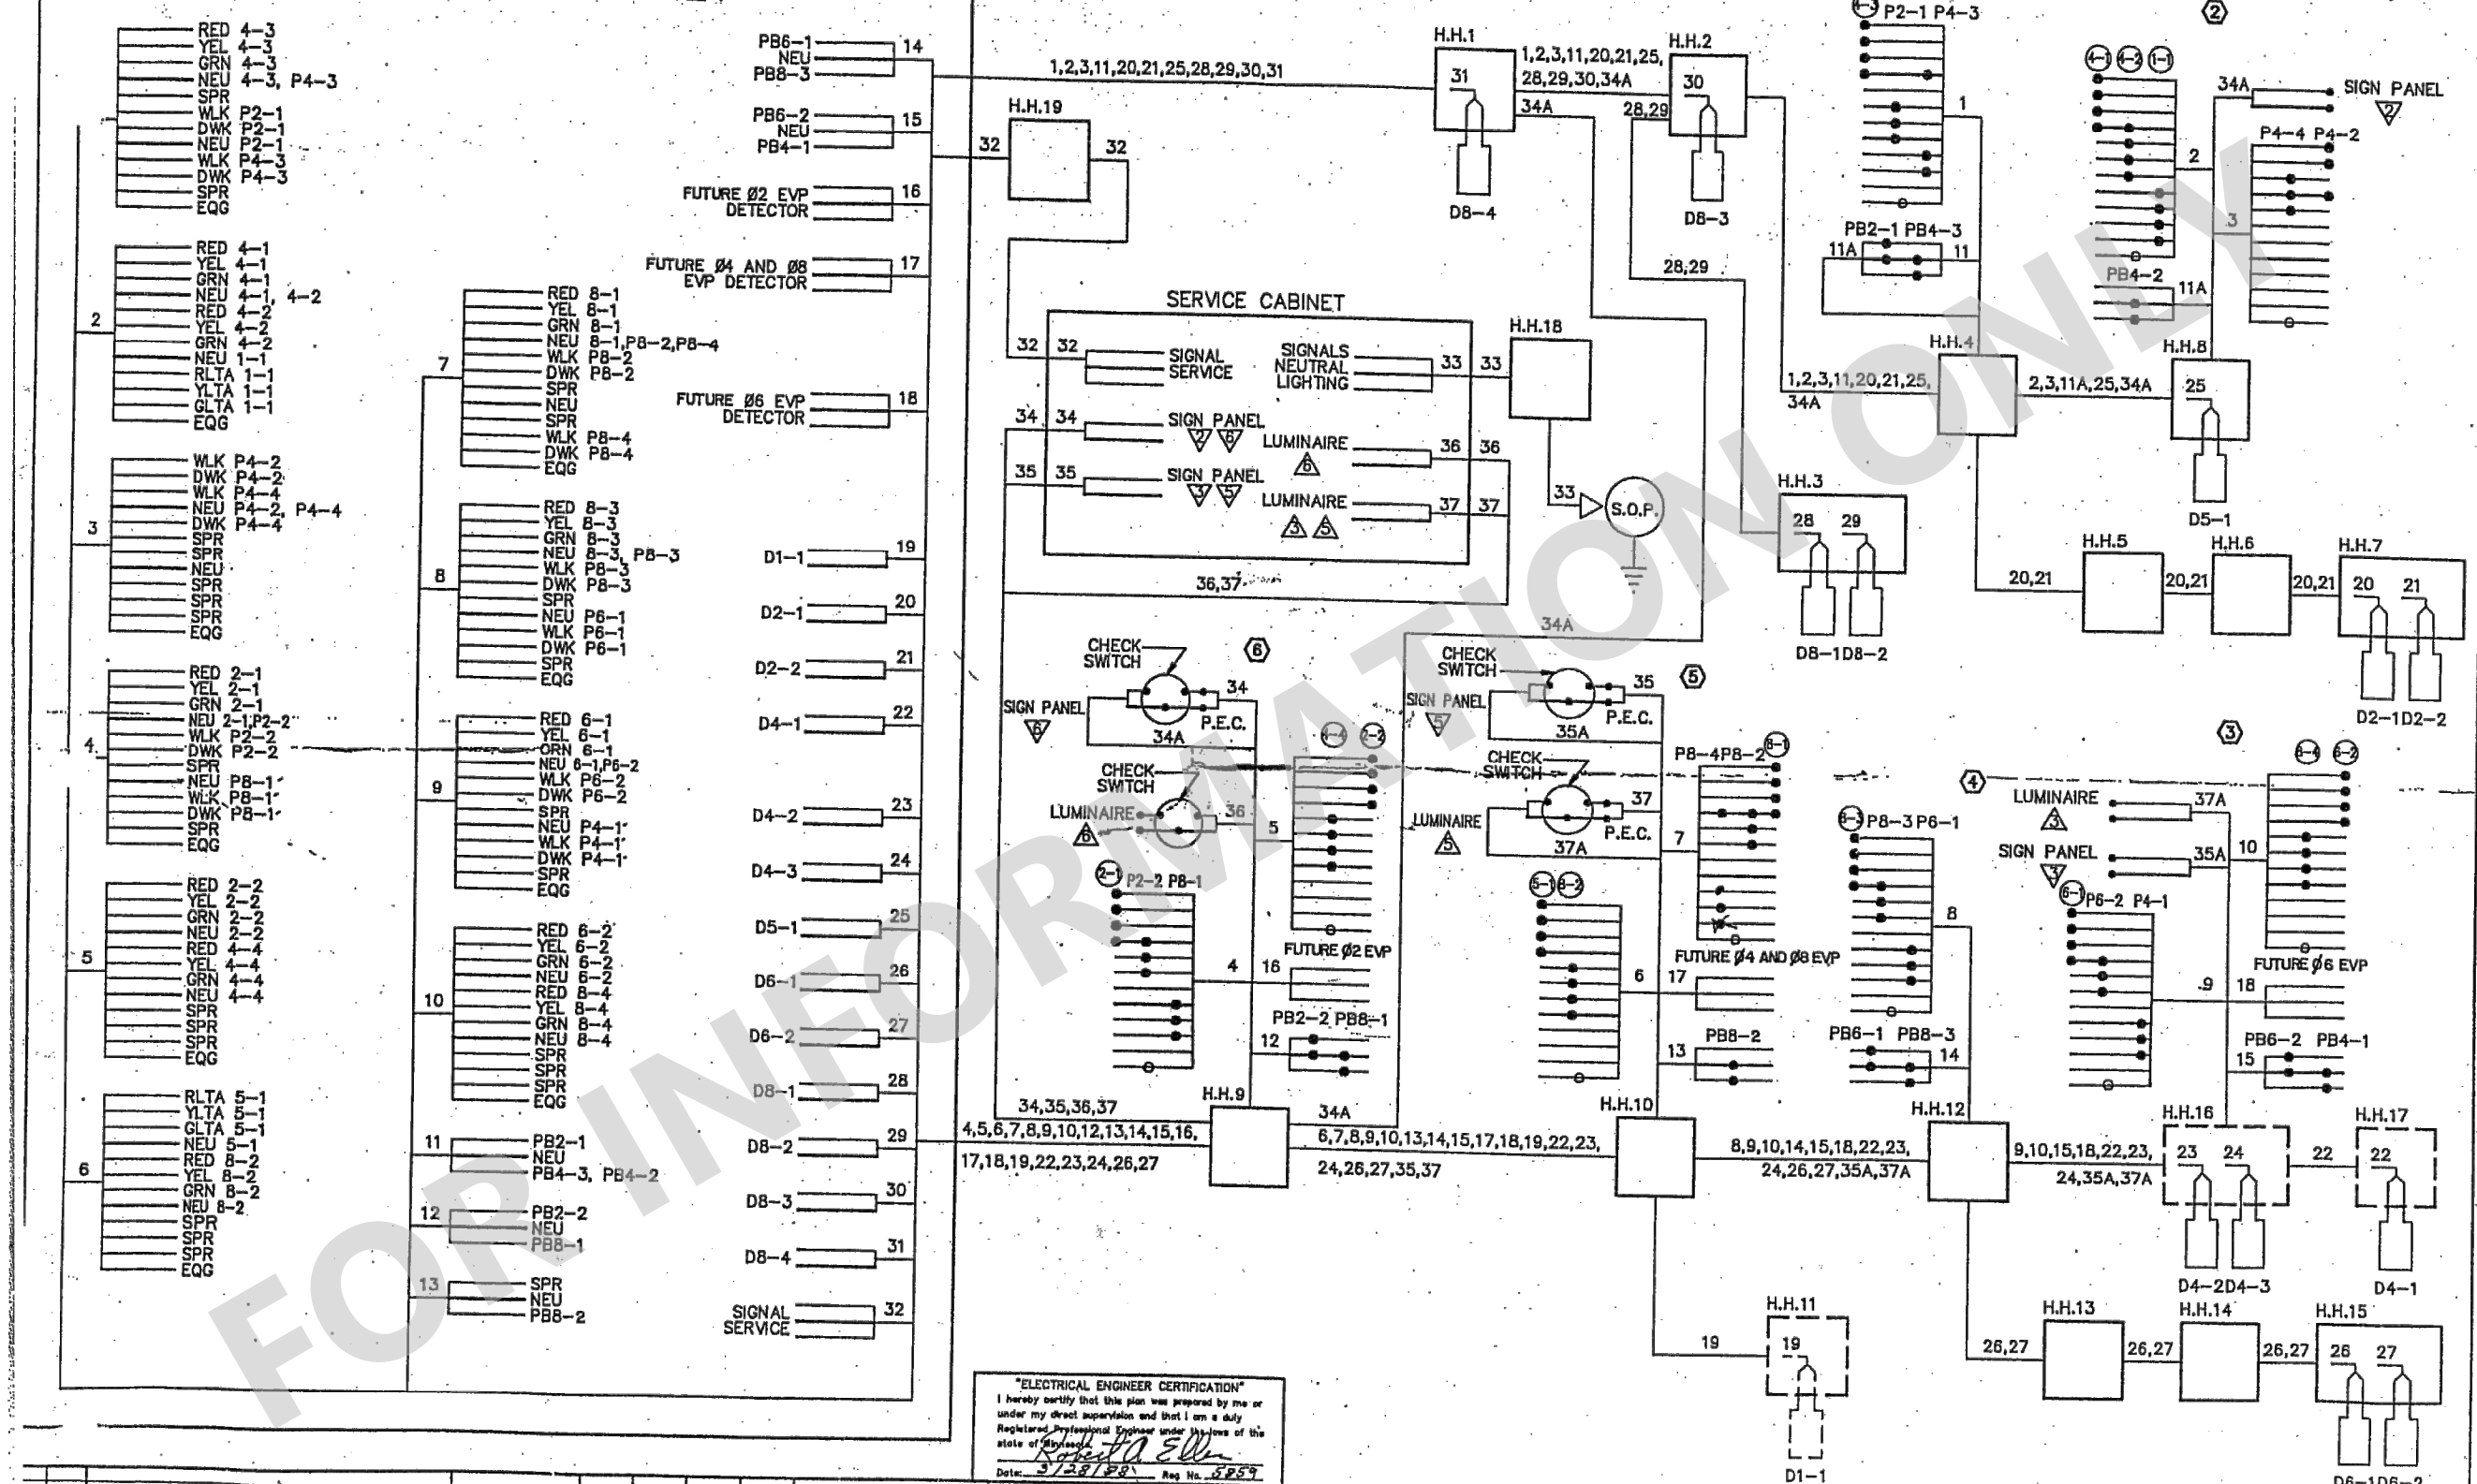

"ELECTRICAL ENGINEER CERTIFICATION"
I hereby certify that this plan was prepared by me or under my direct supervision and that I am a duly Registered Professional Engineer under the laws of the state of Minnesota.
Robert A. Ellen
Date: 3/15/88 Reg. No. 8859

I hereby certify that this plan was prepared by me or under my direct supervision and that I am a duly Registered Professional Engineer under the laws of the state of Minnesota.
Ellen Van Wormes
Date: 3/15/88 Reg. No. 9089



FRIDLEY, MINNESOTA

SIGNAL SYSTEM
WIRING DIAGRAM
51st WAY AT C.S.A.H.1 (EAST RIVER ROAD)

FILE NO.
88135
DATE
3/16/88

BY	DATE	REVISIONS	ITEM	DESIGN	CHECKED



7071 University Avenue NE
Fridley, MN 55432

DESIGNED	NO.	ISSUED FOR	DATE
CRL		BID	04/25/2023
DRAWN			
CRL/JBQ			
CHECKED			
BJB			
CLIENT PROJ. NO.			
2023-01			

2023 STREET REHABILITATION PROJECT

CITY PROJECT NO. ST2023-01

FOR INFORMATION ONLY - SIGNAL PLANS FOR 51ST WAY & EAST RIVER RD



SAP 127-319-009
SAP 127-353-002
SAP 146-242-002
SAP 127-354-001
SAP 127-355-001
SAP 127-050-031

SHEET
73
OF
75

Fed. Proj. No. **7003**



LEGEND

[Symbol]	CONTROLLER
[Symbol]	PEDESTAL
[Symbol]	HANDHOLE (PULLBOX)
[Symbol]	RIGID METALLIC CONDUIT (R.M.C.)
[Symbol]	MAST ARM & POLE
[Symbol]	SIGNAL FACE
[Symbol]	SIGNAL FACE WITH BACKGROUND SHIELD
[Symbol]	MAST ARM & LUMINAIRE
[Symbol]	PEDESTRIAN INDICATION
[Symbol]	T CONDULETTE
[Symbol]	SERVICE EQUIPMENT

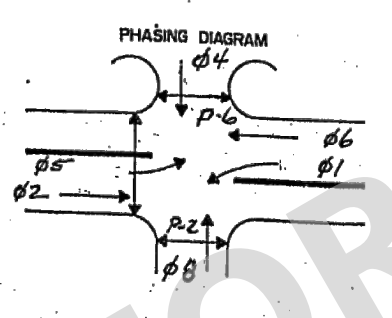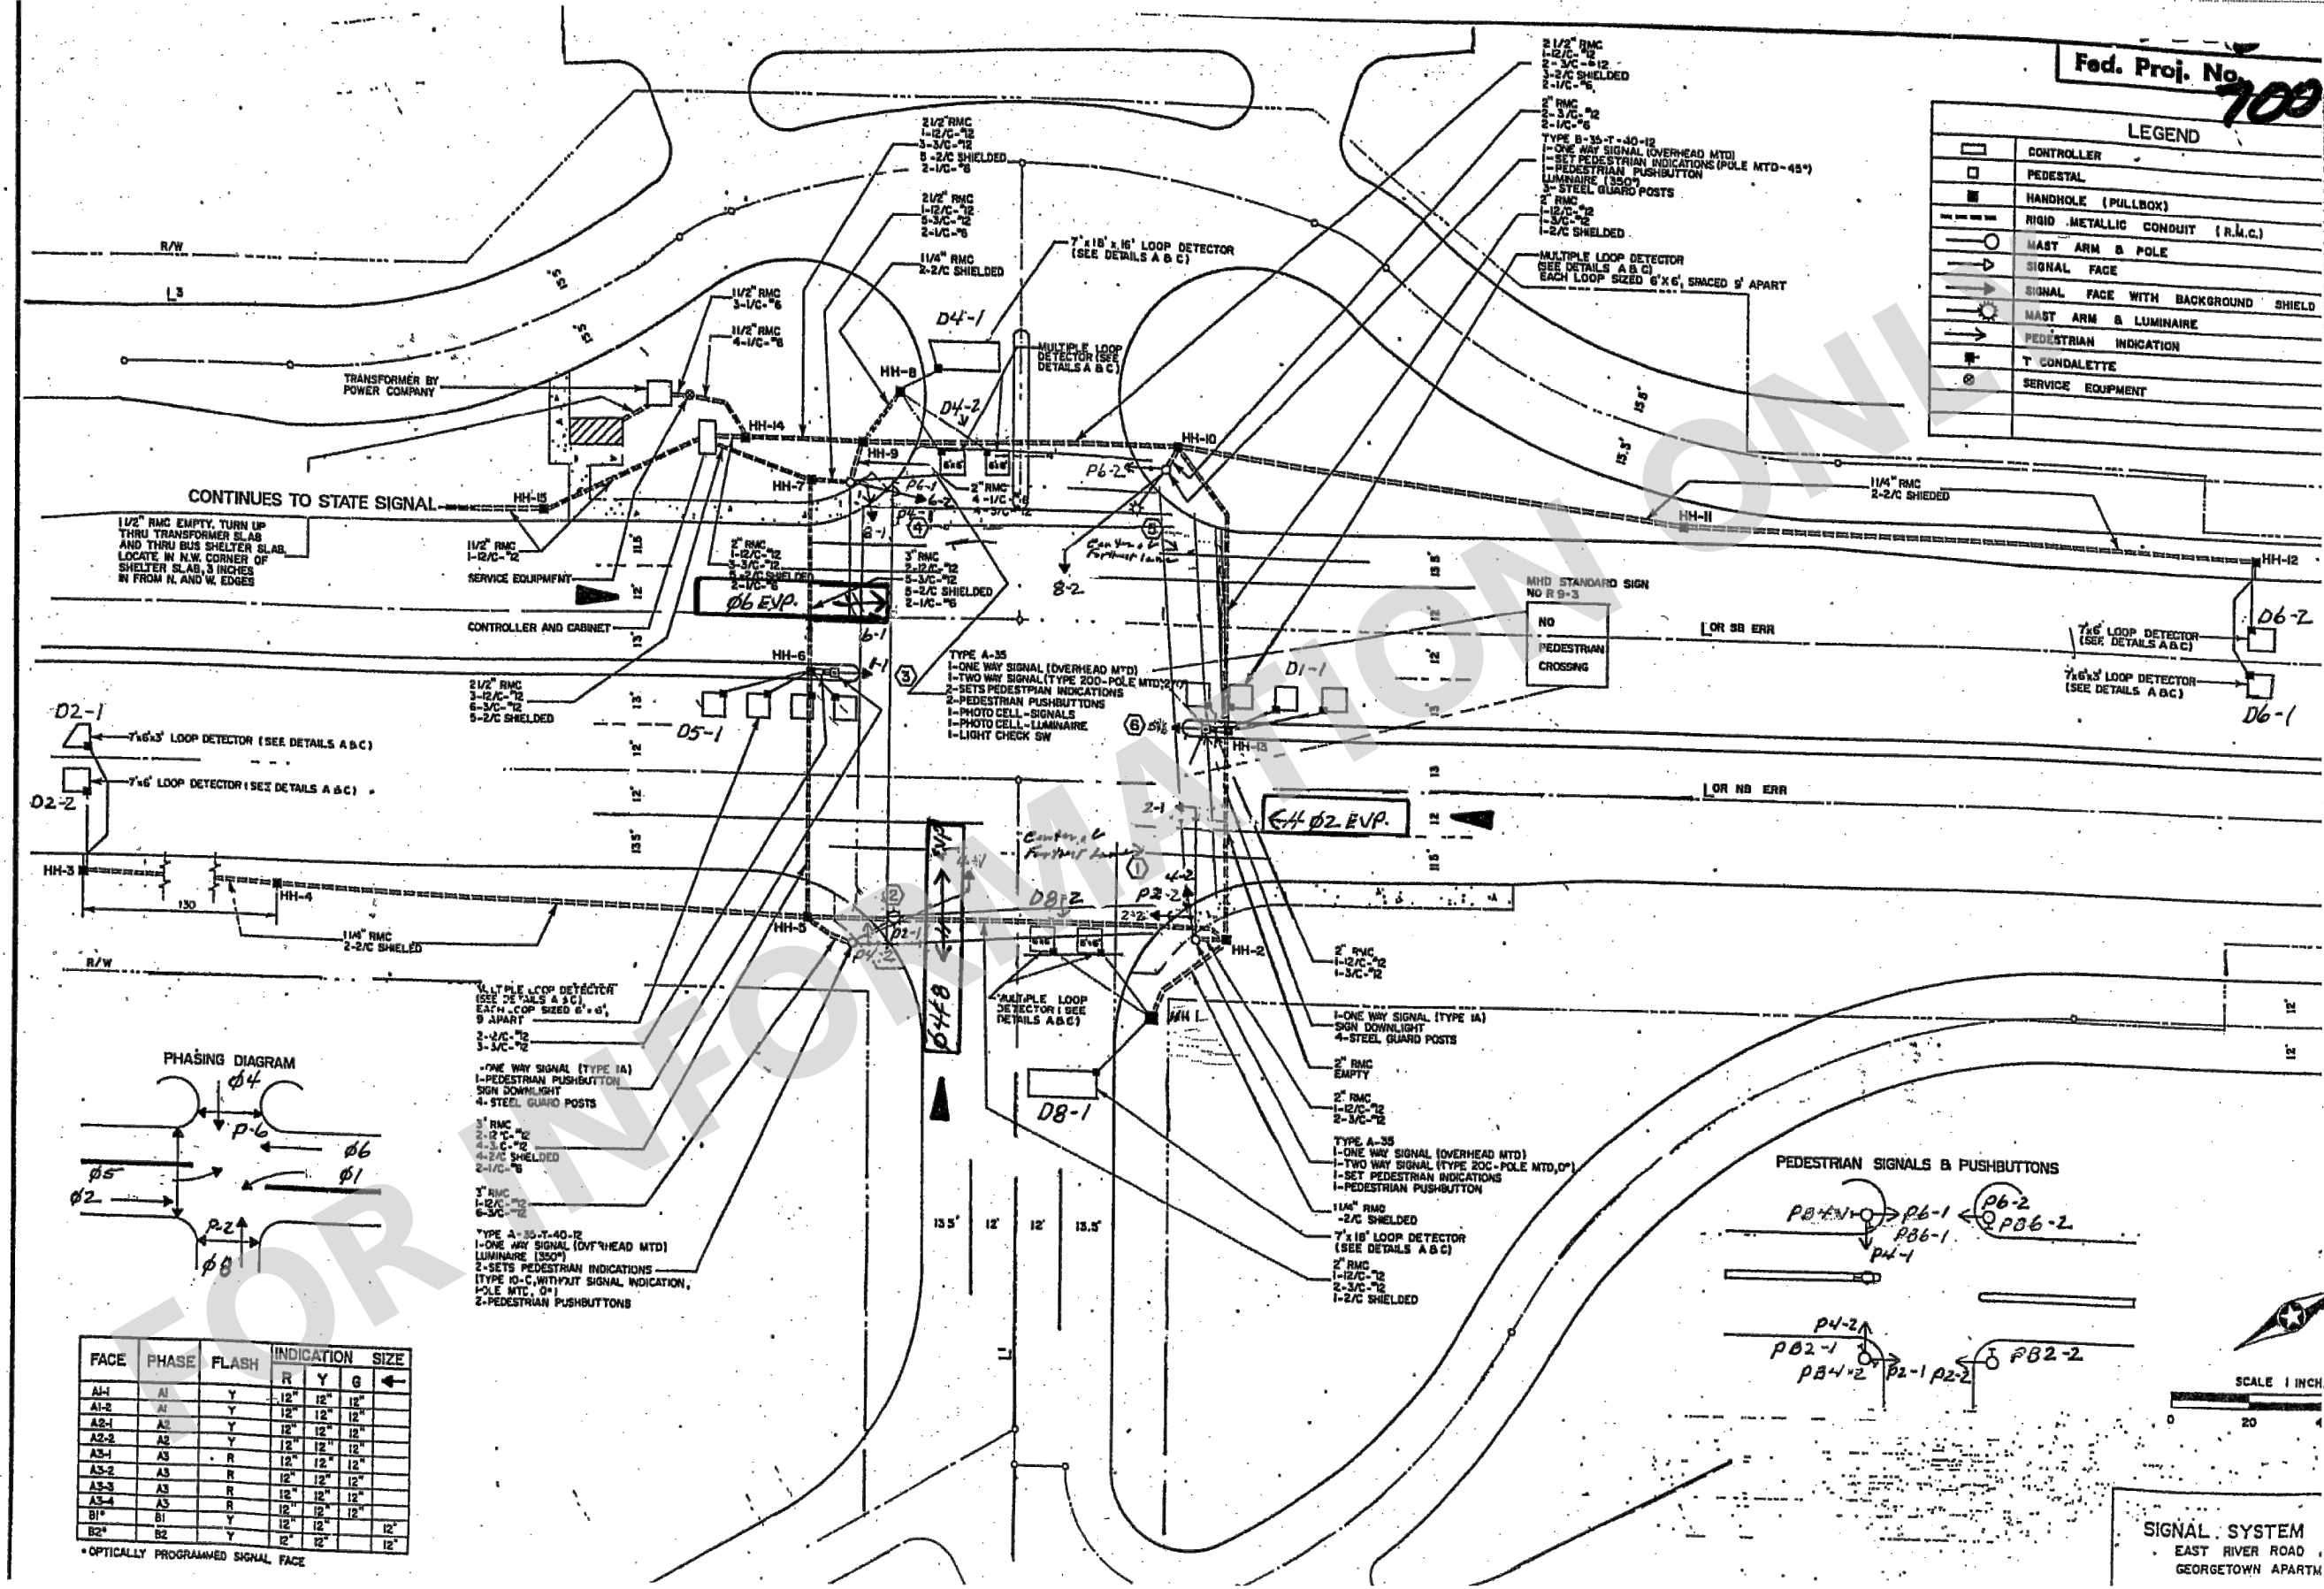


FACE	PHASE	FLASH	INDICATION SIZE		
			R	Y	G
A1-1	A1	Y	12"	12"	12"
A1-2	A1	Y	12"	12"	12"
A2-1	A2	Y	12"	12"	12"
A2-2	A2	Y	12"	12"	12"
A3-1	A3	R	12"	12"	12"
A3-2	A3	R	12"	12"	12"
A3-3	A3	R	12"	12"	12"
A3-4	A3	R	12"	12"	12"
B1*	B1	Y	12"	12"	12"
B2*	B2	Y	12"	12"	12"

*OPTICALLY PROGRAMMED SIGNAL FACE

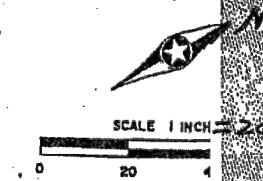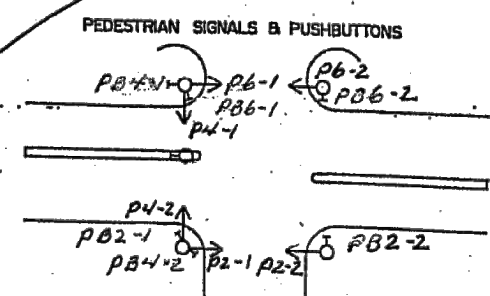

SIGNAL SYSTEM
EAST RIVER ROAD
GEORGETOWN APARTMENT

 

7071 University Avenue NE
Fridley, MN 55432

DESIGNED	CRL	NO.	ISSUED FOR	DATE
DRAWN	CRL/JBQ	BID		04/25/2023
CHECKED				
CLIENT PROJ. NO.	2023-01			

2023 STREET REHABILITATION PROJECT
CITY PROJECT NO. ST2023-01
FOR INFORMATION ONLY- SIGNAL PLAN FOR GEORGETOWN & EAST RIVER RD

SAP 127-319-009
SAP 127-353-002
SAP 146-242-002
SAP 127-354-001
SAP 127-355-001
SAP 127-050-031

SHEET
74
OF
75

2003
Fed. Proj. No.

- NOTES:
1. PROVIDE TERMINAL S... ALL STANDARDS WITH... ALL CONDUCTORS IN... OF CONDUCTORS FOR
 2. NO SPLICES ARE TO BE MADE EXCEPT FOR DETECTOR CON
 3. PROVIDE IN-LINE FUSES IN B STANDARD FOR STREET LIGHT
 4. GROUND CONDUCTORS ARE N INSTALL GROUNDING AS SPEC

EQUIPMENT AND INDICA	
RED-RED	83(eg)-BK
YEL-YELLOW	DA-4(eg)-
GRN-GREEN	HH-HANDI
LTA-LEFT TURN ARROW	GRN-GRD
RTA-RIGHT TURN ARROW	SERV-SER
WLK-WALK	ST LNT-S
NEU-NEUTRAL	SQR-SQU
DWK-DON'T WALK	SPR-SPA
LUM-LUMINAIRE	SPLJ
SWD-SWITCHED	PEC-PRO
DNL-DOWNLIGHT	EQG-EQU

CONDUCTOR COLOR CODE	
R-RED	
O-ORANGE	
BL-BLUE	
WH-WHITE	
R/BLK-RED WITH BLACK TRACER	
O/BLK-ORANGE WITH BLACK TRACER	
BL/BLK-BLUE WITH BLACK TRACER	
WH/BLK-WHITE WITH BLACK TRACER	
BLK-BLACK	
BLK/WH-BLACK WITH WHITE	
G/BLK-GREEN WITH BLACK TRACER	
G-GREEN	

