

2024 STREET REHABILITATION AND TRUNK WATER PROJECT

CITY OF LINO LAKES, MINNESOTA

CONSTRUCTION PLAN FOR BITUMINOUS SURFACING, CONCRETE CURB & GUTTER, TRUNK WATERMAIN
LOCATED ON BLACK DUCK DR ASPEN LANE LINDA AVENUE LINDA LANE
BLACK DUCK CIR DEERWOOD CIR LINDA CT
BLACK DUCK CT BEAVER CIR LINDA CIR

SEE GENERAL LAYOUT FOR STREET CONSTRUCTION LIMITS

EXISTING PLAN SYMBOLS


- PROPERTY LINES/RIGHT-OF-WAY
DRAINAGE & UTILITY EASEMENT
TREE LINE
SIGN
DECIDUOUS TREE
SHRUB
CONIFEROUS TREE

EXISTING UTILITY SYMBOLS

- FIBER OPTIC LINE
GAS LINE
COMMUNICATION LINE
ELECTRIC POWER LINE
OVERHEAD ELECTRIC
OVERHEAD COMMUNICATION
WATER MAIN
SANITARY SEWER
STORM SEWER
COMMUNICATIONS PEDESTAL
POWER POLE
ELECTRIC BOX
CATCH BASIN
STORM APRON
STORM SEWER MANHOLE
GATE VALVE
HYDRANT
SANITARY SEWER MANHOLE

EXCAVATION NOTICE SYSTEM

A CALL TO GOPHER STATE ONE (651-454-0002) IS REQUIRED A MINIMUM OF 48 HOURS PRIOR TO PERFORMING ANY EXCAVATION.

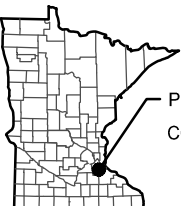

PROJECT LOCATION
COUNTY: ANOKA

SECT 28,29,30 TWP 31N, RNG 22W

HORIZONTAL DATUM:
VERTICAL DATUM:


PROJECT LOCATION MAP

UTILITY INFORMATION

THE SUBSURFACE UTILITY INFORMATION IN THIS PLAN IS UTILITY QUALITY LEVEL D. THIS UTILITY QUALITY LEVEL WAS DETERMINED ACCORDING TO THE GUIDELINES OF C/ASCE 38-02, ENTITLED "STANDARD GUIDELINES FOR THE COLLECTION AND DEPICTION OF EXISTING SUBSURFACE UTILITY DATA."

GOPHER ONE CALL TICKET NUMBER: 233401622, 233401621, 233601613, 233401620, 233401619, 233401618, 233401617, 233401616, 23341614, 233401615

UTILITY COORDINATION MEETING HELD ON: 12/13/2023

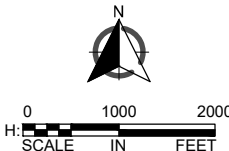

PLAN REVISIONS		
DATE	SHEET NO.	APPROVED BY

GOVERNING SPECIFICATIONS

THIS WORK SHALL BE DONE IN ACCORDANCE WITH THE 2023 EDITION OF THE CITY OF LINO LAKES "GENERAL SPECIFICATIONS AND STANDARD DETAIL PLATES FOR STREET AND UTILITY CONSTRUCTION."

THE 2020 EDITION OF THE MINNESOTA DEPARTMENT OF TRANSPORTATION "STANDARD SPECIFICATIONS FOR CONSTRUCTION" 2022 SHALL GOVERN.

ALL TRAFFIC CONTROL DEVICES SHALL CONFORM TO THE LATEST EDITION OF THE MINNESOTA MANUAL ON UNIFORM TRAFFIC CONTROL DEVICES, INCLUDING THE LATEST FIELD MANUAL FOR TEMPORARY TRAFFIC CONTROL ZONE LAYOUTS.

PLAN SET INDEX

SHEET NO.	DESCRIPTION
1	TITLE SHEET
2	GENERAL LAYOUT
3	STATEMENT OF ESTIMATED QUANTITIES
4-5	STANDARD DETAILS
6-7	TYPICAL SECTIONS
8-9	TRAFFIC CONTROL PLAN
10-15	WATERMAIN CONSTRUCTION PLAN
16-22	CONSTRUCTION PLAN
23-29	EROSION CONTROL PLANS
30	BID ALTERNATE CONSTRUCTION PLAN
31	BID ALTERNATE EROSION CONTROL PLAN

THIS PLAN SET CONTAINS 31 SHEETS

THIS PLAN SET HAS BEEN PREPARED FOR:



CITY OF LINO LAKES
600 TOWN CENTER PARKWAY
LINO LAKES, MN 55014
(651) 982-2400

ALL APPLICABLE FEDERAL, STATE, AND LOCAL LAWS AND ORDINANCES WILL BE COMPLIED WITH IN THE CONSTRUCTION OF THIS PROJECT.



I HEREBY CERTIFY THAT THIS PLAN WAS PREPARED BY ME OR UNDER MY DIRECT SUPERVISION, AND THAT I AM A DULY LICENSED PROFESSIONAL ENGINEER UNDER THE LAWS OF THE STATE OF MINNESOTA.



Diane Hanke
DIANE L. HANKEE, P.E.

DATE: 1/12/2024 LICENSE NUMBER: 43338

WSB PROJ. NO. 023839-000

SHEET
1
OF
31

K:\023839-000\Civil\Plan\023839-000-C-GLAY-PLAN.dwg 11/2/2024 2:57:54 PM

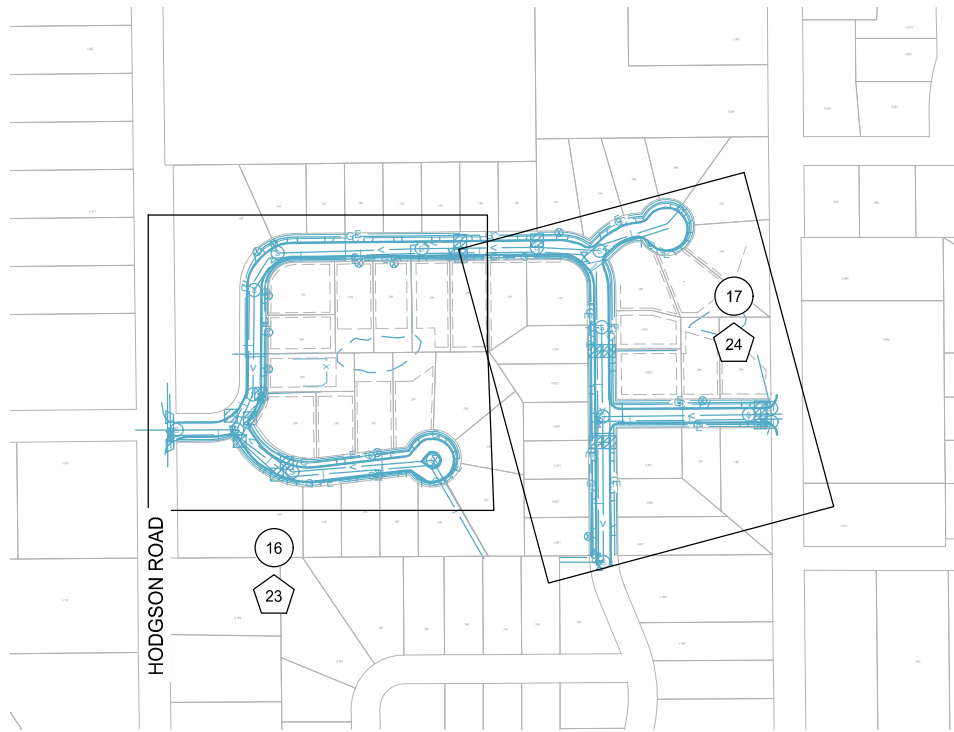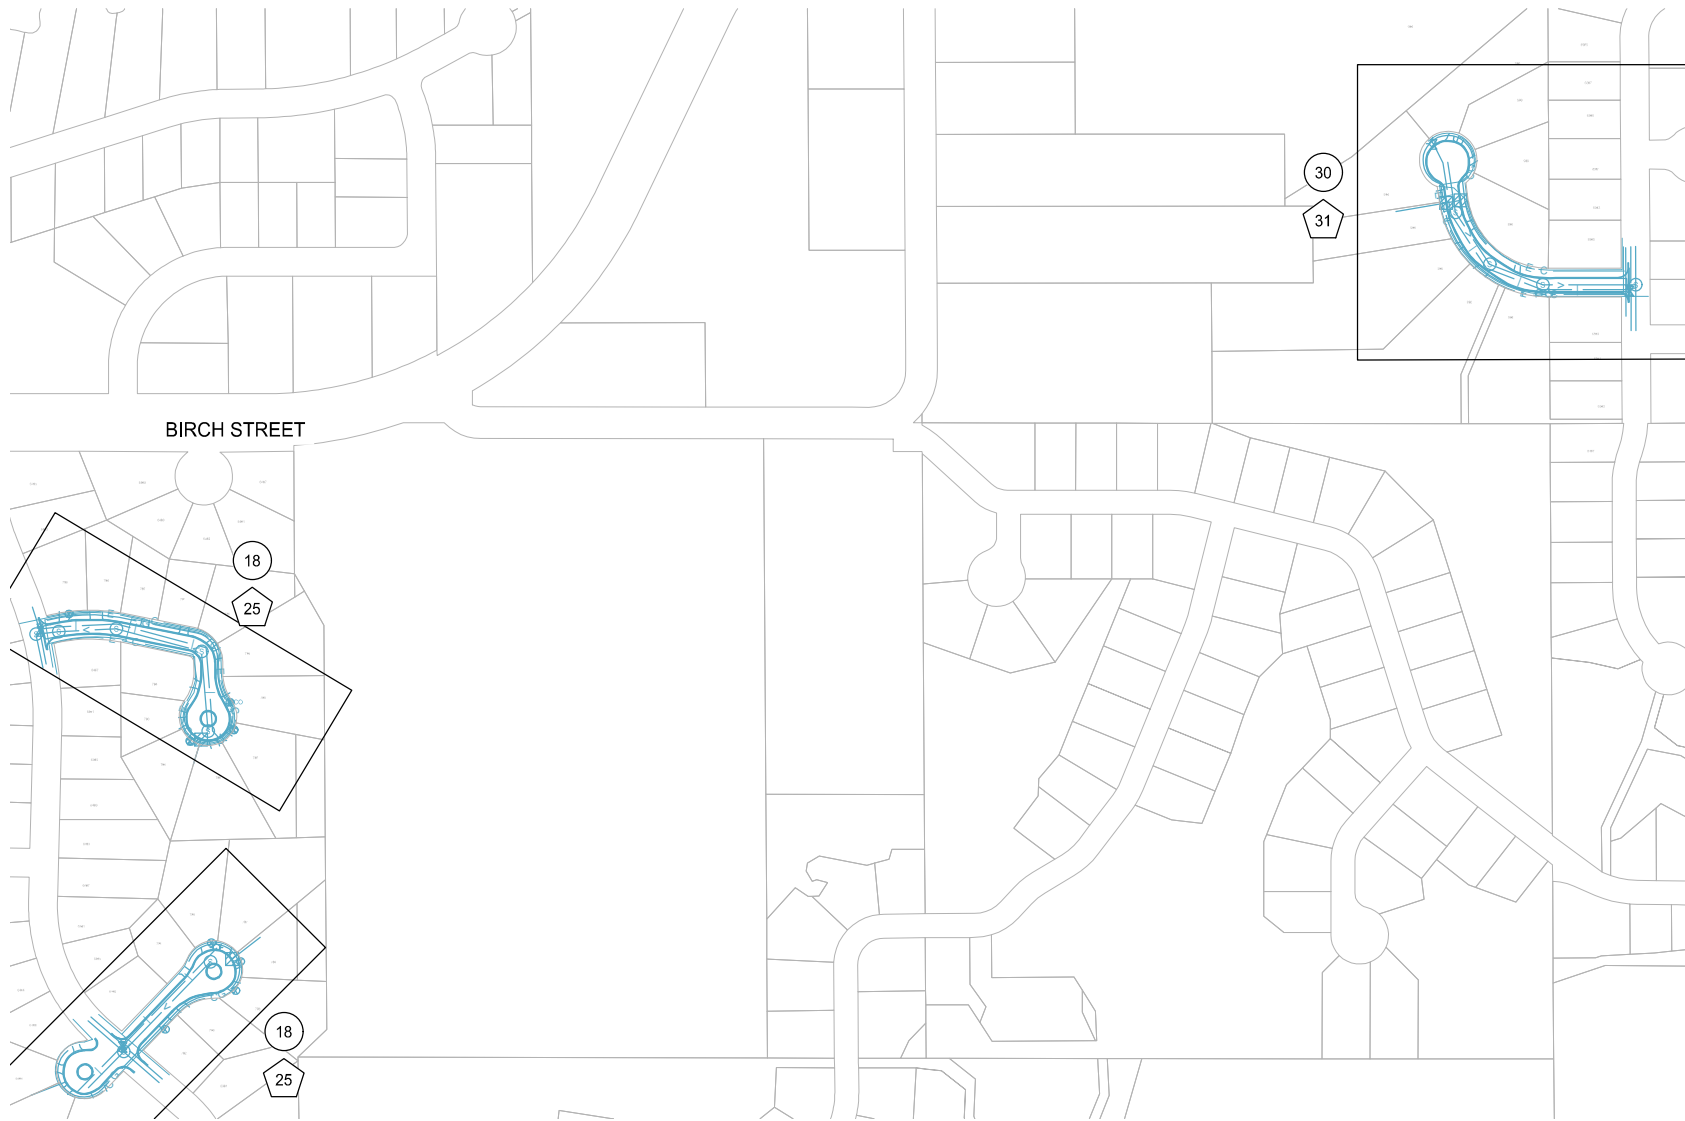

LEGEND

SHEET NO.	DESCRIPTION
(X)	CONSTRUCTION PLAN
(X)	EROSION AND SEDIMENT CONTROL PLAN
(X)	WATERMAIN PLAN



NO.	DATE	DESCRIPTION

I HEREBY CERTIFY THAT THIS PLAN, SPECIFICATION, OR REPORT WAS PREPARED BY ME OR UNDER MY DIRECT SUPERVISION AND THAT I AM A DULY LICENSED PROFESSIONAL ENGINEER UNDER THE LAWS OF THE STATE OF MINNESOTA.

Diane Hanke
DIANE L. HANKEE
DATE: 1/12/2024 LIC. NO. 43338

GENERAL LAYOUT

2024 STREET REHABILITATION
AND TRUNK WATER PROJECT
LINO LAKES, MINNESOTA

K:\023839-000\CadPlan\023839-000-C-SECUPLAN.dwg 1/12/2024 2:57:59 PM

STATEMENT OF ESTIMATED QUANTITIES									
ITEM NO.	MNDOT SPEC. NO.	DESCRIPTION	NOTES	UNIT	ESTIMATED TOTAL QUANTITY	PAVEMENT MANAGEMENT FUND - GENERAL	SURFACE WATER MANAGEMENT FUND	TRUNK WATER FUND	OPERATING FUND
BASE BID									
1	2021.501	MOBILIZATION		LS	1.00	0.65		0.16	0.19
2	2101.502	CLEARING		EACH	31		28	3	
3	2101.502	GRUBBING		EACH	30		27	3	
4	2104.502	REMOVE CASTING	8	EACH	36	36			
5	2104.502	REMOVE CASTING	2	EACH	1	1			
6	2104.502	SALVAGE CASTING	1, 2	EACH	40	40			
7	2104.502	REMOVE DRAINAGE STRUCTURE		EACH	1		1		
8	2104.502	REMOVE GATE VALVE & BOX		EACH	12			6	6
9	2104.502	REMOVE HYDRANT		EACH	2			1	1
10	2104.502	SALVAGE STRUCTURE	16	EACH	1		1		
11	2104.502	SALVAGE SIGN	1	EACH	10	5		5	
12	2104.503	SALVAGE CHAIN LINK FENCE		L F	15		15		
13	2104.503	SAWING CONCRETE PAVEMENT (FULL DEPTH)		L F	100	70		30	
14	2104.503	SAWING BIT PAVEMENT (FULL DEPTH)		L F	4800	2670		900	1230
15	2104.503	REMOVE CURB & GUTTER		L F	1680	1430		210	40
16	2104.503	SALVAGE CURB	3	L F	120	120			
17	2104.504	REMOVE CONCRETE DRIVEWAY PAVEMENT	1	S Y	90	50		40	
18	2104.504	REMOVE CONCRETE PAVEMENT	7	S Y	100	80		20	
19	2104.504	REMOVE BITUMINOUS DRMEWAY PAVEMENT		S Y	90	60		10	20
20	2104.504	REMOVE BITUMINOUS PAVEMENT		S Y	1630	610		640	380
21	2104.504	REMOVE WATER MAIN		L F	54			28	26
22	2104.518	REMOVE TIMBER DECK	17	S F	6		6		
23	2104.601	SALVAGE AND REINSTALL LANDSCAPE STRUCTURES	1	LS	1.00	1.00			
24	2104.603	ABANDON WATERMAIN		L F	850			850	
25	2106.507	EXCAVATION - COMMON	1	C Y	650	550	100		
26	2106.507	EXCAVATION - SUBGRADE	1	C Y	420	420			
27	2106.507	SELECT GRANULAR EMBANKMENT (CV)	1	C Y	420	420			
28	2106.507	EXCAVATION - CHANNEL AND POND	13	C Y	150		150		
29	2106.601	DEWATERING		LS	1.00			0.45	0.55
30	2108.504	GEOTEXTILE FABRIC TYPE 5		S Y	2780			1890	890
31	2123.610	SKID LOADER	1	HOURL	15	9		4	2
32	2123.610	STREET SWEEPER (WITH PICKUP BROOM)		HOURL	30	24		4	2
33	2123.610	UTILITY CREW	1	HOURL	60	40		10	10
34	2130.523	WATER		MGAL	40	15		20	5
35	2211.507	AGGREGATE BASE (CV) CLASS 5	1	C Y	330	210		60	60
36	2232.504	MILL BITUMINOUS SURFACE	4	S Y	1290	1290			
37	2232.504	MILL BITUMINOUS SURFACE (1.5")		S Y	13470	13470			
38	2232.504	MILL BITUMINOUS SURFACE (2.0")	4	S Y	1720	1720			
39	2331.603	JOINT ADHESIVE		L F	16100	16100			
40	2360.504	TYPE SP 9.5 WEAR CRS MIX(2.B)3.0" THICK		S Y	90	60		10	20
41	2360.509	TYPE SP 9.5 BIT MIXTURE FOR PATCHING		TON	310	220			90
42	2360.509	TYPE SP 9.5 WEARING COURSE MIX (2.B)		TON	2730	2710		20	
43	2360.509	TYPE SP 12.5 NON WEAR COURSE MIX (2.B)	14	TON	80	50		30	
44	2501.602	TRASH GUARD FOR 15" PIPE APRON		EACH	1		1		
45	2503.601	CLEAN STORM SEWER	18	L S	1		1		
46	2503.602	RECONNECT SANITARY SEWER SERVICE	1	EACH	3			3	
47	2503.602	TELEVISE SANITARY SEWER SERVICE		EACH	6			6	
48	2504.602	CONNECT TO EXSITING WATER MAIN		EACH	14			8	6
49	2504.602	HYDRANT ASSEMBLY	11	EACH	3			3	
50	2504.602	6" GATE VALVE & BOX		EACH	2				2
51	2504.602	8" GATE VALVE & BOX		EACH	1				1
52	2504.602	10" GATE VALVE & BOX		EACH	1			1	
53	2504.602	12" GATE VALVE & BOX		EACH	3			3	
54	2504.602	16" GATE VALVE & BOX		EACH	2			2	
55	2504.602	IRRIGATION SYSTEM REPAIR	1	EACH	5				5
56	2504.602	SACRIFICIAL ANODE BAG (32 LB)		EACH	13				13
57	2504.602	ADJUST GATE VALVE		EACH	9	9			
58	2504.603	6" WATERMAIN DUCTILE IRON CL 52		L F	30			30	
59	2504.603	16" WATERMAIN DUCTILE IRON CL 52		L F	150			150	
60	2504.603	12" PVC WATERMAIN	19	L F	60			60	
61	2504.603	12" PVC WATERMAIN (DIRECTIONAL DRILLED)	19	L F	2370			2370	
62	2504.603	18" WATERMAIN HDPE (DIRECTIONAL DRILLED)	5	L F	880			880	
63	2504.604	4" POLYSTYRENE INSULATION		S Y	10			10	
64	2504.608	DUCTILE IRON FITTINGS	6	L B	7021			6446	575
65	2506.502	INSTALL CASTING	8	EACH	36				36
66	2506.502	INSTALL CASTING	2	EACH	1	1			
67	2506.602	INSTALL STRUCTURE	16	EACH	1		1		
68	2506.602	GRATE CASTING SPECIAL	9	EACH	40	40			
69	2506.602	CHIMNEY SEAL		EACH	36	36			
70	2511.507	RANDOM RP RAP CLASS II		C Y	8		8		
71	2521.518	6" CONCRETE WALK		S F	322	121		201	
72	2531.503	CONCRETE CURB & GUTTER DESIGN B618		L F	930	680		210	40
73	2531.503	CONCRETE CURB & GUTTER DESIGN SPECIAL	12	L F	740	740			
74	2531.504	6" CONCRETE DRIVEWAY PAVEMENT		S Y	90	50		40	
75	2531.618	TRUNCATED DOMES		S F	80	40		40	
76	2554.603	PORTABLE NON-CONCRETE BARRIER		L F	140			70	70
77	2554.603	RELOCATE PORTABLE NON-CONCRETE BARRIER		L F	140			70	70
78	2557.602	REPAIR DOG FENCE	1	EACH	4	2		1	1
79	2557.603	INSTALL CHAIN LINK FENCE		L F	15		15		
80	2563.601	TRAFFIC CONTROL	10, 15	LS	1.00	0.65		0.16	0.19
81	2563.610	FLAGGER		HOURL	20			20	
82	2564.602	INSTALL SALVAGED SIGN	1, 6	EACH	10	5		5	
83	2573.502	STORM DRAIN INLET PROTECTION		EACH	40	40			
84	2573.503	SEDIMENT CONTROL LOG TYPE WOOD FIBER	1	L F	400	300		50	50
85	2574.507	COMMON TOPSOIL BORROW		C Y	330	60	50	150	70
86	2574.508	FERTILIZER TYPE 3		LB	105	20	17	48	20
87	2575.504	SODDING TYPE LAWN		S Y	2000	400		1100	500
88	2575.504	ROLLED EROSION PREVENTION CATEGORY 25		S Y	300		300		
89	2575.505	SEEDING		ACRE	0.06		0.06		
90	2575.505	RAPID STABILIZATION METHOD 2		ACRE	0.50	0.10	0.06	0.24	0.10
91	2575.508	SEED MIXTURE 33-261		LB	2		2		

ITEM NO.	MNDOT SPEC. NO.	DESCRIPTION	NOTES	UNIT	ESTIMATED TOTAL QUANTITY	PAVEMENT MANAGEMENT FUND - GENERAL	SURFACE WATER MANAGEMENT FUND	TRUNK WATER FUND	OPERATING FUND
BID ALTERNATE - ASPEN LANE									
92	2104.502	REMOVE CASTING	8	EACH	4	4			
93	2104.502	SALVAGE CASTING	1, 2	EACH	2	2			
94	2104.503	SAWING BIT PAVEMENT (FULL DEPTH)		L F	110	110			
95	2104.503	REMOVE CURB & GUTTER		L F	70	70			
96	2104.504	REMOVE CONCRETE PAVEMENT	7	S Y	60	60			
97	2104.504	REMOVE BITUMINOUS PAVEMENT		S Y	30	30			
98	2123.610	SKID LOADER	1	HOURL	1	1			
99	2123.610	STREET SWEEPER (WITH PICKUP BROOM)		HOURL	2	2			
100	2123.610	UTILITY CREW	1	HOURL	4	4			
101	2130.523	WATER		MGAL	1	1			
102	2232.504	MILL BITUMINOUS SURFACE (1.5")		S Y	1110	1110			
103	2331.603	JOINT ADHESIVE		L F	1250	1250			
104	2360.509	TYPE SP 9.5 BIT MIXTURE FOR PATCHING		TON	10	10			
105	2360.509	TYPE SP 9.5 WEARING COURSE MIX (2.B)		TON	180	180			
106	2504.602	ADJUST GATE VALVE		EACH	1	1			
107	2506.502	INSTALL CASTING	8	EACH	4	4			
108	2506.602	GRATE CASTING SPECIAL	9	EACH	2	2			
109	2506.602	CHIMNEY SEAL		EACH	4	4			
110	2531.503	CONCRETE CURB & GUTTER DESIGN SPECIAL	12	L F	70	70			
111	2573.502	STORM DRAIN INLET PROTECTION		EACH	2	2			
112	2574.507	COMMON TOPSOIL BORROW		C Y	3	3			
113	2574.508	FERTILIZER TYPE 3		LB	1	1			
114	2575.504	SODDING TYPE LAWN		S Y	20	20			

NOTES	
1 TO BE USED AS DIRECTED BY THE ENGINEER.	
2 STORM SEWER CASTING	
3 TO BE USED FOR MUD JACKING	
4 ON BLACK DUCK DR TAPER MILL DEPTH 2.0" AT FACE OF CURB AND TAPER TO 0.5" AT CENTERLINE	
5 DR 9 DIPS	
6 INCLUSIVE OF 272 LBS FOR 12" WYE	
7 VALLEY GUTTER	
8 SANITARY SEWER CASTING	
9 INSTALL SALVAGED STORM CASTING	
10 CONTRACTOR SHALL USE FLAGGING OPERATIONS DURING PEAK HOURS	
11 ONE HYDRANT TO BE INSTALLED YELLOW IN COLOR LOCATED AT SE QUAD OF BIRCH ST AND BLACK DUCK DR	
12 CURB DESIGN SURMOUNTABLE PER CITY DETAIL	
13 POND EXCAVATION AND GRADING IN LINDA LANE POND	
14 INSET C PAVEMENT INSTALLATION ON BLACK DUCK BY BIRCH ST WHERE 16" WATERMAIN INSTALLED	
15 AGGREGATE BASE FOR TEMPORARY ROAD TO BE INCLUDED IN LS BID ITEM AND NOT IN CLASS 5 ITEM.	
16 SALVAGE AND INSTALL WOOD DUCK HOUSE IN POND OFF OF LINDA LANE	
17 TO REMOVE EXISTING PLYWOOD PLANK ABOVE AN EXISTING FES.	
18 ANTICIPATED CLEANING FOR 6 FLARED END SECTIONS, INCLUSIVE OF COST TO ACCESS FES.	
19 C900 (DR 18)	

BASIS FOR PLAN QUANTITY	
UNIT WEIGHT OF BITUMINOUS MIX	113 LBS / SY-IN
FERTILIZER TYPE 3	300 LBS / ACRE
SEED MIXTURE 33-261	35 LBS / ACRE



SCALE:AS SHOWNPLAN BY:THC

DESIGN BY:VCKCHECK BY:DLH

REVISIONS	
NO.	DESCRIPTION

I HEREBY CERTIFY THAT THIS PLAN, SPECIFICATION, OR REPORT WAS PREPARED BY ME OR UNDER MY DIRECT SUPERVISION AND THAT I AM A DULY LICENSED PROFESSIONAL ENGINEER UNDER THE LAWS OF THE STATE OF MINNESOTA.

DIANE L. HANKEE

DATE: 1/12/2024LIC. NO.: 43338









STATEMENT OF ESTIMATED QUANTITIES

2024 STREET REHABILITATION AND TRUNK WATER PROJECT

LINO LAKES, MINNESOTA

WSB PROJECT NO. 023839-000

K:\023839-000\Cad\Plan\023839-000-C-DETL-PLAN.dwg 1/12/2024 2:58:19 PM

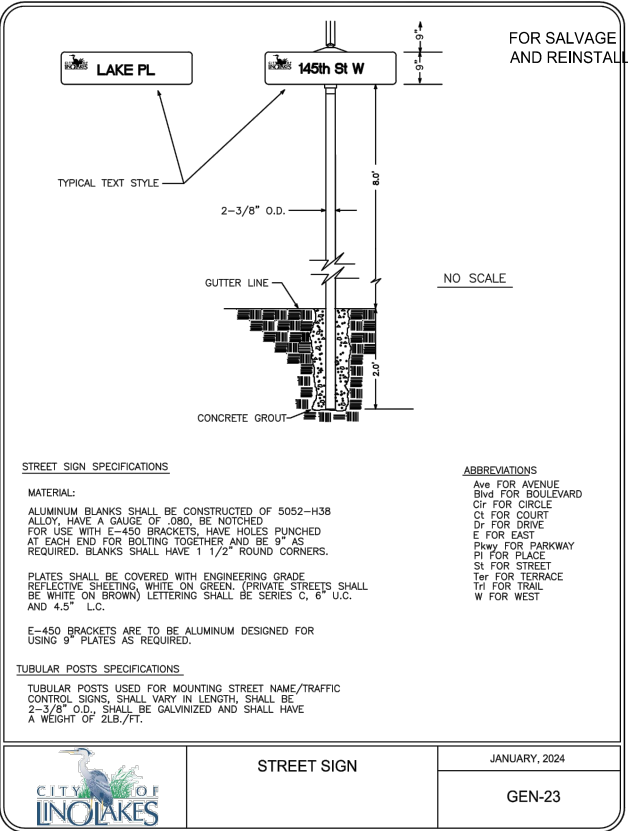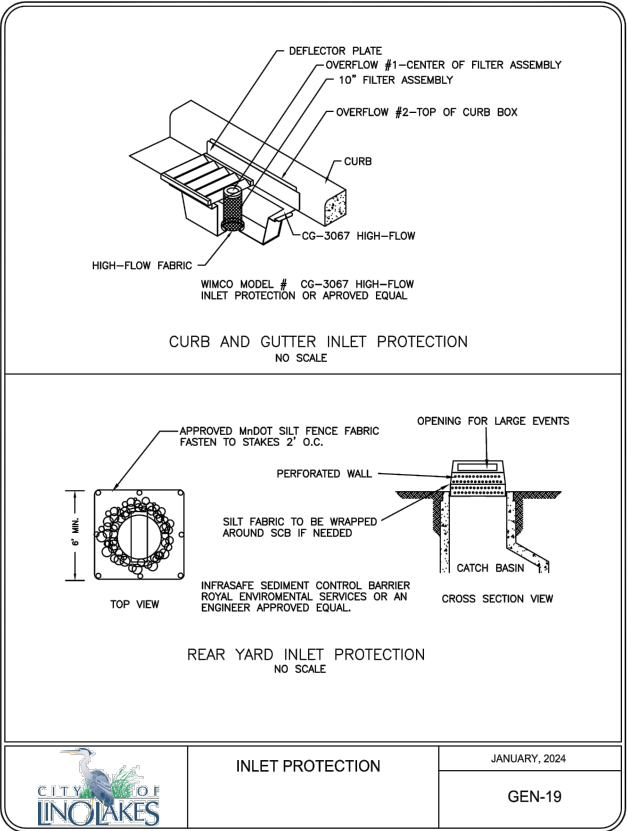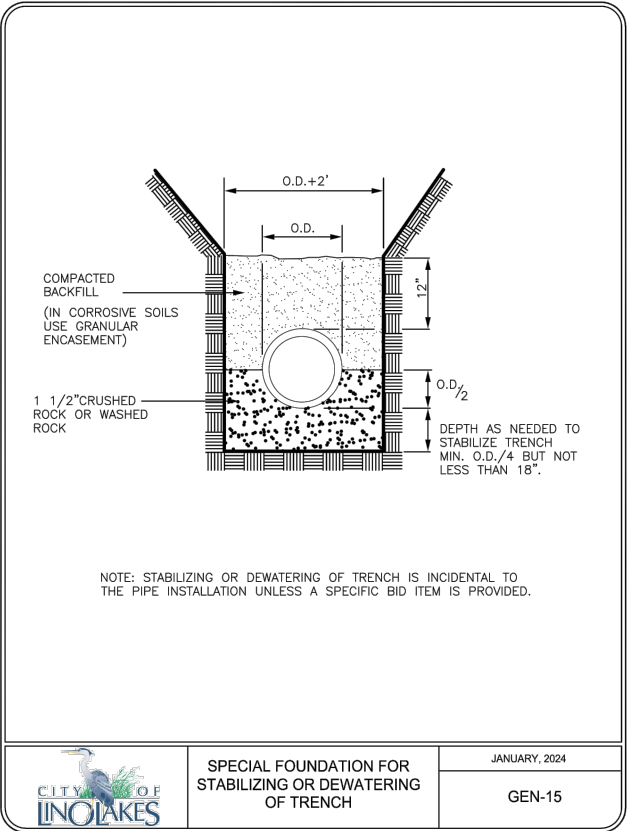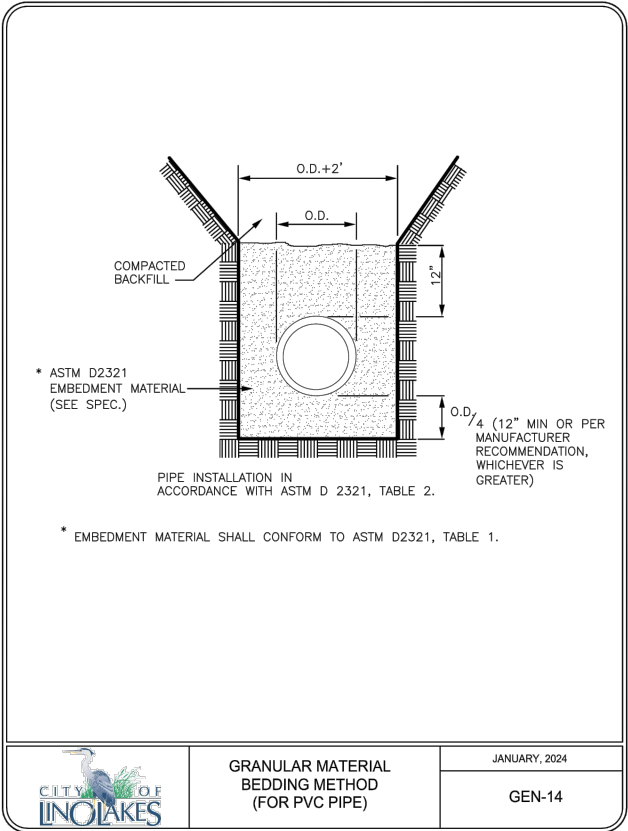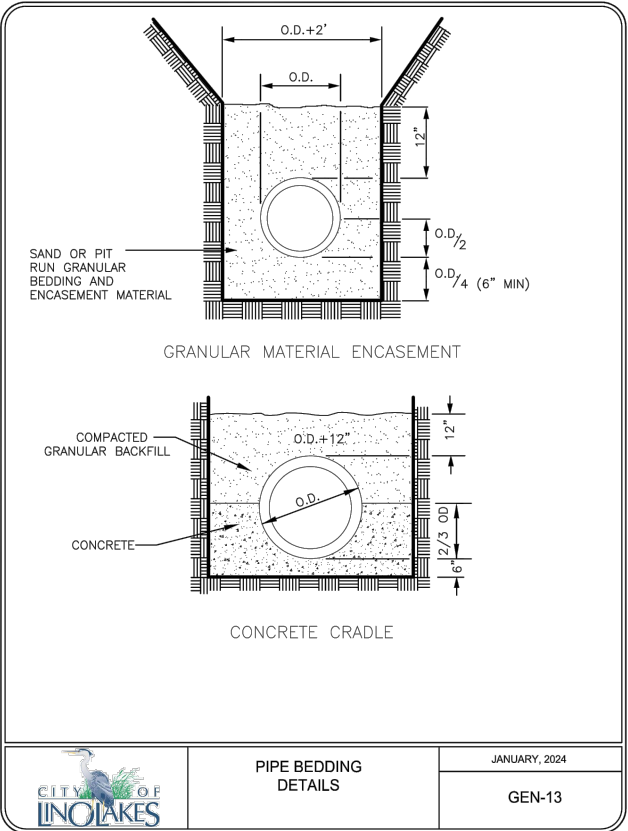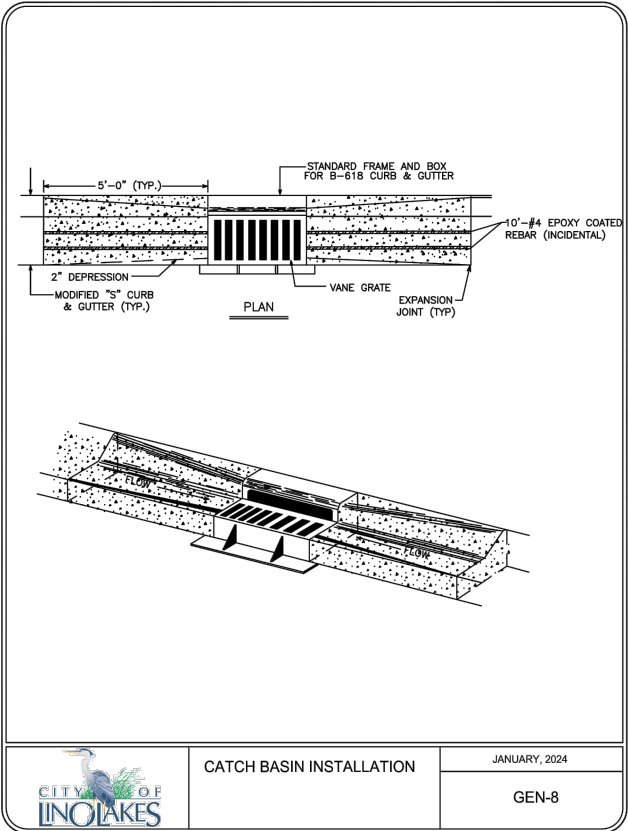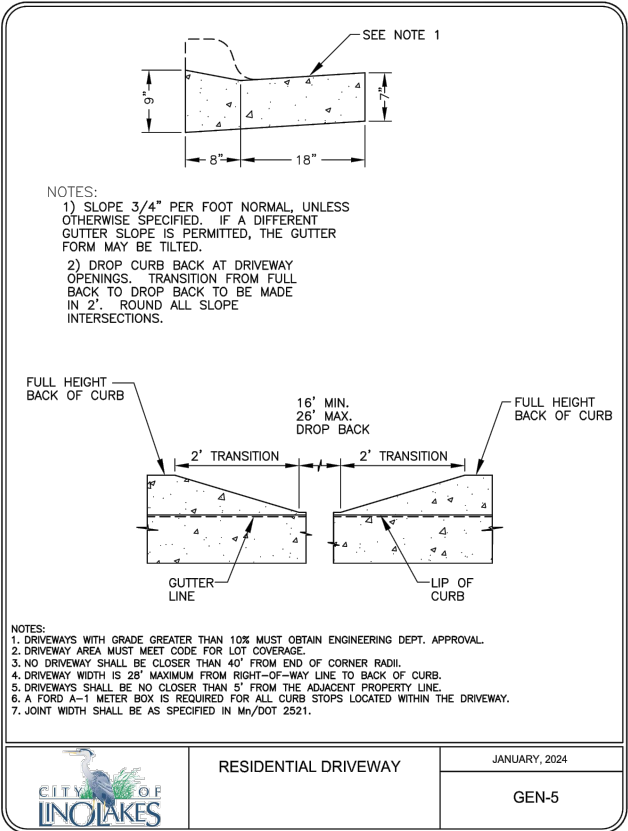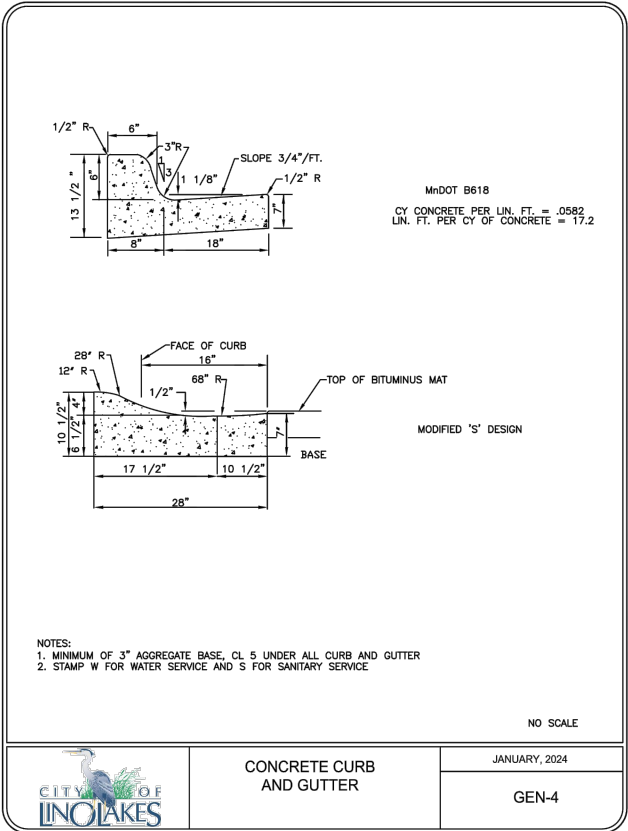

wsb

CITY OF LINO LAKES

SCALE: AS SHOWN
PLAN BY: THCH
DESIGN BY: VCK
CHECK BY: DLH

REVISIONS

NO.	DATE	DESCRIPTION

I HEREBY CERTIFY THAT THIS PLAN, SPECIFICATION, OR REPORT WAS PREPARED BY ME OR UNDER MY DIRECT SUPERVISION AND THAT I AM A DULY LICENSED PROFESSIONAL ENGINEER UNDER THE LAWS OF THE STATE OF MINNESOTA.

Diane Hanke









DIANE L. HANKEE

DATE: 1/12/2024
LIC. NO.: 43338

MISCELLANEOUS DETAILS

2024 STREET REHABILITATION AND TRUNK WATER PROJECT
LINO LAKES, MINNESOTA

K:\023839-000\Cad\Plan\023839-000-CC-DETL-PLAN.dwg 1/12/2024 2:58:24 PM

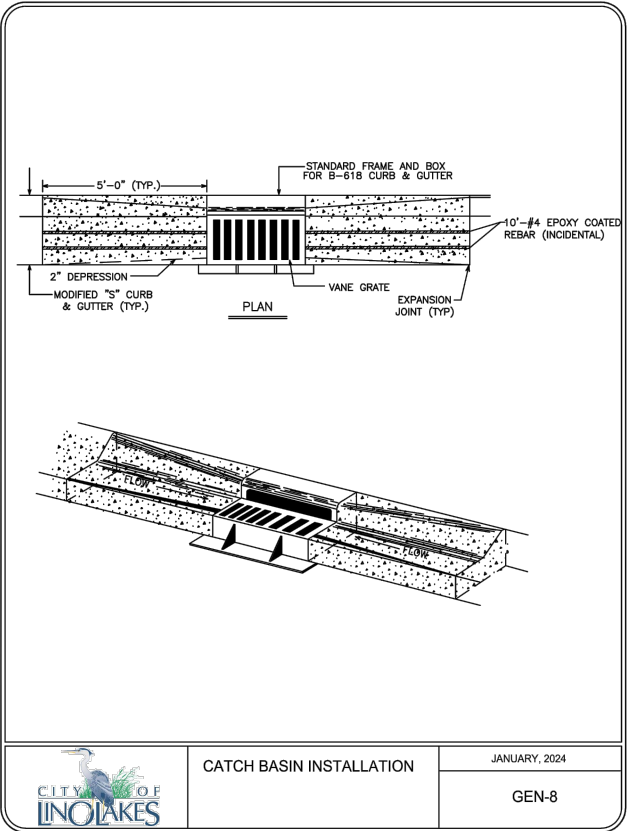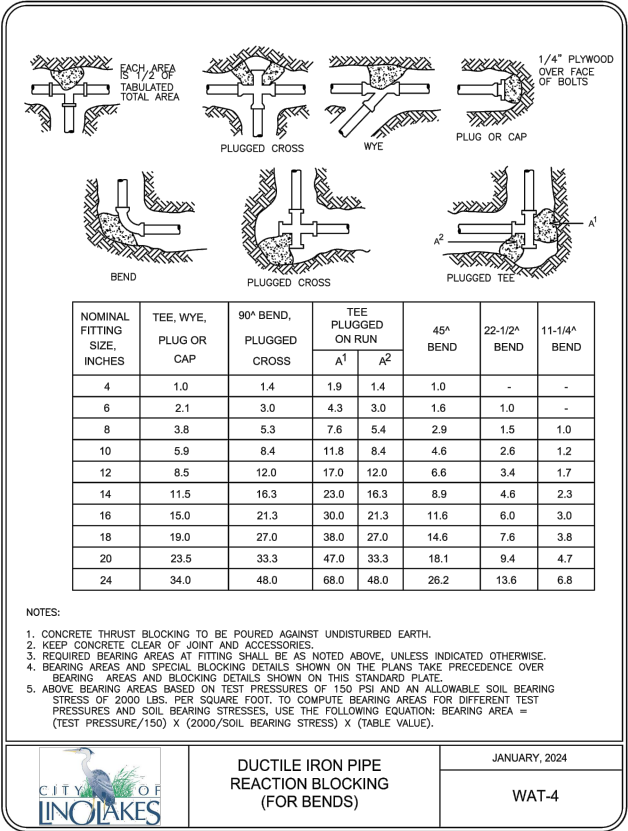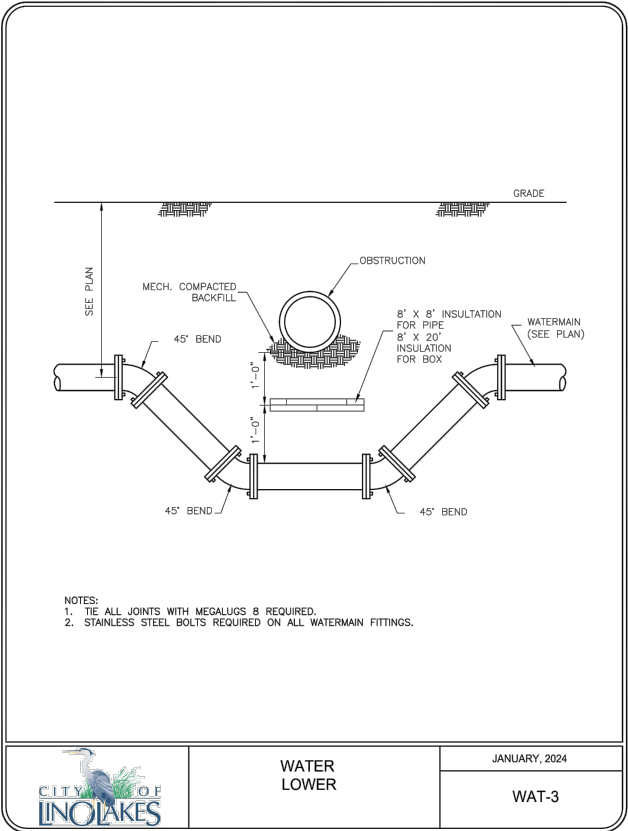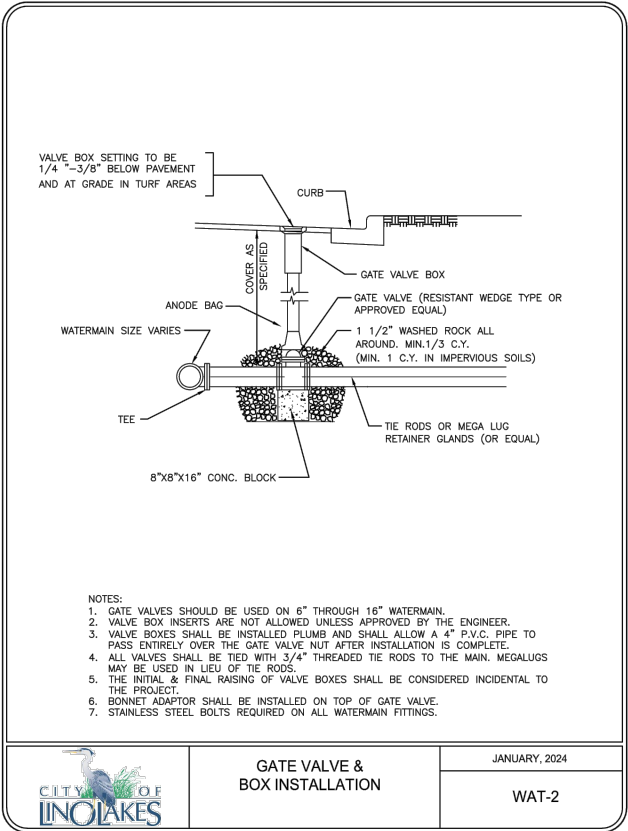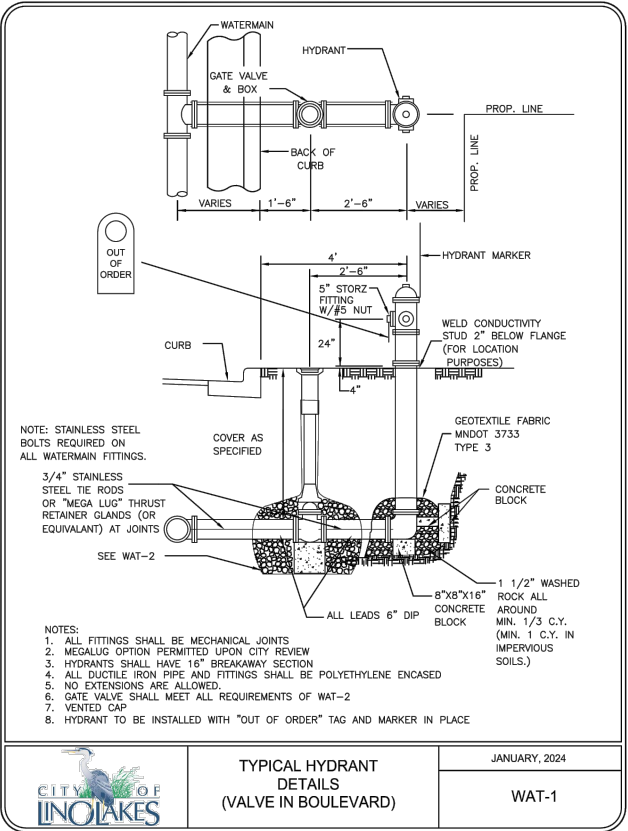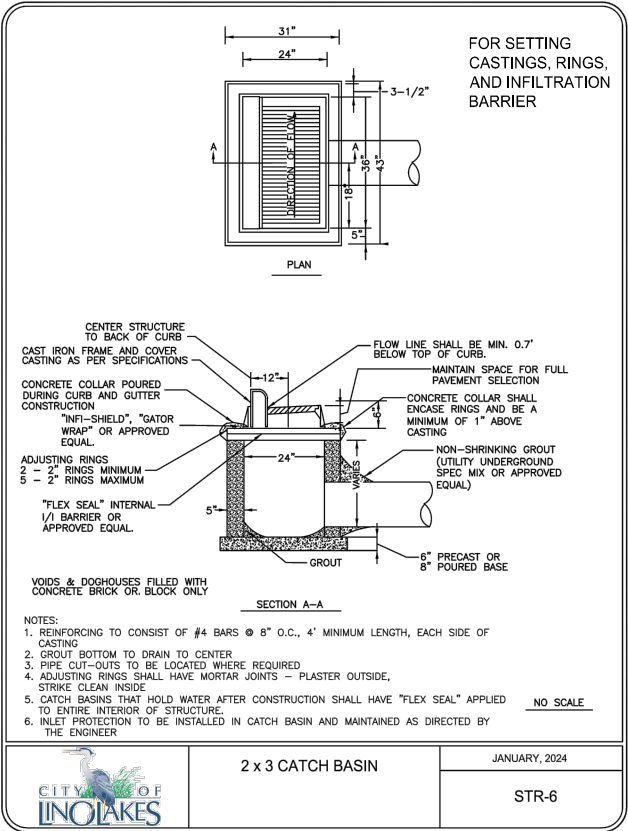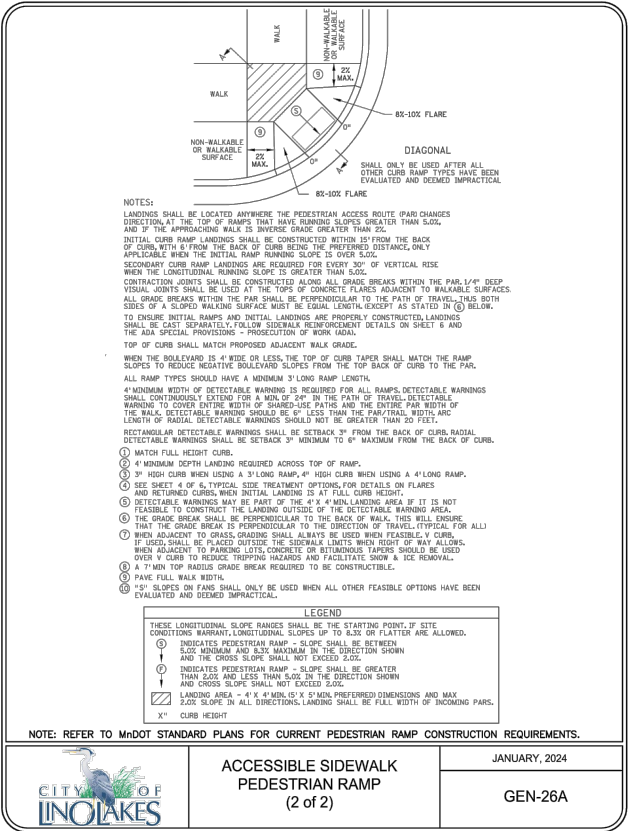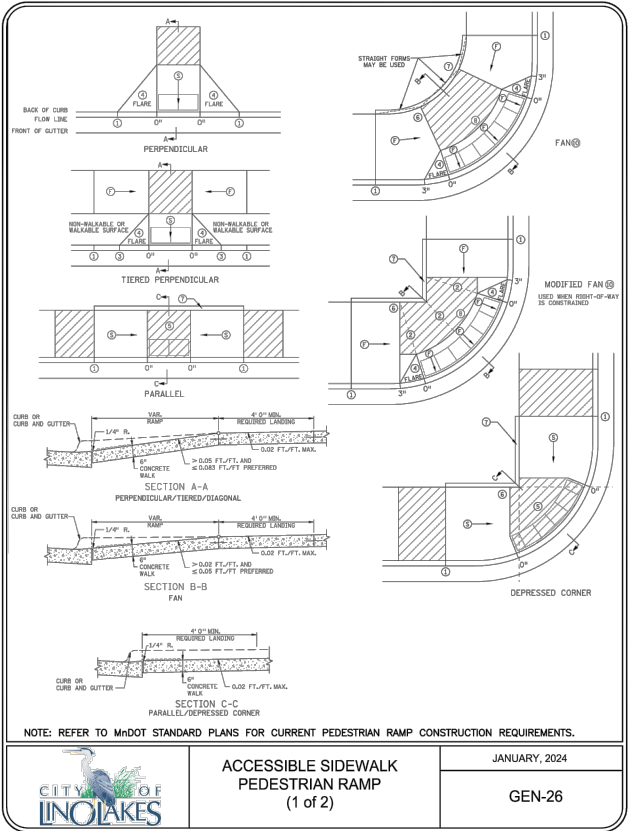

wsb

CITY OF
LINOLAKES

SCALE: AS SHOWN
PLAN BY: THCH
DESIGN BY: VCK
CHECK BY: DLH

REVISIONS

NO.	DATE	DESCRIPTION

I HEREBY CERTIFY THAT THIS PLAN, SPECIFICATION, OR REPORT WAS PREPARED BY ME OR UNDER MY DIRECT SUPERVISION AND THAT I AM A DULY LICENSED PROFESSIONAL ENGINEER UNDER THE LAWS OF THE STATE OF MINNESOTA.

Diane Hanke

DIANE L. HANKEE

DATE: 1/12/2024
LIC. NO.: 43338

MISCELLANEOUS
DETAILS

2024 STREET REHABILITATION
AND TRUNK WATER PROJECT
LINO LAKES, MINNESOTA


K:\023839-000\CadPlan\023839-000-C-TYP-DET.dwg 1/12/2024 2:58:38 PM

**TYPICAL MILL AND OVERLAY PAVEMENT SECTION
BLACK DUCK DRIVE STA 70+68 TO STA 93+31
BLACK DUCK CIRCLE, LINDA LN, LINDA AVE, LINDA CT, LINDA
CIR, DEERWOOD CT, DEERWOOD CIR STA 35+27 TO 36+27,
BLACKDUCK CT, BEAVER CT,
ASPEN LANE (BID ALTERNATE)**

NOT TO SCALE

NOTE:

1. THE CONTRACTOR SHALL MILL 1.5" DEPTH OF BITUMINOUS PAVEMENT AT THE CURB LINE AND TAPER MILLING TO 0" DEPTH OF BITUMINOUS APPROXIMATELY 8' FROM CURB. THE CONTRACTOR SHALL PAVE TO INSTALL A2.0% CROSS SLOPE FROM CURB LINE TO CENTERLINE.


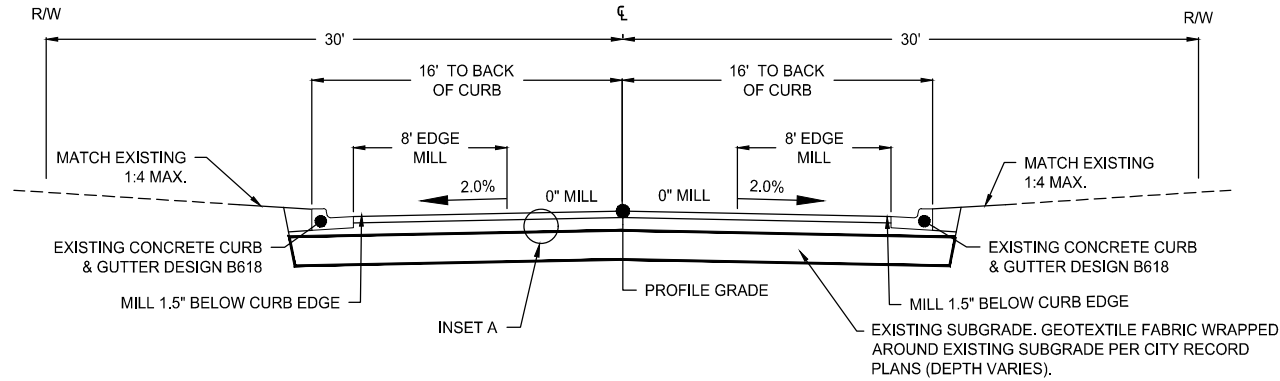


**TYPICAL MILL & OVERLAY SECTION
BLACK DUCK DRIVE STA 61+00 TO STA 70+68**

NOT TO SCALE


NOTE:

1. THE CONTRACTOR SHALL MILL 2" DEPTH OF BITUMINOUS PAVEMENT AT THE CURB LINE AND TAPER MILLING TO REMOVE 1/4" DEPTH OF BITUMINOUS AT THE CENTER OF THE STREET. THE CONTRACTOR SHALL PAVE TO INSTALL A 2.0% CROSS SLOPE FROM CURB TOE TO CENTER LINE.

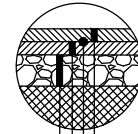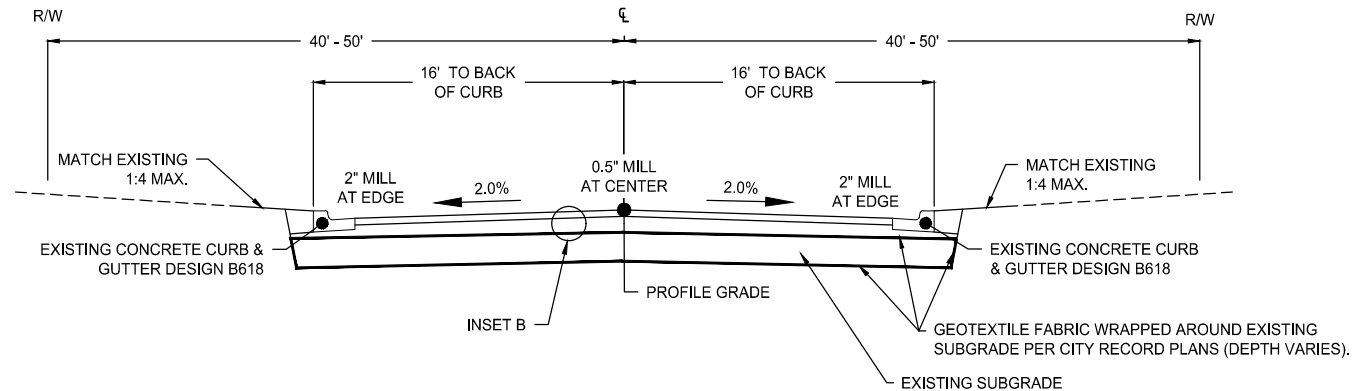


INSET A

- SPEC 2360 1.5" TYPE SP 9.5 WEARING COURSE MIX (SPWEA240B) (OVERLAY)**
- 2357 BITUMINOUS TACK COAT (INCIDENTAL)
- EXISTING BITUMINOUS PAVEMENT
- EXISTING AGGREGATE BASE

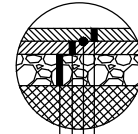


INSET B

- SPEC 2360 2" TYPE SP 9.5 WEARING COURSE MIX (SPWEA240B)
- 2357 BITUMINOUS TACK COAT (INCIDENTAL)
- EXISTING BITUMINOUS PAVEMENT
- EXISTING AGGREGATE BASE

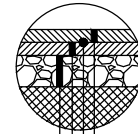


**INSET C
FULL DEPTH ROAD REPLACEMENT**

- SPEC 2360 1.5" TYPE SP 9.5 WEARING COURSE MIX (SPWEA240B)
- 2357 BITUMINOUS TACK COAT (INCIDENTAL)
- SPEC 2360 2.5" TYPE SP 12.5 NON WEAR COURSE MIX (SPNWB230B)
- 6" AGGREGATE BASE
- CONTRACTOR TO REINSTALL GEOTEXTILE FABRIC TYPE 5 ON BLACK DUCK DRIVE BELOW AND ON TOP OF SAND SECTION WHEN REPLACING SUBGRADE.

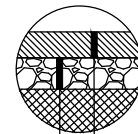

BITUMINOUS DRIVEWAY

- SPEC 2360 3" TYPE SP 9.5 WEARING COURSE MIX (SPWEA240B)
- AGGREGATE BASE CLASS 5 (INCIDENTAL, MATCH EXISTING DEPTH - MAX. 6" DEPTH)

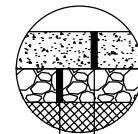

CONCRETE DRIVEWAY

- 6" CONCRETE DRIVEWAY PAVEMENT
- AGGREGATE BASE CLASS 5 (INCIDENTAL, MATCH EXISTING DEPTH - MAX. 6" DEPTH)

REVISIONS

NO.	DATE	DESCRIPTION

I HEREBY CERTIFY THAT THIS PLAN, SPECIFICATION, OR REPORT WAS PREPARED BY ME OR UNDER MY DIRECT SUPERVISION AND THAT I AM A DULY LICENSED PROFESSIONAL ENGINEER UNDER THE LAWS OF THE STATE OF MINNESOTA.

Diane L. Hanke
DIANE L. HANKEE

DATE: 1/12/2024 L.C. NO. 43338


**TYPICAL
SECTIONS**

**2024 STREET REHABILITATION
AND TRUNK WATER PROJECT
LINO LAKES, MINNESOTA**

K:\023839-000\CadPlan\023839-000-C-TYP-DETL.dwg 1/12/2024 2:58:37 PM



TYPICAL BITUMINOUS MILL & OVERLAY SECTION
DEERWOOD CIRCLE (STA. 33+12 TO STA. 34+07) (STA. 36+27 TO STA. 37+83)

NOTE:
1. THE CONTRACTOR SHALL MILL FULL WIDTH FOR A DEPTH OF 1 1/2" BITUMINOUS PAVEMENT AND PAVE TO CREATE A 2.0% CROSS SLOPE.

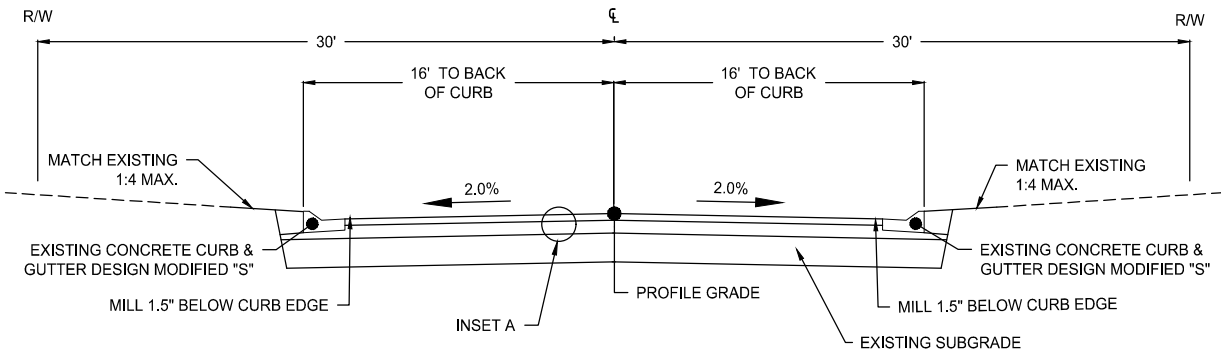


PROPOSED RAW WATERMAIN TYPICAL SECTION
BLACK DUCK DR (STA. 61+31 TO STA. 69+13)

NOT TO SCALE

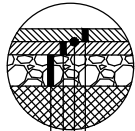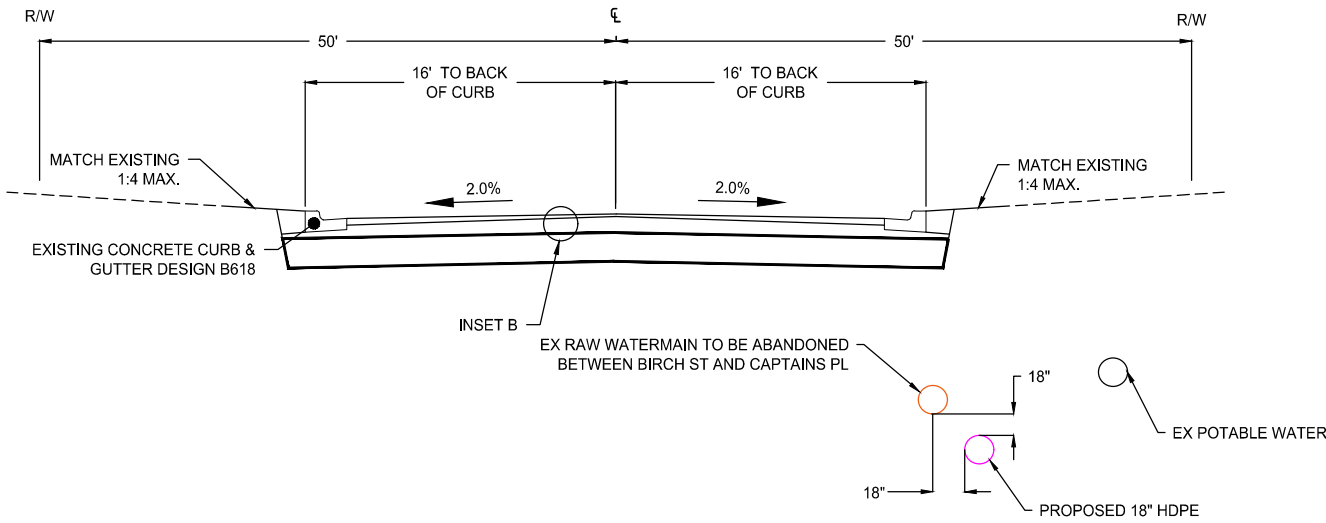


INSET A

SPEC 2360 1.5" TYPE SP 9.5 WEARING COURSE MIX (SPWEA240B) (OVERLAY)**
2357 BITUMINOUS TACK COAT (INCIDENTAL)
EXISTING BITUMINOUS PAVEMENT
EXISTING AGGREGATE BASE

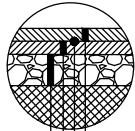


INSET B

SPEC 2360 2" TYPE SP 9.5 WEARING COURSE MIX (SPWEA240B)
2357 BITUMINOUS TACK COAT (INCIDENTAL)
EXISTING BITUMINOUS PAVEMENT
EXISTING AGGREGATE BASE

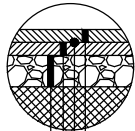


INSET C
FULL DEPTH ROAD REPLACEMENT

SPEC 2360 1.5" TYPE SP 9.5 WEARING COURSE MIX (SPWEA240B)
2357 BITUMINOUS TACK COAT (INCIDENTAL)
SPEC 2360 2.5" TYPE SP 12.5 NON WEAR COURSE MIX (SPNWB230B)
6" AGGREGATE BASE
CONTRACTOR TO REINSTALL GEOTEXTILE FABRIC TYPE 5 ON BLACK DUCK DRIVE BELOW AND ON TOP OF SAND SECTION WHEN REPLACING SUBGRADE.

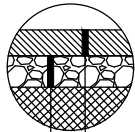

BITUMINOUS DRIVEWAY

SPEC 2360 3" TYPE SP 9.5 WEARING COURSE MIX (SPWEA240B)
AGGREGATE BASE CLASS 5 (INCIDENTAL, MATCH EXISTING DEPTH - MAX. 6" DEPTH)

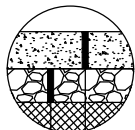

CONCRETE DRIVEWAY

6" CONCRETE DRIVEWAY PAVEMENT
AGGREGATE BASE CLASS 5 (INCIDENTAL, MATCH EXISTING DEPTH - MAX. 6" DEPTH)

REVISIONS	
NO.	DESCRIPTION


I HEREBY CERTIFY THAT THIS PLAN, SPECIFICATION, OR REPORT WAS PREPARED BY ME OR UNDER MY DIRECT SUPERVISION AND THAT I AM A DULY LICENSED PROFESSIONAL ENGINEER UNDER THE LAWS OF THE STATE OF MINNESOTA.

Diane L. Hanke
DIANE L. HANKE
DATE: 1/12/2024 L.C. NO. 43338

TYPICAL
SECTIONS


2024 STREET REHABILITATION
AND TRUNK WATER PROJECT
LINO LAKES, MINNESOTA

K:\023839-000\CadPlan\023839-000-C-TRAFF-PLAN.dwg 1/12/2024 2:58:43 PM

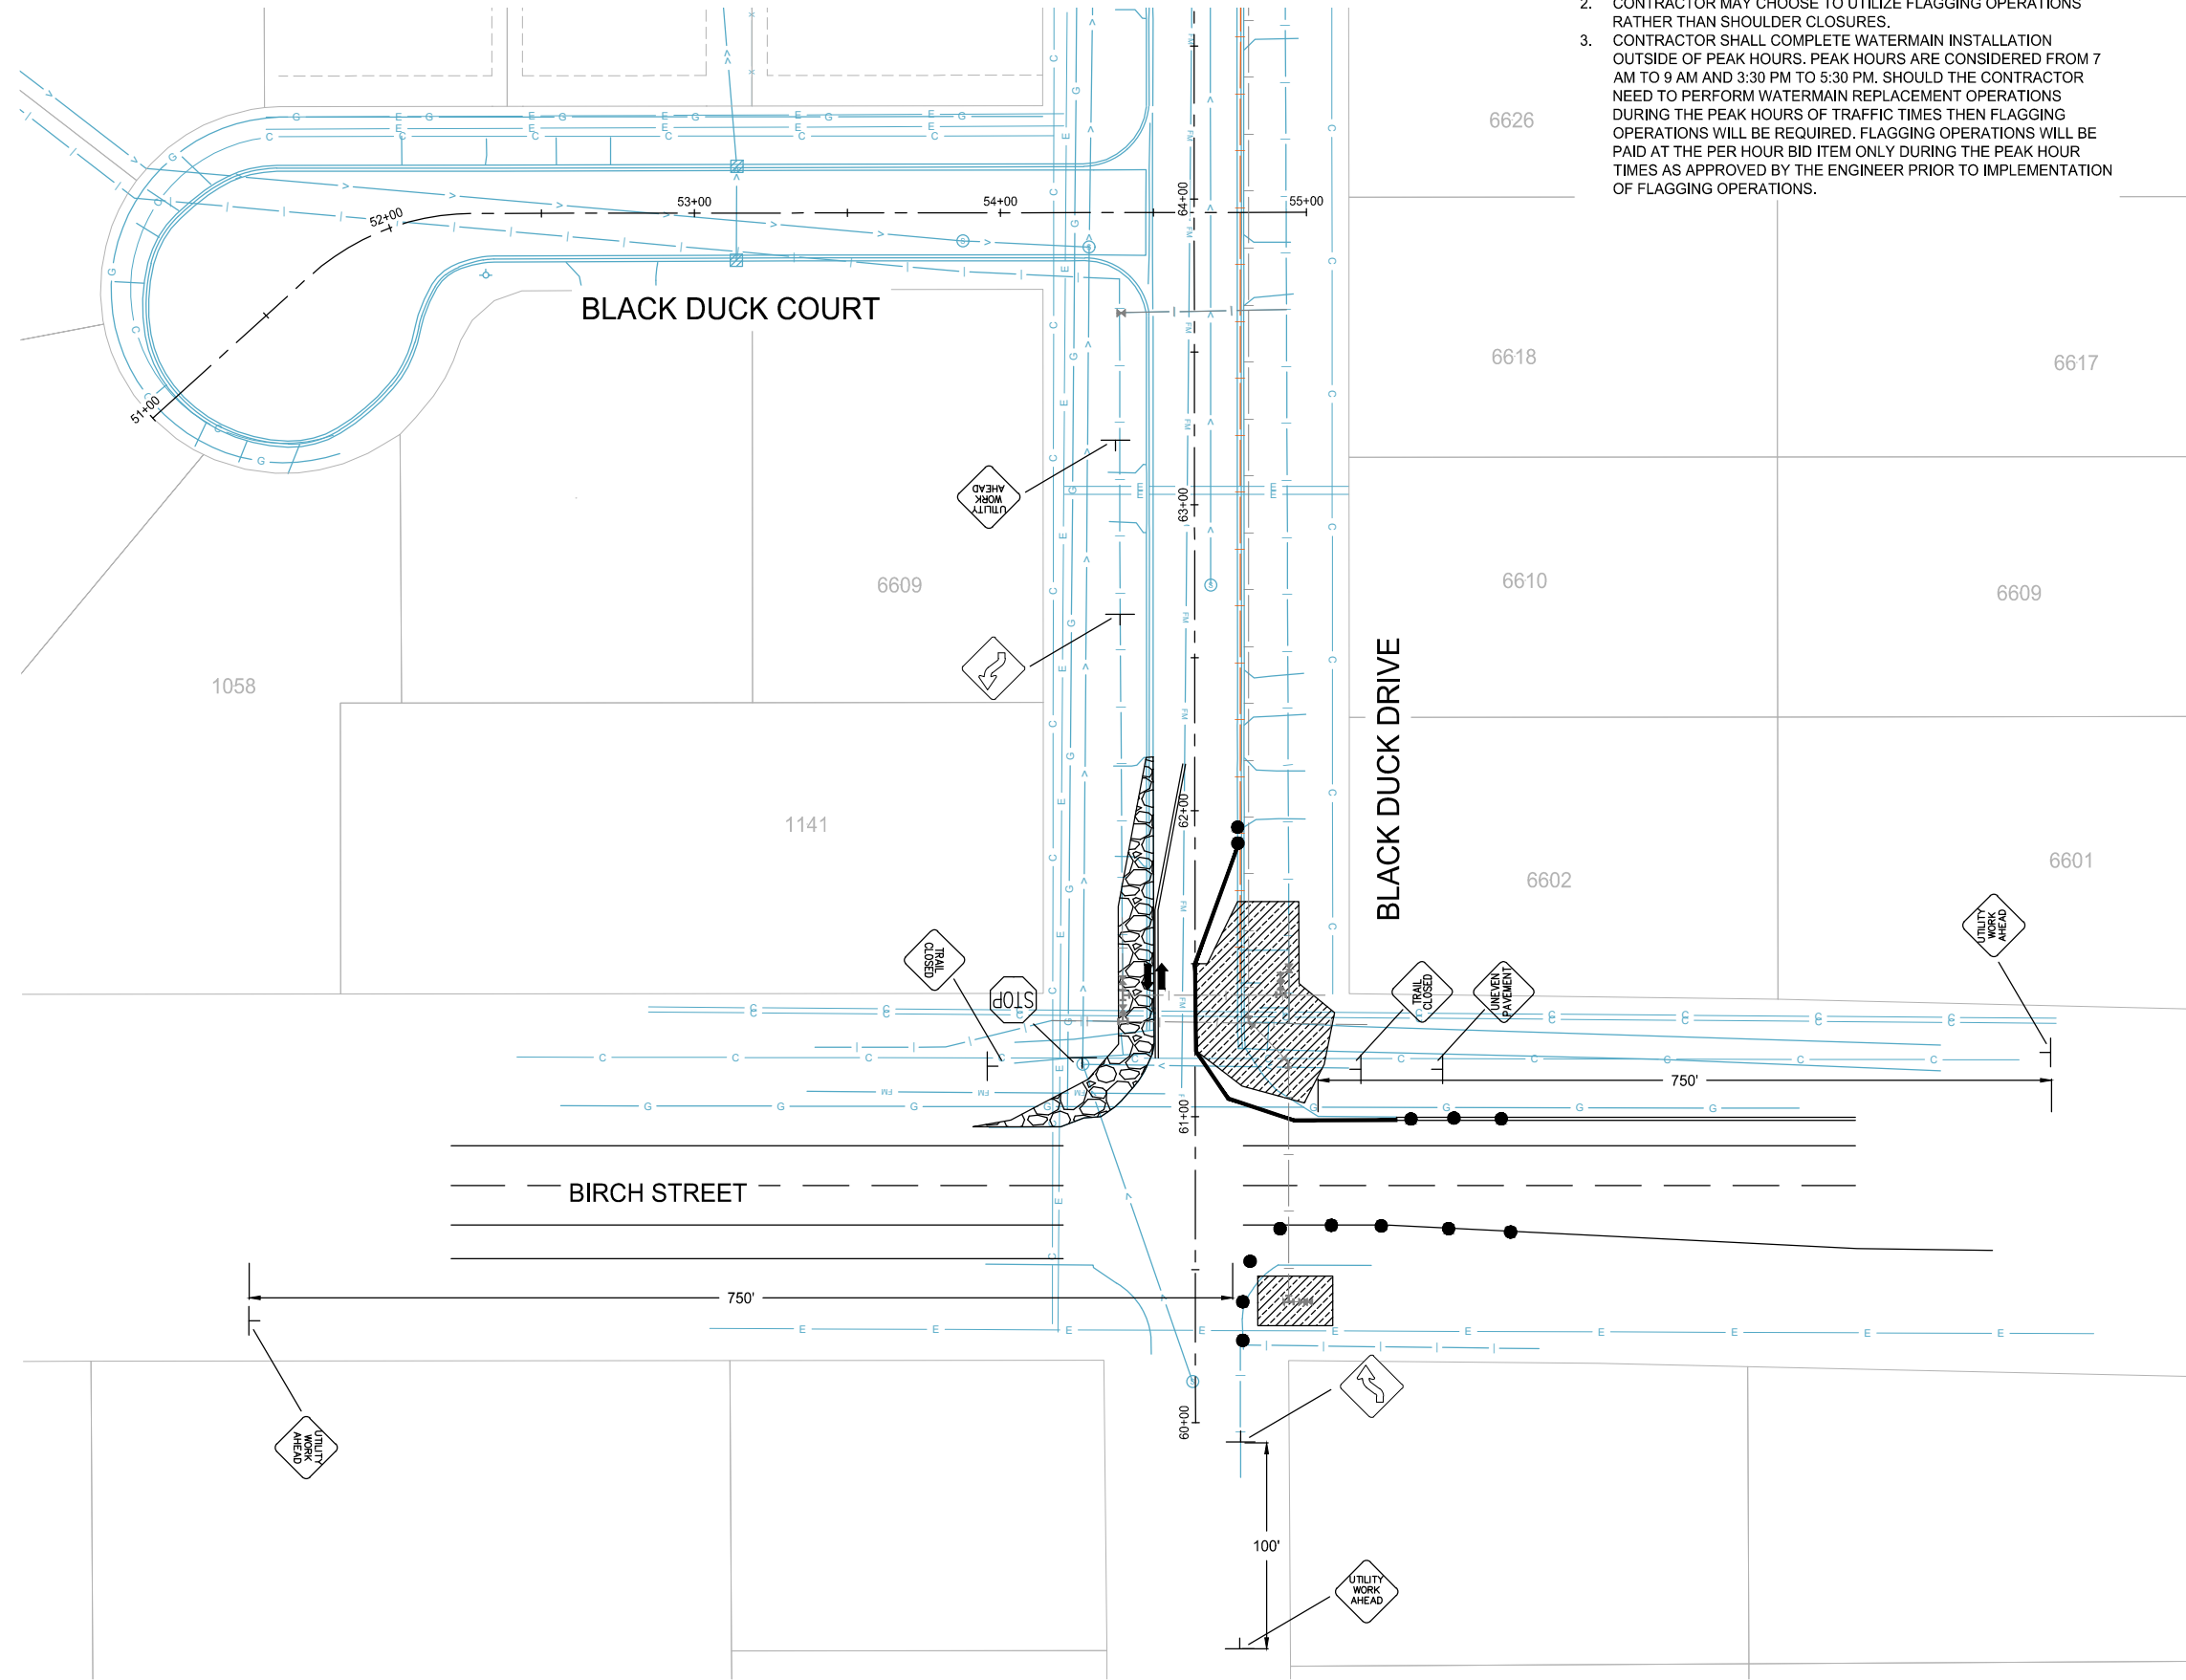

- NOTES:
- 11' MINIMUM LANE WIDTH MUST BE MAINTAINED IN BOTH DIRECTIONS.
 - CONTRACTOR MAY CHOOSE TO UTILIZE FLAGGING OPERATIONS RATHER THAN SHOULDER CLOSURES.
 - CONTRACTOR SHALL COMPLETE WATERMAIN INSTALLATION OUTSIDE OF PEAK HOURS. PEAK HOURS ARE CONSIDERED FROM 7 AM TO 9 AM AND 3:30 PM TO 5:30 PM. SHOULD THE CONTRACTOR NEED TO PERFORM WATERMAIN REPLACEMENT OPERATIONS DURING THE PEAK HOURS OF TRAFFIC TIMES THEN FLAGGING OPERATIONS WILL BE REQUIRED. FLAGGING OPERATIONS WILL BE PAID AT THE PER HOUR BID ITEM ONLY DURING THE PEAK HOUR TIMES AS APPROVED BY THE ENGINEER PRIOR TO IMPLEMENTATION OF FLAGGING OPERATIONS.

- LEGEND
- PORTABLE NON-CONCRETE BARRIER
 - 4" DOUBLE WHITE REMOVABLE PREFORM
 - PAVEMENT MARKING TAPE (PAID IN TRAFFIC CONTROL "LS" ITEM)
 - EXISTING TEMPORARY EASEMENT
 - EXISTING WATERMAIN
 - PROPOSED WATERMAIN
 - DRUM-LIKE CHANNELIZER (TYPE B)
 - TRAFFIC DIRECTION
 - TYPE III BARRICADE
 - WORK AREA
 - INSTALL 6" DEPTH TEMPORARY CLASS 5

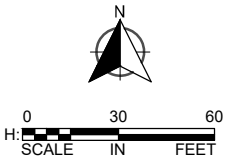

SCALE: AS SHOWN
DESIGN BY: VCK
PLAN BY: THC
CHECK BY: DLH

REVISIONS	
NO.	DESCRIPTION

I HEREBY CERTIFY THAT THIS PLAN, SPECIFICATION, OR REPORT WAS PREPARED BY ME OR UNDER MY DIRECT SUPERVISION AND THAT I AM A DULY LICENSED PROFESSIONAL ENGINEER UNDER THE LAWS OF THE STATE OF MINNESOTA.

Diane L. Hanke
DIANE L. HANKEE

DATE: 1/12/2024 LIC. NO. 43338


TRAFFIC CONTROL PLAN

2024 STREET REHABILITATION AND TRUNK WATER PROJECT LINO LAKES, MINNESOTA

WSB PROJECT NO.
023839-000

SHEET


8 OF 31

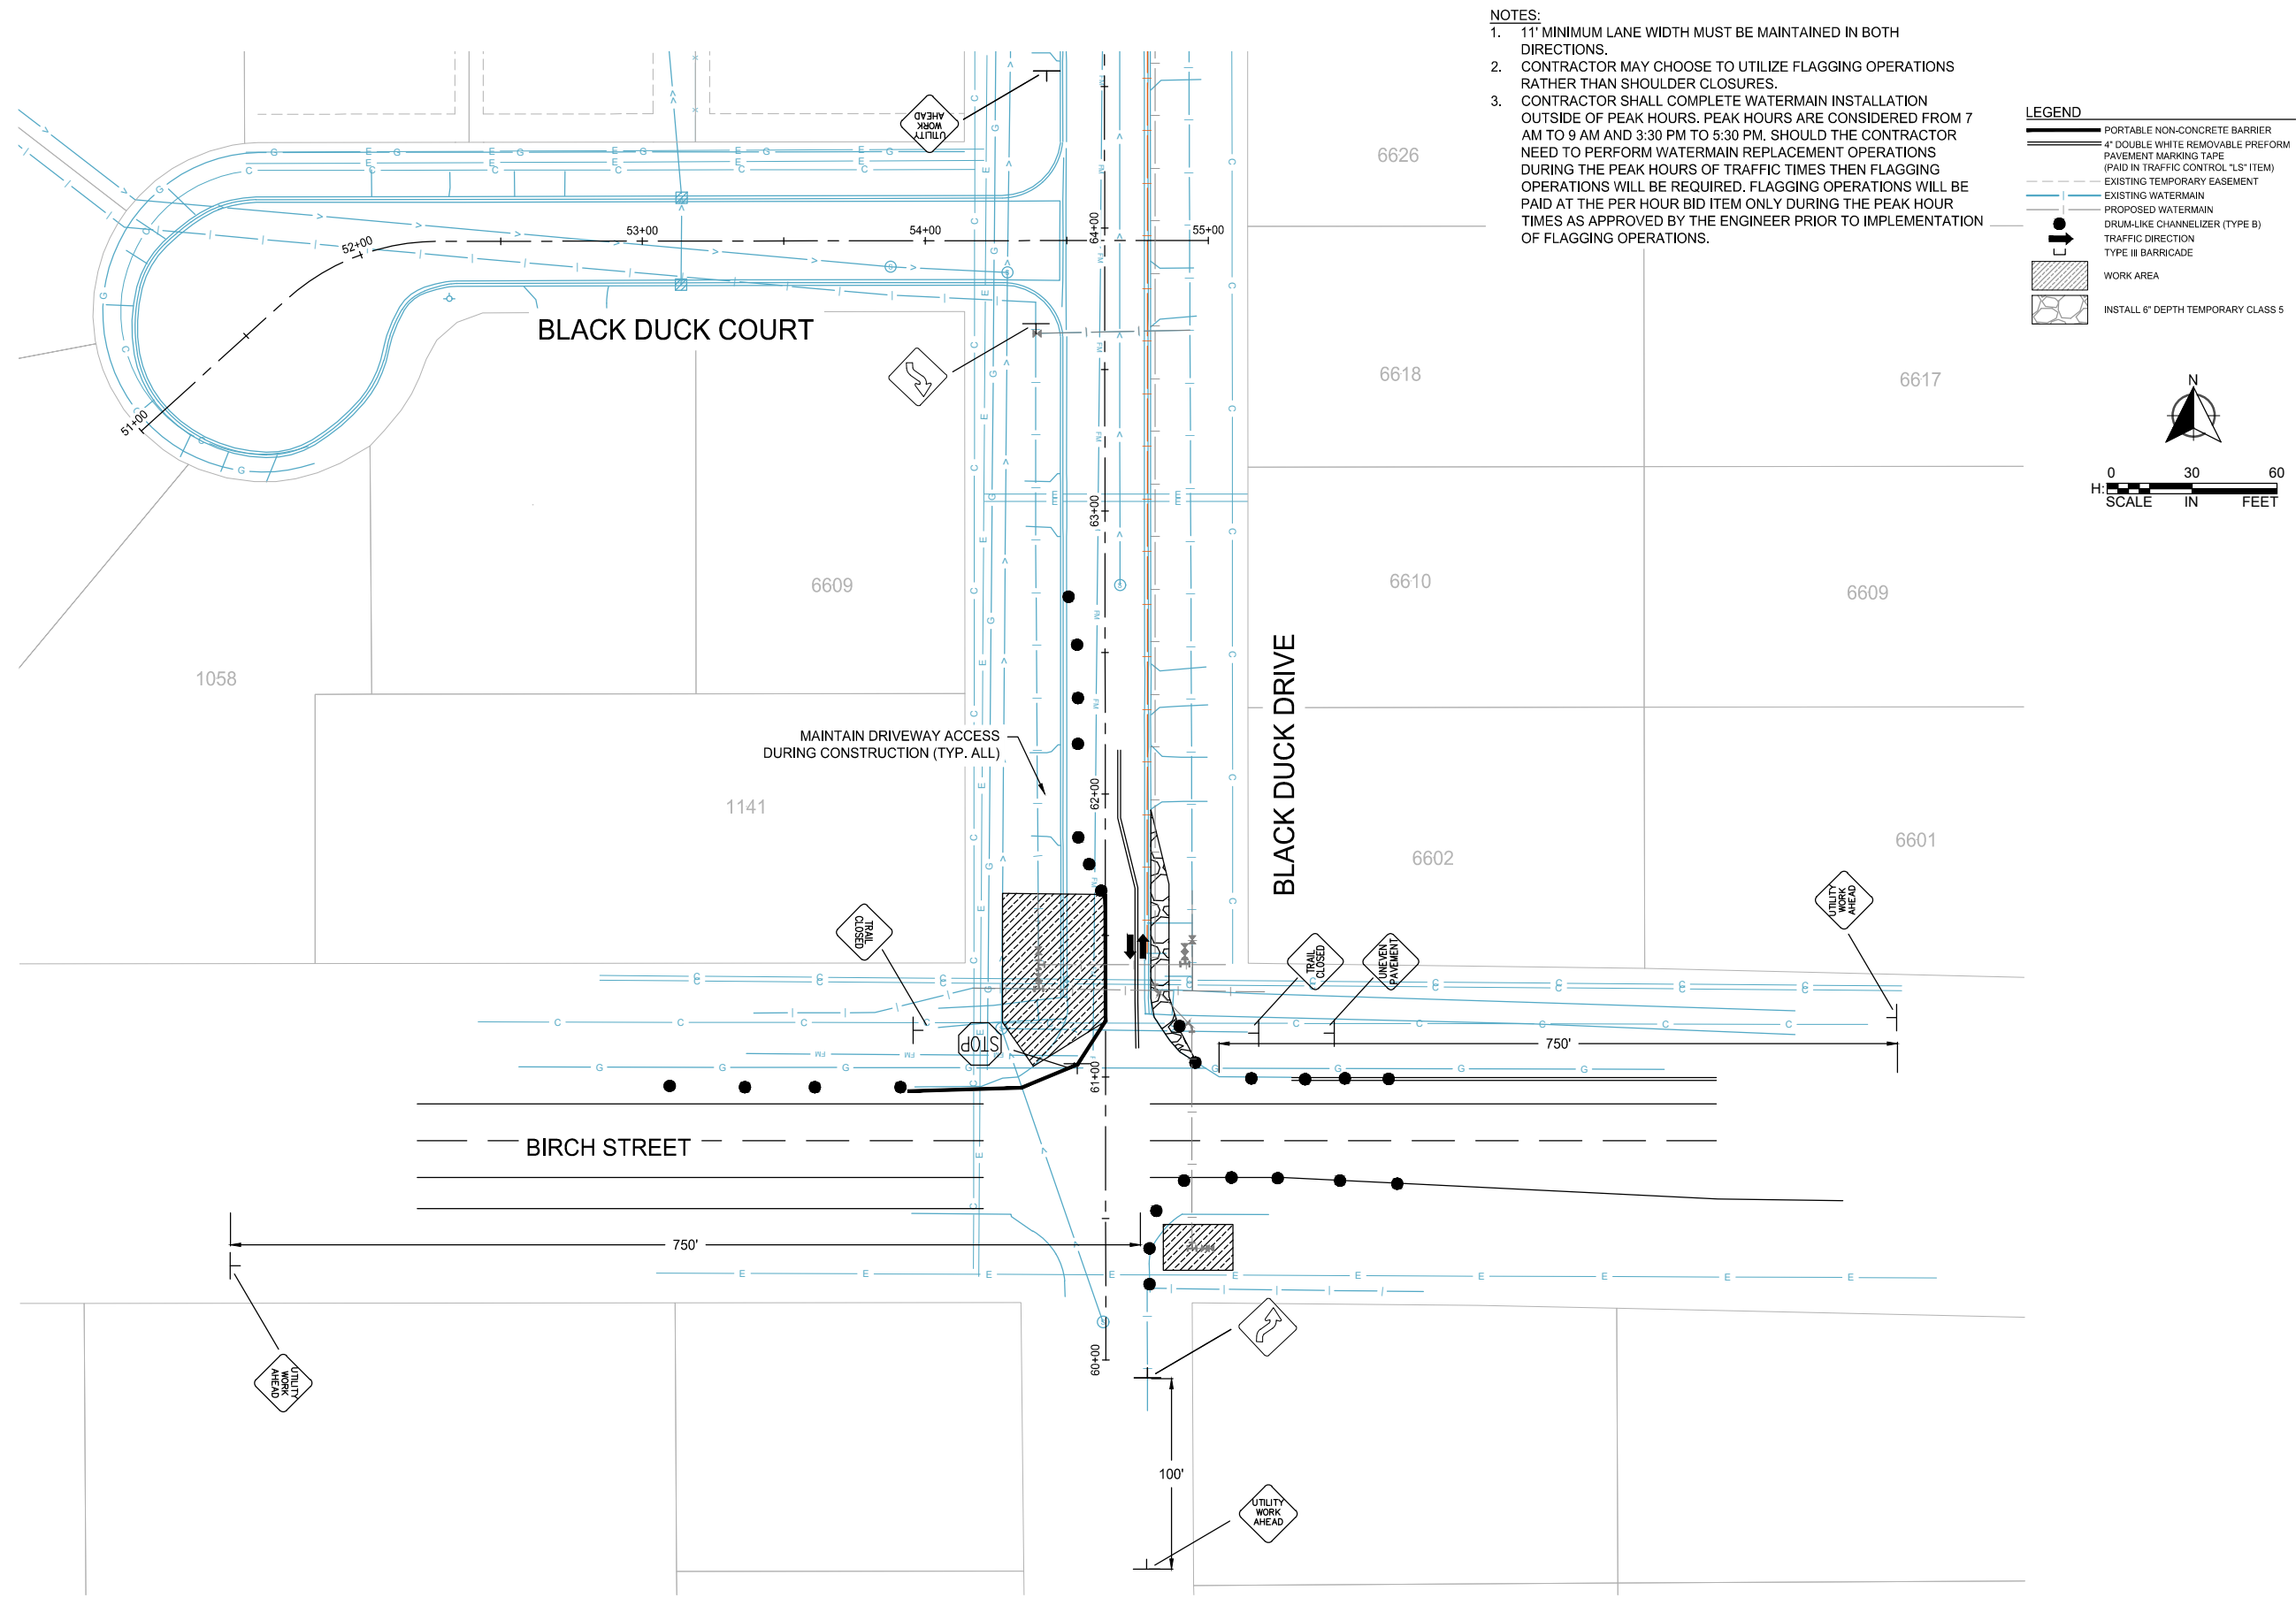


TRAFFIC CONTROL NARRATIVE:
STAGE 1 PHASE 2 CONSTRUCTION
 - PERFORM ALL WATERMAIN WORK IN THE NORTHWEST QUADRANT AND OPEN CUT THE WEST SIDE OF BLACK DUCK DRIVE TO INSTALL WATERMAIN.

TRAFFIC
 - INSTALL TEMPORARY GRAVEL ALONG THE EAST SIDE OF BLACK DUCK DRIVE TO ALLOW FOR MINIMUM 11' WIDE TRAFFIC IN TWO DIRECTIONS.

K:\023839-000\CadPlan\023839-000-C-WATER-PLAN.dwg 1/12/2024 4:13:48 PM

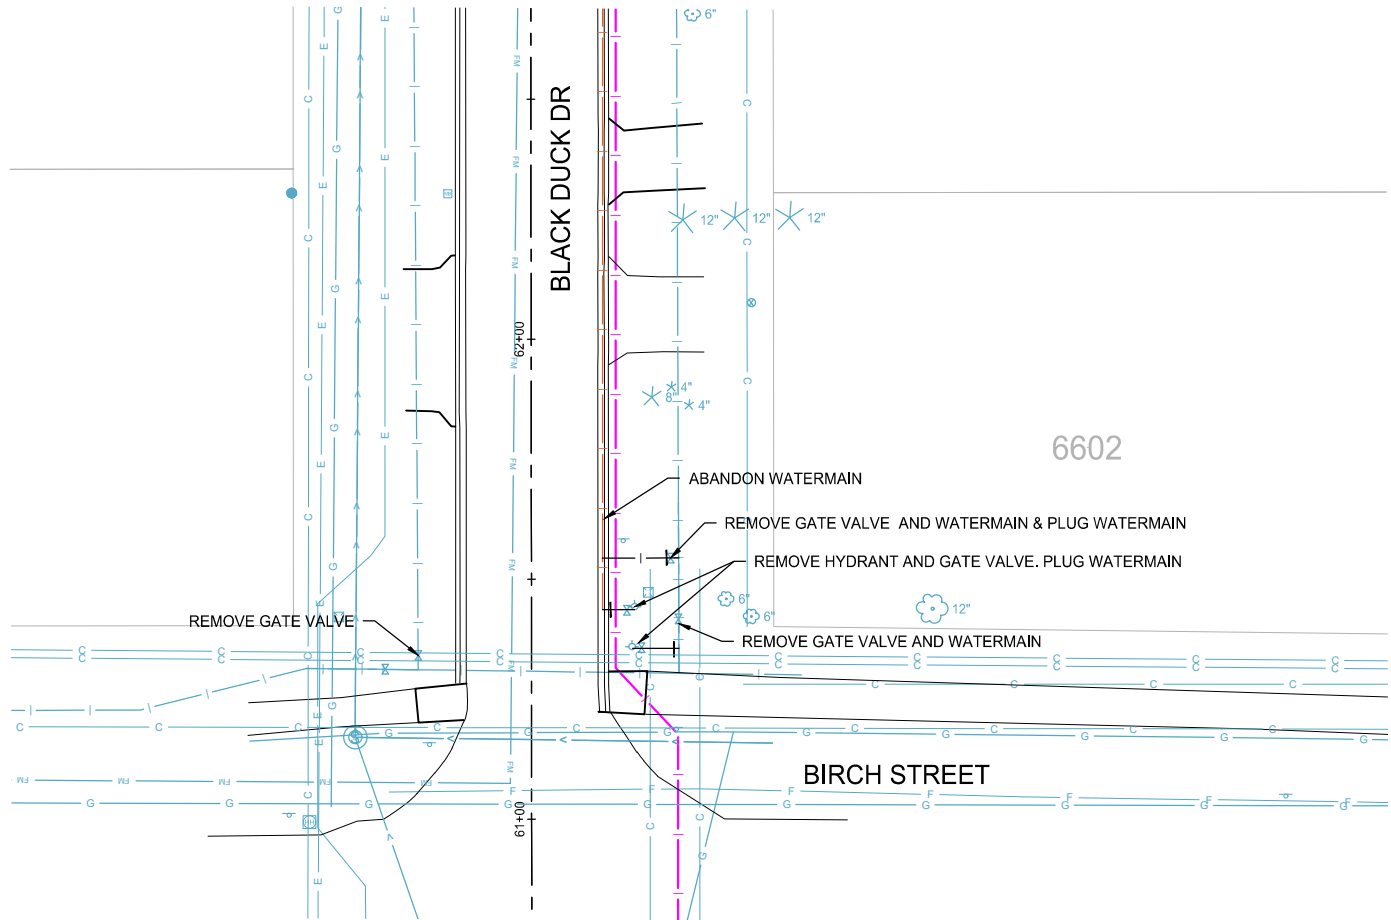




EXISTING CONDITIONS AND REMOVALS

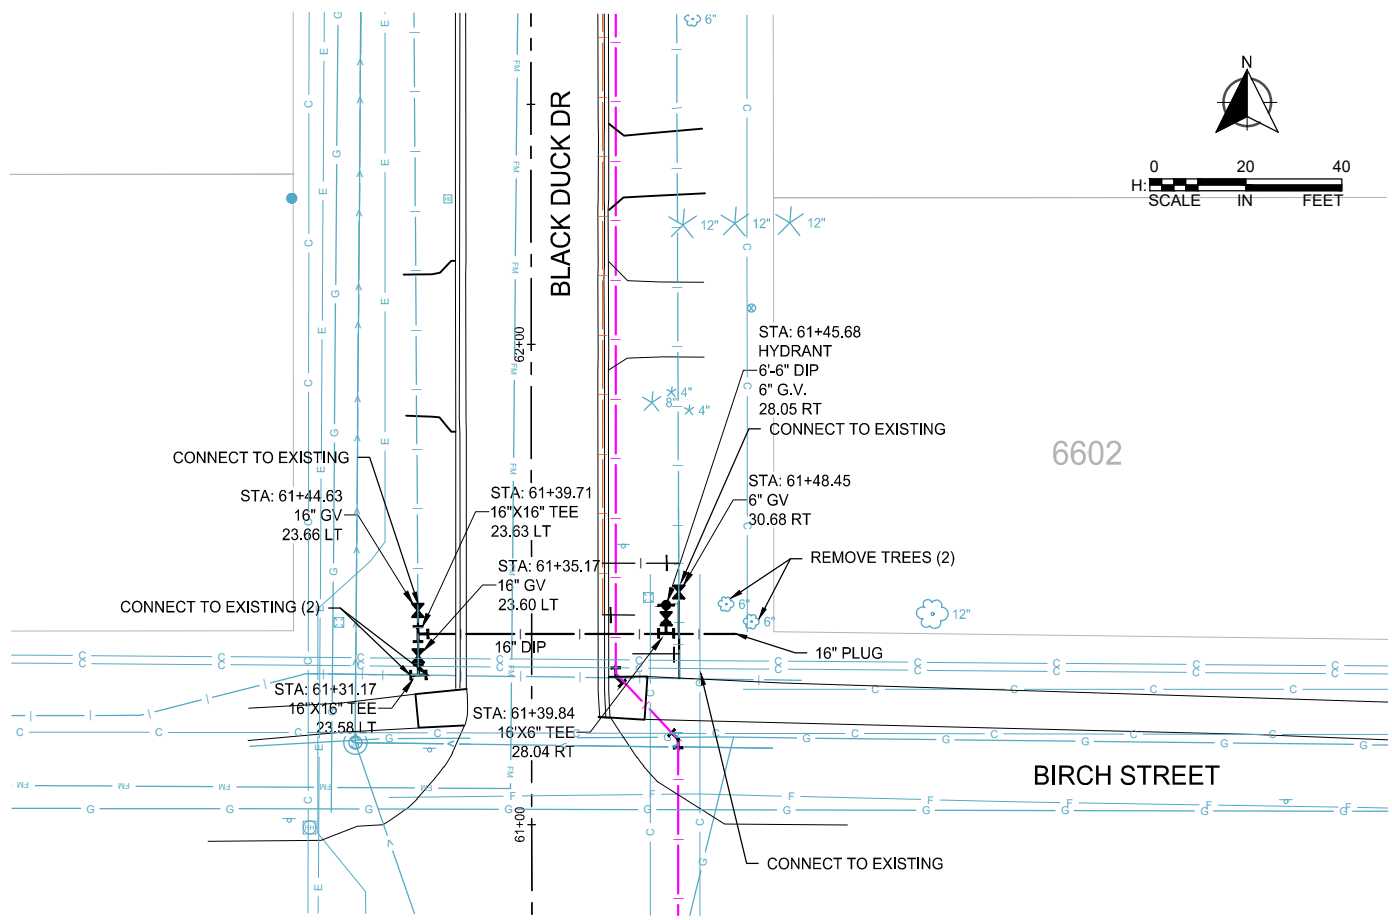

PROPOSED WATERMAIN CROSSING AT BIRCH STREET

- LEGEND**
- EXISTING POTABLE WATERMAIN
 - PROPOSED POTABLE WATERMAIN
 - EXISTING RAW WATERMAIN TO BE ABANDONED BETWEEN BIRCH ST AND CAPTAINS PL
 - PROPOSED RAW WATERMAIN

PROPOSED WATERMAIN LOWERING AT BIRCH STREET

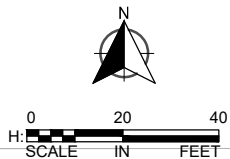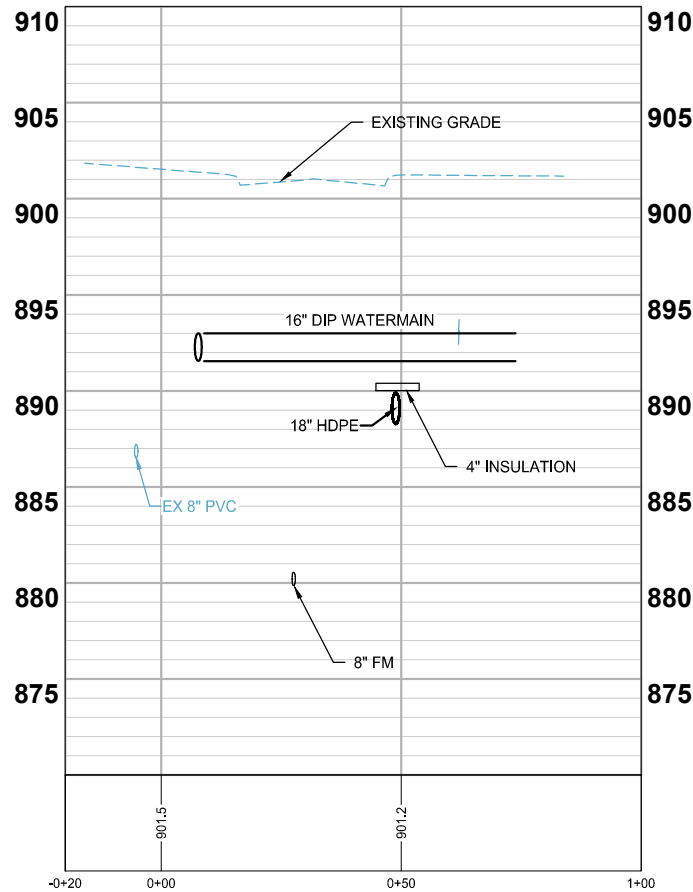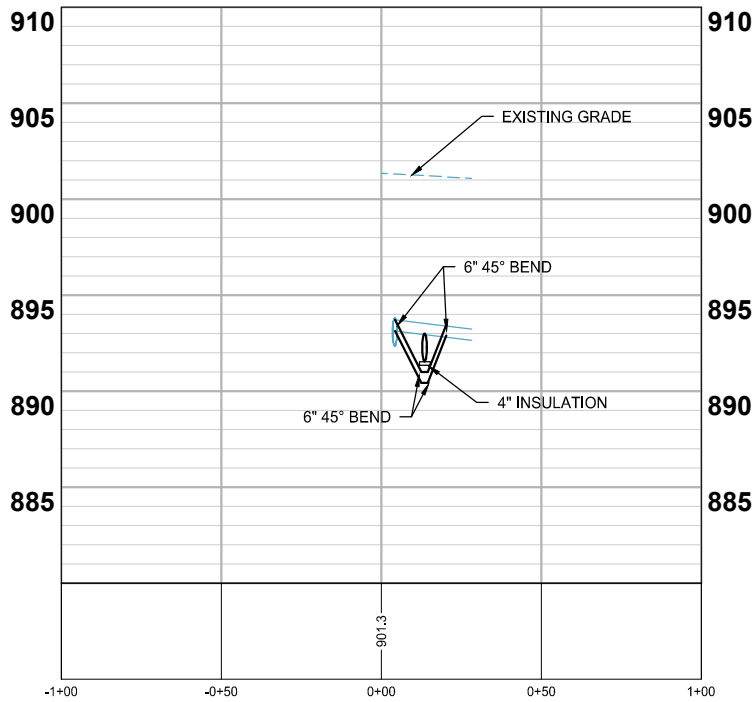


REVISIONS	
NO.	DESCRIPTION

I HEREBY CERTIFY THAT THIS PLAN, SPECIFICATION, OR REPORT WAS PREPARED BY ME OR UNDER MY DIRECT SUPERVISION AND THAT I AM A DULY LICENSED PROFESSIONAL ENGINEER UNDER THE LAWS OF THE STATE OF MINNESOTA.

Diane Hanke
DIANE L. HANKE
DATE: 1/12/2024 LIC. NO. 43338


WATERMAIN
CONSTRUCTION
PLAN

2024 STREET REHABILITATION
AND TRUNK WATER PROJECT
LINO LAKES, MINNESOTA

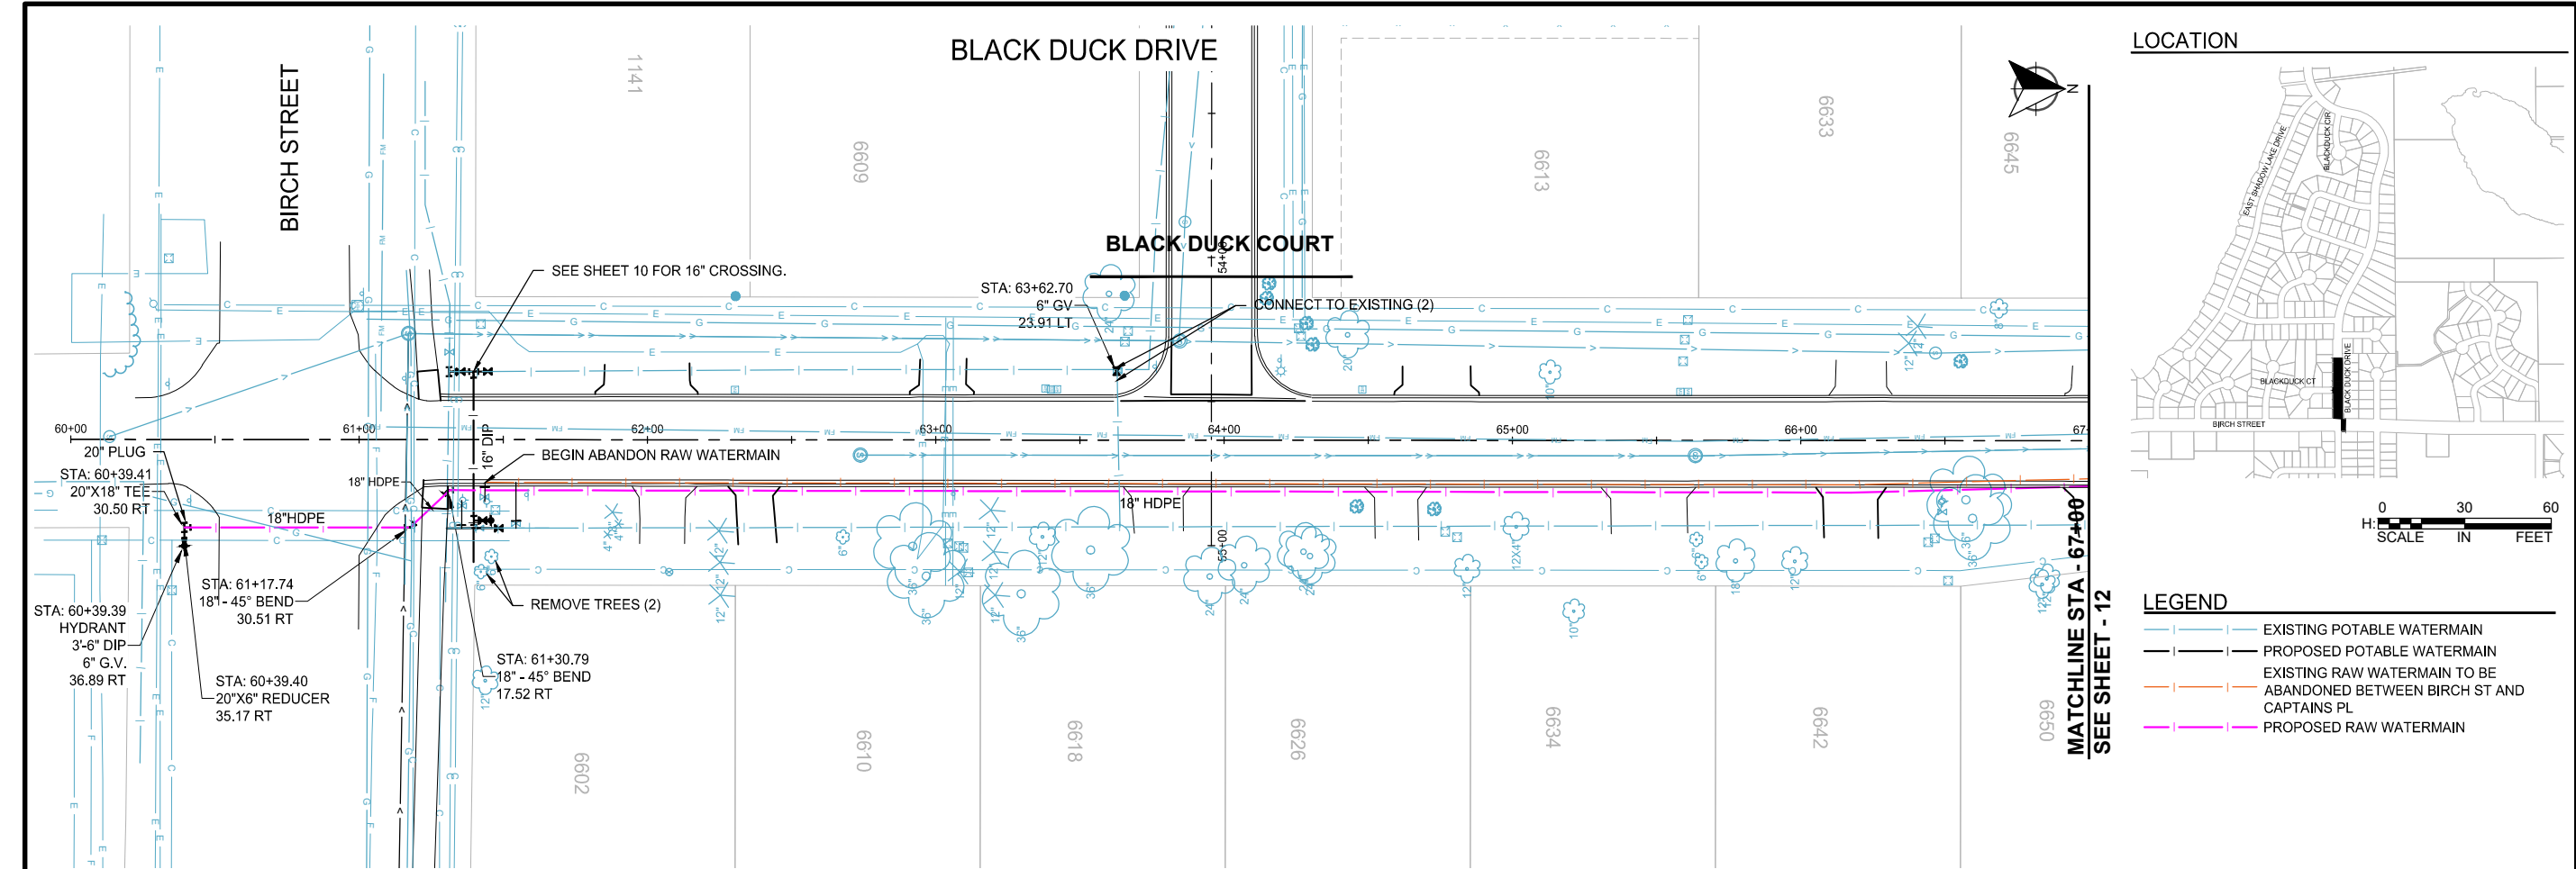

LEGEND	
	EXISTING POTABLE WATERMAIN
	PROPOSED POTABLE WATERMAIN
	EXISTING RAW WATERMAIN TO BE ABANDONED BETWEEN BIRCH ST AND CAPTAINS PL
	PROPOSED RAW WATERMAIN

- NOTES:
- CONTRACTOR SHALL POTHOLE LOCATIONS OF ALL SERVICES AND UTILITIES PRIOR TO DRILLING (INCIDENTAL).
 - CONTRACTOR SHALL VIDEO REQUESTED SANITARY SERVICES AFTER WATERMAIN DRILLING INSTALLATION.
 - PROFILE DOES NOT SHOW ALL UTILITIES. CONTRACTOR TO VERIFY UTILITIES PRIOR TO DRILLING OPERATION.
 - WATERMAIN SHUTOFF SHALL BE COORDINATED WITH PUBLIC WORKS. SHUTOFFS ARE NOT PERMITTED TO OCCUR ON FRIDAYS.

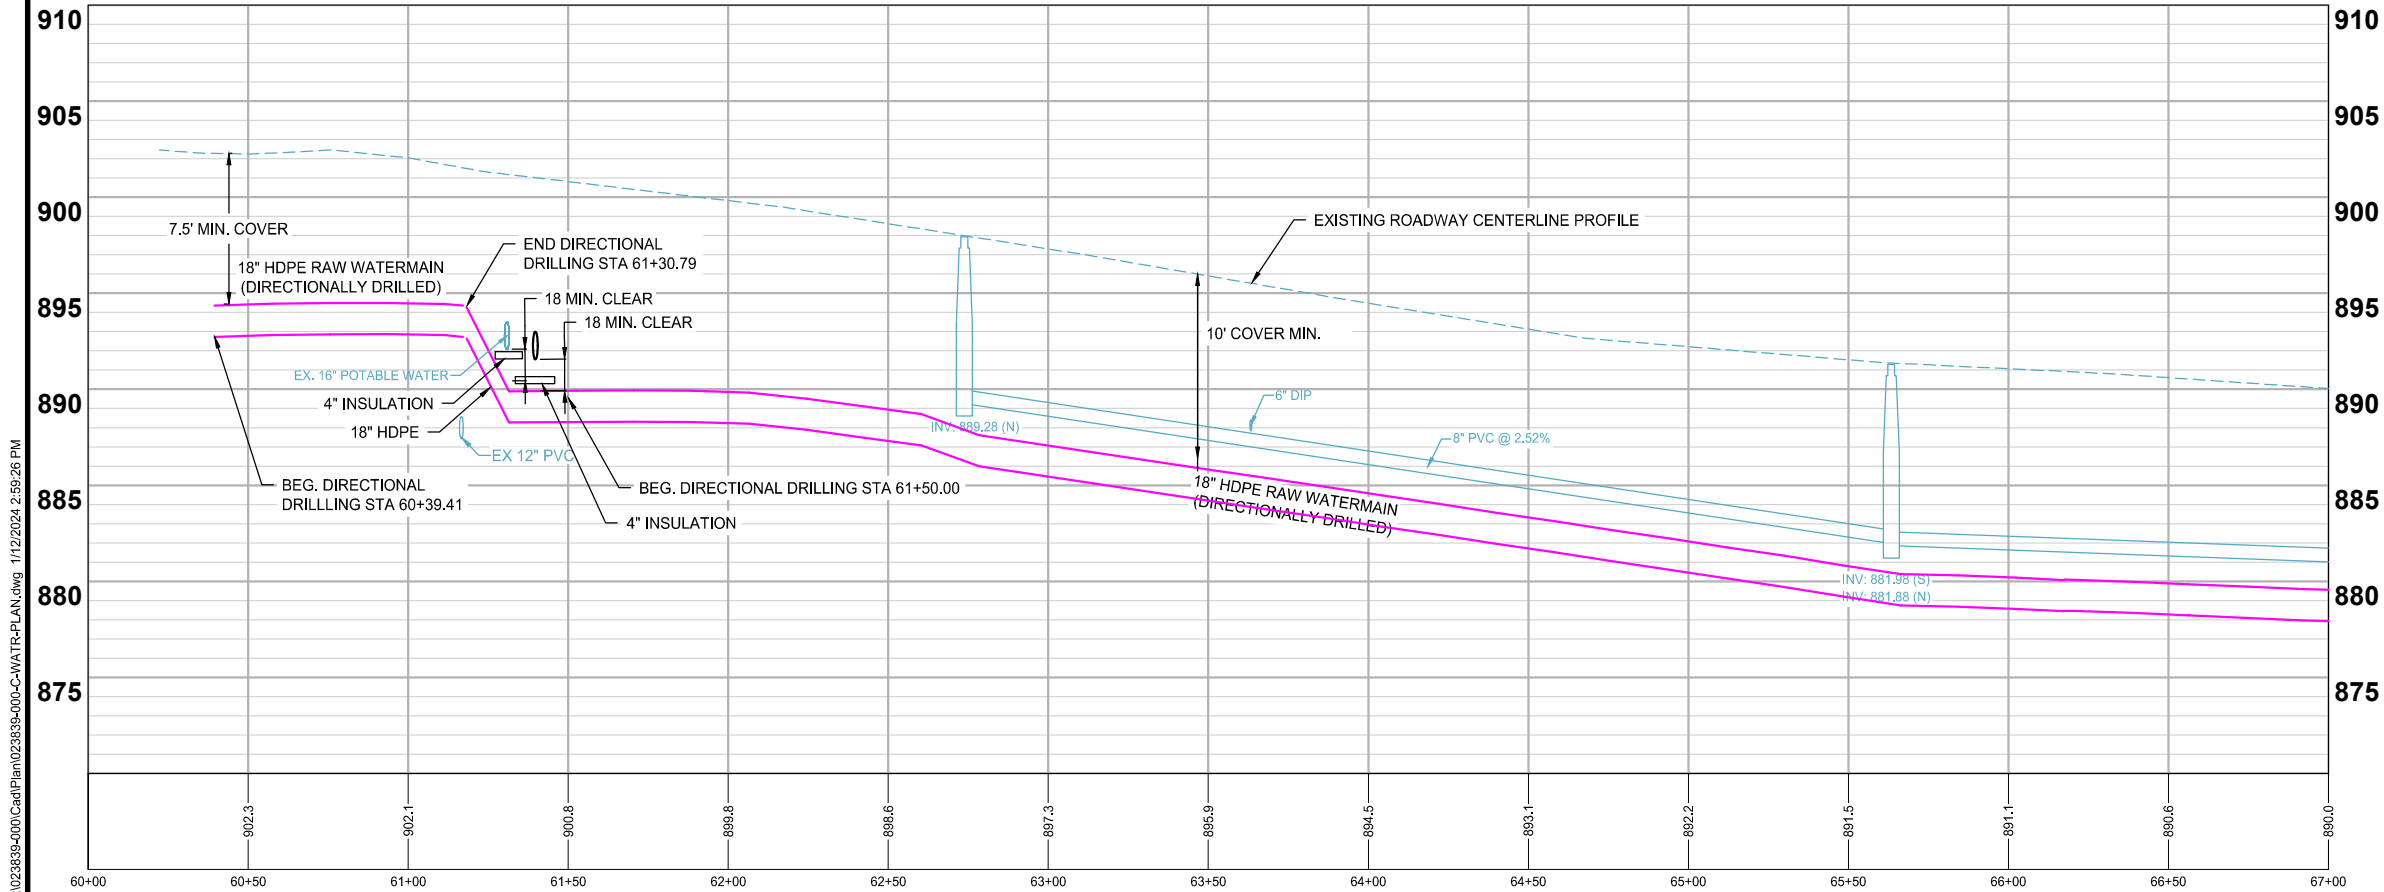



SCALE: AS SHOWN


DESIGN BY: VCK

PLAN BY: THC

CHECK BY: DLH

REVISIONS	
NO.	DESCRIPTION

I HEREBY CERTIFY THAT THIS PLAN, SPECIFICATION, OR REPORT WAS PREPARED BY ME OR UNDER MY DIRECT SUPERVISION AND THAT I AM A DULY LICENSED PROFESSIONAL ENGINEER UNDER THE LAWS OF THE STATE OF MINNESOTA.

 

DIANE L. HANKEE

DATE: 1/12/2024

LIC. NO.: 43338


WATERMAIN CONSTRUCTION PLAN

2024 STREET REHABILITATION
AND TRUNK WATER PROJECT
LINO LAKES, MINNESOTA


WSB PROJECT NO.
023839-000

SHEET

11 OF 31

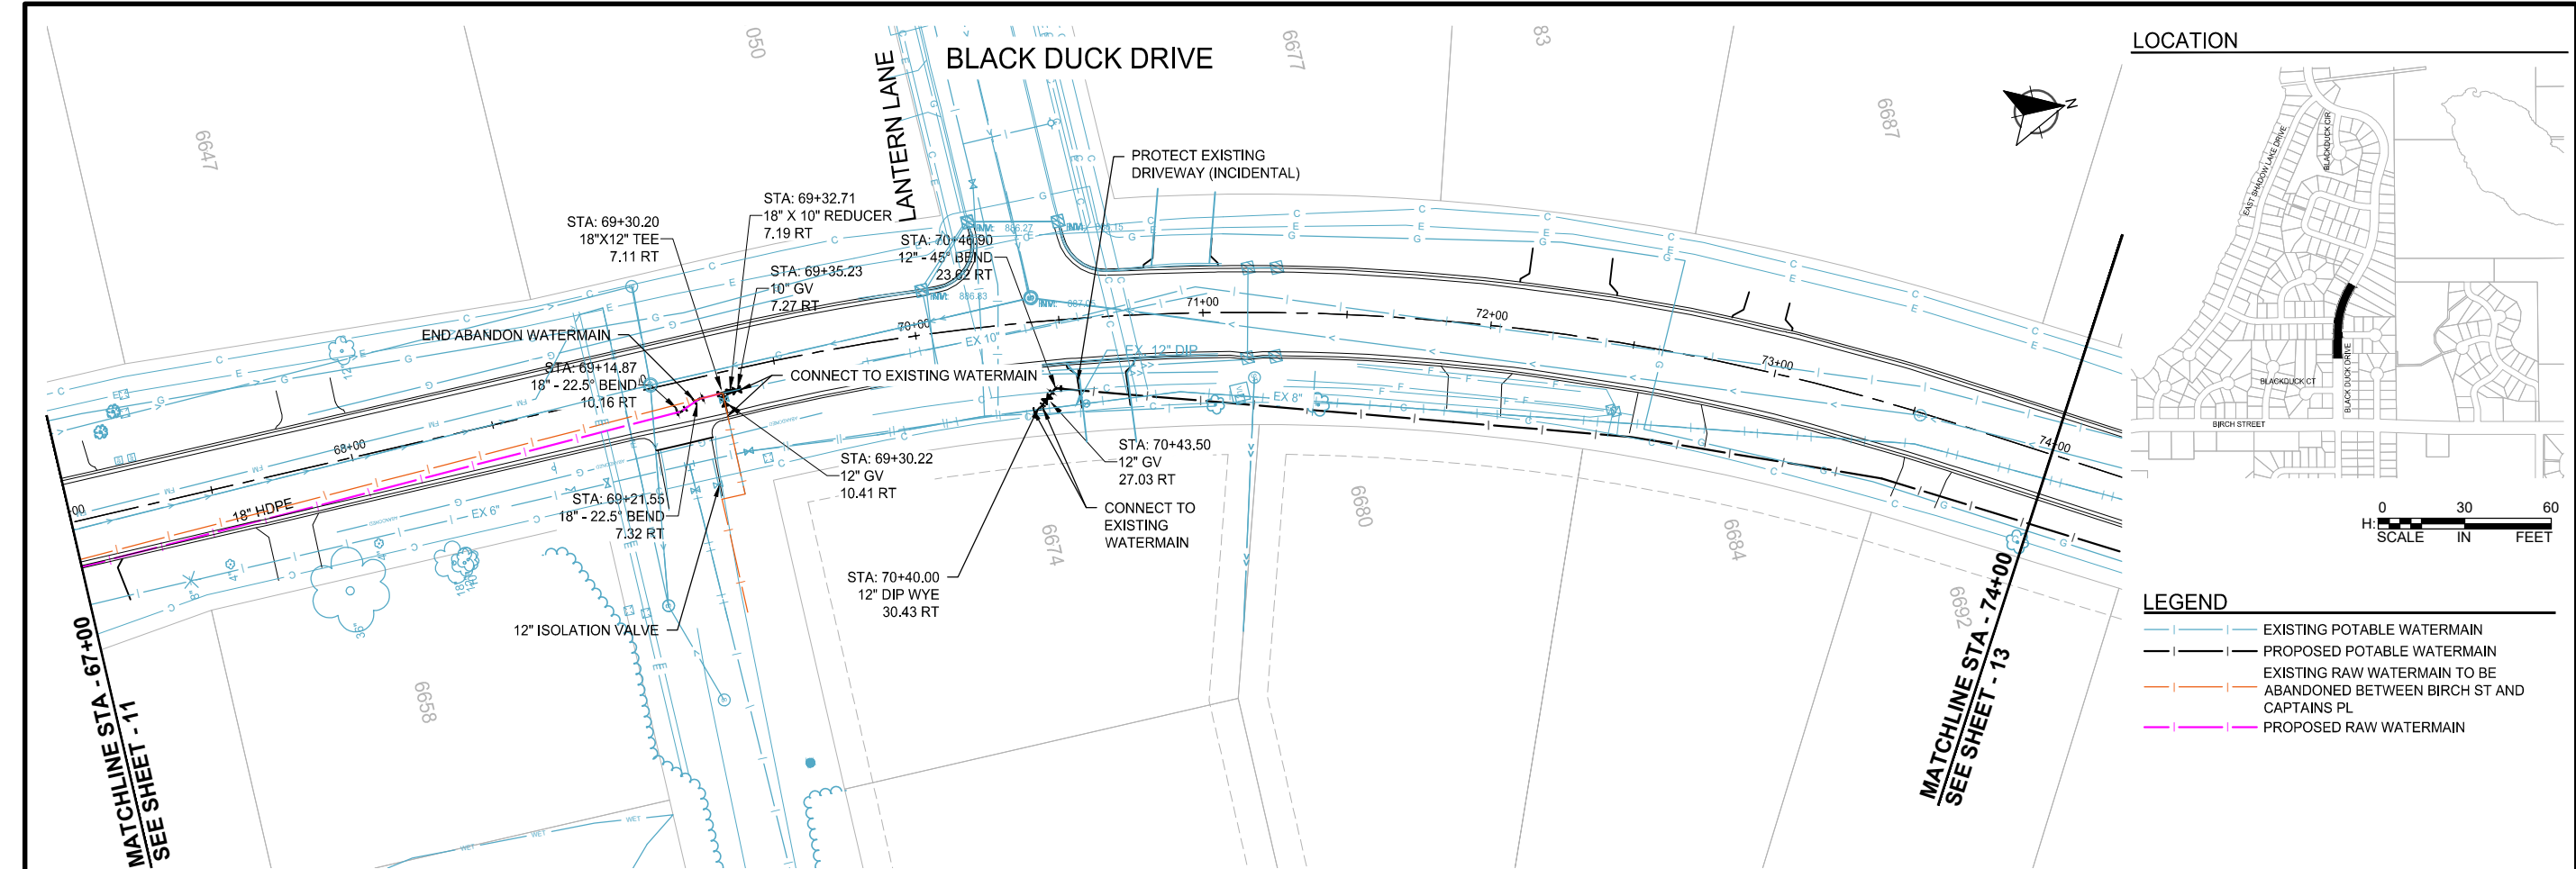

LEGEND	
	EXISTING POTABLE WATERMAIN
	PROPOSED POTABLE WATERMAIN
	EXISTING RAW WATERMAIN TO BE ABANDONED BETWEEN BIRCH ST AND CAPTAINS PL
	PROPOSED RAW WATERMAIN

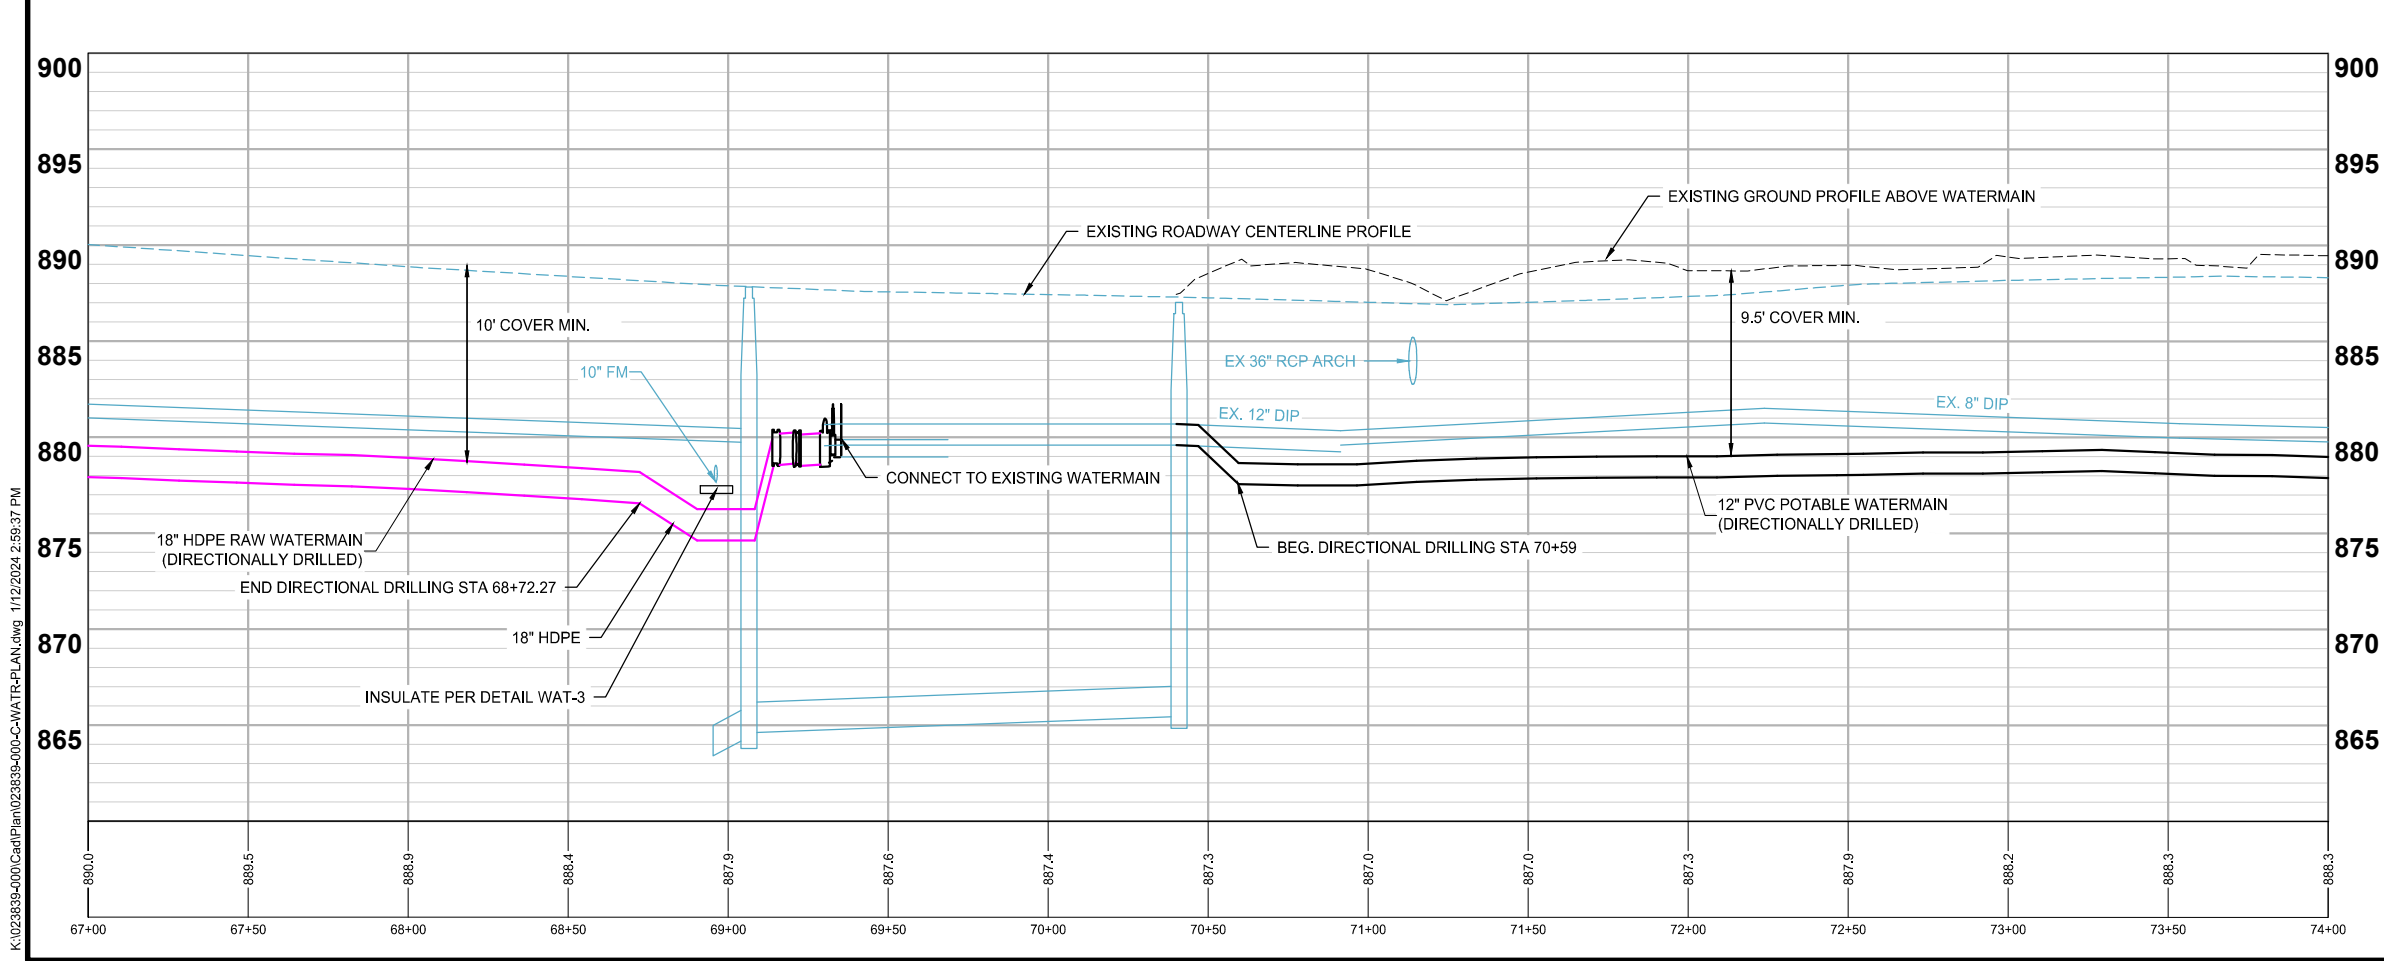

- NOTES:
1. CONTRACTOR SHALL POTHOLE LOCATIONS OF ALL SERVICES AND UTILITIES PRIOR TO DRILLING (INCIDENTAL). CONTRACTOR SHALL VIDEO ALL SANITARY SERVICES AFTER WATERMAIN DRILLING INSTALLATION.
 2. PROFILE DOES NOT SHOW ALL UTILITIES. CONTRACTOR TO VERIFY UTILITIES PRIOR TO DRILLING OPERATION.
 3. WATERMAIN SHUTOFF SHALL BE COORDINATED WITH PUBLIC WORKS. SHUTOFFS ARE NOT PERMITTED TO OCCUR ON FRIDAYS.

SCALE: AS SHOWN
PLAN BY: THC

DESIGN BY: VCK
CHECK BY: DLH

NO.	DATE	DESCRIPTION

I HEREBY CERTIFY THAT THIS PLAN, SPECIFICATION, OR REPORT WAS PREPARED BY ME OR UNDER MY DIRECT SUPERVISION AND THAT I AM A DULY LICENSED PROFESSIONAL ENGINEER UNDER THE LAWS OF THE STATE OF MINNESOTA.

DIANE L. HANKEE


DATE: 1/12/2024
LIC. NO.: 43338

WATERMAIN
CONSTRUCTION
PLAN

2024 STREET REHABILITATION
AND TRUNK WATER PROJECT
LINO LAKES, MINNESOTA

WSB PROJECT NO.
023839-000

SHEET

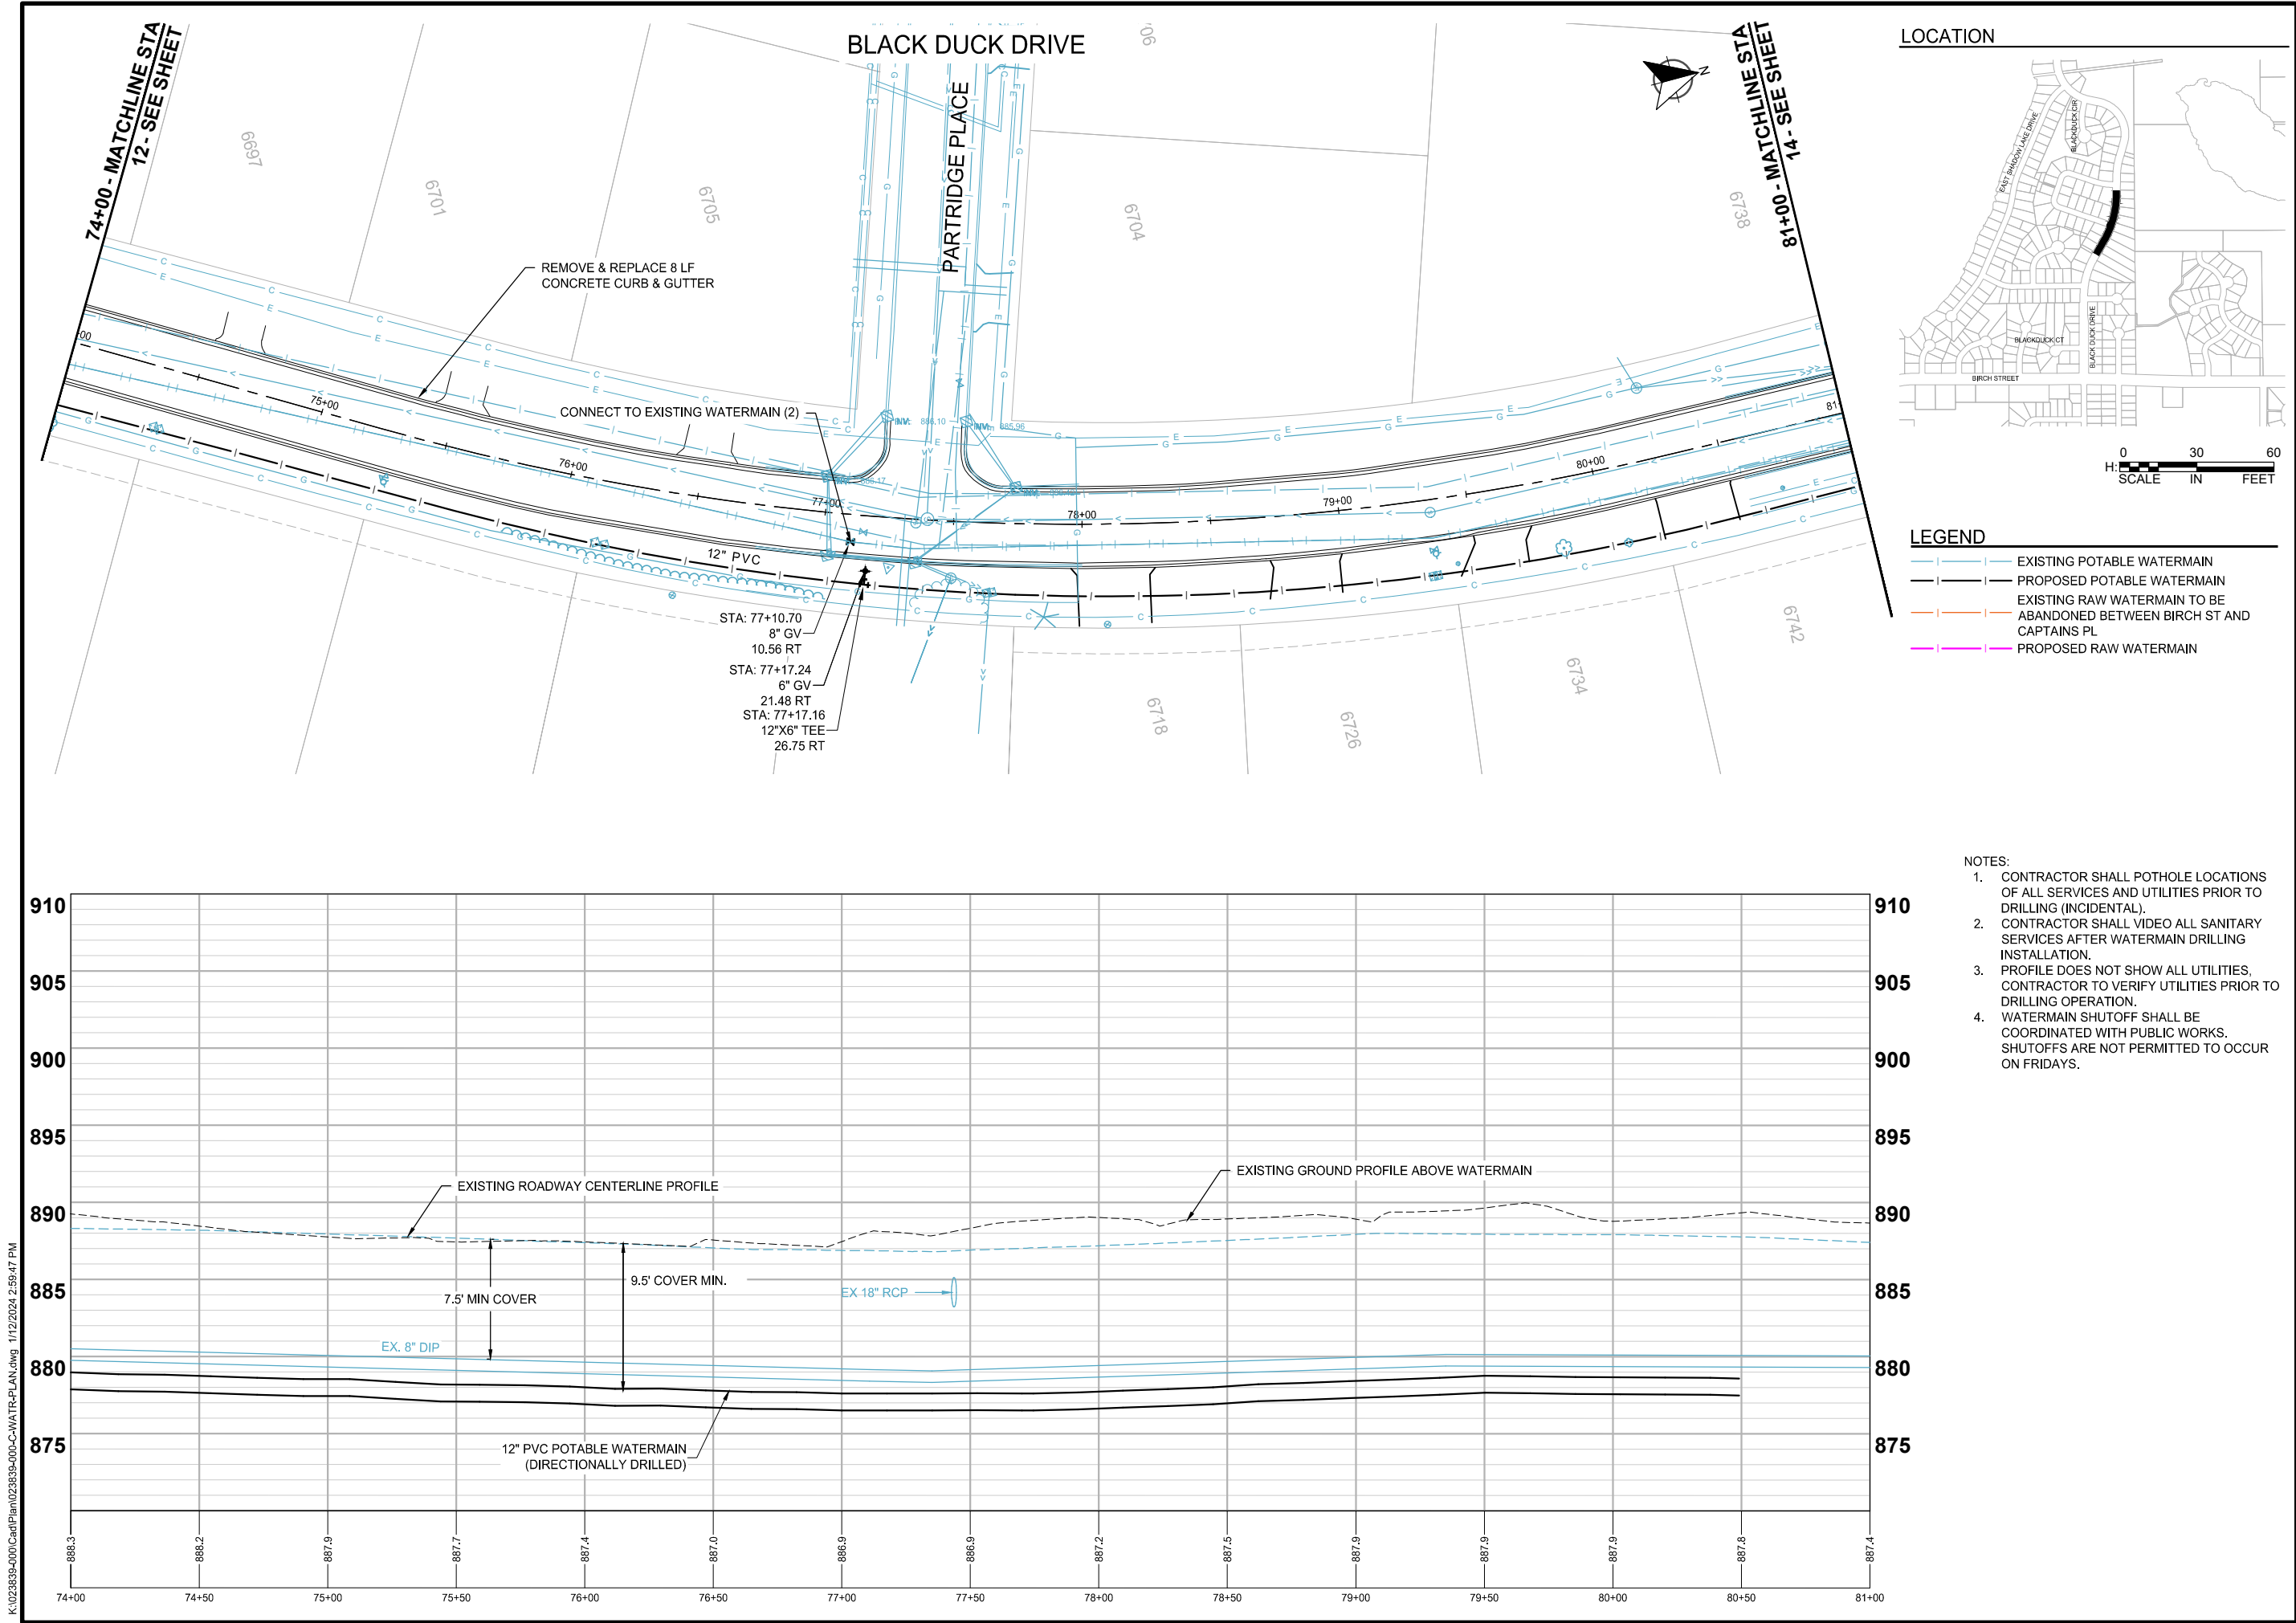

LEGEND	
	EXISTING POTABLE WATERMAIN
	PROPOSED POTABLE WATERMAIN
	EXISTING RAW WATERMAIN TO BE ABANDONED BETWEEN BIRCH ST AND CAPTAINS PL
	PROPOSED RAW WATERMAIN

- NOTES:
1. CONTRACTOR SHALL POTHOLE LOCATIONS OF ALL SERVICES AND UTILITIES PRIOR TO DRILLING (INCIDENTAL).
 2. CONTRACTOR SHALL VIDEO ALL SANITARY SERVICES AFTER WATERMAIN DRILLING INSTALLATION.
 3. PROFILE DOES NOT SHOW ALL UTILITIES. CONTRACTOR TO VERIFY UTILITIES PRIOR TO DRILLING OPERATION.
 4. WATERMAIN SHUTOFF SHALL BE COORDINATED WITH PUBLIC WORKS. SHUTOFFS ARE NOT PERMITTED TO OCCUR ON FRIDAYS.




SCALE:
AS SHOWN
PLAN BY:
THC

DESIGN BY:
VCK
CHECK BY:
DLH

REVISIONS	
NO.	DATE

I HEREBY CERTIFY THAT THIS PLAN, SPECIFICATION, OR REPORT WAS PREPARED BY ME OR UNDER MY DIRECT SUPERVISION AND THAT I AM A DULY LICENSED PROFESSIONAL ENGINEER UNDER THE LAWS OF THE STATE OF MINNESOTA.

 

DIANE L. HANKEE

DATE: 1/12/2024

LIC. NO.: 43338

WATERMAIN
CONSTRUCTION
PLAN


2024 STREET REHABILITATION
AND TRUNK WATER PROJECT
LINO LAKES, MINNESOTA

WSB PROJECT NO.
023839-000

SHEET


13 OF 31

K:\023839-000\Civil\Plan\023839-000-C-WATER-PLAN.dwg 1/12/2024 2:59:57 PM

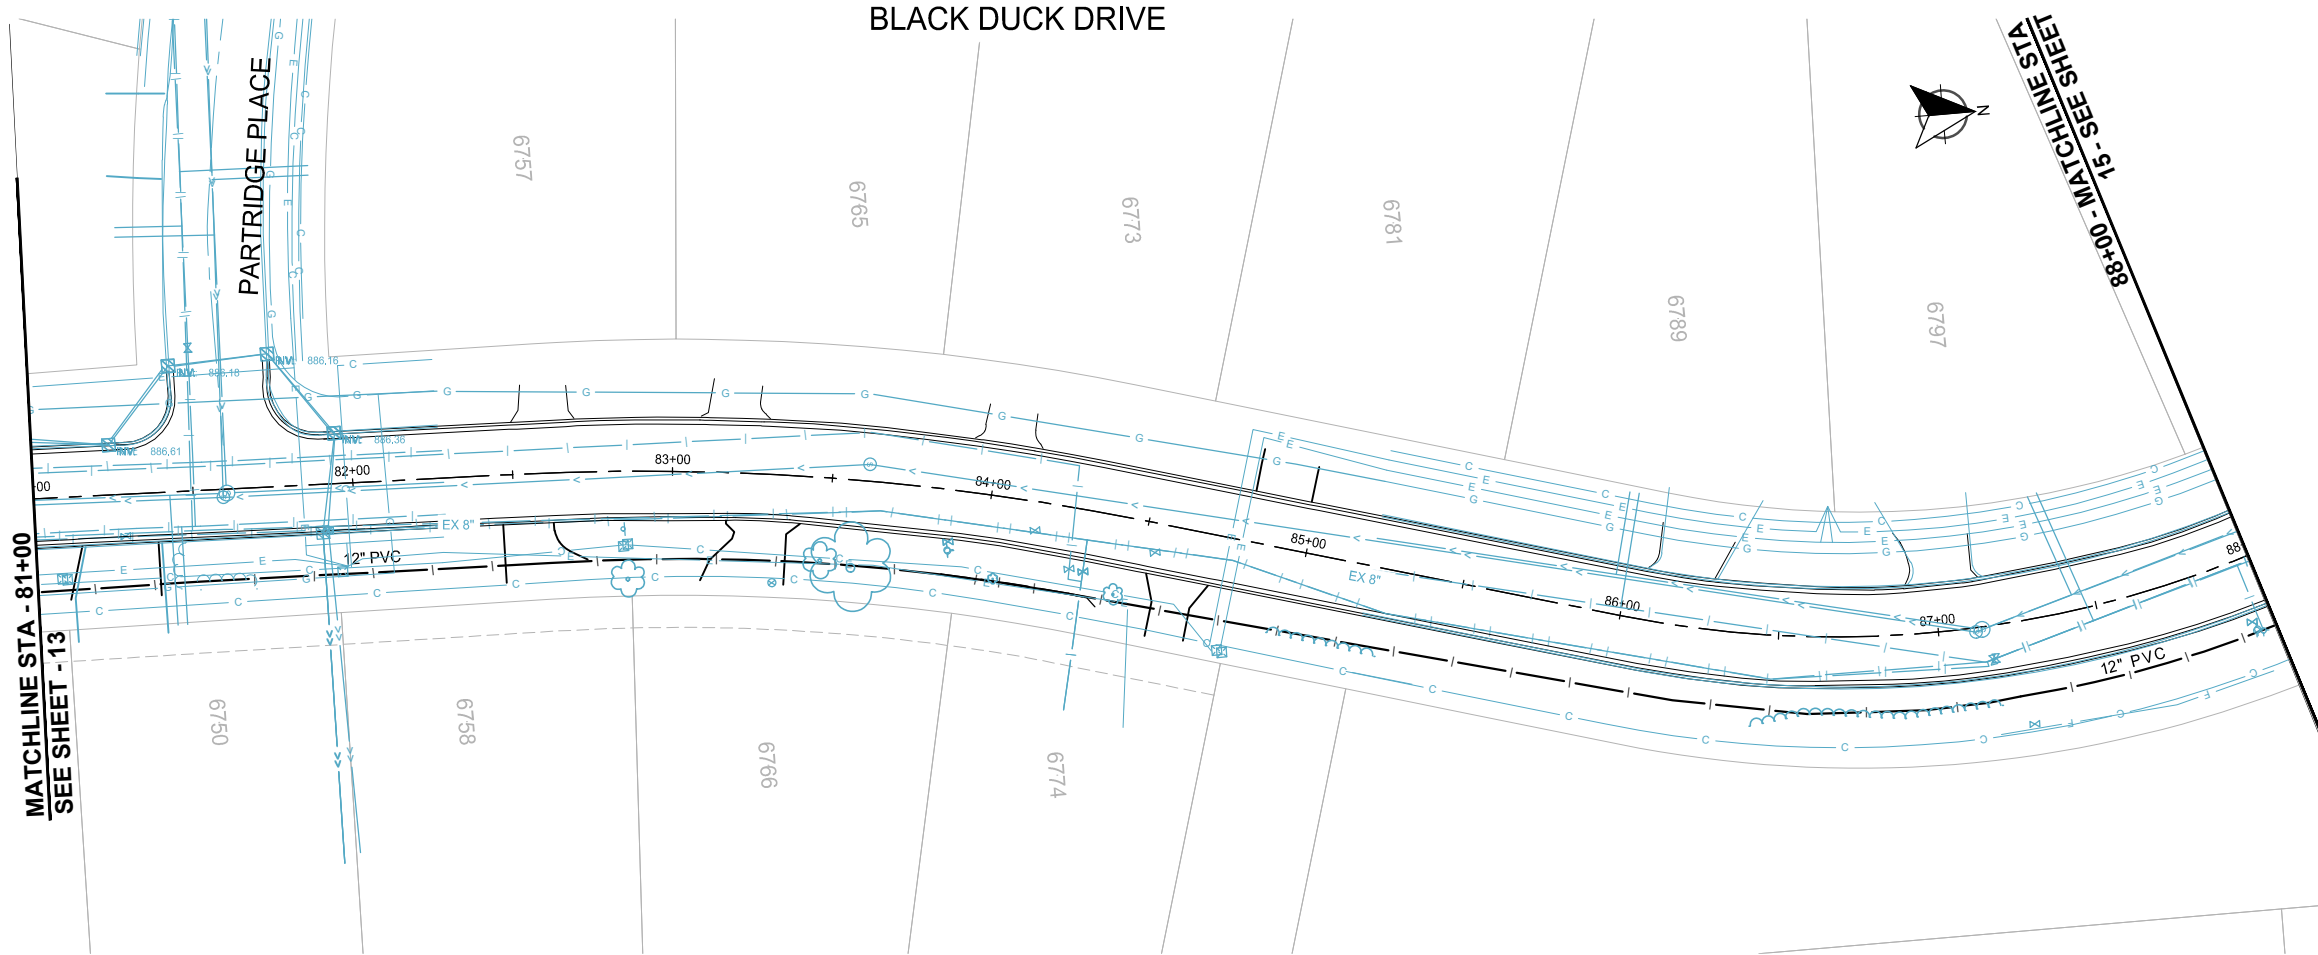

LEGEND	
	EXISTING POTABLE WATERMAIN
	PROPOSED POTABLE WATERMAIN
	EXISTING RAW WATERMAIN TO BE ABANDONED BETWEEN BIRCH ST AND CAPTAINS PL
	PROPOSED RAW WATERMAIN

- NOTES:
1. CONTRACTOR SHALL POTHOLE LOCATIONS OF ALL SERVICES AND UTILITIES PRIOR TO DRILLING (INCIDENTAL). CONTRACTOR SHALL VIDEO ALL SANITARY SERVICES AFTER WATERMAIN DRILLING INSTALLATION.
 2. PROFILE DOES NOT SHOW ALL UTILITIES. CONTRACTOR TO VERIFY UTILITIES PRIOR TO DRILLING OPERATION.
 3. WATERMAIN SHUTOFF SHALL BE COORDINATED WITH PUBLIC WORKS. SHUTOFFS ARE NOT PERMITTED TO OCCUR ON FRIDAYS.

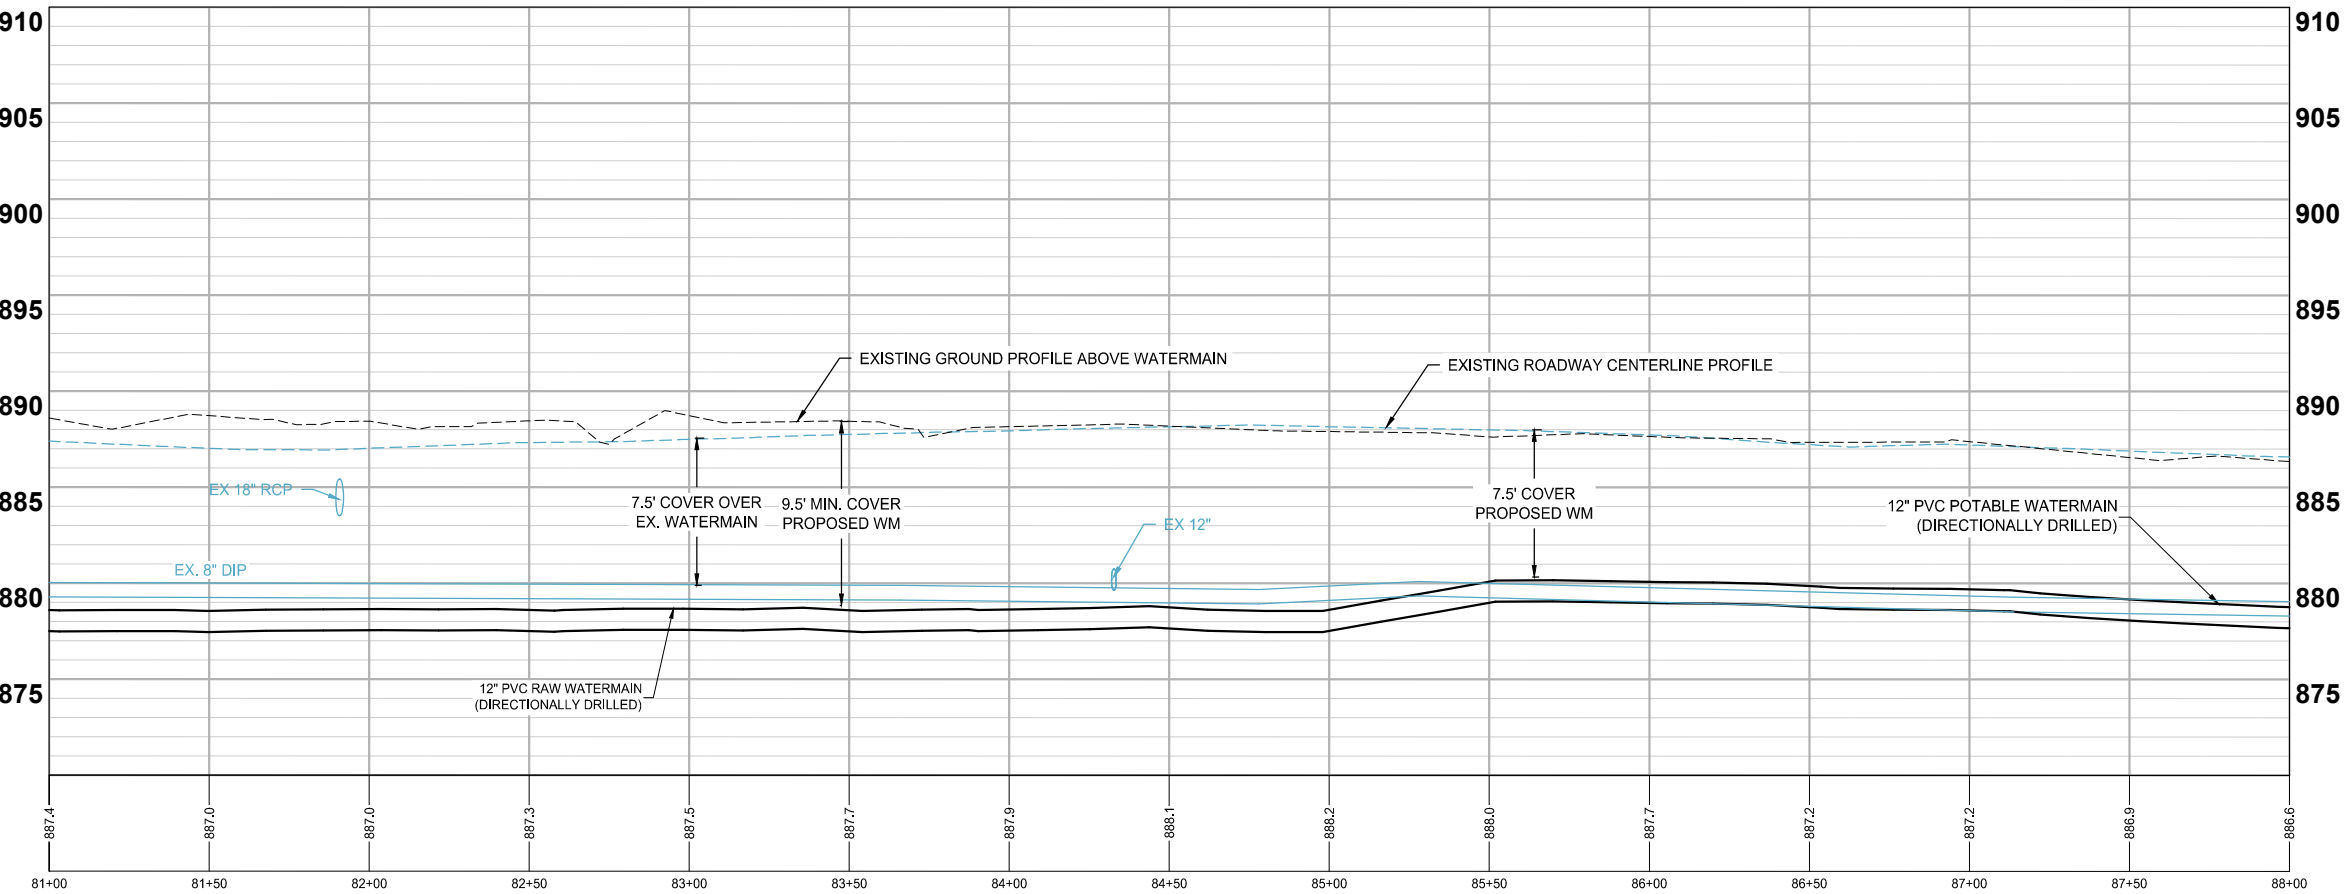

SCALE: AS SHOWN
PLAN BY: THC

DESIGN BY: VCK
CHECK BY: DLH

REVISIONS	
NO.	DATE

I HEREBY CERTIFY THAT THIS PLAN, SPECIFICATION, OR REPORT WAS PREPARED BY ME OR UNDER MY DIRECT SUPERVISION AND THAT I AM A DULY LICENSED PROFESSIONAL ENGINEER UNDER THE LAWS OF THE STATE OF MINNESOTA.

DIANE L. HANKEE

DATE: 1/12/2024
LIC. NO.: 43338

WATERMAIN
CONSTRUCTION
PLAN

2024 STREET REHABILITATION
AND TRUNK WATER PROJECT
LINO LAKES, MINNESOTA

LOCATION



REVISIONS

I HEREBY CERTIFY THAT THIS PLAN, SPECIFICATION, OR REPORT WAS PREPARED BY ME OR UNDER MY DIRECT SUPERVISION AND THAT I AM A DULY LICENSED PROFESSIONAL ENGINEER UNDER THE LAWS OF THE STATE OF MINNESOTA.

DATE: 1/12/2024 LIC. NO: 43338

 EXISTING POTABLE WATERMAIN
 PROPOSED POTABLE WATERMAIN
 EXISTING RAW WATERMAIN TO BE
 ABANDONED BETWEEN BIRCH ST AND
 CAPTAINS PL
 PROPOSED RAW WATERMAIN

MATCHLINE STA - 88+00
SEE SHEET - 14

NOTES:


1. CONTRACTOR SHALL POTHOLE LOCATIONS OF ALL SERVICES AND UTILITIES PRIOR TO DRILLING (INCIDENTAL).
2. CONTRACTOR SHALL VIDEO ALL SANITARY SERVICES AFTER WATERMAIN DRILLING INSTALLATION.
3. PROFILE DOES NOT SHOW ALL UTILITIES, CONTRACTOR TO VERIFY UTILITIES PRIOR TO DRILLING OPERATION.
4. WATERMAIN SHUTOFF SHALL BE COORDINATED WITH PUBLIC WORKS. SHUTOFFS ARE NOT PERMITTED TO OCCUR ON FRIDAYS.

2024 STREET REHABILITATION
AND TRUNK WATER PROJECT


LINO LAKES, MINNESOTA

SHEET


15 OF 31

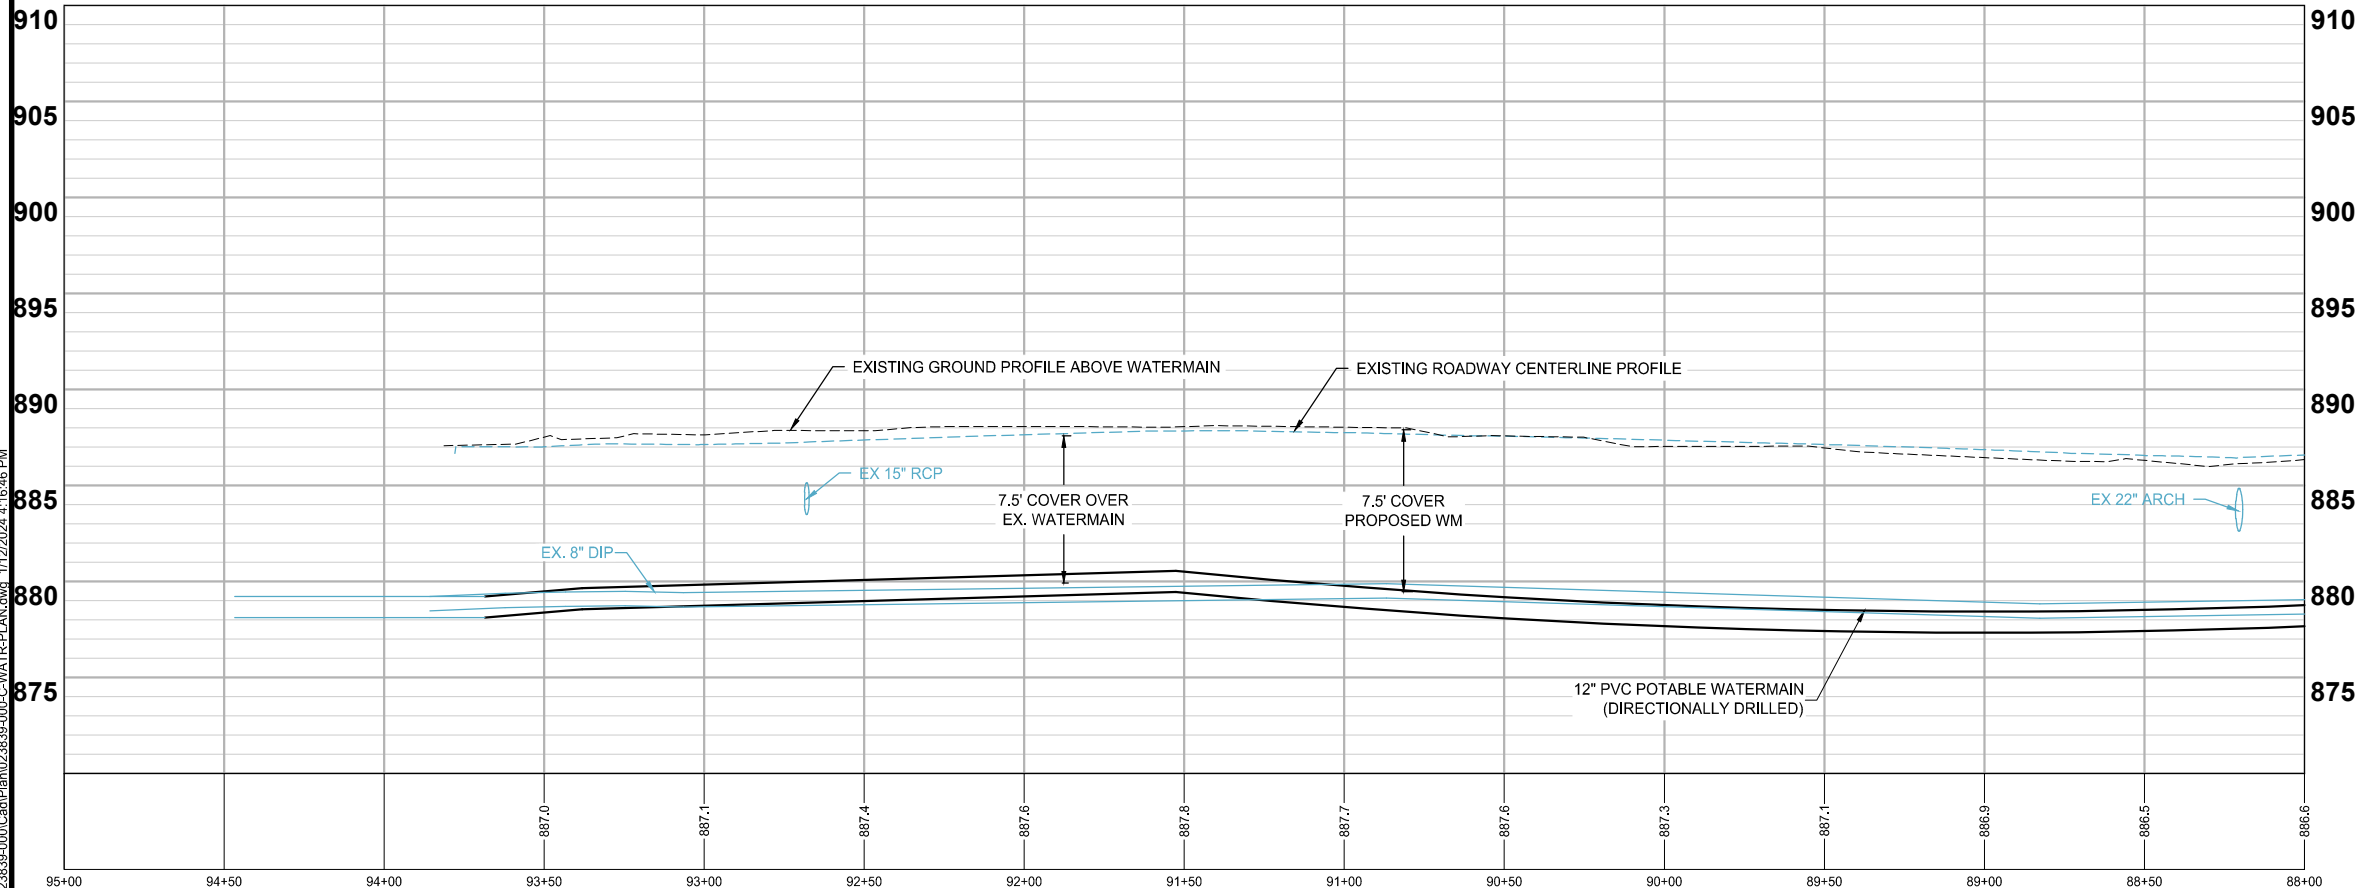

K:\023839-000\CadPlan\023839-000-C-STRT-PLAN.dwg 1/12/2024 3:00:12 PM

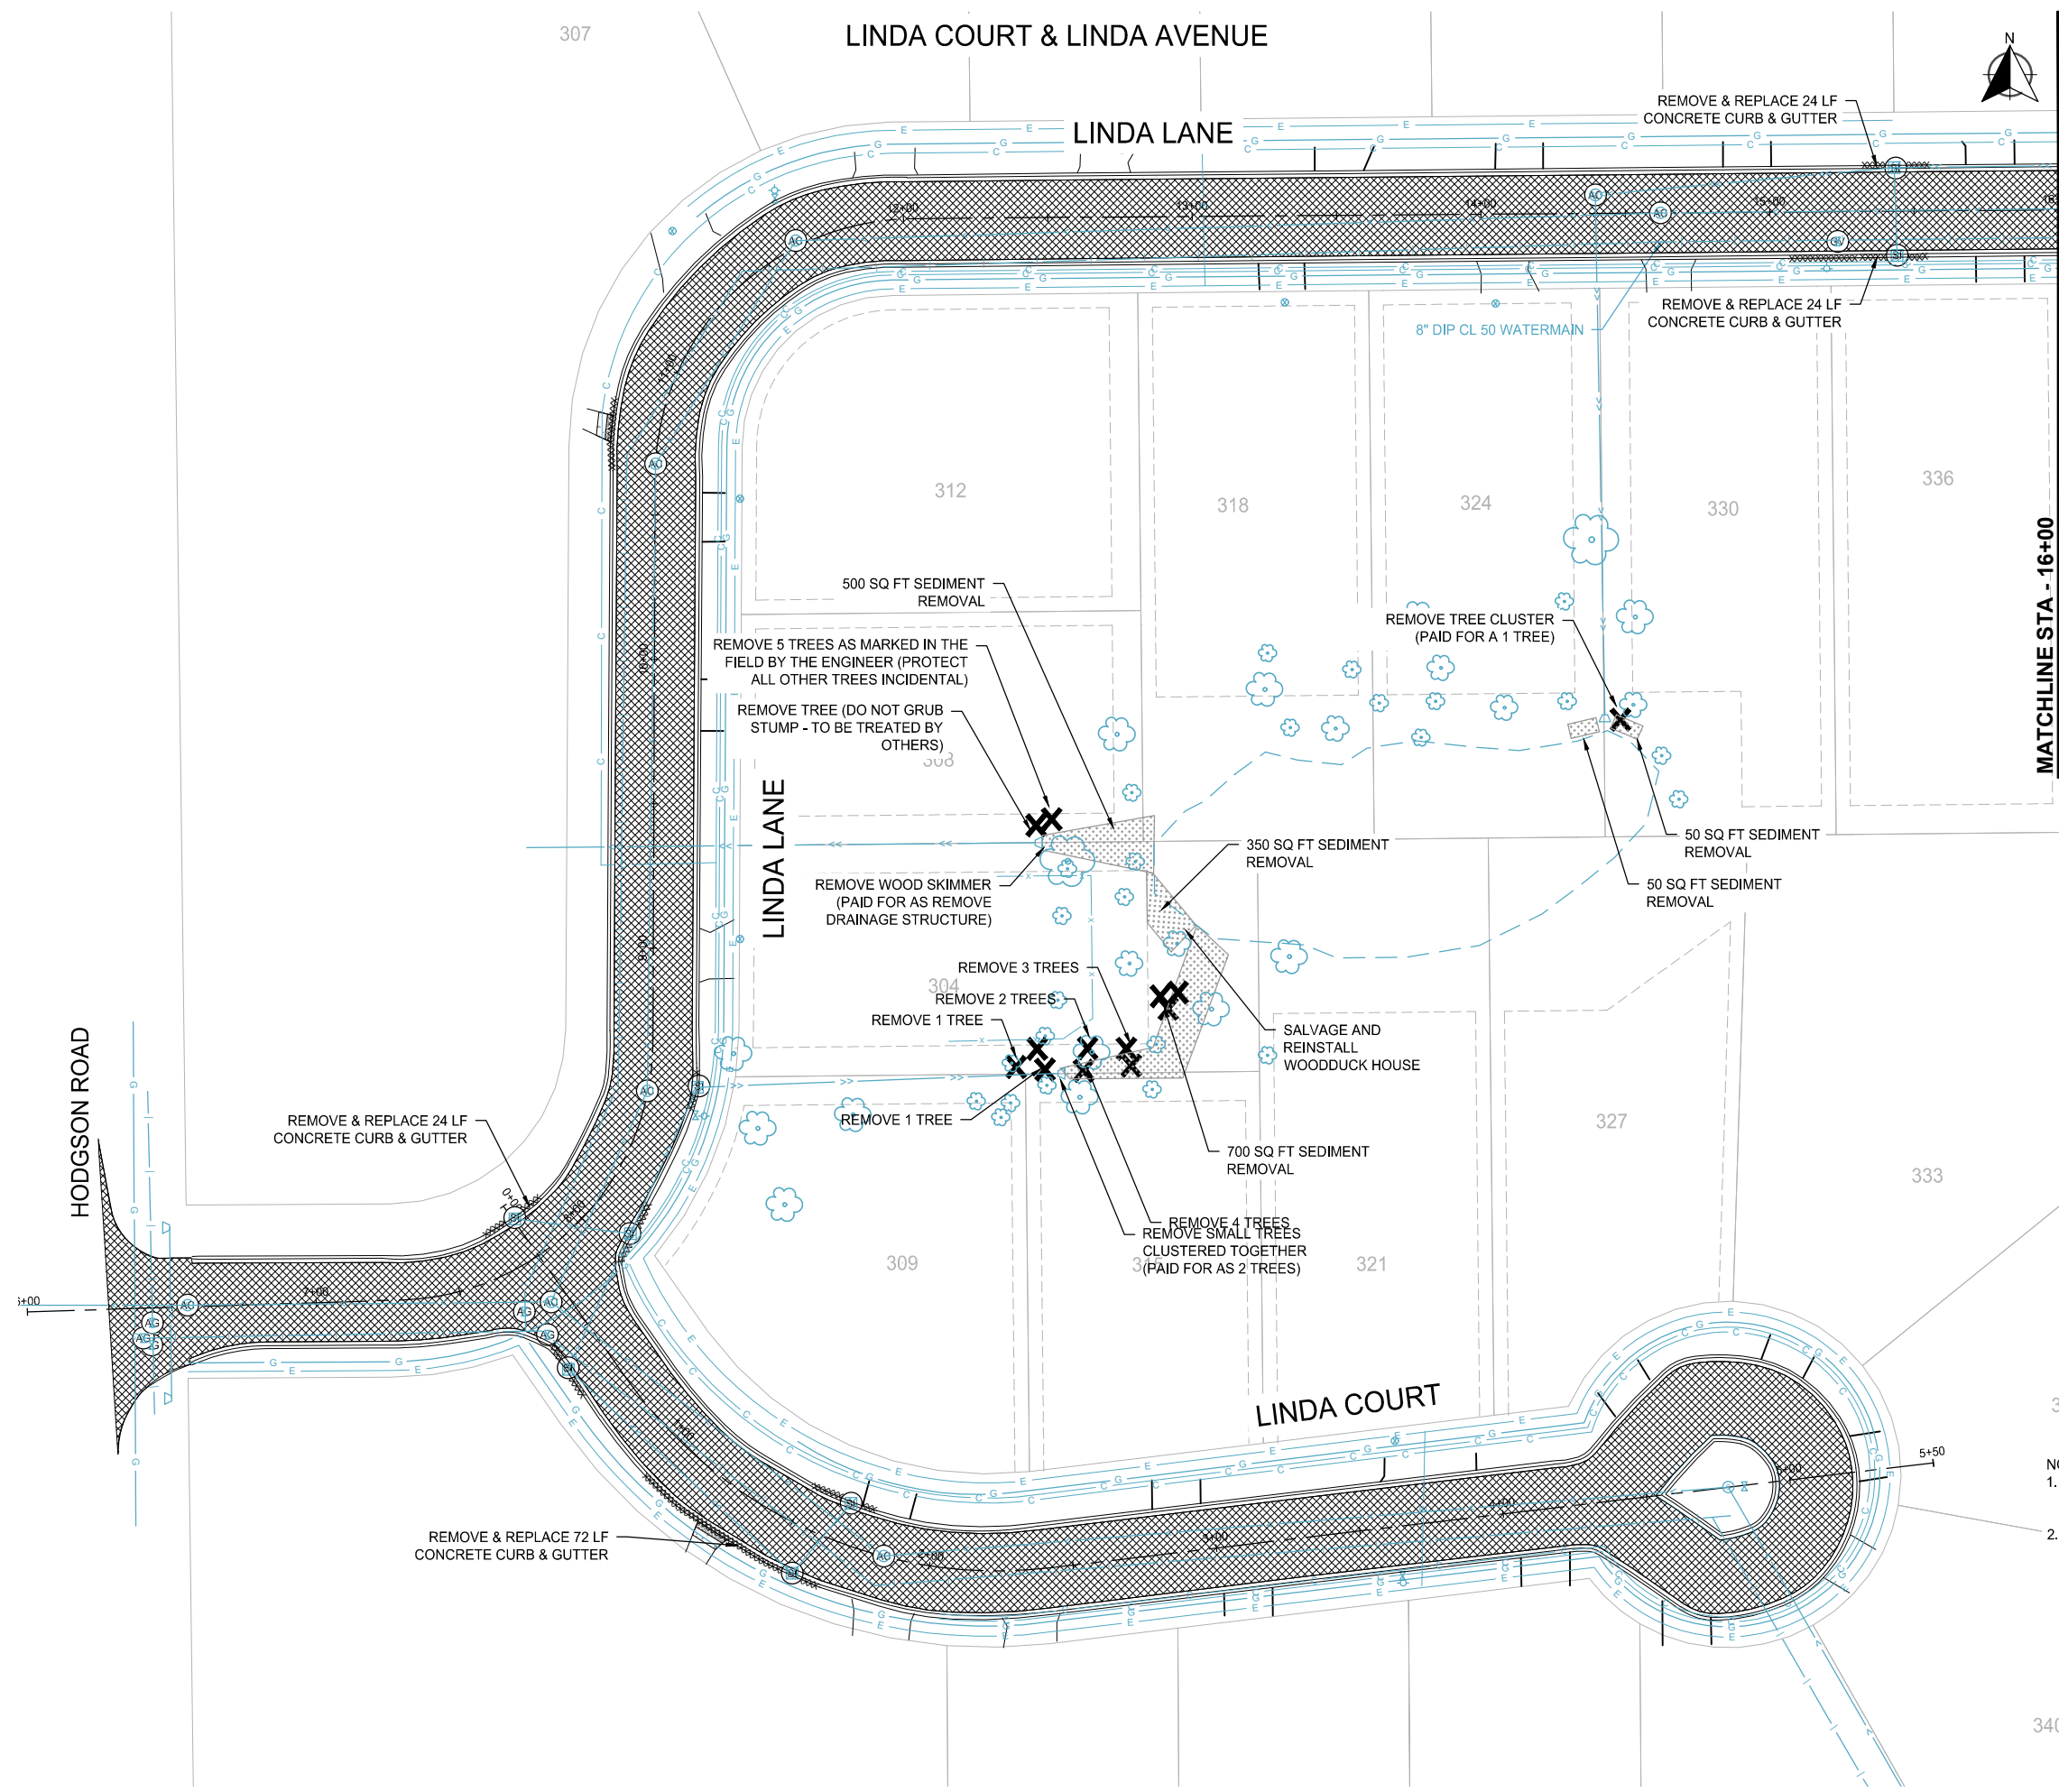

LOCATION

 

LEGEND

- | | |
|----------------------|---|
| AC | REMOVE AND REPLACE CASTING AND INSTALL CHIMNEY SEAL |
| GV | REMOVE & REPLACE GATE VALVE |
| AG | ADJUST GATE VALVE |
| SI | SALVAGE & INSTALL ROUND CASTING |
| RC | SALVAGE & INSTALL R-3067 CASTING |
| ▲ | REMOVE & REPLACE R-3067 CASTING |
| M | MUD JACK CONCRETE CURB & GUTTER |
| X | CLEAR & GRUB TREE |
| XXXXXXXXXXXXXXXXXXXX | REMOVE AND REPLACE EXISTING CURB & GUTTER. MATCH IN-PLACE S OR B STYLE. |
| [Pattern] | MILL BITUMINOUS SURFACE
MILL 1.5" AT CURB TO 0" AT 8' FROM CURB |
| [Pattern] | MILL BITUMINOUS SURFACE
1.5" DEPTH FULL WIDTH |
| [Pattern] | MILL BITUMINOUS SURFACE
2" AT CURB TO .5" AT CENTERLINE |
| [Pattern] | REMOVE AND REPLACE BITUMINOUS DRIVEWAY/TRAIL PAVEMENT |
| [Pattern] | REMOVE BITUMINOUS & REPLACE WITH CONCRETE & DOMES |
| [Pattern] | REMOVE VALLEY GUTTER AND INSTALL BITUMINOUS PER INSET C |
| [Pattern] | REMOVE AND REPLACE CONCRETE DRIVEWAY PAVEMENT |
| [Pattern] | REMOVE AND REPLACE PEDESTRIAN RAMP |
| [Pattern] | REMOVE SEDIMENT |

NOTES:

- ALL CURB SPOT CURB REPLACEMENT, LESS THAN A FULL PANEL, SHALL INCLUDE DRILLED EPOXY COATED DOWELS (INCIDENTAL).
- TREE REMOVAL TO BE MARKED IN THE FIELD BY THE ENGINEER (PROTECT ALL OTHER TREES INCIDENTAL)

wsb

CITY OF LINO LAKES

SCALE: AS SHOWN
PLAN BY: THC

DESIGN BY: VCK
CHECK BY: DLH

REVISIONS	
NO.	DESCRIPTION

I HEREBY CERTIFY THAT THIS PLAN, SPECIFICATION, OR REPORT WAS PREPARED BY ME OR UNDER MY DIRECT SUPERVISION AND THAT I AM A DULY LICENSED PROFESSIONAL ENGINEER UNDER THE LAWS OF THE STATE OF MINNESOTA.

Diane Hanke

DIANE L. HANKEE

DATE: 1/12/2024
LIC. NO.: 43338

CONSTRUCTION PLANS

2024 STREET REHABILITATION AND TRUNK WATER PROJECT
LINO LAKES, MINNESOTA

WSB PROJECT NO.
023839-000

SHEET

16 OF 31

LINDA LANE, LINDA CIRCLE & LINDA AVENUE

LOCATION



SCALE: AS SHOWN
DESIGN BY: VCK
PLAN BY: THC
CHECK BY: DLH

REVISIONS

NO.	DATE	DESCRIPTION

I HEREBY CERTIFY THAT THIS PLAN, SPECIFICATION, OR REPORT WAS PREPARED BY ME OR UNDER MY DIRECT SUPERVISION AND THAT I AM A DULY LICENSED PROFESSIONAL ENGINEER UNDER THE LAWS OF THE STATE OF MINNESOTA.

Diane L. Hanke
DIANE L. HANKEE

DATE: 1/12/2024 LIC. NO.: 43338

CONSTRUCTION PLANS

2024 STREET REHABILITATION
AND TRUNK WATER PROJECT
LINO LAKES, MINNESOTA

WSB PROJECT NO.
023839-000

SHEET

17 OF 31

LEGEND

- (AC) REMOVE AND REPLACE CASTING AND INSTALL CHIMNEY SEAL
- (GV) REMOVE & REPLACE GATE VALVE
- (AG) ADJUST GATE VALVE
- (SI) SALVAGE & INSTALL ROUND CASTING
- (RC) SALVAGE & INSTALL R-3067 CASTING
- (▲) REMOVE & REPLACE R-3067 CASTING
- (M) MUD JACK CONCRETE CURB & GUTTER
- (X) CLEAR & GRUB TREE
- (---) REMOVE AND REPLACE EXISTING CURB & GUTTER. MATCH IN-PLACE S OR B STYLE.
- (Hatched Box) MILL BITUMINOUS SURFACE
MILL 1.5" AT CURB TO 0" AT 8' FROM CURB
- (Solid Box) MILL BITUMINOUS SURFACE
1.5" DEPTH FULL WIDTH
- (Diagonal Lines) MILL BITUMINOUS SURFACE
2" AT CURB TO .5" AT CENTERLINE
- (Grid Pattern) REMOVE AND REPLACE BITUMINOUS DRIVEWAY/TRAIL PAVEMENT
- (Dotted Pattern) REMOVE BITUMINOUS & REPLACE WITH CONCRETE & DOMES
- (Diagonal Lines) REMOVE VALLEY GUTTER AND INSTALL BITUMINOUS PER INSET C
- (Stippled Pattern) REMOVE AND REPLACE CONCRETE DRIVEWAY PAVEMENT
- (Cross-hatch Pattern) REMOVE AND REPLACE PEDESTRIAN RAMP
- (Dotted Pattern) REMOVE SEDIMENT

- NOTES:
- ALL CURB SPOT CURB REPLACEMENT, LESS THAN A FULL PANEL, SHALL INCLUDE DRILLED EPOXY COATED DOWELS (INCIDENTAL).
 - TREE REMOVAL TO BE MARKED IN THE FIELD BY THE ENGINEER (PROTECT ALL OTHER TREES INCIDENTAL)

REMOVE & REPLACE 80 LF
CONCRETE CURB & GUTTER

REMOVE & REPLACE 60 LF
CONCRETE CURB & GUTTER

REMOVE & REPLACE 24 LF
CONCRETE CURB & GUTTER


REMOVE & REPLACE
BITUMINOUS DRIVEWAY
REMOVE & REPLACE 40 LF
CONCRETE CURB & GUTTER

REMOVE & REPLACE 8 LF
CONCRETE CURB & GUTTER



16+00 - MATCHLINE STA
16 - SEE SHEET

K:\023839-000\CadPlan\023839-000-C-STRT-PLAN.dwg 1/12/2024 3:00:17 PM

K:\023839-000\CadPlan\023839-000-C-STRT-PLAN.dwg 1/12/2024 3:00:25 PM

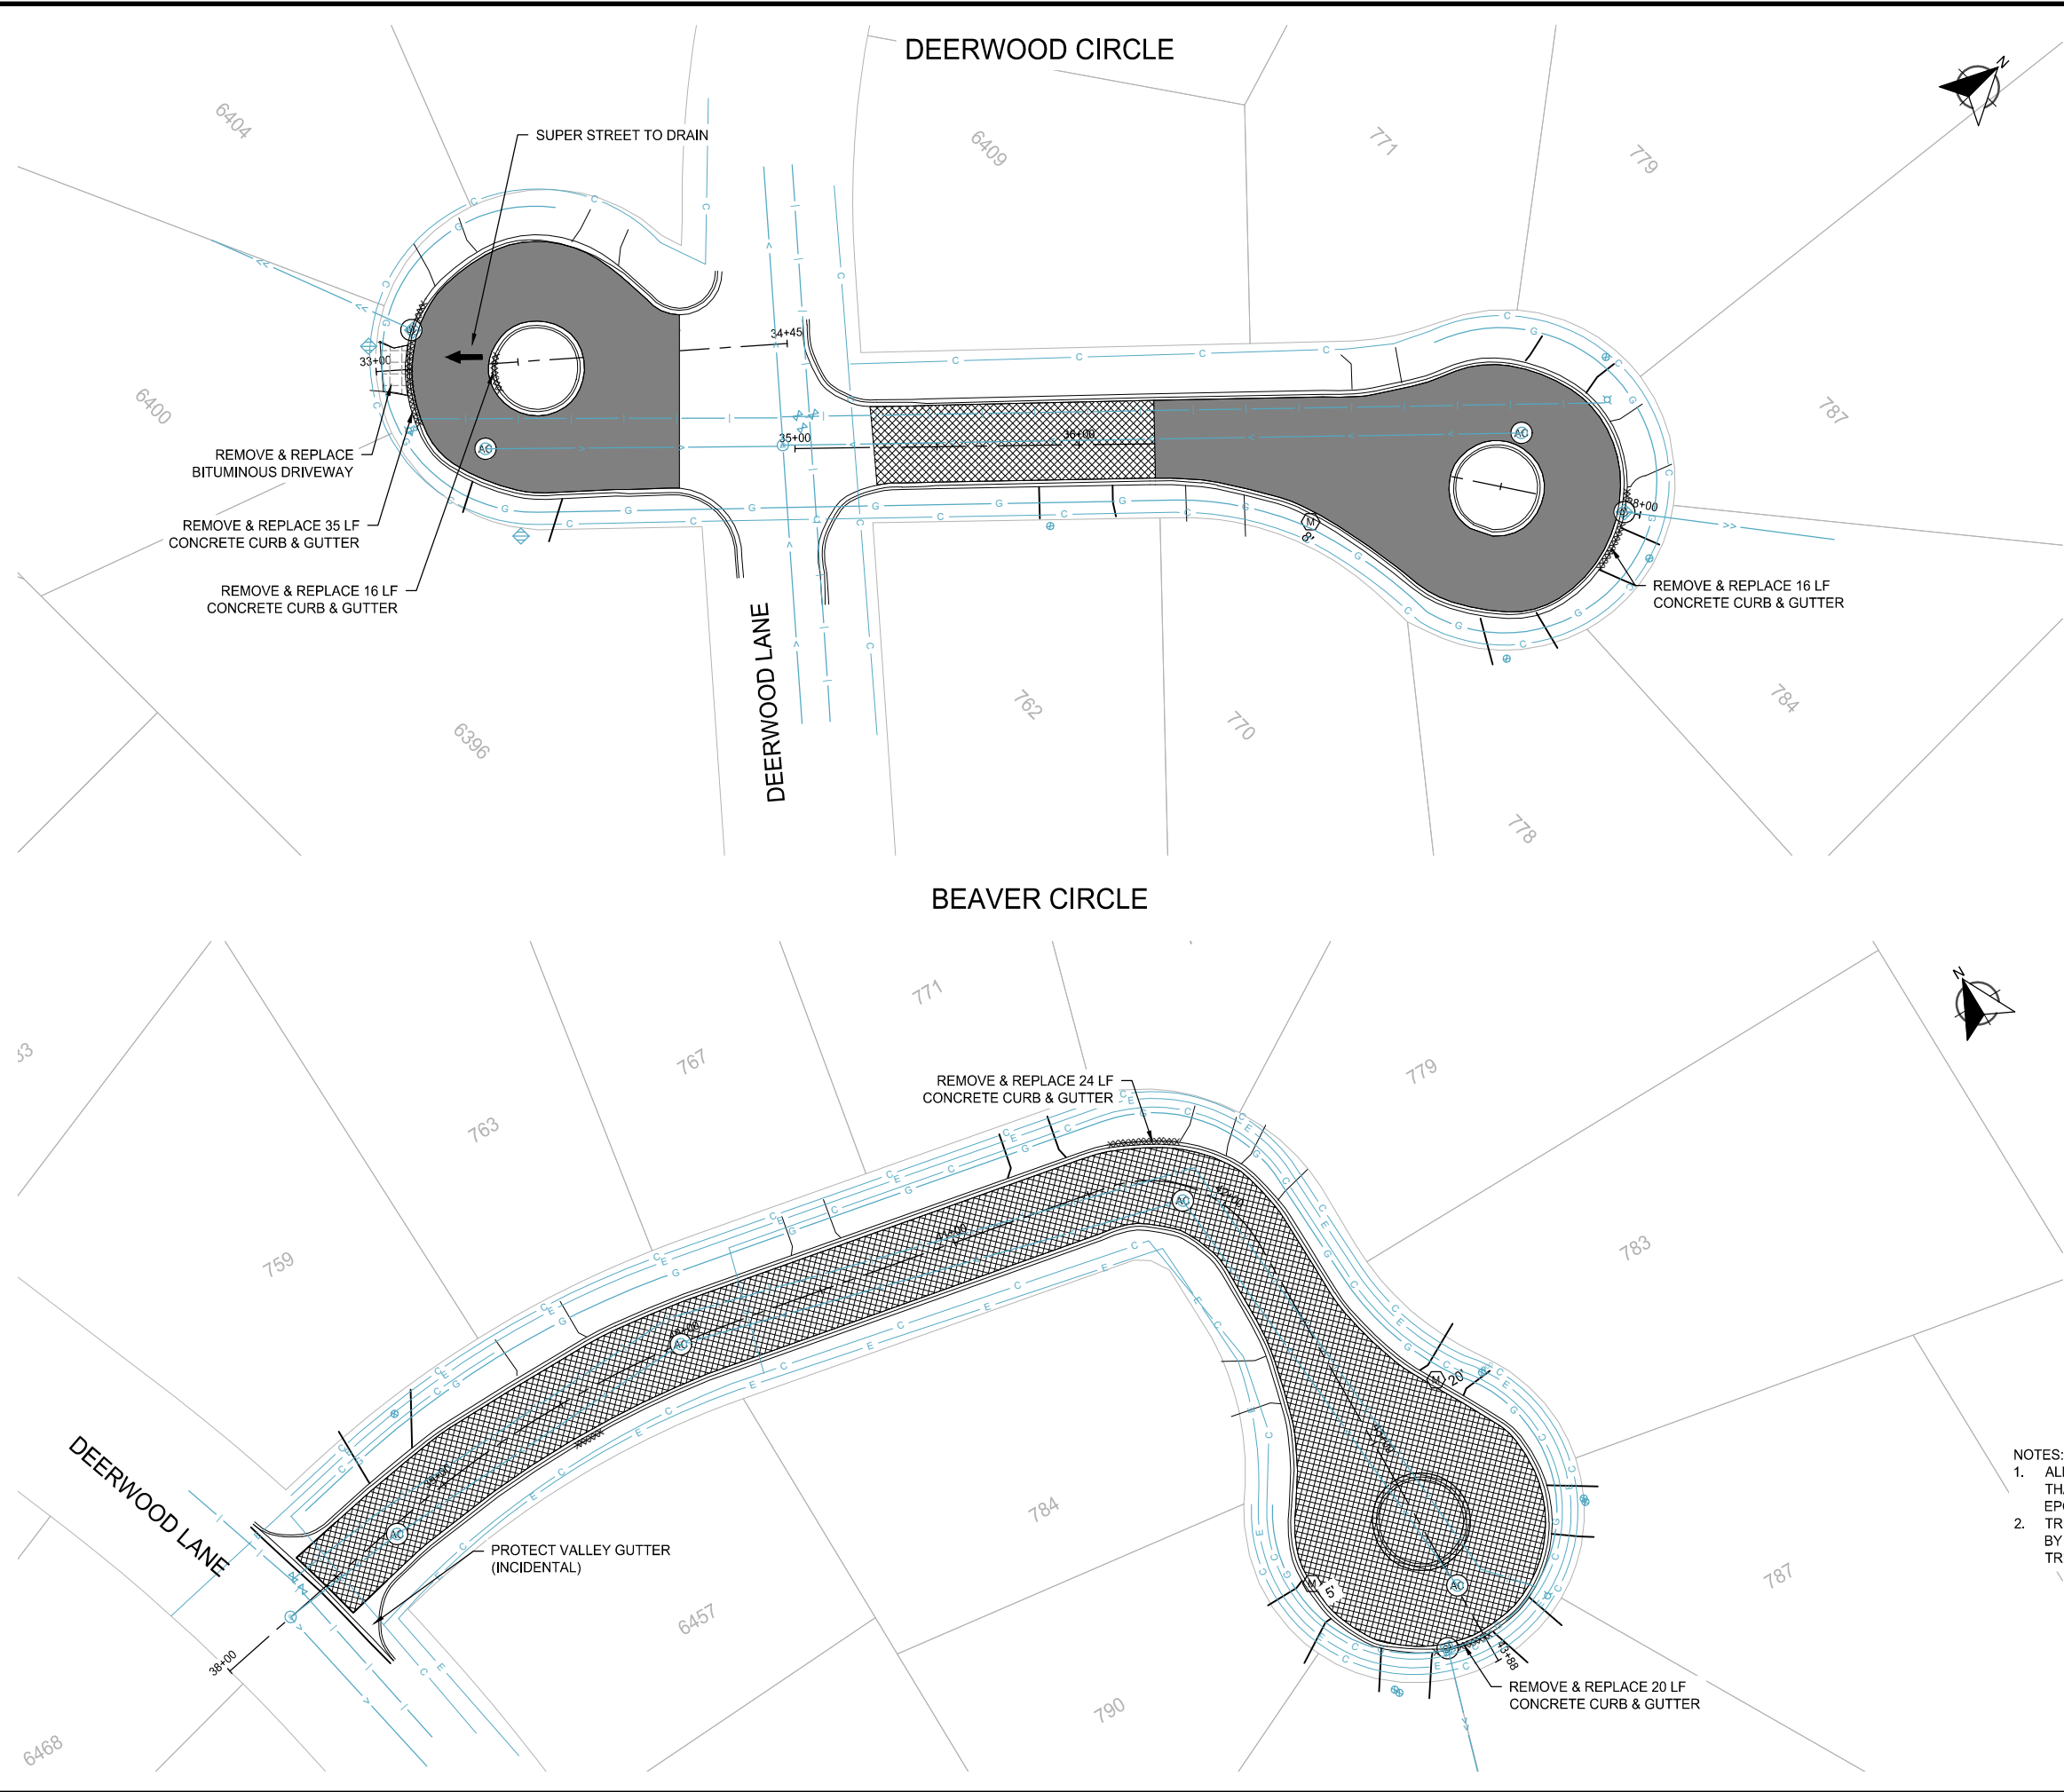

LOCATION

 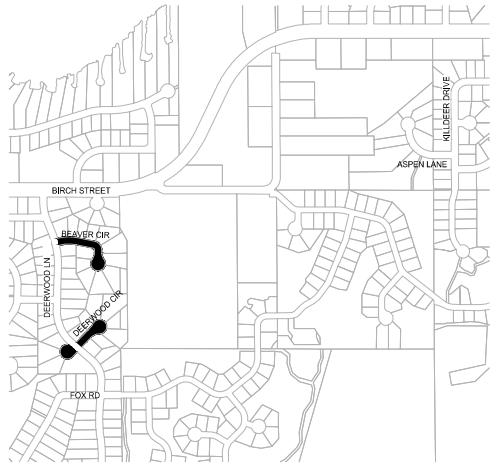

LEGEND

- (AC) REMOVE AND REPLACE CASTING AND INSTALL CHIMNEY SEAL
- (GV) REMOVE & REPLACE GATE VALVE
- (AG) ADJUST GATE VALVE
- (SI) SALVAGE & INSTALL ROUND CASTING
- (RC) SALVAGE & INSTALL R-3067 CASTING
- ▲ REMOVE & REPLACE R-3067 CASTING
- (M) MUD JACK CONCRETE CURB & GUTTER
- ✕ CLEAR & GRUB TREE
- ~~~~~ REMOVE AND REPLACE EXISTING CURB & GUTTER. MATCH IN-PLACE S OR B STYLE.
- [Cross-hatch pattern] MILL BITUMINOUS SURFACE
MILL 1.5" AT CURB TO 0" AT 8' FROM CURB
- [Solid grey] MILL BITUMINOUS SURFACE
1.5" DEPTH FULL WIDTH
- [Diagonal lines] MILL BITUMINOUS SURFACE
2" AT CURB TO .5" AT CENTERLINE
- [Grid pattern] REMOVE AND REPLACE BITUMINOUS DRIVEWAY/TRAIL PAVEMENT
- [Pattern with circles] REMOVE BITUMINOUS & REPLACE WITH CONCRETE & DOMES
- [Pattern with diagonal lines] REMOVE VALLEY GUTTER AND INSTALL BITUMINOUS PER INSET C
- [Pattern with dots] REMOVE AND REPLACE CONCRETE DRIVEWAY PAVEMENT
- [Pattern with crosses] REMOVE AND REPLACE PEDESTRIAN RAMP
- [Pattern with dots] REMOVE SEDIMENT

NOTES:

- ALL CURB SPOT CURB REPLACEMENT, LESS THAN A FULL PANEL, SHALL INCLUDE DRILLED EPOXY COATED DOWELS (INCIDENTAL).
- TREE REMOVAL TO BE MARKED IN THE FIELD BY THE ENGINEER (PROTECT ALL OTHER TREES INCIDENTAL)



SCALE: AS SHOWN
DESIGN BY: VCK
PLAN BY: THC
CHECK BY: DLH

REVISIONS

NO.	DATE	DESCRIPTION

I HEREBY CERTIFY THAT THIS PLAN, SPECIFICATION, OR REPORT WAS PREPARED BY ME OR UNDER MY DIRECT SUPERVISION AND THAT I AM A DULY LICENSED PROFESSIONAL ENGINEER UNDER THE LAWS OF THE STATE OF MINNESOTA.

Diane L. Hanke
DIANE L. HANKE

DATE: 1/12/2024
LIC. NO.: 43338

CONSTRUCTION PLANS


2024 STREET REHABILITATION
AND TRUNK WATER PROJECT
LINO LAKES, MINNESOTA

WSB PROJECT NO.
023839-000

SHEET

18 OF 31

K:\023839-000\CadPlan\023839-000-C-STRT-PLAN.dwg 1/12/2024 3:00:34 PM

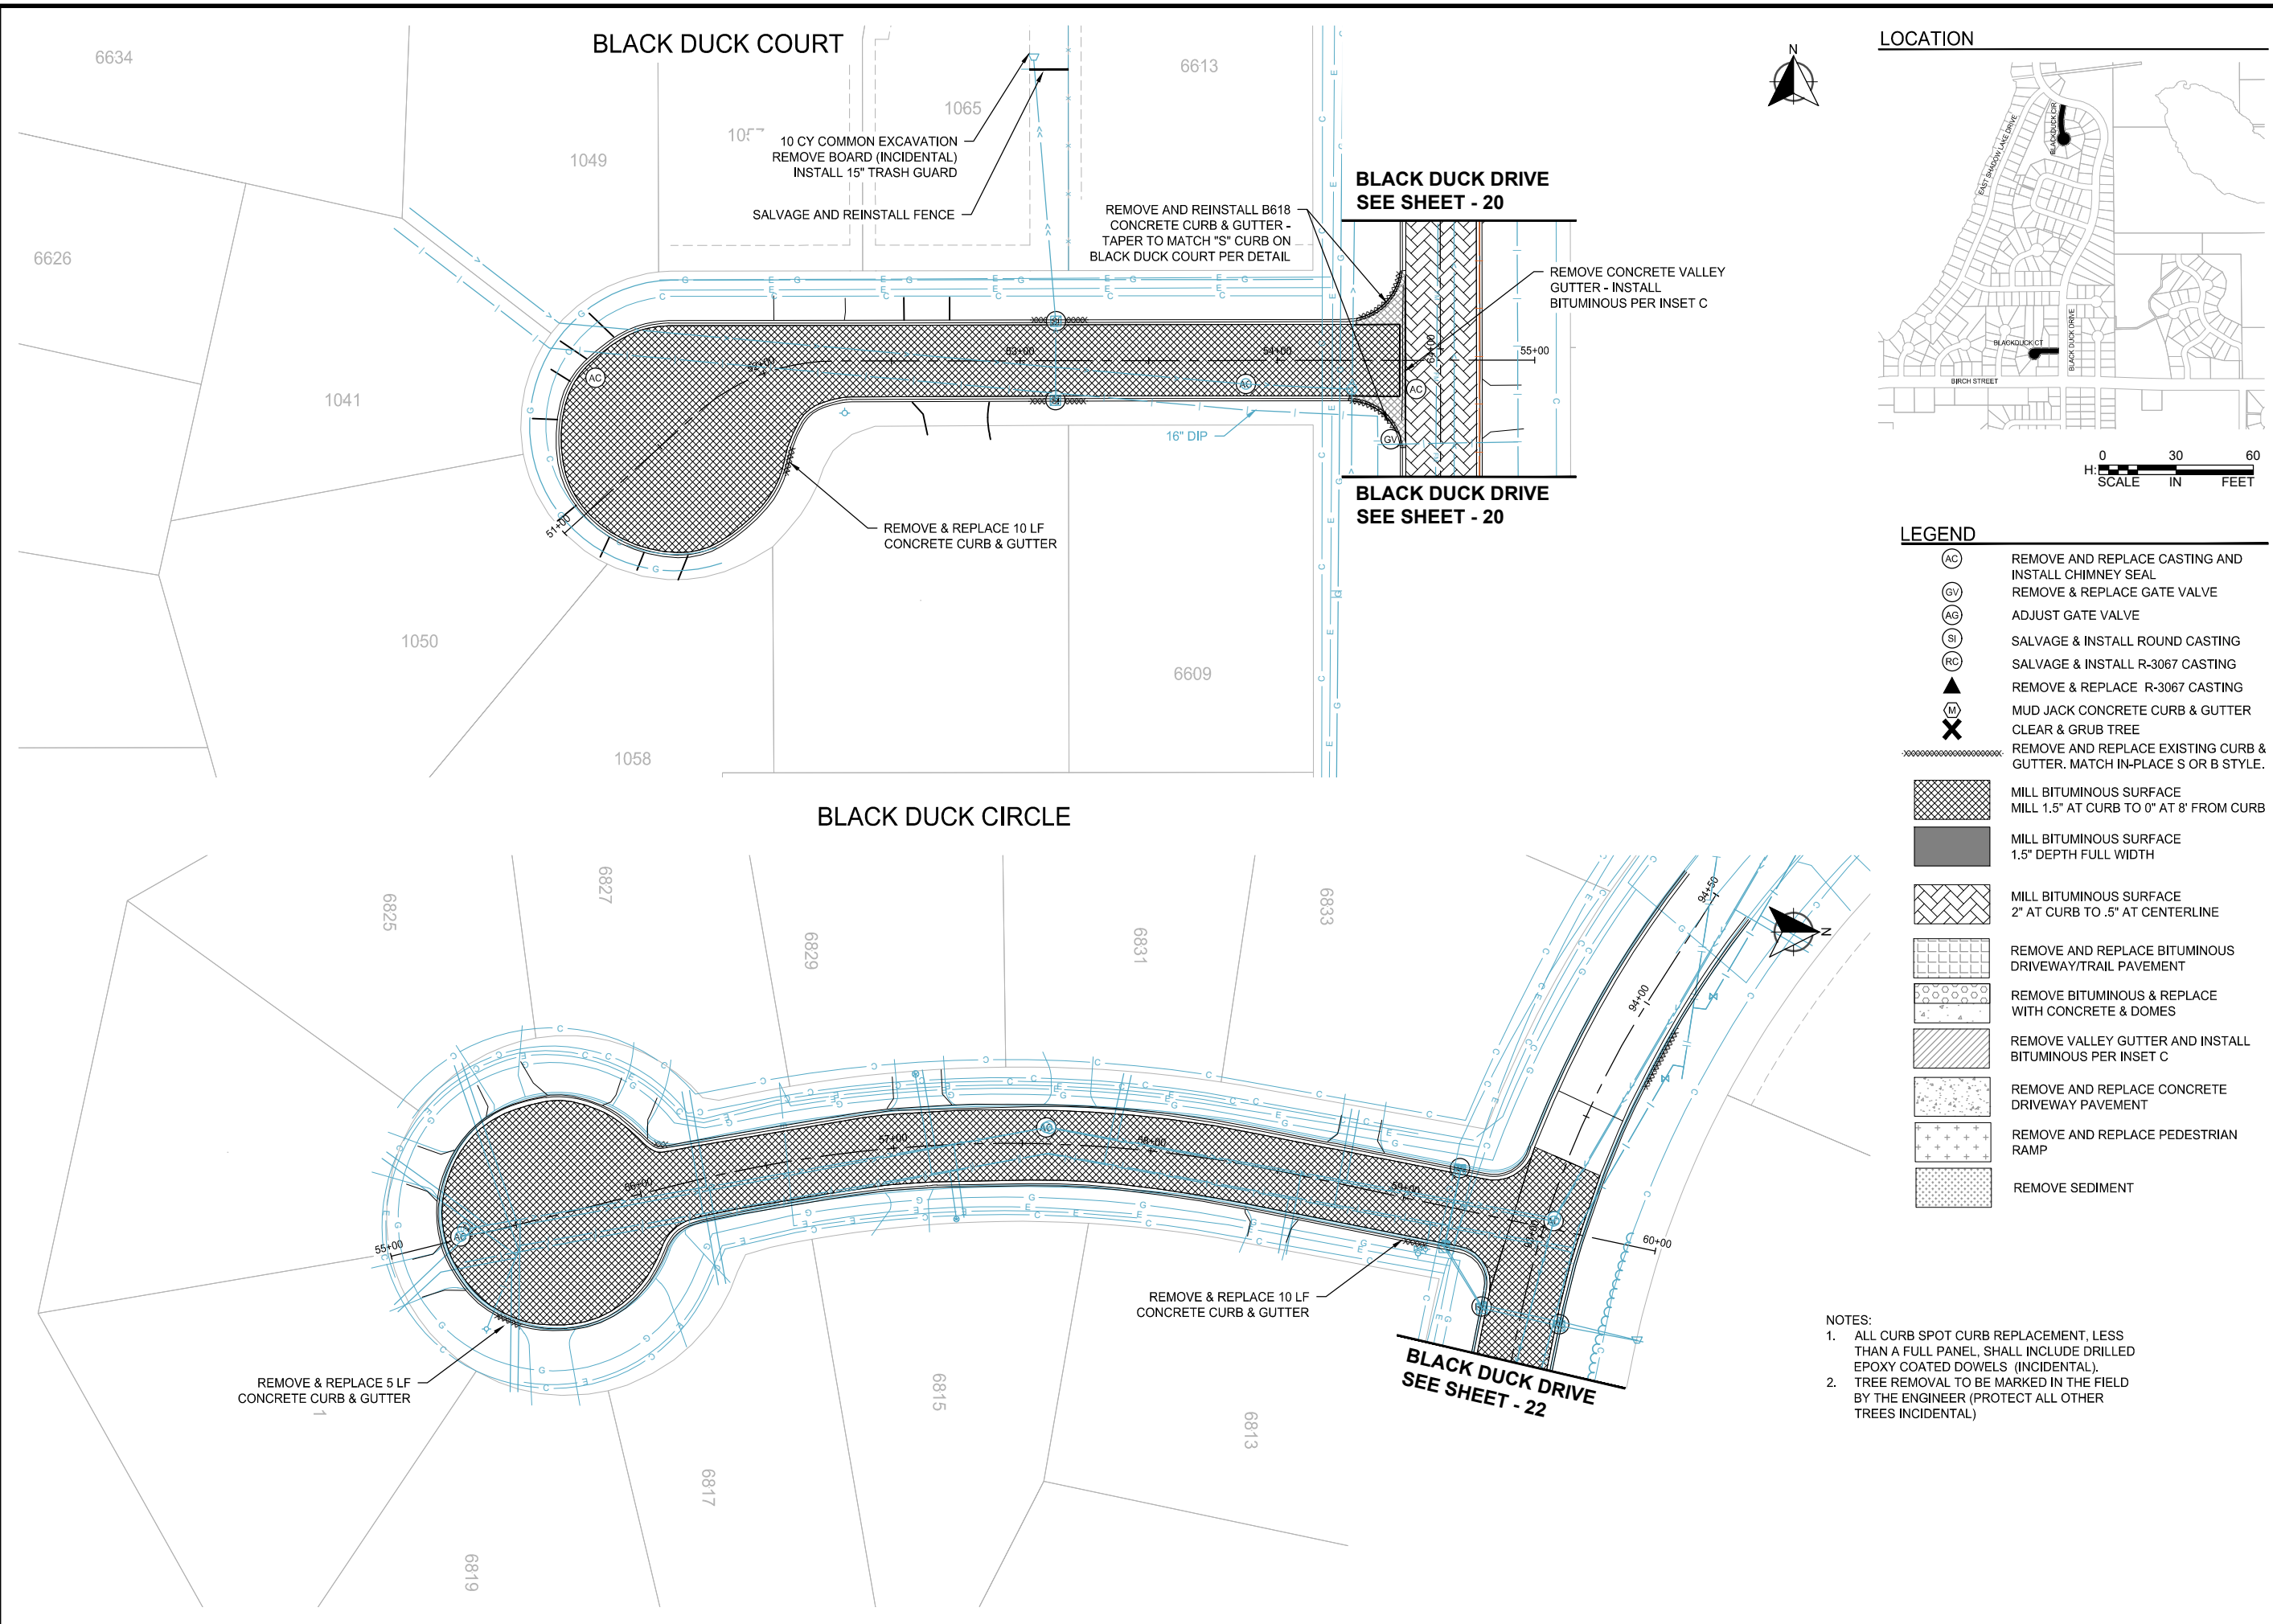

LEGEND

(AC)	REMOVE AND REPLACE CASTING AND INSTALL CHIMNEY SEAL
(GV)	REMOVE & REPLACE GATE VALVE
(AG)	ADJUST GATE VALVE
(SI)	SALVAGE & INSTALL ROUND CASTING
(RC)	SALVAGE & INSTALL R-3067 CASTING
▲	REMOVE & REPLACE R-3067 CASTING
(M)	MUD JACK CONCRETE CURB & GUTTER
X	CLEAR & GRUB TREE
~~~~~	REMOVE AND REPLACE EXISTING CURB & GUTTER. MATCH IN-PLACE S OR B STYLE.
[Cross-hatch pattern]	MILL BITUMINOUS SURFACE MILL 1.5" AT CURB TO 0" AT 8' FROM CURB
[Solid gray]	MILL BITUMINOUS SURFACE 1.5" DEPTH FULL WIDTH
[Diagonal lines]	MILL BITUMINOUS SURFACE 2" AT CURB TO .5" AT CENTERLINE
[Grid pattern]	REMOVE AND REPLACE BITUMINOUS DRIVEWAY/TRAIL PAVEMENT
[Dotted pattern]	REMOVE BITUMINOUS & REPLACE WITH CONCRETE & DOMES
[Diagonal lines]	REMOVE VALLEY GUTTER AND INSTALL BITUMINOUS PER INSET C
[Stippled pattern]	REMOVE AND REPLACE CONCRETE DRIVEWAY PAVEMENT
[Cross-hatch pattern]	REMOVE AND REPLACE PEDESTRIAN RAMP
[Dotted pattern]	REMOVE SEDIMENT

- NOTES:
- ALL CURB SPOT CURB REPLACEMENT, LESS THAN A FULL PANEL, SHALL INCLUDE DRILLED EPOXY COATED DOWELS (INCIDENTAL).
  - TREE REMOVAL TO BE MARKED IN THE FIELD BY THE ENGINEER (PROTECT ALL OTHER TREES INCIDENTAL)




SCALE: AS SHOWN  
PLAN BY: THC

DESIGN BY: VCK  
CHECK BY: DLH

REVISIONS	
NO.	DESCRIPTION

I HEREBY CERTIFY THAT THIS PLAN, SPECIFICATION, OR REPORT WAS PREPARED BY ME OR UNDER MY DIRECT SUPERVISION AND THAT I AM A DULY LICENSED PROFESSIONAL ENGINEER UNDER THE LAWS OF THE STATE OF MINNESOTA.

 

DIANE L. HANKE

DATE: 1/12/2024  
LIC. NO.: 43338

2024 STREET REHABILITATION  
AND TRUNK WATER PROJECT


LINO LAKES, MINNESOTA

WSB PROJECT NO.  
023839-000

SHEET  
19 OF 31



K:\023839-000\CadPlan\023839-000-C-STRT-PLAN.dwg 1/12/2024 3:00:44 PM

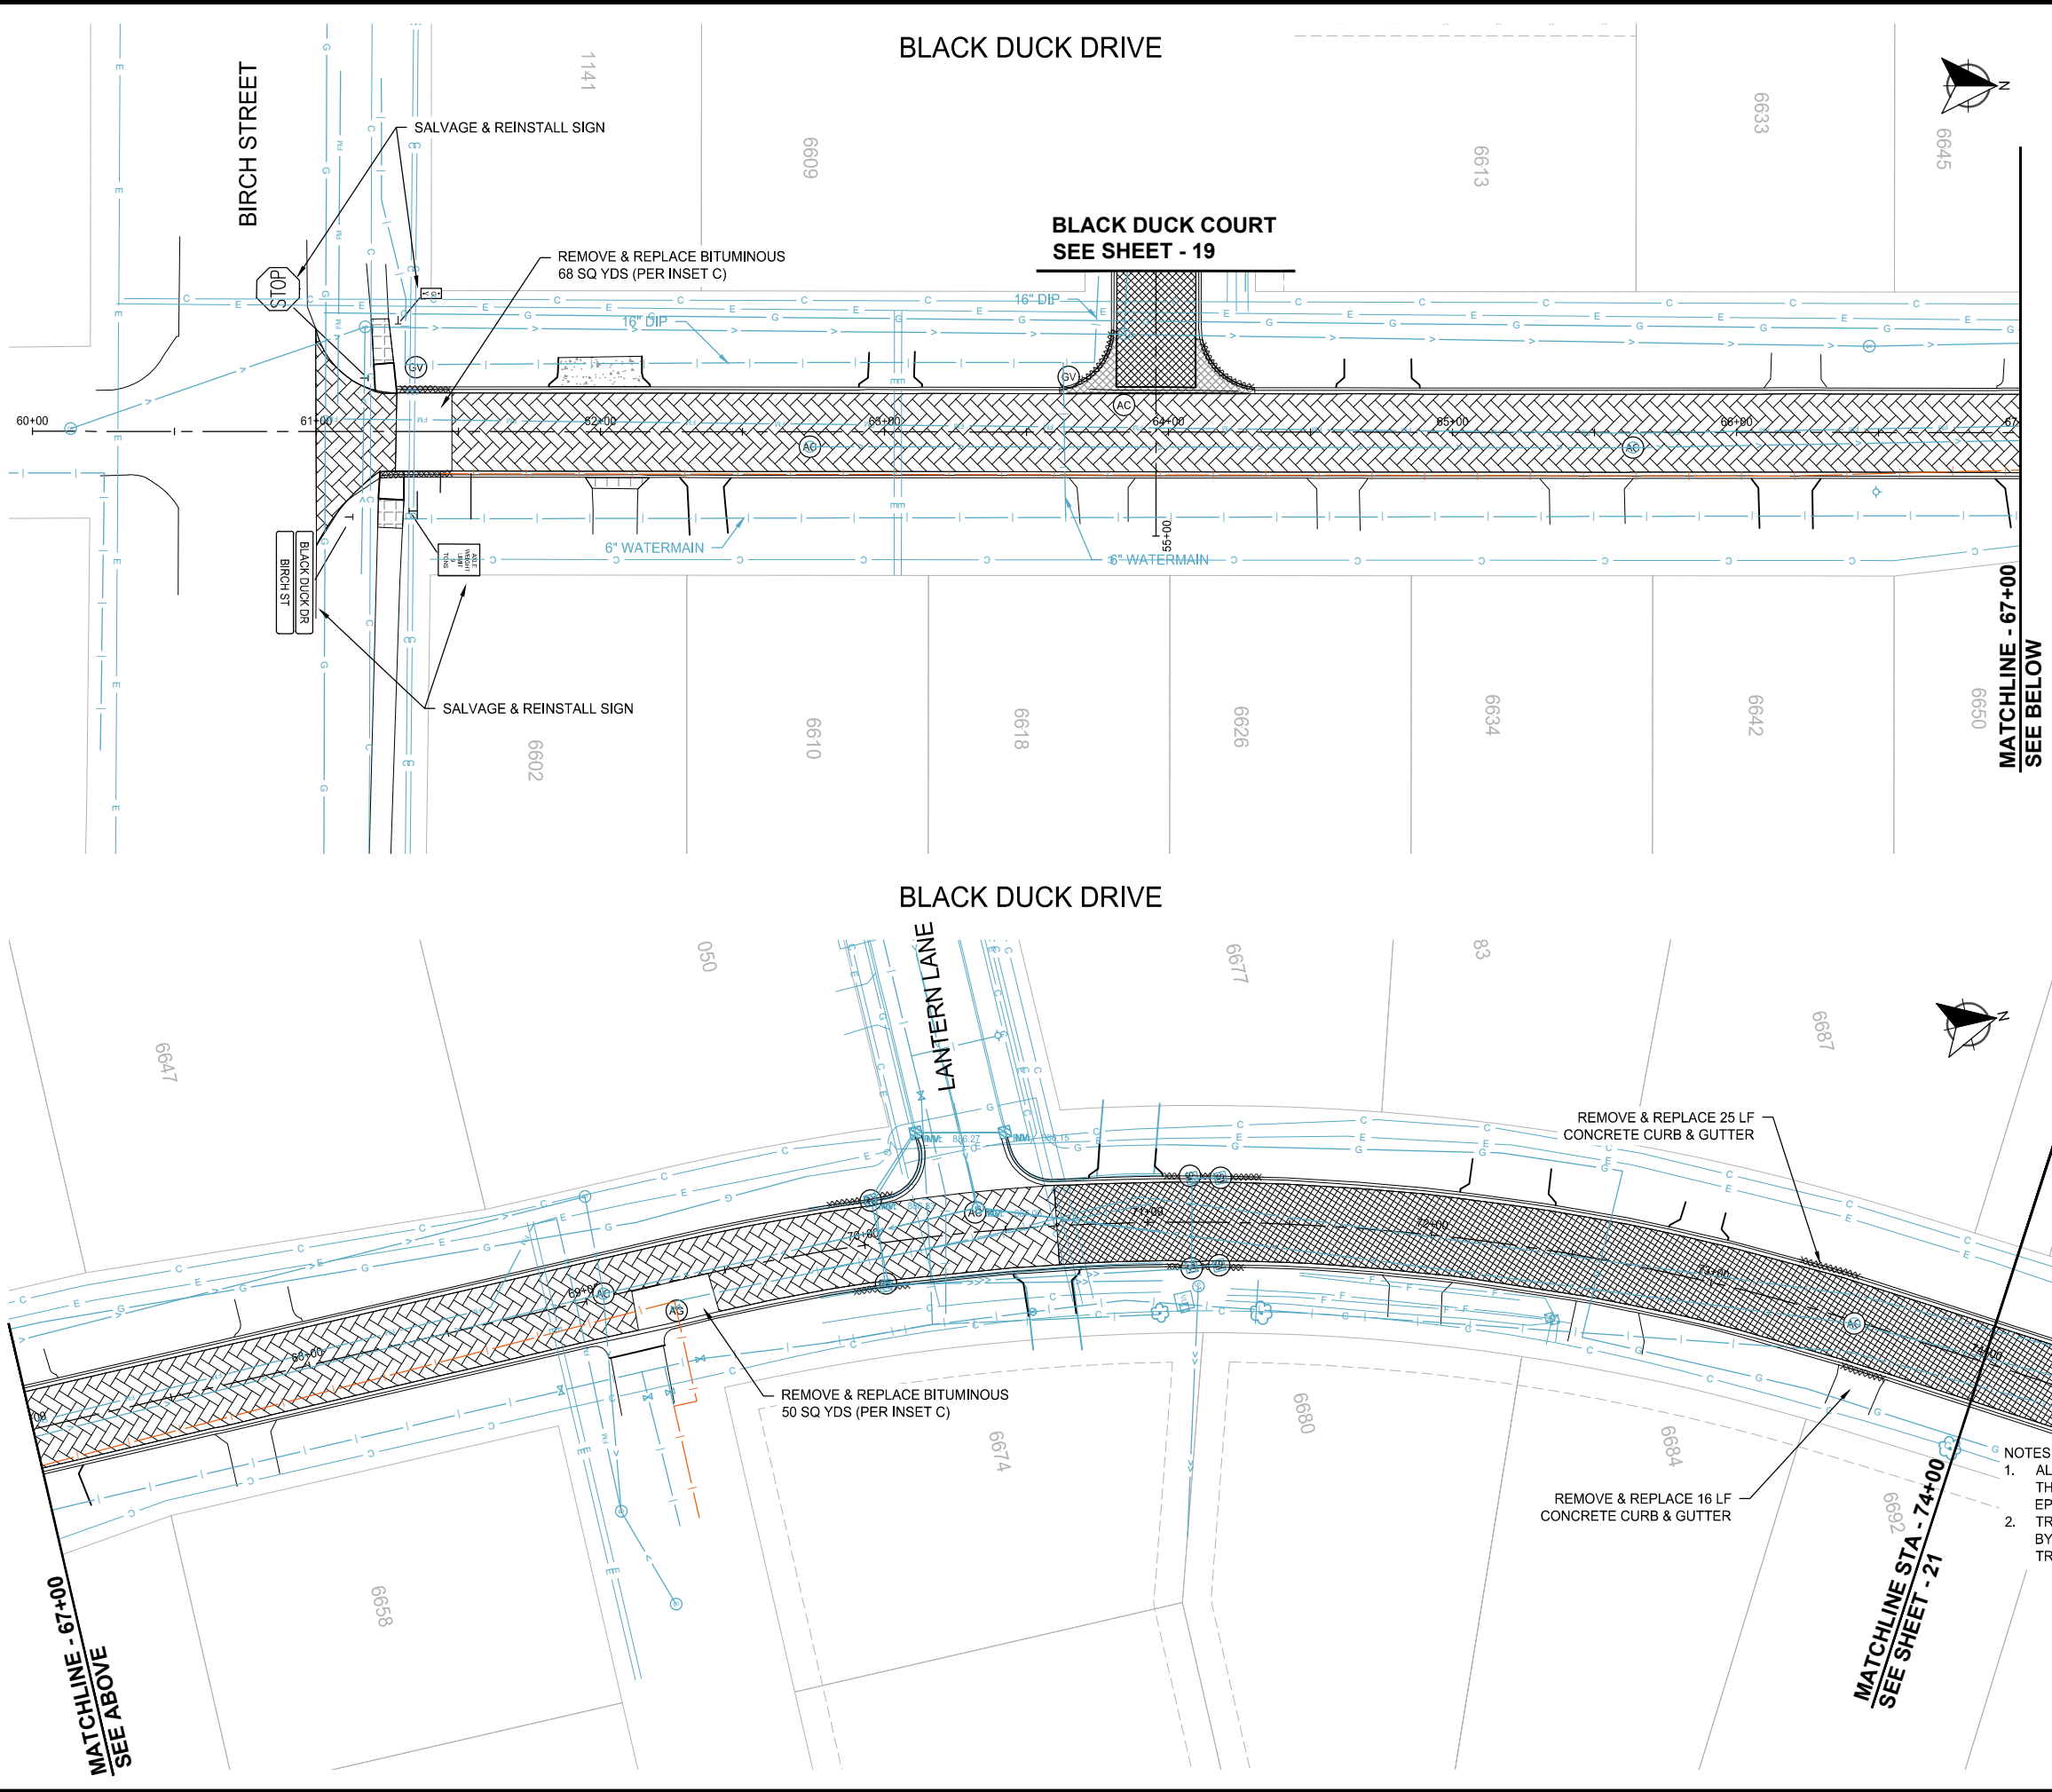

**LEGEND**

AC	REMOVE AND REPLACE CASTING AND INSTALL CHIMNEY SEAL
GV	REMOVE & REPLACE GATE VALVE
AG	ADJUST GATE VALVE
SI	SALVAGE & INSTALL ROUND CASTING
RC	SALVAGE & INSTALL R-3067 CASTING
▲	REMOVE & REPLACE R-3067 CASTING
M	MUD JACK CONCRETE CURB & GUTTER
X	CLEAR & GRUB TREE
-----	REMOVE AND REPLACE EXISTING CURB & GUTTER. MATCH IN-PLACE S OR B STYLE.
[Pattern]	MILL BITUMINOUS SURFACE MILL 1.5" AT CURB TO 0" AT 8' FROM CURB
[Pattern]	MILL BITUMINOUS SURFACE 1.5" DEPTH FULL WIDTH
[Pattern]	MILL BITUMINOUS SURFACE 2" AT CURB TO .5" AT CENTERLINE
[Pattern]	REMOVE AND REPLACE BITUMINOUS DRIVEWAY/TRAIL PAVEMENT
[Pattern]	REMOVE BITUMINOUS & REPLACE WITH CONCRETE & DOMES
[Pattern]	REMOVE VALLEY GUTTER AND INSTALL BITUMINOUS PER INSET C
[Pattern]	REMOVE AND REPLACE CONCRETE DRIVEWAY PAVEMENT
[Pattern]	REMOVE AND REPLACE PEDESTRIAN RAMP
[Pattern]	REMOVE SEDIMENT

- NOTES:**
- ALL CURB SPOT CURB REPLACEMENT, LESS THAN A FULL PANEL, SHALL INCLUDE DRILLED EPOXY COATED DOWELS (INCIDENTAL).
  - TREE REMOVAL TO BE MARKED IN THE FIELD BY THE ENGINEER (PROTECT ALL OTHER TREES INCIDENTAL)

SCALE:  
AS SHOWN  
PLAN BY:  
THC

DESIGN BY:  
VCK  
CHECK BY:  
DLH

REVISIONS	
NO.	DESCRIPTION

I HEREBY CERTIFY THAT THIS PLAN, SPECIFICATION, OR REPORT WAS PREPARED BY ME OR UNDER MY DIRECT SUPERVISION AND THAT I AM A DULY LICENSED PROFESSIONAL ENGINEER UNDER THE LAWS OF THE STATE OF MINNESOTA.

DIANE L. HANKE  
DATE: 1/12/2024  
LIC. NO.: 43338

CONSTRUCTION PLANS


2024 STREET REHABILITATION  
AND TRUNK WATER PROJECT  
LINO LAKES, MINNESOTA

WSB PROJECT NO.  
023839-000


SHEET



K:\023839-000\Cad\Plan\023839-000-C-STRT-PLAN.dwg 1/12/2024 3:00:54 PM

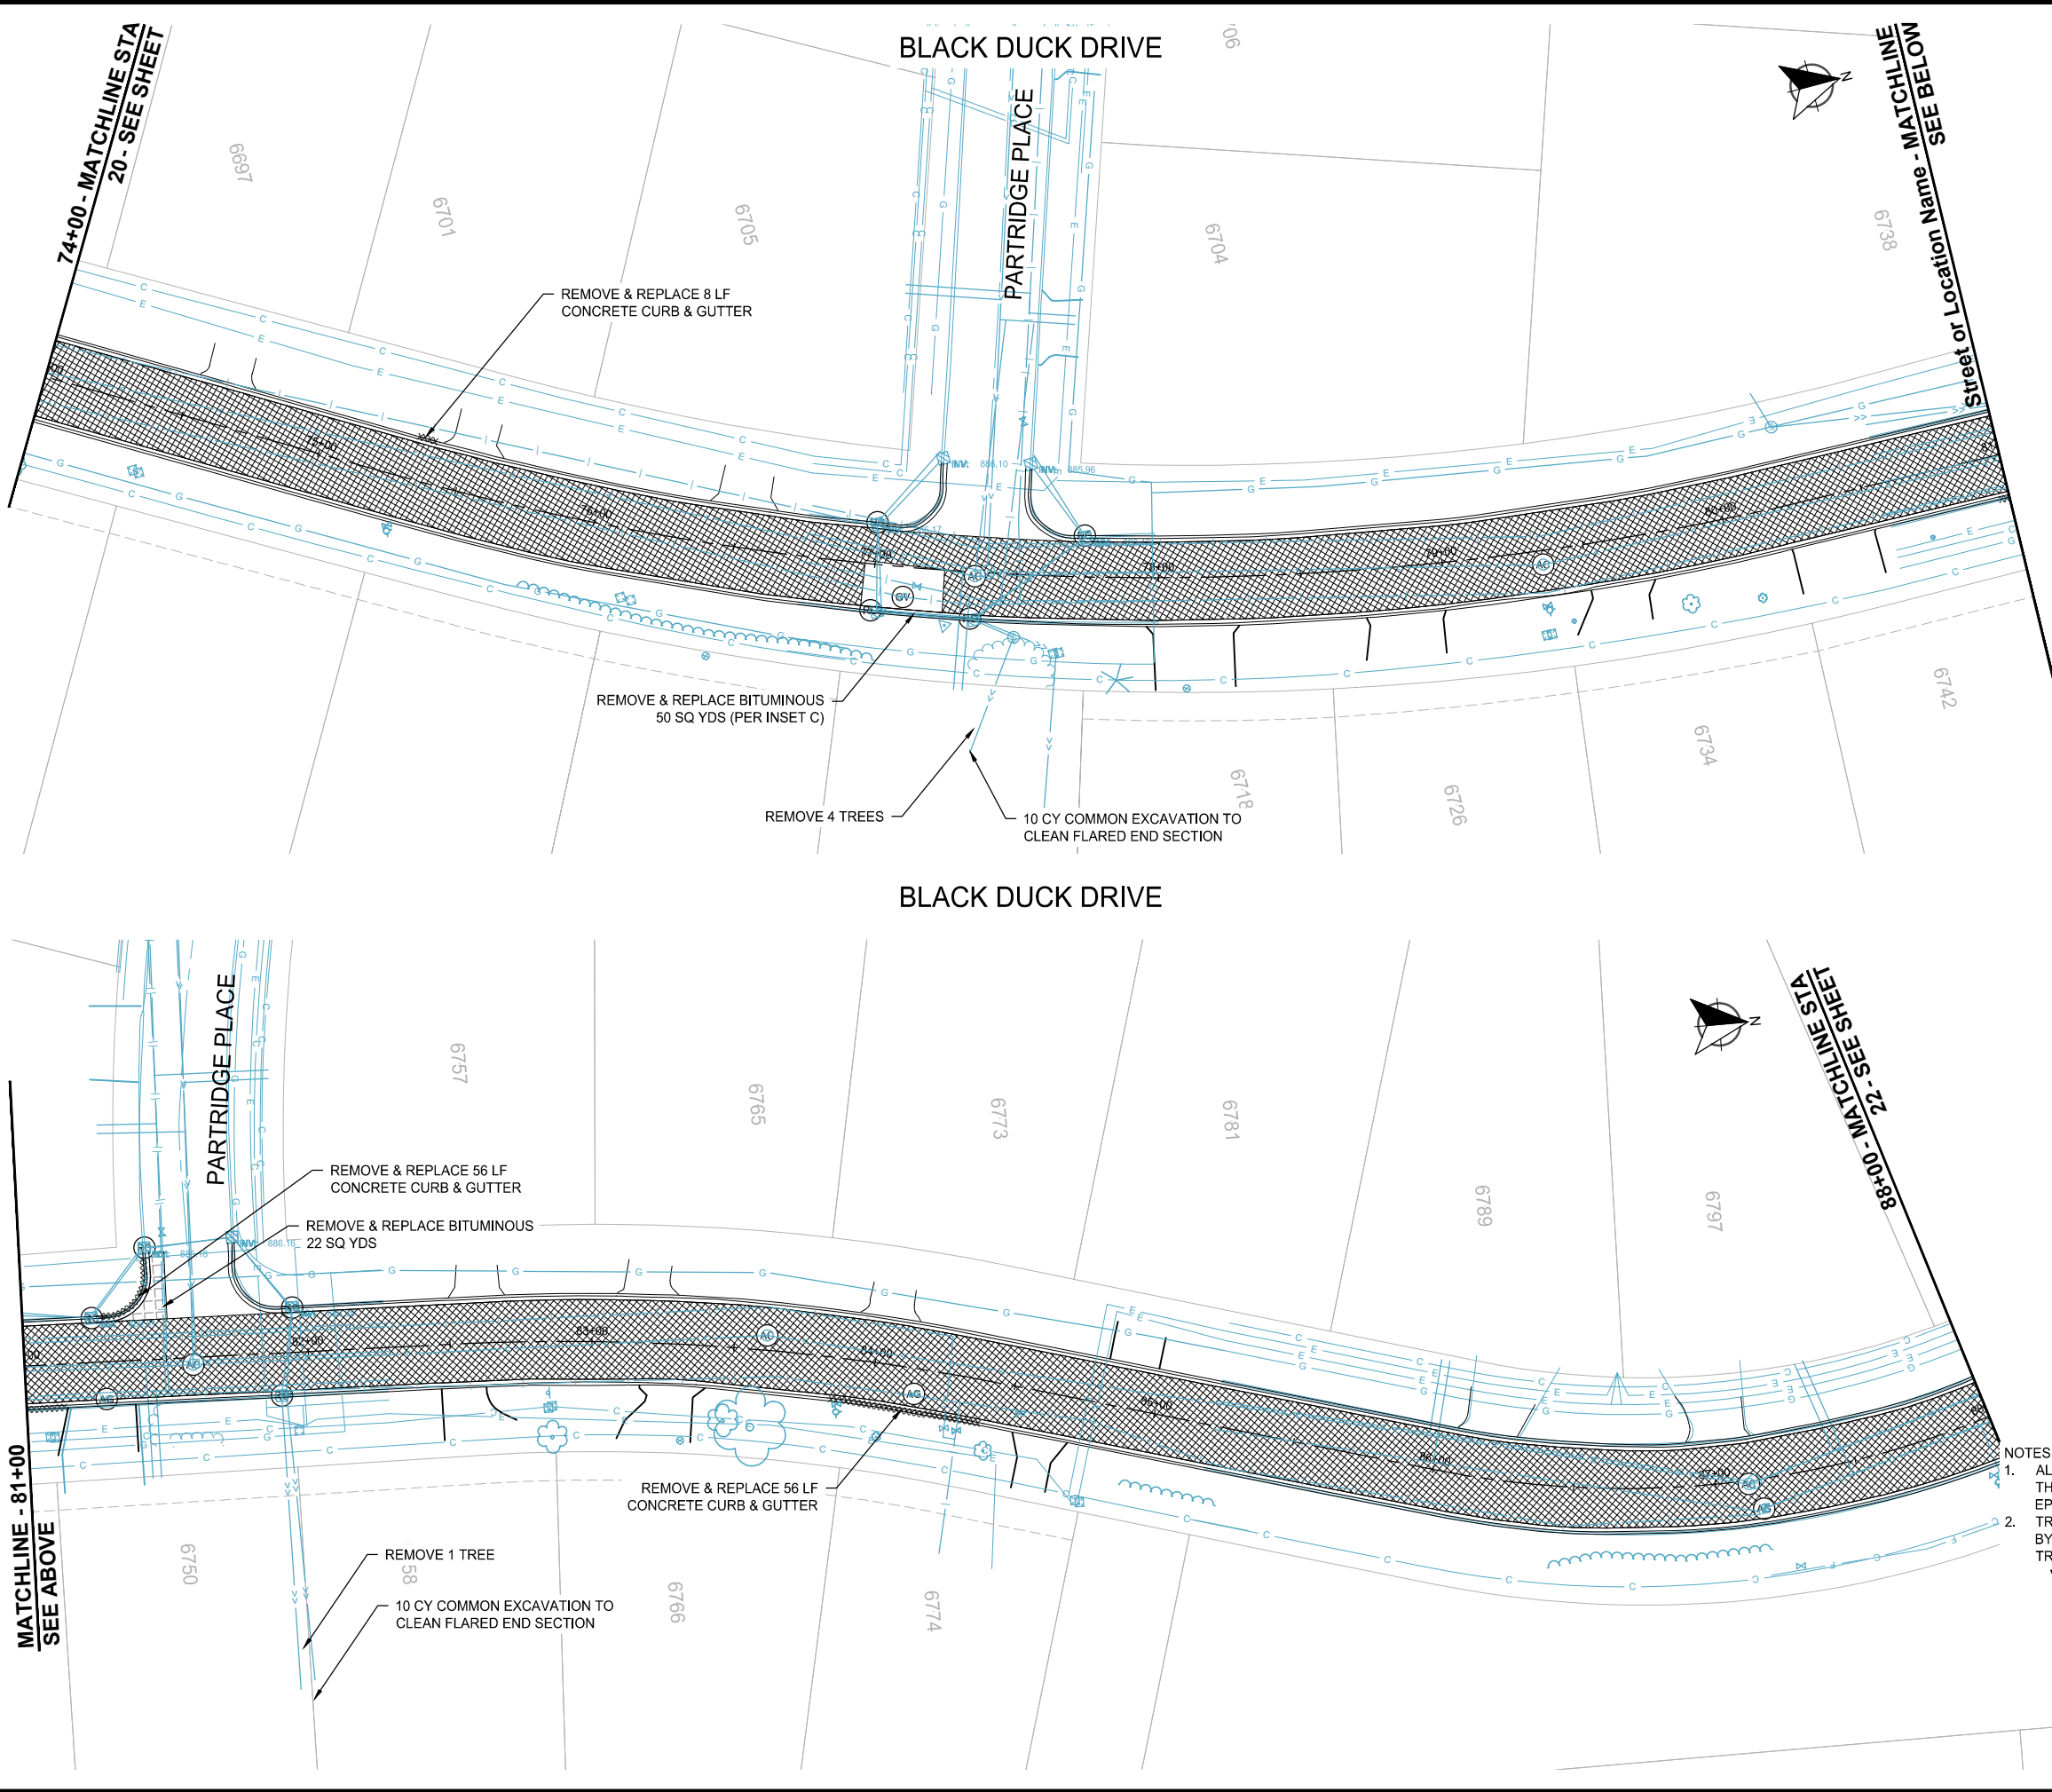

LOCATION

 

LEGEND

- (AC) REMOVE AND REPLACE CASTING AND INSTALL CHIMNEY SEAL
- (GV) REMOVE & REPLACE GATE VALVE
- (AG) ADJUST GATE VALVE
- (SI) SALVAGE & INSTALL ROUND CASTING
- (RC) SALVAGE & INSTALL R-3067 CASTING
- ▲ REMOVE & REPLACE R-3067 CASTING
- (M) MUD JACK CONCRETE CURB & GUTTER
- ✕ CLEAR & GRUB TREE
- ~~~~~ REMOVE AND REPLACE EXISTING CURB & GUTTER. MATCH IN-PLACE S OR B STYLE.
- [Cross-hatch pattern] MILL BITUMINOUS SURFACE  
MILL 1.5" AT CURB TO 0" AT 8' FROM CURB
- [Solid grey] MILL BITUMINOUS SURFACE  
1.5" DEPTH FULL WIDTH
- [Diagonal lines] MILL BITUMINOUS SURFACE  
2" AT CURB TO .5" AT CENTERLINE
- [Grid pattern] REMOVE AND REPLACE BITUMINOUS DRIVEWAY/TRAIL PAVEMENT
- [Dotted pattern] REMOVE BITUMINOUS & REPLACE WITH CONCRETE & DOMES
- [Diagonal lines] REMOVE VALLEY GUTTER AND INSTALL BITUMINOUS PER INSET C
- [Stippled pattern] REMOVE AND REPLACE CONCRETE DRIVEWAY PAVEMENT
- [Cross-hatch pattern] REMOVE AND REPLACE PEDESTRIAN RAMP
- [Dotted pattern] REMOVE SEDIMENT

- NOTES:
1. ALL CURB SPOT CURB REPLACEMENT, LESS THAN A FULL PANEL, SHALL INCLUDE DRILLED EPOXY COATED DOWELS (INCIDENTAL).
  2. TREE REMOVAL TO BE MARKED IN THE FIELD BY THE ENGINEER (PROTECT ALL OTHER TREES INCIDENTAL)



SCALE: AS SHOWN  
PLAN BY: THC  
DESIGN BY: VCK  
CHECK BY: DLH

REVISIONS	
NO.	DESCRIPTION

I HEREBY CERTIFY THAT THIS PLAN, SPECIFICATION, OR REPORT WAS PREPARED BY ME OR UNDER MY DIRECT SUPERVISION AND THAT I AM A DULY LICENSED PROFESSIONAL ENGINEER UNDER THE LAWS OF THE STATE OF MINNESOTA.

*Diane L. Hanke*  
DIANE L. HANKE

DATE: 1/12/2024 LIC. NO.: 43338

CONSTRUCTION PLANS

2024 STREET REHABILITATION  
AND TRUNK WATER PROJECT  
LINO LAKES, MINNESOTA


WSB PROJECT NO.  
023839-000

SHEET

21 OF 31

K:\023839-000\CadPlan\023839-000-C-STRT-PLAN.dwg 1/12/2024 3:01:00 PM

BLACK DUCK DRIVE

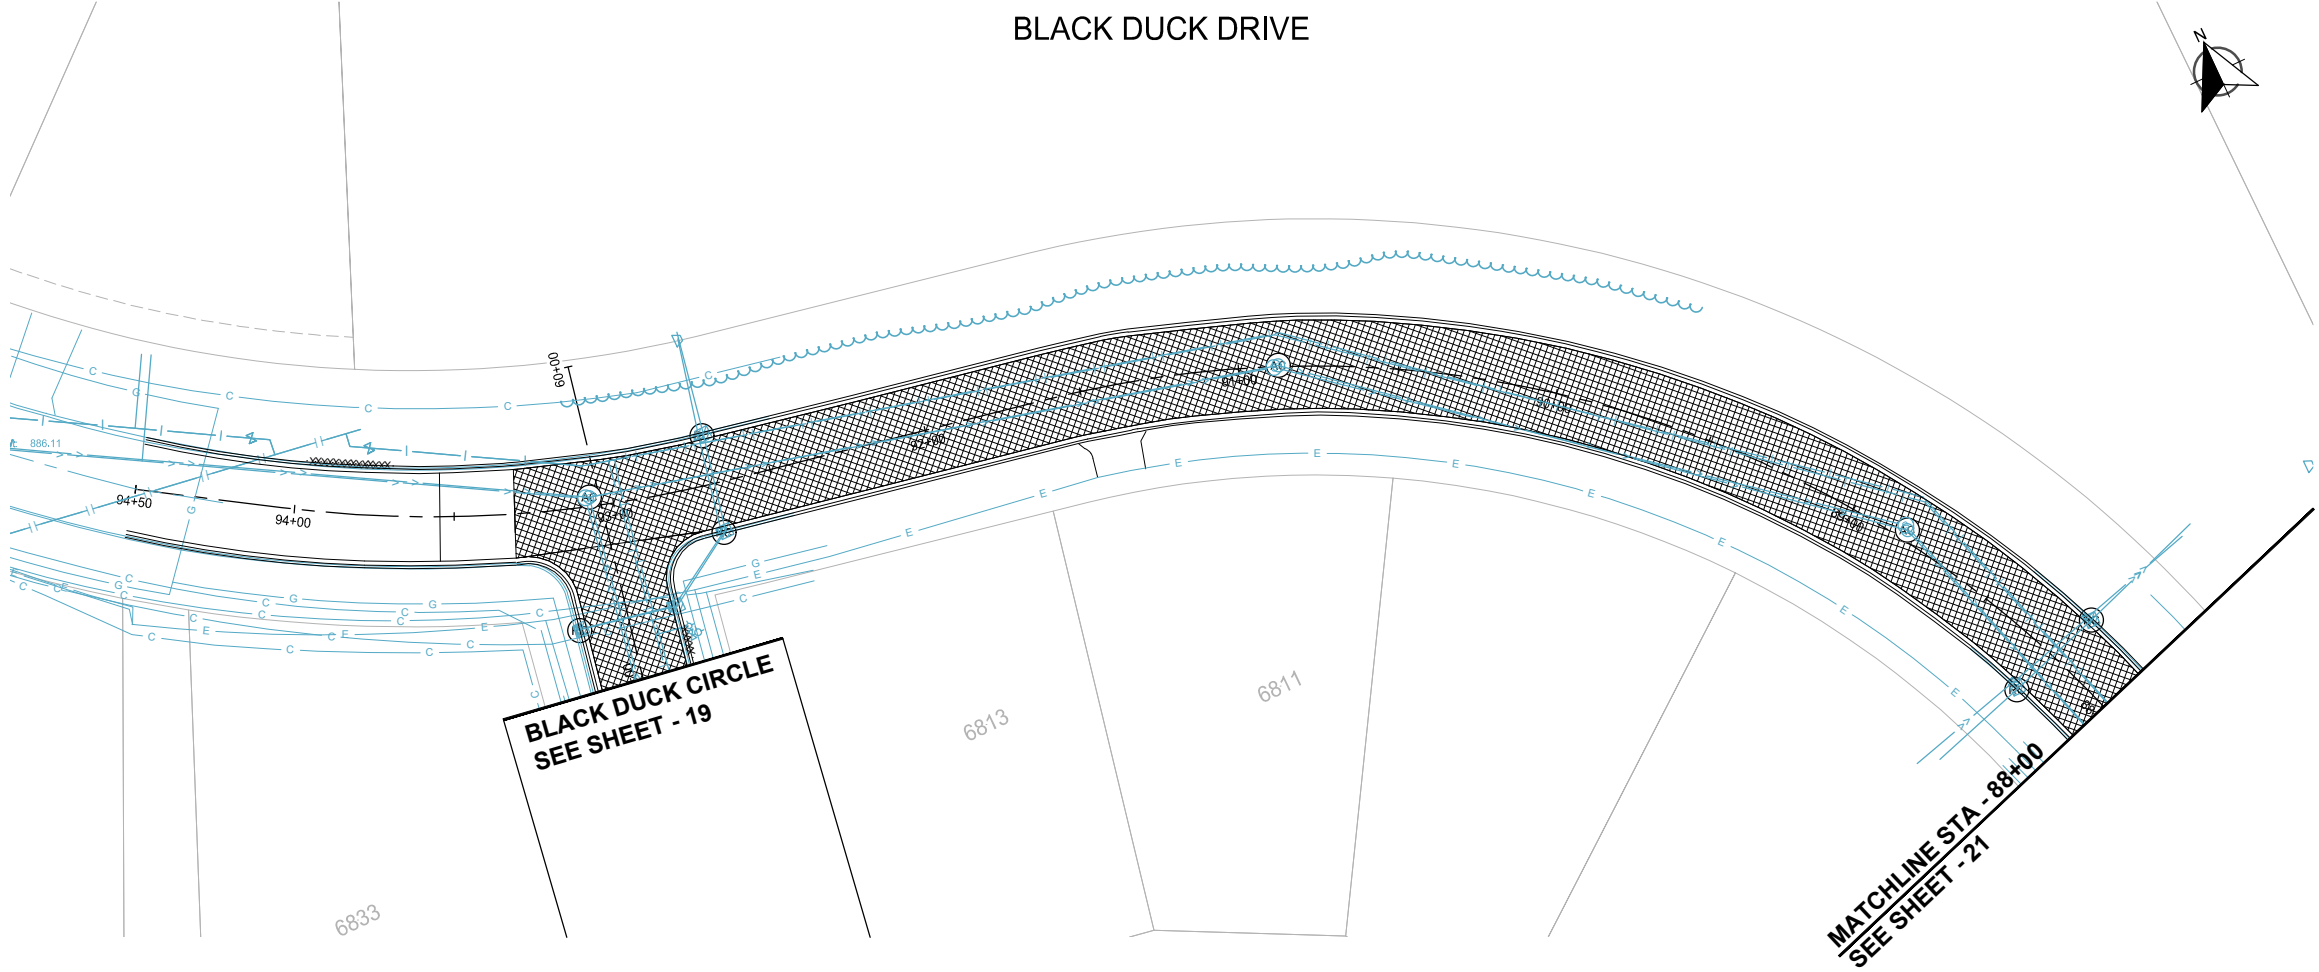

LOCATION



LEGEND

- (AC) REMOVE AND REPLACE CASTING AND INSTALL CHIMNEY SEAL
- (GV) REMOVE & REPLACE GATE VALVE
- (AG) ADJUST GATE VALVE
- (SI) SALVAGE & INSTALL ROUND CASTING
- (RC) SALVAGE & INSTALL R-3067 CASTING
- ▲ REMOVE & REPLACE R-3067 CASTING
- (M) MUD JACK CONCRETE CURB & GUTTER
- X CLEAR & GRUB TREE
- XXXXXXXXXXXXXXXXXXXX REMOVE AND REPLACE EXISTING CURB & GUTTER. MATCH IN-PLACE S OR B STYLE.
- [Cross-hatch pattern] MILL BITUMINOUS SURFACE  
MILL 1.5" AT CURB TO 0" AT 8' FROM CURB
- [Solid gray] MILL BITUMINOUS SURFACE  
1.5" DEPTH FULL WIDTH
- [Diagonal lines] MILL BITUMINOUS SURFACE  
2" AT CURB TO .5" AT CENTERLINE
- [Grid pattern] REMOVE AND REPLACE BITUMINOUS DRIVEWAY/TRAIL PAVEMENT
- [Pattern with circles] REMOVE BITUMINOUS & REPLACE WITH CONCRETE & DOMES
- [Pattern with diagonal lines] REMOVE VALLEY GUTTER AND INSTALL BITUMINOUS PER INSET C
- [Pattern with dots] REMOVE AND REPLACE CONCRETE DRIVEWAY PAVEMENT
- [Pattern with plus signs] REMOVE AND REPLACE PEDESTRIAN RAMP
- [Pattern with small dots] REMOVE SEDIMENT

- NOTES:
- ALL CURB SPOT CURB REPLACEMENT, LESS THAN A FULL PANEL, SHALL INCLUDE DRILLED EPOXY COATED DOWELS (INCIDENTAL).
  - TREE REMOVAL TO BE MARKED IN THE FIELD BY THE ENGINEER (PROTECT ALL OTHER TREES INCIDENTAL)



SCALE: AS SHOWN  
PLAN BY: THC  
DESIGN BY: VCK  
CHECK BY: DLH

REVISIONS	
NO.	DESCRIPTION

I HEREBY CERTIFY THAT THIS PLAN, SPECIFICATION, OR REPORT WAS PREPARED BY ME OR UNDER MY DIRECT SUPERVISION AND THAT I AM A DULY LICENSED PROFESSIONAL ENGINEER UNDER THE LAWS OF THE STATE OF MINNESOTA.

*Diane L. Hanke*  
DIANE L. HANKE  
DATE: 1/12/2024 LIC. NO.: 43338


CONSTRUCTION PLANS

2024 STREET REHABILITATION  
AND TRUNK WATER PROJECT  
LINO LAKES, MINNESOTA


WSB PROJECT NO.  
023839-000

SHEET  
22 OF 31

K:\023839-000\CadPlan\023839-000-C-EROS-PLAN.dwg 1/12/2024 3:01:05 PM

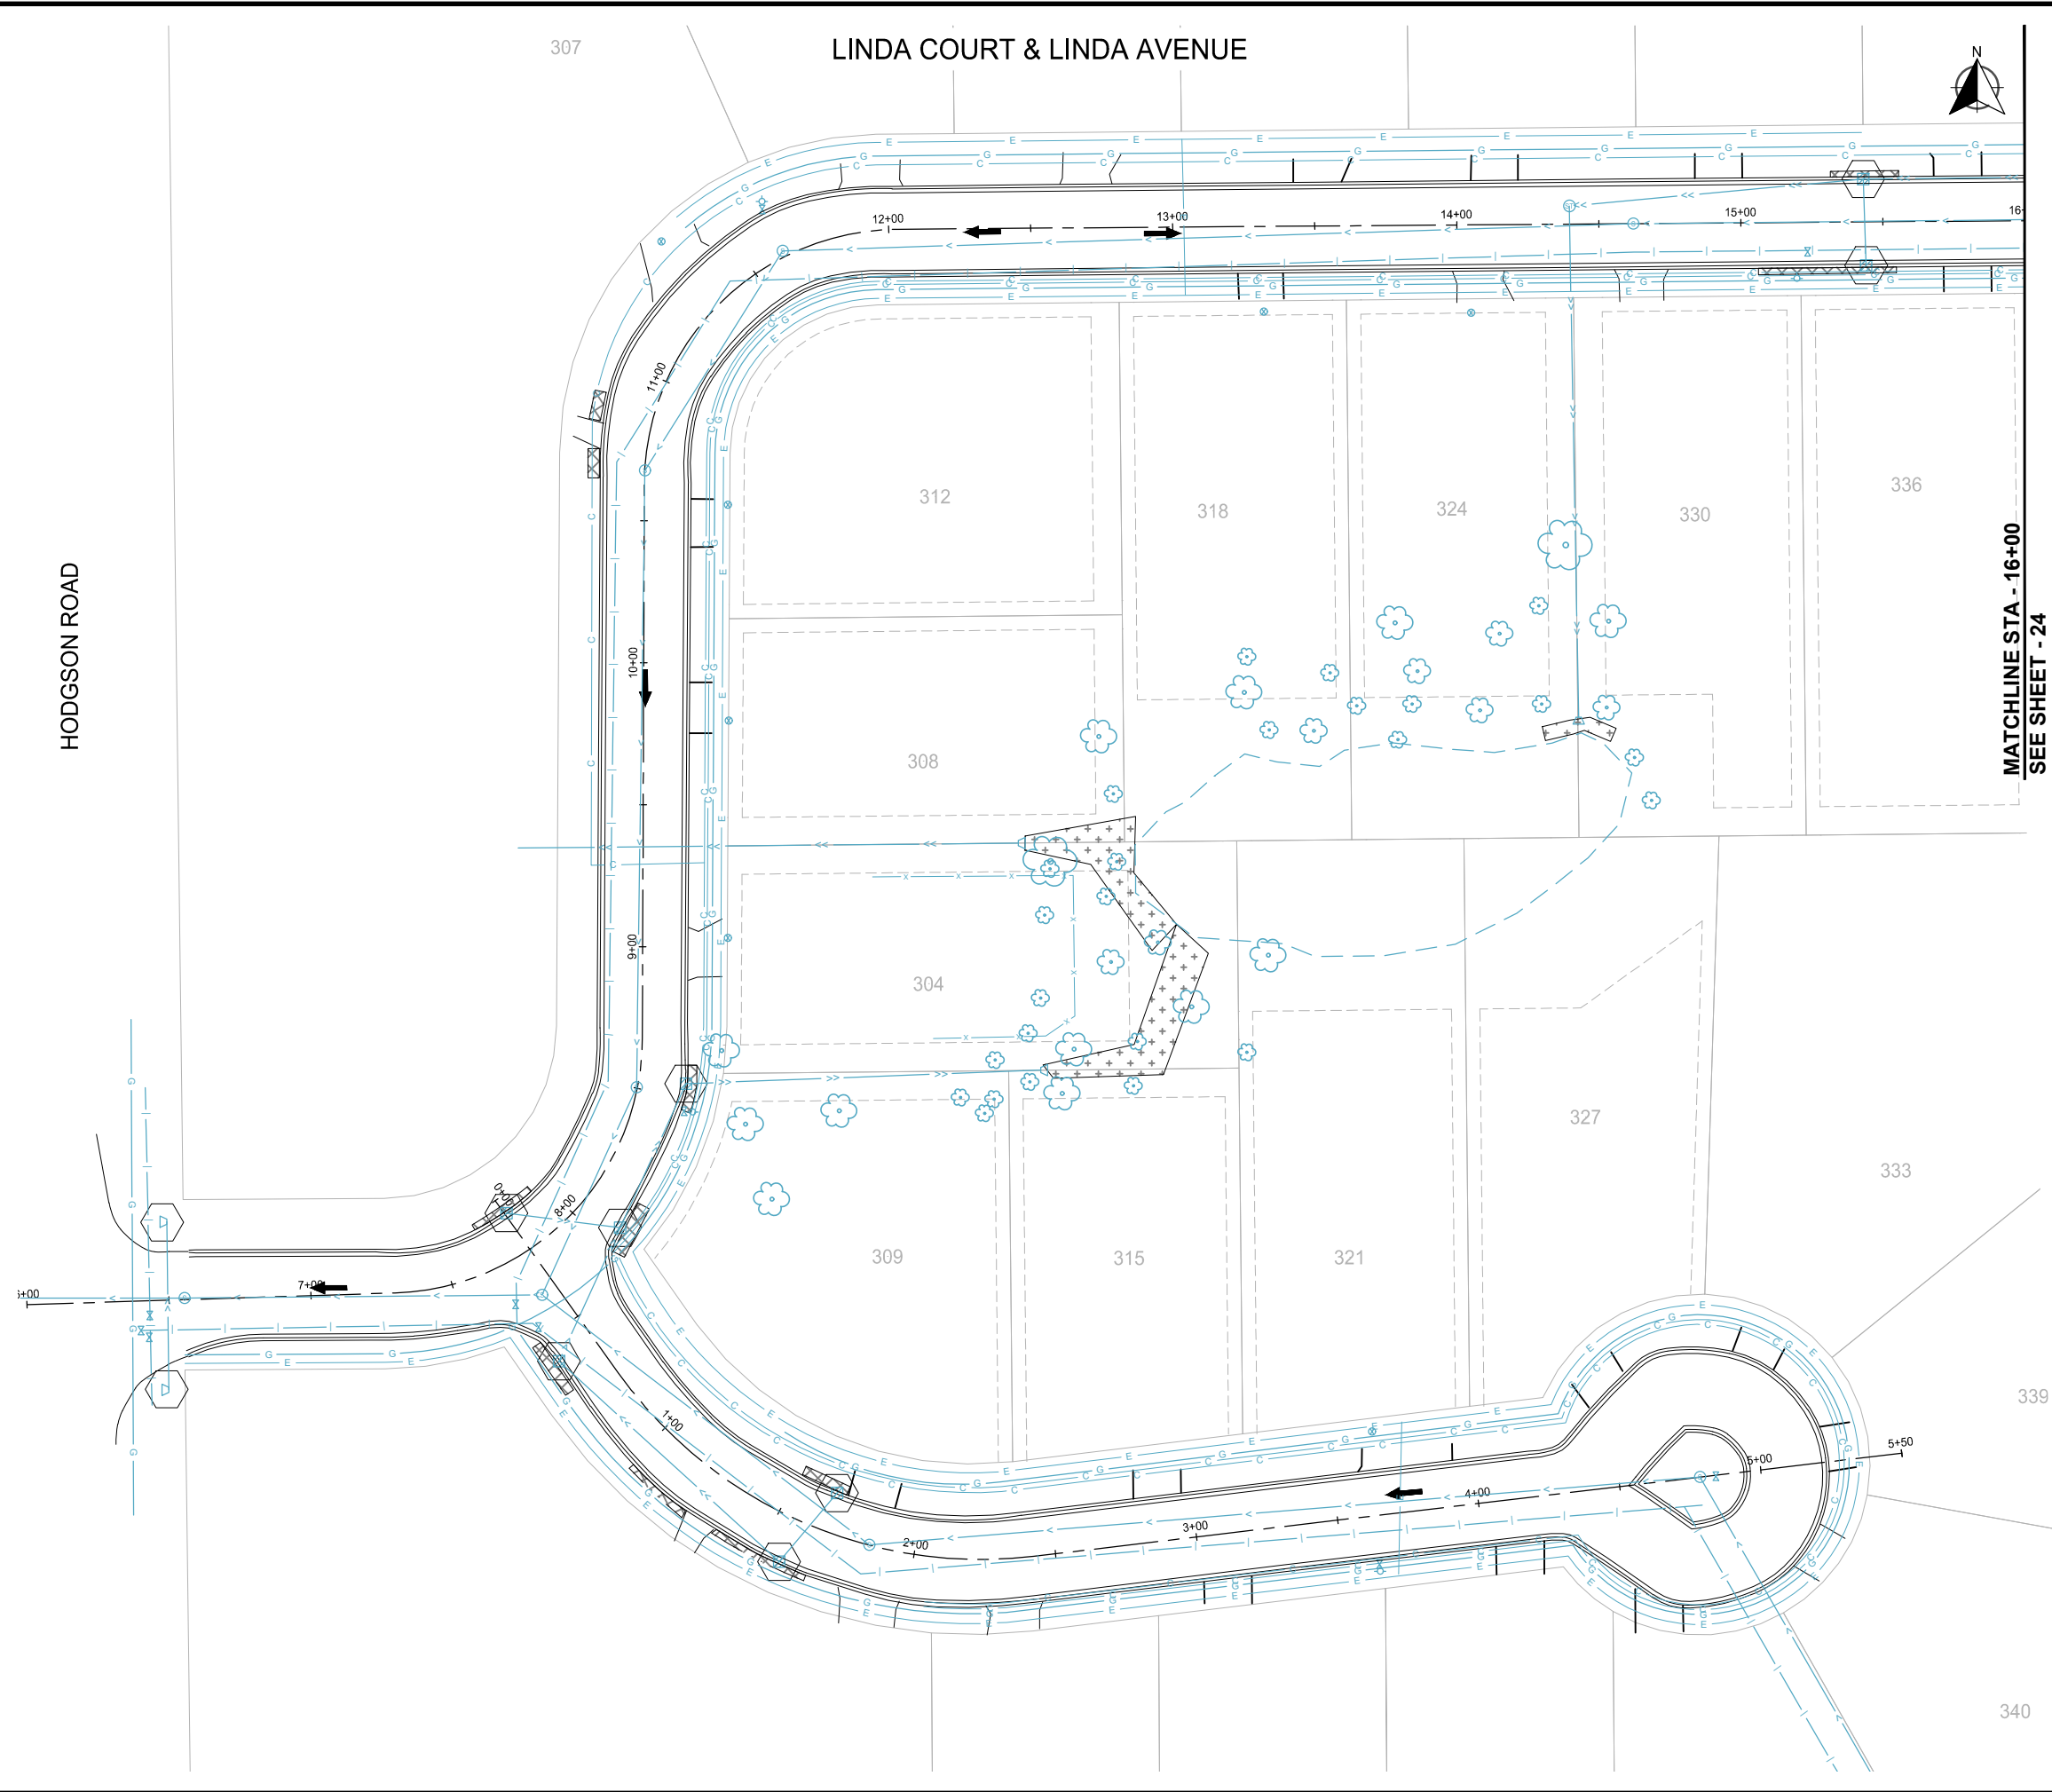

LOCATION

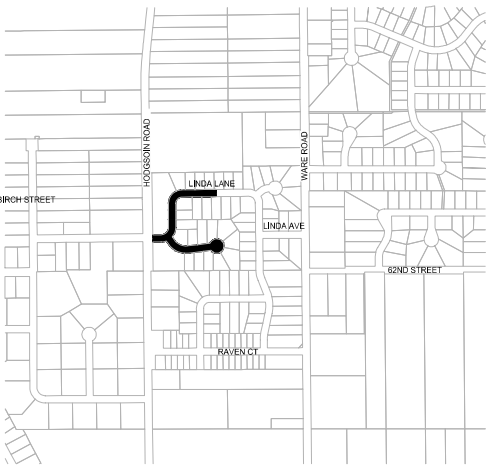

LEGEND

- INLET PROTECTION
- FLOW DIRECTION
- TEMPORARY STABILIZATION: TYPE 3
- PERMANENT YARD: SODDING TYPE LAWN WITH FERTILIZER TYPE 3 @ 200 LBS/ACRE
- PERMANENT POND STABILIZATION: SEEDING MN/DOT SEED MIX 33-261, FERTILIZER TYPE 3 @ 300 LBS/ACRE, ROLLED EROSION PREVENTION CATEGORY 25



SCALE: AS SHOWN  
PLAN BY: THC  
DESIGN BY: VCK  
CHECK BY: DLH

REVISIONS

NO.	DATE	DESCRIPTION

I HEREBY CERTIFY THAT THIS PLAN, SPECIFICATION, OR REPORT WAS PREPARED BY ME OR UNDER MY DIRECT SUPERVISION AND THAT I AM A DULY LICENSED PROFESSIONAL ENGINEER UNDER THE LAWS OF THE STATE OF MINNESOTA.

*Diane L. Hanke*  
DIANE L. HANKEE

DATE: 1/12/2024 LIC. NO.: 43338

EROSION CONTROL PLANS

2024 STREET REHABILITATION  
AND TRUNK WATER PROJECT  
LINO LAKES, MINNESOTA

WSB PROJECT NO.  
023839-000


SHEET

23 OF 31



LINDA LANE, LINDA CIRCLE & LINDA AVENUE

LOCATION

 

LEGEND

- INLET PROTECTION
- FLOW DIRECTION
- TEMPORARY STABILIZATION: TYPE 3
- PERMANENT YARD: SODDING TYPE LAWN WITH FERTILIZER TYPE 3 @ 200 LBS/ACRE
- PERMANENT POND STABILIZATION: SEEDING MN/DOT SEED MIX 33-261, FERTILIZER TYPE 3 @ 300 LBS/ACRE, ROLLED EROSION PREVENTION CATEGORY 25



SCALE: AS SHOWN  
PLAN BY: THC  
DESIGN BY: VCK  
CHECK BY: DLH

REVISIONS

NO.	DATE	DESCRIPTION

I HEREBY CERTIFY THAT THIS PLAN, SPECIFICATION, OR REPORT WAS PREPARED BY ME OR UNDER MY DIRECT SUPERVISION AND THAT I AM A DULY LICENSED PROFESSIONAL ENGINEER UNDER THE LAWS OF THE STATE OF MINNESOTA.

*Diane Hanke*  
DIANE L. HANKEE  
DATE: 1/12/2024 LIC. NO. 43338

EROSION CONTROL PLANS

2024 STREET REHABILITATION AND TRUNK WATER PROJECT  
LINO LAKES, MINNESOTA


WSB PROJECT NO. 023839-000

SHEET

24 OF 31

K:\023839-000\CadPlan\023839-000-C-EROS-PLAN.dwg 1/12/2024 3:01:10 PM

K:\023839-000\CadPlan\023839-000-C-EROS-PLAN.dwg 1/12/2024 3:01:17 PM

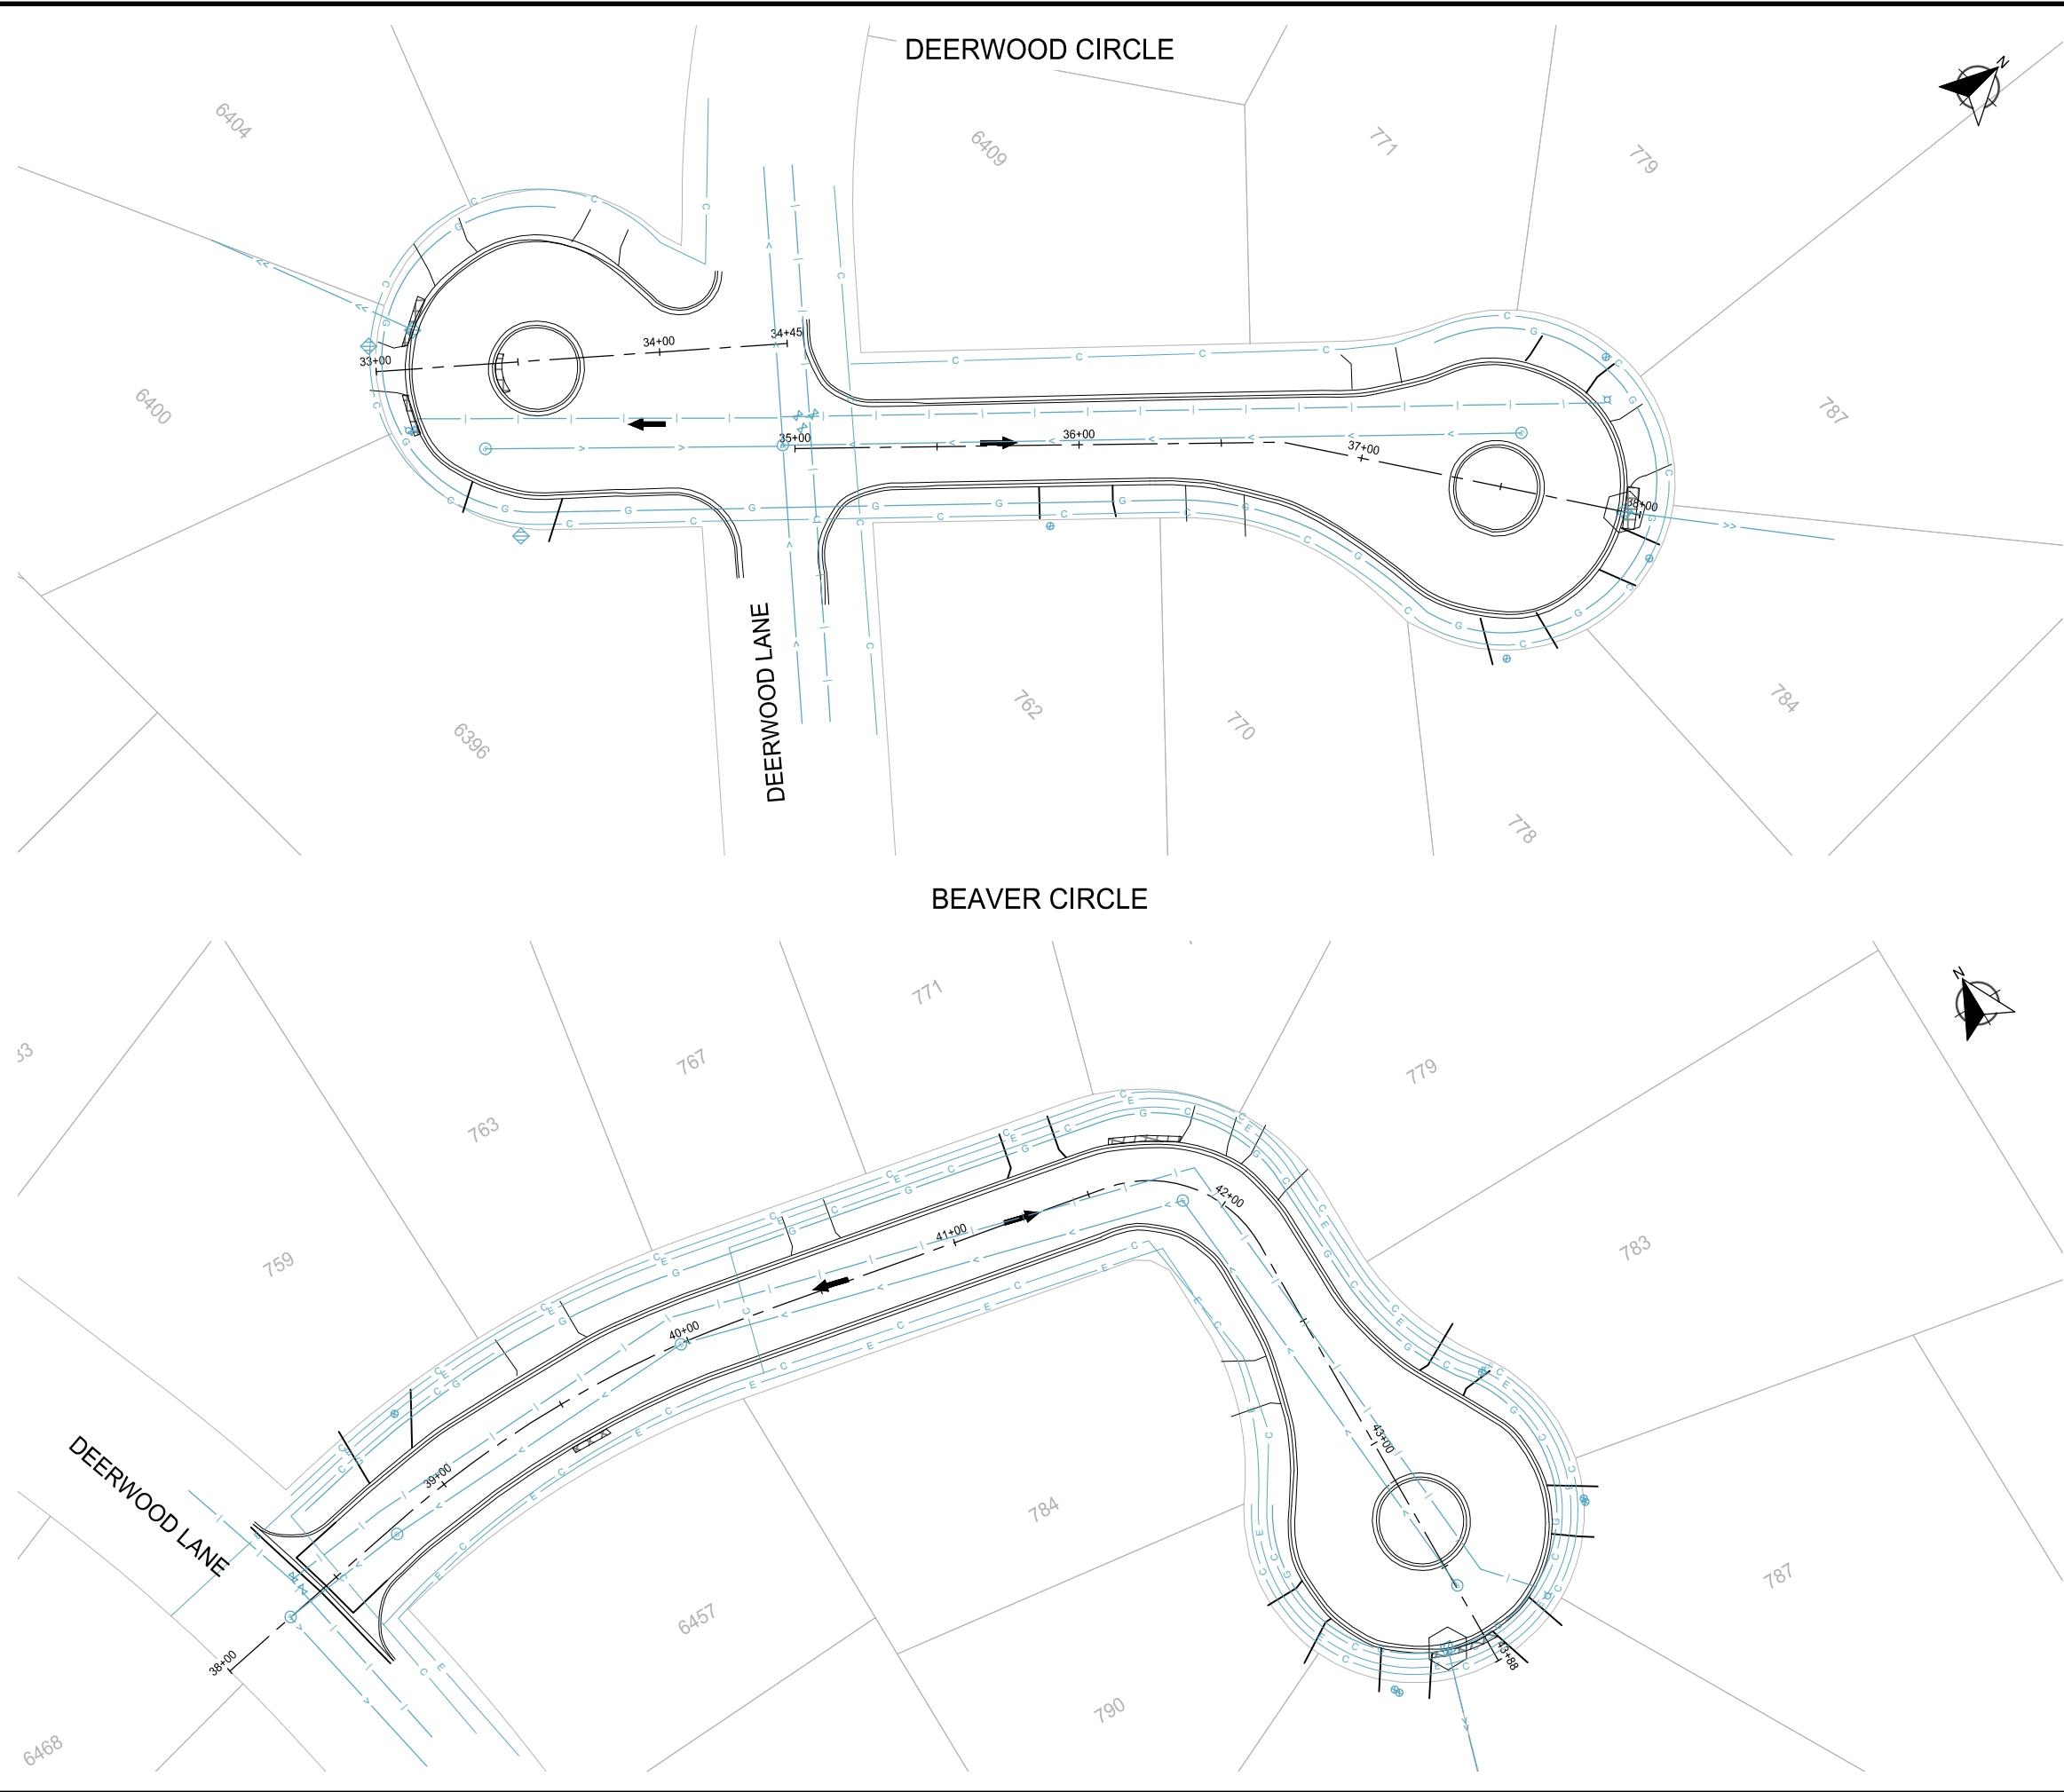

LOCATION



LEGEND

- INLET PROTECTION
- FLOW DIRECTION
- TEMPORARY STABILIZATION: TYPE 3
- PERMANENT YARD: SODDING TYPE LAWN WITH FERTILIZER TYPE 3 @ 200 LBS/ACRE
- PERMANENT POND STABILIZATION: SEEDING MN/DOT SEED MIX 33-261, FERTILIZER TYPE 3 @ 300 LBS/ACRE, ROLLED EROSION PREVENTION CATEGORY 25

REVISIONS

NO.	DATE	DESCRIPTION



I HEREBY CERTIFY THAT THIS PLAN, SPECIFICATION, OR REPORT WAS PREPARED BY ME OR UNDER MY DIRECT SUPERVISION AND THAT I AM A DULY LICENSED PROFESSIONAL ENGINEER UNDER THE LAWS OF THE STATE OF MINNESOTA.

*Diane Hanke*  
DIANE L. HANKEE  
DATE: 1/12/2024 LIC. NO. 43338

EROSION CONTROL PLANS

2024 STREET REHABILITATION AND TRUNK WATER PROJECT  
LINO LAKES, MINNESOTA

K:\023839-000\CadPlan\023839-000-C-EROS-PLAN.dwg 1/12/2024 3:01:26 PM

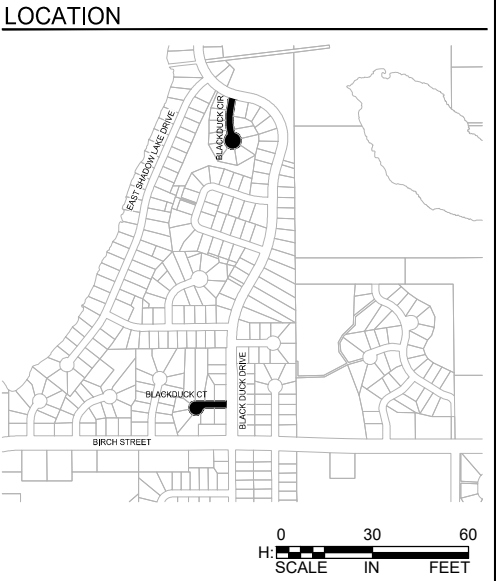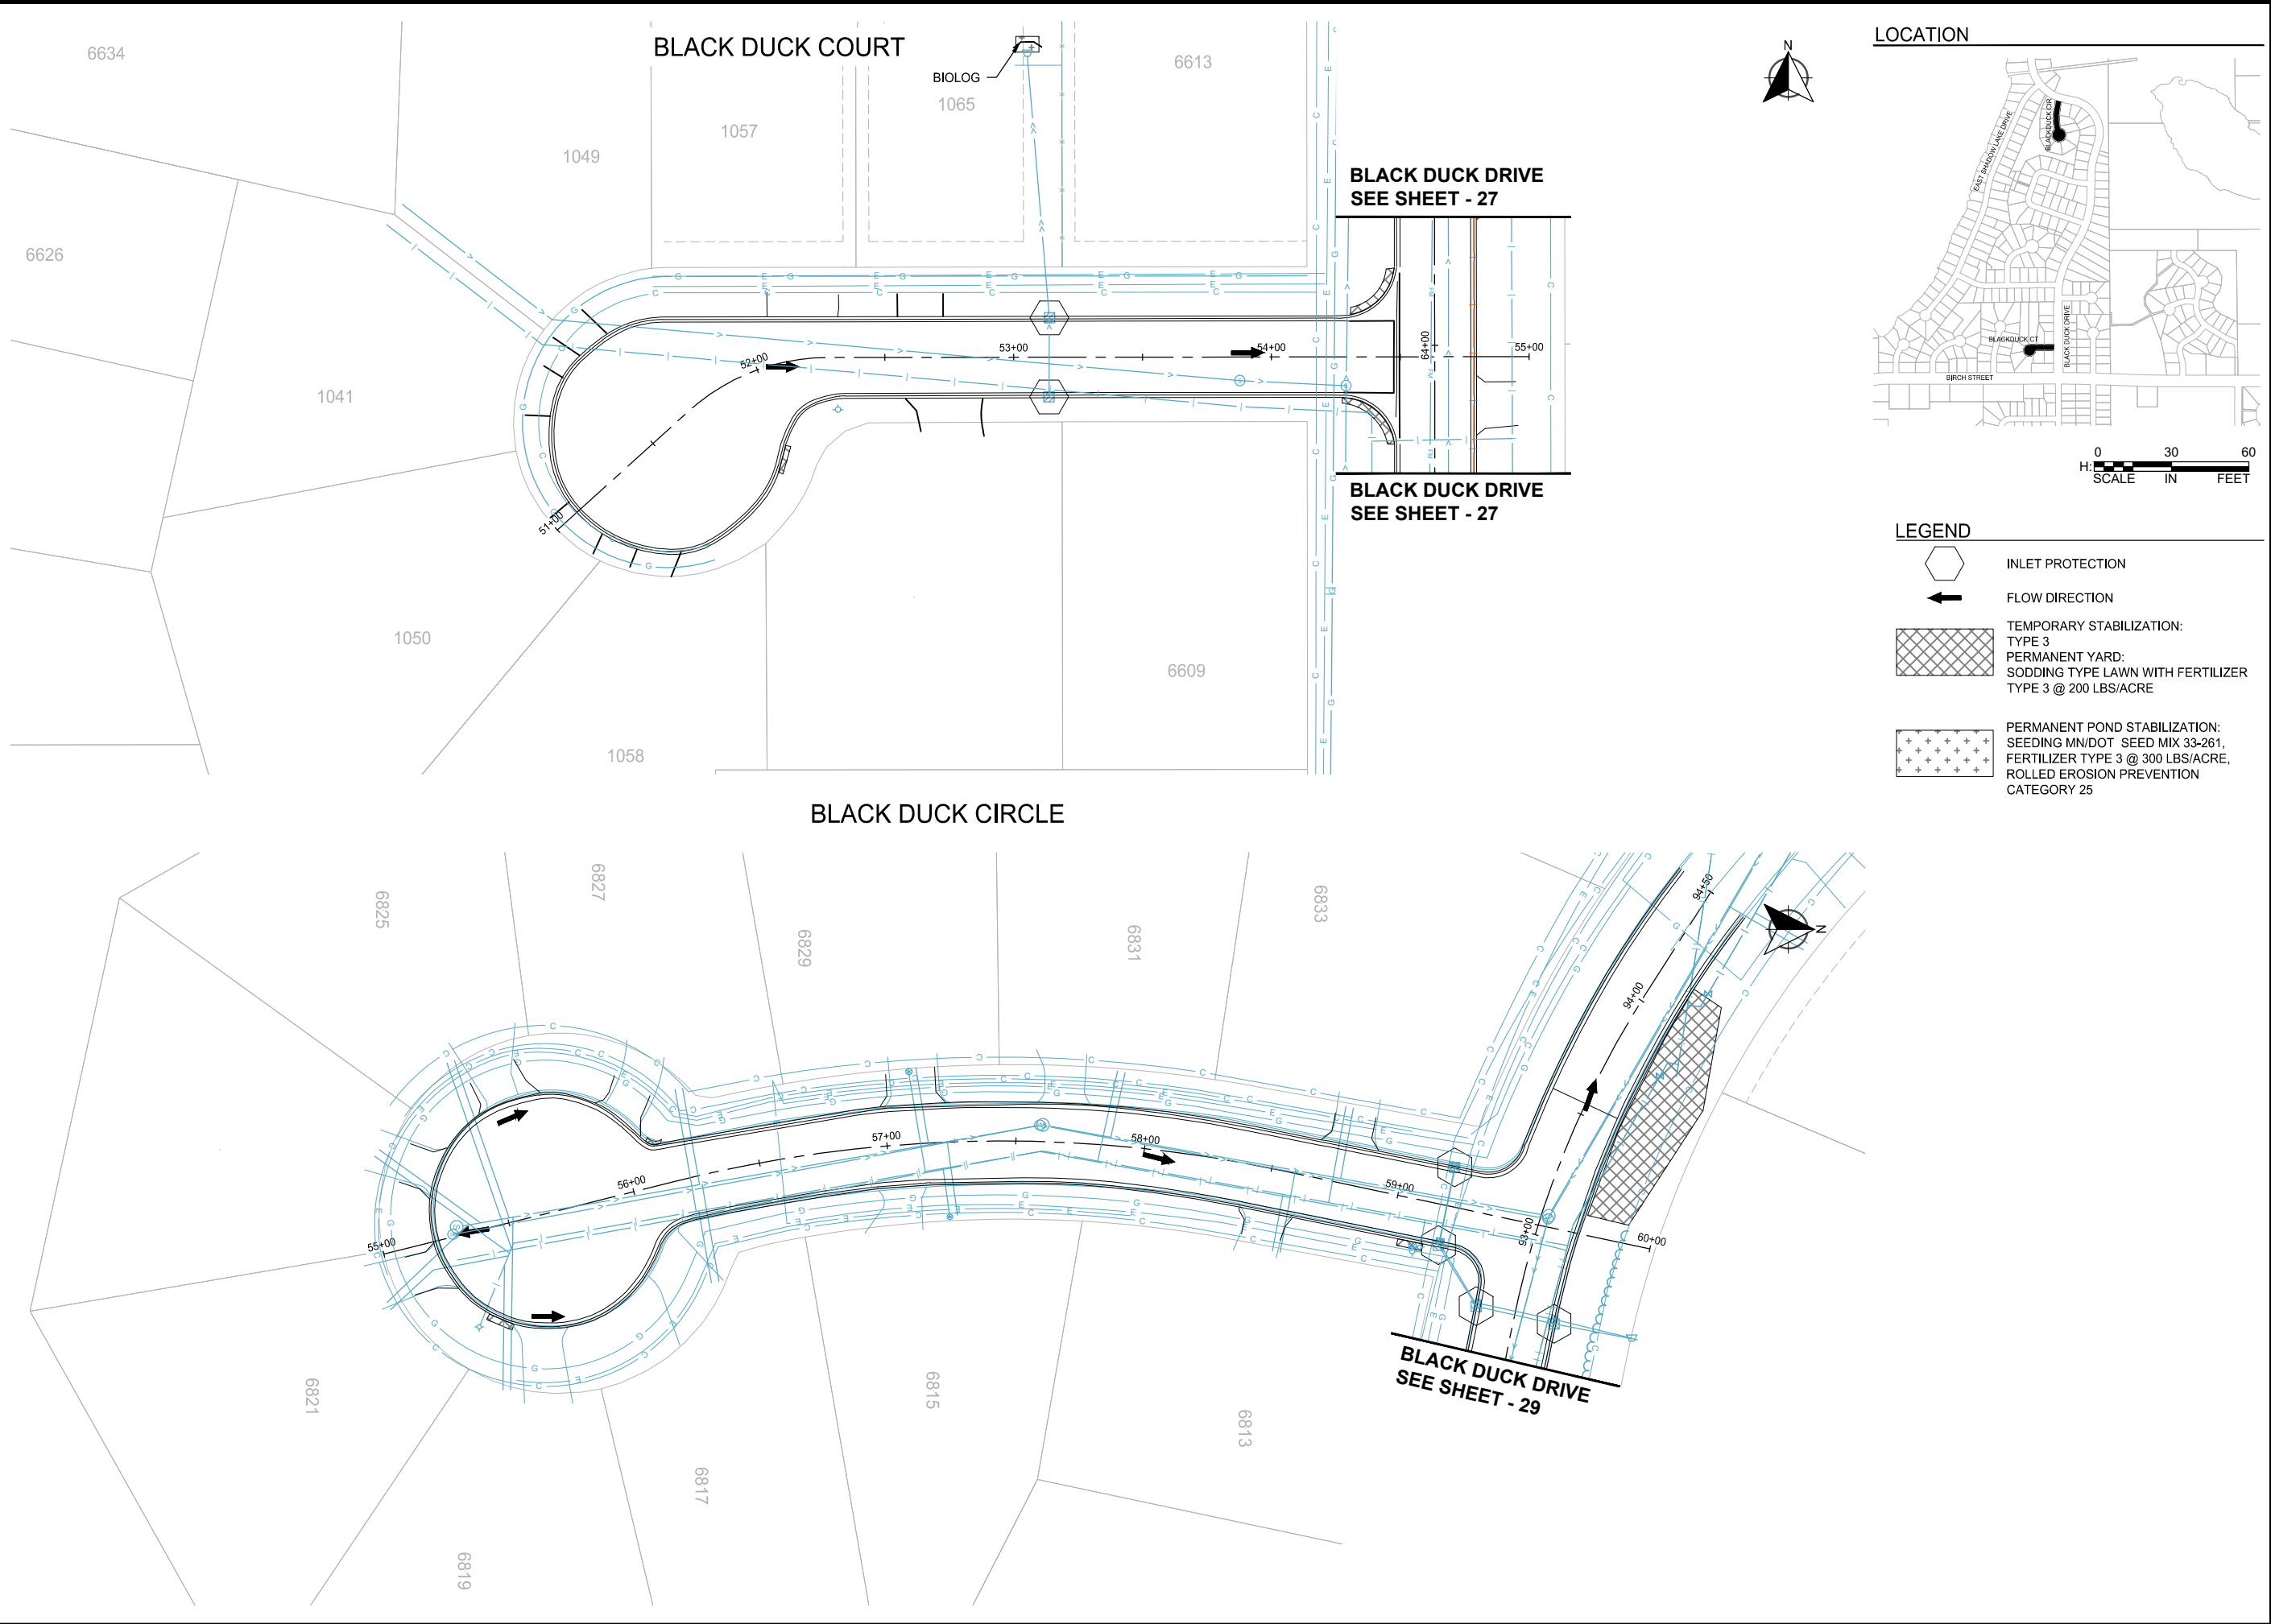

- LEGEND**
- INLET PROTECTION
  - FLOW DIRECTION
  - TEMPORARY STABILIZATION: TYPE 3
  - PERMANENT YARD: SODDING TYPE LAWN WITH FERTILIZER TYPE 3 @ 200 LBS/ACRE
  - PERMANENT POND STABILIZATION: SEEDING MN/DOT SEED MIX 33-261, FERTILIZER TYPE 3 @ 300 LBS/ACRE, ROLLED EROSION PREVENTION CATEGORY 25



SCALE: AS SHOWN


DESIGN BY: VCK

PLAN BY: THC

CHECK BY: DLH

REVISIONS	
NO.	DATE

I HEREBY CERTIFY THAT THIS PLAN, SPECIFICATION, OR REPORT WAS PREPARED BY ME OR UNDER MY DIRECT SUPERVISION AND THAT I AM A DULY LICENSED PROFESSIONAL ENGINEER UNDER THE LAWS OF THE STATE OF MINNESOTA.

 

DIANE L. HANKEE

DATE: 1/12/2024

LIC. NO: 43338

EROSION CONTROL PLANS

2024 STREET REHABILITATION AND TRUNK WATER PROJECT


LINO LAKES, MINNESOTA

WSB PROJECT NO. 023839-000

SHEET 26 OF 31



K:\023839-000\Cad\Plan\023839-000-C-EROS-PLAN.dwg 1/12/2024 3:01:35 PM

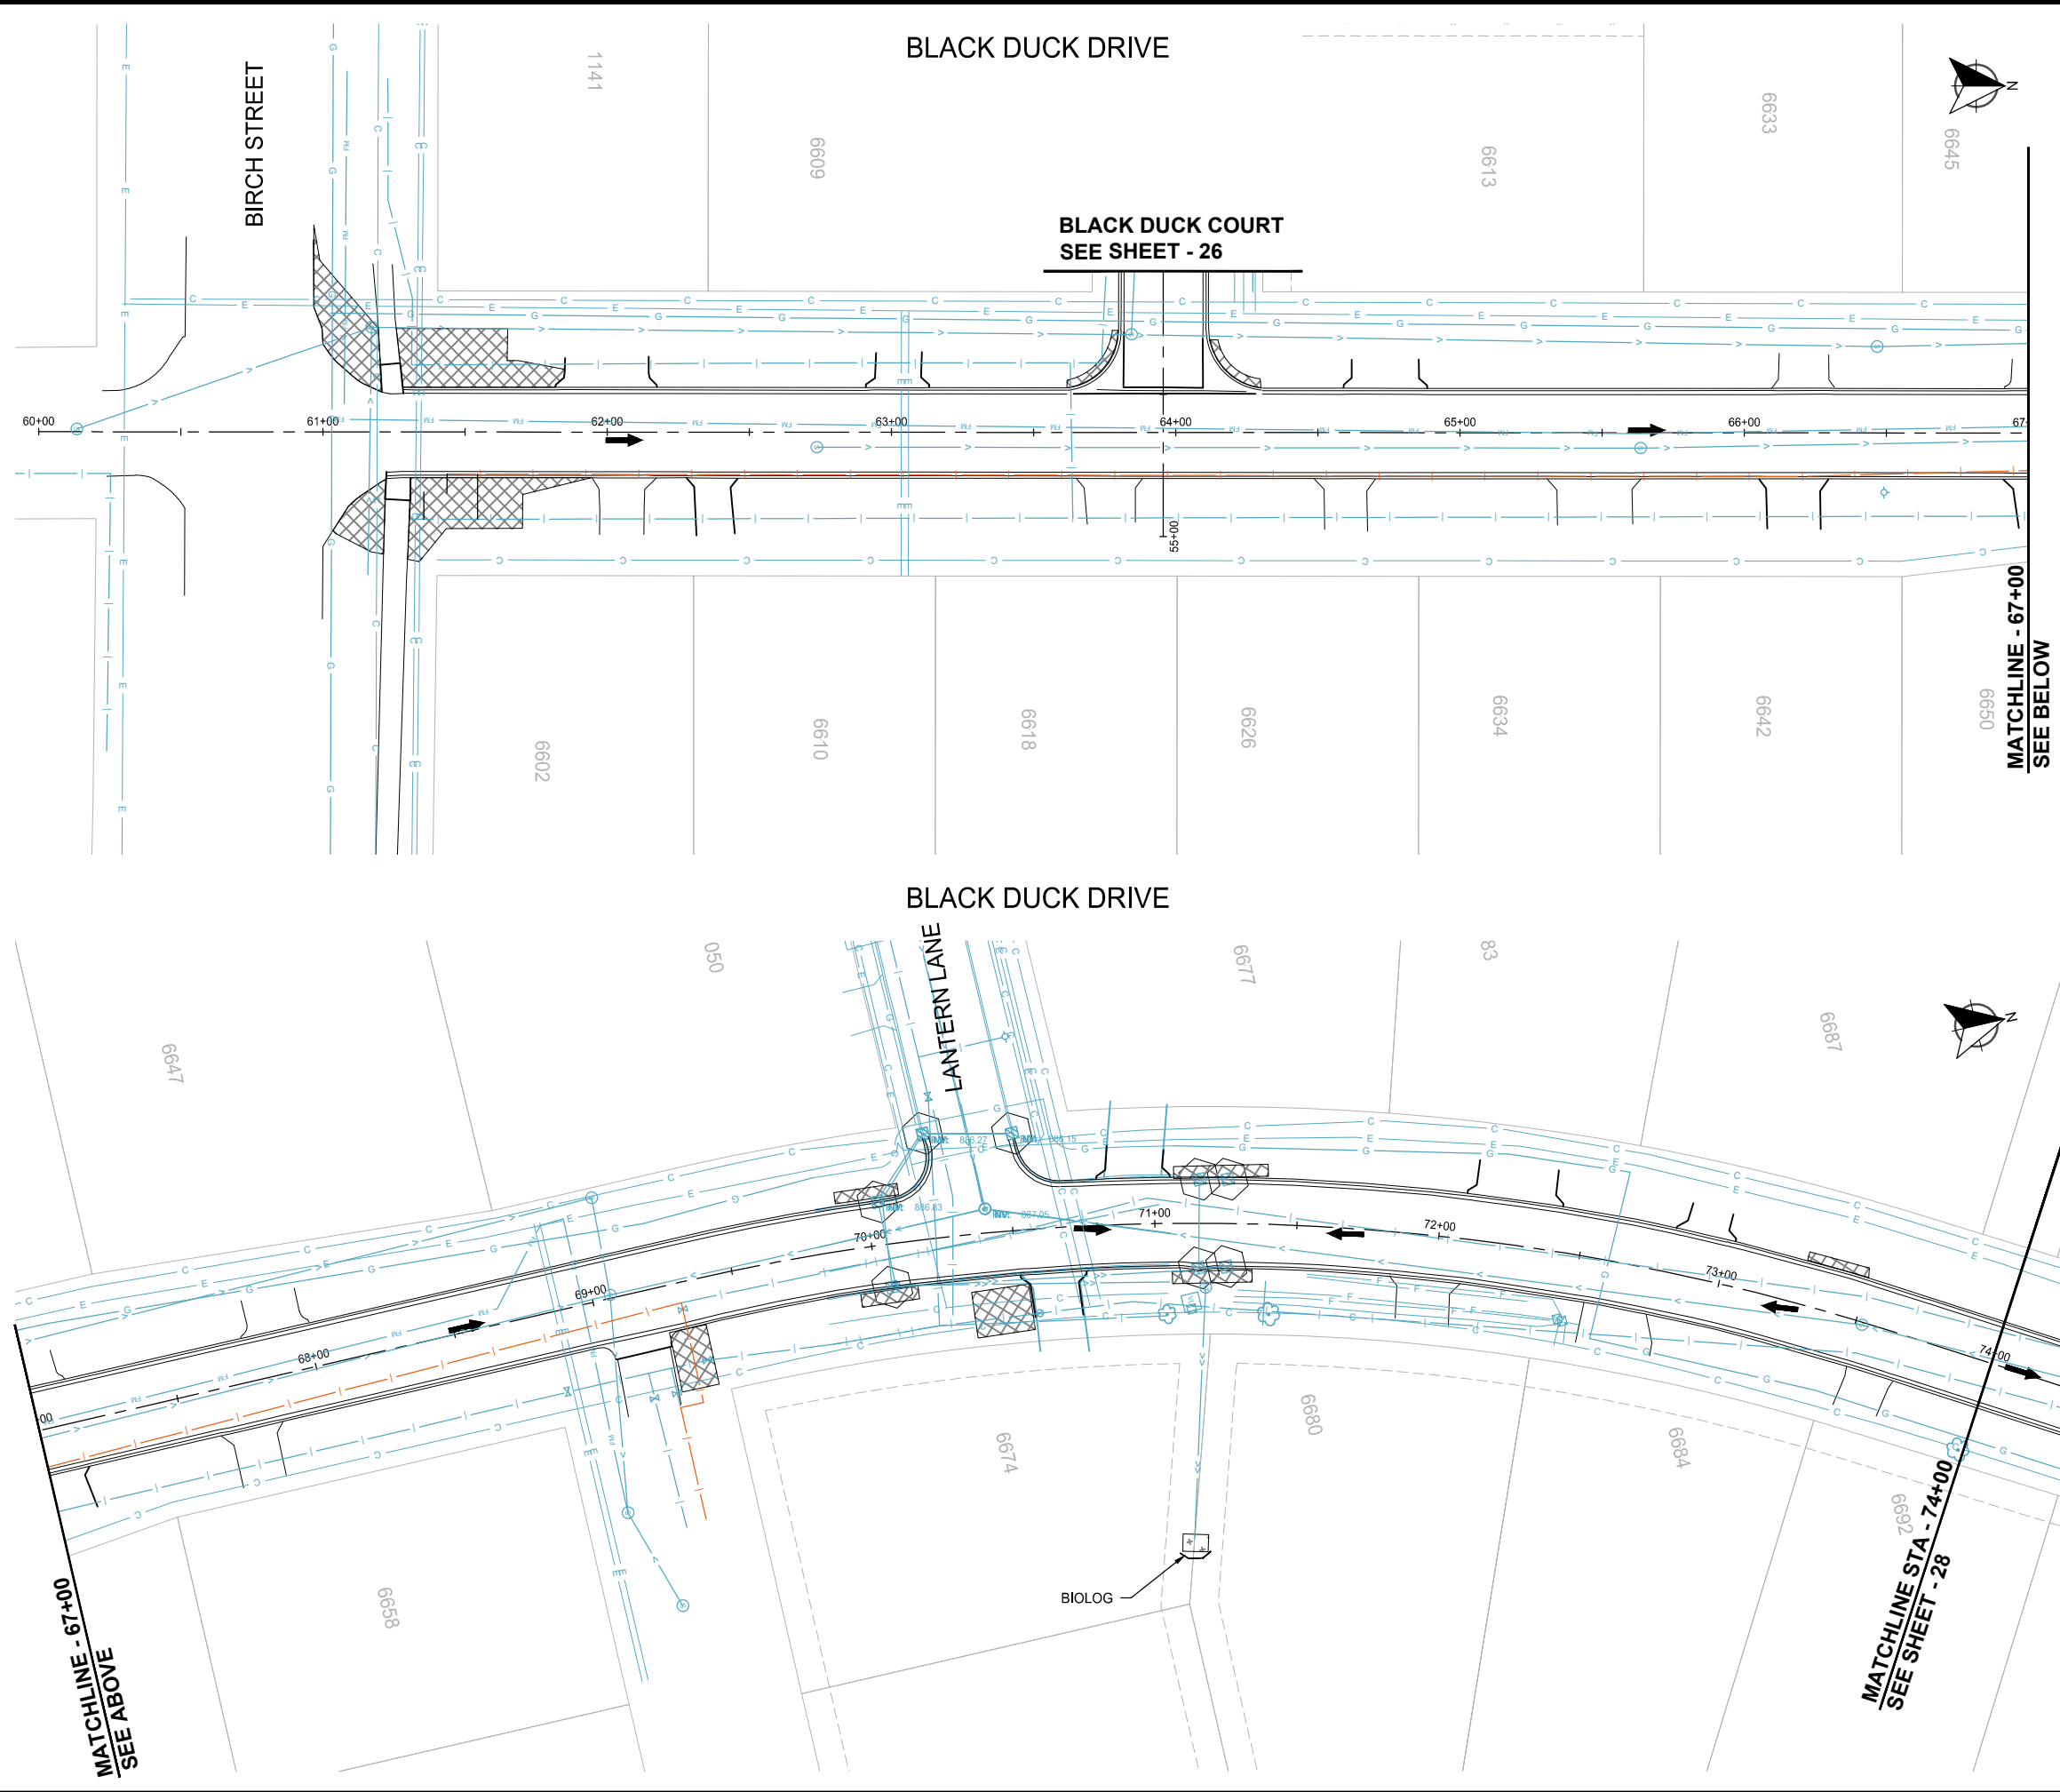

LOCATION

LEGEND

INLET PROTECTION

FLOW DIRECTION

TEMPORARY STABILIZATION:  
TYPE 3

PERMANENT YARD:  
SODDING TYPE LAWN WITH FERTILIZER  
TYPE 3 @ 200 LBS/ACRE

PERMANENT POND STABILIZATION:  
SEEDING MN/DOT SEED MIX 33-261,  
FERTILIZER TYPE 3 @ 300 LBS/ACRE,  
ROLLED EROSION PREVENTION  
CATEGORY 25

I HEREBY CERTIFY THAT THIS PLAN, SPECIFICATION, OR REPORT WAS PREPARED BY ME OR UNDER MY DIRECT SUPERVISION AND THAT I AM A DULY LICENSED PROFESSIONAL ENGINEER UNDER THE LAWS OF THE STATE OF MINNESOTA.

SCALE: AS SHOWN  
PLAN BY: THC

DESIGN BY: VCK  
CHECK BY: DLH

REVISONS

NO.	DATE	DESCRIPTION

I HEREBY CERTIFY THAT THIS PLAN, SPECIFICATION, OR REPORT WAS PREPARED BY ME OR UNDER MY DIRECT SUPERVISION AND THAT I AM A DULY LICENSED PROFESSIONAL ENGINEER UNDER THE LAWS OF THE STATE OF MINNESOTA.

DIANE L. HANKEE  
DATE: 1/12/2024  
LIC. NO. 43338



EROSION  
CONTROL  
PLANS

2024 STREET REHABILITATION  
AND TRUNK WATER PROJECT  
LINO LAKES, MINNESOTA

WSB PROJECT NO.  
023839-000

SHEET

K:\023839-000\CadPlan\023839-000-C-EROS-PLAN.dwg 1/12/2024 3:01:45 PM

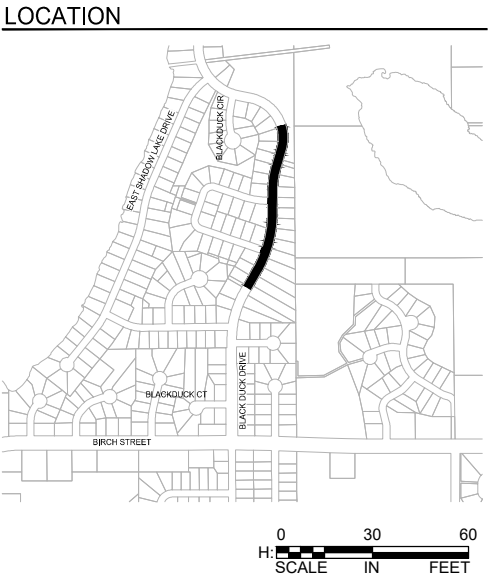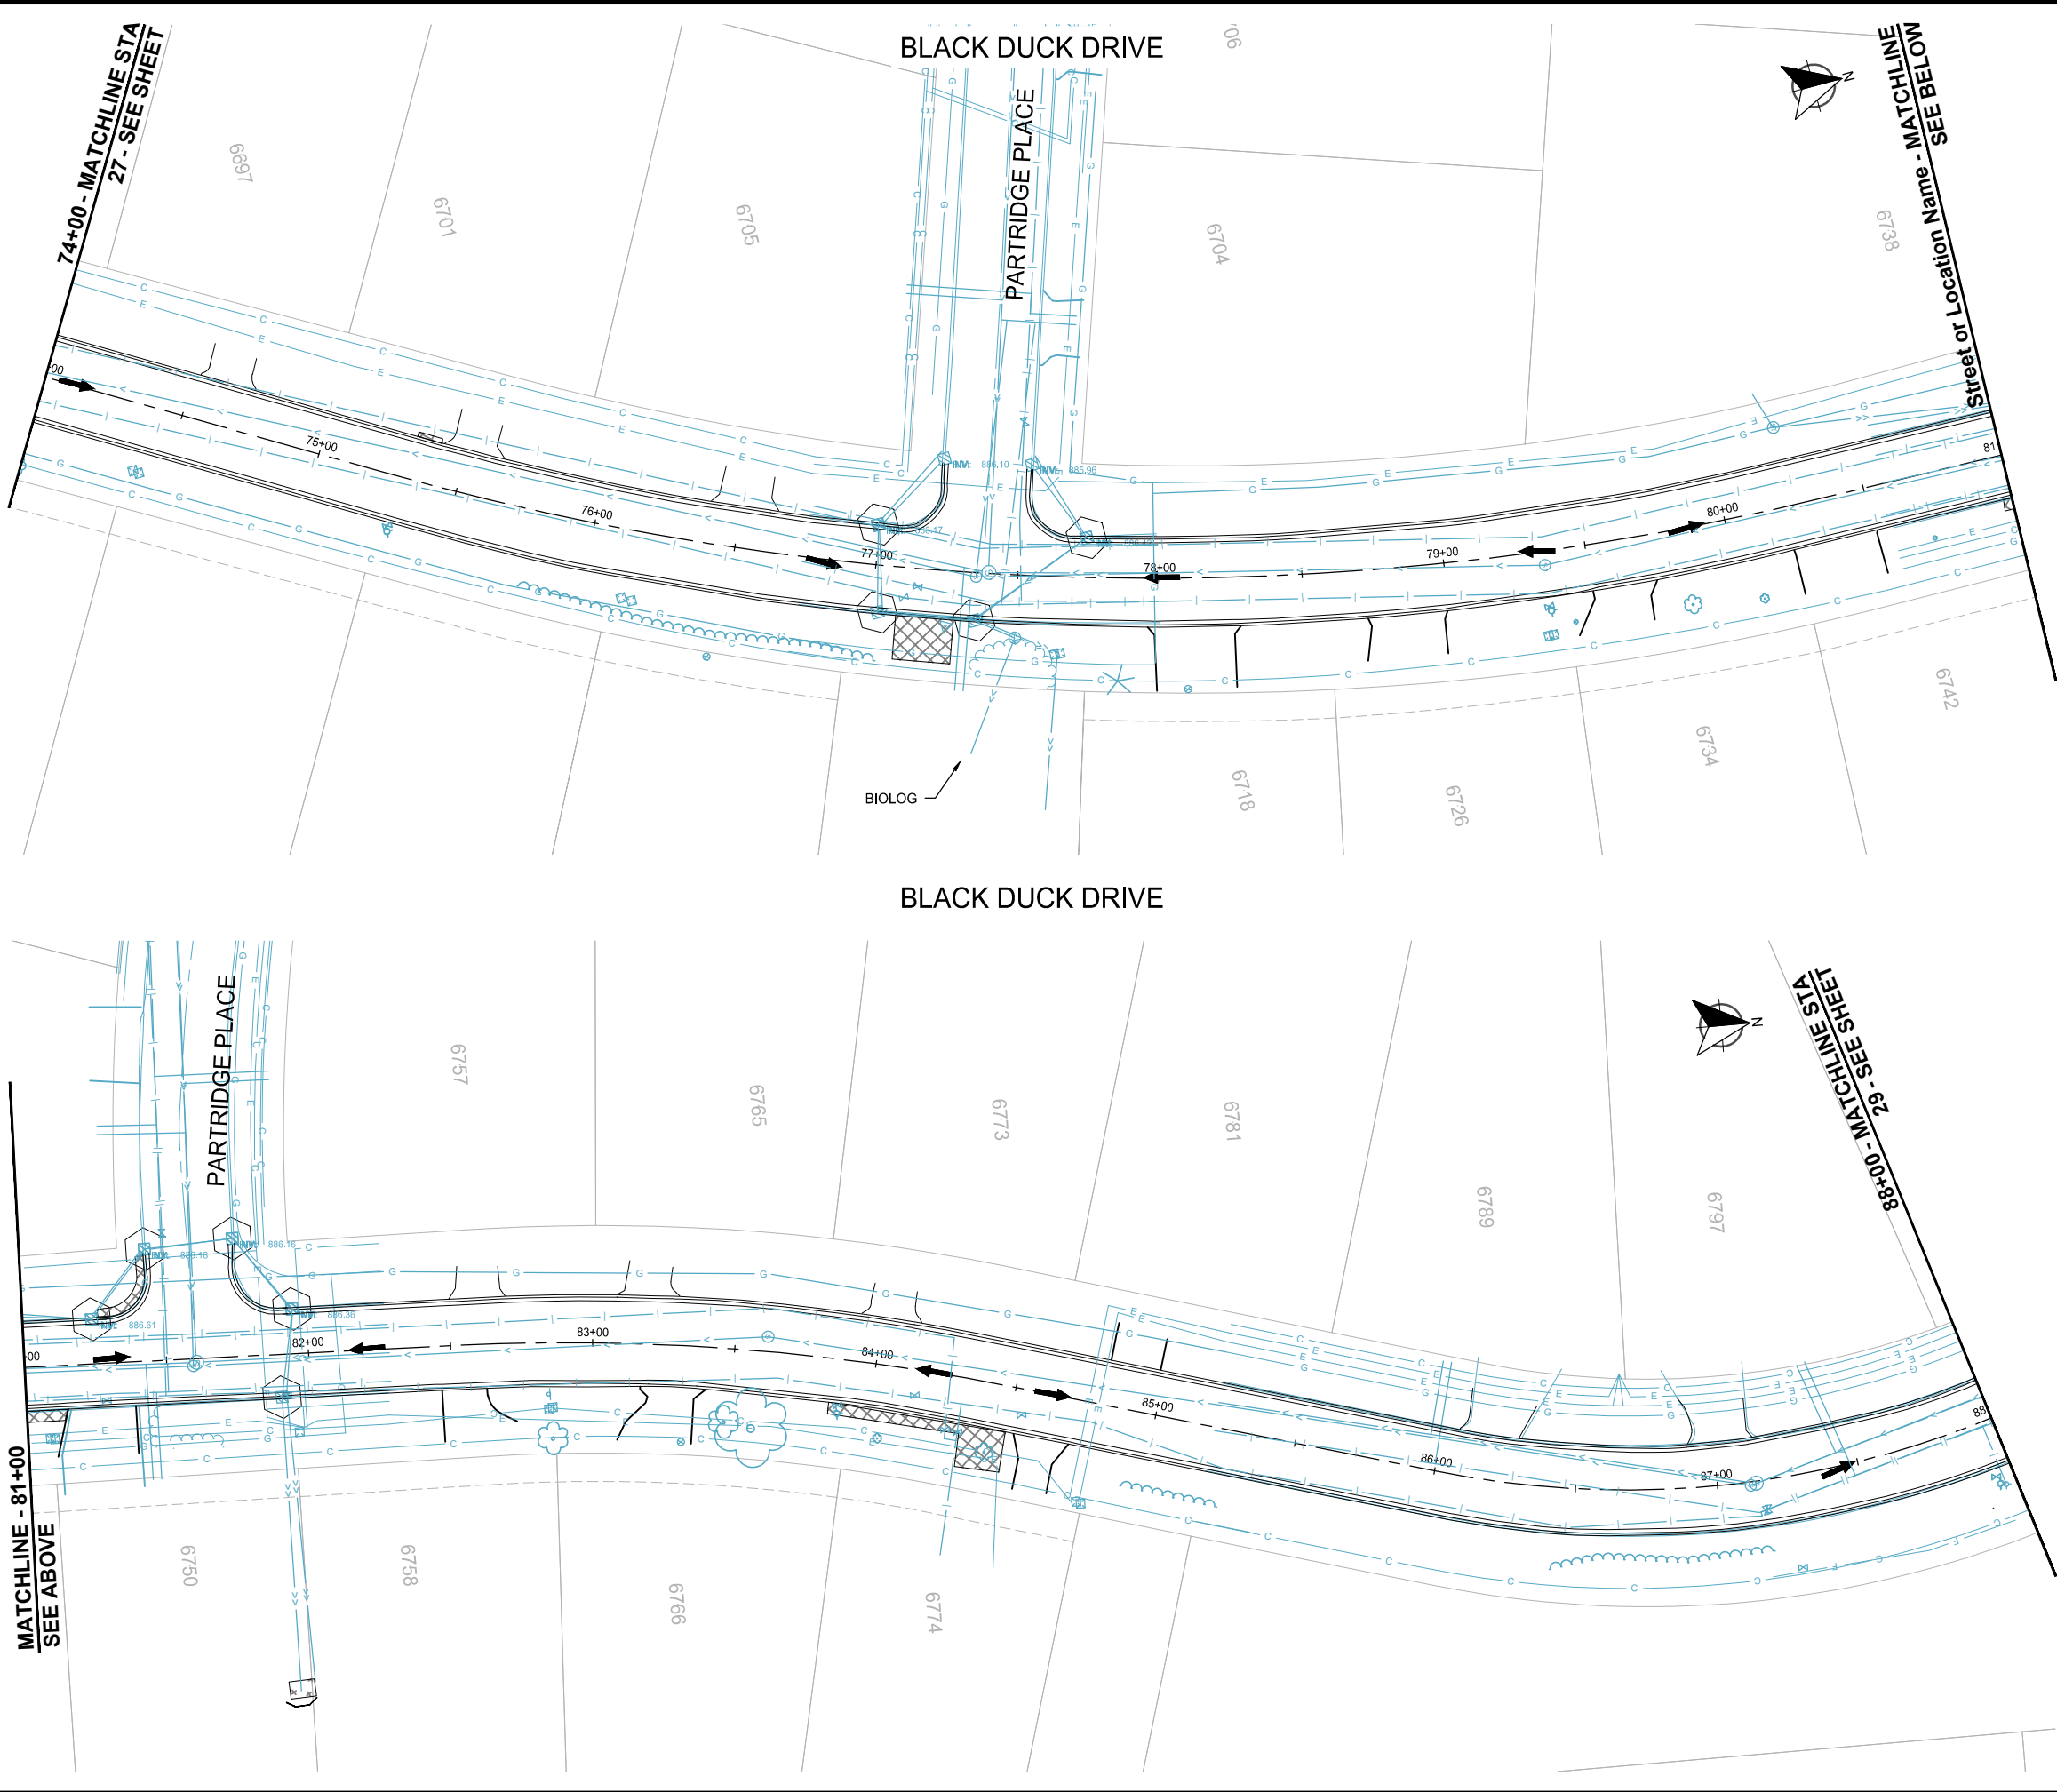

- LEGEND
- INLET PROTECTION
  - FLOW DIRECTION
  - TEMPORARY STABILIZATION:  
TYPE 3  
PERMANENT YARD:  
SODDING TYPE LAWN WITH FERTILIZER  
TYPE 3 @ 200 LBS/ACRE
  - PERMANENT POND STABILIZATION:  
SEEDING MN/DOT SEED MIX 33-261,  
FERTILIZER TYPE 3 @ 300 LBS/ACRE,  
ROLLED EROSION PREVENTION  
CATEGORY 25




SCALE:  
AS SHOWN  
PLAN BY:  
THC

DESIGN BY:  
VCK  
CHECK BY:  
DLH

REVISIONS	
NO.	DESCRIPTION

I HEREBY CERTIFY THAT THIS PLAN, SPECIFICATION, OR REPORT WAS PREPARED BY ME OR UNDER MY DIRECT SUPERVISION AND THAT I AM A DULY LICENSED PROFESSIONAL ENGINEER UNDER THE LAWS OF THE STATE OF MINNESOTA.

   
DIANE L. HANKEE

DATE: 1/12/2024      LIC. NO.: 43338

EROSION  
CONTROL  
PLANS


2024 STREET REHABILITATION  
AND TRUNK WATER PROJECT  
LINO LAKES, MINNESOTA

WSB PROJECT NO.  
023839-000

SHEET

K:\023839-000\CadPlan\023839-000-C-EROS-PLAN.dwg 1/12/2024 3:01:51 PM

BLACK DUCK DRIVE

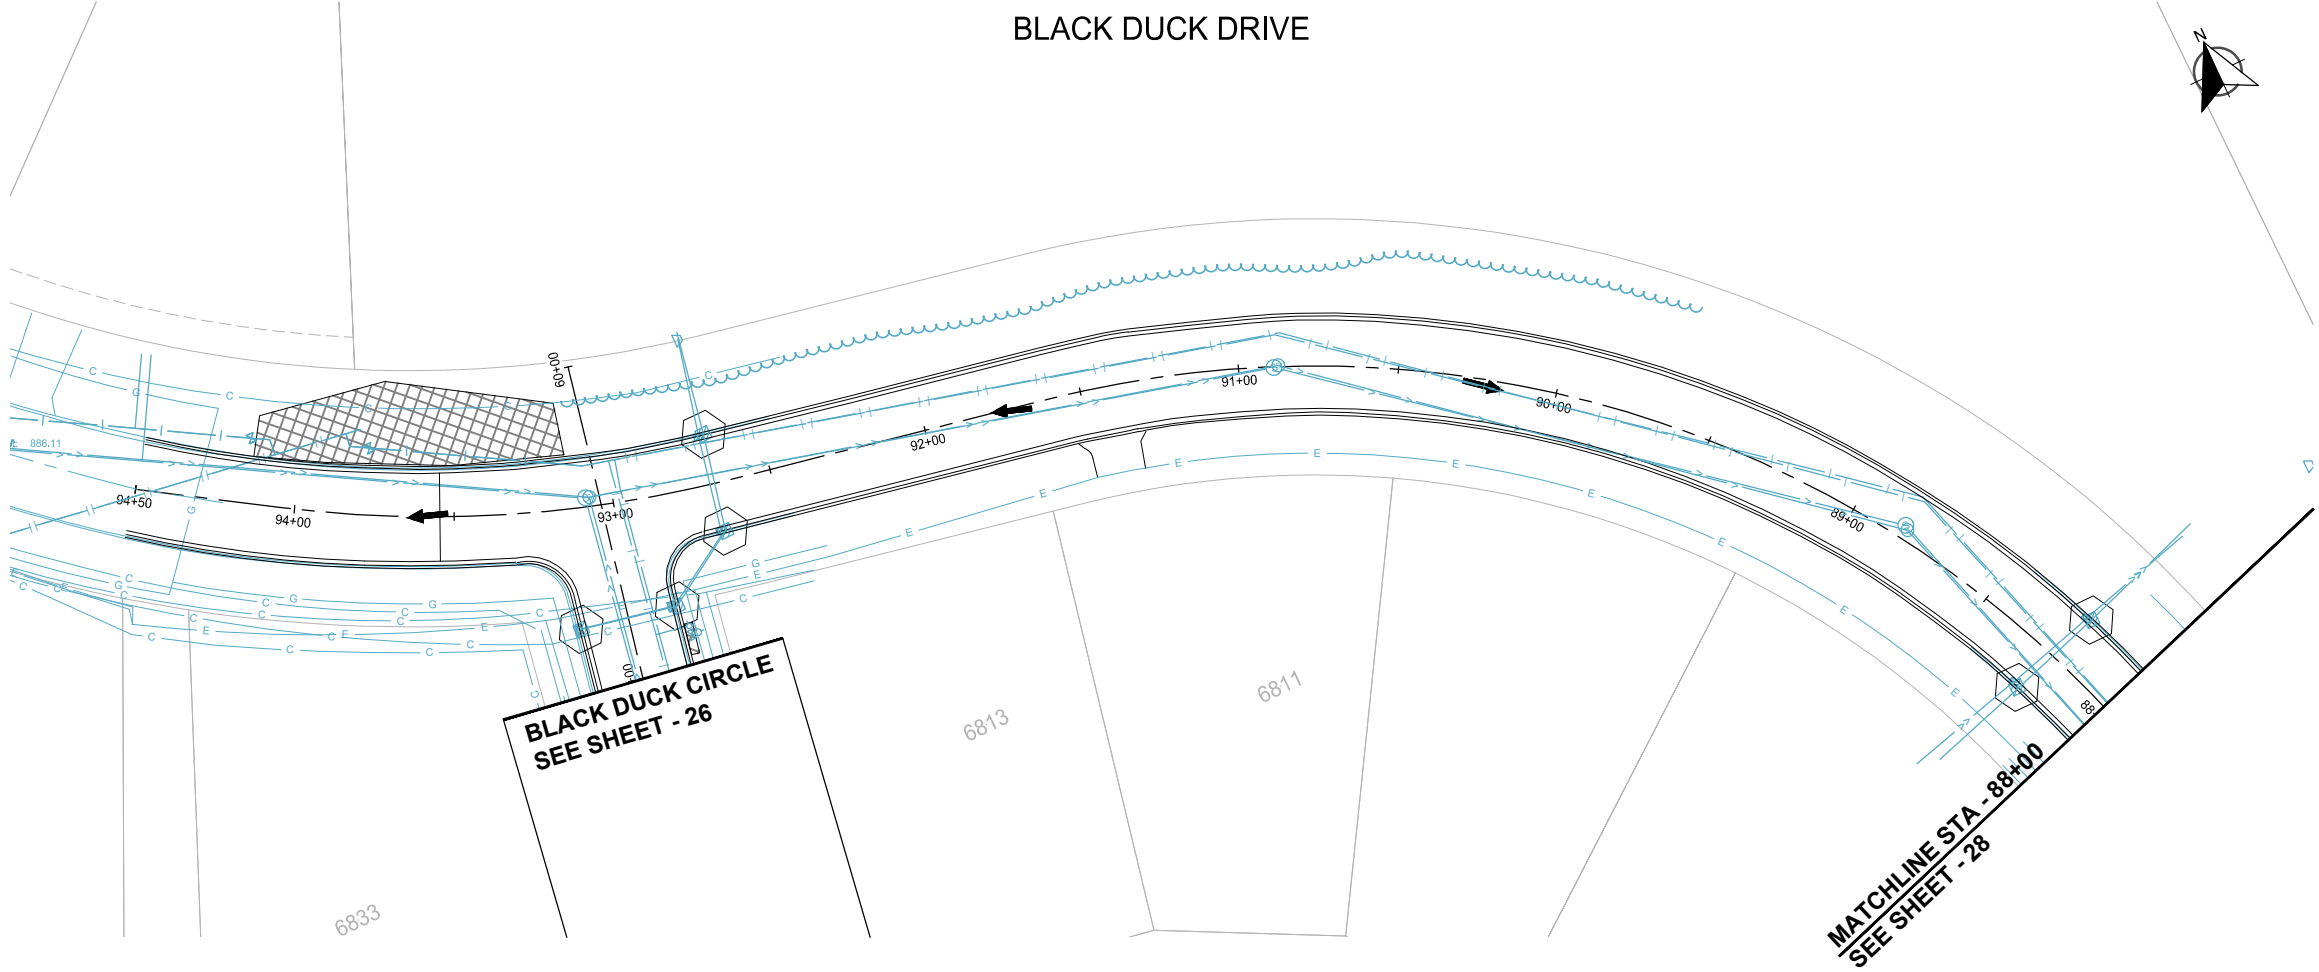

LOCATION



LEGEND

- INLET PROTECTION
- FLOW DIRECTION
- TEMPORARY STABILIZATION: TYPE 3
- PERMANENT YARD: SODDING TYPE LAWN WITH FERTILIZER TYPE 3 @ 200 LBS/ACRE
- PERMANENT POND STABILIZATION: SEEDING MN/DOT SEED MIX 33-261, FERTILIZER TYPE 3 @ 300 LBS/ACRE, ROLLED EROSION PREVENTION CATEGORY 25



SCALE: AS SHOWN  
PLAN BY: THC  
DESIGN BY: VCK  
CHECK BY: DLH

REVISIONS

NO.	DATE	DESCRIPTION

I HEREBY CERTIFY THAT THIS PLAN, SPECIFICATION, OR REPORT WAS PREPARED BY ME OR UNDER MY DIRECT SUPERVISION AND THAT I AM A DULY LICENSED PROFESSIONAL ENGINEER UNDER THE LAWS OF THE STATE OF MINNESOTA.

*Diane L. Hanke*  
DIANE L. HANKEE  
DATE: 1/12/2024 LIC. NO.: 43338

EROSION CONTROL PLANS


2024 STREET REHABILITATION  
AND TRUNK WATER PROJECT  
LINO LAKES, MINNESOTA

WSB PROJECT NO.  
023839-000



SHEET  
29 OF 31



K:\023839-000\CadPlan\023839-000-C-STRT-PLAN.dwg 1/12/2024 3:01:56 PM

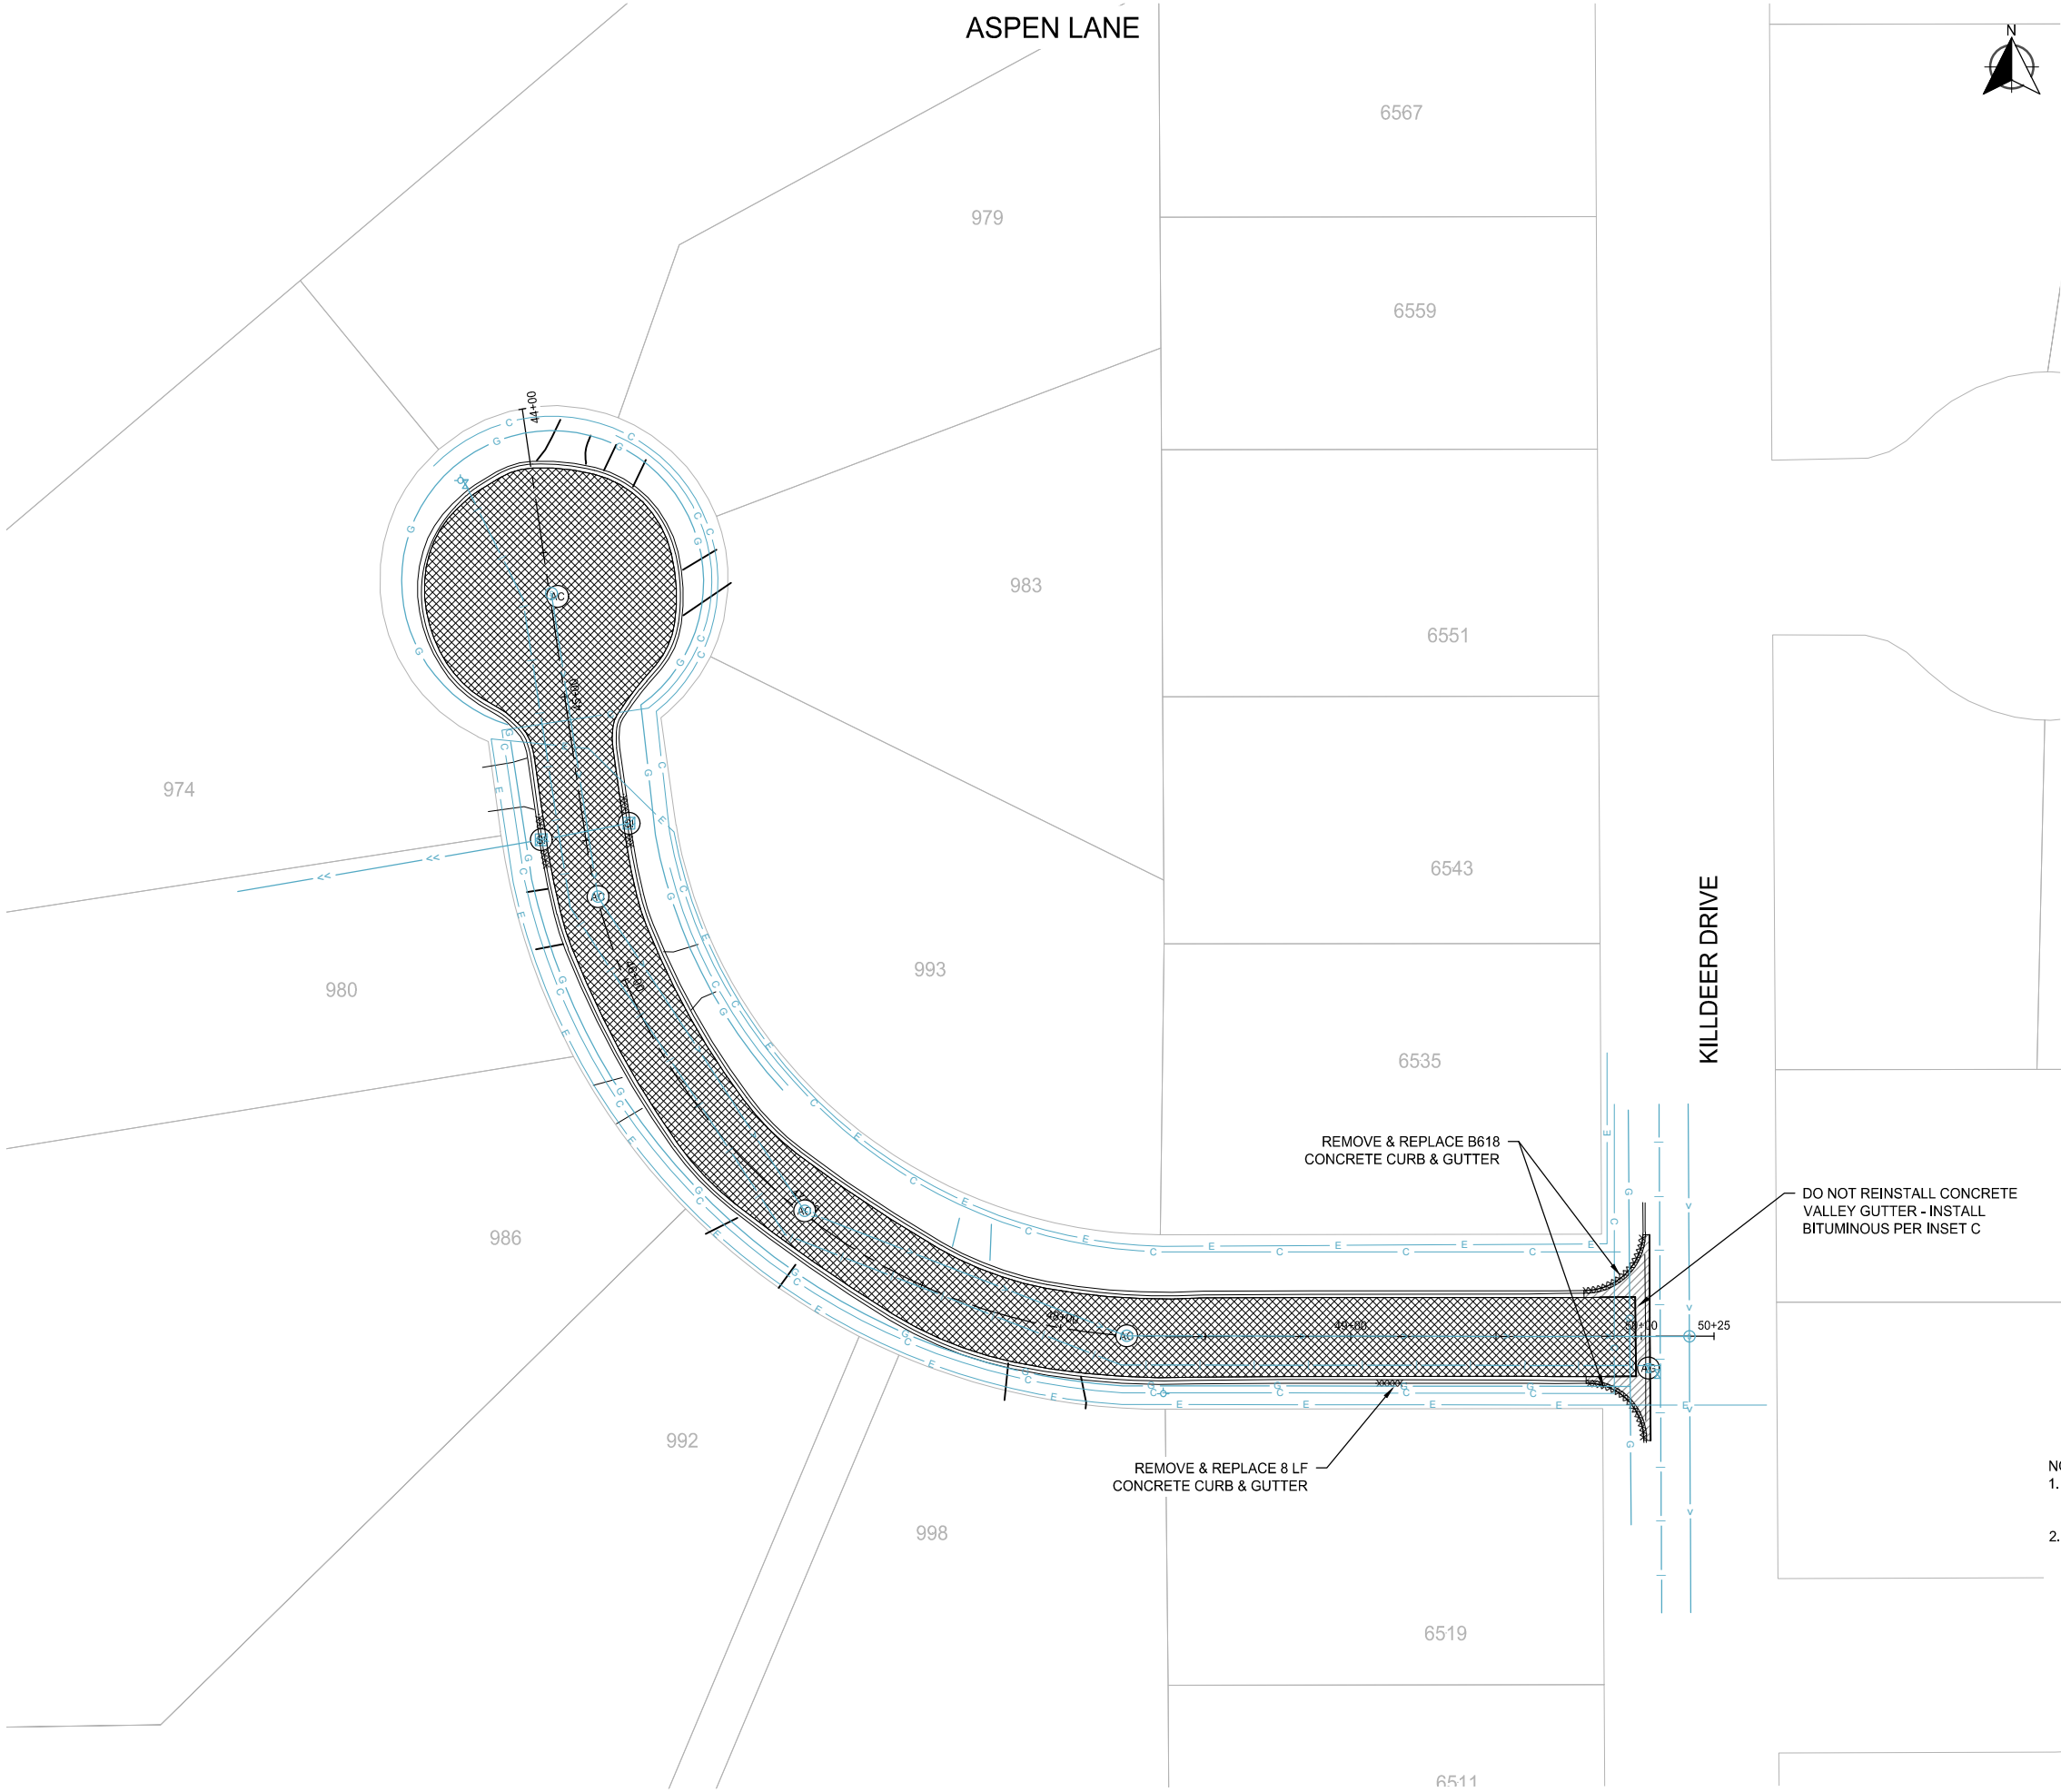

K:\023839-000\CadPlan\023839-000-C-EROS-PLAN.dwg 1/12/2024 3:02:01 PM

 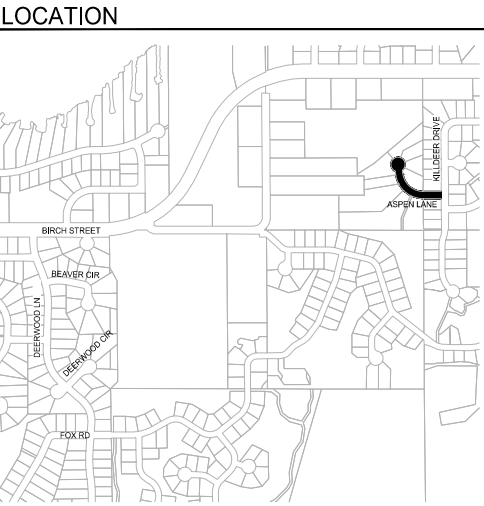

- LEGEND**
- INLET PROTECTION
  - FLOW DIRECTION
  - TEMPORARY STABILIZATION: TYPE 3
  - PERMANENT YARD: SODDING TYPE LAWN WITH FERTILIZER TYPE 3 @ 200 LBS/ACRE
  - PERMANENT POND STABILIZATION: SEEDING MN/DOT SEED MIX 33-261, FERTILIZER TYPE 3 @ 300 LBS/ACRE, ROLLED EROSION PREVENTION CATEGORY 25



SCALE: AS SHOWN  
PLAN BY: THC  
DESIGN BY: VCK  
CHECK BY: DLH

NO.	DATE	DESCRIPTION

I HEREBY CERTIFY THAT THIS PLAN, SPECIFICATION, OR REPORT WAS PREPARED BY ME OR UNDER MY DIRECT SUPERVISION AND THAT I AM A DULY LICENSED PROFESSIONAL ENGINEER UNDER THE LAWS OF THE STATE OF MINNESOTA.

*Diane L. Hanke*  
DIANE L. HANKEE  
DATE: 1/12/2024 LIC. NO. 43338

**BID ALTERNATE EROSION CONTROL PLANS**

**2024 STREET REHABILITATION AND TRUNK WATER PROJECT**  
**LINO LAKES, MINNESOTA**

WSB PROJECT NO. 023839-000

SHEET 31 OF 31