

PLAN SYMBOLS

COUNTY LINE
TOWNSHIP OR RANGE LINE
SECTION LINE
QUARTER LINE
SIXTEENTH LINE
RIGHT OF WAY LINE
SLOPE EASEMENT
EXISTING RIGHT OF WAY
PROPERTY LINE
CORPORATE OR CITY LIMITS
RETAINING WALL
RAILROAD
RAILROAD RIGHT OF WAY
RIVER OR CREEK
DRAINAGE DITCH
CULVERT
DROP INLET
GUARD RAIL
BARBED WIRE FENCE
WOVEN WIRE FENCE
CHAIN LINK FENCE
WOOD FENCE
STONE WALL OR FENCE
HEDGE

LOWLAND
TIMBER
ORCHARD
BRUSH
NURSERY

CATTLE GUARD

OVERPASS (Highway Over)

UNDERPASS (Highway Under)

BRIDGE

BUILDING (One Story Frame)

F-FRAME C-CONCRETE
S-STONE T-TILE
B-BRICK ST-STUCCO

RAILROAD CROSSING BELL
RAILROAD CROSSING GATE

MANHOLE
CATCH BASIN
FIRE HYDRANT
CAST IRON MONUMENT
IRON PIN

GRAVEL PIT
SAND PIT
BORROW PIT
ROCK QUARRY

UTILITY SYMBOLS

POWER POLE LINE
TELEPHONE OR TELEGRAPH
POLE LINE

JOINT TELEPHONE & POWER
ON POWER POLES
ON TELEPHONE POLES

ANCHOR
STEEL TOWER
STREET LIGHT
PEDESTAL (Cable Terminal)

GAS MAIN
WATERMAIN
TELEPHONE CABLE IN CONDUIT
ELECTRIC CABLE IN CONDUIT

TELEPHONE MANHOLE
ELECTRIC MANHOLE
BURIED TELEPHONE CABLE
BURIED ELECTRIC CABLE

SEWER (Sanitary or Storm)
SEWER MANHOLE

SCALES

PLAN
PROFILE
HORIZONTAL
VERTICAL
X-SECTIONS
HORIZONTAL
VERTICAL
INDEX MAP

MINNESOTA DEPARTMENT OF TRANSPORTATION ANOKA COUNTY

CONSTRUCTION PLAN FOR GRADING, BITUMINOUS SURFACING, STORM SEWER, SIGNAL SYSTEM AND SIGNING

LOCATED ON CSAH 5 BETWEEN 1150 FT SOUTH AND 1800 FT NORTH OF ALPINE DR


LOCATED ON ALPINE DR NW BETWEEN 750 FT WEST AND 800 FT EAST OF CSAH 5

STATE PROJ. NO. 002-605-018

STATE PROJ. NO. 199-106-011

CITY PROJ. NO. 14-20

	CSAH 5		ALPINE DR	
GROSS LENGTH	2954.96	FEET	1546.25	FEET
BRIDGES-LENGTH	0.00	FEET	0.00	FEET
EXCEPTIONS-LENGTH	0.00	FEET	0.00	FEET
NET LENGTH	2954.96	FEET	1546.25	FEET
	0.560	MILES	0.293	MILES

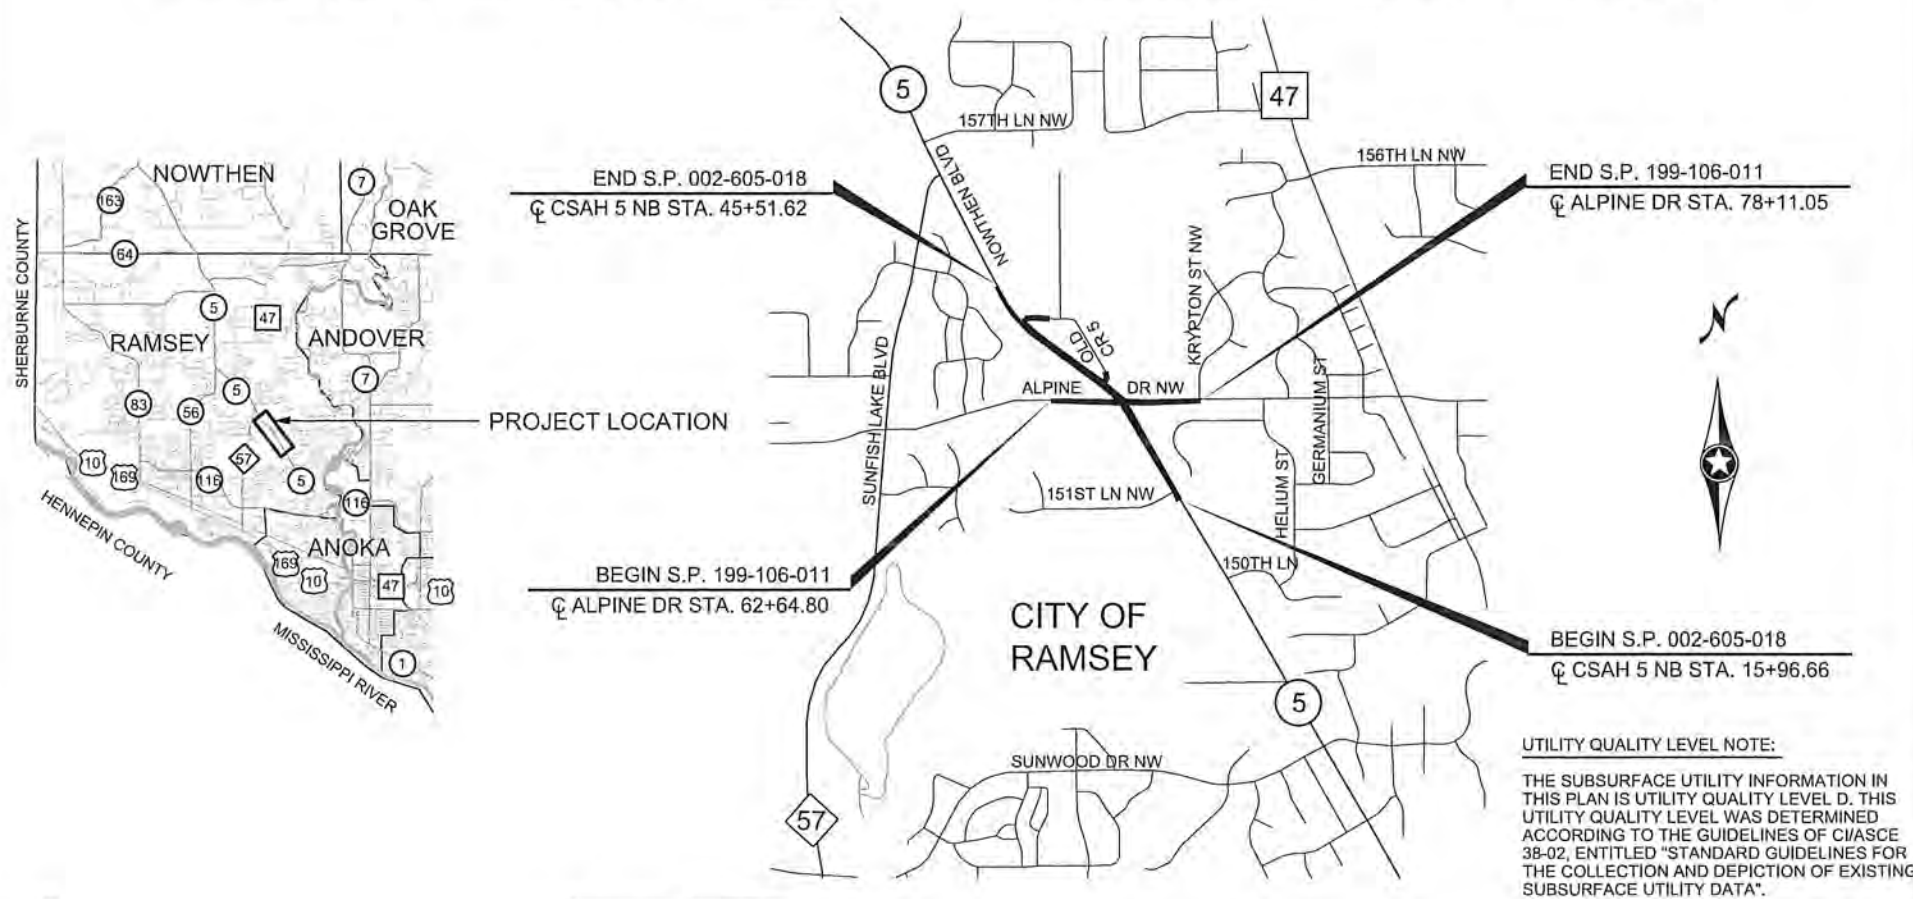

UTILITY QUALITY LEVEL NOTE:

THE SUBSURFACE UTILITY INFORMATION IN THIS PLAN IS UTILITY QUALITY LEVEL D. THIS UTILITY QUALITY LEVEL WAS DETERMINED ACCORDING TO THE GUIDELINES OF CIASCE 38-02, ENTITLED "STANDARD GUIDELINES FOR THE COLLECTION AND DEPICTION OF EXISTING SUBSURFACE UTILITY DATA".

DESIGN DESIGNATION FOR ALPINE DR NW

ESAL ₂₀	382,490	FUNCTIONAL CLASSIFICATION	COLLECTOR
R VALUE	60	NO. OF TRAFFIC LANES	2
ADT (2014) =	2568	DESIGN SPEED	45 MPH
PROJ. ADT (2034) =	4108	BASED ON STOPPING SIGHT DISTANCE:	
PROJ. HCAAT (2034) =	242	HEIGHT OF EYE	3.5'
SOIL FACTOR	NA	HEIGHT OF OBJECT	2.0'
10 TON DESIGN		DESIGN SPEED NOT ACHIEVED AT:	
		STA. 70+71 TO STA. 76+10	MPH 35

MINN. PROJ. NO. HSIP 0214(169)

GOVERNING SPECIFICATIONS

THE 2005 EDITION OF THE MINNESOTA DEPARTMENT OF TRANSPORTATION "STANDARD SPECIFICATIONS FOR CONSTRUCTION" SHALL GOVERN.

ALL TRAFFIC CONTROL DEVICES SHALL CONFORM TO THE LATEST EDITION OF THE MINNESOTA MANUAL ON UNIFORM TRAFFIC CONTROL DEVICES, INCLUDING THE LATEST FIELD MANUAL FOR TEMPORARY TRAFFIC CONTROL ZONE LAYOUTS.

INDEX

SHEET NO.	DESCRIPTION
1	TITLE SHEET
2 - 3	STATEMENT OF ESTIMATED QUANTITIES
4	SOILS AND CONSTRUCTION NOTES
5	STANDARD PLATES & BASIS OF QUANTITIES
6 - 13	TAB SHEETS
14 - 17	TYPICAL SECTIONS
18 - 22	PEDESTRIAN CURB RAMP STANDARD PLANS
23 - 24	ALIGNMENT TABULATION AND PLAN
25 - 26	EXISTING SIGNING & STRIPING PLAN
27 - 46	STAGING, DETOUR & TRAFFIC CONTROL PLANS
47 - 49	EXISTING UTILITY PLAN
50 - 52	INPLACE TOPOGRAPHY AND REMOVAL PLAN
53 - 59	CONSTRUCTION PLAN & PROFILE
60 - 62	INTERSECTION DETAILS
63 - 69	DRAINAGE PLAN & PROFILE
70 - 72	SUPERELEVATION PLAN
73 - 79	SWPPP NARRATIVE AND EROSION CONTROL STD PLANS
80 - 85	EROSION CONTROL & TURF ESTABLISHMENT PLANS
86 - 93	PERMANENT SIGNING & STRIPING PLAN, TAB & DETAILS
94 - 105	TRAFFIC SIGNAL PLAN
106 - 148	CROSS SECTIONS

THIS PLAN CONTAINS 148 SHEETS

DESIGN DESIGNATION FOR CSAH 5

ESAL ₂₀	828,134
R VALUE	60
ADT (2014) =	5559
PROJ. ADT (2034) =	8894
PROJ. HCAAT (2034) =	525
SOIL FACTOR	NA
10 TON DESIGN	
FUNCTIONAL CLASSIFICATION	A MINOR ARTERIAL
NO. OF TRAFFIC LANES	2
NO. OF PARKING LANES	0
DESIGN SPEED	55 MPH NORTH OF STA 27+50
DESIGN SPEED	50 MPH SOUTH OF STA 27+50
BASED ON STOPPING SIGHT DISTANCE:	
HEIGHT OF EYE	3.5'
HEIGHT OF OBJECT	2.0'
DESIGN SPEED NOT ACHIEVED AT:	NA
STA. TO STA.	MPH

APPROVED *[Signature]* 6/3/2014
ANOKA COUNTY ENGINEER
APPROVED *[Signature]* 6/4/2014
CITY OF RAMSEY ENGINEER
REVIEWED FOR COMPLIANCE WITH STATE AID AND/OR FEDERAL AID RULES/POLICY *[Signature]* 6/17/2014
DISTRICT STATE AID ENGINEER
APPROVED FOR STATE AID AND FEDERAL AID FUNDING *[Signature]* 6/17/2014
STATE AID ENGINEER

1 05/15/2014 EJM GMP CAK REVISED SHEET PER STATE AID COMMENTS.

NO DATE BY CKD APPR REVISION

NAME: P:\02-605-18\Plan\0260518_TITLE.dgn 05/30/2014 1:57:33 PM

I HEREBY CERTIFY THAT THIS PLAN WAS PREPARED BY ME OR UNDER MY DIRECT SUPERVISION AND THAT I AM A DULY LICENSED PROFESSIONAL ENGINEER UNDER THE LAWS OF THE STATE OF MINNESOTA.

PRINT NAME: CURT KOBLARCSIK

SIGNATURE: *[Signature]*

DATE: 6-3-14 LICENSE NO. 24756

DRAWN BY EJM DATE 04-16-14

DESIGN BY EJM DATE 02-28-14

CHECKED BY GMP DATE 04-24-14



ANOKA COUNTY
HIGHWAY DEPT.

SP 002-605-018

SP 199-106-011

CP 14-20

TITLE SHEET

Sheet 1 of 148 Sheets

STATEMENT OF ESTIMATED QUANTITIES

TAB	NOTE	ITEM NO.	ITEM	UNIT	TOTAL QUANTITY	PARTICIPATING FEDERAL FUNDS				NON-PARTICIPATING LOCAL FUNDS	
						COUNTY OF ANOKA SP 002-605-018	CITY OF RAMSEY SP 199-106-011	STORM SEWER SP 002-605-018	STORM SEWER SP 199-106-011	COUNTY OF ANOKA	CITY OF RAMSEY CP 14-20
		2021.501	MOBILIZATION	LUMP SUM	1	0.767	0.127	0.075	0.012	0.001	0.018
		2031.501	FIELD OFFICE TYPE D	EACH	1	0.767	0.127	0.075	0.012	0.001	0.018
A	(1), (2)	2101.501	CLEARING	ACRE	1.15	1.15					
A	(1), (2)	2101.502	CLEARING	TREE	62	57					5
A	(1), (2)	2101.506	GRUBBING	ACRE	1.15	1.15					
A	(1), (2)	2101.507	GRUBBING	TREE	53	52					1
B	(3), (4)	2102.501	PAVEMENT MARKING REMOVAL	SQ FT	54	54					
B	(3), (5)	2102.502	PAVEMENT MARKING REMOVAL	LIN FT	10881	10881					
C	(2), (6)	2104.501	REMOVE PIPE CULVERTS	LIN FT	849	784					65
D	(2)	2104.501	REMOVE CURB AND GUTTER	LIN FT	605	605					
E	(2)	2104.505	REMOVE CONCRETE DRIVEWAY PAVEMENT	SQ YD	47	47					
E	(2)	2104.505	REMOVE BITUMINOUS DRIVEWAY PAVEMENT	SQ YD	624	552					72
F	(2)	2104.505	REMOVE BITUMINOUS PAVEMENT	SQ YD	10136	10136					
C	(2)	2104.509	REMOVE CONCRETE APRON	EACH	2	2					
C	(2)	2104.509	REMOVE BITUMINOUS FLUME	EACH	2	2					
E		2104.511	SAWING CONCRETE PAVEMENT (FULL DEPTH)	LIN FT	42	42					
E, F	(7)	2104.513	SAWING BITUMINOUS PAVEMENT (FULL DEPTH)	LIN FT	4230	4189					41
K	(8)	2104.523	SALVAGE SIGN TYPE C	EACH	42					42	
K	(8)	2104.523	SALVAGE SIGN TYPE SPECIAL	EACH	4	4					
	(8)	2104.601	HAUL SALVAGED MATERIAL	LUMP SUM	1					1	
		2104.607	REMOVE TEMPORARY WIDENING	CU YD	385	385					
J	(9), (10)	2105.501	COMMON EXCAVATION (P)	CU YD	10307	9115					1192
J	(10)	2105.505	MUCK EXCAVATION	CU YD	6280	6280					
J	(10)	2105.507	SUBGRADE EXCAVATION (P)	CU YD	5201	5201					
J	(10)	2105.522	SELECT GRANULAR BORROW (LV)	CU YD	13257	13257					
	(11)	2123.509	DOZER	HOURL	25	25					
	(12)	2130.501	WATER	M GALLON	100	100					
E, L	(13)	2211.503	AGGREGATE BASE (CV) CLASS 5 (P)	CU YD	3938	3803					135
L	(14)	2221.503	AGGREGATE SHOULDERING (CV) CLASS 5	CU YD	303	299					4
F		2232.501	MILL BITUMINOUS SURFACE(1.5")	SQ YD	4854	4854					
L		2357.502	BITUMINOUS MATERIAL FOR TACK COAT	GALLON	2336	2268					68
E, M		2360.501	TYPE SP 12.5 WEARING COURSE MIX (2,B)	TON	216	216					
L		2360.501	TYPE SP 12.5 WEARING COURSE MIX (3,F)	TON	4026	3911					115
L	(14)	2360.502	TYPE SP 12.5 NON WEAR COURSE MIX (3,B)	TON	3210	3210					
C		2501.511	15" RC PIPE CULVERT CLASS V	LIN FT	180	180					
C		2501.511	18" RC PIPE CULVERT CLASS V	LIN FT	72	0					72
C		2501.511	15" CS PIPE CULVERT	LIN FT	24	24					
C		2501.515	15" GS PIPE APRON	EACH	2	2					
C, N		2501.515	15" RC PIPE APRON	EACH	8	6		2			
C		2501.515	18" RC PIPE APRON	EACH	2						2
N		2501.515	24" RC PIPE APRON	EACH	1			1			
C		2501.521	44" SPAN RC PIPE-ARCH CULVERT CLASS IIA	LIN FT	109	109					
N		2501.525	36" SPAN RC PIPE-ARCH APRON	EACH	1			1			
C		2501.525	44" SPAN RC PIPE-ARCH APRON	EACH	2	2					
N		2503.521	36" SPAN RC PIPE-ARCH SEWER CL IIA	LIN FT	137			137			
N		2503.541	15" RC PIPE SEWER DES 3006 CL V	LIN FT	554			116	438		
N		2503.541	18" RC PIPE SEWER DES 3006 CL V	LIN FT	174			140	34		
N		2503.541	21" RC PIPE SEWER DES 3006 CL V	LIN FT	204			204			
N		2503.541	24" RC PIPE SEWER DES 3006 CL V	LIN FT	157			157			
N		2503.541	27" RC PIPE SEWER DES 3006 CL V	LIN FT	772			772			
DD		2504.602	RELOCATE HYDRANT	EACH	2						
DD		2504.602	ADJUST GATE VALVE	EACH	3						


NOTES:

- (1) CLEARING AND GRUBBING SHALL BE STAKED IN FIELD BY THE ENGINEER.
- (2) ALL REMOVAL ITEMS SHALL BE DISPOSED OFF-SITE. NO DISPOSAL SHALL BE ALLOWED WITHIN THE ROADWAY RIGHT-OF-WAY OR EASEMENTS.
- (3) FOR TEMPORARY TRAFFIC CONTROL DURING CONSTRUCTION STAGING.
- (4) FOR REMOVAL OF THERMOPLASTIC CROSSWALK
- (5) FOR REMOVAL OF 4" PAVEMENT MARKING
- (6) INCLUDES ALL TYPES OF PIPES. CMP APRONS ARE INCIDENTAL TO REMOVAL.
- (7) INCLUDES 2500 LIN FT SAWING BIT. PVMT DURING CONSTRUCTION STAGING. PAYMENT FOR SAWING BITUMINOUS WILL ONLY BE PAID WHEN THE CUT IS MADE WITH A SAW. NO PAYMENT SHALL BE MADE FOR CUTS MADE BY A MILLING MACHINE OR RECLAIMER.
- (8) SALVAGE TO: ANOKA COUNTY HIGHWAY DEPT, 1440 BUNKER LAKES BLVD NW, ANDOVER, MN.
- (9) INCLUDES INPLACE TOPSOIL AND BITUMINOUS PAVEMENT LESS THAN 6" THICK. BITUMINOUS MATERIAL SHALL BE DISPOSED OUTSIDE THE ROADWAY RIGHT-OF-WAY.
- (10) SEE SOILS AND CONSTRUCTION NOTES.
- (11) SHALL BE USED FOR MISCELLANEOUS GRADING ACTIVITIES AS DIRECTED BY THE ENGINEER.
- (12) WATER TO BE USED ONLY FOR DUST CONTROL AS DIRECTED BY THE ENGINEER IN FIELD. WATER USED FOR COMPACTION AND TURF ESTABLISHMENT SHALL BE INCIDENTAL.
- (13) INCLUDES QUANTITY FOR GRAVEL DRIVEWAY.
- (14) INLUDES QUANTITY FOR TEMPORARY LANE WIDENING
- (15) CB137 PAID FOR AS 2506.501 CONST. DRAINAGE STRUCT. DES. SPECIAL
- (16) SEE SHEETS 53-55 FOR LOCATIONS AND SHEET 68 FOR DETAILS.
- (P) PLAN QUANTITY.

1	05/30/2014	OFF	GMP	CAK	REVISED SHEET PER STATE AID COMMENTS.
2	06/18/2014	EJM	GMP	CAK	UPDATED PAVEMENT MARKING REMOVAL QUANTITY.
3	07/31/2014	EJM	GMP	CAK	ADDED STORM SEWER COLUMN FOR SP 199-106-011 PER SA HYD.
NO	DATE	BY	CKD	APPR	REVISION
NAME: P:\02-605-18\Plan\0260518_TAB.dgn 07/31/2014 11:52:39 AM					

I HEREBY CERTIFY THAT THIS PLAN WAS PREPARED BY ME OR UNDER MY DIRECT SUPERVISION AND THAT I AM A DULY LICENSED PROFESSIONAL ENGINEER UNDER THE LAWS OF THE STATE OF MINNESOTA.

PRINT NAME: CURT KOBLARCSIK

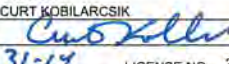SIGNATURE: 

DATE: 7-31-14 LICENSE NO. 24756

DRAWN BY: EJM DATE: 04-16-14

DESIGN BY: EJM DATE: 02-28-14

CHECKED BY: GMP DATE: 04-24-14



ANOKA COUNTY
HIGHWAY DEPT.

SP 002-605-018

SP 199-106-011

CP 14-20

STATEMENT OF ESTIMATED QUANTITIES

Sheet 2 of 148 Sheets

STATEMENT OF ESTIMATED QUANTITIES

TAB	NOTE	ITEM NO.	ITEM	UNIT	TOTAL QUANTITY	PARTICIPATING FEDERAL FUNDS				NON-PARTICIPATING LOCAL FUNDS	
						COUNTY OF ANOKA SP 002-605-018	CITY OF RAMSEY SP 199-106-011	STORM SEWER SP 002-605-018	STORM SEWER SP 199-106-011	COUNTY OF ANOKA	CITY OF RAMSEY CP 14-20
N		2506.501	CONSTRUCT DRAINAGE STRUCTURE DESIGN G	LIN FT	9.9			6.8	3.1		
N	(15)	2506.501	CONSTRUCT DRAINAGE STRUCTURE DESIGN 48-4020	LIN FT	57.9			42.6	15.3		
N		2506.501	CONSTRUCT DRAINAGE STRUCTURE DESIGN 54-4020	LIN FT	15.2			15.2			
N		2506.501	CONSTRUCT DRAINAGE STRUCTURE DESIGN 60-4020	LIN FT	9.8			9.8			
N		2506.501	CONSTRUCT DRAINAGE STRUCTURE DESIGN 66-4020	LIN FT	13.9			13.9			
N		2506.501	CONSTRUCT DRAINAGE STRUCTURE DESIGN SPECIAL	LIN FT	5.4			5.4			
N		2506.516	CASTING ASSEMBLY	EACH	26			26			
C, N		2511.501	RANDOM RIPRAP CL II	CU YD	104	66		38			
C, N		2511.515	GEOTEXTILE FILTER TYPE III	SQ YD	359			283			76
P		2521.501	6" CONCRETE WALK	SQ FT	1515	1515					
P		2531.501	CONCRETE CURB & GUTTER DESIGN B418	LIN FT	2414	2414					
P		2531.501	CONCRETE CURB & GUTTER DESIGN B424	LIN FT	1026	513	513				
P		2531.501	CONCRETE CURB & GUTTER DESIGN B612	LIN FT	439						439
P		2531.501	CONCRETE CURB & GUTTER DESIGN B618	LIN FT	1239	620	619				
P		2531.503	CONCRETE MEDIAN	SQ YD	479	479					
E		2531.507	6" CONCRETE DRIVEWAY PAVEMENT	SQ YD	47	47					
C	(16)	2531.604	CONCRETE DRAINAGE FLUME	SQ YD	27	27					
P		2531.618	TRUNCATED DOMES	SQ FT	100	100					
J		2540.602	MAIL BOX SUPPORT	EACH	6	6					
J		2540.602	RELOCATE MAIL BOX SUPPORT	EACH	4	3					1
		2563.601	TRAFFIC CONTROL	LUMP SUM	1	0.767	0.127	0.075	0.012	0.001	0.018
B	(3)	2563.602	RAISED PAVEMENT MARKER TEMPORARY	EACH	324	324					
Q		2564.531	SIGN PANELS TYPE C	SQ FT	336	336					
K		2564.537	INSTALL SIGN TYPE C	EACH	1	1					
K		2564.537	INSTALL SIGN TYPE SPECIAL	EACH	4	4					
		2565.511	TRAFFIC CONTROL SIGNAL SYSTEM	SIG SYS	1	0.25	0.75				
		2565.601	EMERGENCY VEHICLE PREEMPTION SYSTEM	LUMP SUM	1		1				
		2565.602	SIGNAL SERVICE CABINET	EACH	1	1					
R		2573.502	SILT FENCE, TYPE MACHINE SLICED	LIN FT	3875	3875					
N,R		2573.530	STORM DRAIN INLET PROTECTION	EACH	58	58					
R		2575.501	SEEDING	ACRE	4.08	3.87					0.21
R		2575.502	SEED MIXTURE 325	POUND	51	51					
R		2575.502	SEED MIXTURE 330	POUND	39	39					
R		2575.502	SEED MIXTURE 350	POUND	256	238					18
C, N		2575.505	SODDING TYPE SALT RESISTANT	SQ YD	92	82					10
R		2575.523	EROSION CONTROL BLANKETS CATEGORY 3	SQ YD	19748	18732					1016
R		2575.532	FERTILIZER TYPE 4	POUND	408	387					21
R		2575.571	RAPID STABILIZATION METHOD 3	M GALLONS	22	20.6					1.8
B	(3)	2581.501	REMOVABLE PREFORMED PLASTIC MARKING	LIN FT	16102	16102					
S		2582.501	PAVT MESSAGE (LT ARROW) PREFORMED THERMOPLASTIC	EACH	8	8					
S		2582.501	PAVT MESSAGE (RT ARROW) PREFORMED THERMOPLASTIC	EACH	7	7					
B	(3)	2582.502	4" SOLID LINE WHITE-PAINT	LIN FT	14555	14555					
B	(3)	2582.502	4" DOUBLE SOLID LINE YELLOW-PAINT	LIN FT	8253	8253					
S		2582.502	24" SOLID LINE WHITE-PREFORMED THERMOPLASTIC	LIN FT	146	146					
S		2582.502	24" SOLID LINE YELLOW-PREFORMED THERMOPLASTIC	LIN FT	676	676					
S		2582.502	4" SOLID LINE WHITE-EPOXY	LIN FT	10882	10882					
S		2582.502	4" SOLID LINE YELLOW-EPOXY	LIN FT	2710	2710					
S		2582.502	4" BROKEN LINE WHITE-EPOXY	LIN FT	60	60					
S		2582.502	4" BROKEN LINE YELLOW-EPOXY	LIN FT	190	190					
S		2582.502	4" DOUBLE SOLID LINE YELLOW-EPOXY	LIN FT	6382	6382					
S		2582.503	CROSSWALK MARKING-PREFORMED THERMOPLASTIC	SQ FT	792	792					


NOTES:

- (1) CLEARING AND GRUBBING SHALL BE STAKED IN FIELD BY THE ENGINEER.
- (2) ALL REMOVAL ITEMS SHALL BE DISPOSED OFF-SITE. NO DISPOSAL SHALL BE ALLOWED WITHIN THE ROADWAY RIGHT-OF-WAY OR EASEMENTS.
- (3) FOR TEMPORARY TRAFFIC CONTROL DURING CONSTRUCTION STAGING.
- (4) FOR REMOVAL OF THERMOPLASTIC CROSSWALK
- (5) FOR REMOVAL OF 4" PAVEMENT MARKING
- (6) INCLUDES ALL TYPES OF PIPES. CMP APRONS ARE INCIDENTAL TO REMOVAL.
- (7) INCLUDES 2500 LIN FT SAWING BIT. PVMT DURING CONSTRUCTION STAGING. PAYMENT FOR SAWING BITUMINOUS WILL ONLY BE PAID WHEN THE CUT IS MADE WITH A SAW. NO PAYMENT SHALL BE MADE FOR CUTS MADE BY A MILLING MACHINE OR RECLAIMER.
- (8) SALVAGE TO: ANOKA COUNTY HIGHWAY DEPT, 1440 BUNKER LAKES BLVD NW, ANDOVER, MN.
- (9) INCLUDES INPLACE TOPSOIL AND BITUMINOUS PAVEMENT LESS THAN 6" THICK. BITUMINOUS MATERIAL SHALL BE DISPOSED OUTSIDE THE ROADWAY RIGHT-OF-WAY. SEE SOILS AND CONSTRUCTION NOTES.
- (10) SHALL BE USED FOR MISCELLANEOUS GRADING ACTIVITIES AS DIRECTED BY THE ENGINEER.
- (12) WATER TO BE USED ONLY FOR DUST CONTROL AS DIRECTED BY THE ENGINEER IN FIELD. WATER USED FOR COMPACTION AND TURF ESTABLISHMENT SHALL BE INCIDENTAL.
- (13) INCLUDES QUANTITY FOR GRAVEL DRIVEWAY.
- (14) INLUDES QUANTITY FOR TEMPORARY LANE WIDENING
- (15) CB137 PAID FOR AS 2506.501 CONST. DRAINAGE STRUCT. DES. SPECIAL
- (16) SEE SHEETS 53-55 FOR LOCATIONS AND SHEET 68 FOR DETAILS.
- (P) PLAN QUANTITY.

1	05/30/2014	OFF	GMP	CAK	REVISED SHEET PER STATE AID COMMENTS.
2	06/18/2014	EJM	GMP	CAK	UPDATED C&G B424 AND STRIPING QUANTITIES.
3	07/31/2014	EJM	GMP	CAK	ADDED STORM SEWER COLUMN FOR SP 199-106-011 PER SA HYD.
NO	DATE	BY	CKD	APPR	REVISION
NAME: P:\02-605-18\Plan\0260518_TAB.dgn 07/31/2014 11:52:40 AM					

I HEREBY CERTIFY THAT THIS PLAN WAS PREPARED BY ME OR UNDER MY DIRECT SUPERVISION AND THAT I AM A DULY LICENSED PROFESSIONAL ENGINEER UNDER THE LAWS OF THE STATE OF MINNESOTA.

PRINT NAME: CURT KOBILARCSIK

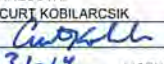SIGNATURE: 

DATE: 7-31-14 LICENSE NO. 24756

DRAWN BY: EJ M DATE 04-16-14

DESIGN BY: EJ M DATE 02-28-14

CHECKED BY: GMP DATE 04-24-14



ANOKA COUNTY
HIGHWAY DEPT.

SP 002-605-018
SP 199-106-011
CP 14-20

STATEMENT OF ESTIMATED
QUANTITIES

Sheet 3 of 148 Sheets

1. TOP OF THE GRADING SUBGRADE (GRADING GRADE) IS DEFINED AS THE BOTTOM OF THE CLASS 5 AGGREGATE BASE LAYER.

2. BOTTOM OF THE SUBBASE GRADE SHALL BE DEFINED AS THE BOTTOM OF THE 1' SUBGRADE EXCAVATION.

3. IN AREAS OF MUCK EXCAVATION ANY EXCAVATION ABOVE THE UNSUITABLE ORGANIC MATERIAL IS PAID FOR AND INCLUDED AS COMMON EXCAVATION.

4. SUITABLE GRADING MATERIAL ON THIS PROJECT SHALL CONSIST OF ALL GRANULAR AND FINER GRAINED SOILS ENCOUNTERED WITH THE EXCEPTION OF TOPSOIL, DEBRIS, PEAT, MUCK, ORGANIC MATERIAL AND OTHER UNSTABLE MATERIAL.

5. SELECT GRANULAR MATERIAL SHALL MEET THE REQUIREMENTS OF MN/DOT SPEC. 3149.2B2

6. ALL TOPSOIL STRIPPING WILL BE CONSIDERED TO BE COMMON EXCAVATION.

7. TOPSOIL SHALL BE DEFINED AS EXISTING SOILS WHICH MEET MN/DOT SPEC. 3877 THAT WOULD BE SUITABLE FOR REUSE.

8. SELECT GRANULAR MATERIAL SHALL BE USED TO BACK FILL THE EMBANKMENT UNDER THE NEW ROADWAY CORE, UP TO THE TOP OF THE GRADING SUBGRADE.

9. SLOPE DRESSING ON THE PROJECT IS DEFINED AS THE TOPSOIL OR OTHER SOIL PLACED DURING PRIOR CONSTRUCTION TO PROVIDE A MEDIUM FOR ESTABLISHING TURF.

10. UNSUITABLE SOILS ARE DEFINED AS SOILS WHICH DO NOT MEET OR ARE NOT MANUFACTURED TO MEET ANY OF THE ABOVE DEFINED CATEGORIES, AND ARE THEREFORE NOT REUSABLE AS STRUCTURAL BACKFILL OR EMBANKMENT WITHIN THE ROADWAY CORE.

11. SUITABLE GRADING MATERIAL OBTAINED FROM COMMON EXCAVATION NOT MEETING THE REQUIREMENTS OF MN/DOT SPEC. 3149.2B1, SHALL BE USED OUTSIDE THE ROADWAY CORE ON THE PROJECT AS APPROVED BY THE ENGINEER.

12. UNSUITABLE MATERIALS ARE TOPSOILS, PAVEMENT OR CONCRETE DEBRIS, PEAT, MUCK AND ORGANIC OR OTHER UNSTABLE SOILS.

13. UNLESS OTHERWISE SPECIFICALLY ALLOWED OR REQUIRED BY THE CONTRACT, BITUMINOUS AND CONCRETE ITEMS DISTURBED BY CONSTRUCTION SHALL BECOME THE PROPERTY OF THE CONTRACTOR AND SHALL BE RECYCLED TO THE EXTENT ALLOWED IN BASE AND SURFACING ITEMS OR DISPOSED OF OUTSIDE THE RIGHT-OF-WAY IN ACCORDANCE WITH SPEC. 2104.3C3.

14. REGULAR EMBANKMENT SHALL BE DEFINED AS ALL GRADING MATERIALS THAT ARE APPROPRIATE FOR REUSE ON THE PROJECT BUT THAT MAY NOT MEET THE REQUIREMENTS OF SUITABLE GRADING MATERIALS. REGULAR EMBANKMENT MAY CONSIST OF GRADING SOILS NOT MEETING GRANULAR SPECIFICATIONS AND THEREFORE NOT SUITABLE FOR REUSE UNDER ROAD CORE.

15. WHERE CONNECTING TO THE INPLACE ROADWAYS AT THE TERMINI OF PROPOSED NEW CONSTRUCTION, CUT VERTICALLY TO THE BOTTOM OF THE INPLACE SURFACING OR TO THE BOTTOM OF THE NEW SURFACING DESIGN, WHICHEVER IS DEEPER, THEN AT A 1:20 TAPER TO THE BOTTOM OF THE RECOMMENED SUBGRADE EXCAVATION.

16. WHERE MATCHING INTO INPLACE CROSSROADS, CUT VERTICALLY TO THE BOTTOM OF THE INPLACE SURFACING OR TO THE BOTTOM OF NEW SURFACING DESIGN, WHICHEVER IS DEEPER, THEN AT A 1:20 TAPER TO THE BOTTOM OF THE RECOMMENDED SUBGRADE EXCAVATION.

17. WHERE WIDENING ADJACENT TO EXISTING PAVEMENT, CUT VERTICALLY TO THE BOTTOM OF THE CLASS 5 AGGREGATE BASE AND THEN AT A 1V:1/2H SLOPE TO THE BOTTOM OF THE BOTTOM OF THE RECOMMENDED SUBGRADE EXCAVATION (AS SHOWN ON THE TYPICAL SECTIONS AND THE CROSS SECTIONS). BACKFILL PROMPTLY TO AVOID UNDERMINING THE EXISTING PAVEMENT.

18. CONTRACTOR SHALL PROVIDE A FULL DEPTH SAWCUT WHERE PLACING NEW PAVEMENT ADJACENT TO INPLACE PAVEMENT TO ENSURE A UNIFORM JOINT. IF NO ITEM FOR THIS WORK IS SPECIFICALLY CALLED OUT FOR, THEN THE WORK SHALL BE INCIDENTAL WITH NO DIRECT COMPENSATION.

19. CONTRACTOR SHALL PROVIDE A UNIFORM BITUMINOUS TACK COAT BETWEEN ALL BITUMINOUS LAYERS AND PRIOR TO PLACING ANY BITUMINOUS MIXTURES ON EXISTING PAVEMENT IN ACCORDANCE WITH SPEC. 2357.

20. STRIP ALL TOPSOIL AND INPLACE SLOPE DRESSING WHERE PRESENT IN AREAS TO BE DISTURBED BY CONSTRUCTION AND REUSE AS SLOPE DRESSING. FOR ESTIMATING PURPOSES, THE DEPTH OF TOPSOIL AVAILABLE IS CONSIDERED TO BE 4 INCHES. CONTRACTOR TO VERIFY PRIOR TO PLACING BID.

21. EMBANKMENT QUANTITIES SHOWN ON THE EARTHWORK TABULATION REPRESENT ALL EARTHWORK QUANTITIES BELOW THE PROPOSED GRADING GRADE OF ALL PERMANENT ROADWAYS. QUANTITIES REQUIRED ABOVE THE GRADING GRADE ARE PROVIDED IN DETAIL ON THE BITUMINOUS SUMMARY TAB.

22. THE CONSTRUCTION LIMITS AS SHOWN IN THE PLANS REPRESENT THE POINT OF INTERSECTION BETWEEN THE REQUIRED FILL OR CUT SLOPE AND THE EXISTING GROUND LINE AS DEPICTED ON THE CROSS SECTIONS. THE CONSTRUCTION LIMITS DO NOT INCLUDE AREAS REQUIRED FOR SLOPE ROUNDING.

23. DITCH BOTTOMS, TOE OF FILL, CUT RUNOUTS AND THE TOP EDGE OF THE BACKSLOPES SHALL BE ROUNDED REGARDLESS OF THE SECTION USED ON THE CROSS SECTION SHEETS.

24. ANY DEBRIS WHICH MAY BE ENCOUNTERED DURING GRADING SHALL BE DISPOSED OF BY THE CONTRACTOR OFF THE PROJECT RIGHT OF WAY IN A SUITABLE DISPOSAL AREA AS APPROVED BY THE ENGINEER.

25. UNSUITABLE SOILS NOT USED ON THE PROJECT SHALL BECOME THE PROPERTY OF THE CONTRACTOR AND SHALL BE REMOVED FROM THE PROJECT AND DISPOSED OFF IN ACCORDANCE WITH MN/DOT SPECIFICATIONS.

26. INPLACE BITUMINOUS PAVEMENT RANGES FROM 5" TO 7" THICK. (AVERAGE 6") FOR INFORMATION ONLY, CONTRACTOR MAY VERIFY PAVEMENT DEPTH PRIOR TO PLACING BID. NO WARRANTY IS MADE OR IMPLIED WITH THIS INFORMATION.

27. AGGREGATE BASE MATERIAL SHALL MEET THE REQUIREMENTS OF MN/DOT SPEC. 3138, CLASS 5.

28. COMPACTION OF AGGREGATE BASE SHOULD BE IN ACCORDANCE WITH MN/DOT "MODIFIED PENETRATION INDEX METHOD". COMPACTION OF SELECT GRANULAR MATERIAL SHOULD BE IN ACCORDANCE WITH MN/DOT "SPECIFIED DENSITY METHOD".

29. COMPACTION OF ALL ROADWAY BITUMINOUS MIXTURES SHALL BE BY THE "MAXIMUM DENSITY METHOD". COMPACTION OF DRIVEWAYS SHALL BE BY THE "ORDINARY COMPACTION METHOD".

30. WET CONDITIONS MAY BE ENCOUNTERED IN THE MUCK EXCAVATION AREAS. DEWATERING WITH SUMP PUMPS CAN ALSO BE EXPECTED. CLEAN CRUSHED ROCK WILL LIKELY BE NECESSARY TO STABILIZE THE BOTTOM OF THE MUCK EXCAVATION FOR PLACEMENT OF FILL. THIS WORK SHALL BE CONSIDERED INCIDENTAL TO THE EXCAVATION AND BACKFILL.
- 1 OF 1
- | | | | | | | | | | | | | | |
|---|------|----|-----|------|---|--|--|--|---|-------------------------------|----------------|--|---------------------------------|
| | | | | | I HEREBY CERTIFY THAT THIS PLAN WAS PREPARED BY ME OR UNDER MY DIRECT SUPERVISION AND THAT I AM A DULY LICENSED PROFESSIONAL ENGINEER UNDER THE LAWS OF THE STATE OF MINNESOTA. | | DRAWN BY <u>EJM</u> DATE <u>04-16-14</u> | |  | ANOKA COUNTY
HIGHWAY DEPT. | SP 002-605-018 | | SOILS AND CONSTRUCTION
NOTES |
| | | | | | PRINT NAME: <u>CURT KOBIARCSIK</u> | | DESIGN BY <u>EJM</u> DATE <u>02-28-14</u> | | | | SP 199-106-011 | | |
| | | | | | SIGNATURE:  | | CHECKED BY <u>GMP</u> DATE <u>04-24-14</u> | | | | CP 14-20 | | |
| NO | DATE | BY | CKD | APPR | REVISION | DATE: <u>6-3-14</u> LICENSE NO. <u>24756</u> | | | | | | | |
| NAME: P:\02-605-18\Plan\0260518_TAB.dgn 05/30/2014 1:57:51 PM | | | | | | | | | | | | | |

THE FOLLOWING STANDARD PLATES APPROVED BY THE FEDERAL HIGHWAY ADMINISTRATION SHALL APPLY ON THIS PROJECT.

PLATE NO.	STANDARD PLATE TITLE
3000L	REINFORCED CONCRETE PIPE
3006G	GASKET JOINT FOR R.C. PIPE
3007E	SHEAR REINFORCEMENT FOR PRECAST DRAINAGE STRUCTURES
3014J	REINFORCED CONCRETE PIPE ARCH
3040F	CORRUGATED METAL PIPE CULVERT
3100G	CONCRETE APRON FOR REINFORCED CONCRETE PIPE
3110G	CONCRETE APRON FOR REINFORCED CONCRETE PIPE-ARCH
3123J	METAL APRON FOR C.S. PIPE
3133D	RIPRAP AT RCP OUTLETS
3145G	CONCRETE PIPE TIES
4006L	MANHOLE OR CATCH BASIN PRECAST - DESIGNS G AND H
4010H	CONCRETE SHORT CONE & ADJUSTING RING (SECTIONAL CONCRETE)
4011E	PRECAST CONCRETE BASE
4018B	MANHOLE OR CATCH BASIN COVER DESIGN D
4020J	MANHOLE OR CATCH BASIN FOR USE WITH OR WITHOUT TRAFFIC LOADS
4026A	CONCRETE ENCASED CONCRETE ADJUSTING RINGS
4101D	RING CASTING FOR MANHOLE OR CATCH BASIN
4125D	CATCH BASIN FRAME CASTING - CASTING NO. 806
4132F	CATCH BASIN FRAME CASTING - CASTING NO. 805
4134A	CURB BOX CASTING FOR CATCH BASIN - CASTING NO. 825
4140D	SPECIAL GRATE CASTING FOR CATCH BASIN - CASTING NO. 720 AND 721
4154B	CATCH BASIN GRATE CASTING - CASTING NO. 816
4180J	MANHOLE OR CATCH BASIN STEP
7035N	CONCRETE WALK AND CURB RETURNS AT ENTRANCES
7038A	DETECTABLE WARNING SURFACE TRUNCATED DOMES
7100H	CONCRETE CURB AND GUTTER (DESIGN B AND DESIGN V)
7109C	MEDIAN NOSE AND ISLAND
7111J	INSTALLATION OF CATCH BASIN CASTINGS (CONCRETE CURB AND GUTTER)
7113A	CONCRETE APPROACH NOSE DETAIL
8000I	STANDARD BARRICADES
8150C	INSTALLATION OF CULVERT MARKERS
9102E	TURF ESTABLISHMENT AREA (AT PIPE CULVERT ENDS)
9350A	MAILBOX SUPPORT (SWING-AWAY TYPE)

NOTE: SEE SHEET 94 FOR TRAFFIC SIGNAL STANDARD PLATES

INDEX OF TABULATIONS

TAB	SHEET	DESCRIPTION
A	6	CLEARING AND GRUBBING
B	46	TEMPORARY PAVEMENT MARKING TABULATION
C	7	CULVERT AND DRAINAGE FLUME
D	7	REMOVE CURB AND GUTTER
E	7	DRIVEWAY REMOVAL AND CONSTRUCTION
F	8	REMOVE BITUMINOUS PAVEMENT
G	12	EARTHWORK TABULATION
H	12	EARTHWORK SUMMARY
I	13	EARTHWORK BALANCE
J	8	MAILBOX
K	26	SALVAGE SIGNS
L	8	BASE AND BITUMINOUS QUANTITIES
M	9	BITUMINOUS PATH
N	63	DRAINAGE TABULATION
P	9	CONCRETE CURB AND GUTTER, CONCRETE MEDIAN
Q	88	SIGN PANELS TYPE C
R	9	TURF ESTABLISHMENT AND EROSION CONTROL
S	88	STRIPING
T	94	TRAFFIC SIGNAL
AA	10	UTILITY CONTACTS
BB	10	CENTERPOINT ENERGY - GAS
CC	10	CENTURYLINK - TELEPHONE
DD	11	CITY OF RAMSEY - WATERMAIN
EE	11	COMCAST CABLE COMMUNICATIONS
FF	11	CONNEXUS ENERGY & GREAT RIVER ENERGY
GG	11	ZAYO COMMUNICATIONS - CABLE

BASIS OF QUANTITIES

SPEC NO	DESCRIPTION	RATE
2357	BITUMINOUS MATERIAL FOR TACK COAT	0.05 GALLONS / SQ YD / LIFT
2360	TYPE SP12.5 WEARING COURSE MIXTURE	115 POUNDS / SQ YD / IN
2360	TYPE SP12.5 NON-WEARING COURSE MIXTURE	115 POUNDS / SQ YD / IN
2575	SEED MIXTURE 325	84 POUNDS / ACRE
2575	SEED MIXTURE 330	84.5 POUNDS / ACRE
2575	SEED MIXTURE 350	84.5 POUNDS / ACRE
2575	FERTILIZER TYPE 3, 10-10-10	100 POUNDS / ACRE
2575	RAPID STABILIZATION METHOD 3	6000 GALLONS / ACRE

1	05/30/2014	DFP	GMP	CAK	REVISED SHEET PER STATE AID COMMENTS.
NO	DATE	BY	CKD	APPR	REVISION
NAME: P:\02-605-18\Plan\0260518_TAB.dgn 05/30/2014 1:57:52 PM					

I HEREBY CERTIFY THAT THIS PLAN WAS PREPARED BY ME OR UNDER MY DIRECT SUPERVISION AND THAT I AM A DULY LICENSED PROFESSIONAL ENGINEER UNDER THE LAWS OF THE STATE OF MINNESOTA.
PRINT NAME: CURT KOBLARCSIK
SIGNATURE: 
DATE: 6-3-14 LICENSE NO. 24756

DRAWN BY: EJM DATE: 04-16-14
DESIGN BY: EJM DATE: 02-28-14
CHECKED BY: GMP DATE: 04-24-14



ANOKA COUNTY
HIGHWAY DEPT.

SP 002-605-018
SP 199-106-011
CP 14-20

STANDARD PLATES, INDEX OF
TABULATIONS AND BASIS OF
QUANTITIES
Sheet 5 of 148 Sheets

CLEARING AND GRUBBING							A
STATION TO STATION		LOCATION		CLEAR	CLEAR	GRUB	GRUB
		ALIGN	OFFSET	ACRE	TREE	ACRE	TREE
SP 002-605-018							
26+21		CSAH 5 NB	44		1		1
26+23		CSAH 5 NB	49		1		1
26+28		CSAH 5 NB	53		1		1
27+68		CSAH 5 NB	33		1		1
27+75		CSAH 5 NB	23		1		1
27+88		CSAH 5 NB	25		1		1
27+90		CSAH 5 NB	17		1		1
29+48		CSAH 5 NB	59		1		1
29+65		CSAH 5 NB	66		1		1
33+75		CSAH 5 NB	21		1		1
33+90		CSAH 5 NB	30		2		1
34+20		CSAH 5 NB	26		5		1
36+65	38+12	CSAH 5 NB	30	43	0.10	0.10	
40+86		CSAH 5 NB	68		1		1
40+94		CSAH 5 NB	63		1		1
41+03		CSAH 5 NB	60		1		1
41+10		CSAH 5 NB	47		1		1
41+21		CSAH 5 NB	52		1		1
41+28		CSAH 5 NB	48		1		1
41+37		CSAH 5 NB	47		1		1
41+46		CSAH 5 NB	44		1		1
41+52		CSAH 5 NB	43		1		1
41+58		CSAH 5 NB	43		1		1
41+68		CSAH 5 NB	43		1		1
41+81		CSAH 5 NB	43		1		1
17+31		CSAH 5 SB	-37		1		1
17+43		CSAH 5 SB	-38		1		1
17+56		CSAH 5 SB	-38		1		1
17+70		CSAH 5 SB	-37		1		1
17+84		CSAH 5 SB	-36		1		1
17+97		CSAH 5 SB	-34		1		1
18+08		CSAH 5 SB	-30		1		1
18+21		CSAH 5 SB	-31		1		1
18+36		CSAH 5 SB	-31		1		1
18+85		CSAH 5 SB	-33		1		1
18+95		CSAH 5 SB	-36		1		1
25+85		CSAH 5 SB	-52		1		1
29+74	30+33	CSAH 5 SB	-41	-48	0.05	0.05	
33+00	36+40	CSAH 5 SB	-41	-300	0.75	0.75	
67+00	68+38	ALPINE DR	-48	-54	0.10	0.10	
68+21		ALPINE DR	48		1		1
68+32		ALPINE DR	48		1		1
68+34		ALPINE DR	50		1		1
68+40		ALPINE DR	60		1		1
68+42		ALPINE DR	60		1		1
68+46		ALPINE DR	50		1		1
SUBTOTAL				1.00	47	1.00	42

CLEARING AND GRUBBING							A
STATION TO STATION		LOCATION		CLEAR	CLEAR	GRUB	GRUB
		ALIGN	OFFSET	ACRE	TREE	ACRE	TREE
SP 002-605-018							
68+47		ALPINE DR	47		1		1
68+52		ALPINE DR	47		1		1
69+27		ALPINE DR	46		1		1
69+33		ALPINE DR	45		1		1
69+45		ALPINE DR	44		1		1
69+50		ALPINE DR	44		1		1
70+90	72+21	ALPINE DR	-36	-61	0.10	0.10	
72+03		ALPINE DR	32		1		1
72+57	73+25	ALPINE DR	-44	-46	0.05	0.05	
72+68		ALPINE DR	34		1		1
74+51		ALPINE DR	32		1		1
74+65		ALPINE DR	32		1		1
SUBTOTAL				0.15	10	0.15	10
CP 14-20							
101+91		CR 5	-28		5		1
SUBTOTAL					5		1
TOTAL				1.15	62	1.15	53

CULVERT AND DRAINAGE FLUME																				C
STATION TO STATION	LOCATION				REMOVE			INVERT UPSTREAM	INVERT DOWNSTREAM	FURNISH & INSTALL										
					PIPE CULVERTS	CONCRETE APRON	BIT. FLUME			15" CS PIPE CULVERT	15" GS APRON	15" RCP CULVERT	15" RCP APRON	18" RCP CULVERT	18" RCP APRON	44" SPAN RC PIPE ARCH CULV CL IIA	44" RCP ARCH APRON	CONCRETE FLUME	SODDING	RIPRAP CL II
	ALIGN	OFFSET	LIN FT	EACH	EACH	LIN FT	LIN FT			LIN FT	EACH	LIN FT	EACH	LIN FT	EACH	SQ YD	SQ YD	CU YD	SQ YD	
SP 002-605-018																				
18+37	18+87	CSAH 5 NB	26 RT	26 RT	51															
18+24	18+92	CSAH 5 NB	27 RT	27 RT				880.65	880.31			56	2				13	3.2	18	
23+20	23+71	CSAH 5 NB	20 RT	22 RT	51															
26+80	27+65	CSAH 5 NB	18 RT	16 RT	86															
28+11	28+44	CSAH 5 NB	13 RT	14 RT	34															
28+53		CSAH 5 NB	8RT												6		9	27		
29+84	30+39	CSAH 5 NB	20 RT	18 RT	55															
29+71	30+28	CSAH 5 NB	31 RT	34 RT				867.50	867.21			47	2				8	3.2	18	
33+71	33+71	CSAH 5 NB	17 RT	68 LT	70	2														
35+00	35+00	CSAH 5 NB	36 RT	89 LT				862.20	862.20						109	2	29	7.5	37.3	
16+24	16+91	CSAH 5 SB	29 LT	29 LT	68															
16+12	17+00	CSAH 5 SB	25 LT	26 LT				886.80	885.50			77	2				8	3.2	18	
16+43		CSAH 5 SB	45 LT				1									6		9	27	
16+72		CSAH 5 SB	45 LT				1									6		9	27	
23+71	23+93	CSAH 5 SB	23 LT	22 LT	22															
23+69	23+97	CSAH 5 SB	22 LT	22 LT				871.34	870.00	24	2						16			
26+61	26+95	CSAH 5 SB	22 LT	19 LT	33															
27+32	29+28	CSAH 5 SB	18 LT	31 LT	193															
70+55	70+86	ALPINE DR	30 LT	33 LT	31															
72+15	72+46	ALPINE DR	36 LT	38 LT	31															
74+69	74+94	ALPINE DR	40 LT	40 LT	25															
75+87	76+21	ALPINE DR	39 LT	38 LT	34															
SUBTOTAL					784	2	2			24	2	180	6			109	2	18	74	44.1 172.3
CP 14-20																				
40+34	41+00	CSAH 5 NB	27 RT	26 RT	65															
40+43		CSAH 5 NB	12 RT													4		9	27	
40+60	41+30	CSAH 5 NB	30 RT	29 RT									72	2			10	4.3	22.4	
41+14		CSAH 5 NB	42 RT													5		9	27	
SUBTOTAL					65								72	2			9	10	22.3 76.4	
TOTAL					849	2	2			24	2	180	6	72	2	109	2	27	84 66.4 248.7	

REMOVE CURB AND GUTTER				D
STATION TO STATION		LOCATION		CONCRETE
		ALIGN	OFFSET	LIN FT
SP 002-605-018				
65+59	69+52	ALPINE DR	16 RT	395
67+00	69+10	ALPINE DR	28 LT	210
TOTAL				605

DRIVEWAY REMOVAL AND CONSTRUCTION													E
STATION	LOCATION			ADDRESS	SAWCUT		REMOVE			CONSTRUCT			
	ALIGNMENT	OFFSET			BIT	CONC	BIT	CONC	CL 5	2.5" BIT		6" CONC	4" CL 5
		FROM	TO		LIN FT	LIN FT	SQ YD	SQ YD	SQ YD	SQ YD	TON (1)	SQ YD	CU YD
SP 002-605-018													
11+80	CSAH 5 NB	10 RT	20 RT	15113						29			
13+59	CSAH 5 NB	1 LT	30 RT	15123		17				25		15	
15+34	CSAH 5 NB	0 LT	31 RT	15133	19					26			
23+50	CSAH 5 NB	1 LT	32 RT	15243	24		135			80	11		9
28+27	CSAH 5 NB	0 RT	37 RT	5859	19		98						
20+60	CSAH 5 SB	4 LT	40 LT	15200	11		60			31	4		3
23+86	CSAH 5 SB	3 LT	31 LT	15220		12		40				32	4
26+75	CSAH 5 SB	4 LT	121 LT	15250	14		204						
70+58	ALPINE DR	37 LT	77 LT	5859		13	55	7					
72+30	ALPINE DR	37 LT	100 LT	5843					96	23	3		5
76+00	ALPINE DR	28 LT	53 LT	5803					69	28	4		3
SUBTOTAL					87	42	552	47	165	242	22	47	24
CR 5 CP 14-20													
102+29	CR 5	7 RT	38 RT	15451	19		72						
SUBTOTAL					19		72						
TOTAL					106	42	624	47	165	242	22	47	24

(1) SEE SHEET 5 FOR 'BASIS OF QUANTITIES'.

NO	DATE	BY	CKD	APPR	REVISION
NAME: P:\02-605-18\Plan\0260518_TAB.dgn					
05/30/2014 1:58:02 PM					

I HEREBY CERTIFY THAT THIS PLAN WAS PREPARED BY ME OR UNDER MY DIRECT SUPERVISION AND THAT I AM A DULY LICENSED PROFESSIONAL ENGINEER UNDER THE LAWS OF THE STATE OF MINNESOTA.
PRINT NAME: CURT KOBLARCSIK
SIGNATURE: 
DATE: 6-3-14 LICENSE NO. 24756

DRAWN BY EJM DATE 04-16-14
DESIGN BY EJM DATE 02-28-14
CHECKED BY GMP DATE 04-24-14



ANOKA COUNTY
HIGHWAY DEPT.

SP 002-605-018
SP 199-106-011
CP 14-20

TABULATIONS
Sheet 7 of 148 Sheets

REMOVE BITUMINOUS PAVEMENT						F
STATION TO STATION		LOCATION	DESCRIPTION	REMOVE BITUMINOUS PAVEMENT	SAWING BITUMINOUS PAVEMENT	2" MILL
				6.0" - 7.5"		
				SQ YD	LIN FT	
SP 002-605-018						
15+95	27+50	CSAH 5 NB	Main & Shoulder	2251	44	
18+17	19+03	CSAH 5 NB	FIRE STN		29	
27+50	40+55	CSAH 5 NB	Main & Shoulder	1959		
29+64	30+40	CSAH 5 NB	OLD CR 5		21	
40+55	41+39	CSAH 5 NB	Main & Shoulder	117	33	
41+39	45+52	CSAH 5 NB	Main & Shoulder			1002
15+95	27+75	CSAH 5 SB	Main & Shoulder	1838	22	
16+19	16+99	CSAH 5 SB	151st St		28	
27+75	40+40	CSAH 5 SB	Main & Shoulder	2001	12	
40+40	45+45	CSAH 5 SB	Shoulder		430	
40+40	41+26	CSAH 5 SB	Main	123		
41+26	45+45	CSAH 5 SB	Main			500
62+64	65+59	ALPINE DR	Main & Shoulder			1307
65+59	69+30	ALPINE DR	Main & Shoulder	840	185	316
67+00	69+30	ALPINE DR	Main & Shoulder	310		
70+58	73+00	ALPINE DR	Main & Shoulder	697	26	
73+00	78+11	ALPINE DR	Main & Shoulder		772	1729
SUBTOTAL				10136	1602	4854
CP 14-20						
38+89	41+04	CSAH 5 NB	OLD CR 5		22	
SUBTOTAL					22	
TOTAL				10136	1624	4854

MAILBOX						J
STATION	LOCATION			MAILBOX SUPPORT	RELOCATE MAILBOX SUPPORT	
	ALIGN	OFFSET	ADDRESS	EACH	EACH	
SP 002-605-018						
13+80	CSAH 5 NB	13 RT	15123		1	
15+54	CSAH 5 NB	6 RT	15133	1		
30+22	CSAH 5 NB	71 RT	15337	1		
20+34	CSAH 5 SB	7 LT	15200	1		
23+60	CSAH 5 SB	7 LT	15220		1	
26+50	CSAH 5 SB	7 LT	15250		1	
71+34	ALPINE DR	23 RT	5859	1		
72+27	ALPINE DR	21 RT	5843	1		
76+05	ALPINE DR	20 LT	5803	1		
SUBTOTAL				6	3	
CP 14-20						
102+08	CR 5	16 RT	15451		1	
SUBTOTAL					1	
TOTAL				6	4	

BASE AND BITUMINOUS QUANTITIES									L
STATION TO STATION		LOCATION	DESCRIPTION	BITUMINOUS SURFACE	TYPE SP 12.5 WEAR (SPWEB340F)	TYPE SP 12.5 NON WEAR (SPNWB330B) (1)	TACK COAT	AGGREGATE BASE CLASS 5	AGGREGATE SHOULDERING CLASS 5
				SQ YD	TON	TON	GALLON	CU YD	CU YD
SP 002-605-018									
10+21	26+78	CSAH 5 NB	TEMP WIDEN	1425		205			69
27+67	29+85	CSAH 5 NB	TEMP WIDEN	406		58			9
30+21	40+03	CSAH 5 NB	TEMP WIDEN	1648		237			41
15+95	18+95	CSAH 5 NB	MAIN	409	71	53	41	68	
15+95	18+95	CSAH 5 NB	SHLD	273	47	35	27	58	8
15+95	23+97	CSAH 5 NB	STRIPING	694	120	90	69	128	8
18+05	18+95	CSAH 5 NB	FIRE STN	142	24	18	14	29	4
18+95	27+61	CSAH 5 NB	MAIN	1124	194	145	112	187	
18+95	23+17	CSAH 5 NB	SHLD	368	63	48	37	84	15
22+47	27+68	CSAH 5 NB	LTL	628	108	81	63	106	
23+17	27+27	CSAH 5 NB	RTL	612	106	79	61	119	1
27+61	41+39	CSAH 5 NB	MAIN	1841	318	238	184	307	
28+04	29+63	CSAH 5 NB	RTL	186	32	24	19	34	4
29+63	37+53	CSAH 5 NB	SHLD	676	117	87	68	167	36
35+72	41+39	CSAH 5 NB	RTL	629	109	81	63	122	11
41+39	45+52	CSAH 5 NB	MAIN	536	46		27		
41+39	45+52	CSAH 5 NB	SHLD	471	41		24		
15+94	27+70	CSAH 5 SB	MAIN	1574	272	204	157	263	
15+94	21+25	CSAH 5 SB	RTL	628	108	81	63	121	11
16+13	17+02	CSAH 5 SB	151ST LN	153	26	20	15	31	4
19+71	22+71	CSAH 5 SB	SHLD	158	27	20	16	42	10
21+25	25+96	CSAH 5 SB	BY-PASS	537	93	69	54	104	4
25+96	28+12	CSAH 5 SB	SHLD	205	35	27	21	40	5
27+70	41+26	CSAH 5 SB	MAIN	2185	377	283	219	364	
27+70	33+35	CSAH 5 SB	LTL	579	100	75	58	117	
28+12	33+35	CSAH 5 SB	RTL	694	120	90	69	133	
32+15	39+51	CSAH 5 SB	SHLD	659	114	85	66	148	19
33+35	38+81	CSAH 5 SB	STRIPING	338	58	44	34	61	
38+01	44+21	CSAH 5 SB	BY-PASS	620	107	80	62	125	15
41+26	45+45	CSAH 5 SB	MAIN	464	40		23		
44+21	45+47	CSAH 5 SB	SHLD	138	24	18	14	30	5
62+65	65+59	ALPINE DR	WEST	1600	138		80		
65+59	69+64	ALPINE DR	WEST	1802	311	233	180	327	
70+23	76+89	ALPINE DR	EAST	2445	422	316	245	464	20
73+00	78+11	ALPINE DR	EAST	1663	143		83		
SUBTOTAL				28510	3911	3124	2268	3779	299
CP 14-20									
100+50	103+11	CR 5	MAIN	676	115	86	68	135	4
SUBTOTAL				676	115	86	68	135	4
TOTAL				29186	4026	3210	2336	3914	303

(1) INCLUDES QUANTITY FOR ADDITIONAL 1/4 INCH TO DESIGN PAVEMENT THICKNESS (EXCLUDING TEMPORARY WIDENING)
- SEE SHEET 5 FOR 'BASIS OF QUANTITIES'.

NO	DATE	BY	CKD	APPR	REVISION
NAME: P:\02-605-18\Plan\0260518_TAB.dgn					

I HEREBY CERTIFY THAT THIS PLAN WAS PREPARED BY ME OR UNDER MY DIRECT SUPERVISION AND THAT I AM A DULY LICENSED PROFESSIONAL ENGINEER UNDER THE LAWS OF THE STATE OF MINNESOTA.

PRINT NAME: CURT KOBLARCSIK

SIGNATURE: 

DATE: 6-3-14

LICENSE NO. 24756

DRAWN BY: EJM DATE: 04-16-14

DESIGN BY: EJM DATE: 02-28-14

CHECKED BY: GMP DATE: 04-24-14



ANOKA COUNTY
HIGHWAY DEPT.

SP 002-605-018
SP 199-106-011
CP 14-20

TABULATIONS

CONCRETE CURB AND GUTTER, CONCRETE MEDIAN											P
STATION TO STATION		ALIGNMENT	LOCATION	CONCRETE CURB & GUTTER DESIGN B-418	CONCRETE CURB & GUTTER DESIGN B-424	CONCRETE CURB & GUTTER DESIGN B-612	CONCRETE CURB & GUTTER DESIGN B-618	6" CONCRETE WALK	CONCRETE MEDIAN	TRUNCATED DOMES	CONCRETE NOSE DES 7113A (1)
				LIN FT	LIN FT	LIN FT	LIN FT	SQ FT	SQ YD	SQ FT	SQ FT
SP 002-605-018											
23+60	26+75	CSAH 5 NB	SHOULDER		368			299		24	
24+02	26+66	CSAH 5 NB	MEDIAN	260					114		70
27+75	28+57	CSAH 5 NB	SHOULDER		47			392		48	
28+83	34+59	CSAH 5 NB	MEDIAN	568					365		66
18+94	26+61	CSAH 5 SB	MEDIAN	758							
24+00	27+55	CSAH 5 SB	SHOULDER		357			554		24	
24+02	26+61	CSAH 5 SB	MEDIAN	260							
28+68	34+42	CSAH 5 SB	SHOULDER		622			433		28	
28+72	34+42	CSAH 5 SB	MEDIAN	568							
65+59	69+71	ALPINE DR	SHOULDER				412				
67+00	68+65	ALPINE DR	SHOULDER				165				
70+26	76+89	ALPINE DR	SHOULDER				662				
SUBTOTAL				2414	1026		1239	1379	479	100	136
CP 14-20											
100+50	102+75	OCR 5	SHOULDERS			439					
SUBTOTAL						439					
TOTAL				2414	1026	439	1239	1379	479	100	136

(1) PAID FOR AS 6" CONCRETE WALK.

BITUMINOUS PATH					M
STATION TO STATION	LOCATION	SURFACE AREA		TYPE SP 12.5 WEAR (SPWEB230B)	
		SQ YD			
SP 002-605-018				TON	
26+00	26+67	CSAH 5 NB	RT	113	16
18+88	21+02	CSAH 5 SB	LT	189	27
28+80	44+21	CSAH 5 SB	LT	1375	194
67+00	68+87	ALPINE DR	LT	177	25
TOTAL					194

TURF ESTABLISHMENT AND EROSION CONTROL										R	
STA. TO STA.		LOCATION	SILT FENCE	INLET PROTECTION	SEEDING	SEED			EROSION CONTROL BLANKET CATEGORY 3	FERTILIZER TYPE 3 (10-10-10)	RAPID STABILIZATION METHOD 3
						325	330	350			
			LIN FT	EACH	ACRE	POUND	POUND	POUND			
SP 002-605-018											
10+20	18+42	CSAH 5 NB		1	0.22			19	1065	22	1.8
18+75	26+65	CSAH 5 NB		9	0.32			27	1549	32	0.4
27+96	40+45	CSAH 5 NB	1105	4	0.69			58	3340	69	5.7
15+91	27+24	CSAH 5 SB	312	6	0.41			35	1984	41	2.5
28+73	45+48	CSAH 5 SB	2006	6	1.60	51	39	45	7744	160	9.6
65+58	70+11	ALPINE DR EB	172	1	0.14			12	678	14	0.2
71+02	78+10	ALPINE DR EB			0.22			19	1065	22	
67+00	68+86	ALPINE DR WB	144	1	0.07			6	339	7	0.4
70+26	77+58	ALPINE DR WB	136	2	0.20			17	968	20	
SUBTOTAL			3875	30	3.87	51	39	238	18732	387	20.6
CP 14-20											
100+49	103+11.40	OCR 5		1	0.21			18	1016	21	1.8
SUBTOTAL				1	0.21			18	1016	21	1.8
			3875	31	4.08	51	39	256	19748	408	22

NOTES:
- QUANTITIES ARE BASED ON 110% OF THE COMPUTED AREA.
- SEE SHEET 5 FOR 'BASIS OF QUANTITIES'.

1	06/18/2014	EJM	GMP	CAK	UPDATED B424 QUANTITY IN TAB P.
NO	DATE	BY	CKD	APPR	REVISION
NAME: P:\02-605-18\Plan\0260518_TAB.dgn 06/18/2014 1:02:59 PM					

I HEREBY CERTIFY THAT THIS PLAN WAS PREPARED BY ME OR UNDER MY DIRECT SUPERVISION AND THAT I AM A DULY LICENSED PROFESSIONAL ENGINEER UNDER THE LAWS OF THE STATE OF MINNESOTA.
PRINT NAME: CURT KOBILARCSIK
SIGNATURE: 
DATE: 6-19-14 LICENSE NO. 24756

DRAWN BY: EJM DATE: 04-16-14
DESIGN BY: EJM DATE: 02-28-14
CHECKED BY: GMP DATE: 04-24-14



ANOKA COUNTY
HIGHWAY DEPT.

SP 002-605-018
SP 199-106-011
CP 14-20

UTILITY CONTACTS AA

GOPHER STATE ONE CALL
FIELD UTILITY LOCATE REQUEST
http://www.gopherstateonecall.org
TEL: 651-454-0002 OR
TEL: 1-800-252-1166

CENTERPOINT ENERGY
700 WEST LINDEN AVE
PO BOX 1165
MINNEAPOLIS, MN 55440-1165
CONTACT: STEVE GUHANICK
TEL: 612-321-5421

CENTURYLINK
425 MONROE ST
ANOKA, MN 55303
CONTACT: BRUCE HOLLOWAY
TEL: 763-712-5020

CITY OF RAMSEY
7550 SUNWOOD DR NW
RAMSEY, MN 55303
CONTACT: BRUCE WESTBY
TEL: 763-433-9825

COMCAST CABLE
2611 FAIRVIEW AVE
ROSEVILLE, MN 55113
CONTACT: DOUG ZAHN
TEL: 651-493-5316

CONNEXUS ENERGY
5363 260TH LN N
WYOMING, MN 55096
CONTACT: MAT RAUSCHENDORFER
TEL: 763-323-4259

GREAT RIVER ENERGY
12300 ELM CREEK BLVD
MAPLE GROVE, MN 55369
CONTACT: MICHELLE MACMILLAN
TEL: 763-445-5984

ZAYO FIBER SOLUTIONS
2300 BERKSHIRE LN N, SUITE 4
PLYMOUTH, MN 55441
CONTACT: MICHAEL DAHLE
TEL: 952-857-9383

CENTERPOINT ENERGY - GAS					BB
STATION TO STATION		LOCATION		INPLACE ITEM	REMARKS
		ALIGN	OFFSET		
12+00	16+81	CSAH 5 NB	28 RT 19 RT	4" GAS LINE	LEAVE
16+81		CSAH 5 NB	19 RT 300 LT	2" LINE CROSSING	LEAVE
16+81	18+32	CSAH 5 NB	19 RT 20 RT	4" GAS LINE	LEAVE
18+32		CSAH 5 NB	20 RT 150 RT	2" GAS LINE	LEAVE
18+32	23+50	CSAH 5 NB	20 RT 15 RT	4" GAS LINE	LEAVE
23+50	26+57	CSAH 5 NB	15 RT	4" GAS LINE	RELOCATE
26+57		CSAH 5 NB	15 RT 300 LT	SERVICE	LEAVE
26+57	28+65	CSAH 5 NB	15 RT 20 RT	4" GAS LINE	RELOCATE
28+65		CSAH 5 NB	20 RT 79 LT	4" LINE CROSSING	RELOCATE
28+37	36+44	CSAH 5 NB	35 RT 350 RT	2" GAS LINE	LEAVE
36+44	41+60	CSAH 5 NB	350 RT 32 RT	2" GAS LINE	LEAVE
41+12	44+29	CSAH 5 NB	32 RT 33 RT	2" GAS LINE	LEAVE
62+00	68+93	ALPINE DR	35 LT 40 LT	4" GAS LINE	LEAVE
70+73	80+00	ALPINE DR	28 RT 34 RT	4" GAS LINE	LEAVE

GENERAL NOTES:

ALL UTILITY WORK SHOWN ON THIS SHEET SHALL BE DONE BY OTHERS UNLESS NOTED.

ALL RELOCATES AND ADJUSTMENTS SUBJECT TO ANOKA COUNTY AND/OR CITY OF RAMSEY RIGHT OF WAY POSSESSION.

IT SHALL BE THE CONTRACTOR'S RESPONSIBILITY TO UTILIZE THE GOPHER STATE ONE CALL EXCAVATION NOTICE SYSTEM REQUIRED BY MINNESOTA STATUTE, CHAPTER 216D FOR ALL UNDERGROUND UTILITY LOCATIONS.

THE SUBSURFACE UTILITY INFORMATION IN THIS PLAN IS UTILITY QUALITY LEVEL D. THIS UTILITY QUALITY LEVEL WAS DETERMINED ACCORDING TO THE GUIDELINES OF C/ASCE 38-02, ENTITLED "STANDARD GUIDELINES FOR THE COLLECTION AND DEPICTION OF EXISTING SUBSURFACE UTILITY DATA".

THE REMARKS COLUMN IS BASED UPON THE BEST INFORMATION AVAILABLE AND MAY NOT REFLECT THE ACTUAL EFFECTS ON THE UTILITES BY CONSTRUCTION. ACTUAL DETERMINATIONS WILL BE MADE IN THE FIELD DURING CONSTRUCTION.

CENTURYLINK - TELEPHONE					CC
STATION TO STATION		LOCATION		INPLACE ITEM	REMARKS
		ALIGN	OFFSET		
12+00		CSAH 5 NB	37 RT	SPLICE BOX	LEAVE
12+00	16+96	CSAH 5 NB	37 RT 34 RT	T-BUR	ADJUST
16+96		CSAH 5 NB	34 RT	SPLICE BOX	RELOCATE
16+96	26+79	CSAH 5 NB	34 RT 30 RT	T-BUR	LEAVE
25+00			30 RT 51 RT	T-BUR	LEAVE
25+39			28 RT 132 RT	T-BUR	LEAVE
26+79	28+69	CSAH 5 NB	30 RT 41 RT	T-BUR	LEAVE
26+79	27+33		30 RT 89 LT	T-BUR CROSSING	LEAVE
28+69	30+15	CSAH 5 NB	41 RT 39 RT	T-BUR	LEAVE
30+15	36+19	CSAH 5 NB	39 RT 304 RT		LEAVE
36+19	40+51	CSAH 5 NB	304 RT 53 RT		LEAVE
40+51	41+35	CSAH 5 NB	53 RT 56 RT		LEAVE
41+35		CSAH 5 NB	56 RT	SPLICE BOX	LEAVE
41+35	41+40	CSAH 5 NB	56 RT 59 LT	T-BUR CROSSING	LEAVE
12+18		CSAH 5 SB	31 LT	SPLICE BOX	LEAVE
16+30		CSAH 5 SB	66 LT 300 LT	T-BUR	LEAVE
16+30	16+90	CSAH 5 SB	66 LT 67 LT	T-BUR	LEAVE
16+90		CSAH 5 SB	67 LT	SPLICE BOX	LEAVE
16+90		CSAH 5 SB	67 LT 69 RT	T-BUR CROSSING	ADJUST
21+45		CSAH 5 SB	38 LT 70 RT	T-BUR CROSSING	LEAVE
70+88		ALPINE DR	38 RT 38 LT	T-BUR CROSSING	RELOCATE
70+88	79+00	ALPINE DR	39 LT	T-BUR	LEAVE
70+88	71+81	ALPINE DR	38 LT 44 LT	T-BUR	RELOCATE
71+81		ALPINE DR	44 LT	SPLICE BOX	RELOCATE
71+81	74+51	ALPINE DR	44 LT 46 LT	T-BUR	RELOCATE
74+51		ALPINE DR	46 LT	SPLICE BOX	RELOCATE
74+51	76+94	CR 57 NB	46 LT 41 LT	T-BUR	RELOCATE
76+94		CR 57 SB	41 LT	SPLICE BOX	LEAVE

1	06/18/2014	EJM	GMP	CAK	ADDED 'GENERAL NOTES'
2	07/03/2014	EJM	GMP	CAK	UPDATED CONTACTS FOR CENTURYLINK AND ZAYO
NO	DATE	BY	CKD	APPR	REVISION
NAME: P:\02-605-18\Plan\0260518_TAB.dgn 07/03/2014 6:17:59 AM					

I HEREBY CERTIFY THAT THIS PLAN WAS PREPARED BY ME OR UNDER MY DIRECT SUPERVISION AND THAT I AM A DULY LICENSED PROFESSIONAL ENGINEER UNDER THE LAWS OF THE STATE OF MINNESOTA.
PRINT NAME: CURT KOBLARCSIK
SIGNATURE: 
DATE: 7-7-14 LICENSE NO: 24756

DRAWN BY: EJM DATE: 04-16-14
DESIGN BY: EJM DATE: 02-28-14
CHECKED BY: GMP DATE: 04-24-14



ANOKA COUNTY
HIGHWAY DEPT.

SP 002-605-018
SP 199-106-011
CP 14-20

TABULATIONS

CITY OF RAMSEY - WATERMAIN					DD
STATION TO STATION	LOCATION		INPLACE ITEM	REMARKS	
	ALIGN	OFFSET			
11+29	CSAH 5 SB	37 LT	HYDRANT	LEAVE	
11+32	CSAH 5 SB	37 LT	GATE VALVE	LEAVE	
11+32	11+50	CSAH 5 SB 37 LT 45 LT	12" DIP	LEAVE	
11+50	CSAH 5 SB	45 LT	GATE VALVE	LEAVE	
11+50	16+63	CSAH 5 SB 45 LT 22 LT	DIP	LEAVE	
16+63	CSAH 5 SB	22 LT	GATE VALVE	ADJUST	
16+63	16+93	CSAH 5 SB 22 LT 21 LT	12" DIP	LEAVE	
16+67	CSAH 5 SB	32 LT	GATE VALVE	ADJUST	
16+75	CSAH 5 SB	66 LT	GATE VALVE	LEAVE	
16+93	CSAH 5 SB	21 LT	GATE VALVE	ADJUST	
16+93	19+49	CSAH 5 SB 21 LT 15 LT	DIP	LEAVE	
19+49	CSAH 5 SB	15 LT 87 RT	DIP CROSSING	LEAVE	
19+49	19+55	CSAH 5 SB 15 LT 17 LT	DIP	LEAVE	
19+55	CSAH 5 SB	17 LT	GATE VALVE	LEAVE	
19+55	19+62	CSAH 5 SB 17 LT 24 LT	DIP	LEAVE	
19+62	CSAH 5 SB	24 LT	HYDRANT	RELOCATE	
19+55	28+87	CSAH 5 SB 17 LT 19 LT	DIP	LEAVE	
28+87	29+26	CSAH 5 SB 19 LT 22 LT	DIP	LEAVE	
29+26	CSAH 5 SB	22 LT	GATE VALVE	LEAVE	
29+26	CSAH 5 SB	25 LT	HYDRANT	RELOCATE	

COMCAST CABLE COMMUNICATIONS					EE
STATION TO STATION	LOCATION		INPLACE ITEM	REMARKS	
	ALIGN	OFFSET			
11+60	CSAH 5 NB	44 RT	SPLICE BOX	LEAVE	
14+55	CSAH 5 NB	41 RT	SPLICE BOX	LEAVE	
18+41	CSAH 5 NB	24 RT 250 RT	TV-BUR CROSSING	LEAVE	
8+59	14+25	CSAH 5 SB 35 LT	BURIED	LEAVE	
12+18	CSAH 5 SB	31 LT	SPLICE BOX	LEAVE	
14+25	CSAH 5 SB	35 LT 100 RT	TV-BUR CROSSING	LEAVE	
14+25	21+27	CSAH 5 SB 32 RT	OVERHEAD	LEAVE	
18+93	CSAH 5 SB	35 LT 250 RT	TV-BUR CROSSING	LEAVE	
21+27	26+00	CSAH 5 SB 28 LT	OVERHEAD	RELOCATE	
26+00	36+00	CSAH 5 SB 30 LT	OVERHEAD	RELOCATE	
36+00	44+23	CSAH 5 SB 35 LT	OVERHEAD	LEAVE	
44+20	CSAH 5 SB	36 LT	SPLICE BOX	LEAVE	
69+64	71+83	ALPINE DR 34 RT 21 RT	BURIED	RELOCATE	
71+83	ALPINE DR	21 RT 43 LT	TV-BUR CROSSING	LEAVE	
71+83	ALPINE DR	43 LT	SPLICE BOX	RELOCATE	
71+83	74+52	ALPINE DR 43 LT 46 LT	TV-BUR CROSSING	RELOCATE	
74+52	ALPINE DR	46 LT	SPLICE BOX	RELOCATE	
74+52	76+94	ALPINE DR 46 LT 41 LT	TV-BUR	ADJUST	
76+94	ALPINE DR	41 LT	SPLICE BOX	LEAVE	
76+94	78+07	ALPINE DR 41 LT	BURIED	LEAVE	
78+07	ALPINE DR	41 LT	SPLICE BOX	LEAVE	

CONNEXUS ENERGY & GREAT RIVER ENERGY					FF
STATION TO STATION	LOCATION		INPLACE ITEM	REMARKS	
	ALIGN	OFFSET			
11+48	CSAH 5 NB	51 RT	POWER POLE	LEAVE	
17+90	CSAH 5 NB	57 RT	POWER POLE	LEAVE	
18+89	CSAH 5 NB	25 RT	POWER POLE	RELOCATE	
21+03	CSAH 5 NB	23 RT	POWER POLE	LEAVE	
26+79	CSAH 5 NB	29 RT	POWER POLE	RELOCATE	
29+82	CSAH 5 NB	29 RT	POWER POLE	LEAVE	
31+83	CSAH 5 NB	112 RT	POWER POLE	LEAVE	
40+14	CSAH 5 NB	72 RT	POWER POLE	LEAVE	
40+20	CSAH 5 NB	137 RT	POWER POLE	LEAVE	
11+43	CSAH 5 SB	22 LT	POWER POLE	LEAVE	
12+26	CSAH 5 SB	35 LT	POWER POLE	LEAVE	
14+25	CSAH 5 SB	33 LT	POWER POLE	LEAVE	
16+28	CSAH 5 SB	34 LT	POWER POLE	LEAVE	
18+92	CSAH 5 SB	29 LT	POWER POLE	RELOCATE	
21+26	CSAH 5 SB	31 LT	POWER POLE	RELOCATE	
24+08	CSAH 5 SB	29 LT	POWER POLE	LEAVE	
26+03	CSAH 5 SB	36 LT	POWER POLE	LEAVE	
27+51	CSAH 5 SB	30 LT	POWER POLE	RELOCATE	
30+04	CSAH 5 SB	30 LT	POWER POLE	RELOCATE	
33+05	CSAH 5 SB	30 LT	POWER POLE	RELOCATE	
36+06	CSAH 5 SB	34 LT	POWER POLE	RELOCATE	
39+14	CSAH 5 SB	35 LT	POWER POLE	RELOCATE	
41+96	CSAH 5 SB	35 LT	POWER POLE	RELOCATE	
44+21	CSAH 5 SB	35 LT	POWER POLE	LEAVE	
60+00	ALPINE DR	38 RT	POWER POLE	LEAVE	
63+46	ALPINE DR	37 RT	POWER POLE	LEAVE	
67+24	ALPINE DR	32 RT	POWER POLE	LEAVE	
69+37	70+14		28 RT 60 RT	P_BUR	ADJUST
70+14	70+82		60 RT 52 RT	P_BUR	LEAVE
70+82	71+05		52 RT 31 RT	P_BUR	LEAVE
71+05	79+00		31 RT 26 RT	P_BUR	ADJUST
73+30	ALPINE DR	32 RT	POWER POLE	LEAVE	
76+79	ALPINE DR	36 RT	POWER POLE	LEAVE	

ZAYO COMMUNICATIONS - CABLE					GG
STATION TO STATION	LOCATION		INPLACE ITEM	REMARKS	
	ALIGN	OFFSET			
18+98	CSAH 5 NB	27 RT 168 RT	F/O	LEAVE	
18+98	26+85	CSAH 5 NB 27 RT 17 RT	F/O	RELOCATE	
60+00	69+68	ALPINE DR 36 RT 30 RT	F/O	LEAVE	
69+68	70+94	ALPINE DR 30 RT 29 RT	F/O	RELOCATE	
70+94	79+00	ALPINE DR 29 RT 30 RT	F/O	LEAVE	

GENERAL NOTES:

ALL UTILITY WORK SHOWN ON THIS SHEET SHALL BE DONE BY OTHERS UNLESS NOTED.

ALL RELOCATES AND ADJUSTMENTS SUBJECT TO ANOKA COUNTY AND/OR CITY OF RAMSEY RIGHT OF WAY POSSESSION.

IT SHALL BE THE CONTRACTOR'S RESPONSIBILITY TO UTILIZE THE GOPHER STATE ONE CALL EXCAVATION NOTICE SYSTEM REQUIRED BY MINNESOTA STATUTE, CHAPTER 216D FOR ALL UNDERGROUND UTILITY LOCATIONS.

THE SUBSURFACE UTILITY INFORMATION IN THIS PLAN IS UTILITY QUALITY LEVEL D. THIS UTILITY QUALITY LEVEL WAS DETERMINED ACCORDING TO THE GUIDELINES OF C/ASCE 38-02, ENTITLED "STANDARD GUIDELINES FOR THE COLLECTION AND DEPICTION OF EXISTING SUBSURFACE UTILITY DATA".

THE REMARKS COLUMN IS BASED UPON THE BEST INFORMATION AVAILABLE AND MAY NOT REFLECT THE ACTUAL EFFECTS ON THE UTILITIES BY CONSTRUCTION. ACTUAL DETERMINATIONS WILL BE MADE IN THE FIELD DURING CONSTRUCTION.

1	08/18/2014	EJM	GMP	CAK	ADDED 'GENERAL NOTES'
NO	DATE	BY	CKD	APPR	REVISION
NAME: P:\02-605-18\Plan\0260518_TAB.dgn 08/18/2014 1:03:01 PM					

I HEREBY CERTIFY THAT THIS PLAN WAS PREPARED BY ME OR UNDER MY DIRECT SUPERVISION AND THAT I AM A DULY LICENSED PROFESSIONAL ENGINEER UNDER THE LAWS OF THE STATE OF MINNESOTA.
PRINT NAME: CURT KOBILARCSIK
SIGNATURE: 
DATE: 6-19-14 LICENSE NO. 24756

DRAWN BY: EJ M DATE 04-16-14
DESIGN BY: EJ M DATE 02-28-14
CHECKED BY: GMP DATE 04-24-14



ANOKA COUNTY
HIGHWAY DEPT.

SP 002-605-018
SP 199-106-011
CP 14-20

TABULATIONS

EARTHWORK TABULATION (CSAH 5)						G
STATION	EXCAVATION TOTALS			EMBANKMENT TOTALS (CV)		
	COMMON (CU YD)	MUCK (CU YD)	SUBGRADE (CU YD)	TOPSOIL (CU YD)	SUBGRADE (CU YD)	SUITABLE (CU YD)
16+00.00						
16+50.00	118		121	8	121	
17+00.00	126		123	11	123	
17+50.00	113		97	12	97	1
18+00.00	110		98	10	99	4
18+20.00	48		40	5	40	1
18+50.00	78		58	7	61	2
19+00.00	140		99	11	103	7
19+50.00	160		105	16	105	8
20+00.00	155		106	16	106	7
20+60.00	174		130	19	130	6
21+00.00	111		88	10	88	1
21+50.00	136		113	10	113	
22+00.00	140		116	11	116	2
22+50.00	139		117	10	119	6
23+00.00	131		116	8	121	9
23+50.00	135		141	6	144	6
23+83.00	88		92	9	99	24
24+00.00	39		37	8	46	28
24+50.00	95		97	21	135	113
25+00.00	67		74	20	135	150
25+50.00	64		42	21	134	176
26+00.00	77		14	21	131	193
26+25.00	51		2	7	64	114
26+50.00	57			6	64	142
26+75.00	52			8	69	148
27+00.00	43			9	66	111
27+25.00	31			9	57	115
27+50.00	25			6	56	144
27+75.00	24			4	63	130
28+00.00	24	41		4	64	169
28+50.00	51	188		11	123	433
29+00.00	56	291		15	130	533
29+50.00	62	357	2	21	133	640
30+00.00	62	238	6	21	133	481
30+25.00	30	63	5	9	65	154
30+50.00	30	98	6	11	63	213
31+00.00	63	265	20	25	126	544
31+50.00	63	266	31	26	126	535
32+00.00	63	262	41	26	125	511
32+50.00	63	234	54	27	121	459
33+00.00	62	216	66	24	111	401
33+50.00	67	202	75	22	101	354
33+70.50	32	73	35	9	41	132
34+00.00	56	96	56	13	60	161
34+50.00	133	151	103	46	106	216
35+00.00	510	244	104	123	109	169
35+50.00	860	774	100	168	107	131
36+00.00	785	981	101	136	108	124
36+50.00	395	501	102	75	109	136
37+00.00	78	160	100	29	106	139
37+50.00	75	80	98	19	104	146
38+00.00	82	72	97	19	101	150
38+50.00	97	54	94	21	101	153
SUBTOTAL	6526	5907	3322	1219	5278	8732

EARTHWORK TABULATION (CSAH 5)						G
STATION	EXCAVATION TOTALS			EMBANKMENT TOTALS (CV)		
	COMMON (CU YD)	MUCK (CU YD)	SUBGRADE (CU YD)	TOPSOIL (CU YD)	SUBGRADE (CU YD)	SUITABLE (CU YD)
39+00.00	117	21	91	24	101	134
39+50.00	125		88	24	99	103
40+00.00	121		88	22	99	83
40+33.00	79		59	13	66	44
40+68.00	161		67	19	73	39
41+00.00	137		66	15	70	31
41+50.00	65		64	11	110	41
42+00.00	38		24	11	71	33
42+50.00	40		23	12	31	42
43+00.00	37		22	13	31	62
43+50.00	33		20	13	31	72
44+00.00	33		19	12	31	68
44+28.00	19		12	6	17	33
44+50.00	13		10	4	14	14
45+00.00	26		22	6	28	7
45+50.00	28		23	5	24	3
SUBTOTAL	1072	21	698	210	896	809

EARTHWORK TABULATION (ALPINE DR)						G
STATION	EXCAVATION TOTALS			EMBANKMENT TOTALS (CV)		
	COMMON (CU YD)	MUCK (CU YD)	SUBGRADE (CU YD)	TOPSOIL (CU YD)	SUBGRADE (CU YD)	SUITABLE (CU YD)
65+60.00						
66+00.00	24		35	3	37	4
66+50.00	34		51	4	53	5
67+00.00	68		80	8	81	15
67+50.00	111		106	16	107	34
68+00.00	132		104	19	107	37
68+27.00	75		53	12	58	21
68+65.00	92		56	14	82	34
69+00.00	61		24	10	76	38
69+50.00	69		6	20	130	94
69+75.00	17			7	38	31
70+00.00						
70+25.00		23				23
70+50.00	13	63		3	31	108
70+75.00	27	73	1	6	61	139
71+00.00	25	58	2	6	64	103
71+25.00	26	48	7	9	64	91
71+59.00	31	47	31	11	80	83
72+00.00	46	30	68	12	94	47
72+30.00	48	9	60	8	66	17
72+50.00	33	1	40	4	43	11
73+00.00	72		97	13	105	36
73+50.00	62		71	12	80	31
74+00.00	51		45	13	56	34
74+50.00	51		45	15	56	47
75+00.00	55		46	15	56	57
75+50.00	50		44	16	56	67
76+00.00	39		44	17	54	48
76+50.00	47		44	14	50	23
77+00.00	32		21	6	24	11
77+50.00						
78+00.00						
SUBTOTAL	1391	352	1181	293	1809	1289

EARTHWORK TABULATION (OLD CR 5)						G
STATION	EXCAVATION TOTALS			EMBANKMENT TOTALS (CV)		
	COMMON (CU YD)	MUCK (CU YD)	SUBGRADE (CU YD)	TOPSOIL (CU YD)	SUBGRADE (CU YD)	SUITABLE (CU YD)
90+00.00						
90+30.00	8			4		37
90+50.00	18			6		30
90+60.00	10			4		5
90+70.00	11			4		2
91+00.00	39			9		1
91+37.00	40			9		5
100+00.00						
100+50.00	38			4		
101+00.00	49			7		
101+50.00	152			16		
102+00.00	352			22		
102+30.00	264			14		
102+60.00	211			12		
102+75.00	68			4		
103+00.00	58			6		8
SUBTOTAL	1318			121		88
TOTAL	10307	6280	5201	1843	7983	10918

EARTHWORK SUMMARY						H
	EXCAVATION TOTALS			EMBANKMENT TOTALS (CV)		
	COMMON (CU YD)	MUCK (CU YD)	SUBGRADE (CU YD)	TOPSOIL (CU YD)	SUBGRADE (CU YD)	SUITABLE (CU YD)
002-605-018	9115	6280	5201	1758	7983	10910
14-20	1192			85		8
TOTAL	10307	6280	5201	1843	7983	10918

					I HEREBY CERTIFY THAT THIS PLAN WAS PREPARED BY ME OR UNDER MY DIRECT SUPERVISION AND THAT I AM A DULY LICENSED PROFESSIONAL ENGINEER UNDER THE LAWS OF THE STATE OF MINNESOTA.	
					PRINT NAME: CURT KOBIARCSIK	
					SIGNATURE: 	
					DATE: 6-3-14 LICENSE NO. 24756	
NO	DATE	BY	CKD	APPR	REVISION	
					05/30/2014 1:58:37 PM	
NAME: P:\02-605-18\Plan\0260518_TAB.dgn						

DRAWN BY	EJM	DATE	04-16-14
DESIGN BY	EJM	DATE	02-28-14
CHECKED BY	GMP	DATE	04-24-14



ANOKA COUNTY
HIGHWAY DEPT.

SP 002-605-018
SP 199-106-011
CP 14-20

EARTHWORK TABULATION
Sheet 12 of 148 Sheets

EARTHWORK BALANCE			I
EXCAVATION (CU YD)	EMBANKMENT (CU YD)	EXCESS / BORROW (CU YD)	
① COMMON EXCAVATION 10307 (EV) TOPSOIL 1944 (EV) PAVEMENT 3120 (EV) POND 1693 (EV) SUITABLE 3550 (EV) (1944/ 1.20) = 1620 (CV) (1693+3550+5201) / 1.20 = 8703 (CV) ② SUBGRADE EXCAVATION 5201 (EV) ③ MUCK EXCAVAION 6280 (EV)	TOPSOIL 1843 (CV) SELECT GRANULAR 10918 (CV) SUBGRADE BACKFILL 7983 (CV)	TOPSOIL (1843 - 1628 - 6280) * 1.30 = (7874) (EXCESS) (LV) ④ SELECT GRANULAR ((10918+ 7983) - 8703) * 1.30 = 13257 (BORROW) (LV)	

EARTHWORK BALANCE NOTES:

- ① IT IS ASSUMED THAT COMMON EXCAVATION AT POND LOCATION ABOVE 865.0 FT MEETS THE REQUIREMENTS OF SELECT GRANULAR BORROW.
- ② 1' SUBGRADE TREATMENT EXCAVATION PAID FOR AS SUBGRADE EXCAVATION. IT IS ASSUMED THAT SUBGRADE EXCAVATION AND SUITABLE MATERIALS FROM COMMON EXCAVATION MEET THE REQUIREMENTS OF SELECT GRANULAR BORROW. ADDITIONAL MATERIAL NEEDED SHALL BE SELECT GRANULAR.
- ③ MUCK EXCAVATION INCLUDES EXCAVATION AT POND LOCATION BELOW 865.0 FT.
- ④ SELECT GRANULAR MATERIAL MEETING THE REQUIREMENTS OF MN/DOT SPEC. 3149.2B2 SHALL BE USED TO BACKFILL COMMON EXCAVATION AND MUCK EXCAVATION (EXCLUDING MUCK DISPOSAL) AREAS.


GENERAL NOTES:

SEE SOILS AND CONSTRUCTION NOTES FOR MATERIAL DEFINITIONS AND ADDITIONAL INFORMATION.

120% SHRINKAGE FACTOR USED FROM EXCAVATED VOLUME (EV) TO COMPACTED VOLUME (CV).
130% SWELL FACTOR USED FROM COMPACTED VOLUME (CV) TO LOOSE VOLUME (LV).
SHRINKAGE FACTORS ARE ASSUMED VALUES, USED ONLY FOR THE PURPOSE OF ESTIMATED QUANTITIES.
IT SHALL BE UNDERSTOOD THAT NO WARRANTY IS MADE OR IMPLIED AS TO THE ACCURACY, SUFFICIENCY, OR RELIABILITY OF SHRINKAGE FACTORS.

ALL MATERIAL NOT USED ON THE PROJECT SHALL BECOME THE PROPERTY OF THE CONTRACTOR AND SHALL BE REMOVED FROM THE PROJECT LIMITS WITH NO DIRECT PAYMENT THEREFORE. THE MATERIAL QUANTITY IS BASED ON ESTIMATED QUANTITIES. DISPOSAL SHALL BE IN ACCORDANCE WITH SPEC. 2105

THE CONTRACTOR SHALL OBTAIN APPROVAL FROM THE ENGINEER BEFORE HAULING MATERIAL OFF SITE.

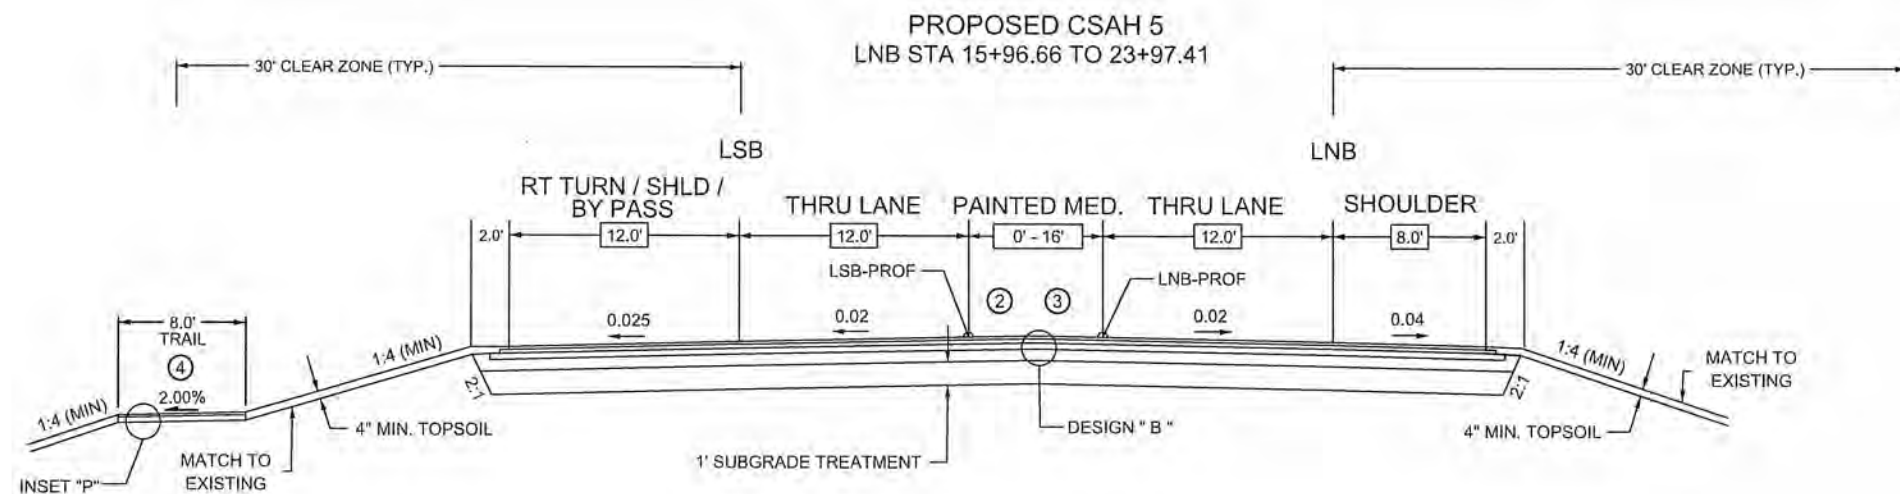


GENERAL NOTES:


- 1) ALL CROSS SLOPES ARE EXPRESSED IN FT/FT.
- 2) ALL STATIONINGS ON CSAH 5 BASED ON NORTHBOUND ALIGNMENT.
- 3) SEE CONSTRUCTION PLAN SHEETS 53 - 59 AND CHART ON SHEET 17 FOR TURN LANE LOCATIONS.
- 4) SEE SUPERELEVATION PLAN SHEETS 70 - 72 FOR CROSS SLOPE TRANSITION AND SUPERELEVATION.

NOTES:


- ① STA. 26+66 TO STA. 28+83, NO MEDIAN
- ② STA 15+97 TO STA 22+47, TAPER PAINTED MEDIAN 0' TO 16'
- ③ STA 22+47 TO STA 23+97, TAPER PAINTED MEDIAN 16' TO 8'
- ④ STA 18+88 (LSB) TO STA 21+02 (LSB)
- ⑤ STA 26+00 TO STA 26+67
- ⑥ STA 28+80 (LSB) TO STA 44+21 (LSB)

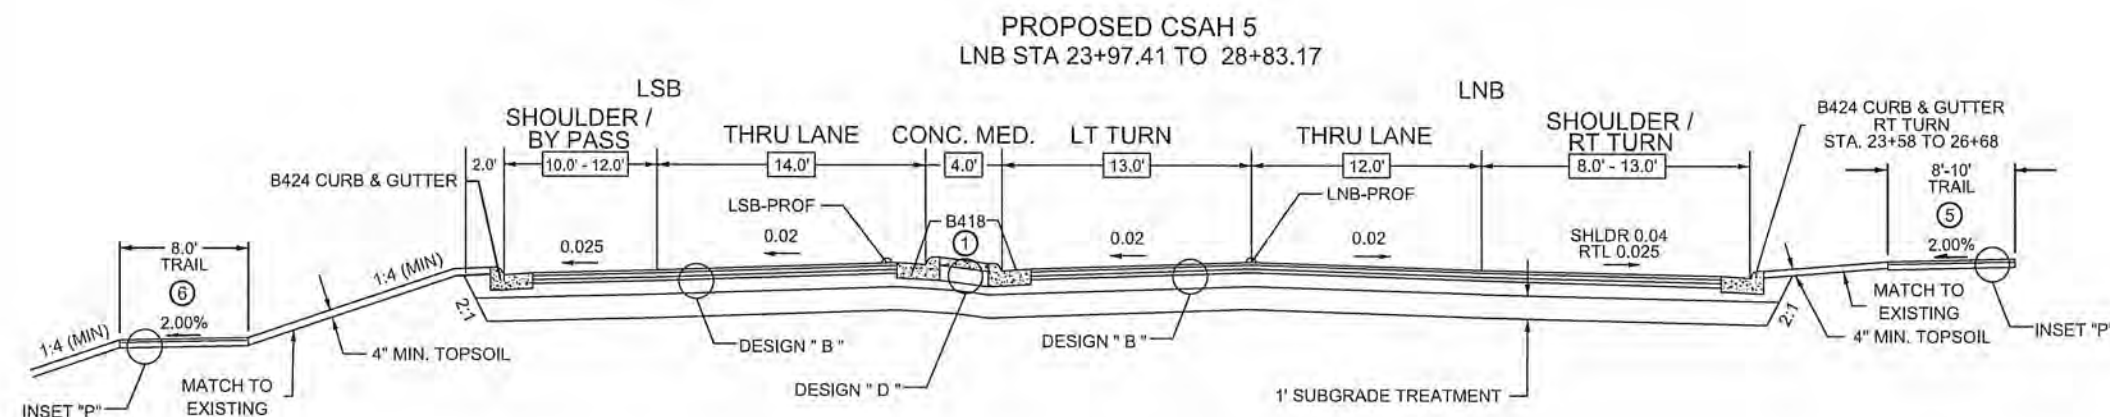

INSET "P"
BITUMINOUS PATH

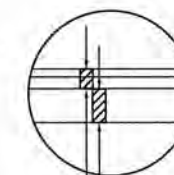

2.5" TYPE SP 12.5 WEARING COURSE
MIXTURE SPWEB230B
4.0" AGGREGATE BASE, CLASS 5
(MNDOT SPEC. 2211)

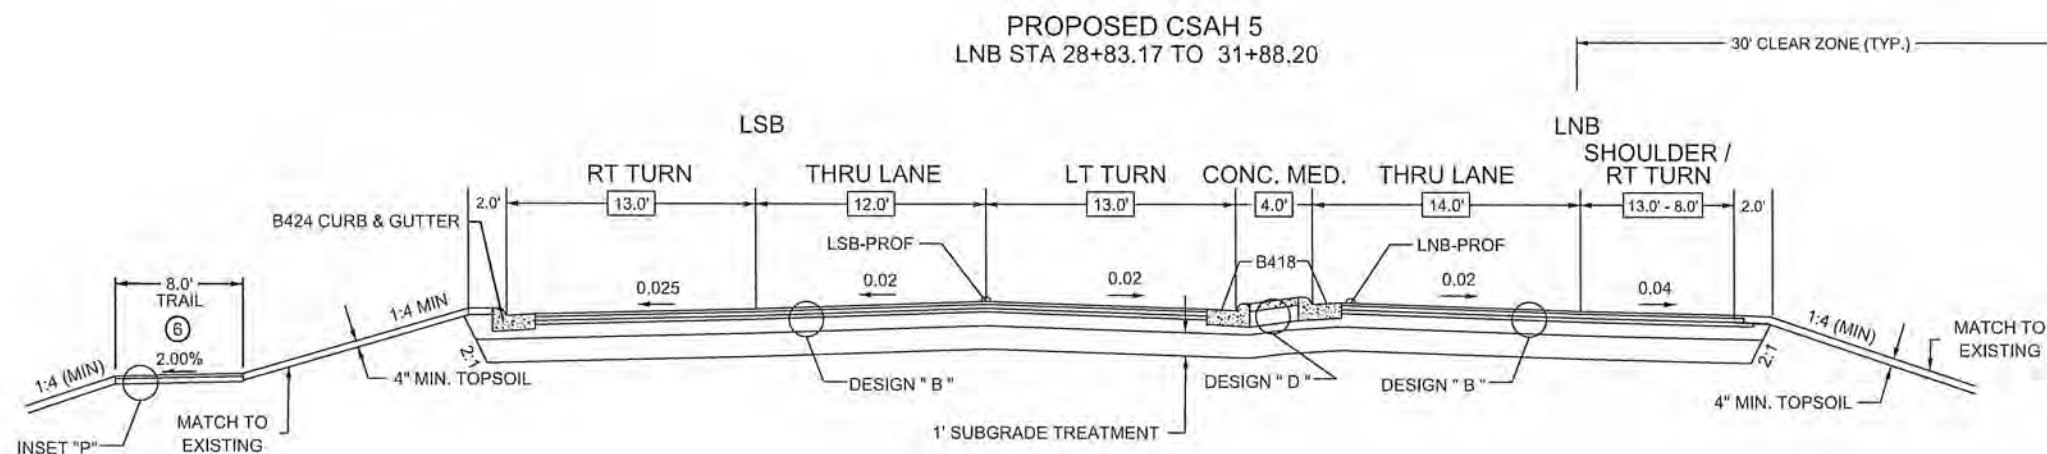

1	05/30/2014	DFP	GMP	CAK	REVISED SHEET PER STATE AID COMMENTS.
NO	DATE	BY	CKD	APPR	REVISION
NAME: P:\02-605-18\Plan\0260518_TS.dgn					
05/30/2014 1:58:53 PM					

I HEREBY CERTIFY THAT THIS PLAN WAS PREPARED BY ME OR UNDER MY DIRECT SUPERVISION AND THAT I AM A DULY LICENSED PROFESSIONAL ENGINEER UNDER THE LAWS OF THE STATE OF MINNESOTA.

PRINT NAME: CURT KOBLARCSIK

SIGNATURE: *Curt Koblarcsik*

DATE: 6-3-14 LICENSE NO. 24756

DRAWN BY: JF DATE: 04-16-14

DESIGN BY: EJM DATE: 02-28-14

CHECKED BY: GMP DATE: 04-24-14



ANOKA COUNTY
HIGHWAY DEPT.

SP 002-605-018


SP 199-106-011

CP 14-20


TYPICAL SECTIONS

Sheet 14 of 148 Sheets


PROPOSED ALPINE DR
2" MILL & OVERLAY
LEB STA 62+64.80 TO 65+58.57
LEB STA 76+89.03 TO 78+11.05

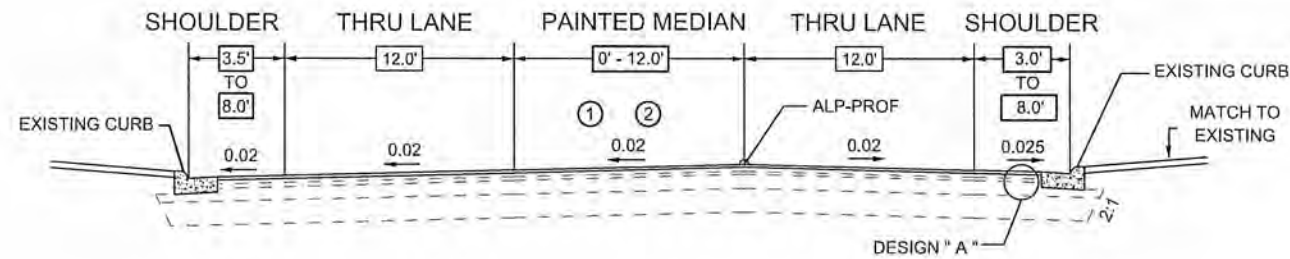

PROPOSED ALPINE DR
LEB STA 65+58.57 TO 67+00.00
2" MILL & OVERLAY LWB
FULL RECONSTRUCT LEB

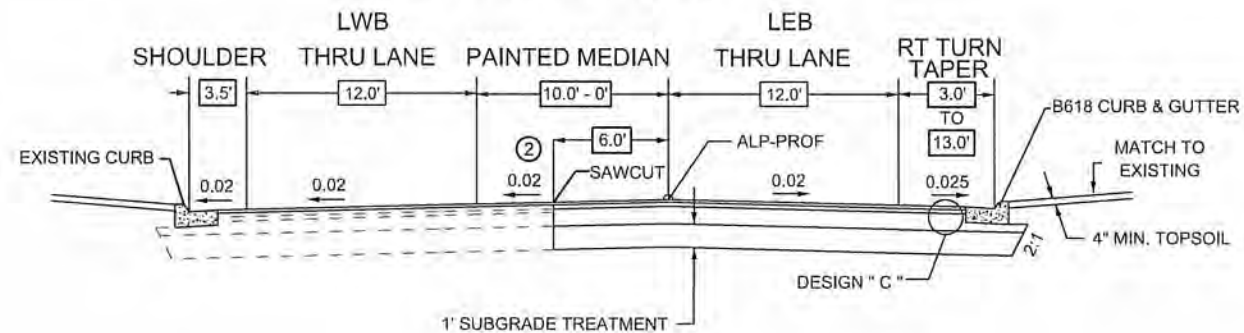

PROPOSED ALPINE DR
LEB STA 67+00.00 TO 70+00

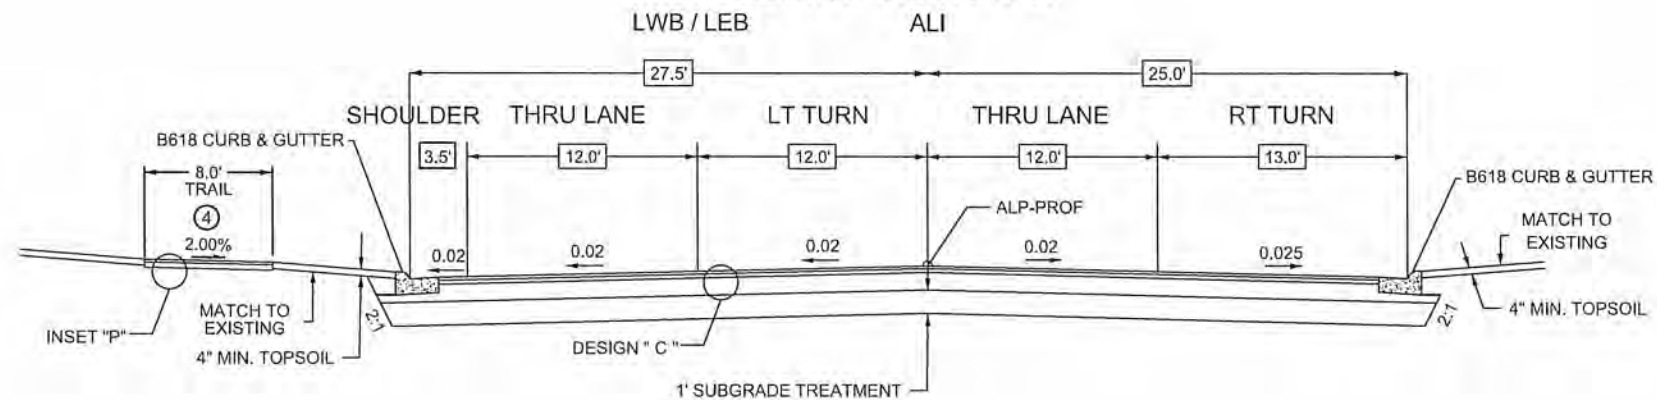

GENERAL NOTES:

- 1) ALL CROSS SLOPES ARE EXPRESSED IN FT/FT.
- 2) ALL STATIONINGS ON CSAH 5 BASED ON NORTHBOUND ALIGNMENT.
- 3) SEE CONSTRUCTION PLAN SHEETS 53 - 59 AND CHART ON SHEET 17 FOR TURN LANE LOCATIONS.
- 4) SEE SUPERELEVATION PLAN SHEETS 70 - 72 FOR CROSS SLOPE TRANSITION AND SUPERELEVATION.

NOTES:

- ① STA. 62+65 TO STA. 65+35, TAPER PAINTED MEDIAN 0' TO 12'
- ② STA 65+35 TO STA 67+00, TAPER PAINTED MEDIAN 12' TO 0'
- ③ STA 22+47 TO 23+97, TAPER PAINTED MEDIAN 16' TO 8'
- ④ STA 67+00 TO 68+87

1	05/30/2014	DFP	GMP	CAK	REVISED SHEET PER STATE AID COMMENTS.
NO	DATE	BY	CKD	APPR	REVISION
NAME: P:\02-605-18\Plan\0260518_TS.dgn 05/30/2014 1:58:53 PM					

I HEREBY CERTIFY THAT THIS PLAN WAS PREPARED BY ME OR UNDER MY DIRECT SUPERVISION AND THAT I AM A DULY LICENSED PROFESSIONAL ENGINEER UNDER THE LAWS OF THE STATE OF MINNESOTA.

PRINT NAME: CURT KOBIARCSIK

SIGNATURE: *Curt Kobiarcsik*

DATE: 6-3-14 LICENSE NO. 24756

DRAWN BY JF DATE 04-16-14

DESIGN BY EJM DATE 02-28-14

CHECKED BY GMP DATE 04-24-14



ANOKA COUNTY
HIGHWAY DEPT.


SP 002-605-018

SP 199-106-011

CP 14-20

TYPICAL SECTIONS

Sheet 16 of 148 Sheets

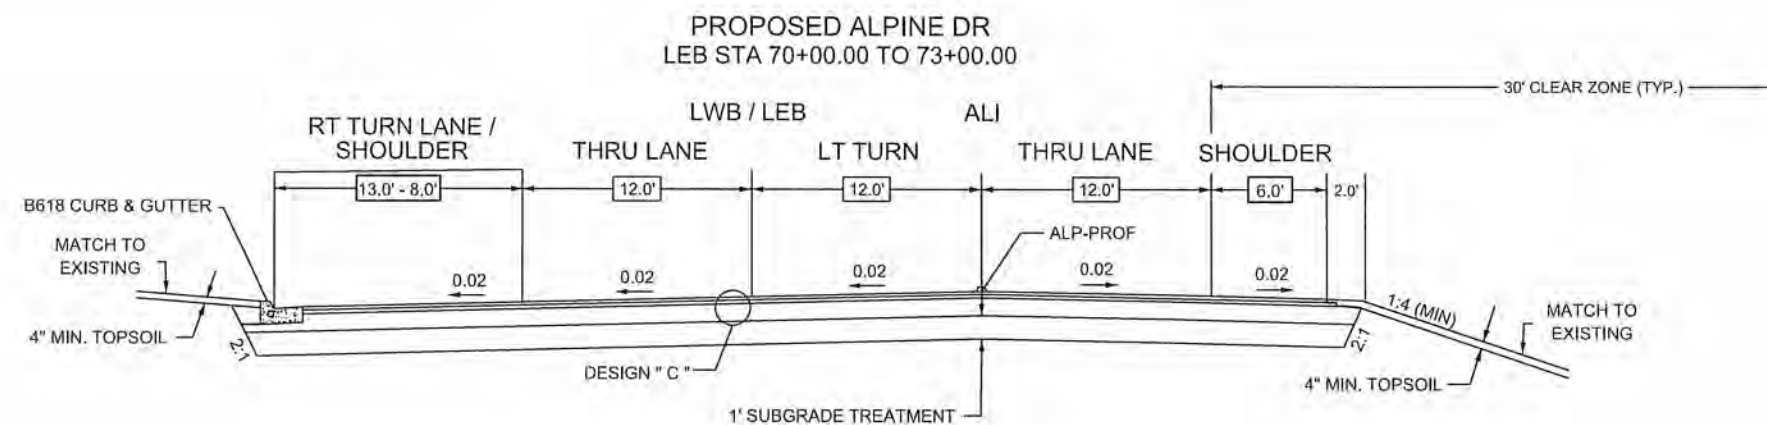


GENERAL NOTES:


- 1) ALL CROSS SLOPES ARE EXPRESSED IN FT/FT.
- 2) ALL STATIONINGS ON CSAH 5 BASED ON NORTHBOUND ALIGNMENT.
- 3) SEE CONSTRUCTION PLAN SHEETS 53 - 59 AND CHART BELOW FOR TURN LANE LOCATIONS.
- 4) SEE SUPERELEVATION PLAN SHEETS 70 - 72 FOR CROSS SLOPE TRANSITION AND SUPERELEVATION.

NOTES:


- ① SAWCUT TO BE MADE ~ 12' NORTH OF EXISTING CENTERLINE
- ② SAWCUT TO BE MADE FROM STA 73+00 TO STA 76+89, THEN PERPENDICULAR TO THE NORTH TO EXISTING EDGE OF PAVEMENT
- ③ SAWCUT TO BE MADE ~ 13' - 14' TO SOUTH OF EXISTING CENTERLINE
- ④ SAWCUT TO BE MADE FROM STA 73+00 TO STA 76+64, THEN PERPENDICULAR TO THE SOUTH TO EXISTING EDGE OF PAVEMENT

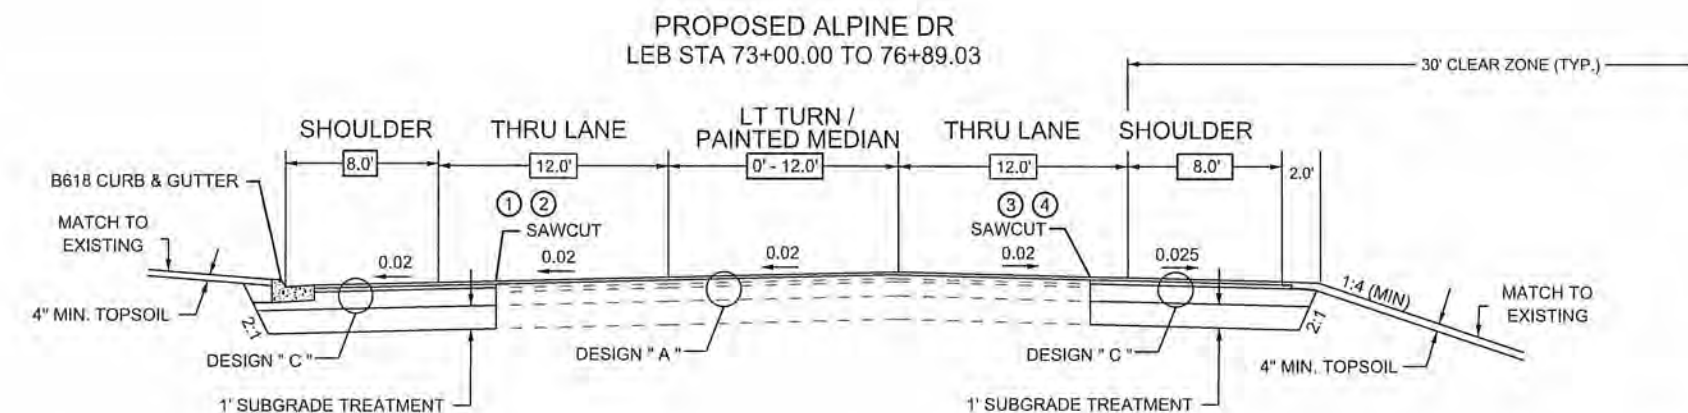


CSAH 5
DESIGN "B"
THRU / TURN LANE DESIGN

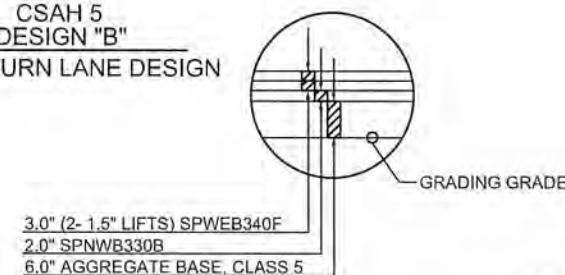


CSAH 5
DESIGN "D"
MEDIAN DESIGN

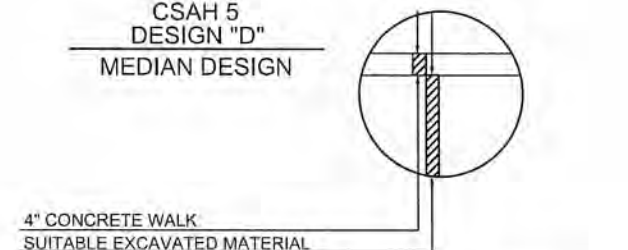

CSAH 5
DESIGN "A"
MILL & OVERLAY

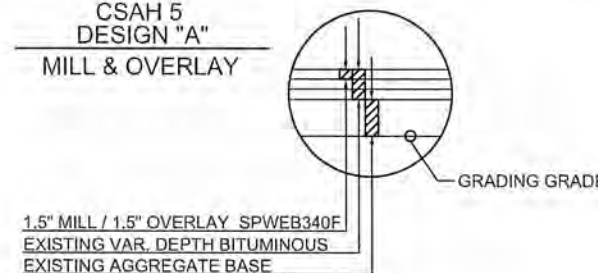

ALPINE DR
DESIGN "C"
THRU / TURN LN DESIGN

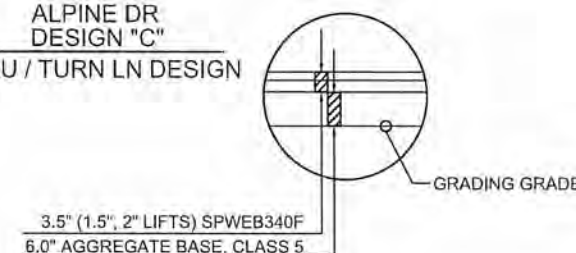

- ① SUBGRADE EXCAVATION, SELECT GRANULAR BORROW AND AGGREGATE BASE TO BE CARRIED THROUGH ENTIRE WIDTH OF MEDIAN WHEN MEDIAN WIDTH IS LESS THAN 8', MEASURED FROM FACE OF CURB TO FACE OF CURB.

TURN LANE LOCATIONS

ALIGNMENT	STA. TO STA. *		LOCATION	DESCRIPTION	TAPER
CSAH 5 NB	22+47	26+62	LT.	LEFT TURN LANE	1:15
CSAH 5 NB	23+80	26+82	RT.	RIGHT TURN LANE	-
CSAH 5 NB	28+12	29+63	RT.	RIGHT TURN LANE	1:10
CSAH 5 NB	35+72	40+45	LT.	LEFT TURN LANE	1:15
CSAH 5 SB	17+00	21+24	LT.	RIGHT TURN LANE	1:15
CSAH 5 SB	21+24	25+98	LT.	BY-PASS LANE	1:15
CSAH 5 SB	28+88	33+54	LT.	RIGHT TURN LANE	1:15
CSAH 5 SB	28+88	33+54	RT.	LEFT TURN LANE	1:15
CSAH 5 SB	38+18	44+23	LT.	BY-PASS LANE	1:15
ALPINE DR	65+35	69+37	LT.	LEFT TURN LANE	1:15
ALPINE DR	65+59	69+49	RT.	RIGHT TURN LANE	1:15
ALPINE DR	70+45	72+56	LT.	RIGHT TURN LANE	1:15
ALPINE DR	70+60	75+41	LT.	LEFT TURN LANE	1:15

* STATION RANGE INCLUDES TAPER SECTION.

1	05/30/2014	DFP	GMP	CAK	REVISED SHEET PER STATE AID COMMENTS.
NO	DATE	BY	CKD	APPR	REVISION
NAME: P:\02-605-18\Plan\0260518_TS.dgn					
05/30/2014 1:56:53 PM					

I HEREBY CERTIFY THAT THIS PLAN WAS PREPARED BY ME OR UNDER MY DIRECT SUPERVISION AND THAT I AM A DULY LICENSED PROFESSIONAL ENGINEER UNDER THE LAWS OF THE STATE OF MINNESOTA.

PRINT NAME: CURT KOBIARCSIK

SIGNATURE: *Curt Kobiarcsik*

DATE: 6-3-14 LICENSE NO. 24756

DRAWN BY: JF DATE: 04-16-14

DESIGN BY: EJM DATE: 02-28-14

CHECKED BY: GMP DATE: 04-24-14



ANOKA COUNTY
HIGHWAY DEPT.





SP 002-605-018

SP 199-106-011

CP 14-20

TYPICAL SECTIONS

Sheet 17 of 148 Sheets

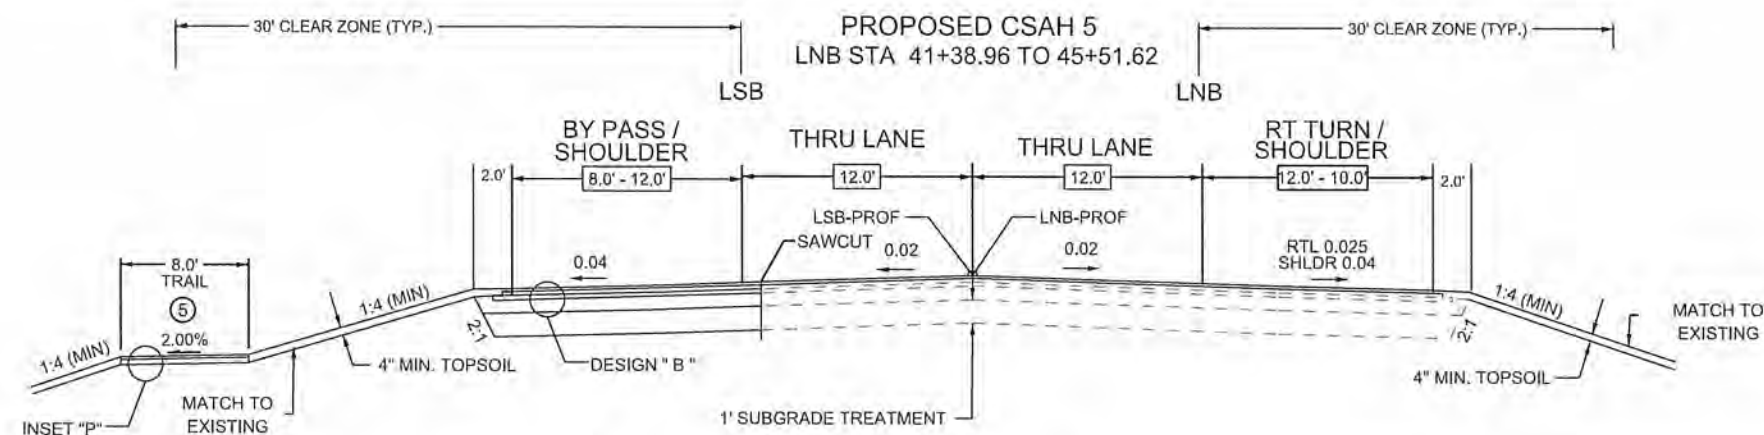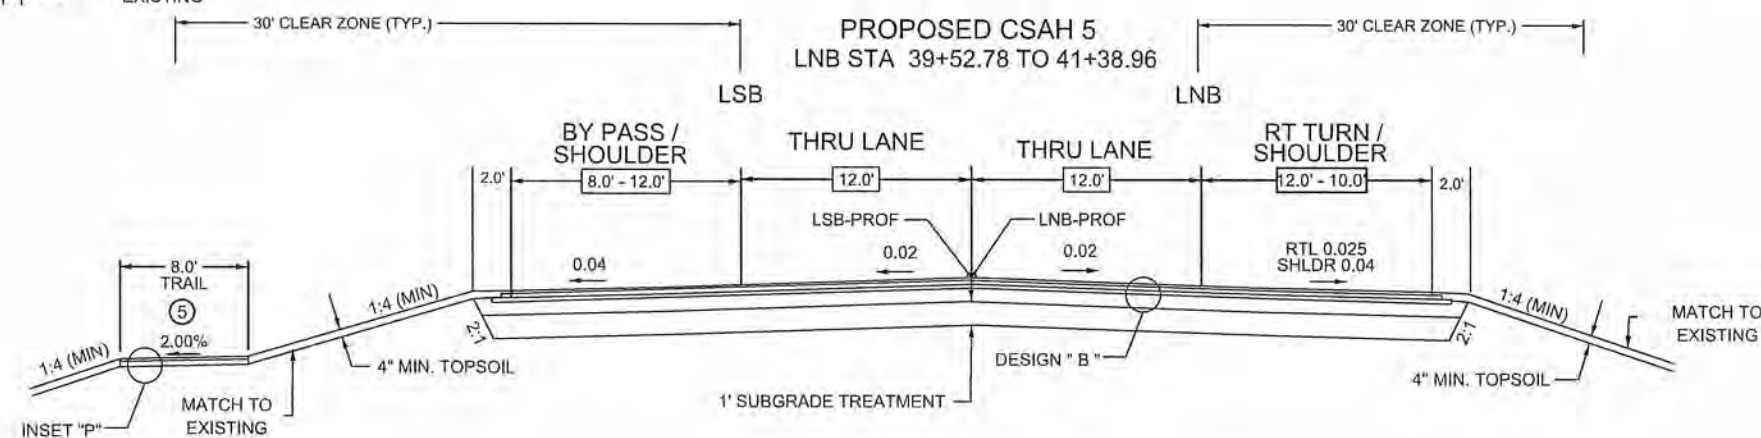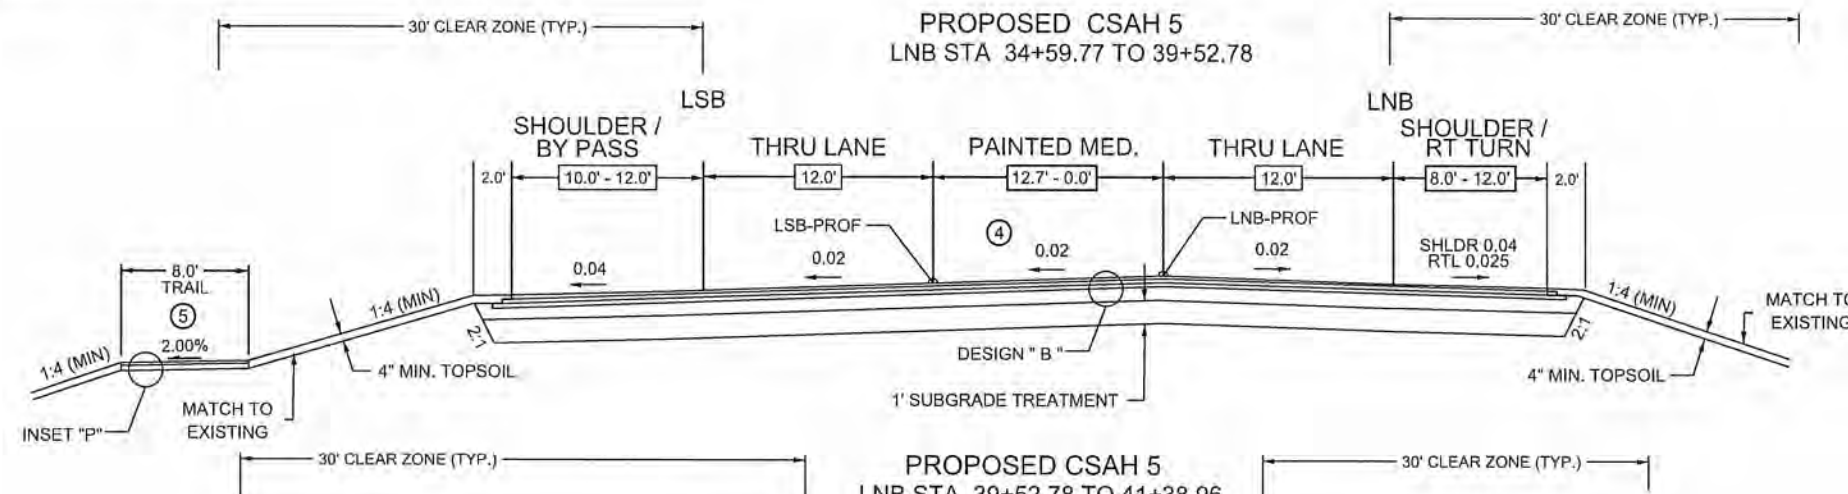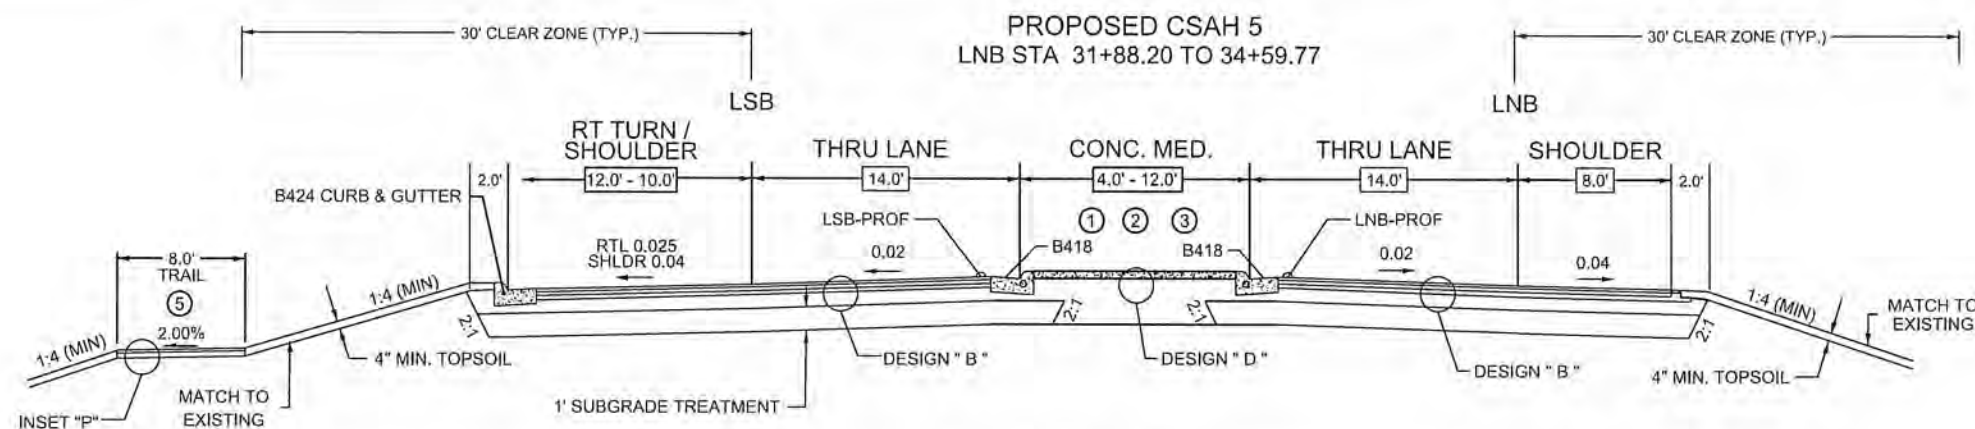

GENERAL NOTES:

- 1) ALL CROSS SLOPES ARE EXPRESSED IN FT/FT.
- 2) ALL STATIONINGS ON CSAH 5 BASED ON NORTHBOUND ALIGNMENT.
- 3) SEE CONSTRUCTION PLAN SHEETS 53 - 59 AND CHART ON SHEET 17 FOR TURN LANE LOCATIONS.
- 4) SEE SUPERELEVATION PLAN SHEETS 70 - 72 FOR CROSS SLOPE TRANSITION AND SUPERELEVATION.

NOTES:

- ① STA. 31+88 TO STA 33+53, TAPER CONCRETE MEDIAN 4' TO 12'
- ② STA 33+53 TO STA 34+59, TAPER CONCRETE MEDIAN 12' TO 3.4'
- ③ STA 33+53 TO STA 34+59, CONCRETE MEDIAN AND PAINTED MEDIAN OVERLAP (SEE P. #PP3)
- ④ STA 34+60 TO STA 38+99, TAPER PAINTED MEDIAN 12.7' TO 0'
- ⑤ STA 28+80 (LSB) TO STA 44+21 (LSB)

1	05/30/2014	DFF	GMP	CAK	REVISED SHEET PER STATE AID COMMENTS.
NO	DATE	BY	CKD	APPR	REVISION
NAME: P:\02-605-18\Plan\0260518_TS.dgn 05/30/2014 1:58:55 PM					

I HEREBY CERTIFY THAT THIS PLAN WAS PREPARED BY ME OR UNDER MY DIRECT SUPERVISION AND THAT I AM A DULY LICENSED PROFESSIONAL ENGINEER UNDER THE LAWS OF THE STATE OF MINNESOTA.

PRINT NAME: CURT KOBLARCSIK

SIGNATURE: *Curt Koblarcsik*

DATE: 6-3-14 LICENSE NO. 24756

DRAWN BY: JF DATE: 04-16-14

DESIGN BY: EJM DATE: 02-28-14

CHECKED BY: GMP DATE: 04-24-14




ANOKA COUNTY
HIGHWAY DEPT.


SP 002-605-018
SP 199-106-011
CP 14-20

TYPICAL SECTIONS


Sheet 15 of 148 Sheets

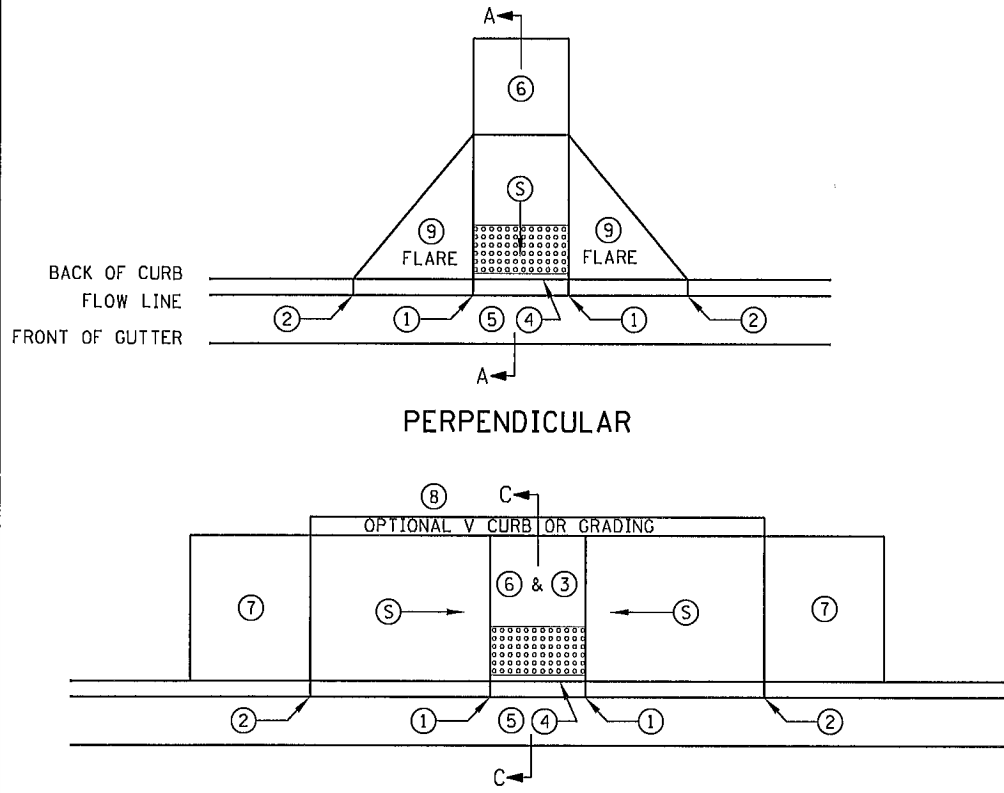


PERPENDICULAR

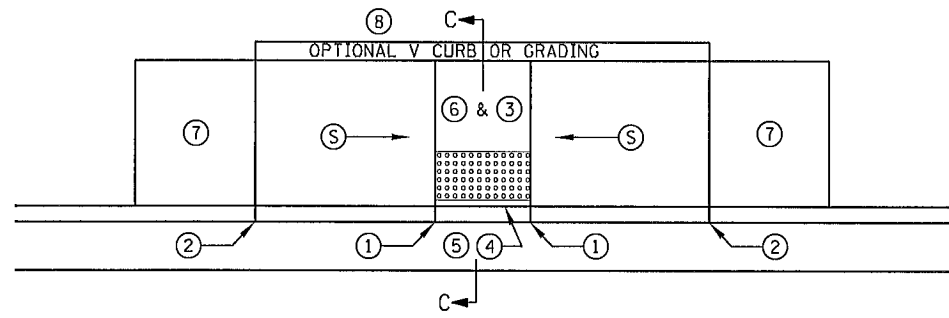


PARALLEL

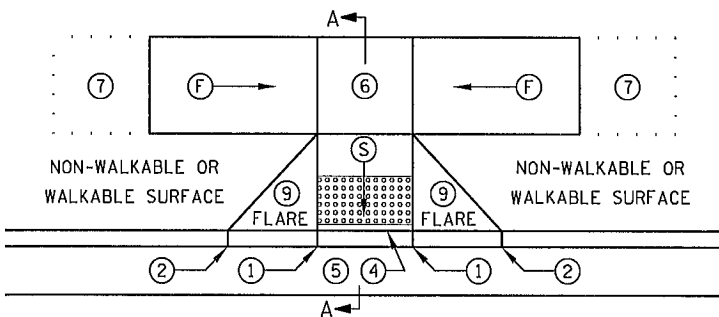


TIERED PERPENDICULAR

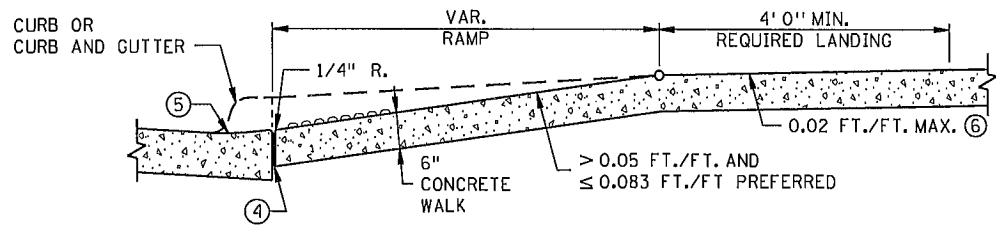


SECTION A-A
PERPENDICULAR/TIERED/DIAGONAL

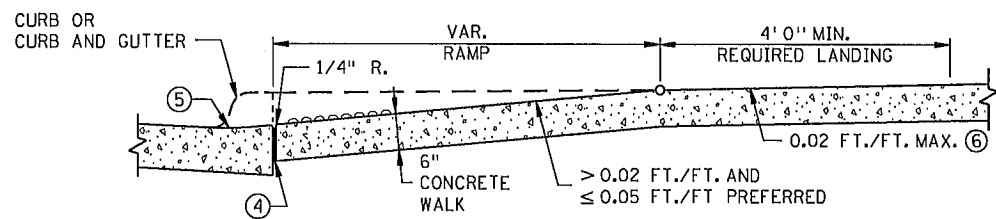


SECTION B-B
PARALLEL

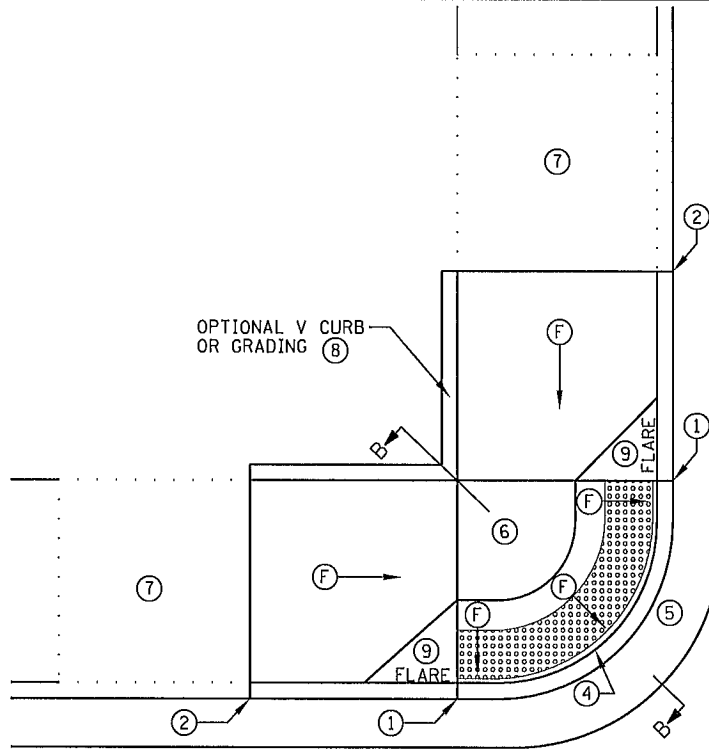


FAN

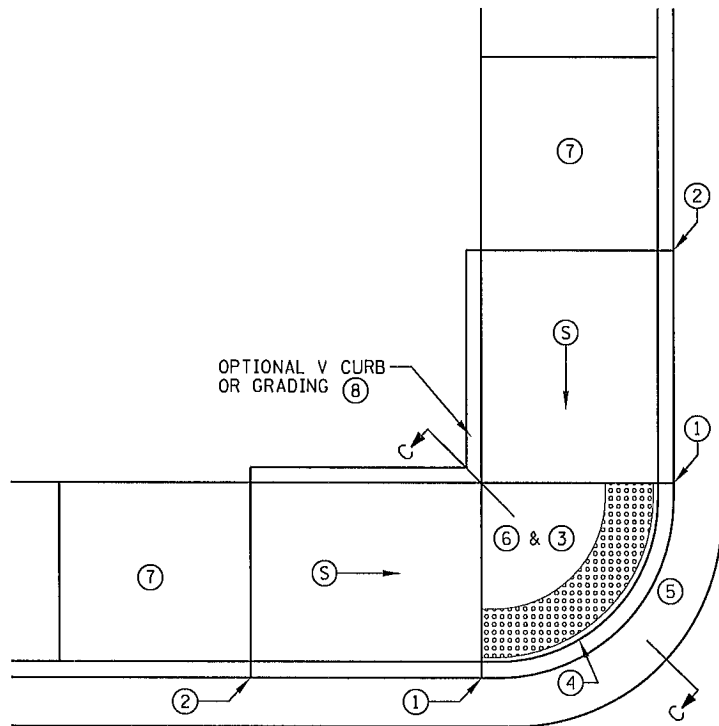

DEPRESSED CORNER

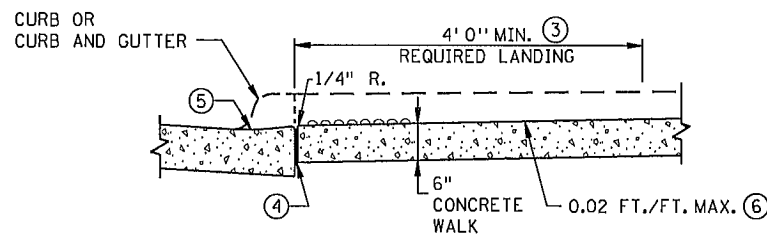

SECTION C-C
PARALLEL/DEPRESSED CORNER

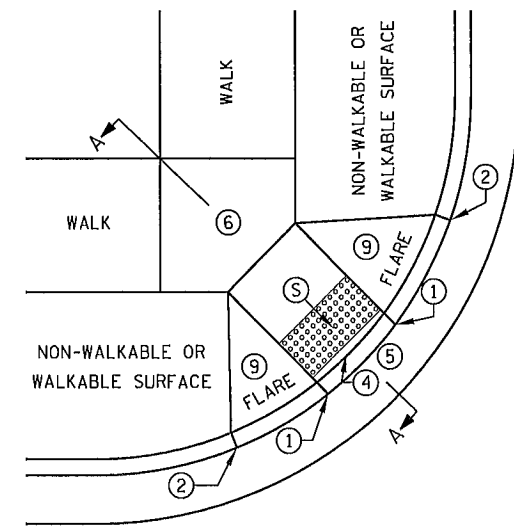

DIAGONAL 10

NOTES:

LANDINGS SHALL BE LOCATED ANYWHERE THE PEDESTRIAN ACCESS ROUTE CHANGES DIRECTION, AT THE TOP OF RAMPS THAT HAVE RUNNING SLOPES GREATER THAN 5.0%, AND IF THE APPROACHING WALK IS INVERSE GRADE.

INITIAL CURB RAMP LANDINGS SHALL BE CONSTRUCTED WITHIN 15' FROM THE BACK OF CURB, WITH 6' FROM THE BACK OF CURB BEING THE PREFERRED DISTANCE.

SECONDARY CURB RAMP LANDINGS ARE REQUIRED FOR EVERY 30' OF VERTICAL RISE WHEN THE LONGITUDINAL SLOPE IS GREATER THAN 5.0%.

CONTRACTION JOINTS SHALL BE CONSTRUCTED ALONG ALL GRADE BREAKS.

ALL GRADE BREAKS WITHIN THE PAR SHALL BE PERPENDICULAR TO THE PATH OF TRAVEL.

TO ENSURE RAMPS AND LANDINGS ARE PROPERLY CONSTRUCTED, LANDINGS MAY BE CAST SEPARATELY. FOLLOW SIDEWALK REINFORCEMENT DETAILS ON SHEET 5 WHEN LANDINGS ARE CAST SEPARATELY.

ALL SLOPES ARE ABSOLUTE, RATHER THAN RELATIVE TO SIDEWALK/ROADWAY GRADES. TOP OF CURB SHALL MATCH PROPOSED ADJACENT WALK GRADE.

4' MINIMUM WIDTH OF DETECTABLE WARNING IS REQUIRED FOR ALL RAMPS. DETECTABLE WARNINGS SHALL CONTINUOUSLY EXTEND FOR A MINIMUM OF 24" IN THE PATH OF TRAVEL. SHARED USE PATHS SHALL HAVE DETECTABLE WARNING ACROSS THE ENTIRE WIDTH OF PATH WHEN THE PATH CROSSES A ROAD.

SEE STANDARD PLATE 7038 AND SHEET 4 OF 5 FOR ADDITIONAL DETAILS ON DETECTABLE WARNING.

- 1 0" CURB HEIGHT.
- 2 FULL CURB HEIGHT.
- 3 DETECTABLE WARNINGS MAY BE PART OF 4' X 4' LANDING AREA IF IT IS NOT FEASIBLE TO CONSTRUCT THE LANDING OUTSIDE OF THE DETECTABLE WARNING AREA.
- 4 1/2" PREFORMED JOINT FILLER MATERIAL AASHTO M 213. JOINT FILLER SHALL BE PLACED FLUSH WITH THE BACK OF CURB AND ADJACENT SIDEWALK. JOINT SHALL BE FREE OF DEBRIS. RECTANGULAR DETECTABLE WARNINGS SHALL BE SETBACK 3" FROM THE BACK OF CURB. RADIAL DETECTABLE WARNINGS SHALL BE SETBACK 3" MINIMUM TO 6" MAXIMUM FROM THE BACK OF CURB.
- 5 SEE PEDESTRIAN ACCESS ROUTE CURB AND GUTTER DETAIL FOR INFORMATION ON CONSTRUCTING CURB AND GUTTER AT CURB OPENINGS. SEE SHEET NO. 3 OF 5.
- 6 4' BY 4' MIN. LANDING WITH MAX. 2.0% SLOPE IN ALL DIRECTIONS.
- 7 IF LONGITUDINAL SLOPE IS GREATER THAN 5.0%, 4' X 4' MIN. LANDING WITH MAX 2.0% SLOPE IN ALL DIRECTIONS REQUIRED.
- 8 V CURB, IF USED, SHALL BE PLACED OUTSIDE THE SIDEWALK LIMITS WHEN RIGHT OF WAY ALLOWS. SEE SHEET 5 OF 5.
- 9 SEE SHEET 4 OF 5, TYPICAL SIDE TREATMENT OPTIONS, FOR DETAILS ON FLARES AND RETURNED CURBS.
- 10 DIAGONAL RAMPS SHOULD ONLY BE USED AFTER ALL OTHER CURB RAMP TYPES HAVE BEEN EVALUATED AND DEEMED IMPRACTICAL.

LEGEND

THESE LONGITUDINAL SLOPE RANGES SHALL BE THE STARTING POINT. IF SITE CONDITIONS WARRANT, LONGITUDINAL SLOPES UP TO 8.3% OR FLATTER ARE ALLOWED.

S INDICATES PEDESTRIAN RAMP - SLOPE SHALL BE BETWEEN 5.0% MINIMUM AND 8.3% MAXIMUM IN THE DIRECTION SHOWN AND THE CROSS SLOPE SHALL NOT EXCEED 2.0%

F INDICATES PEDESTRIAN RAMP - SLOPE SHALL BE GREATER THAN 2.0% AND LESS THAN 5.0% IN THE DIRECTION SHOWN AND CROSS SLOPE SHALL NOT EXCEED 2.0%

STANDARD PLAN SHEET NO.
5-297.250 (1 OF 5)
STANDARD APPROVED:
APRIL 10, 2013


PEDESTRIAN CURB RAMP DETAILS

S.P. 002-605-018 S.P. 199-106-011 CP 14-20


SHEET NO.18 OF 148 SHEETS

PLOTTED/REVISED:
05/30/2014

DISTRICT #: USER NAME: dffrey
PATH & FILENAME: P:\02-605-18\Plan\Standard Plans\250.J.spdgn
FILE NAME: s250.J.spdgn

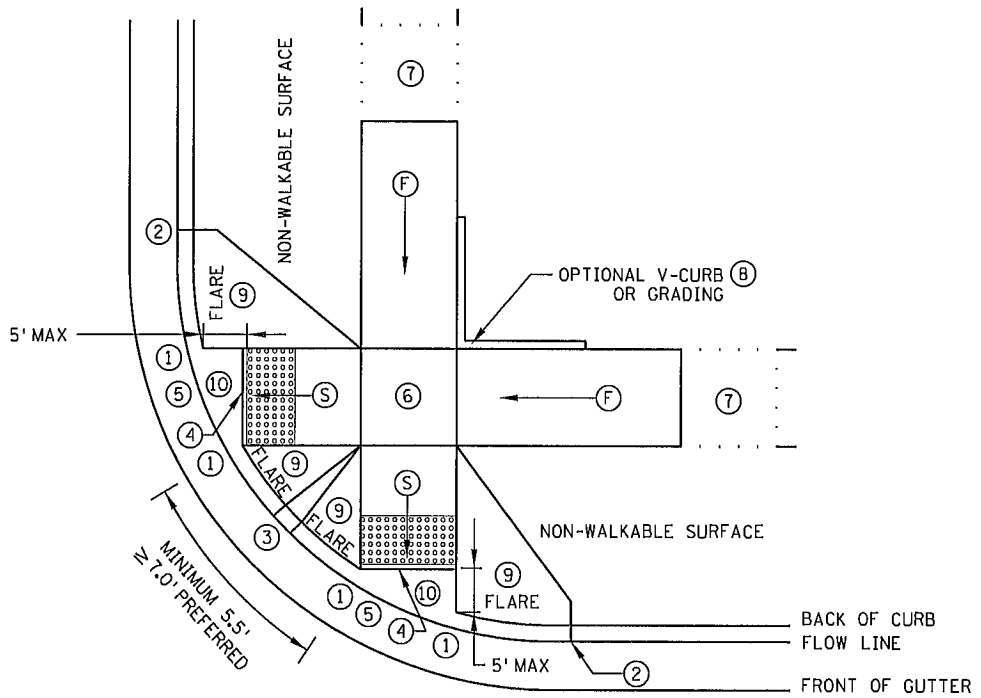


ADJACENT TO NON-WALKABLE SURFACE

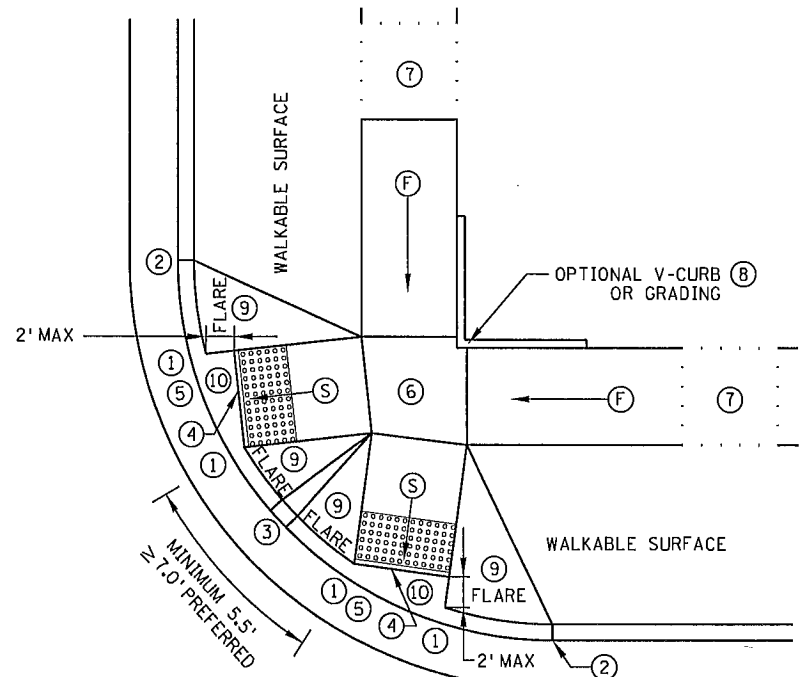


ADJACENT TO WALKABLE SURFACE


COMBINED DIRECTIONAL ⑮

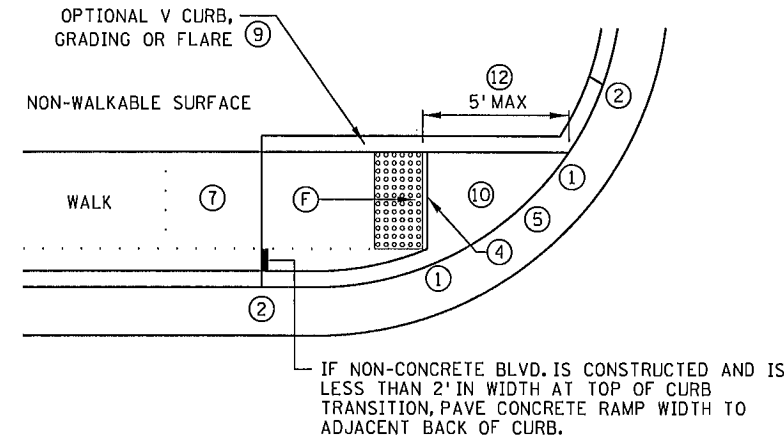


ONE-WAY DIRECTIONAL

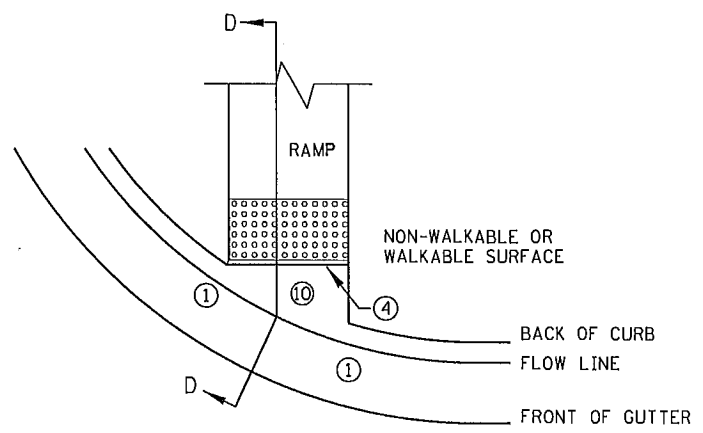

CURB FOR DIRECTIONAL RAMPS ⑪

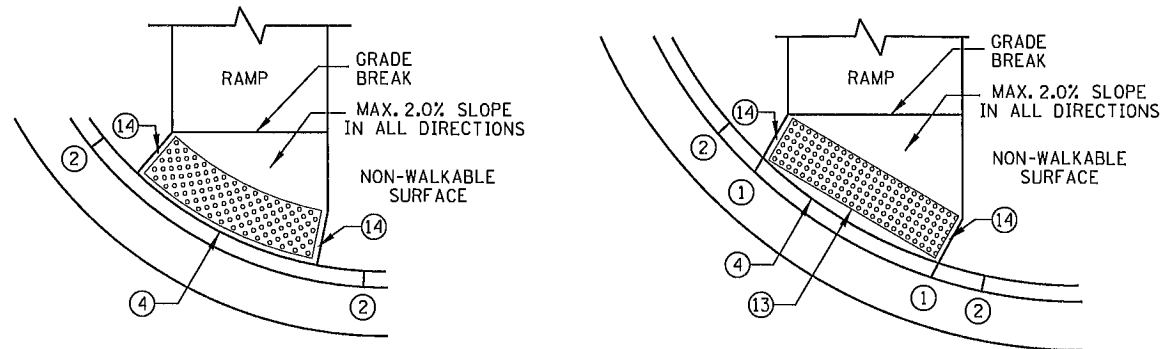

DETECTABLE WARNING PLACEMENT WHEN SETBACK CRITERIA IS EXCEEDED

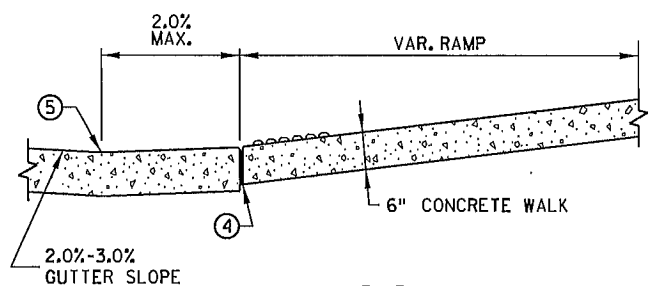

SECTION D-D

NOTES:

- LANDINGS SHALL BE LOCATED ANYWHERE THE PEDESTRIAN ACCESS ROUTE CHANGES DIRECTION, AT THE TOP OF RAMPS THAT HAVE RUNNING SLOPES GREATER THAN 5.0%, AND IF THE APPROACHING WALK IS INVERSE GRADE.
- INITIAL CURB RAMP LANDINGS SHALL BE CONSTRUCTED WITHIN 15' FROM THE BACK OF CURB, WITH 6' FROM THE BACK OF CURB BEING THE PREFERRED DISTANCE.
- SECONDARY CURB RAMP LANDINGS ARE REQUIRED FOR EVERY 30" OF VERTICAL RISE WHEN THE LONGITUDINAL SLOPE IS GREATER THAN 5.0%.
- CONTRACTION JOINTS SHALL BE CONSTRUCTED ALONG ALL GRADE BREAKS.
- ALL GRADE BREAKS WITHIN THE PAR SHALL BE PERPENDICULAR TO THE PATH OF TRAVEL.
- TO ENSURE RAMPS AND LANDINGS ARE PROPERLY CONSTRUCTED, LANDINGS MAY BE CAST SEPARATELY. FOLLOW SIDEWALK REINFORCEMENT DETAILS ON SHEET 5 WHEN LANDINGS ARE CAST SEPARATELY.
- ALL SLOPES ARE ABSOLUTE, RATHER THAN RELATIVE TO SIDEWALK/ROADWAY GRADES.
- TOP OF CURB SHALL MATCH PROPOSED ADJACENT WALK GRADE.
- 4' MINIMUM WIDTH OF DETECTABLE WARNING IS REQUIRED FOR ALL RAMPS. DETECTABLE WARNINGS SHALL CONTINUOUSLY EXTEND FOR A MINIMUM OF 24" IN THE PATH OF TRAVEL. SHARED USE PATHS SHALL HAVE DETECTABLE WARNING ACROSS THE ENTIRE WIDTH OF PATH WHEN THE PATH CROSSES A ROAD.
- SEE STANDARD PLATE 7038 AND SHEET 4 OF 5 FOR ADDITIONAL DETAILS ON DETECTABLE WARNING.
- 0" CURB HEIGHT.
 - FULL CURB HEIGHT.
 - 3" MINIMUM CURB HEIGHT, 4" PREFERRED.
 - 1/2" PREFORMED JOINT FILLER MATERIAL AASHTO M 213. JOINT FILLER SHALL BE PLACED FLUSH WITH THE BACK OF CURB AND ADJACENT SIDEWALK. JOINT SHALL BE FREE OF DEBRIS. RECTANGULAR DETECTABLE WARNINGS SHALL BE SETBACK 3" FROM THE BACK OF CURB. RADIAL DETECTABLE WARNINGS SHALL BE SETBACK 3" MIN. TO 6" MAX. FROM THE BACK OF CURB.
 - SEE PEDESTRIAN ACCESS ROUTE CURB AND GUTTER DETAIL FOR INFORMATION ON CONSTRUCTING CURB AND GUTTER AT CURB OPENINGS. SEE SHEET NO. 3 OF 5.
 - 4' BY 4' MIN. LANDING WITH MAX. 2.0% SLOPE IN ALL DIRECTIONS.
 - IF LONGITUDINAL SLOPE IS GREATER THAN 5.0%, 4' X 4' MIN. LANDING WITH MAX 2.0% SLOPE IN ALL DIRECTIONS REQUIRED.
 - V CURB, IF USED, SHALL BE PLACED OUTSIDE THE SIDEWALK LIMITS WHEN RIGHT OF WAY ALLOWS.
 - SEE SHEET 4 OF 5, TYPICAL SIDE TREATMENT OPTIONS, FOR DETAILS ON FLARES AND RETURNED CURBS.
 - MAX. 2.0% SLOPE IN ALL DIRECTIONS IN FRONT OF GRADE BREAK AND DRAIN TO FLOW LINE. SHALL BE CONSTRUCTED INTEGRAL WITH CURB AND GUTTER.
 - TO BE USED FOR ALL DIRECTIONAL RAMPS.
 - PLACE DOMES AT THE BACK OF CURB WHEN ALLOWABLE SETBACK CRITERIA IS EXCEEDED.
 - RECTANGULAR DETECTABLE WARNINGS MAY BE SETBACK 9" FROM THE BACK OF CURB WITH CORNERS SET 3" FROM BACK OF CURB. IF 9" SETBACK IS EXCEEDED USE RADIAL DETECTABLE WARNINGS.
 - WHEN NO CONCRETE FLARES ARE PROPOSED, THE CONCRETE WALK SHALL BE FORMED AND CONSTRUCTED PERPENDICULAR TO THE BACK OF CURB. MAINTAIN 3" BETWEEN EDGE OF DOMES AND EDGE OF CONCRETE.
 - FRONT EDGE OF DETECTABLE WARNING SHALL BE SET BACK 2' MAXIMUM WHEN ADJACENT TO WALKABLE SURFACE, AND 5' MAXIMUM WHEN ADJACENT TO NON-WALKABLE SURFACE WITH ONE CORNER SET 3" FROM BACK OF CURB. WHETHER A SURFACE IS WALKABLE OR NOT SHALL BE DETERMINED BY THE ENGINEER




LEGEND

- THESE LONGITUDINAL SLOPE RANGES SHALL BE THE STARTING POINT. IF SITE CONDITIONS WARRANT, LONGITUDINAL SLOPES UP TO 8.3% OR FLATTER ARE ALLOWED.
- (S) INDICATES PEDESTRIAN RAMP - SLOPE SHALL BE BETWEEN 5.0% MINIMUM AND 8.3% MAXIMUM IN THE DIRECTION SHOWN AND THE CROSS SLOPE SHALL NOT EXCEED 2.0%
 - (F) INDICATES PEDESTRIAN RAMP - SLOPE SHALL BE GREATER THAN 2.0% AND LESS THAN 5.0% IN THE DIRECTION SHOWN AND CROSS SLOPE SHALL NOT EXCEED 2.0%






PLOTTED/REVISED:
05/30/2014

DISTRICT #:
USER NAME: dffrey
PATH & FILENAME: P:\02-605-18\Plan\Standard Plans\250.J_spr.dgn

FILE NAME:
s250.J_spr.dgn

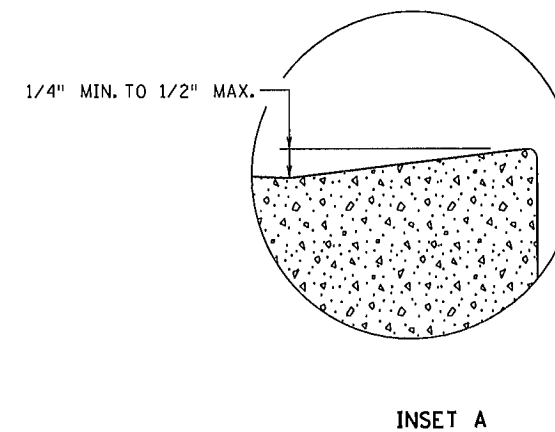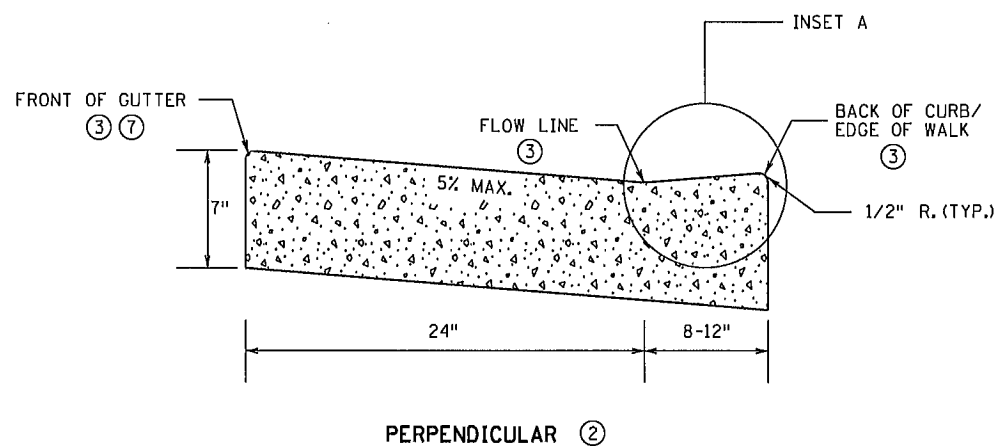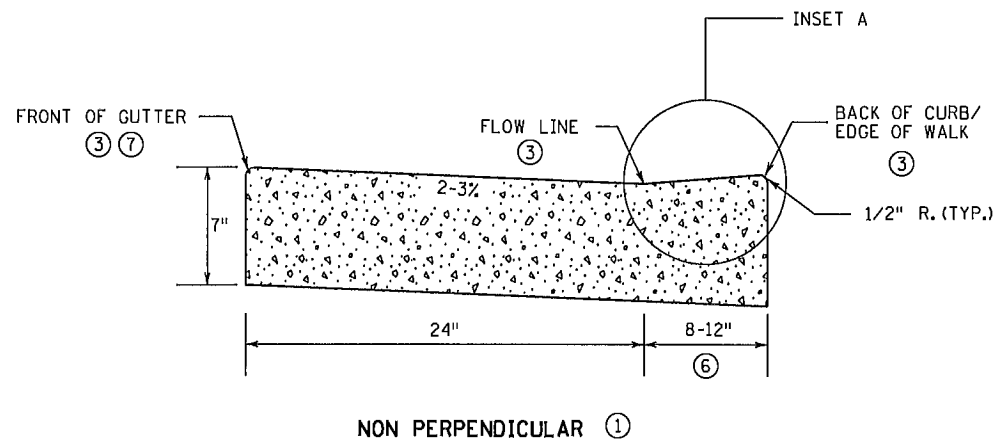

PEDESTRIAN ACCESS ROUTE
CURB & GUTTER DETAIL

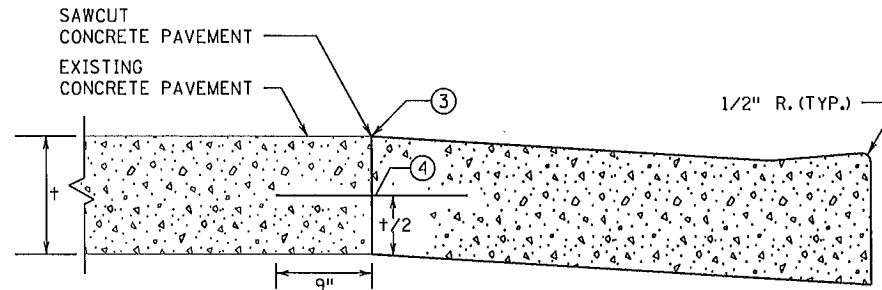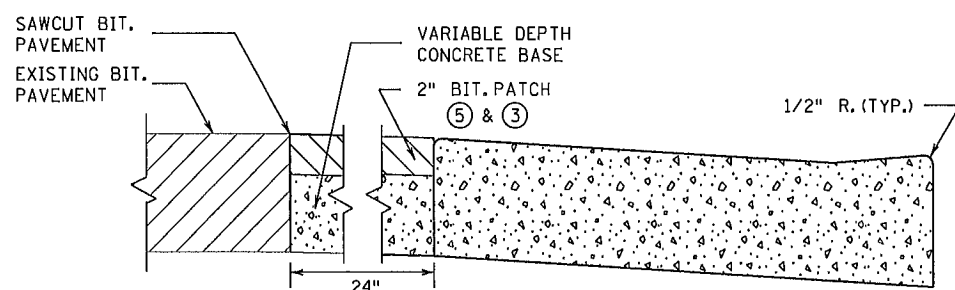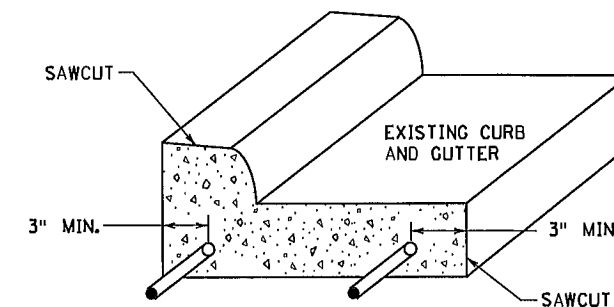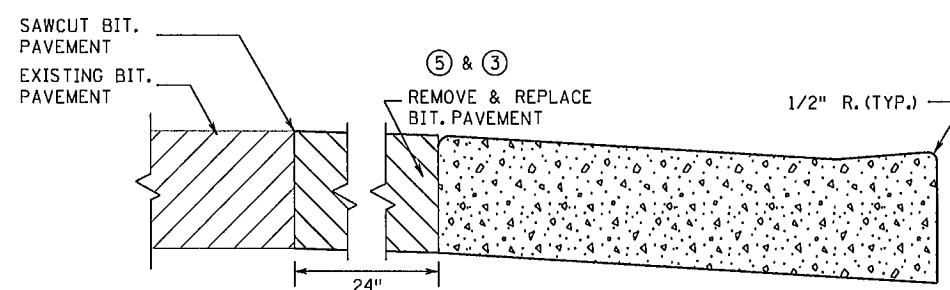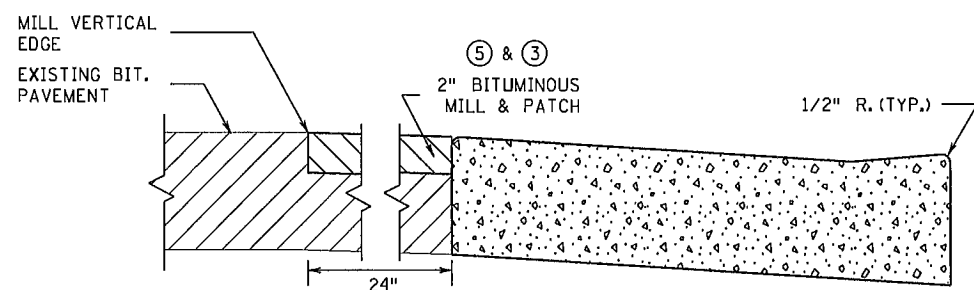

PAVEMENT TREATMENT OPTIONS
IN FRONT OF CURB & GUTTER
FOR USE ON CURB RAMP RETROFITS

NOTES:

POSITIVE FLOW LINE DRAINAGE SHALL BE MAINTAINED THROUGH THE PEDESTRIAN ACCESS ROUTE (PAR) AT A 2% MAXIMUM.

NO PONDING SHALL BE PRESENT IN THE PAR.

ANY VERTICAL LIP THAT OCCURS AT THE FLOW LINE SHALL NOT BE GREATER THAN 1/4 INCH.

(1) FOR USE AT CURB CUTS WHERE THE PEDESTRIAN'S PATH OF TRAVEL IS ASSUMED NON PERPENDICULAR TO THE GUTTER FLOW LINE. RAMP TYPES INCLUDE: FANS, DEPRESSED CORNERS, & ONE WAY AND COMBINED DIRECTIONALS.

(2) FOR USE AT CURB CUTS WHERE THE PEDESTRIAN'S PATH OF TRAVEL IS ASSUMED PERPENDICULAR TO THE GUTTER FLOW LINE. RAMP TYPES INCLUDE: PERPENDICULAR, TIERED PERPENDICULAR, PARALLEL, AND DIAGONAL RAMP.

(3) THERE SHALL BE NO VERTICAL DISCONTINUITIES GREATER THAN 1/4\".

(4) DRILL AND GROUT NO. 4 EPOXY-COATED 18\" LONG TIE BARS AT 30\" CENTER TO CENTER INTO EXISTING CONCRETE PAVEMENT.

(5) ELEVATION CHANGE TAKES PLACE FROM THE EXISTING TO NEW FRONT OF GUTTER. PATCH IS USED TO MATCH THE NEW GUTTER FACE INTO THE EXISTING ROADWAY.

(6) VARIABLE WIDTH FOR DIRECTIONAL CURB APPLICATIONS.

(7) TOP FRONT OF GUTTER SHALL BE CONSTRUCTED FLUSH WITH PROPOSED ADJACENT PAVEMENT ELEVATION. PAR GUTTER SHALL NOT BE OVERLAID.


(8) WHERE PLAN SPECIFIES, DRILL AND GROUT 2 - NO. 4 X 12\" LONG REINFORCEMENT BARS (EPOXY COATED).

STANDARD PLAN SHEET NO.
5-297.250 (3 OF 5)
STANDARD APPROVED:
APRIL 10, 2013


PEDESTRIAN CURB RAMP DETAILS

S.P. 002-605-018 S.P. 199-106-011 CP 14-20


SHEET NO.20 OF 148 SHEETS

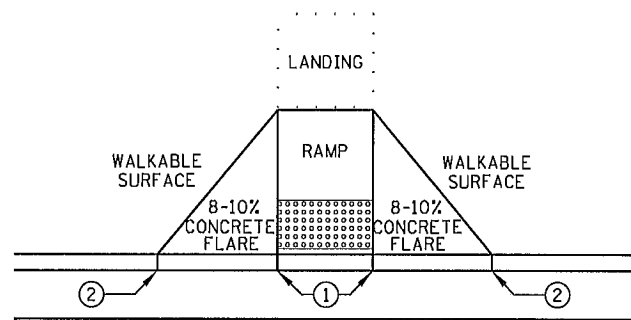


PAVED FLARES
ADJACENT TO WALKABLE SURFACE

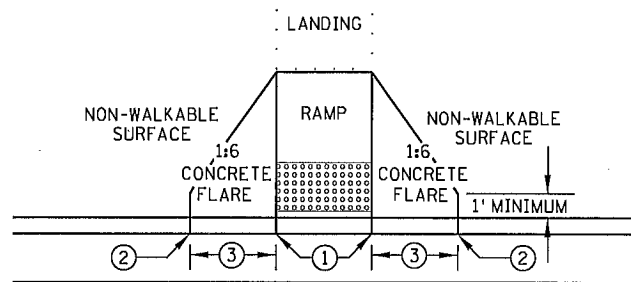

PAVED FLARES
ADJACENT TO NON-WALKABLE SURFACE

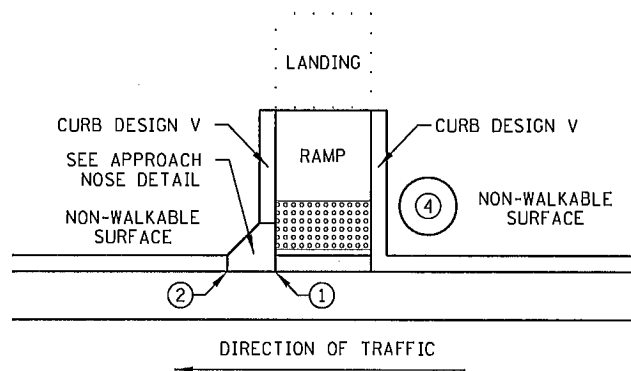


RETURNED CURB

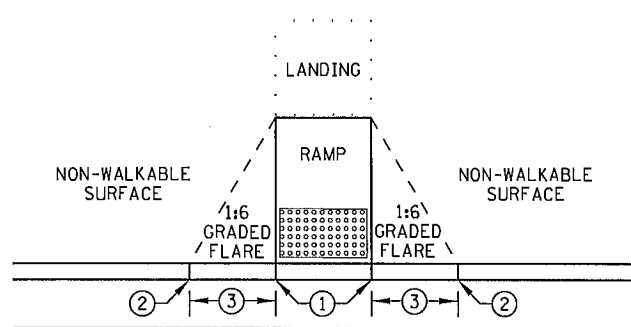


GRADED FLARES

TYPICAL SIDE TREATMENT OPTIONS ⑤

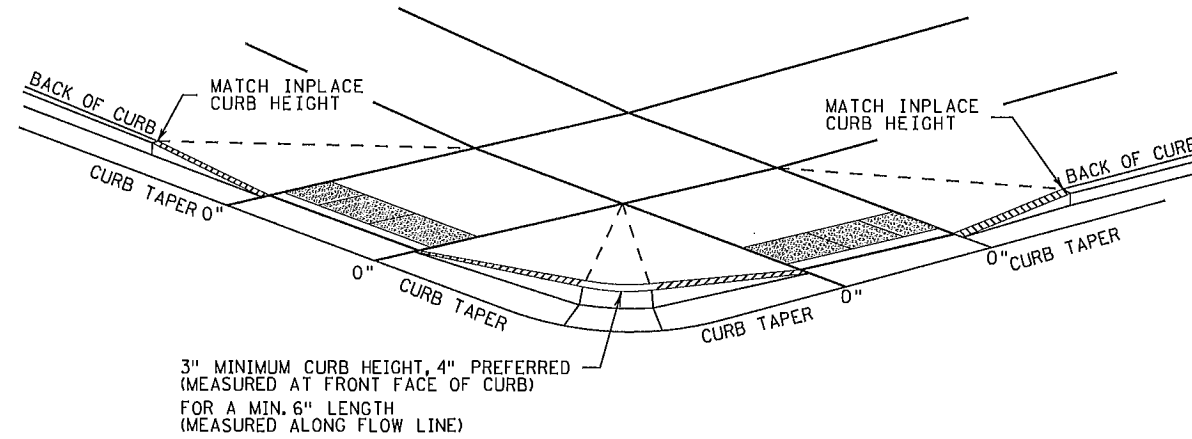


DETECTABLE EDGE WITH
CURB AND GUTTER ⑧

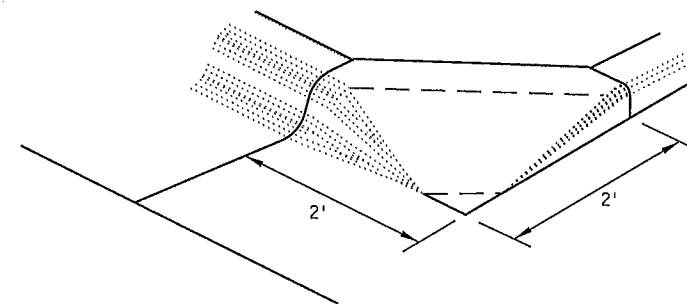


SECTION A-A

APPROACH NOSE DETAIL
FOR DOWNSTREAM SIDE OF TRAFFIC

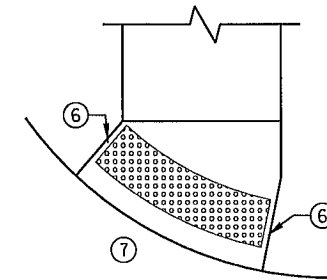

RADIAL DETECTABLE WARNING

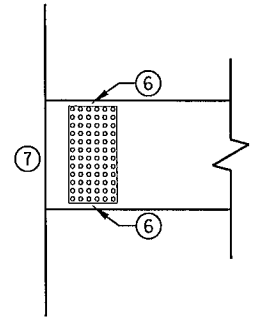

RECTANGULAR DETECTABLE WARNING

DETECTABLE EDGE WITHOUT CURB AND GUTTER

NOTES:

SEE STANDARD PLATE 7038 AND THIS SHEET FOR ADDITIONAL DETAILS ON DETECTABLE WARNING.
WHETHER A SURFACE IS WALKABLE OR NOT SHALL BE DETERMINED BY THE ENGINEER.
CONCRETE FLARE LENGTHS ADJACENT TO NON-WALKABLE SURFACES SHOULD BE LESS THAN 8' LONG
MEASURED ALONG THE RAMPS FROM THE BACK OF CURB.

- ① 0" CURB HEIGHT.
- ② FULL CURB HEIGHT.
- ③ 2' - 3' FLARE.
- ④ IMMOVABLE OBJECT OR OBSTRUCTION.
- ⑤ SIDE TREATMENTS ARE APPLICABLE TO ALL RAMP TYPES AND SHOULD BE IMPLEMENTED
AS NEEDED ON ALL RAMPS AS FIELD CONDITIONS DICTATE. THE ENGINEER SHALL
DETERMINE THE RAMP SIDE TREATMENTS BASED ON MAINTENANCE OF BOTH ROADWAY AND
SIDEWALK, ADJACENT PROPERTY CONSIDERATIONS, AND MITIGATING CONSTRUCTION IMPACTS.
- ⑥ WHEN NO CONCRETE FLARES ARE PROPOSED, THE CONCRETE WALK SHALL BE FORMED AND
CONSTRUCTED PERPENDICULAR TO THE EDGE OF ROADWAY. MAINTAIN 3" BETWEEN EDGE OF
DOMES AND EDGE OF CONCRETE.
- ⑦ IF NO CURB AND GUTTER IS PLACED IN RURAL SECTIONS, DETECTABLE WARNINGS SHALL
BE PLACED 1' FROM THE EDGE OF ROADWAY TO PROVIDE VISUAL CONTRAST.
- ⑧ ALL CONSTRUCTED CURBS MUST HAVE A CONTINUOUS DETECTABLE EDGE FOR THE
VISUALLY IMPAIRED. THIS DETECTABLE EDGE REQUIRES DETECTABLE WARNINGS WHEREVER
THERE IS ZERO-INCH HIGH CURB. CURB TAPERS ARE CONSIDERED A DETECTABLE
EDGE WHEN THE TAPER STARTS WITHIN 3" OF THE EDGE OF THE DETECTABLE WARNINGS
AND UNIFORMLY RISES TO A 3-INCH MINIMUM CURB HEIGHT. ANY CURB NOT PART OF
A CURB TAPER AND LESS THAN 3 INCHES IN HEIGHT IS NOT CONSIDERED A
DETECTABLE EDGE AND THEREFORE IS NOT COMPLIANT WITH ACCESSIBILITY STANDARDS.

STANDARD PLAN SHEET NO.
5-297.250 (4 OF 5)
STANDARD APPROVED:
APRIL 10, 2013



PEDESTRIAN CURB RAMP DETAILS

S.P. 002-605-018 S.P. 199-106-011 CP 14-20


SHEET NO.21 OF 148 SHEETS

PLOTTED/REVISED:
05/30/2014


DISTRICT #:
USER NAME: dffrey
PATH & FILENAME: P:\02-605-18\Plan\Standard Plans\250_L_spn.dgn
FILE NAME: s250_L_spn.dgn

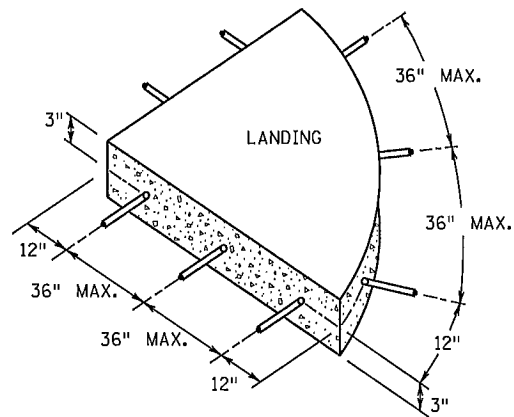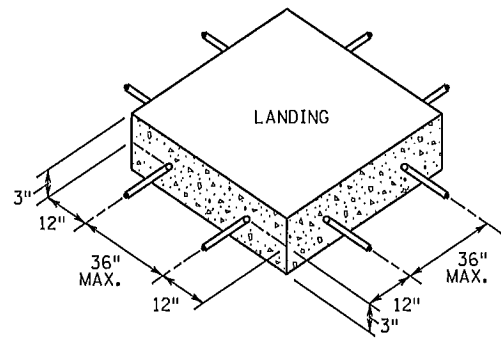


SIDEWALK REINFORCEMENT ⑤ ⑥

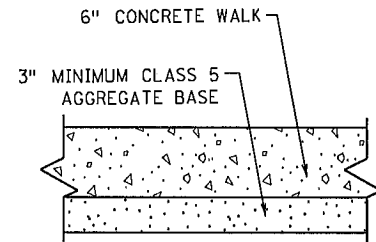


TYPICAL SIDEWALK SECTION
WITHIN INTERSECTION CORNER

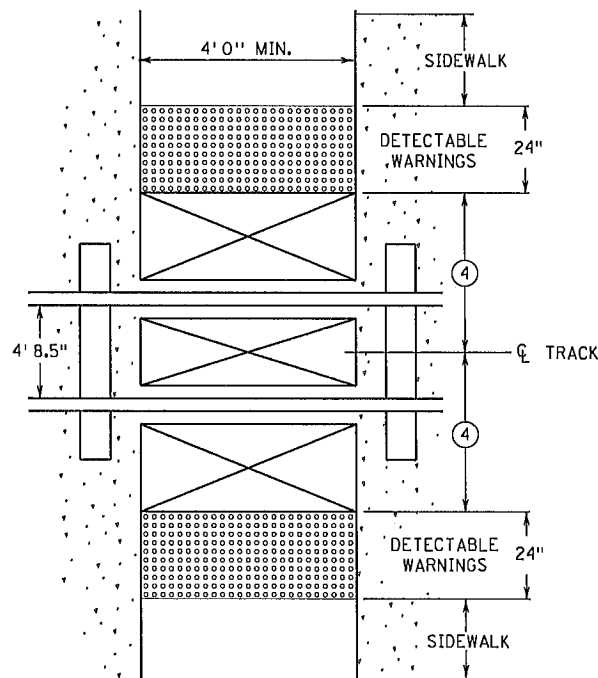


RAILROAD CROSSING
PLAN VIEW

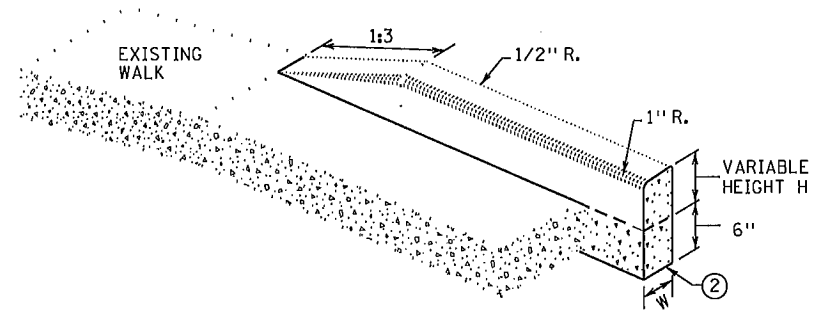


V CURB ADJACENT TO LANDSCAPE
CURB WITHIN SIDEWALK LIMITS

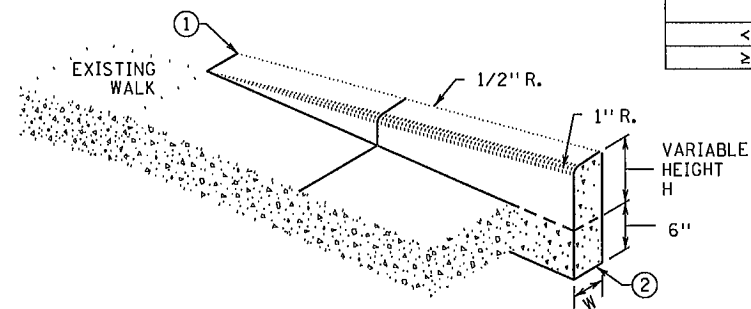

V CURB ADJACENT TO LANDSCAPE
CURB OUTSIDE SIDEWALK LIMITS

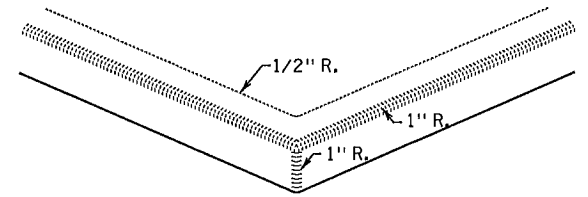


V CURB INTERSECTION

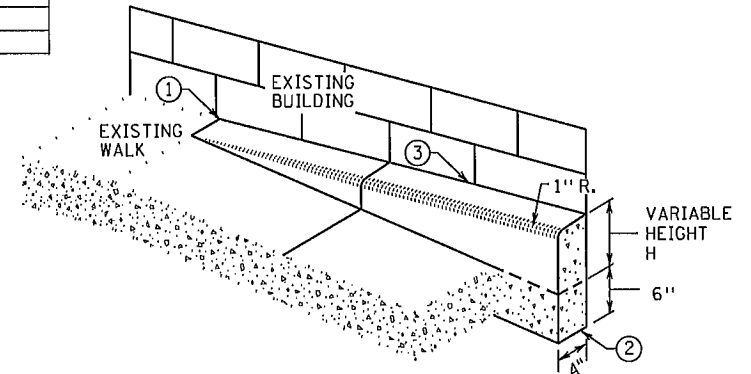

V CURB ADJACENT TO BUILDING
OR BARRIER

NOTES:

- ALL V CURB CONTRACTION JOINTS SHALL MATCH CONCRETE WALK JOINTS.
- WHERE RIGHT-OF-WAY ALLOWS, USE OF V CURB SHOULD BE MINIMIZED. GRADING ADJACENT TURF OR SLOPING ADJACENT PAVEMENT IS PREFERRED.
- V CURB SHALL BE PLACED OUTSIDE THE SIDEWALK LIMITS WHEN RIGHT OF WAY ALLOWS.
- V CURB NEXT TO BUILDING SHALL BE A 4" WIDTH AND SHALL MATCH PREVIOUS TOP OF SIDEWALK ELEVATIONS.
- END TAPERS AT TRANSITION SECTION SHALL MATCH INPLACE SIDEWALK GRADES.
- ALL V CURB SHALL MATCH BOTTOM OF ADJACENT WALK.
- EDGE BETWEEN NEW V CURB AND INPLACE STRUCTURE SHALL BE SEALED AND BOND BREAKER SHALL BE USED BETWEEN EXISTING STRUCTURE AND PLACED V-CURB.
- EDGE OF DETECTABLE WARNING SURFACES SHALL BE PLACED 15' MAXIMUM FROM THE CENTERLINE OF THE TRACK. WHEN PEDESTRIAN GATES ARE PROVIDED, DETECTABLE WARNING SURFACES SHALL BE PLACED ON THE SIDE OF THE GATES OPPOSITE THE RAIL, 17" - 19" FROM THE APPROACHING SIDE OF THE GATE ARM.
- WHEN PLAN SPECIFIES, DRILL AND GROUT NO. 4 12" LONG REINFORCEMENT BARS AT 36" MAX. CENTER TO CENTER (EPOXY COATED).
- TO ENSURE RAMPS AND LANDINGS ARE PROPERLY CONSTRUCTED, LANDINGS MAY BE CAST SEPARATELY. FOLLOW SIDEWALK REINFORCEMENT DETAILS ON THIS SHEET WHEN LANDINGS ARE CAST SEPARATELY.

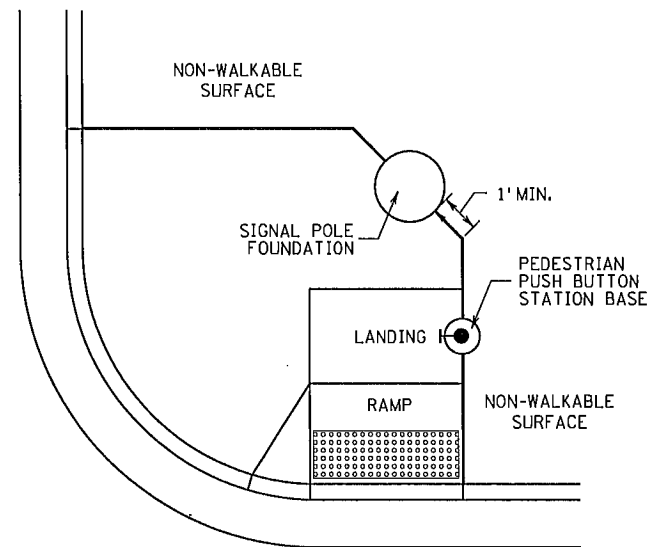


CONCRETE WALK EDGES ADJACENT
TO CONCRETE STRUCTURES

STANDARD PLAN SHEET NO. 5-297.250 (5 OF 5)
STANDARD APPROVED: APRIL 10, 2013

PEDESTRIAN CURB RAMP DETAILS

S.P. 002-605-018 S.P. 199-106-011 CP 14-20



SHEET NO.22 OF 148 SHEETS

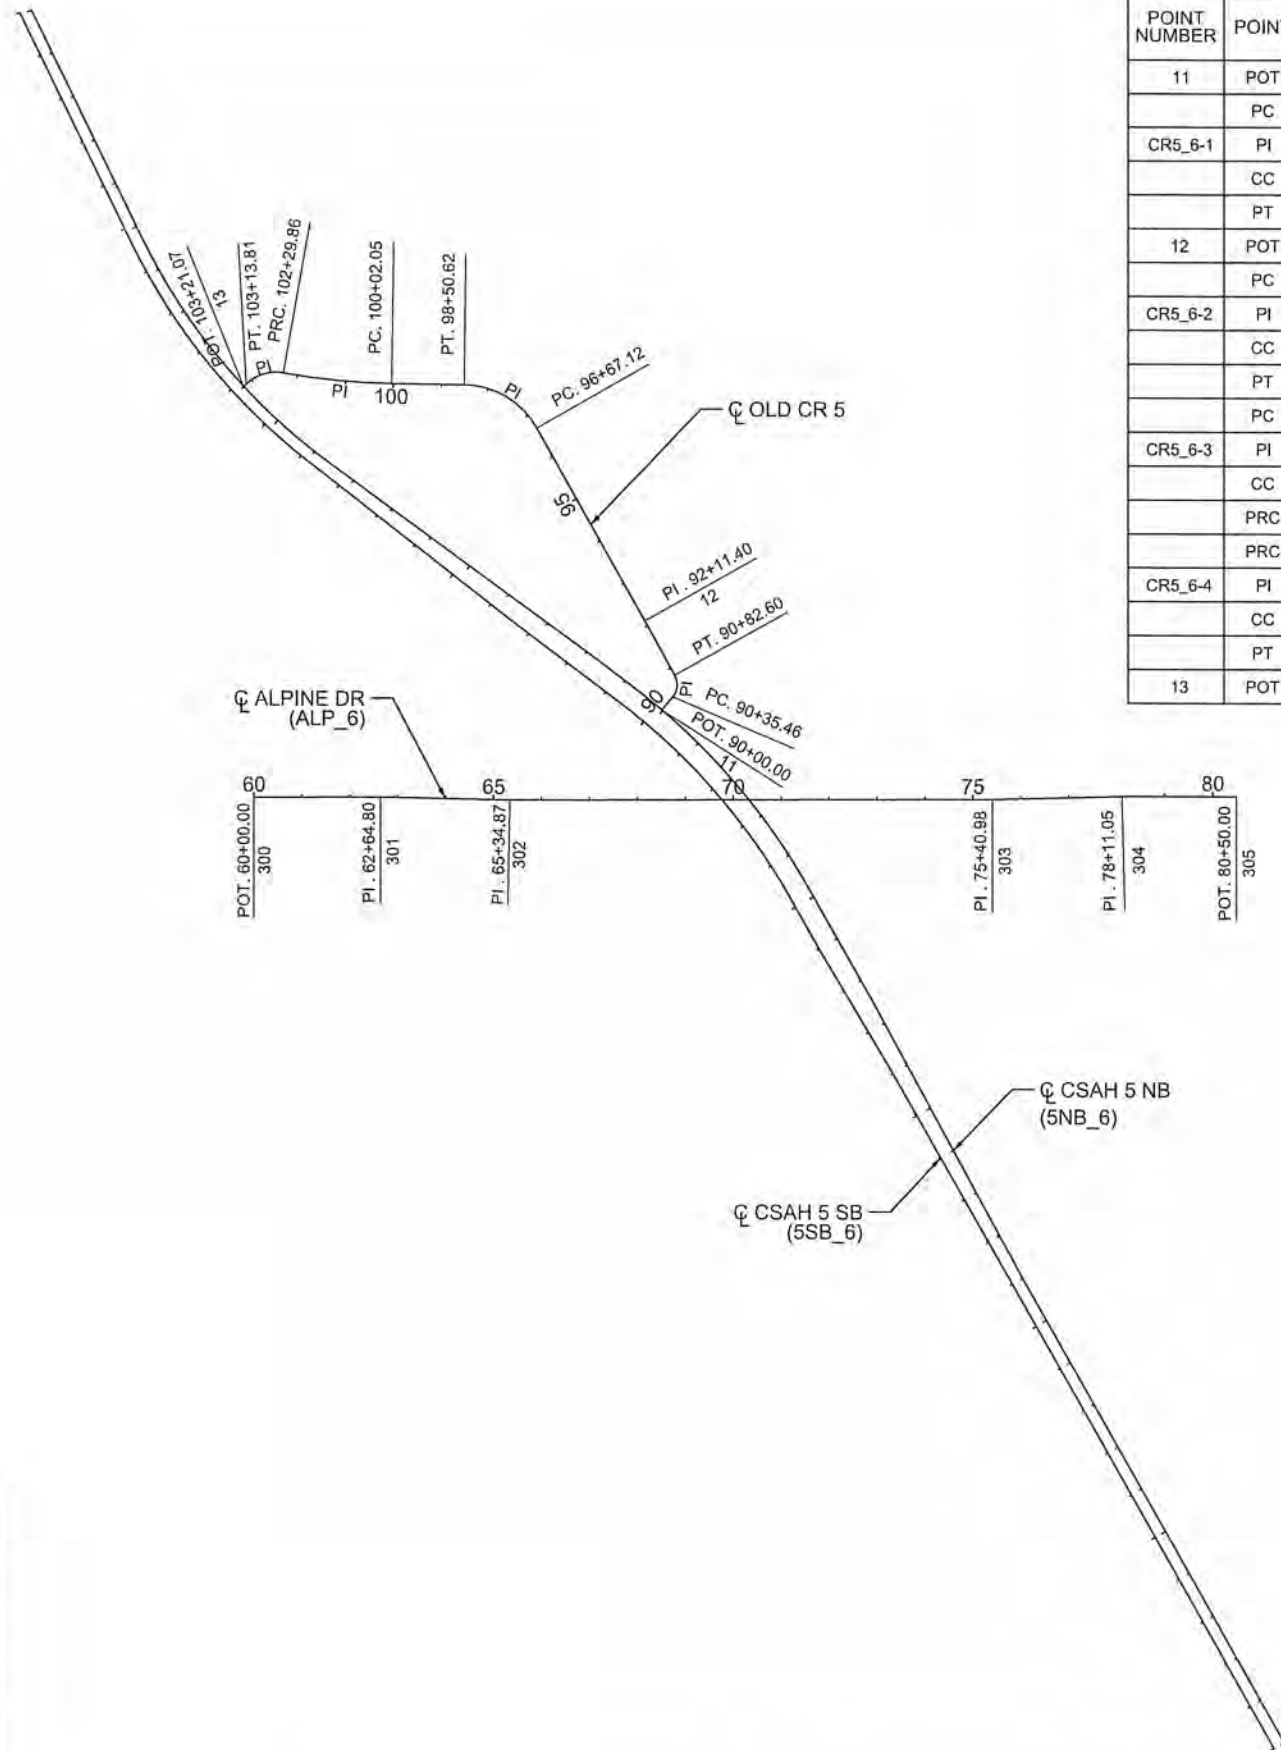

OLD CR 5										
POINT NUMBER	POINT	STATION	CIRCULAR CURVE DATA					COORDINATES		AZIMUTH
			DELTA	DEGREE	RADIUS	TANGENT	LENGTH	E	N	
11	POT	90+00.000						461,208.0866	177,966.5367	
	PC	90+35.460						461,230.9740	177,993.6216	N 40° 11' 54.97" E
CR5_6-1	PI	90+62.391	69° 15' 11.99" LT	146° 54' 44.12"	39.000'	26.931'	47.139'	461,248.3563	178,014.1919	PI
	CC							461,201.1853	178,018.7937	
12	PT	90+82.599						461,235.2774	178,037.7339	N 29° 03' 17.01" W
	POT	92+11.396						461,172.7279	178,150.3225	
CR5_6-2	PC	96+67.123						460,947.9384	178,546.7526	N 29° 33' 17.01" W
	PI	97+68.215	59° 47' 22.80" LT	32° 35' 02.55"	175.840'	101.091'	183.494'	460,898.0746	178,634.6904	PI
	CC							460,794.9778	178,460.0187	
	PT	98+50.617						460,796.9898	178,635.8472	N 89° 20' 39.82" W
	PC	100+02.048						460,645.5689	178,637.5799	N 89° 20' 39.82" W
	CR5_6-3	PI	101+16.216	9° 30' 42.81" RT	4° 10' 31.14"	1,372.250'	114.169'	460,531.4078	178,638.8862	PI
	CC							460,661.2705	180,009.7400	
	PRC	102+29.860						460,419.0321	178,659.0400	N 79° 49' 57.00" W
	PRC	102+29.860						460,419.0321	178,659.0400	N 79° 49' 57.00" W
	CR5_6-4	PI	102+75.171	53° 26' 45.52" LT	63° 39' 43.12"	90.000'	45.311'	460,374.4332	178,667.0385	PI
	CC							460,403.1448	178,570.4533	
	PT	103+13.813						460,341.4457	178,635.9761	S 46° 43' 17.47" W
13	POT	103+21.069						460,336.1634	178,631.0020	

ALPINE DR NW				
POINT NUMBER	POINT	STATION	COORDINATES	
			E	N
300	POT	60+00.000	460,357.0311	177,783.4400
301	POT	62+64.802	460,621.8315	177,784.2932
302	POT	65+34.868	460,891.8495	177,779.1631
303	POT	75+40.979	461,897.9552	177,782.4047
304	POT	78+11.046	462,167.9344	177,789.2746
305	POT	85+50.000	462,406.8872	177,790.0445



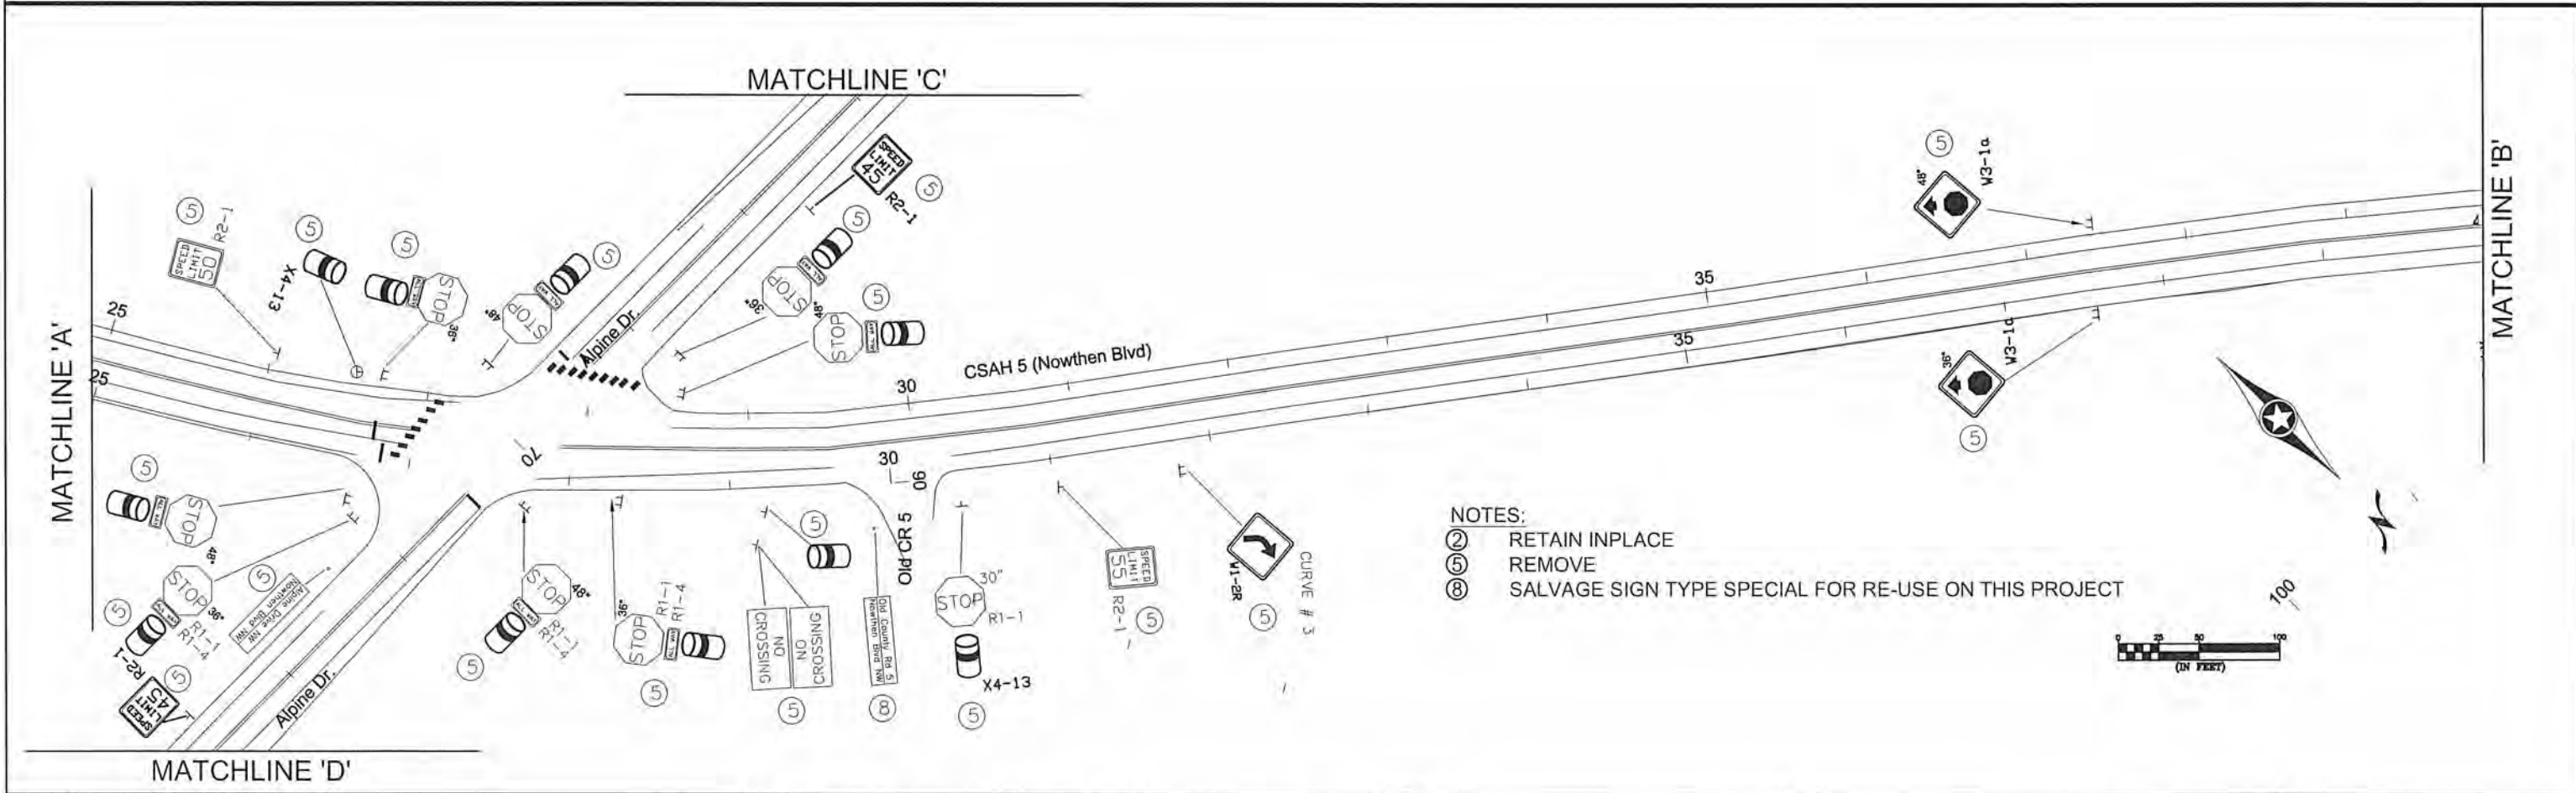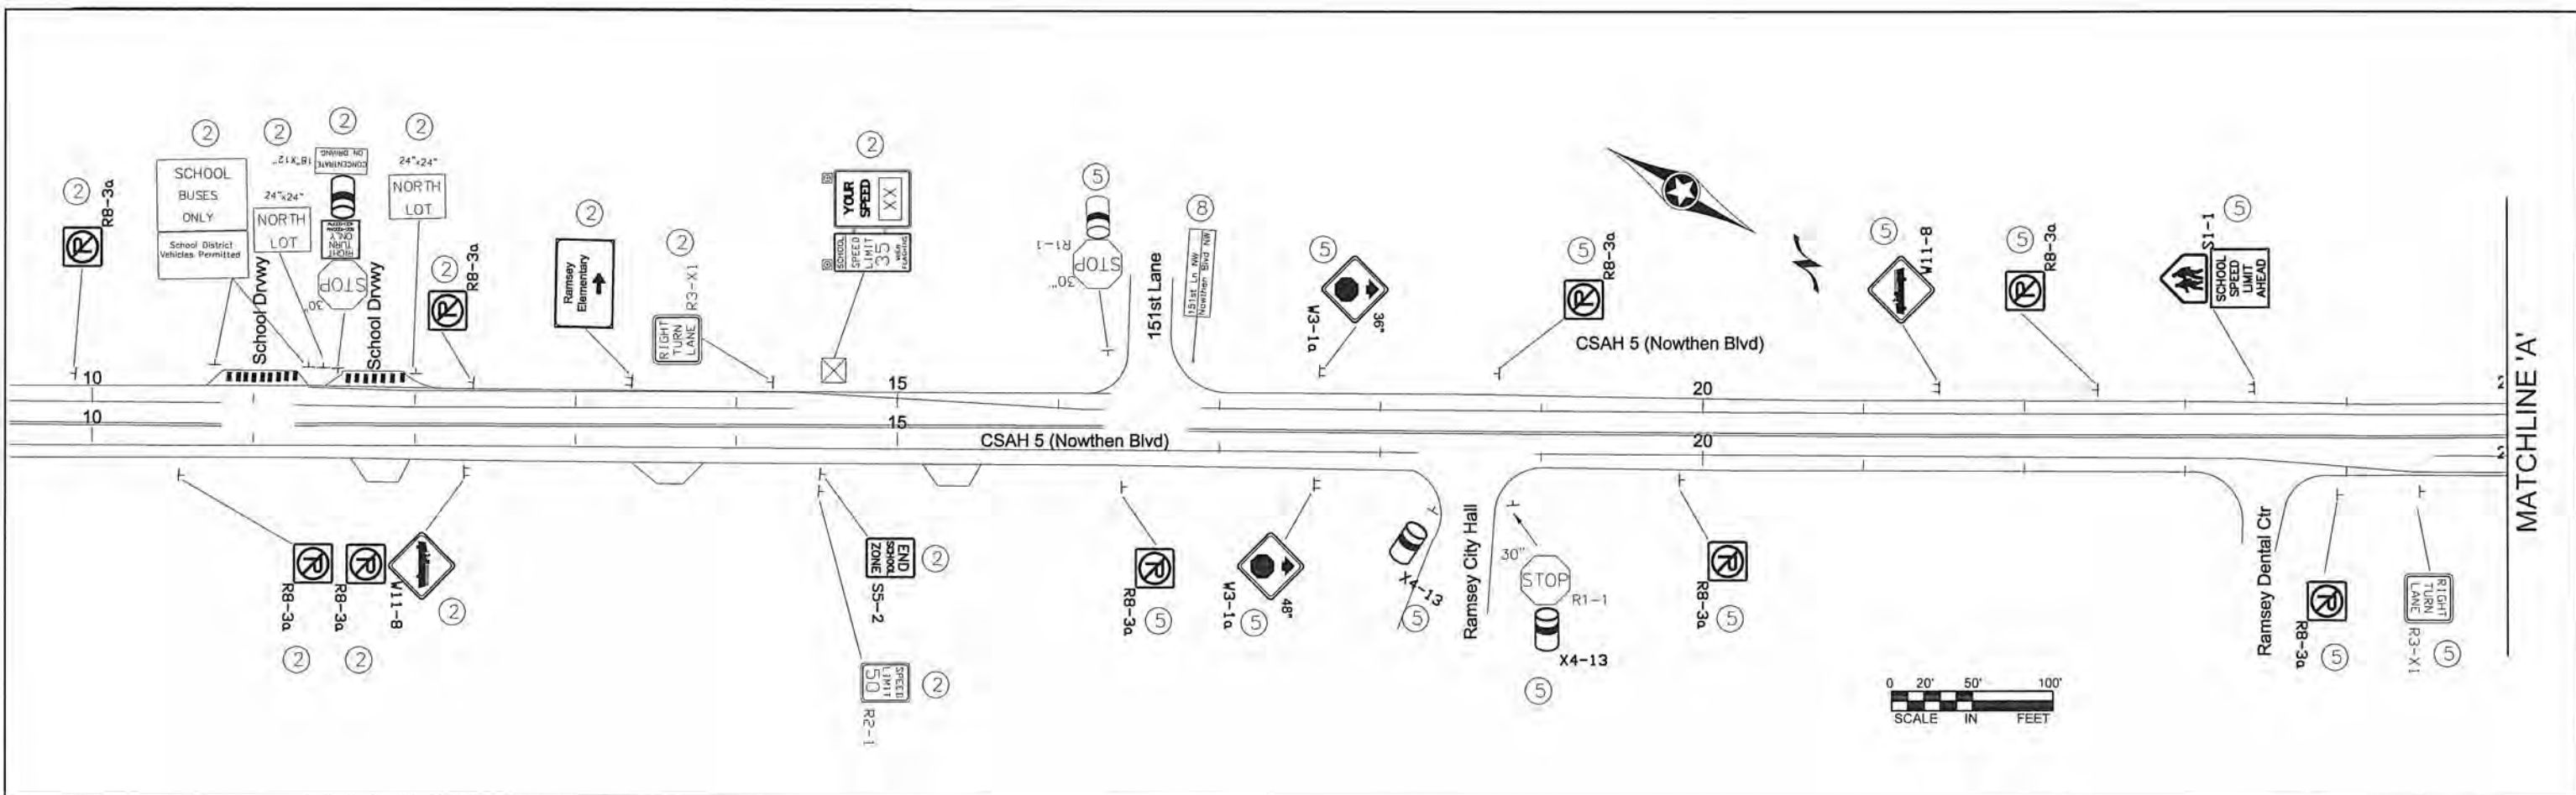

NOTES:
 (2) RETAIN INPLACE
 (5) REMOVE
 (8) SALVAGE SIGN TYPE SPECIAL FOR RE-USE ON THIS PROJECT

NO	DATE	BY	CKD	APPR	REVISION

I HEREBY CERTIFY THAT THIS PLAN WAS PREPARED BY ME OR UNDER MY DIRECT SUPERVISION AND THAT I AM A DULY REGISTERED PROFESSIONAL ENGINEER UNDER THE LAWS OF THE STATE OF MINNESOTA.
 PRINT NAME: CURT KOBILARCSIK
 SIGNATURE: *[Signature]*
 DATE: 6-3-14 REG. NO. 24756

DRAWN BY: TMV DATE: 11/04/13
 DESIGN BY: RB DATE: 11/04/13
 CHECKED BY: RB DATE: 11/04/13



ANOKA COUNTY
 HIGHWAY DEPT.

SP 002-605-018
 SP 199-106-011
 CP 14-21

EXISTING SIGNING &
 STRIPING PLAN
 Sheet 25 of 148 Sheets

STAGE 1 CONSTRUCTION NOTES:

CSAH 5 SB FROM JUST SOUTH OF 151ST LN TO ~450' NORTH OF OLD CR5 (NORTH ENTRANCE): FULL RECONSTRUCTION, CONSTRUCTION OF CURB & GUTTER, PARTIAL MEDIAN ON SOUTH SIDE CULVERTS, STORM SEWER SYSTEM, CROSSING CULVERT @ NB STATION 35+00, AND STORM WATER POND CONSTRUCTION. CONTRACTOR SHALL MAINTAIN ACCESS TO PRIVATE PROPERTIES.

WEST LEG OF ALPINE DRIVE: FULL CONSTRUCTION, CONSTRUCTION OF CURB & GUTTER, STORM SEWER SYSTEM.

NORTH ENTRANCE OF OLD COUNTY ROAD 5: FULL RECONSTRUCTION, CONSTRUCTION OF CURB & GUTTER, CROSSING CULVERT

STAGE 1 TRAFFIC CONTROL NOTES:

TRAFFIC SHALL BE KEPT TO THE NORTHBOUND SIDE ON CSAH 5. CONTRACTOR SHALL MAINTAIN ACCESS TO PRIVATE PROPERTIES ALONG CLOSED SECTION.

ALPINE DRIVE WILL BE CLOSED WEST OF THE INTERSECTION, BUT THE EAST LEG WILL REMAIN OPEN.

THE NORTH ENTRANCE OF OLD COUNTY ROAD 5 SHALL BE CLOSED, WITH THE SOUTH ENTRANCE REMAINING OPEN.


#15000

BEGIN FULL DEPTH CONSTRUCTION
SP 002-605-018
CSAH 5 NB STA. 15+96.66

MATCH LINE 17+00

LEGEND

- CONSTRUCTION AREA
- TEMPORARY PAVEMENT
- TRAFFIC DIRECTION

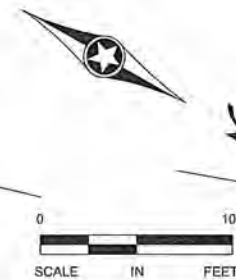

MATCH LINE 17+00

MATCH LINE 31+00

1 OF 2

NO	DATE	BY	CHKD	APPR	REVISION
NAME: P:\02-605-18\Plan\0260518_STG1_P1.dgn 05/30/2014 1:59:11 PM					

I HEREBY CERTIFY THAT THIS PLAN WAS PREPARED BY ME OR UNDER MY DIRECT SUPERVISION AND THAT I AM A DULY LICENSED PROFESSIONAL ENGINEER UNDER THE LAWS OF THE STATE OF MINNESOTA.

PRINT NAME: CURT KOBLARCSIK

SIGNATURE: 

DATE: 6-3-14 LICENSE NO. 24756

DRAWN BY: EJM DATE: 04-16-14

DESIGN BY: EJM DATE: 02-28-14

CHECKED BY: GMP DATE: 04-24-14



ANOKA COUNTY
HIGHWAY DEPT.

SP 002-605-018


SP 199-106-011

CP 14-20

CONSTRUCTION STAGE 1 PLAN

STA 5+00 TO 31+00

Sheet 27 of 148 Sheets

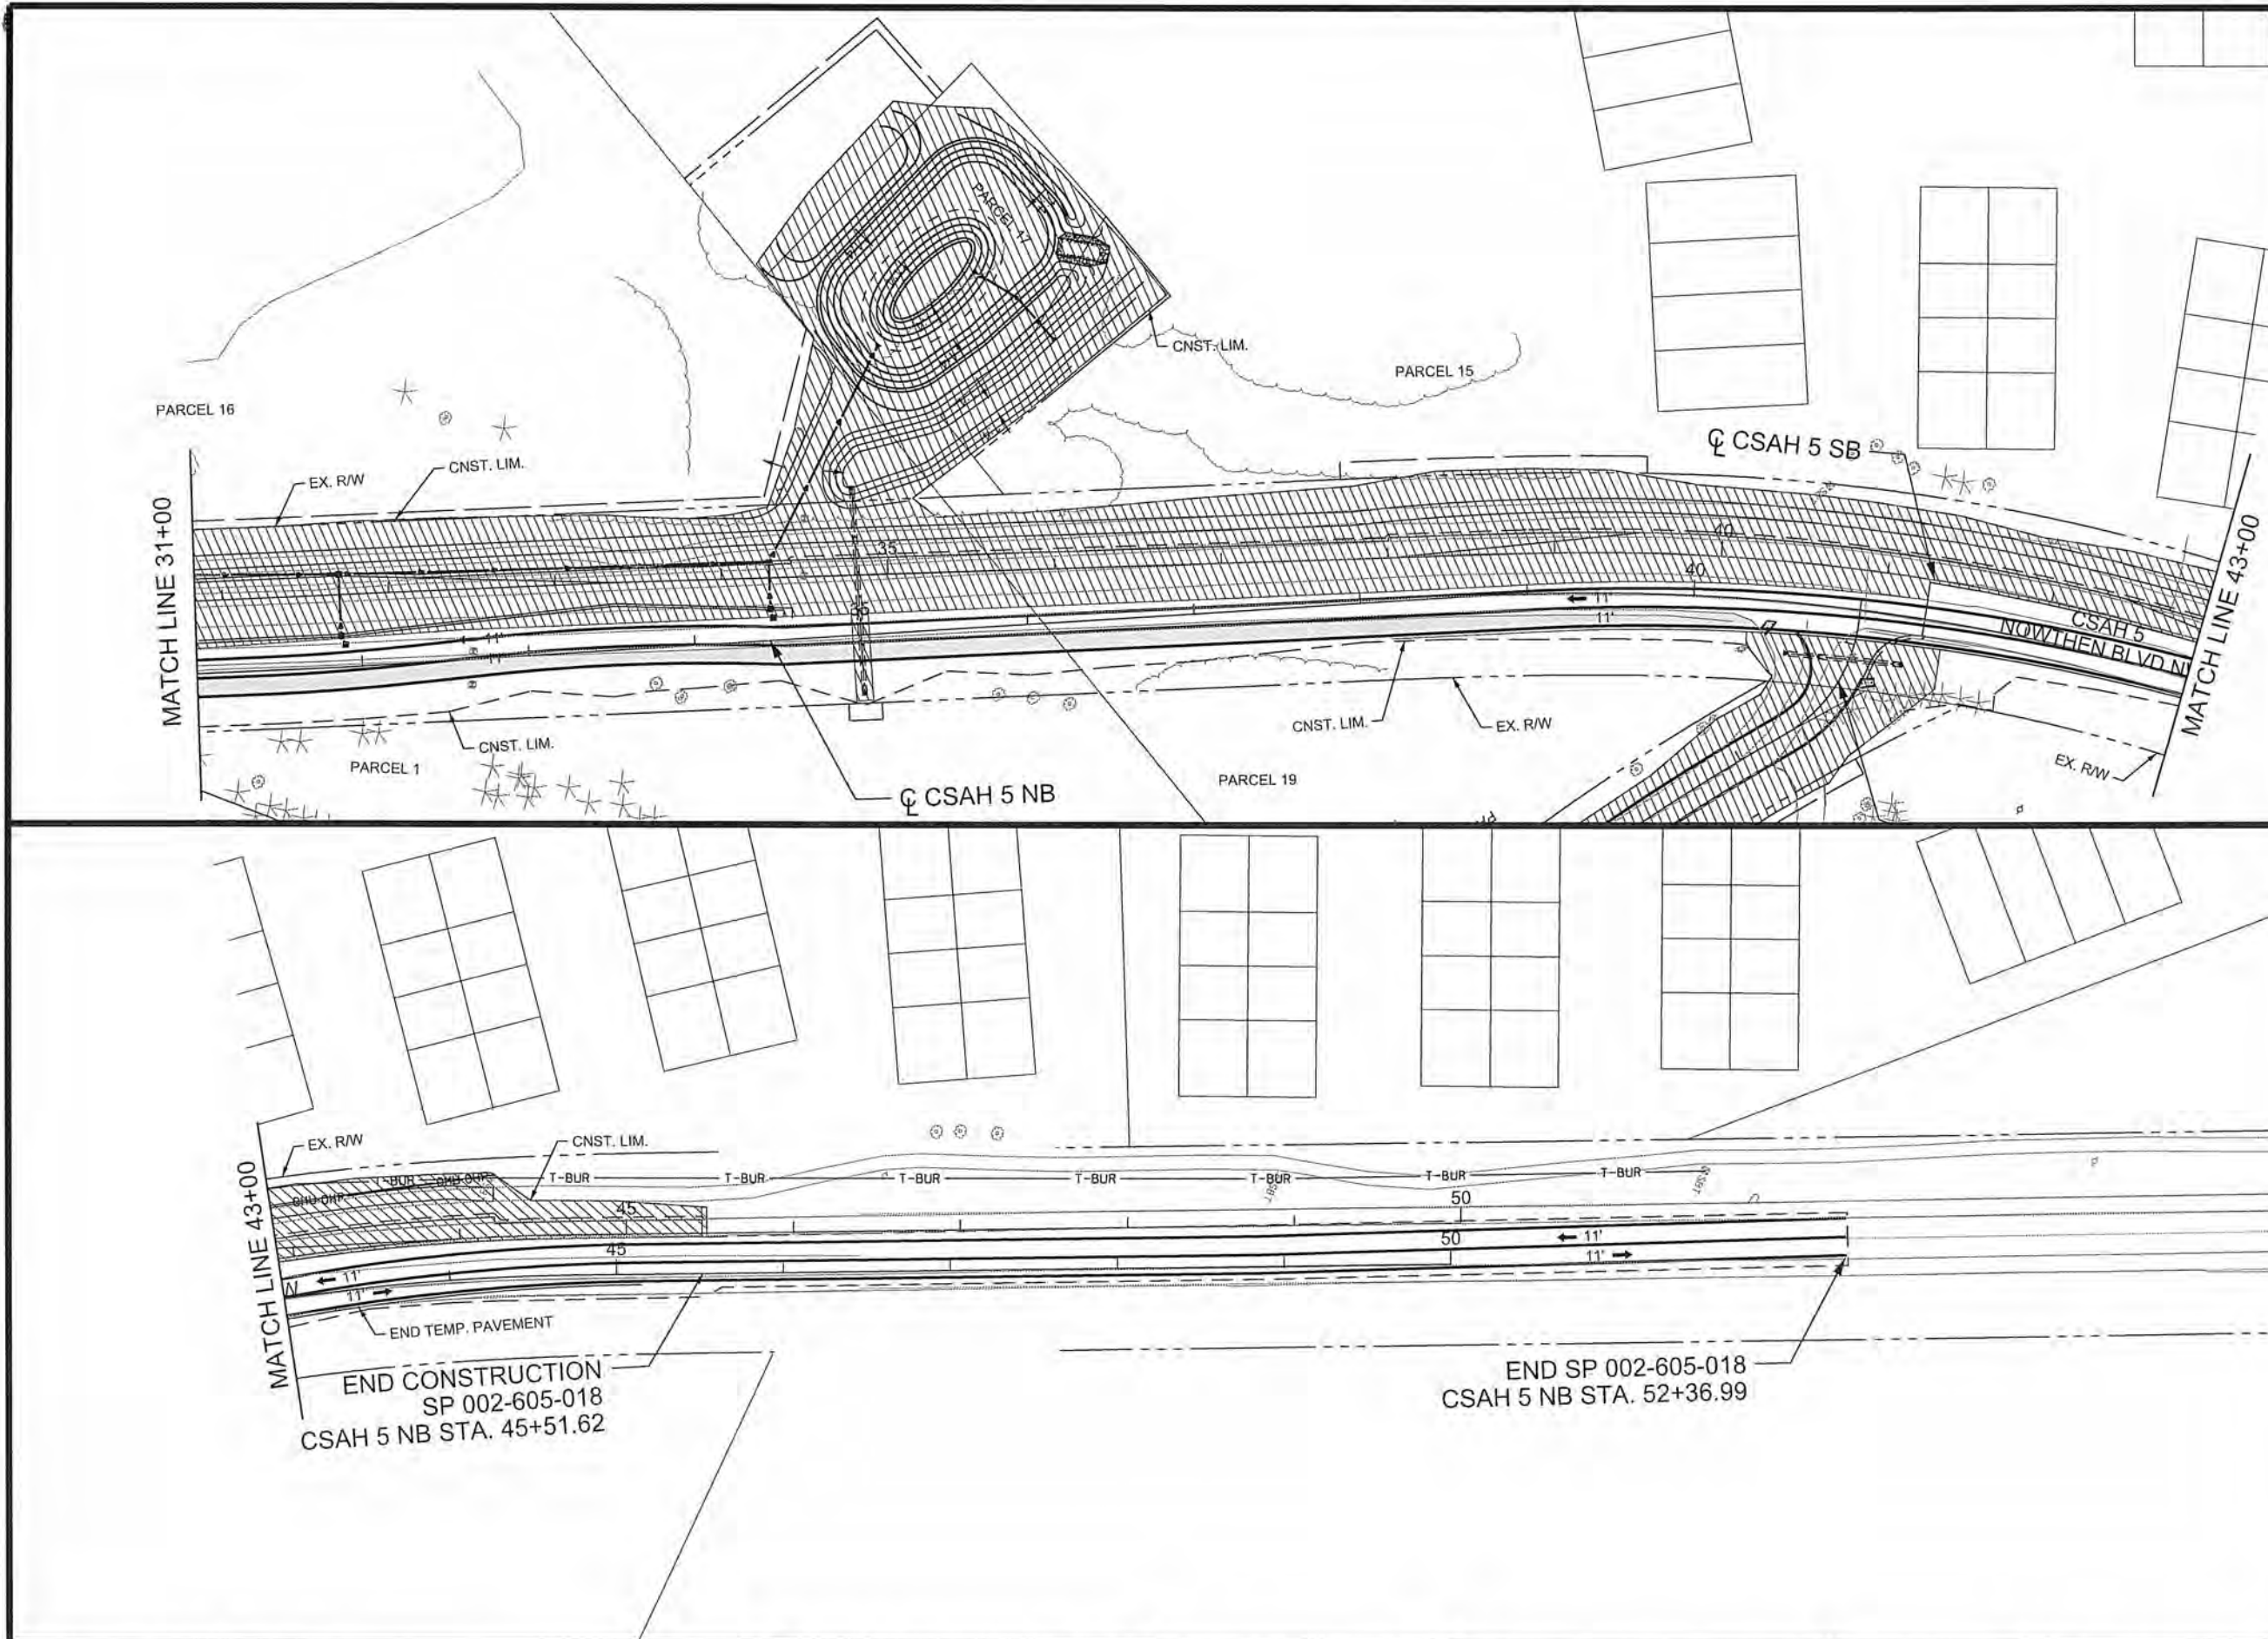

LEGEND

CONSTRUCTION AREA

TEMPORARY PAVEMENT

TRAFFIC DIRECTION

STAGE 1 CONSTRUCTION NOTES:

CSAH 5 SB FROM JUST SOUTH OF 151ST LN TO ~ 450' NORTH OF OLD CR5 (NORTH ENTRANCE): FULL RECONSTRUCTION, CONSTRUCTION OF CURB & GUTTER, PARTIAL MEDIAN ON SOUTH SIDECULVERTS, STORM SEWER SYSTEM, CROSSING CULVERT @ NB STATION 35+00, AND STORM SEWER POND CONSTRUCTION. CONTRACTOR SHALL MAINTAIN ACCESS TO PRIVATE PROPERTIES.

WEST LEG OF ALPINE DRIVE: FULL CONSTRUCTION, CONSTRUCTION OF CURB & GUTTER, STORM SEWER SYSTEM.

NORTH ENTRANCE OF OLD COUNTY ROAD 5: FULL RECONSTRUCTION, CONSTRUCTION OF CURB & GUTTER, CROSSING CULVERT

STAGE 1 TRAFFIC CONTROL NOTES:

TRAFFIC SHALL BE KEPT TO THE NORTHBOUND SIDE ON CSAH 5. CONTRACTOR SHALL MAINTAIN ACCESS TO PRIVATE PROPERTIES ALONG CLOSED SECTION.


ALPINE DRIVE WILL BE CLOSED WEST OF THE INTERSECTION, BUT THE EAST LEG WILL REMAIN OPEN.

THE NORTH ENTRANCE OF OLD COUNTY ROAD 5 SHALL BE CLOSED, WITH THE SOUTH ENTRANCE REMAINING OPEN.

0100

SCALE IN FEET

2 OF 2

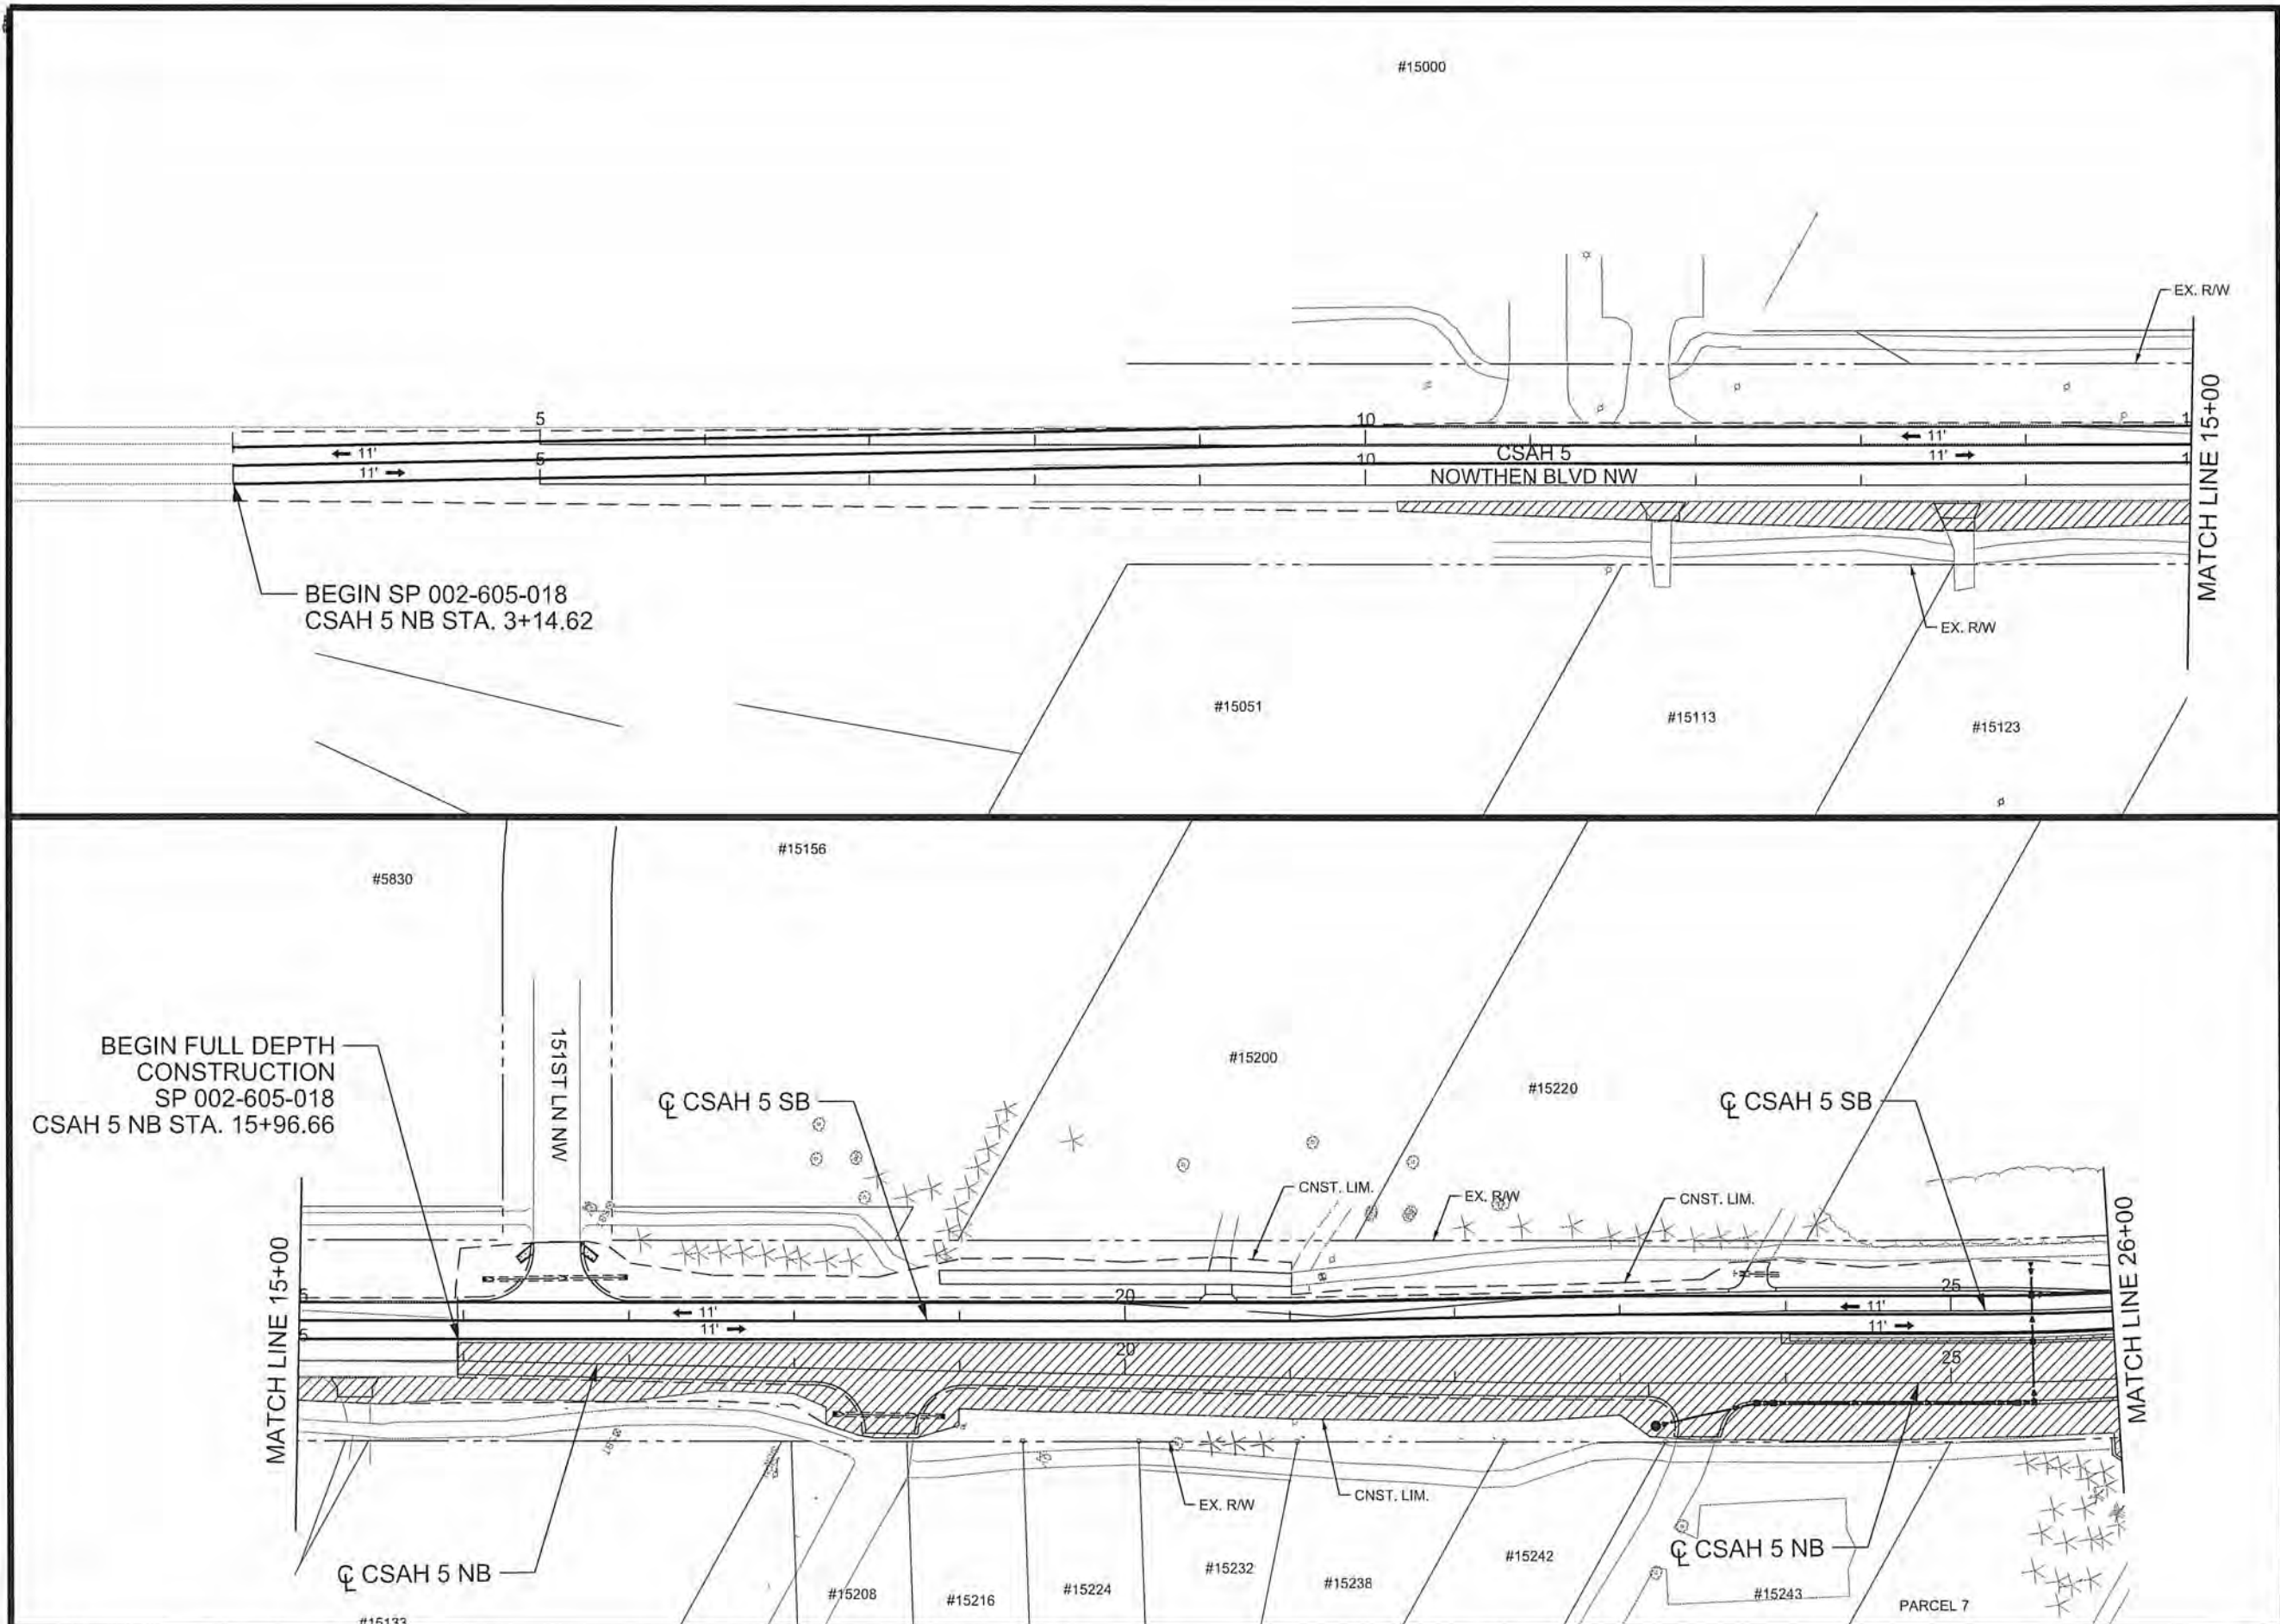

LEGEND

CONSTRUCTION AREA

TRAFFIC DIRECTION

STAGE 2 CONSTRUCTION NOTES:

CSAH 5 NB FROM JUST SOUTH OF 151ST LN TO ~ 450' NORTH OF OLD CR5 (NORTH ENTRANCE): FULL RECONSTRUCTION, CONSTRUCTION OF CURB & GUTTER, PARTIAL MEDIAN ON NORTH SIDE, CULVERTS, AND STORM SEWER SYSTEM, CONTRACTOR SHALL MAINTAIN ACCESS TO PRIVATE PROPERTIES.

EAST LEG OF ALPINE DRIVE:
FULL RECONSTRUCTION, CONSTRUCTION OF CURB & GUTTER, MILLING, AND STORM SEWER SYSTEM.

SOUTH ENTRANCE OF OLD COUNTY ROAD 5:
FULL RECONSTRUCTION AND CROSSING CULVERT

STAGE 2 TRAFFIC CONTROL NOTES:

TRAFFIC SHALL BE KEPT TO THE SOUTHBOUND SIDE ON CSAH 5. CONTRACTOR SHALL MAINTAIN ACCESS TO PRIVATE PROPERTIES ALONG CLOSED SECTION.

ALPINE DRIVE WILL BE CLOSED EAST OF THE INTERSECTION, BUT THE WEST LEG WILL REMAIN OPEN.

THE SOUTH ENTRANCE OF OLD COUNTY ROAD 5 SHALL BE CLOSED, WITH THE NORTH ENTRANCE REMAINING OPEN.

0

100

SCALE

IN

FEET

1 OF 2

					I HEREBY CERTIFY THAT THIS PLAN WAS PREPARED BY ME OR UNDER MY DIRECT SUPERVISION AND THAT I AM A DULY LICENSED PROFESSIONAL ENGINEER UNDER THE LAWS OF THE STATE OF MINNESOTA.		DRAWN BY <u>EJM</u> DATE <u>04-16-14</u>			ANOKA COUNTY HIGHWAY DEPT.		SP 002-605-018		CONSTRUCTION STAGE 2 PLAN
					PRINT NAME: <u>CURT KOBIARCSIK</u>		DESIGN BY <u>EJM</u> DATE <u>02-28-14</u>			SP 199-106-011		STA <u>3+00</u> TO <u>26+00</u>		
					SIGNATURE:		CHECKED BY <u>GMP</u> DATE <u>04-24-14</u>			CP 14-20		Sheet <u>29</u> of <u>148</u> Sheets		
NO	DATE	BY	CKD	APPR	REVISION	DATE	LICENSE NO.							
						05/30/2014	1:59:18 PM							

NAME: P:\02-605-18\Plan\0260518_STG2_P1.dgn

LEGEND

CONSTRUCTION AREA

TRAFFIC DIRECTION

STAGE 2 TRAFFIC CONTROL NOTES:

TRAFFIC SHALL BE KEPT TO THE SOUTHBOUND SIDE ON CSAH 5. CONTRACTOR SHALL MAINTAIN ACCESS TO PRIVATE PROPERTIES ALONG CLOSED SECTION.

ALPINE DRIVE WILL BE CLOSED EAST OF THE INTERSECTION, BUT THE WEST LEG WILL REMAIN OPEN.



THE SOUTH ENTRANCE OF OLD COUNTY ROAD 5 SHALL BE CLOSED, WITH THE NORTH ENTRANCE REMAINING OPEN.

STAGE 2 CONSTRUCTION NOTES:

CSAH 5 NB FROM JUST SOUTH OF 151ST LN TO ~ 450' NORTH OF OLD CR5 (NORTH ENTRANCE): FULL RECONSTRUCTION, CONSTRUCTION OF CURB & GUTTER, PARTIAL MEDIAN ON NORTH SIDE, CULVERTS, AND STORM SEWER SYSTEM, CONTRACTOR SHALL MAINTAIN ACCESS TO PRIVATE PROPERTIES.

EAST LEG OF ALPINE DRIVE: FULL CONSTRUCTION, CONSTRUCTION OF CURB & GUTTER, MILLING, AND STORM SEWER SYSTEM.

SOUTH ENTRANCE OF OLD COUNTY ROAD 5: FULL RECONSTRUCTION AND CROSSING CULVERT

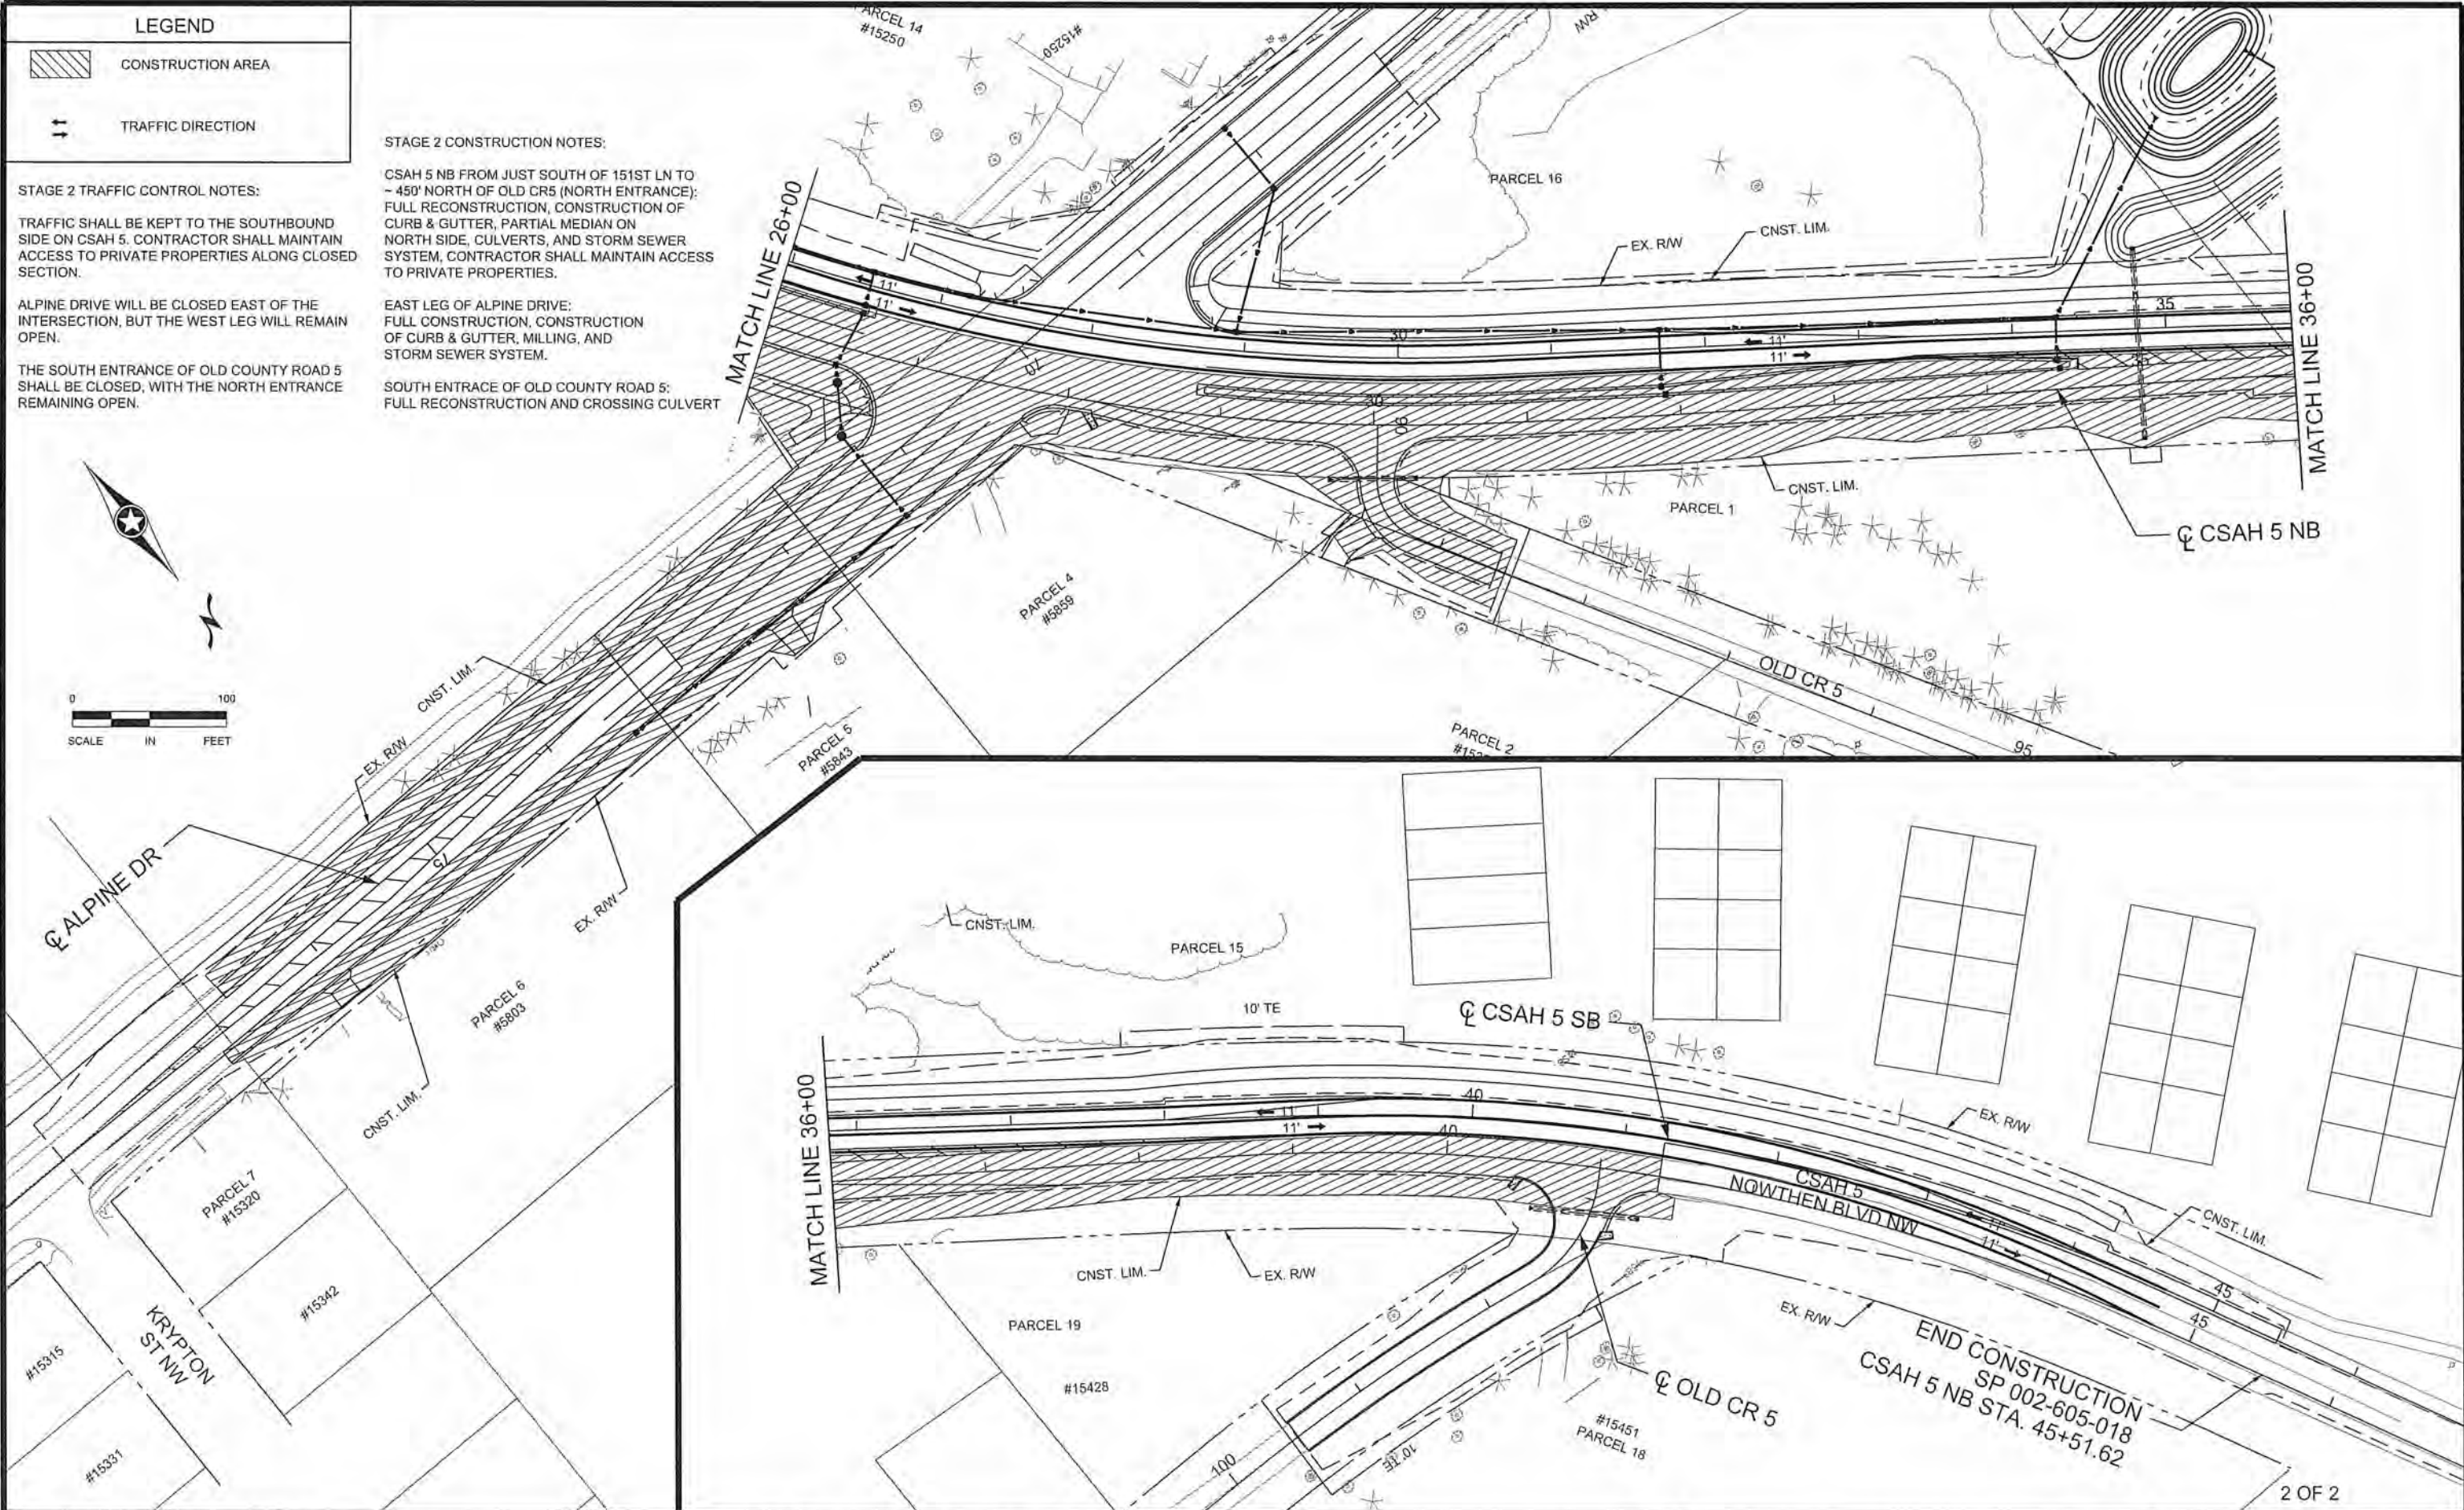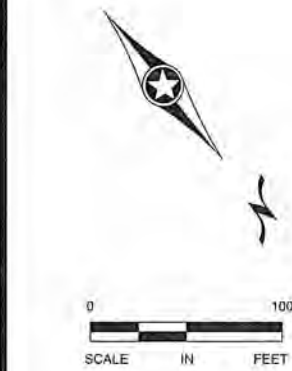

NO DATE BY CKD APPR					REVISION		NAME: P:\02-605-18\Plan\0260518_STG2_P2.dgn 05/30/2014 1:58:22 PM		I HEREBY CERTIFY THAT THIS PLAN WAS PREPARED BY ME OR UNDER MY DIRECT SUPERVISION AND THAT I AM A DULY LICENSED PROFESSIONAL ENGINEER UNDER THE LAWS OF THE STATE OF MINNESOTA. PRINT NAME: CURT KOBLARCSIK SIGNATURE: DATE: 6-3-14 LICENSE NO. 24756		DRAWN BY: EJM DATE: 04-16-14 DESIGN BY: EJM DATE: 02-28-14 CHECKED BY: GMP DATE: 04-24-14		ANOKA COUNTY HIGHWAY DEPT.		SP 002-605-018 SP 199-106-011 CP 14-20		CONSTRUCTION STAGE 2 PLAN STA 26+00 TO 47+00 Sheet 30 of 148 Sheets	
---	--	--	--	--	---------------------	--	---	--	--	--	--	--	---	--	--	--	---	--

STAGE 3 CONSTRUCTION NOTES:

COMPLETE REMAINING MEDIAN WORK, MILLING,
FINAL BITUMINOUS LIFT, AND CLEAN UP

STAGE 3 TRAFFIC CONTROL NOTES:

TRAFFIC SHALL BE OPEN BOTH NB/SB WITH
TEMPORARY CLOSURES FOR MILLING

ALPINE DRIVE SHALL BE OPEN WITH
TEMPORARY CLOSURES FOR MILLING

LEGEND

 CONSTRUCTION AREA

 TRAFFIC DIRECTION



NO	DATE	BY	CKD	APPR	REVISION

NAME: P:\02-605-18\Plan\0260518_STG3_P1.dgn 05/30/2014 1:59:25 PM

I HEREBY CERTIFY THAT THIS PLAN WAS PREPARED BY ME
OR UNDER MY DIRECT SUPERVISION AND THAT I AM A DULY
LICENSED PROFESSIONAL ENGINEER UNDER THE LAWS OF
THE STATE OF MINNESOTA.

PRINT NAME: CURT KOBILARCSIK

SIGNATURE: 

DATE: 6-3-14 LICENSE NO. 24756

DRAWN BY: EJM DATE: 04-16-14

DESIGN BY: EJM DATE: 02-28-14

CHECKED BY: GMP DATE: 04-24-14

 ANOKA COUNTY
HIGHWAY DEPT.

SP 002-605-018


SP 199-106-011

CP 14-20

CONSTRUCTION STAGE 3 PLAN

STA 22+00 TO 31+00

Sheet 31 of 148 Sheets

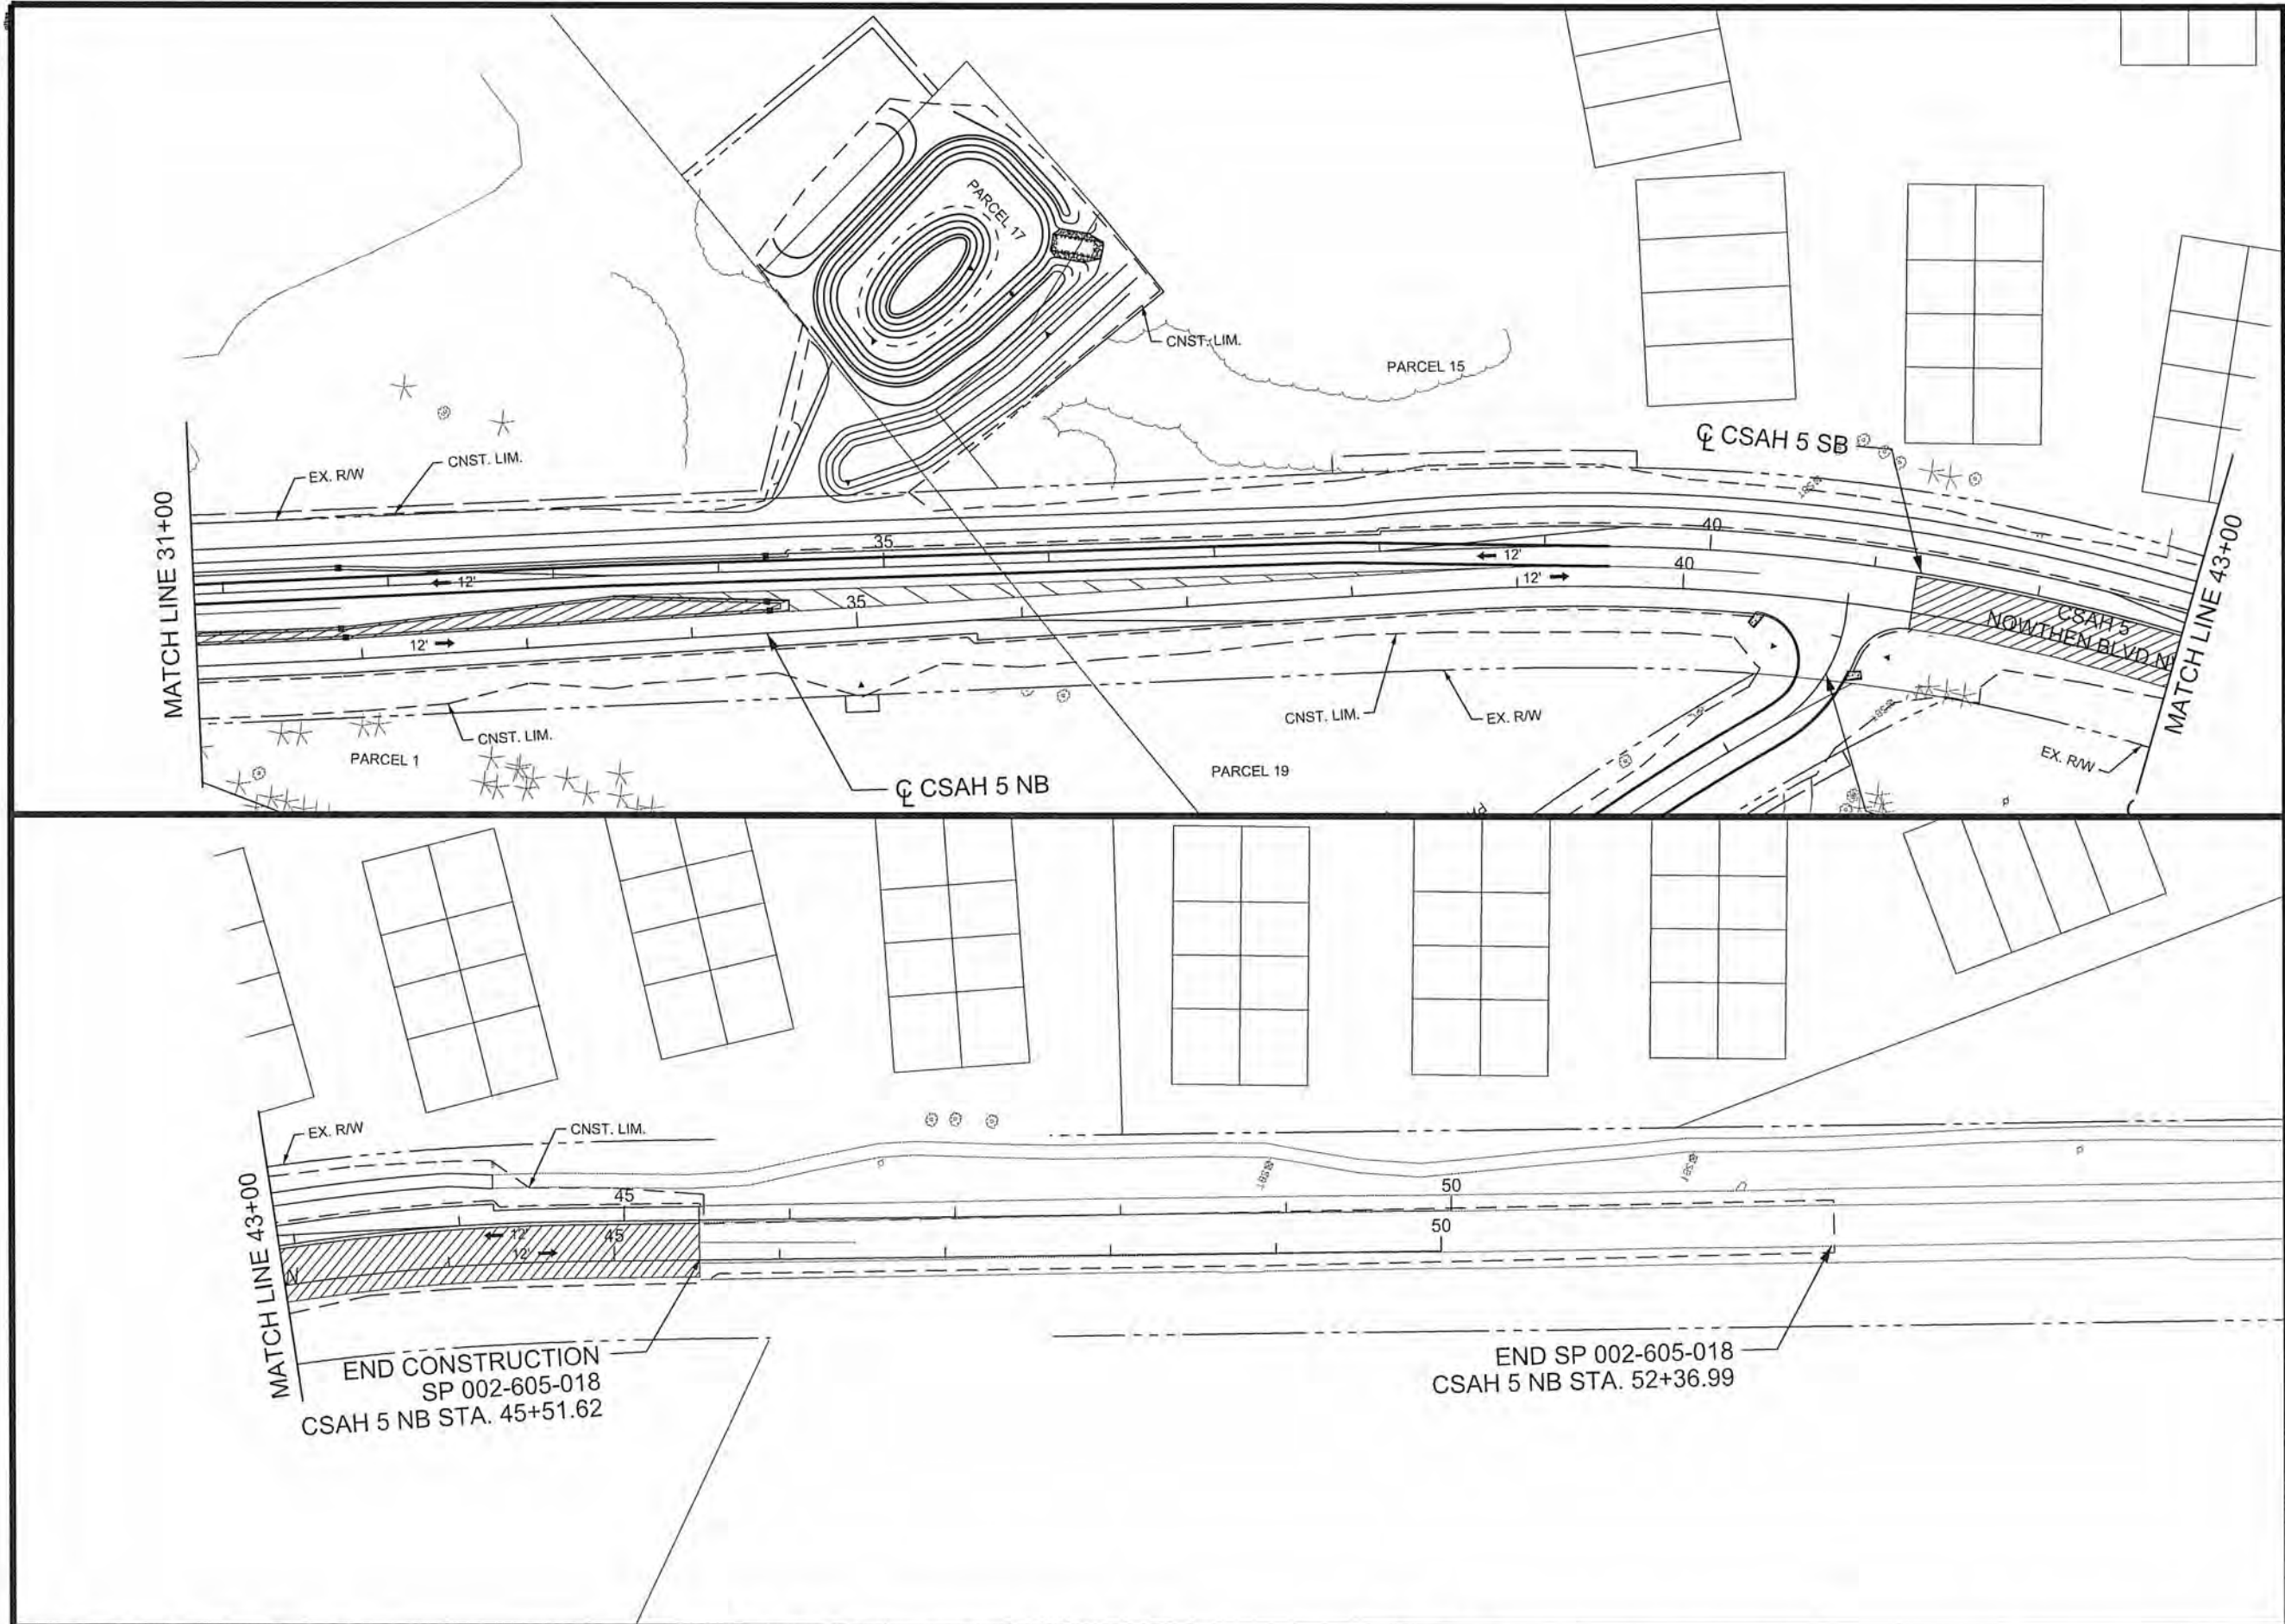

LEGEND

CONSTRUCTION AREA

TRAFFIC DIRECTION

STAGE 3 CONSTRUCTION NOTES:

COMPLETE REMAINING MEDIAN WORK, MILLING, FINAL BITUMINOUS LIFT, AND CLEAN UP

STAGE 3 TRAFFIC CONTROL NOTES:


TRAFFIC SHALL BE OPEN BOTH NB/SB WITH TEMPORARY CLOSURES FOR MILLING

ALPINE DRIVE SHALL BE OPEN WITH TEMPORARY CLOSURES FOR MILLING

0 100

SCALE IN FEET

2 OF 2

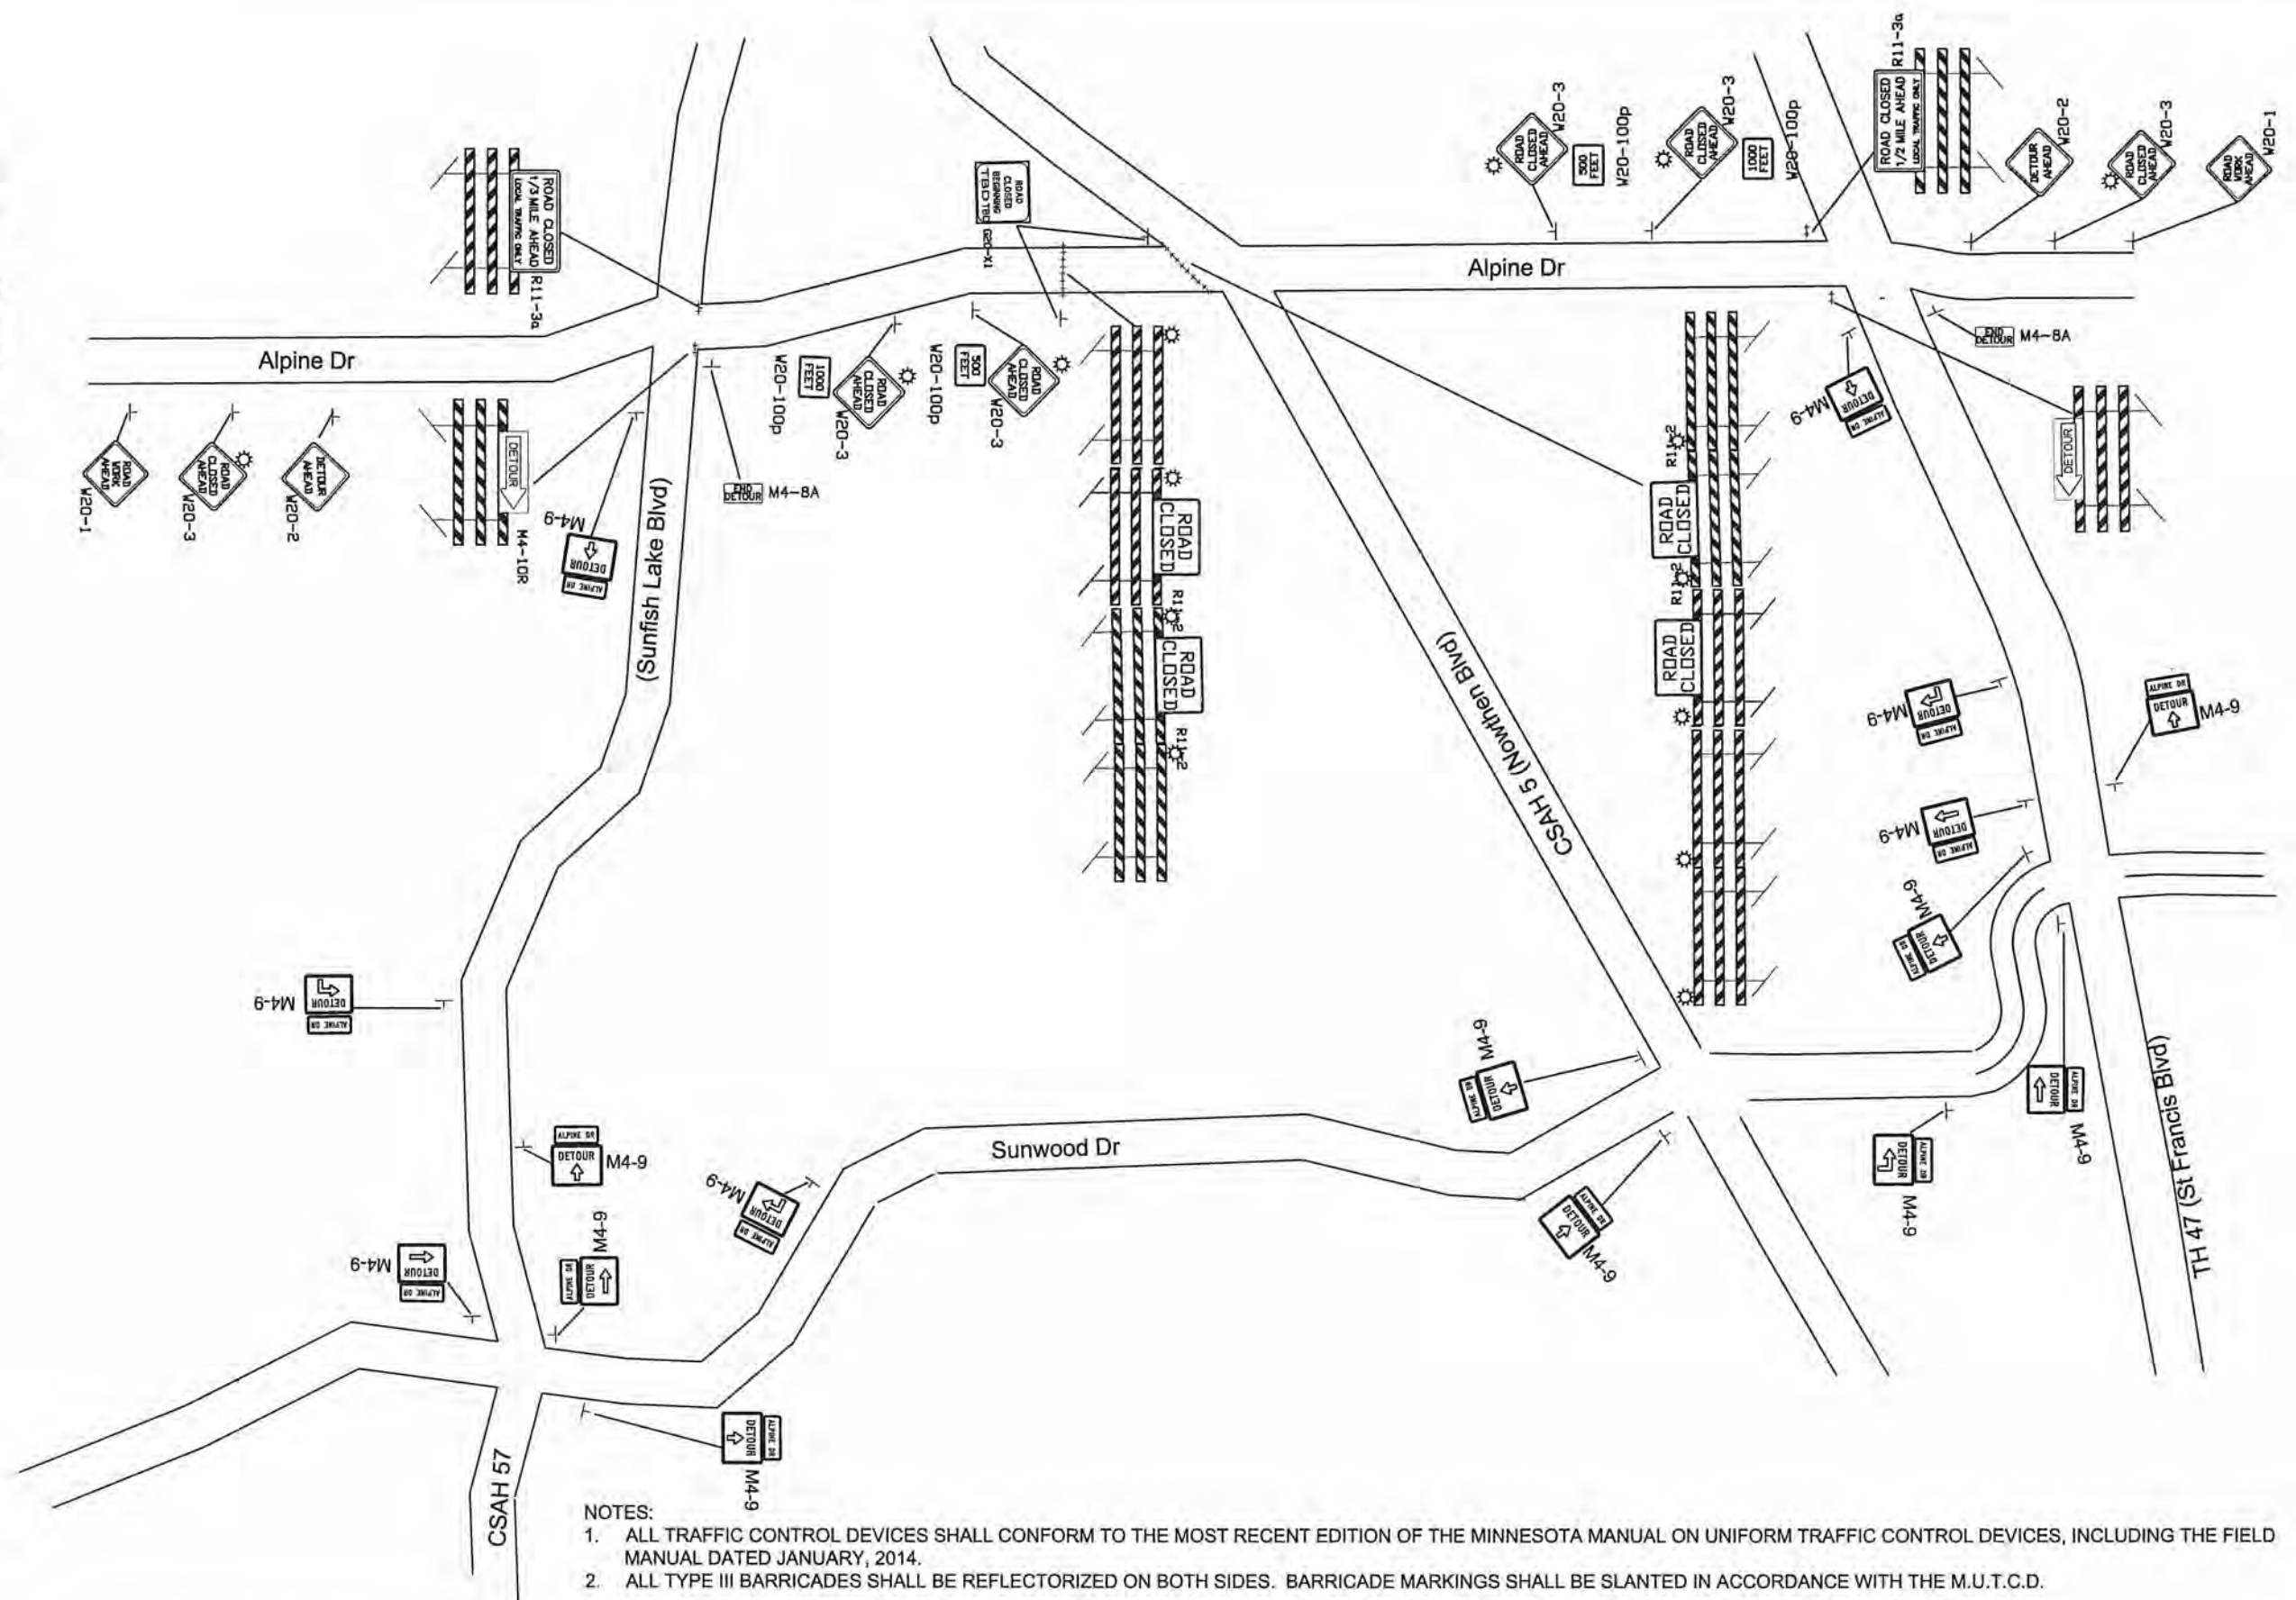

- NOTES:
1. ALL TRAFFIC CONTROL DEVICES SHALL CONFORM TO THE MOST RECENT EDITION OF THE MINNESOTA MANUAL ON UNIFORM TRAFFIC CONTROL DEVICES, INCLUDING THE FIELD MANUAL DATED JANUARY, 2014.
 2. ALL TYPE III BARRICADES SHALL BE REFLECTORIZED ON BOTH SIDES. BARRICADE MARKINGS SHALL BE SLANTED IN ACCORDANCE WITH THE M.U.T.C.D.

1	3/21/2011	RB	JR	CK	UPDATED TO REFLECT CHANGES TO THE FIELD MANUAL DATED FEBRUARY 2011
I HEREBY CERTIFY THAT THIS PLAN WAS PREPARED BY ME OR UNDER MY DIRECT SUPERVISION AND THAT I AM A DULY LICENSED PROFESSIONAL ENGINEER UNDER THE LAWS OF THE STATE OF MINNESOTA.					
PRINT NAME: CURT A. KORJALCSIK					
SIGNATURE: <i>Curt A. Korjalsik</i>					
DATE: 6-3-14 LICENSE NO. 24756					
DRAWN BY: TMV DATE: 03/07/14					
DESIGN BY: RB DATE: 03/07/14					
CHECKED BY: RB DATE: 03/07/14					
ANOKA COUNTY HIGHWAY DEPT.					
SP 002-605-018					
SP 199-106-011					
CP 14-21					
STAGE 1 DETOUR PLAN					
Sheet 33 of 148 Sheets					

NO

DATE

BY

CKD








APPR


REVISION

NAME: P:\02-596-11\Base\TRAFFIC\Construction Detour.dwg

M.U.T.C.D. CODE	SIZE	INSERT	QUANTITY
W20-1	48" x 48"		• 2
W20-2	48" x 48"		• 2
FLASHER			• 6
W20-3	48" x 48"		• 2
W20-100P	24" x 18"		• 2
W20-100P	24" x 18"		• 2
M4-9m	30" x 24"	  • 2  • 2  • 2  • 2  • 8	
	30" x 12"		• 16
M4-8s	24" x 18"		• 2
G20-X1	60" x 48"	 	• 2


 SIGNS TO BE INSTALLED A MINIMUM OF SEVEN DAYS PRIOR TO ACTUAL CLOSING DATE OF ROAD CLOSURE AND IMPLEMENTATION OF DETOUR SIGNING.
 SIGNS TO BE REMOVED AT TIME OF DETOUR INSTALLATION.

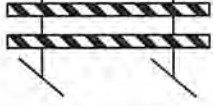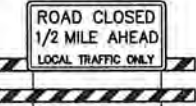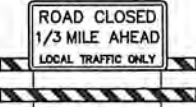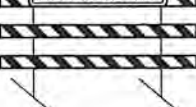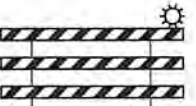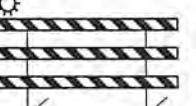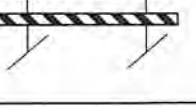M.U.T.C.D. CODE	SIZE	INSERT	QUANTITY
M4-10R	48" x 18"		SEE NOTE ②
TYPE III	8 FOOT		• 1
M4-10L	48" x 18"		SEE NOTE ②
TYPE III	8 FOOT		• 1
FLASHER			SEE NOTE ②
R11-2	48" x 30"		• 4
TYPE III	8 FOOT		
R11-3	48" x 30"		SEE NOTE ②
TYPE III	8 FOOT		• 1
R11-3	48" x 30"		SEE NOTE ②
TYPE III	8 FOOT		• 1
FLASHER			SEE NOTE ②
TYPE III	8 FOOT		• 2
FLASHER			SEE NOTE ②
TYPE III	8 FOOT		• 3

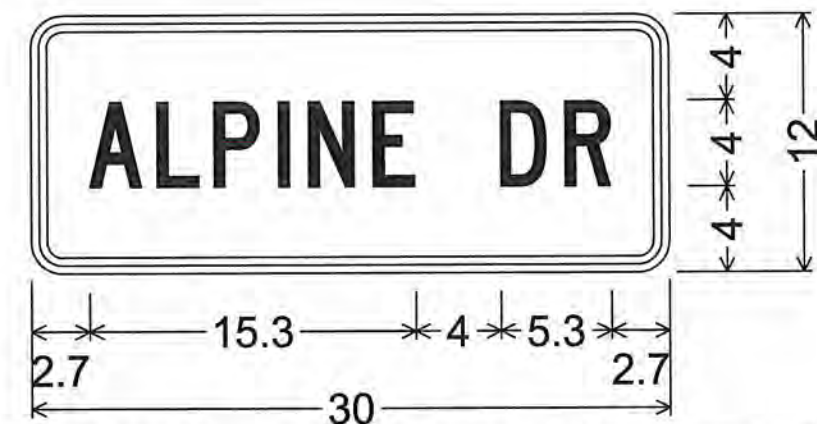

1.5" Radius, 0.4" Border, 0.4" Indent, Black on Orange; [ALPINE DR] C;

- NOTES:
- ALL TRAFFIC CONTROL DEVICES SHALL CONFORM TO THE MOST RECENT EDITION OF THE MINNESOTA MANUAL ON UNIFORM TRAFFIC CONTROL DEVICES, INCLUDING THE FIELD MANUAL DATED JANUARY, 2014.
 - ALL TYPE III BARRICADES SHALL BE REFLECTORIZED ON BOTH SIDES. BARRICADE MARKINGS SHALL BE SLANTED IN ACCORDANCE WITH THE M.U.T.C.D.

1	3/21/2011	RB	JR	CK	UPDATED TO REFLECT CHANGES TO THE FIELD MANUAL DATED FEBRUARY 2011
NO	DATE	BY	CKD	APPR	REVISION

I HEREBY CERTIFY THAT THIS PLAN WAS PREPARED BY ME OR UNDER MY DIRECT SUPERVISION AND THAT I AM A DULY LICENSED PROFESSIONAL ENGINEER UNDER THE LAWS OF THE STATE OF MINNESOTA.
 PRINT NAME: CURT A. KOBILARCSIK
 SIGNATURE: 
 DATE: 6-3-14 LICENSE NO. 24758

DRAWN BY: TMV DATE 03/07/14
 DESIGN BY: TMV DATE 03/07/14
 CHECKED BY: RB DATE 03/07/14




ANOKA COUNTY
HIGHWAY DEPT.

SP 002-605-018
 SP 199-106-011
 CP 14-21

STAGE 1 DETOUR
 QUANTITY SHEET

Sheet 34 of 148 Sheets

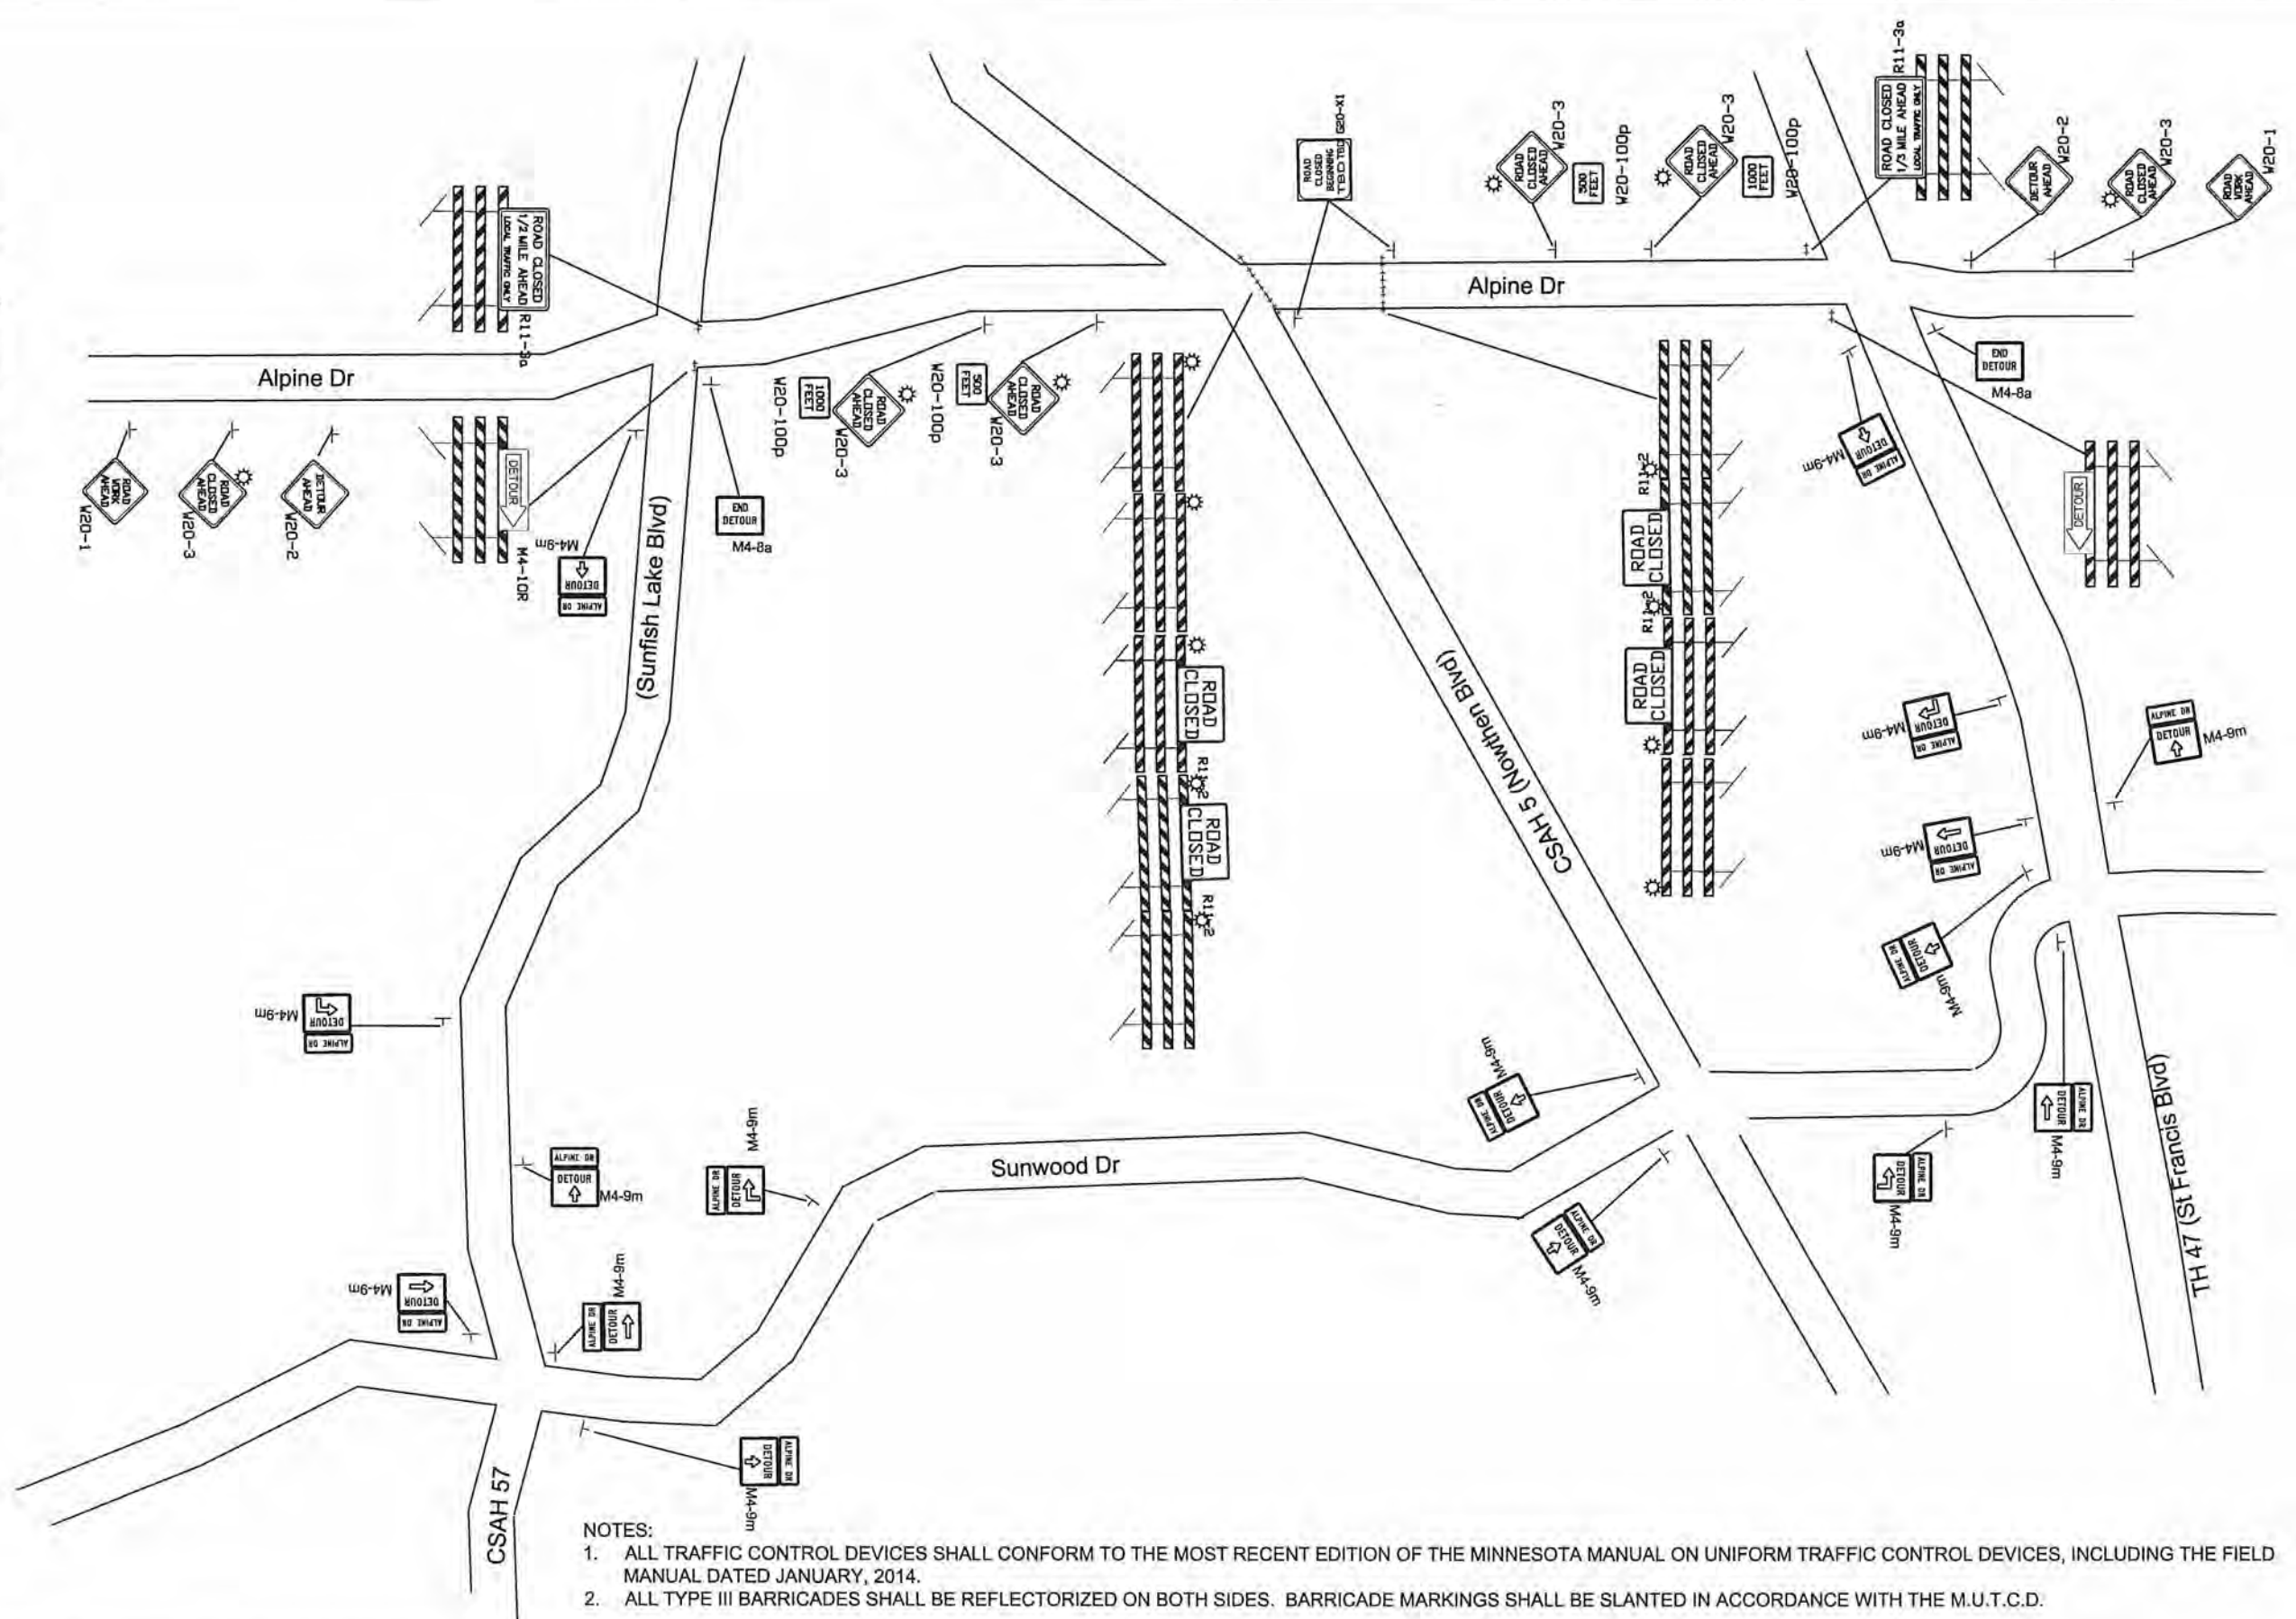

NOTES:

1. ALL TRAFFIC CONTROL DEVICES SHALL CONFORM TO THE MOST RECENT EDITION OF THE MINNESOTA MANUAL ON UNIFORM TRAFFIC CONTROL DEVICES, INCLUDING THE FIELD MANUAL DATED JANUARY, 2014.
2. ALL TYPE III BARRICADES SHALL BE REFLECTORIZED ON BOTH SIDES. BARRICADE MARKINGS SHALL BE SLANTED IN ACCORDANCE WITH THE M.U.T.C.D.

1	3/21/2011	RB	JR	CK	UPDATED TO REFLECT CHANGES TO THE FIELD MANUAL DATED FEBRUARY 2011
NO	DATE	BY	CKD	APPR	REVISION
NAME: P:\02-596-11\Base\TRAFFIC\Construction Detour.dwg					

I HEREBY CERTIFY THAT THIS PLAN WAS PREPARED BY ME OR UNDER MY DIRECT SUPERVISION AND THAT I AM A DULY LICENSED PROFESSIONAL ENGINEER UNDER THE LAWS OF THE STATE OF MINNESOTA.

PRINT NAME: CURT A. KORILARCSIK

SIGNATURE:

DATE: 6-3-14 LICENSE NO. 24756

DRAWN BY: TMV DATE 03/07/14

DESIGN BY: RB DATE 03/07/14

CHECKED BY: RB DATE 03/07/14



ANOKA COUNTY
HIGHWAY DEPT.










SP 002-605-018
SP 199-106-011
CP 14-21


STAGE 2 DETOUR PLAN

Sheet 35 of 148 Sheets

M.U.T.C.D. CODE	SIZE	INSERT	QUANTITY
W20-1	48" x 48"		• 2
W20-2	48" x 48"		• 2
FLASHER			• 6
W20-3	48" x 48"		• 2
W20-100P	24" x 18"		• 2
W20-100P	24" x 18"		• 2
M4-9m	30" x 24"	  • 2  • 2  • 2  • 2  • 8	
	30" x 12"		• 16
M4-8a	24" x 18"		• 2
G20-X1	60" x 48"	 	• 2

 SIGNS TO BE INSTALLED A MINIMUM OF SEVEN DAYS PRIOR TO ACTUAL CLOSING DATE OF ROAD CLOSURE AND IMPLEMENTATION OF DETOUR SIGNING.
 SIGNS TO BE REMOVED AT TIME OF DETOUR INSTALLATION.

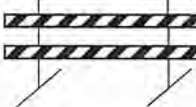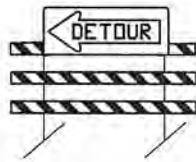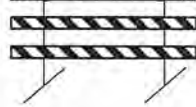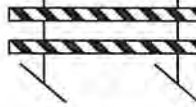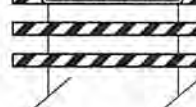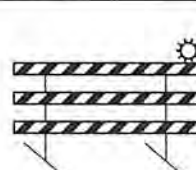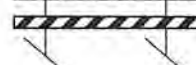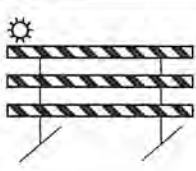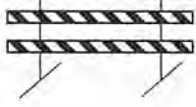M.U.T.C.D. CODE	SIZE	INSERT	QUANTITY
M4-10R	48" x 18"		SEE NOTE ②
TYPE III	8 FOOT		• 1
M4-10L	48" x 18"		SEE NOTE ②
TYPE III	8 FOOT		• 1
FLASHER			SEE NOTE ②
R11-2	48" x 30"		• 4
TYPE III	8 FOOT		
R11-3	48" x 30"		SEE NOTE ②
TYPE III	8 FOOT		• 1
R11-3	48" x 30"		SEE NOTE ②
TYPE III	8 FOOT		• 1
FLASHER			SEE NOTE ②
TYPE III	8 FOOT		• 2
FLASHER			SEE NOTE ②
TYPE III	8 FOOT		• 3

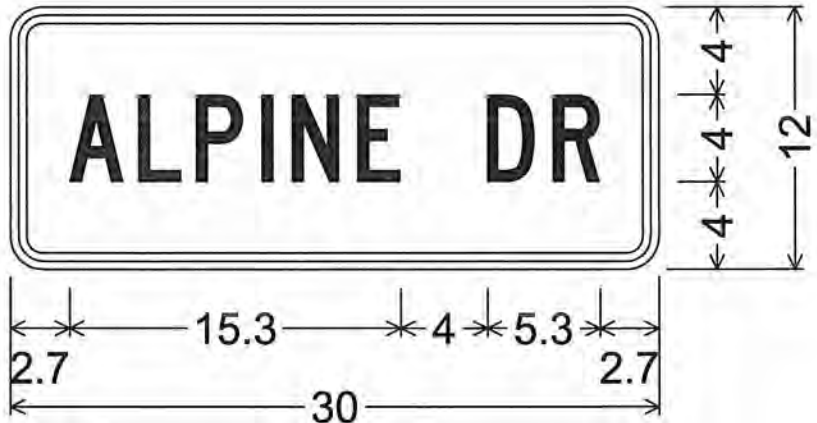

1.5" Radius, 0.4" Border, 0.4" Indent, Black on Orange; [ALPINE DR] C;

- NOTES:
- ALL TRAFFIC CONTROL DEVICES SHALL CONFORM TO THE MOST RECENT EDITION OF THE MINNESOTA MANUAL ON UNIFORM TRAFFIC CONTROL DEVICES, INCLUDING THE FIELD MANUAL DATED JANUARY, 2014.
 - ALL TYPE III BARRICADES SHALL BE REFLECTORIZED ON BOTH SIDES. BARRICADE MARKINGS SHALL BE SLANTED IN ACCORDANCE WITH THE M.U.T.C.D.

1	3/21/2011	RB	JR	CK	UPDATED TO REFLECT CHANGES TO THE FIELD MANUAL DATED FEBRUARY 2011
NO	DATE	BY	CKD	APPR	REVISION

I HEREBY CERTIFY THAT THIS PLAN WAS PREPARED BY ME OR UNDER MY DIRECT SUPERVISION AND THAT I AM A DULY LICENSED PROFESSIONAL ENGINEER UNDER THE LAWS OF THE STATE OF MINNESOTA.
 PRINT NAME: CURT A. KOBILARCSIK
 SIGNATURE: 
 DATE: 6-3-19 LICENSE NO. 24756

DRAWN BY: TMV DATE: 03/07/14
 DESIGN BY: TMV DATE: 03/07/14
 CHECKED BY: RB DATE: 03/07/14





ANOKA COUNTY
 HIGHWAY DEPT.

SP 002-605-018
SP 199-106-011
CP 14-21

STAGE 2 DETOUR
 QUANTITY SHEET
 Sheet 36 of 148 Sheets

- ACCESS SHALL BE MAINTAINED TO ALL STREETS & RESIDENCES
- SB LANE SHIFT FROM STA 6+30 TO 52+00
- ADD TRPM'S SPACED EVERY 10 FEET IN TAPER AREAS
- USE LANE TAPE SOUTH OF STA 15+96
- REMOVE ALL OF CONFLICTING PAVEMENT MARKINGS
- NB EXISTING SIGNS SHALL REMAIN IN PLACE DURING STAGE 1

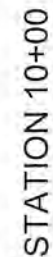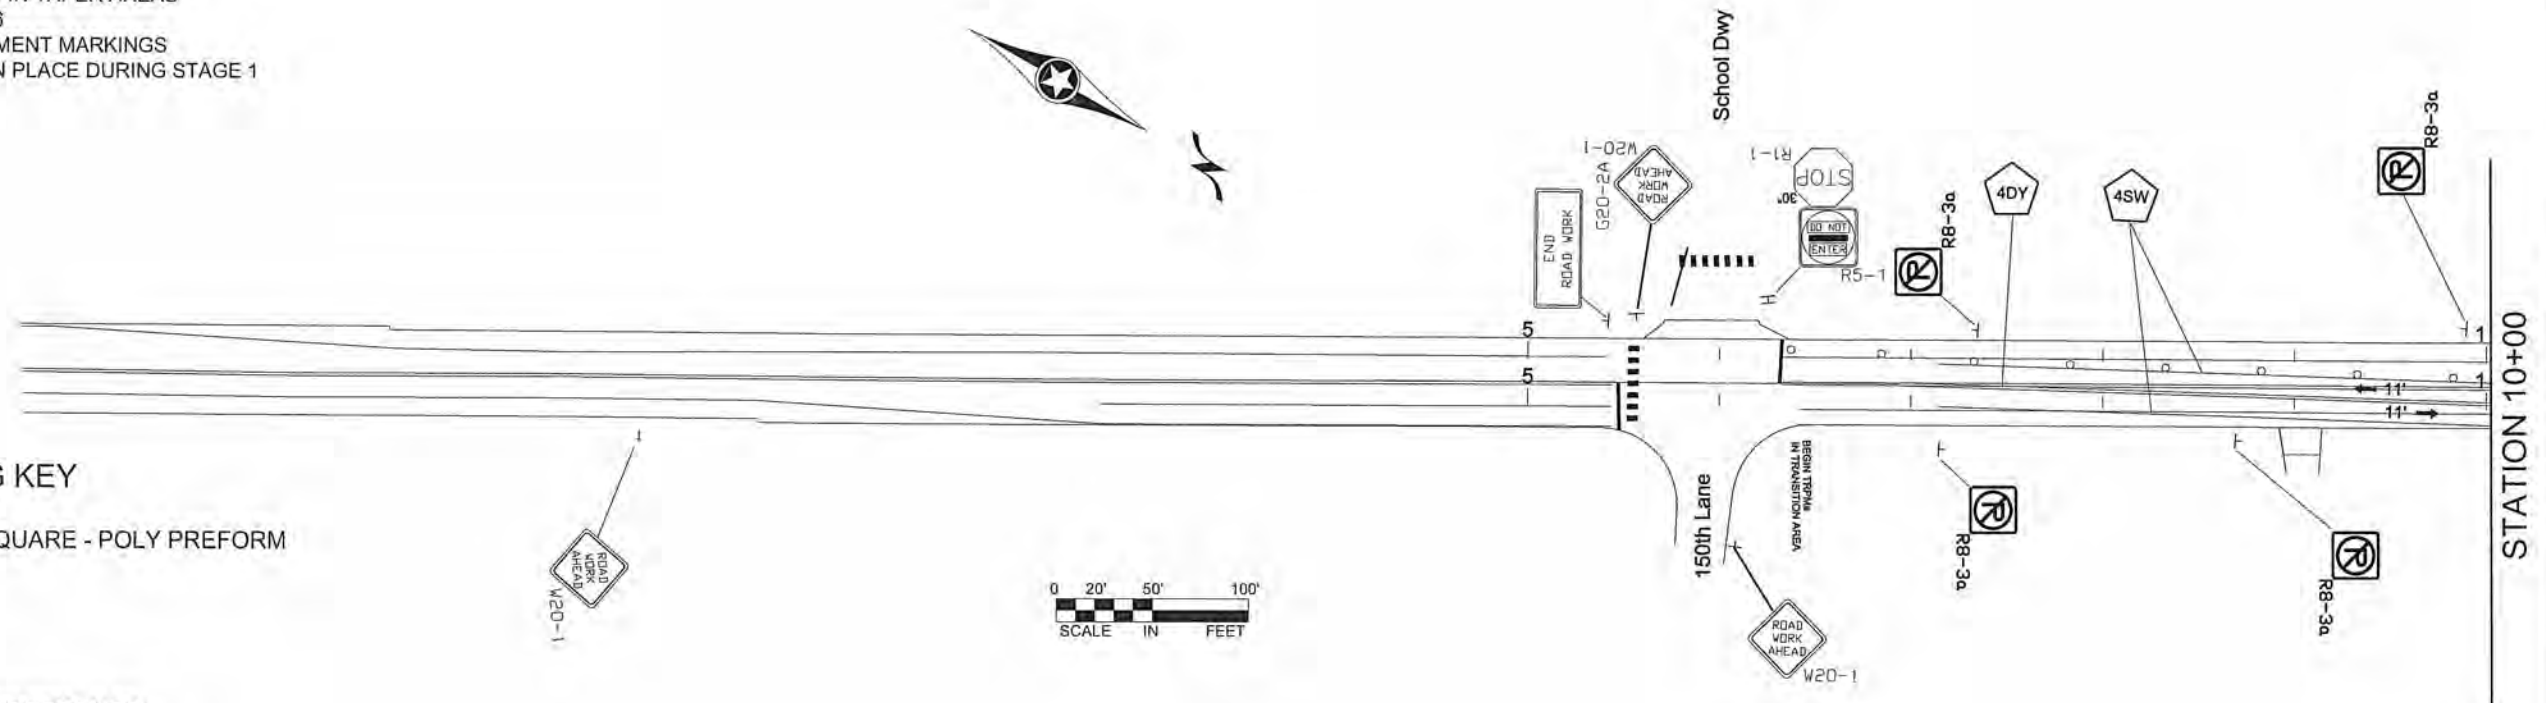[illegible]

I HEREBY CERTIFY THAT THIS PLAN WAS PREPARED BY ME
OR UNDER MY DIRECT SUPERVISION AND THAT I AM A
DULY REGISTERED PROFESSIONAL ENGINEER UNDER
THE LAWS OF THE STATE OF MINNESOTA.

PRINT NAME: CURT KOBILARCSIK
SIGNATURE: 
DATE: 6-3-14 REG. NO. 24756

DRAWN BY T.V. DATE 4/25/14
DESIGN BY T.V. DATE 4/25/14
CHECKED BY RB DATE 4/25/14



ANOKA COUNTY
HIGHWAY DEPT.

SP 002-605-018

SP 199-106-011

CP 14-21

TRAFFIC CONTROL
STAGE 1 LAYOUT


Sheet 37 of 148 Sheets

STATION 66+00

STRIPING KEY

- CIRCLE - EPOXY □ SQUARE - POLY PREFORM
 △ TRIANGLE - PAINT
 ⬠ PENTAGON - REMOVABLE PREFORMED PLASTIC MARKING


STATION 25+00

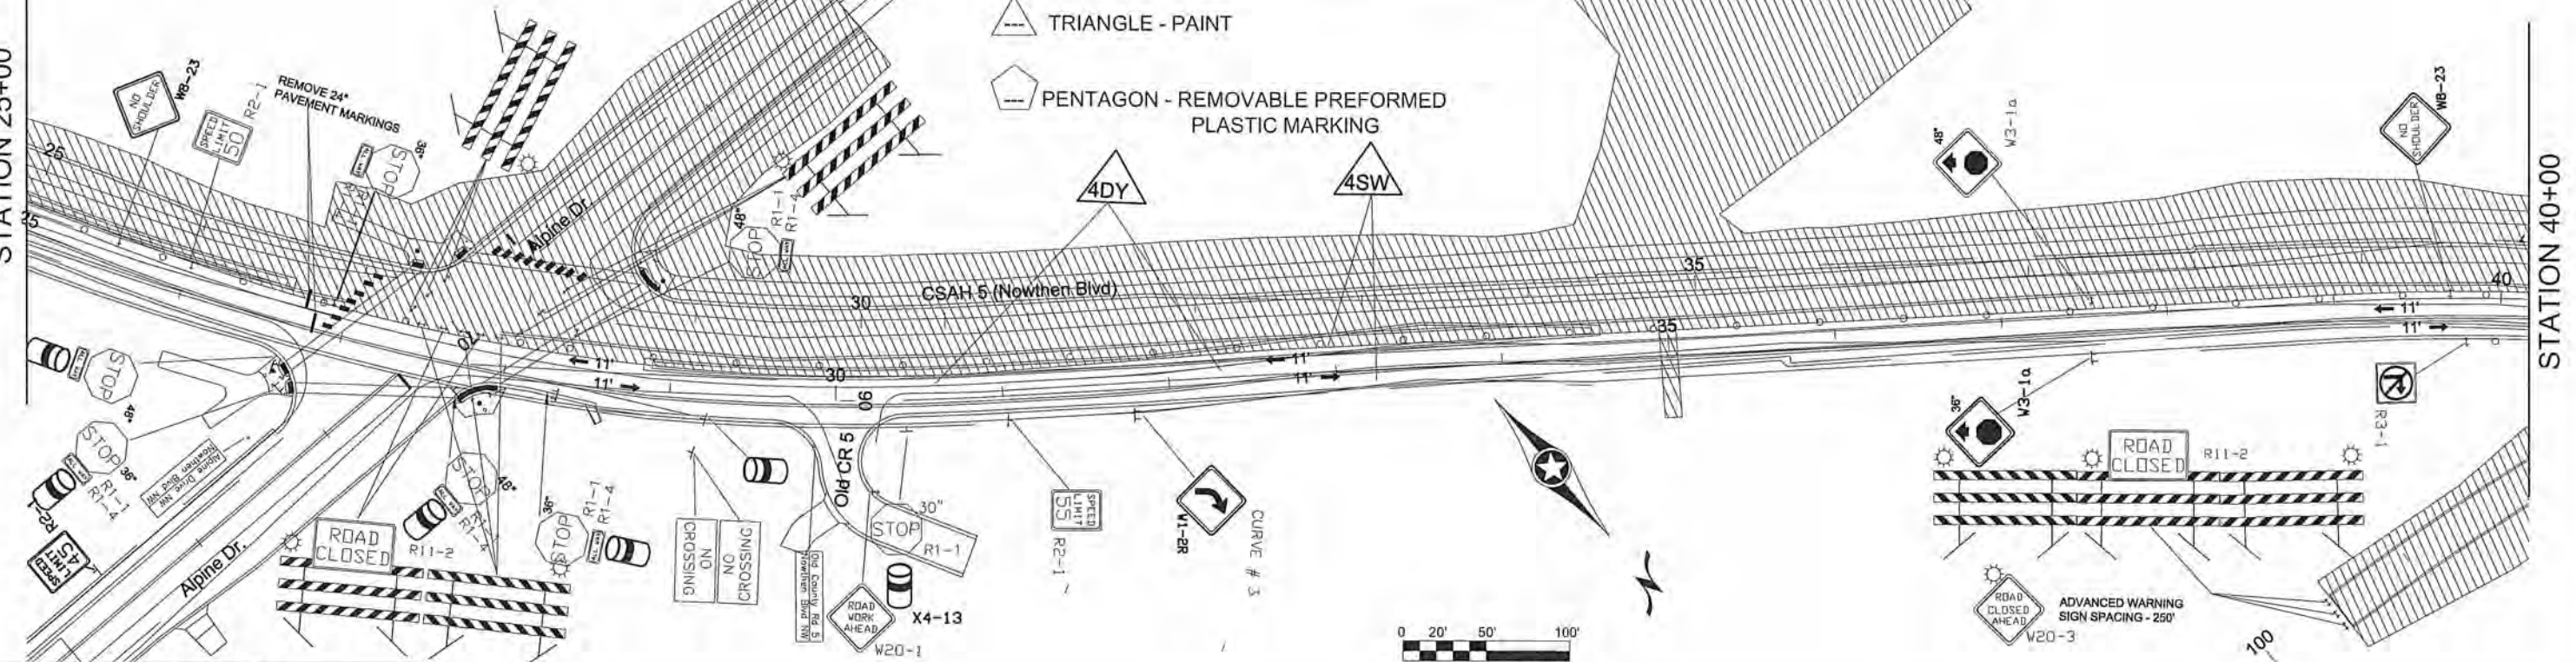

STATION 73+00

STATION 40+00

STATION 40+00

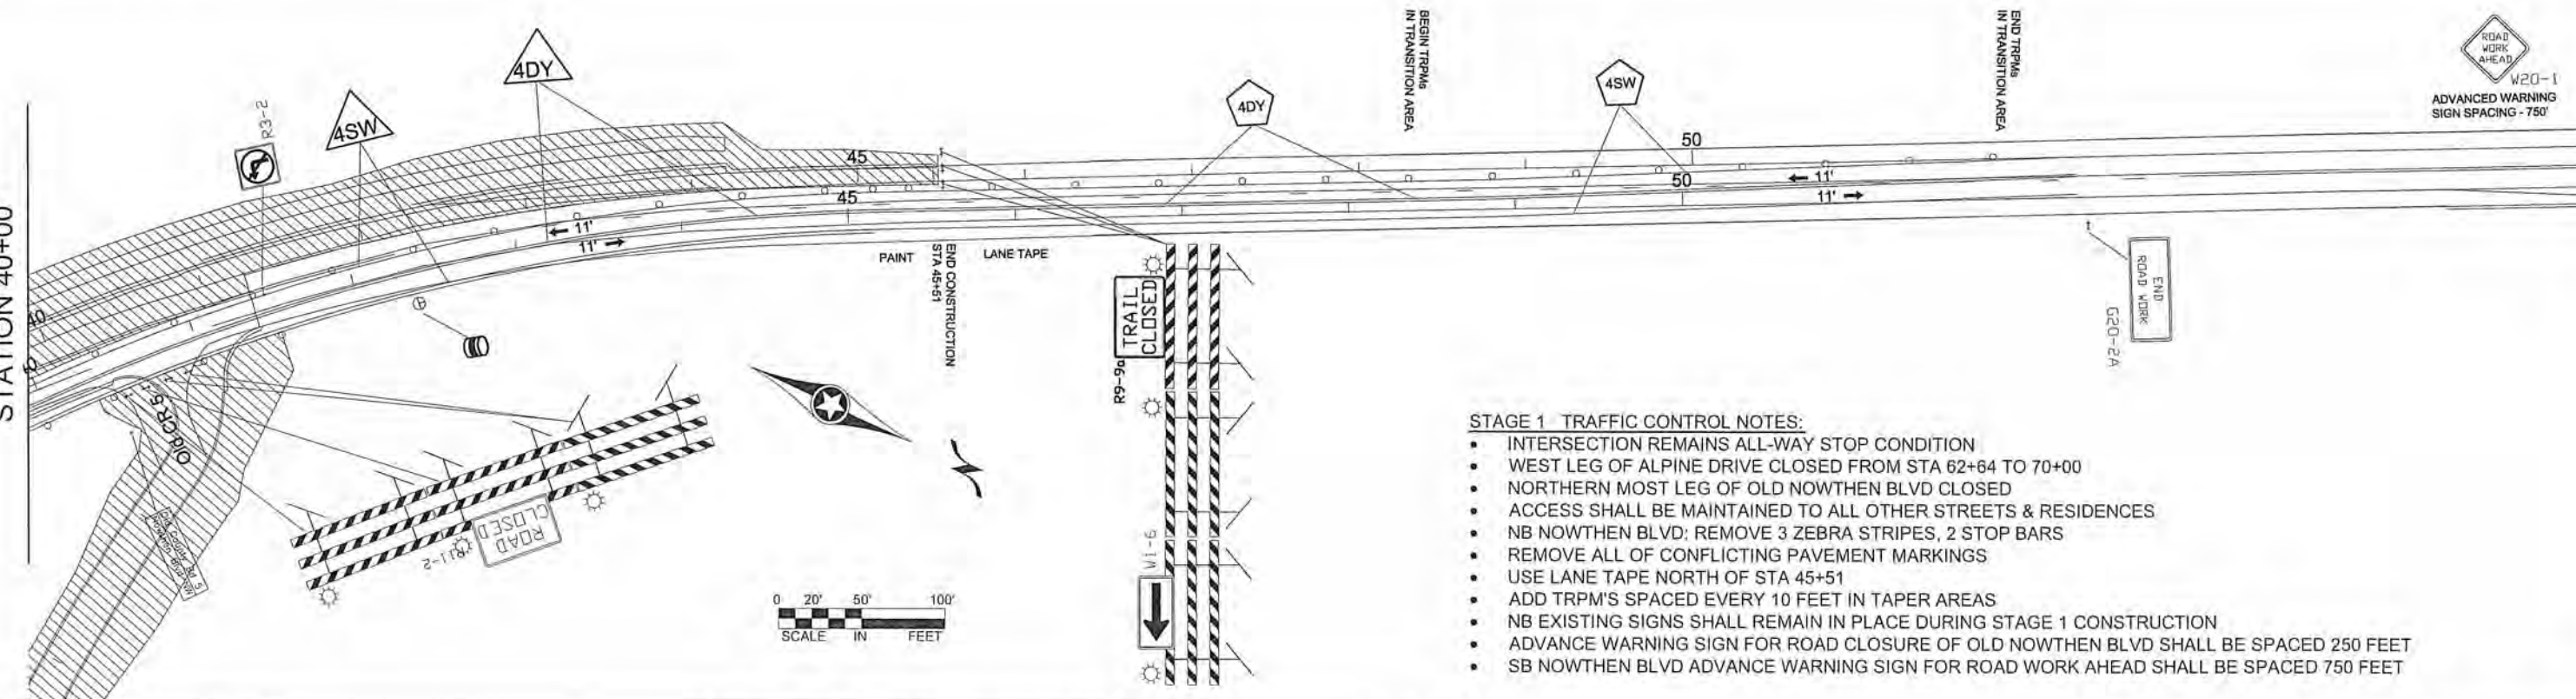

STAGE 1 TRAFFIC CONTROL NOTES:

- INTERSECTION REMAINS ALL-WAY STOP CONDITION
- WEST LEG OF ALPINE DRIVE CLOSED FROM STA 62+64 TO 70+00
- NORTHERN MOST LEG OF OLD NOWTHEN BLVD CLOSED
- ACCESS SHALL BE MAINTAINED TO ALL OTHER STREETS & RESIDENCES
- NB NOWTHEN BLVD: REMOVE 3 ZEBRA STRIPES, 2 STOP BARS
- REMOVE ALL OF CONFLICTING PAVEMENT MARKINGS
- USE LANE TAPE NORTH OF STA 45+51
- ADD TRPM'S SPACED EVERY 10 FEET IN TAPER AREAS
- NB EXISTING SIGNS SHALL REMAIN IN PLACE DURING STAGE 1 CONSTRUCTION
- ADVANCE WARNING SIGN FOR ROAD CLOSURE OF OLD NOWTHEN BLVD SHALL BE SPACED 250 FEET
- SB NOWTHEN BLVD ADVANCE WARNING SIGN FOR ROAD WORK AHEAD SHALL BE SPACED 750 FEET

I HEREBY CERTIFY THAT THIS PLAN WAS PREPARED BY ME OR UNDER MY DIRECT SUPERVISION, AND THAT I AM A DULY REGISTERED PROFESSIONAL ENGINEER UNDER THE LAWS OF THE STATE OF MINNESOTA.

PRINT NAME: CURT KOBILARCSIK

SIGNATURE: *Curt Kobilarsik*

DATE: 6-3-14 REG. NO. 24756

DRAWN BY: T.V. DATE: 4/25/14

DESIGN BY: T.V. DATE: 4/25/14

CHECKED BY: RB DATE: 4/25/14



ANOKA COUNTY
HIGHWAY DEPT.

SP 002-605-018

SP 199-106-011



CP 14-21

TRAFFIC CONTROL
STAGE 1 LAYOUT

Sheet 38 of 148 Sheets

NO	DATE	BY	CKD	APPR	REVISION

- STAGE 1 TRAFFIC CONTROL NOTES
- WEST LEG OF ALPINE DR CLOSED FROM STA 62+64 TO 70+00
 - EXISTING SIGNS ON EAST LEG OF ALPINE DR SHALL REMAIN IN PLACE

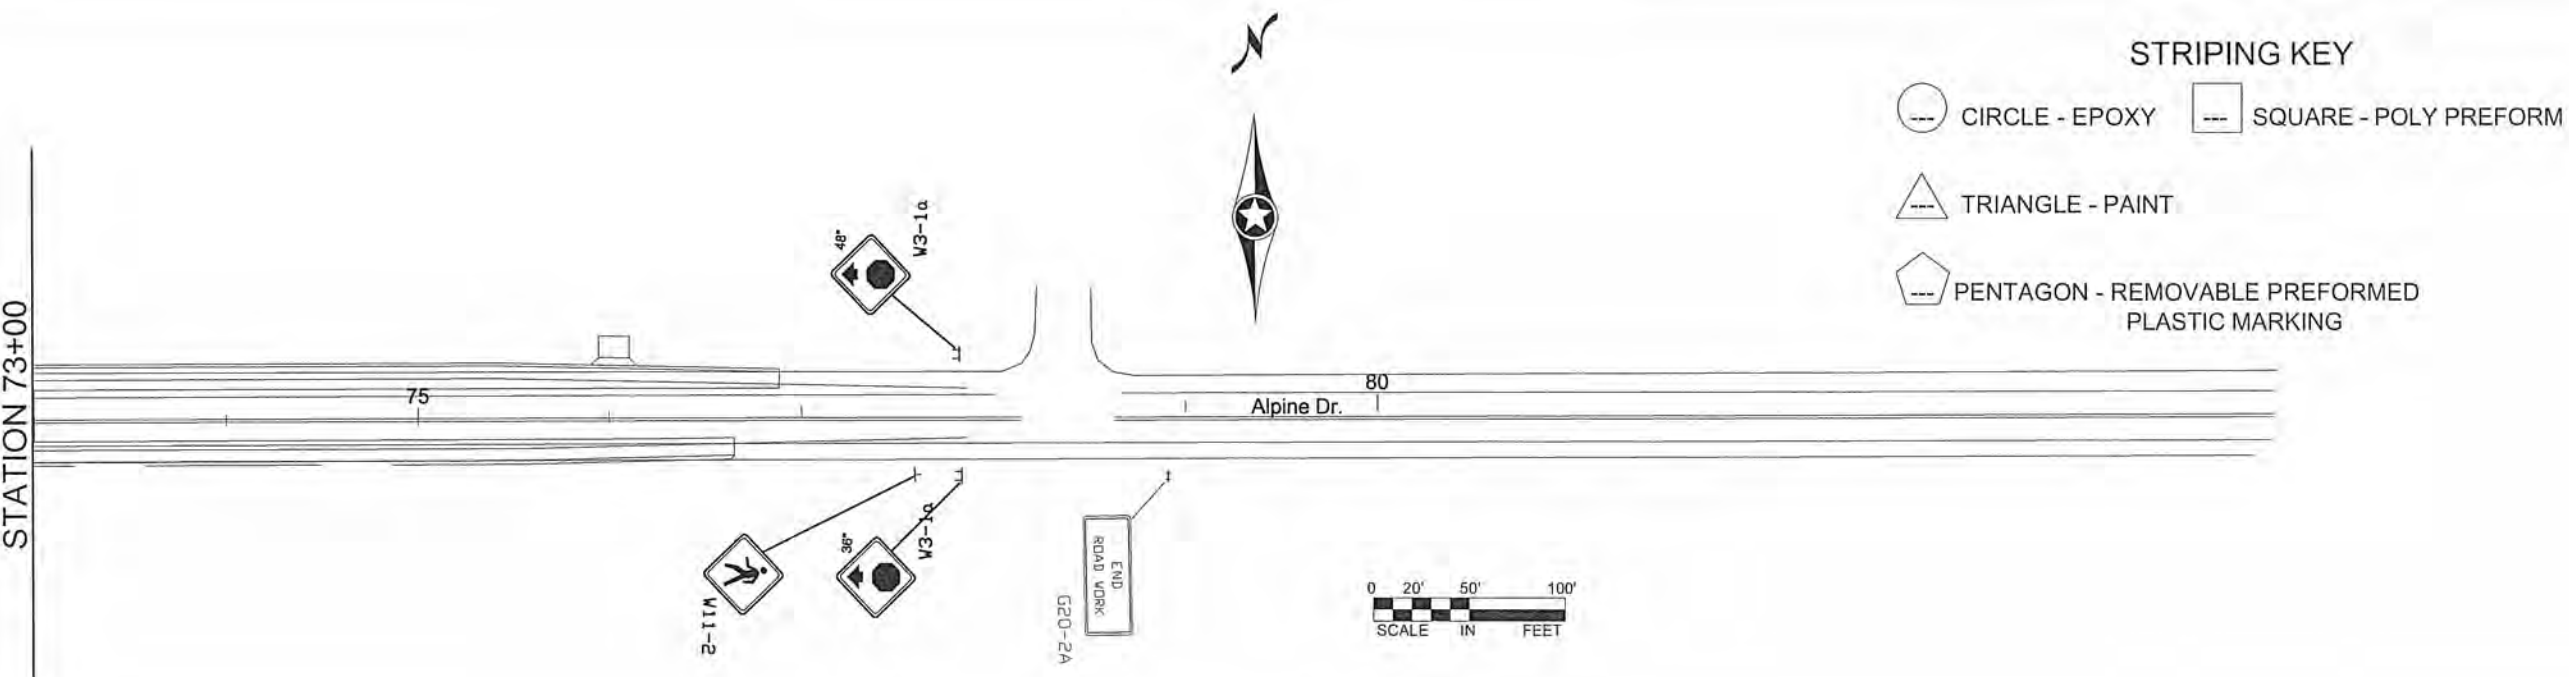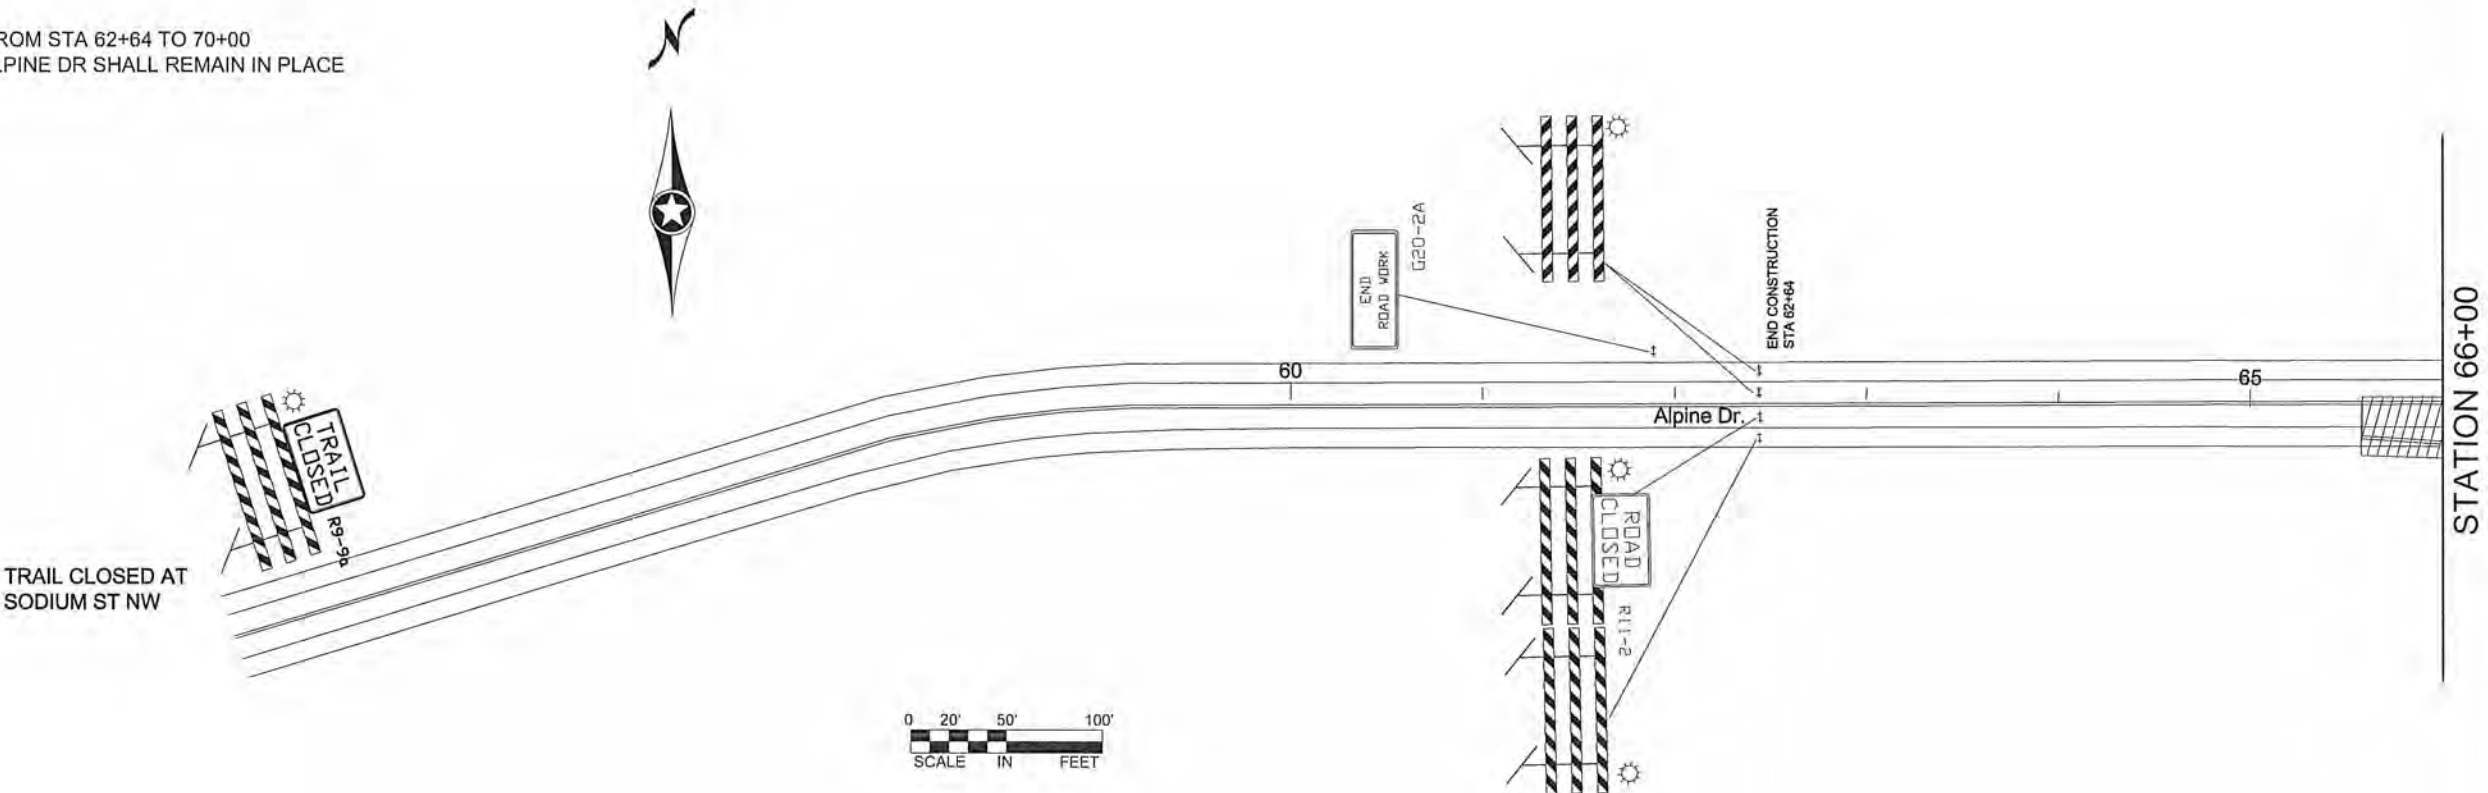

STRIPING KEY

CIRCLE - EPOXY SQUARE - POLY PREFORM

TRIANGLE - PAINT

PENTAGON - REMOVABLE PREFORMED PLASTIC MARKING

NO	DATE	BY	CKD	APPR	REVISION

I HEREBY CERTIFY THAT THIS PLAN WAS PREPARED BY ME OR UNDER MY DIRECT SUPERVISION AND THAT I AM A DULY REGISTERED PROFESSIONAL ENGINEER UNDER THE LAWS OF THE STATE OF MINNESOTA.

PRINT NAME: CURT KOBIARCSIK

SIGNATURE: *Curt Kobiarcsik*

DATE: 6-3-14 REG. NO. 24756

DRAWN BY: T.V. DATE: 4/25/14

DESIGN BY: T.V. DATE: 4/25/14

CHECKED BY: RB DATE: 4/25/14



ANOKA COUNTY
HIGHWAY DEPT.

SP 002-605-018

SP 199-106-011



CP 14-21

TRAFFIC CONTROL
STAGE 1 LAYOUT

Sheet 39 of 148 Sheets

STAGE 2 TRAFFIC CONTROL NOTES:

- ACCESS SHALL BE MAINTAINED TO ALL STREETS & RESIDENCES
- NB LANE SHIFT FROM STA 1+00 TO 47+00
- ADVANCE WARNING SIGN FOR ROAD WORK AHEAD SHALL BE SPACED 600'
- ADD TRPM'S SPACED EVERY 10 FEET IN TAPER AREAS
- USE LANE TAPE SOUTH OF STA 15+96
- REMOVE ALL OF CONFLICTING PAVEMENT MARKINGS

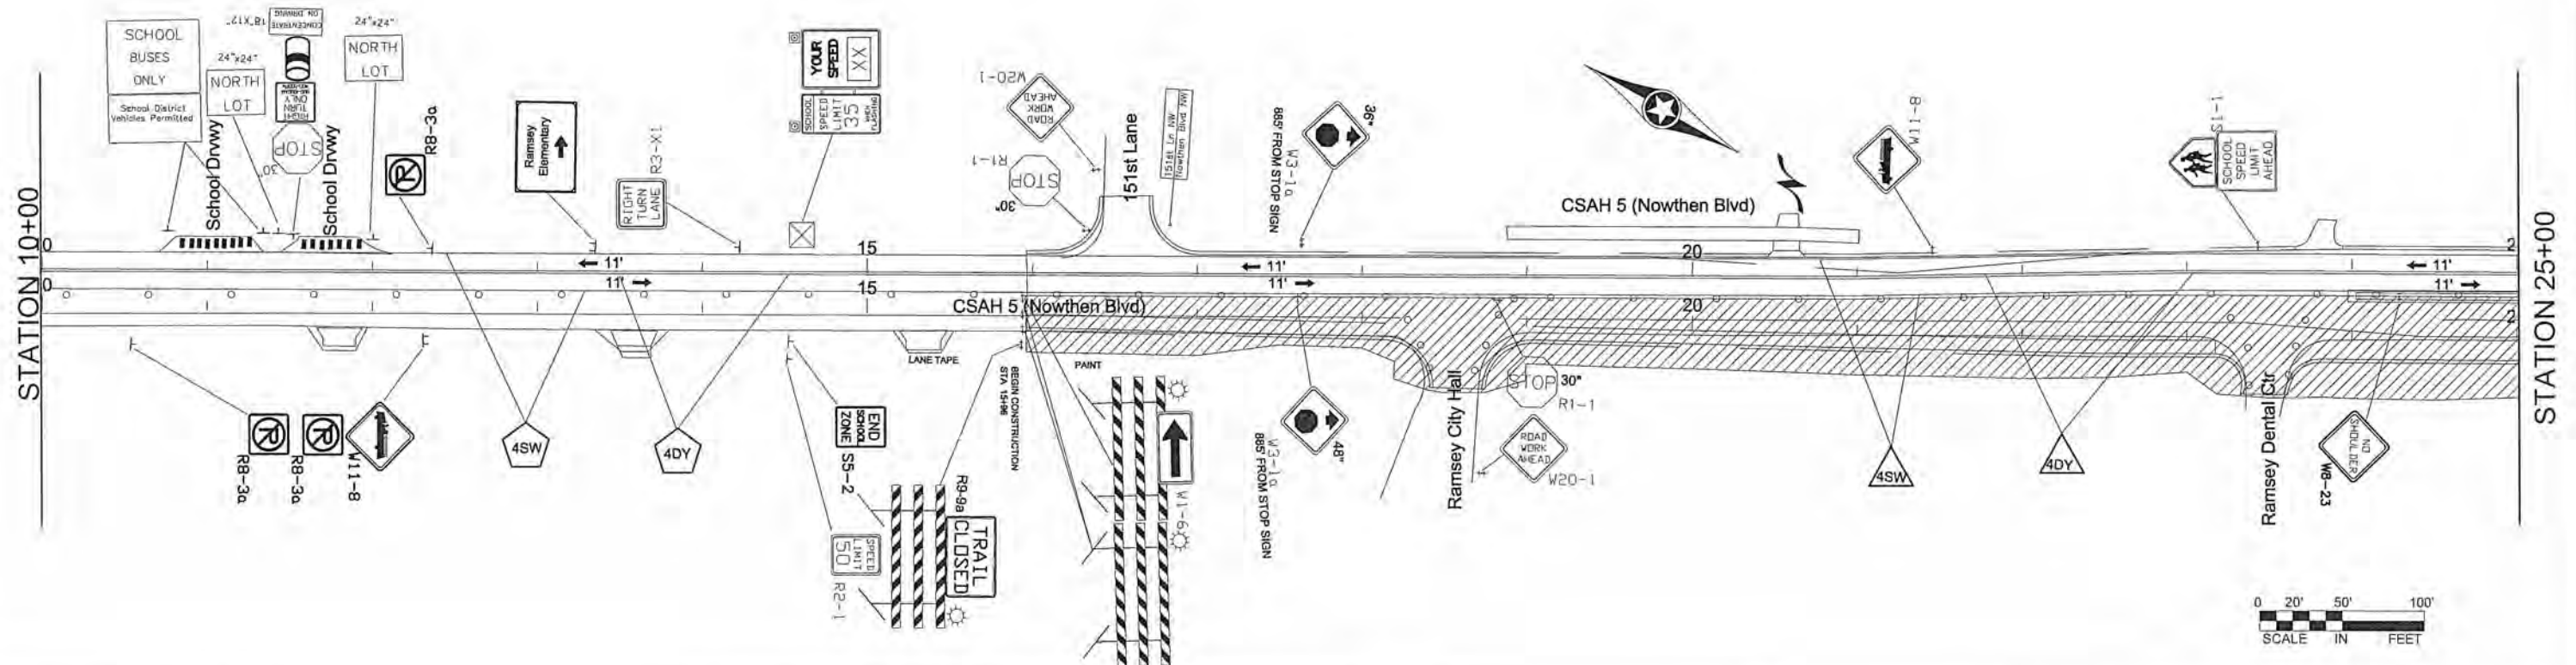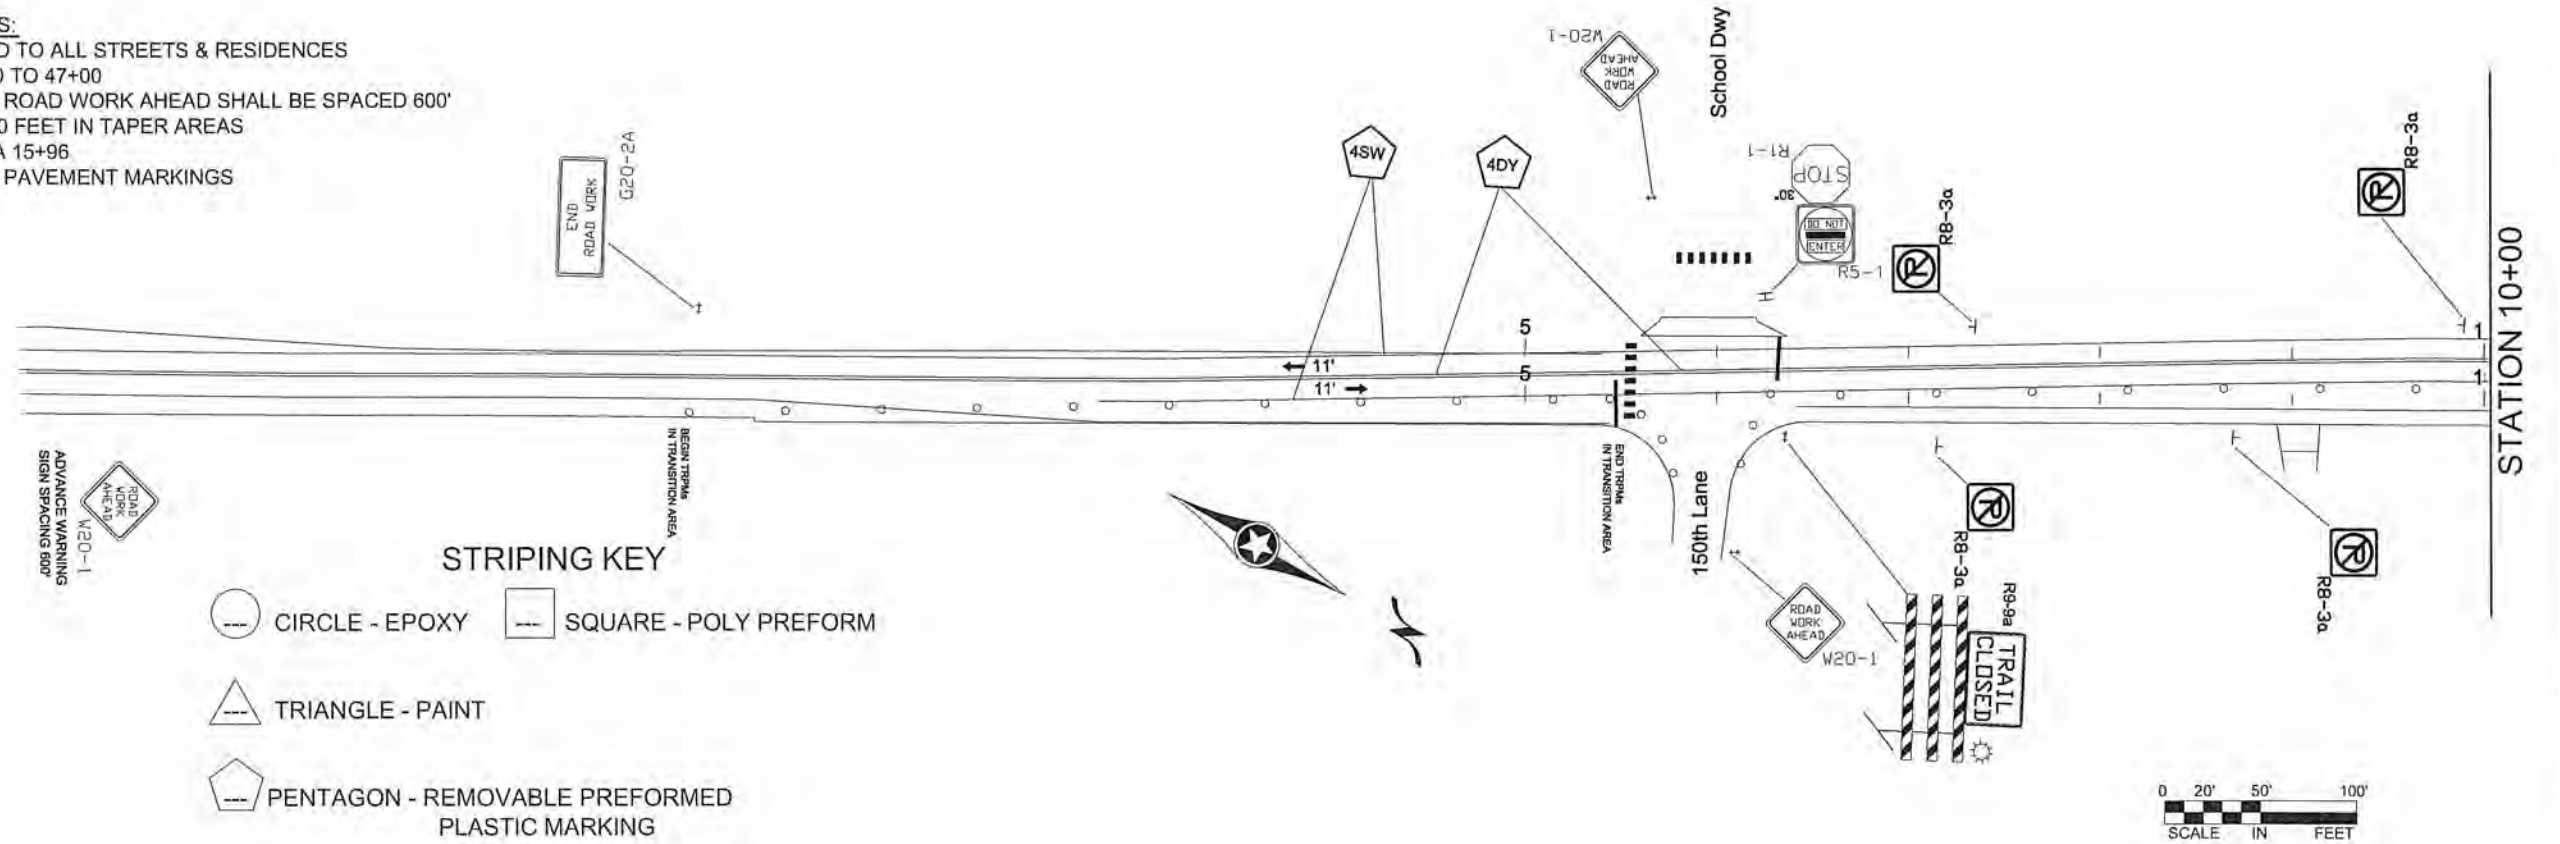

I HEREBY CERTIFY THAT THIS PLAN WAS PREPARED BY ME OR UNDER MY DIRECT SUPERVISION AND THAT I AM A DULY REGISTERED PROFESSIONAL ENGINEER UNDER THE LAWS OF THE STATE OF MINNESOTA.
 PRINT NAME: CURT KOBILARCSIK
 SIGNATURE: *Curt Kobilarsik*
 DATE: 6-3-14 REG. NO. 24756

DRAWN BY: T.V. DATE: 4/25/14
 DESIGN BY: T.V. DATE: 4/25/14
 CHECKED BY: RB DATE: 4/25/14





ANOKA COUNTY
 HIGHWAY DEPT.

SP 002-605-018
 SP 199-106-011
 CP 14-21

TRAFFIC CONTROL
 STAGE 2 LAYOUT
 Sheet 40 of 148 Sheets

NO	DATE	BY	CKD	APPR	REVISION

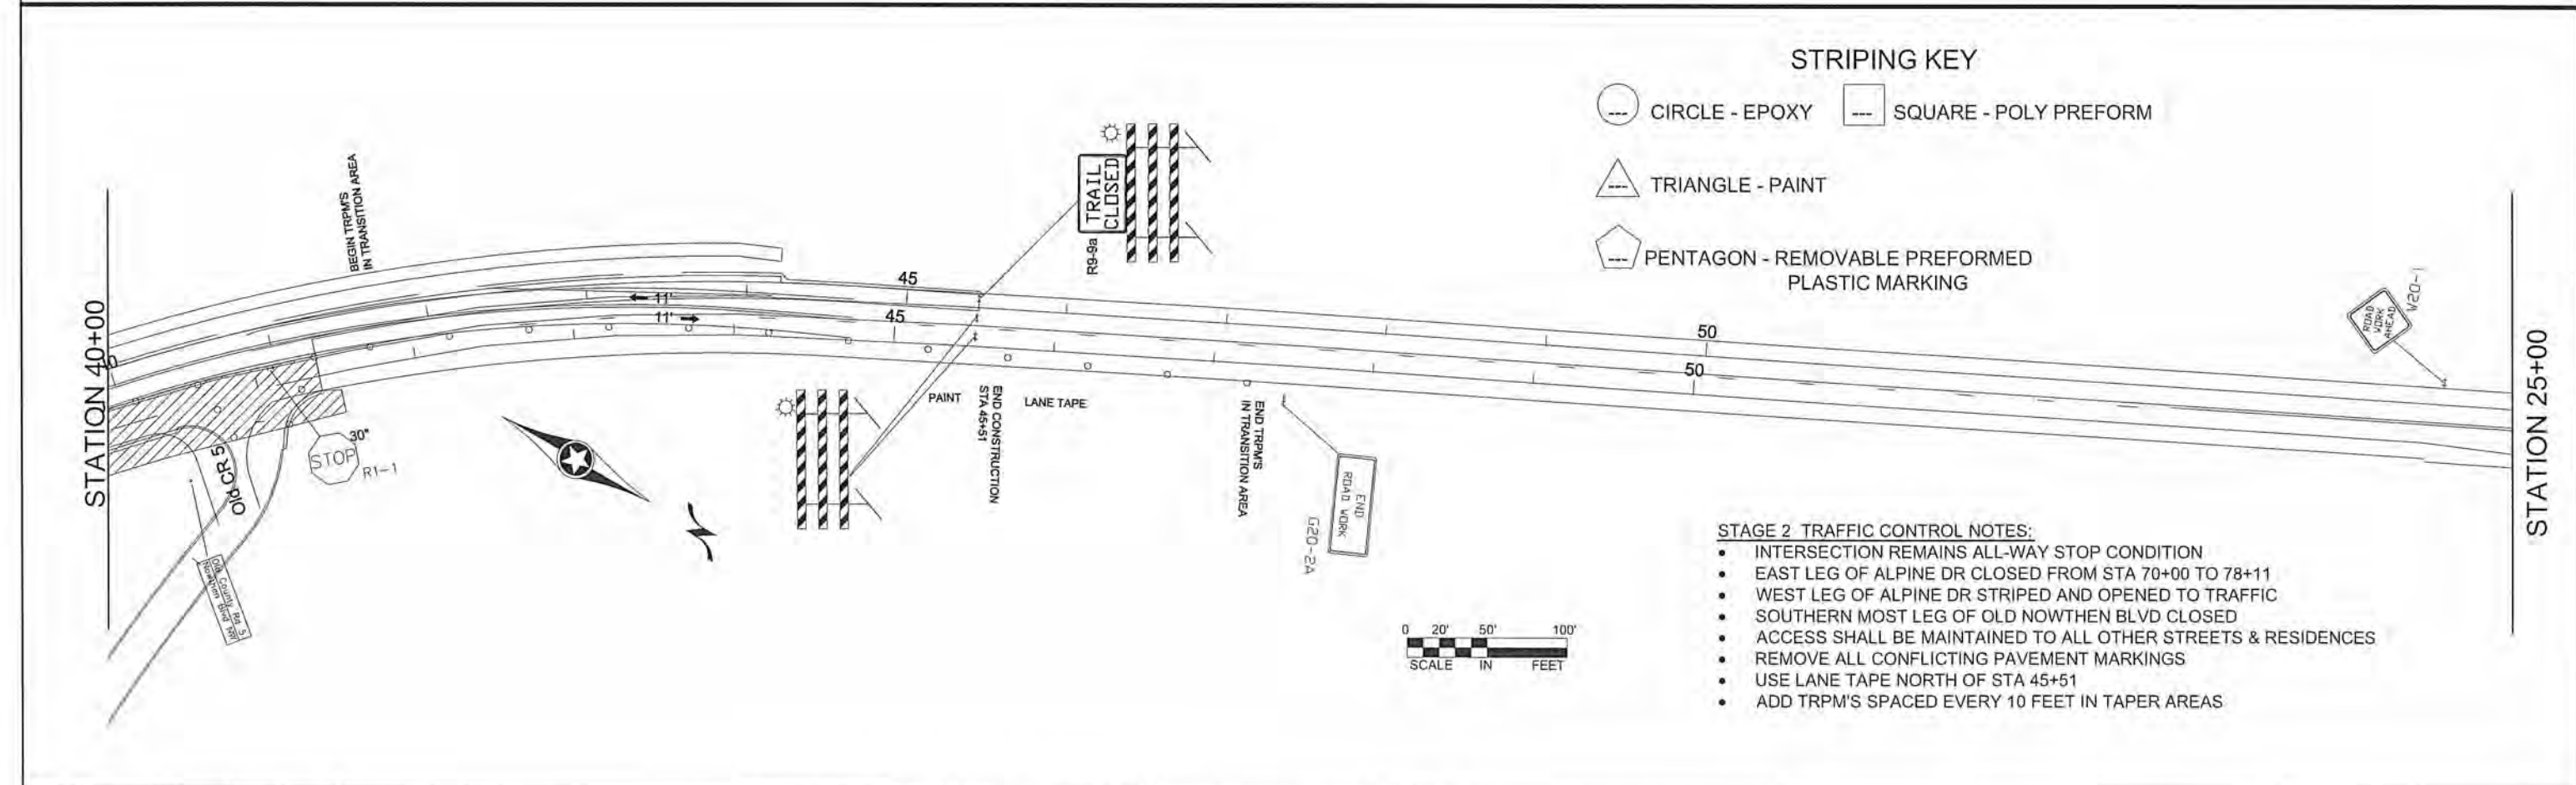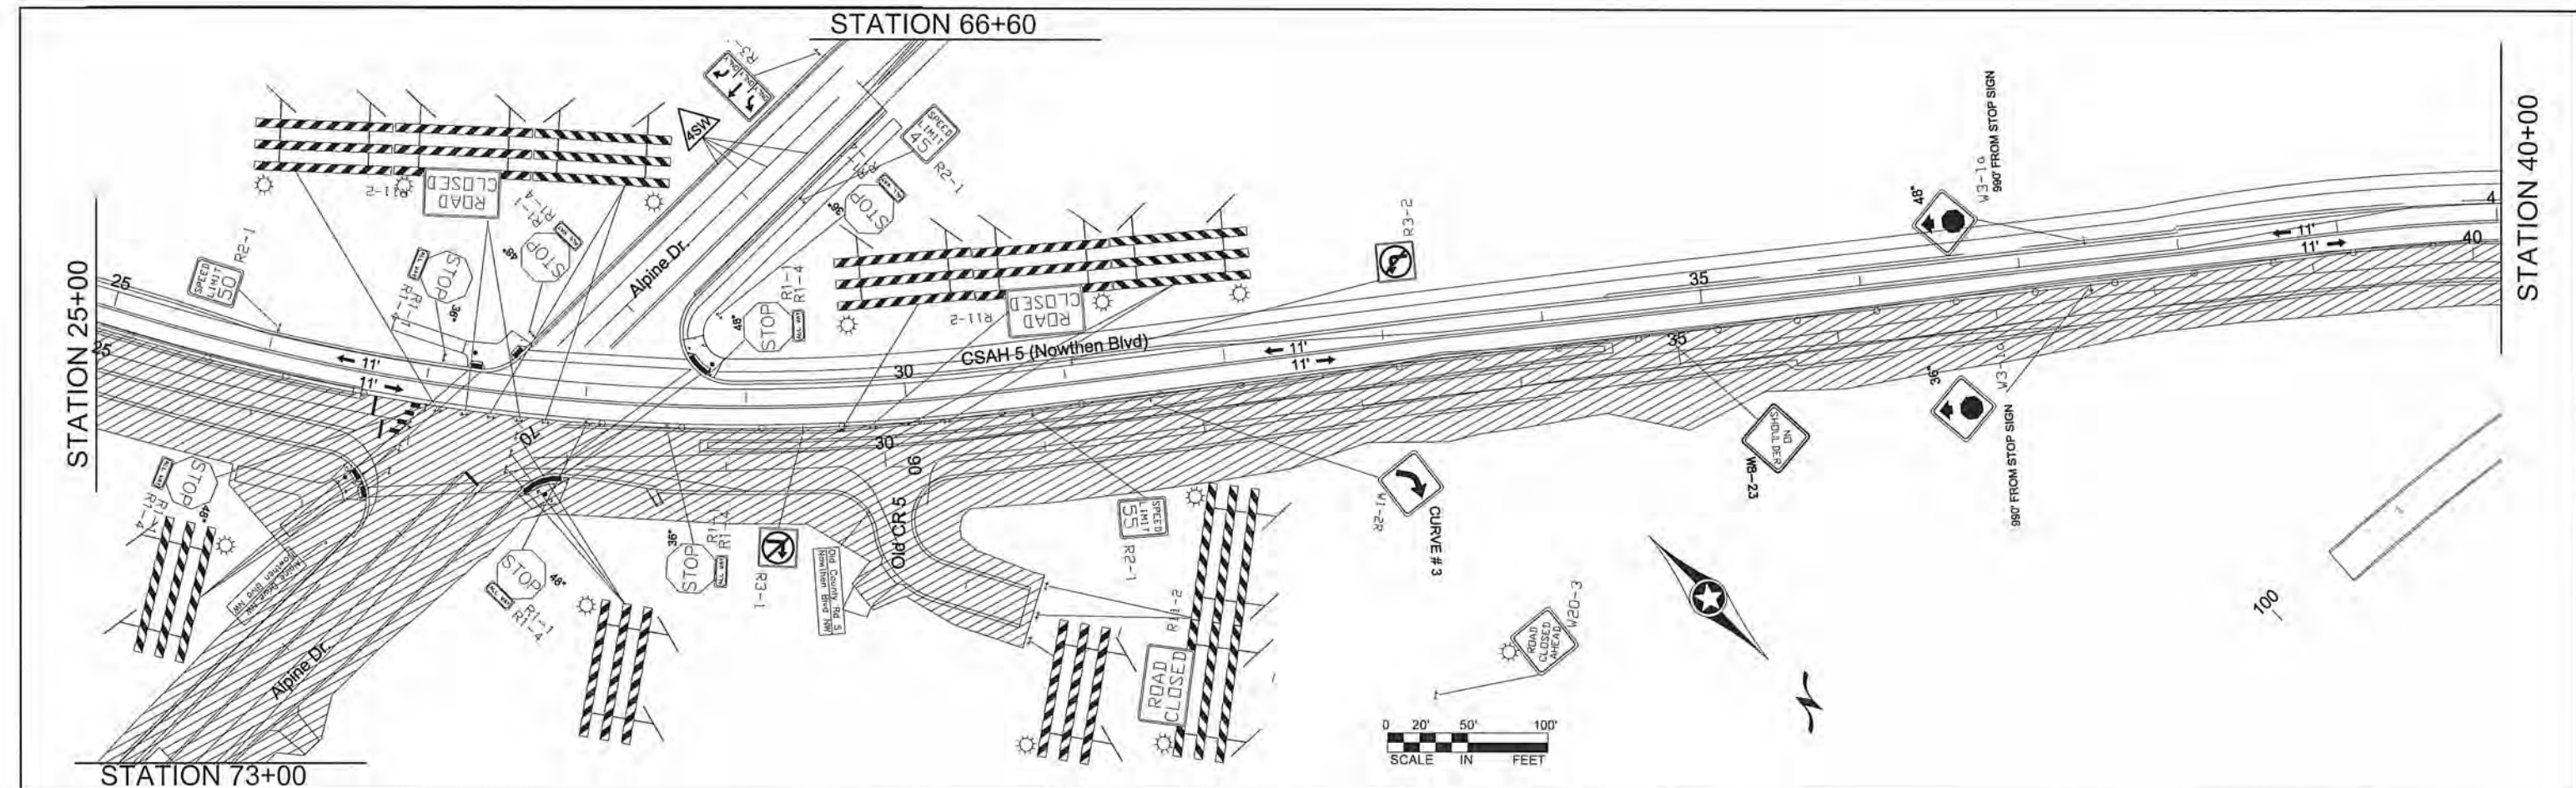



STRIPING KEY

- CIRCLE - EPOXY
- SQUARE - POLY PREFORM
- TRIANGLE - PAINT
- PENTAGON - REMOVABLE PREFORMED PLASTIC MARKING

STAGE 2 TRAFFIC CONTROL NOTES:

- INTERSECTION REMAINS ALL-WAY STOP CONDITION
- EAST LEG OF ALPINE DR CLOSED FROM STA 70+00 TO 78+11
- WEST LEG OF ALPINE DR STRIPED AND OPENED TO TRAFFIC
- SOUTHERN MOST LEG OF OLD NOWTHEN BLVD CLOSED
- ACCESS SHALL BE MAINTAINED TO ALL OTHER STREETS & RESIDENCES
- REMOVE ALL CONFLICTING PAVEMENT MARKINGS
- USE LANE TAPE NORTH OF STA 45+51
- ADD TRPM'S SPACED EVERY 10 FEET IN TAPER AREAS

	</
--	--	----

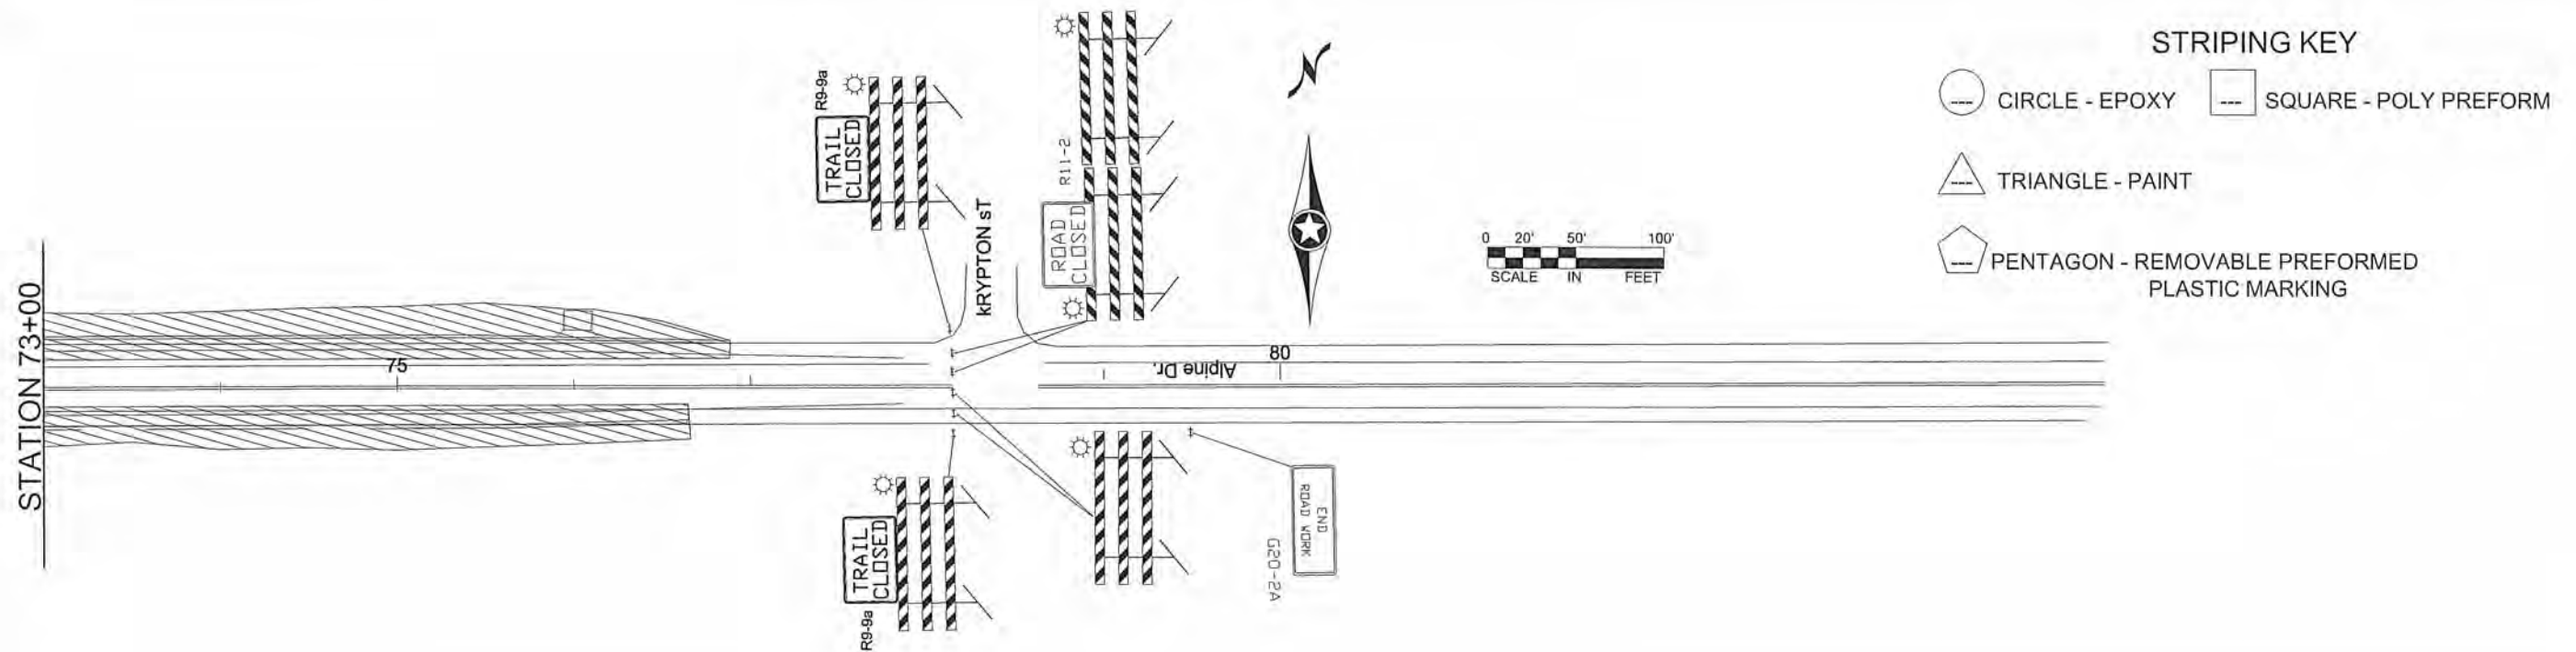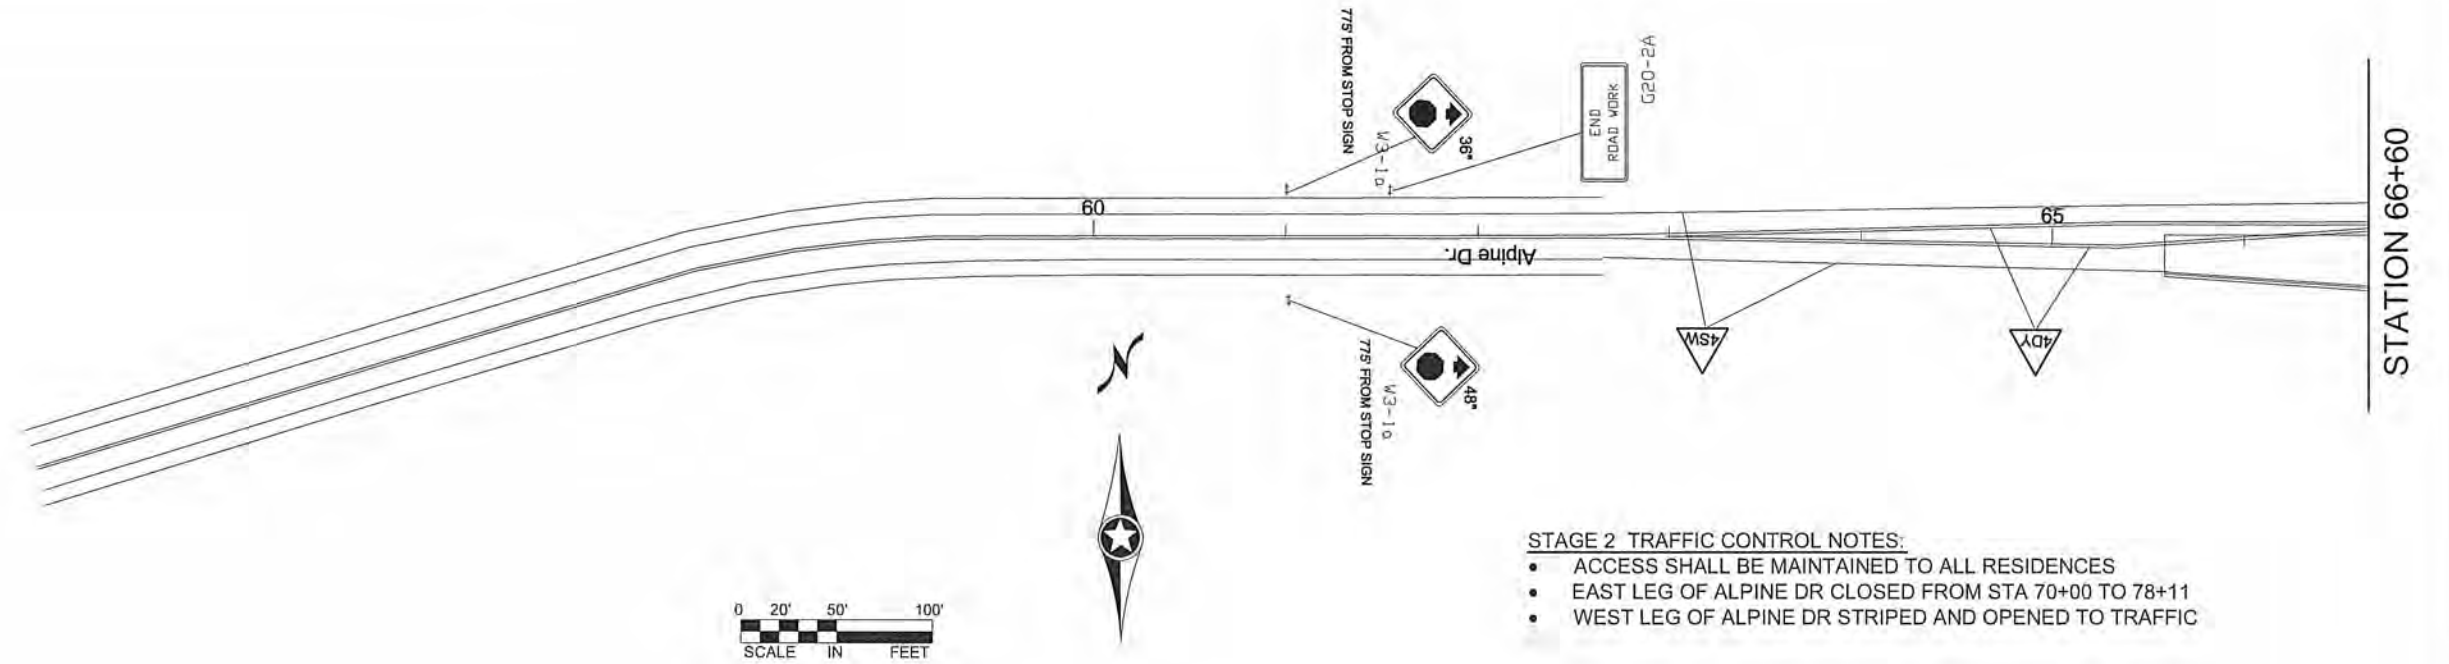



--	--	

STAGE 3 TRAFFIC CONTROL NOTES:

- INTERSECTION REMAINS ALL-WAY STOP CONDITION UNTIL SIGNAL SYSTEM IS IN OPERATION
- REMOVE ALL OF CONFLICTING PAVEMENT MARKINGS
- TRAFFIC CONTROL CHANGE AHEAD SIGNS SHALL BE PLACED WHEN SIGNAL SYSTEM GOES IN OPERATION
- TRAFFIC CONTROL CHANGE AHEAD SIGNS SHALL BE IN PLACE FOR A MINIMUM 21 DAYS
- EACH TRAFFIC CONTROL CHANGE AHEAD SIGN SHALL HAVE ONE ORANGE FLAG
- EACH ORANGE FLAG SHALL BE AT LEAST 16" SQUARE AND IN GOOD CONDITION

STRIPING KEY

- CIRCLE - EPOXY SQUARE - POLY PREFORM
 TRIANGLE - PAINT
 PENTAGON - REMOVABLE PREFORMED PLASTIC MARKING

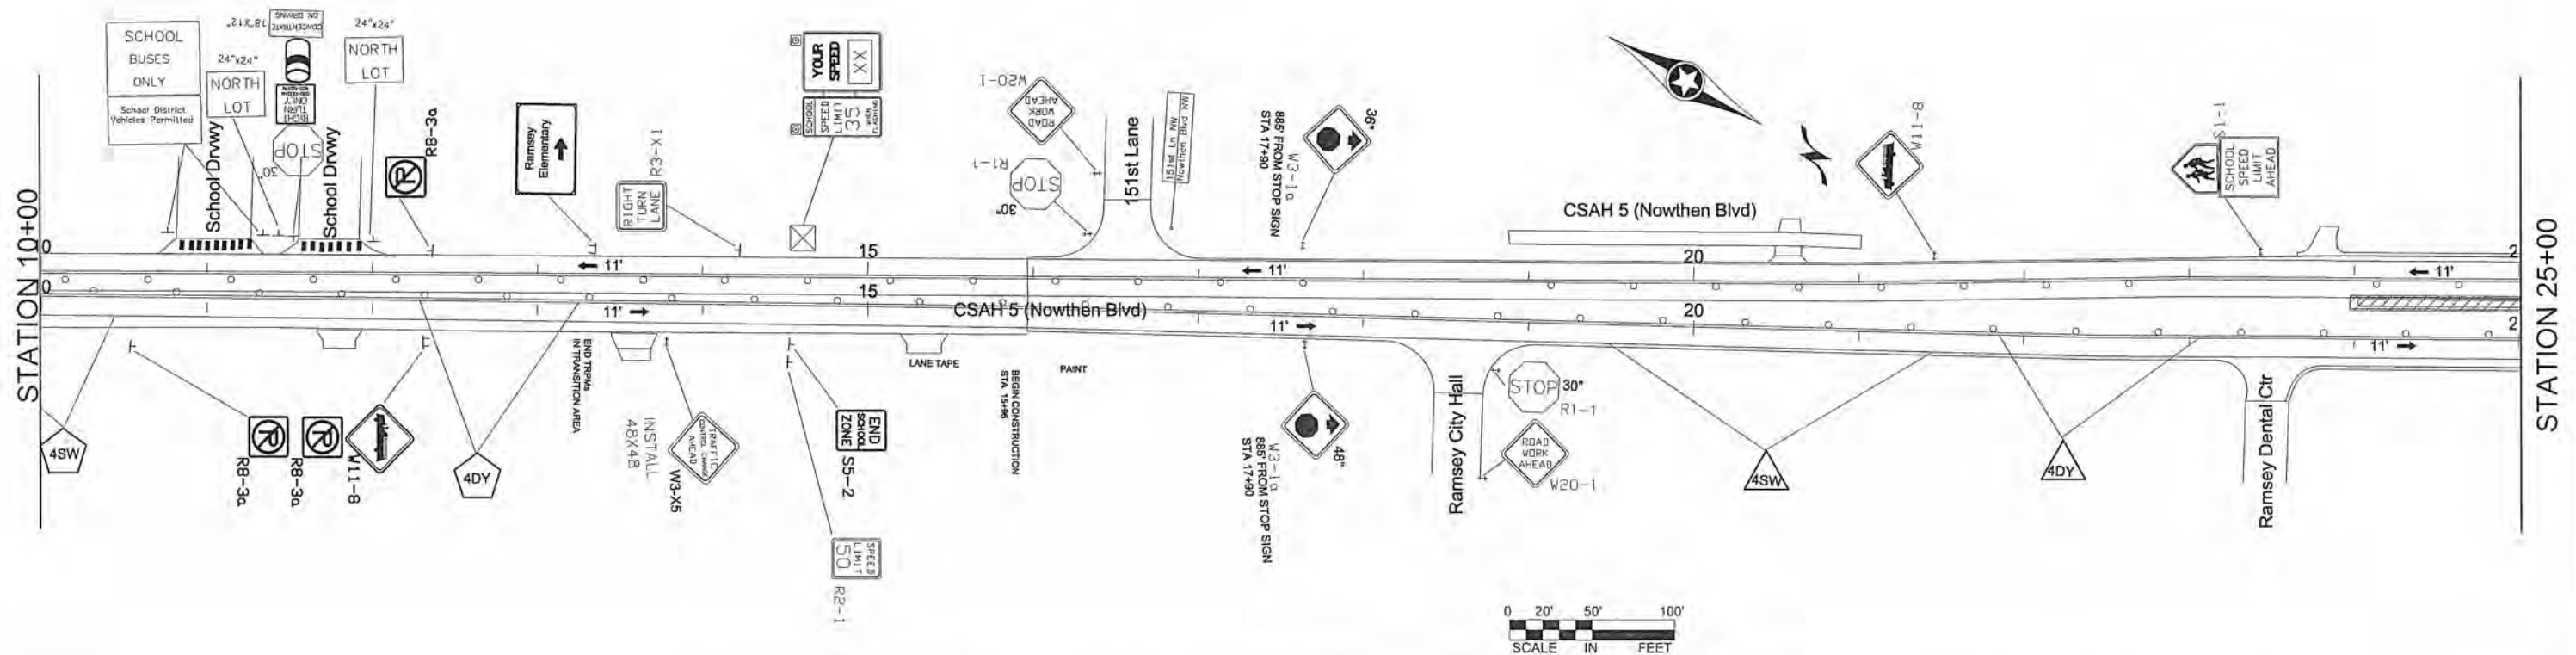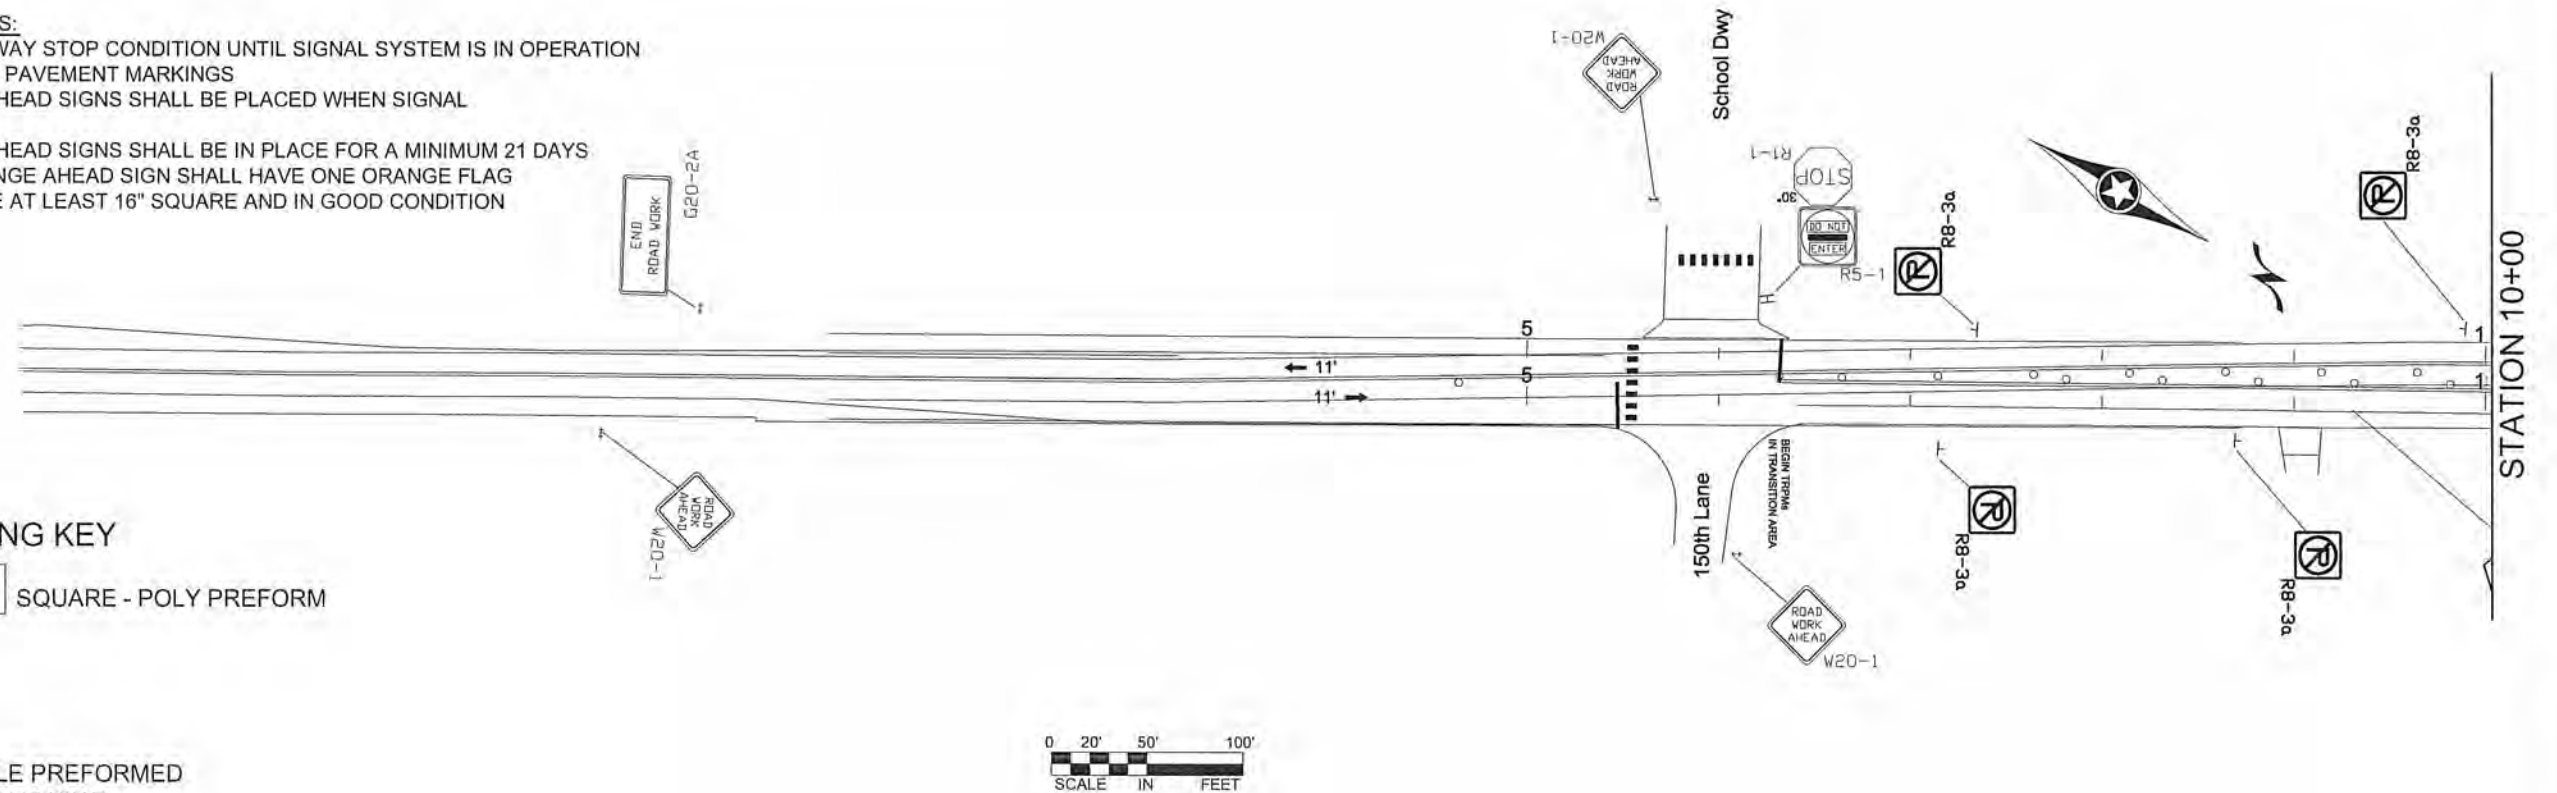

NO	DATE	BY	CKD	APPR	REVISION

I HEREBY CERTIFY THAT THIS PLAN WAS PREPARED BY ME OR UNDER MY DIRECT SUPERVISION AND THAT I AM A DULY REGISTERED PROFESSIONAL ENGINEER UNDER THE LAWS OF THE STATE OF MINNESOTA.

PRINT NAME: CURT KOBILARCSIK
 SIGNATURE: *Curt Kobilarsik*
 DATE: 6-3-14 REG. NO. 24756



DRAWN BY: T.V. DATE: 4/25/14
 DESIGN BY: T.V. DATE: 4/25/14
 CHECKED BY: R.B. DATE: 4/25/14



ANOKA COUNTY
HIGHWAY DEPT.

SP 002-605-018
 SP 199-106-011
 CP 14-21

TRAFFIC CONTROL
 STAGE 3 LAYOUT
 Sheet 43 of 148 Sheets

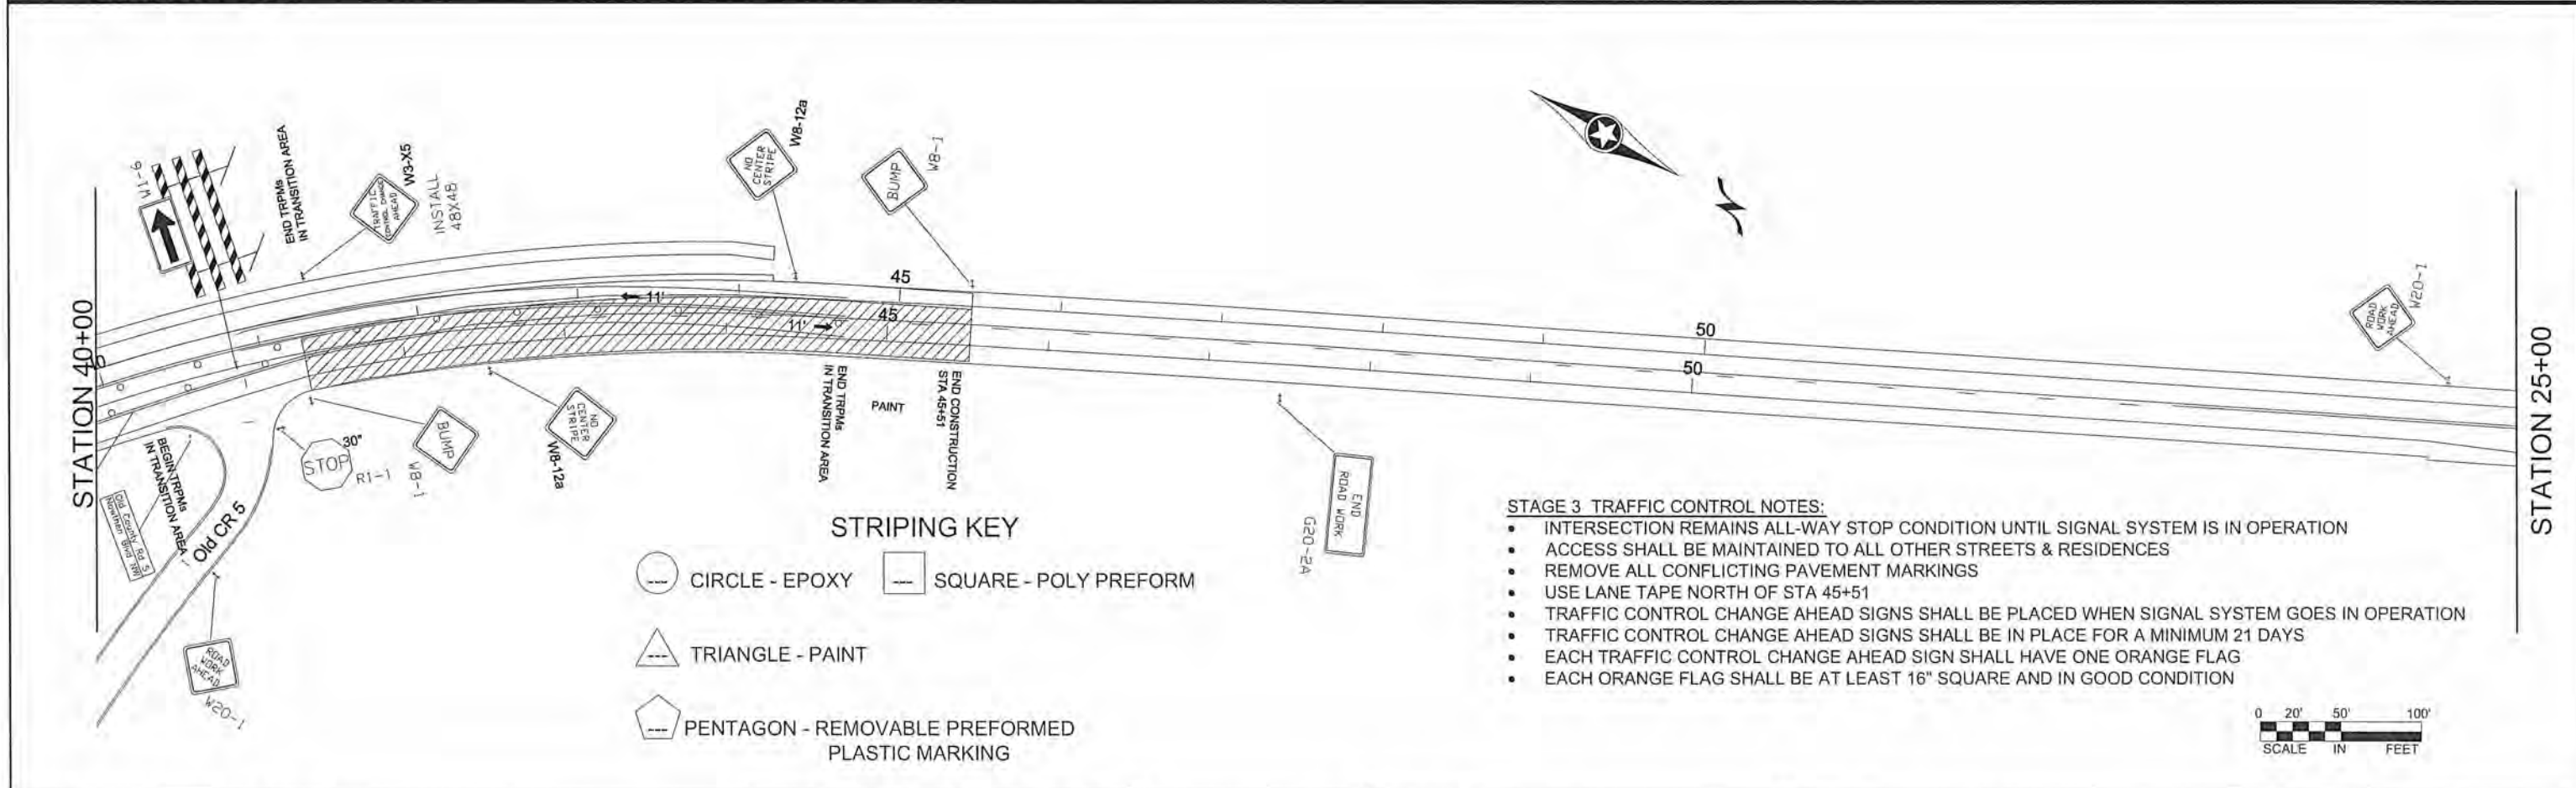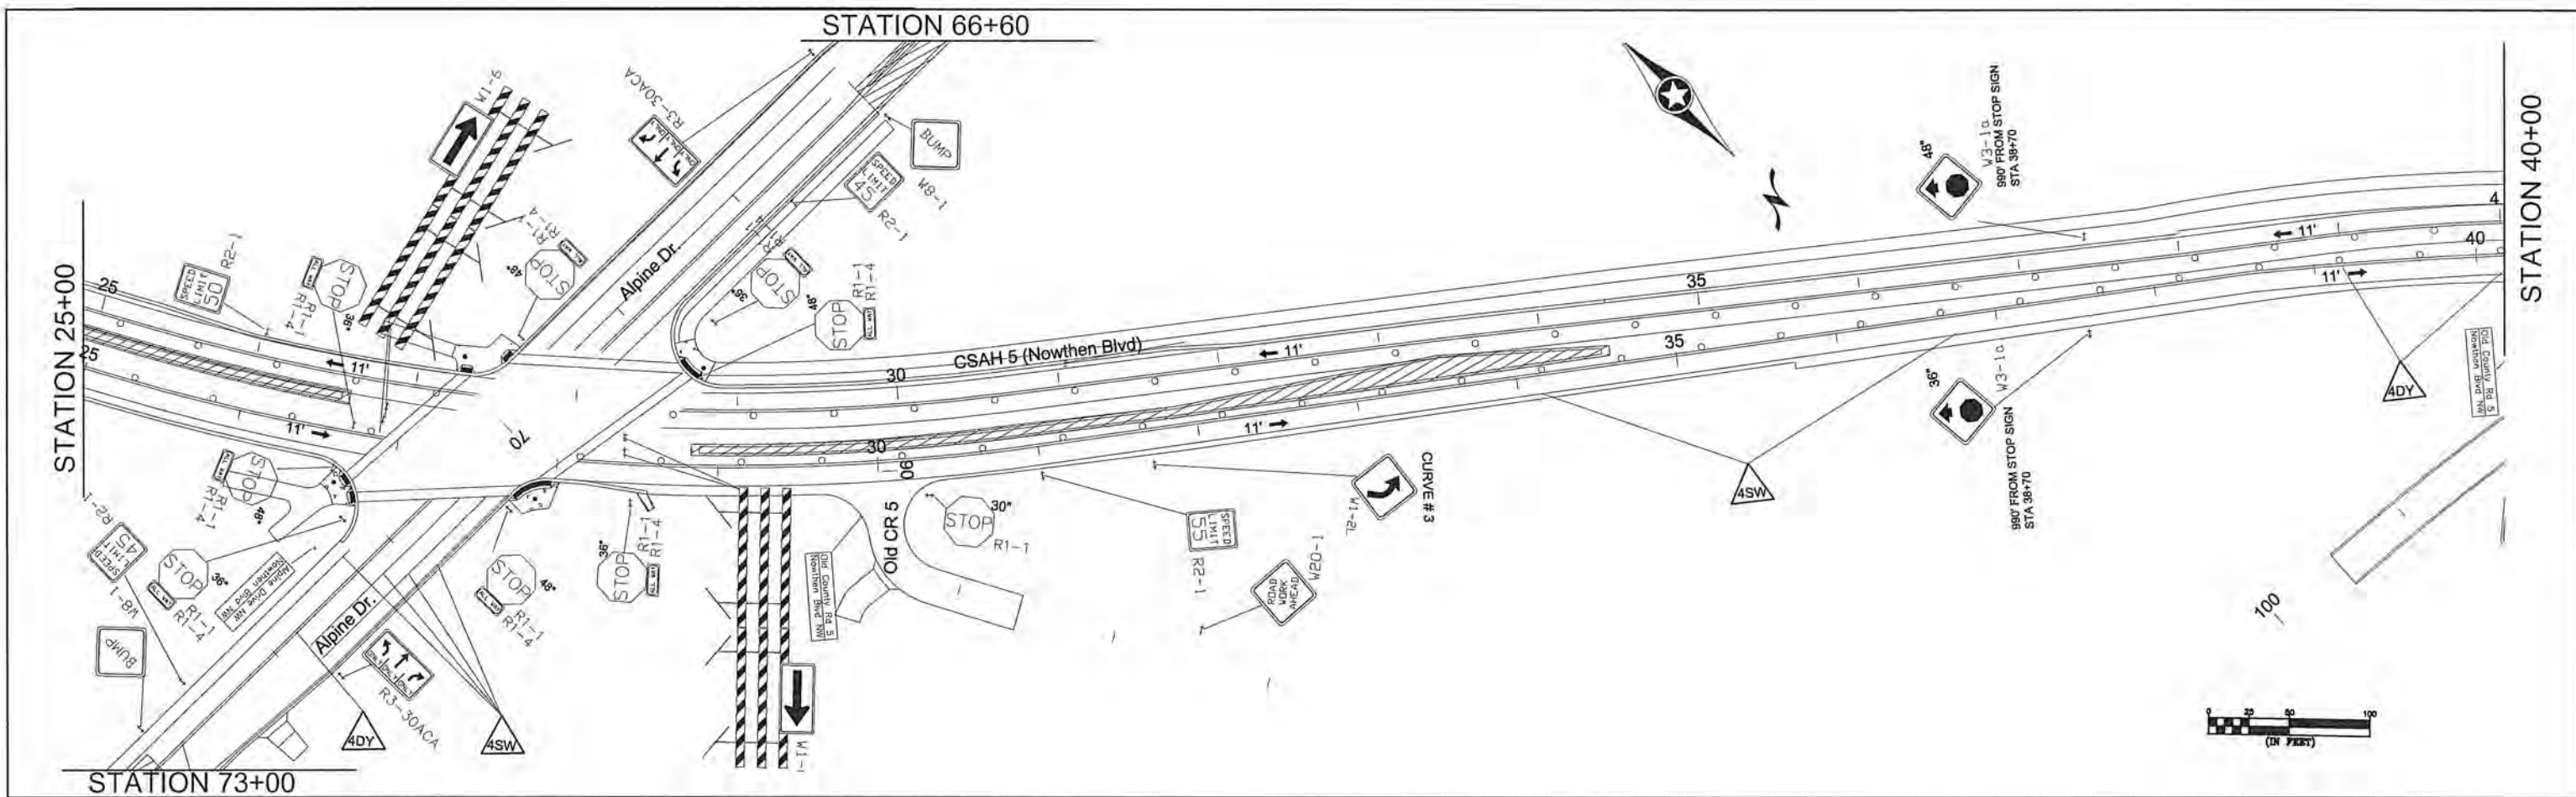

STRIPING KEY

- CIRCLE - EPOXY
- SQUARE - POLY PREFORM
- TRIANGLE - PAINT
- PENTAGON - REMOVABLE PREFORMED PLASTIC MARKING

STAGE 3 TRAFFIC CONTROL NOTES:

- INTERSECTION REMAINS ALL-WAY STOP CONDITION UNTIL SIGNAL SYSTEM IS IN OPERATION
- ACCESS SHALL BE MAINTAINED TO ALL OTHER STREETS & RESIDENCES
- REMOVE ALL CONFLICTING PAVEMENT MARKINGS
- USE LANE TAPE NORTH OF STA 45+51
- TRAFFIC CONTROL CHANGE AHEAD SIGNS SHALL BE PLACED WHEN SIGNAL SYSTEM GOES IN OPERATION
- TRAFFIC CONTROL CHANGE AHEAD SIGNS SHALL BE IN PLACE FOR A MINIMUM 21 DAYS
- EACH TRAFFIC CONTROL CHANGE AHEAD SIGN SHALL HAVE ONE ORANGE FLAG
- EACH ORANGE FLAG SHALL BE AT LEAST 16" SQUARE AND IN GOOD CONDITION

NO	DATE	BY	CKD	APPR	REVISION

I HEREBY CERTIFY THAT THIS PLAN WAS PREPARED BY ME OR UNDER MY DIRECT SUPERVISION AND THAT I AM A DULY REGISTERED PROFESSIONAL ENGINEER UNDER THE LAWS OF THE STATE OF MINNESOTA.

PRINT NAME: CURT KOBIARCSIK

SIGNATURE:

DATE: 6-3-14 REG. NO. 24756

DRAWN BY: T.V. DATE: 4/25/14

DESIGN BY: T.V. DATE: 4/25/14

CHECKED BY: R.B. DATE: 4/25/14







ANOKA COUNTY
HIGHWAY DEPT.

SP 002-605-018
SP 199-106-011
CP 14-21


TRAFFIC CONTROL
STAGE 3 LAYOUT

Sheet 44 of 148 Sheets

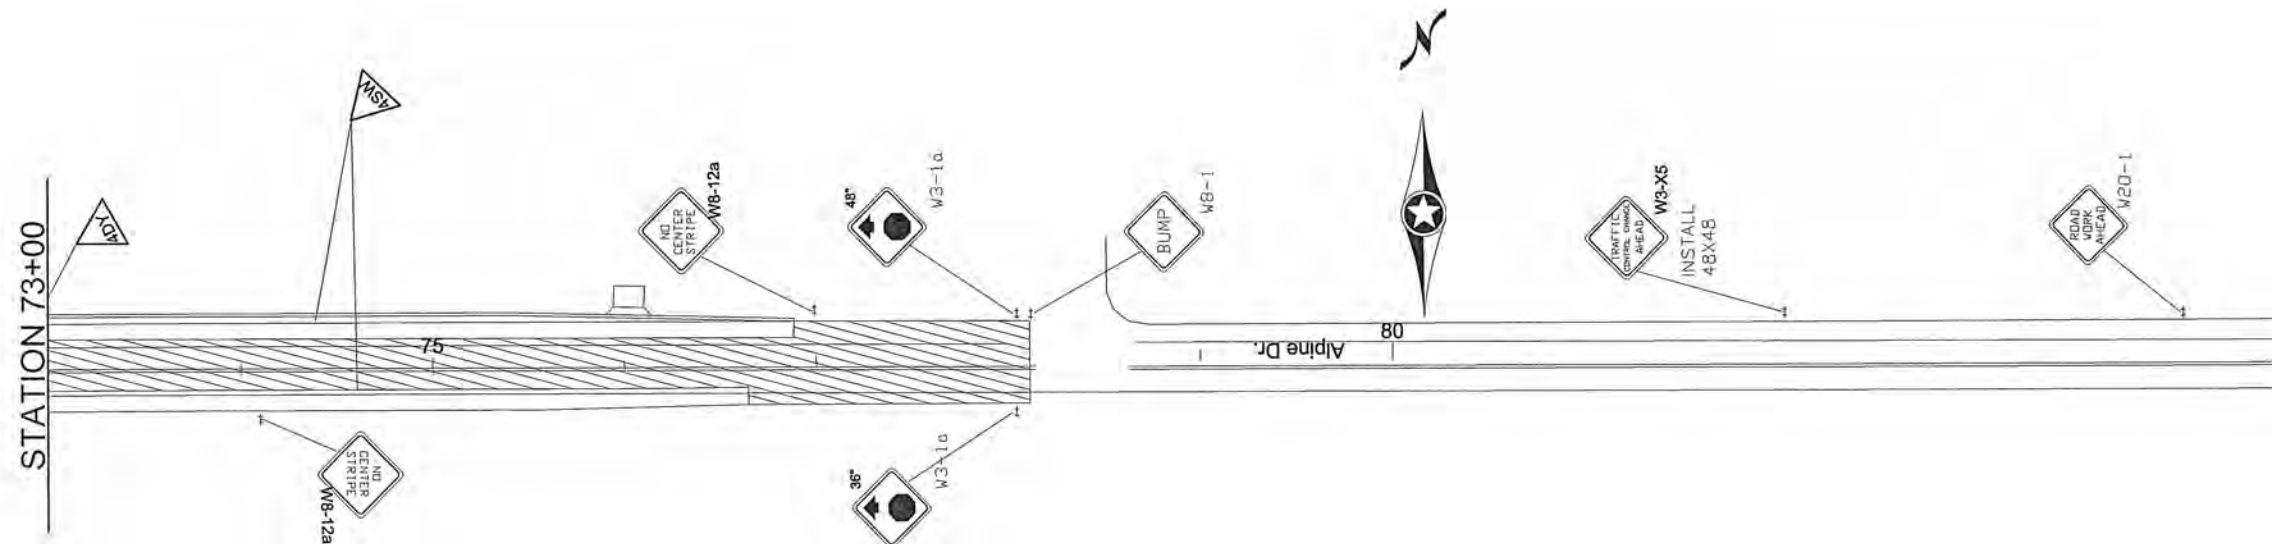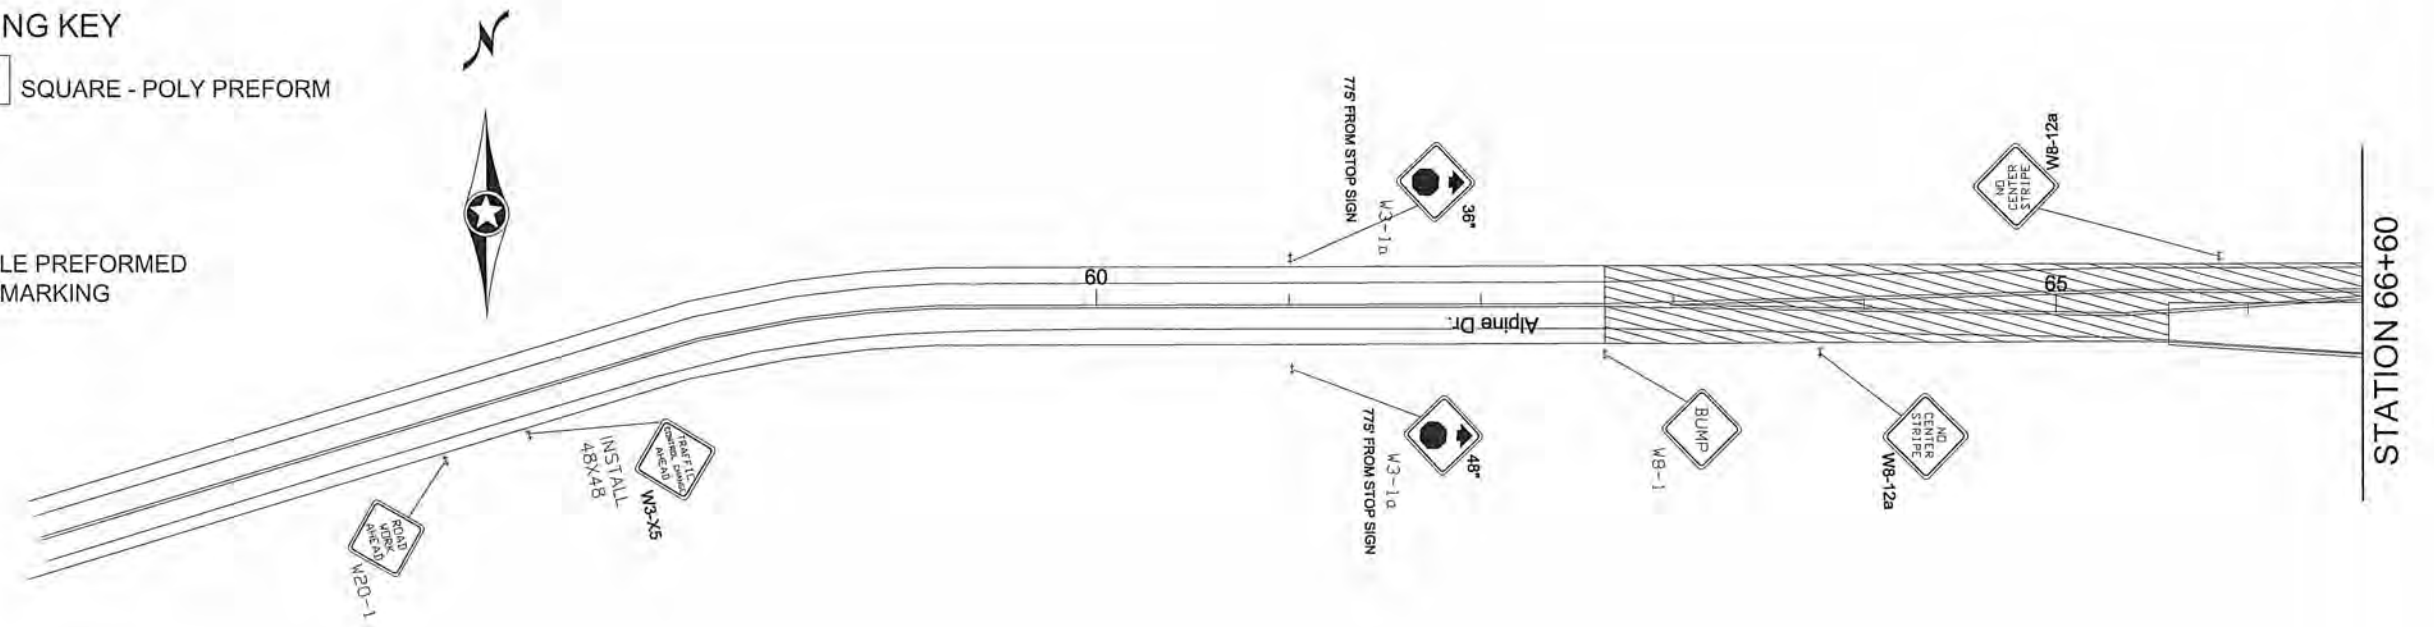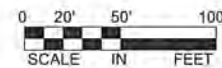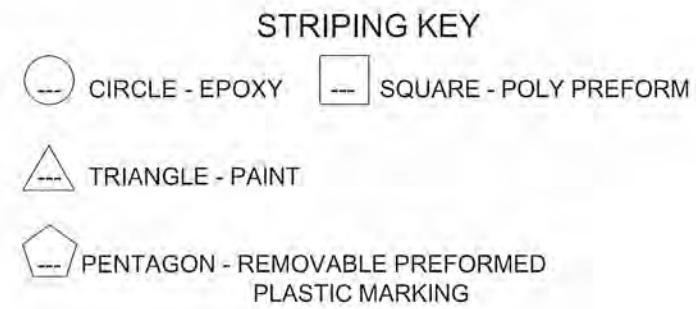

STAGE 3 TRAFFIC CONTROL NOTES:

- INTERSECTION REMAINS ALL-WAY STOP CONDITION UNTIL SIGNAL SYSTEM GOES IN OPERATION
- TRAFFIC CONTROL CHANGE AHEAD SIGNS SHALL BE IN PLACE FOR A MINIMUM 21 DAYS
- EACH TRAFFIC CONTROL CHANGE AHEAD SIGN SHALL HAVE ONE ORANGE FLAG
- EACH ORANGE FLAG SHALL BE AT LEAST 16" SQUARE AND IN GOOD CONDITION

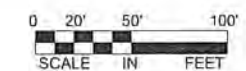

NO	DATE	BY	CKD	APPR	REVISION

I HEREBY CERTIFY THAT THIS PLAN WAS PREPARED BY ME OR UNDER MY DIRECT SUPERVISION AND THAT I AM A DULY REGISTERED PROFESSIONAL ENGINEER UNDER THE LAWS OF THE STATE OF MINNESOTA.

PRINT NAME: CURT KOBILARCSIK

SIGNATURE: *Curt Kobilarsik*

DATE: 6-3-14 REG. NO. 24756

DRAWN BY T.V. DATE 4/25/14

DESIGN BY T.V. DATE 4/25/14

CHECKED BY R.B. DATE 4/25/14








ANOKA COUNTY
HIGHWAY DEPT.

SP 002-605-018
SP 199-106-011
CP 14-21

TRAFFIC CONTROL
STAGE 3 LAYOUT

Sheet 45 of 148 Sheets

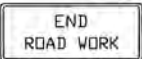M.U.T.C.D. CODE	SIZE	INSERT	QTY. STG. 1	QTY. STG. 2	QTY. STG. 3
R1-1	48" x 48"		1	4	4
R1-1	36" x 36"		1	3	4
R1-4	18" x 6"		2	7	8
R1-X1	30" x 30"		1	3	4
W20-1	48" x 48"		7	6	10
W20-1	48" x 48"		1	1	0
G20-2A	48" X 24"		4	4	4
W1-4L	36" x 36"		1	3	3
W1-4L	48" x 48"		1	3	3
W8-23	48" x 48"		2	2	0
Black on Orange					
R3-1	24" x 24"		1	1	0
R3-2	24" x 24"		1	1	0
W3-X5	48" x 48"		0	0	4
W8-1	48" x 48"		0	0	6
W20-1	48" x 48"		0	0	6

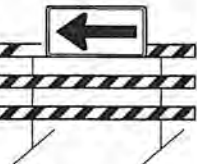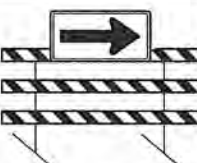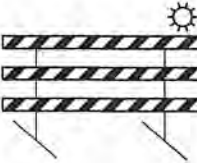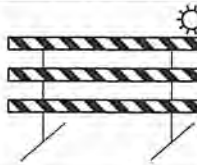
M.U.T.C.D. CODE	SIZE	INSERT	QTY. STG. 1	QTY. STG. 2	QTY. STG. 3
FLASHER					
R9-9a	24" x 18"		4	5	0
TYPE III	8 FOOT		4	5	0
FLASHER					
R11-2	48" X 30"		5	5	0
TYPE III	8 FOOT		5	5	0
W1-6	48" X 24"		1	1	0
TYPE III	8 FOOT		1	1	0
W1-6	48" X 24"		0	0	3
TYPE III	8 FOOT				
FLASHER					
TYPE III	8 FOOT		7	9	0
			7	9	2
FLASHER					
TYPE III	8 FOOT		16	12	0
			16	12	2
REFLECTORIZED REBOUNDBLE DRUM			112	114	139

B TEMPORARY PAVEMENT MARKING TABULATION		
4" PAVEMENT MARKING REMOVAL	LIN FT	10881
REMOVE 3' x 6' THERMO-PLASTIC ZEBRA CROSSWALK	SQ FT	54
RAISED PAVEMENT MARKER TEMPORARY	EACH	324
PREFORM PLASTIC MARKING (WHITE)	LIN FT	7566
PREFORM PLASTIC MARKING (YELLOW)	LIN FT	8536
4" SOLID LINE WHITE - PAINT	LIN FT	14555
4" DOUBLE YELLOW PAINT	LIN FT	8253

NOTES:

- ALL TRAFFIC CONTROL DEVICES SHALL CONFORM TO THE MOST RECENT EDITION OF THE MINNESOTA MANUAL ON UNIFORM TRAFFIC CONTROL DEVICES, INCLUDING THE FIELD MANUAL DATED JANUARY, 2014.
- ALL TYPE III BARRICADES SHALL BE REFLECTORIZED ON BOTH SIDES. BARRICADE MARKINGS SHALL BE SLANTED IN ACCORDANCE WITH THE M.U.T.C.D.

NO	DATE	BY	CKD	APPR	REVISION
NAME: P:\02-611-33\Bases\TRAFFIC\0261133_STGQTY.dwg					

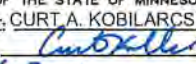I HEREBY CERTIFY THAT THIS PLAN WAS PREPARED BY ME OR UNDER MY DIRECT SUPERVISION AND THAT I AM A DULY LICENSED PROFESSIONAL ENGINEER UNDER THE LAWS OF THE STATE OF MINNESOTA.
 PRINT NAME: CURT A. KOBILARCSIK
 SIGNATURE: 
 DATE: 6-3-14 REG. NO. 24756


DRAWN BY T.V. DATE 4/25/14
 DESIGN BY T.V. DATE 4/25/14
 CHECKED BY R.B. DATE 4/25/14





ANOKA COUNTY
 HIGHWAY DEPT.

SP 002-605-018
SP 199-106-011
CP 14-21


STAGING SIGN QUANTITIES
Sheet 46 of 148 Sheets

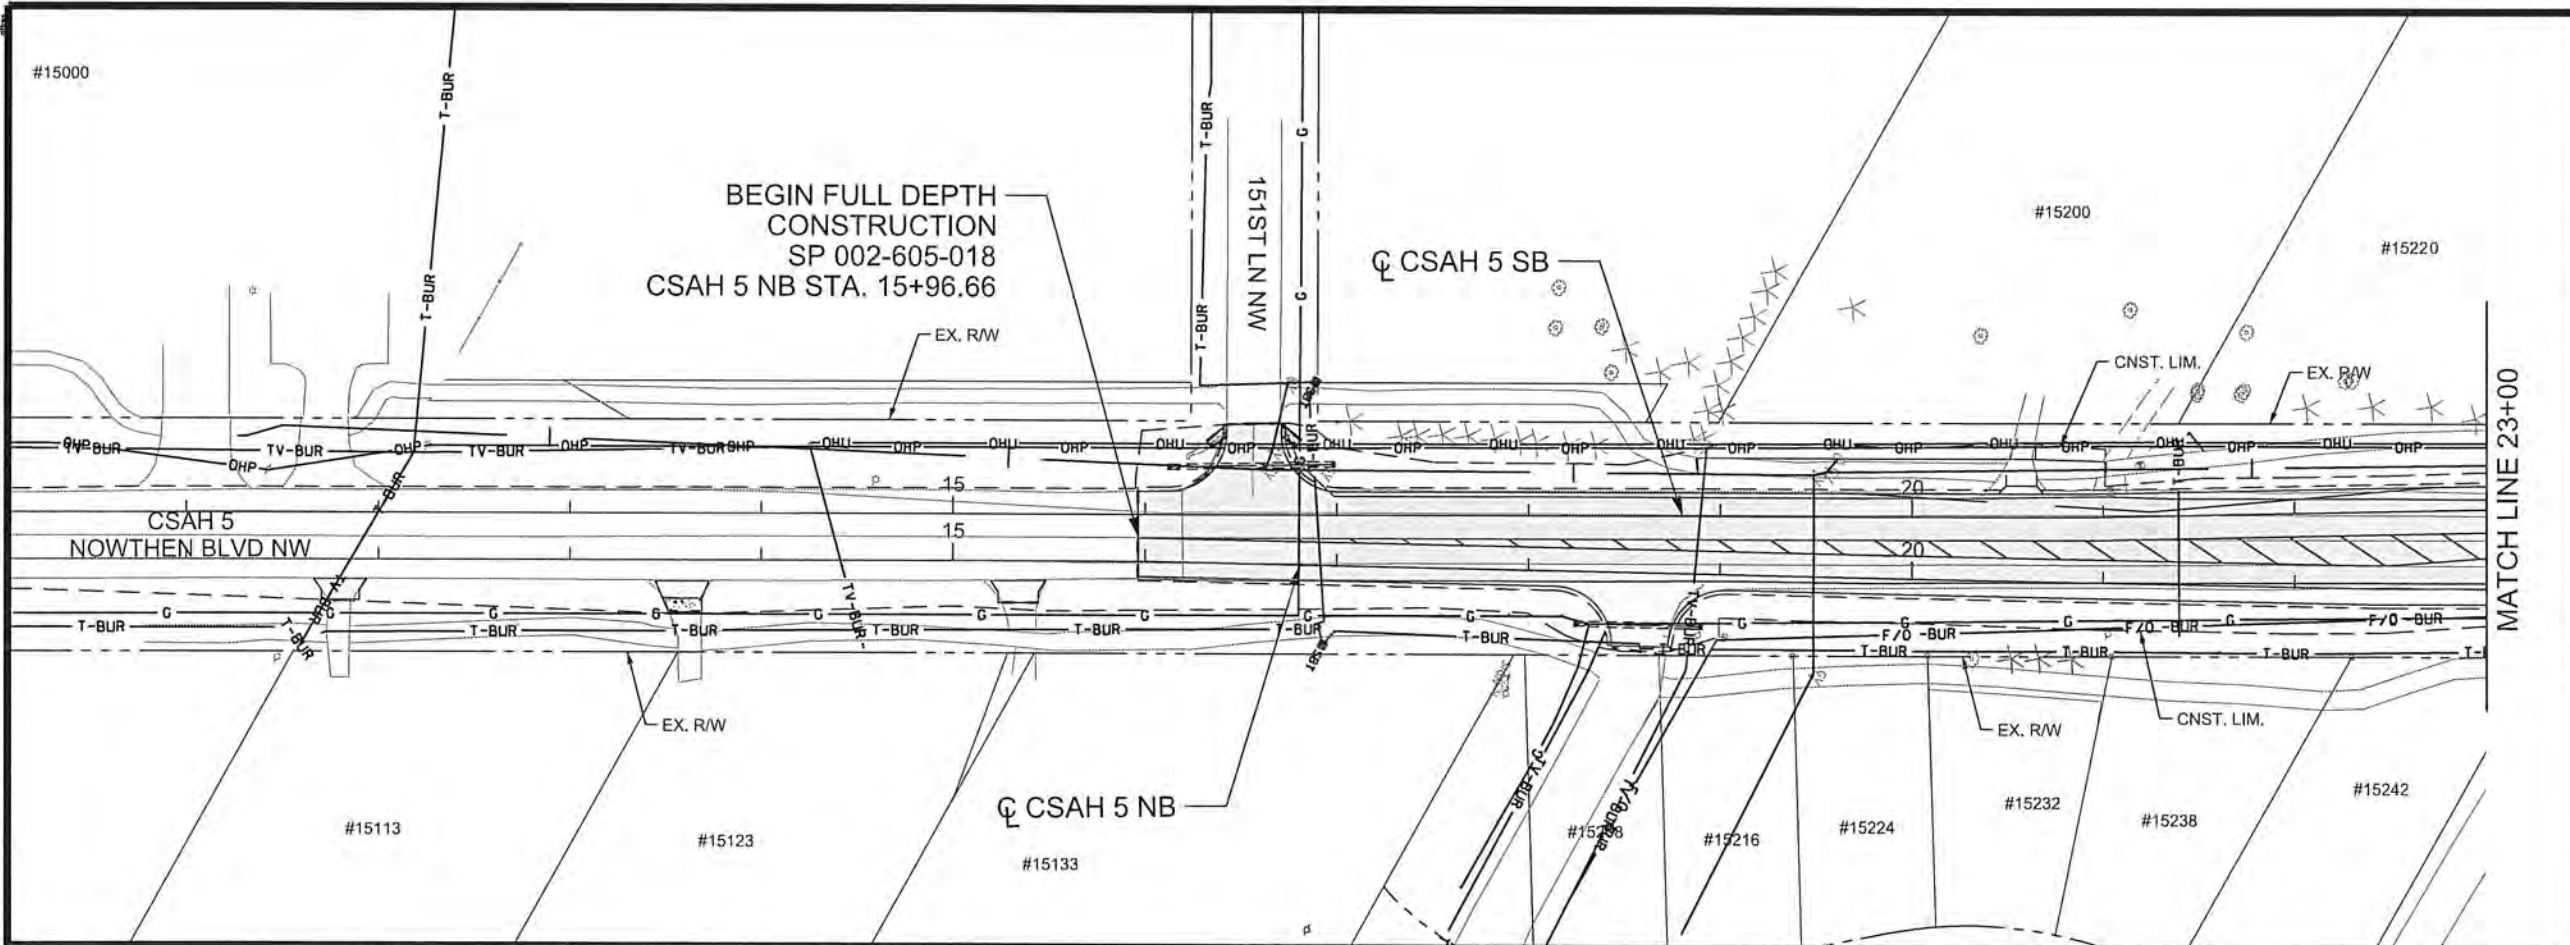

LEGEND	
	CENTERPOINT ENERGY
	COMCAST CABLE COMMUNICATIONS
	CONNEXUS ENERGY/ GREAT RIVER ENERGY
	QWEST CORPORATION
	ZAYO FIBER
	EXISTING WATER MAIN
	PROPOSED STORM DRAIN
	EXISTING R/W
	TEMPORARY EASEMENT
	PERMANENT EASEMENT
	EXISTING ROADWAY REMOVAL

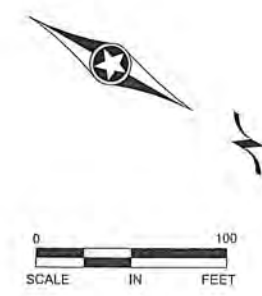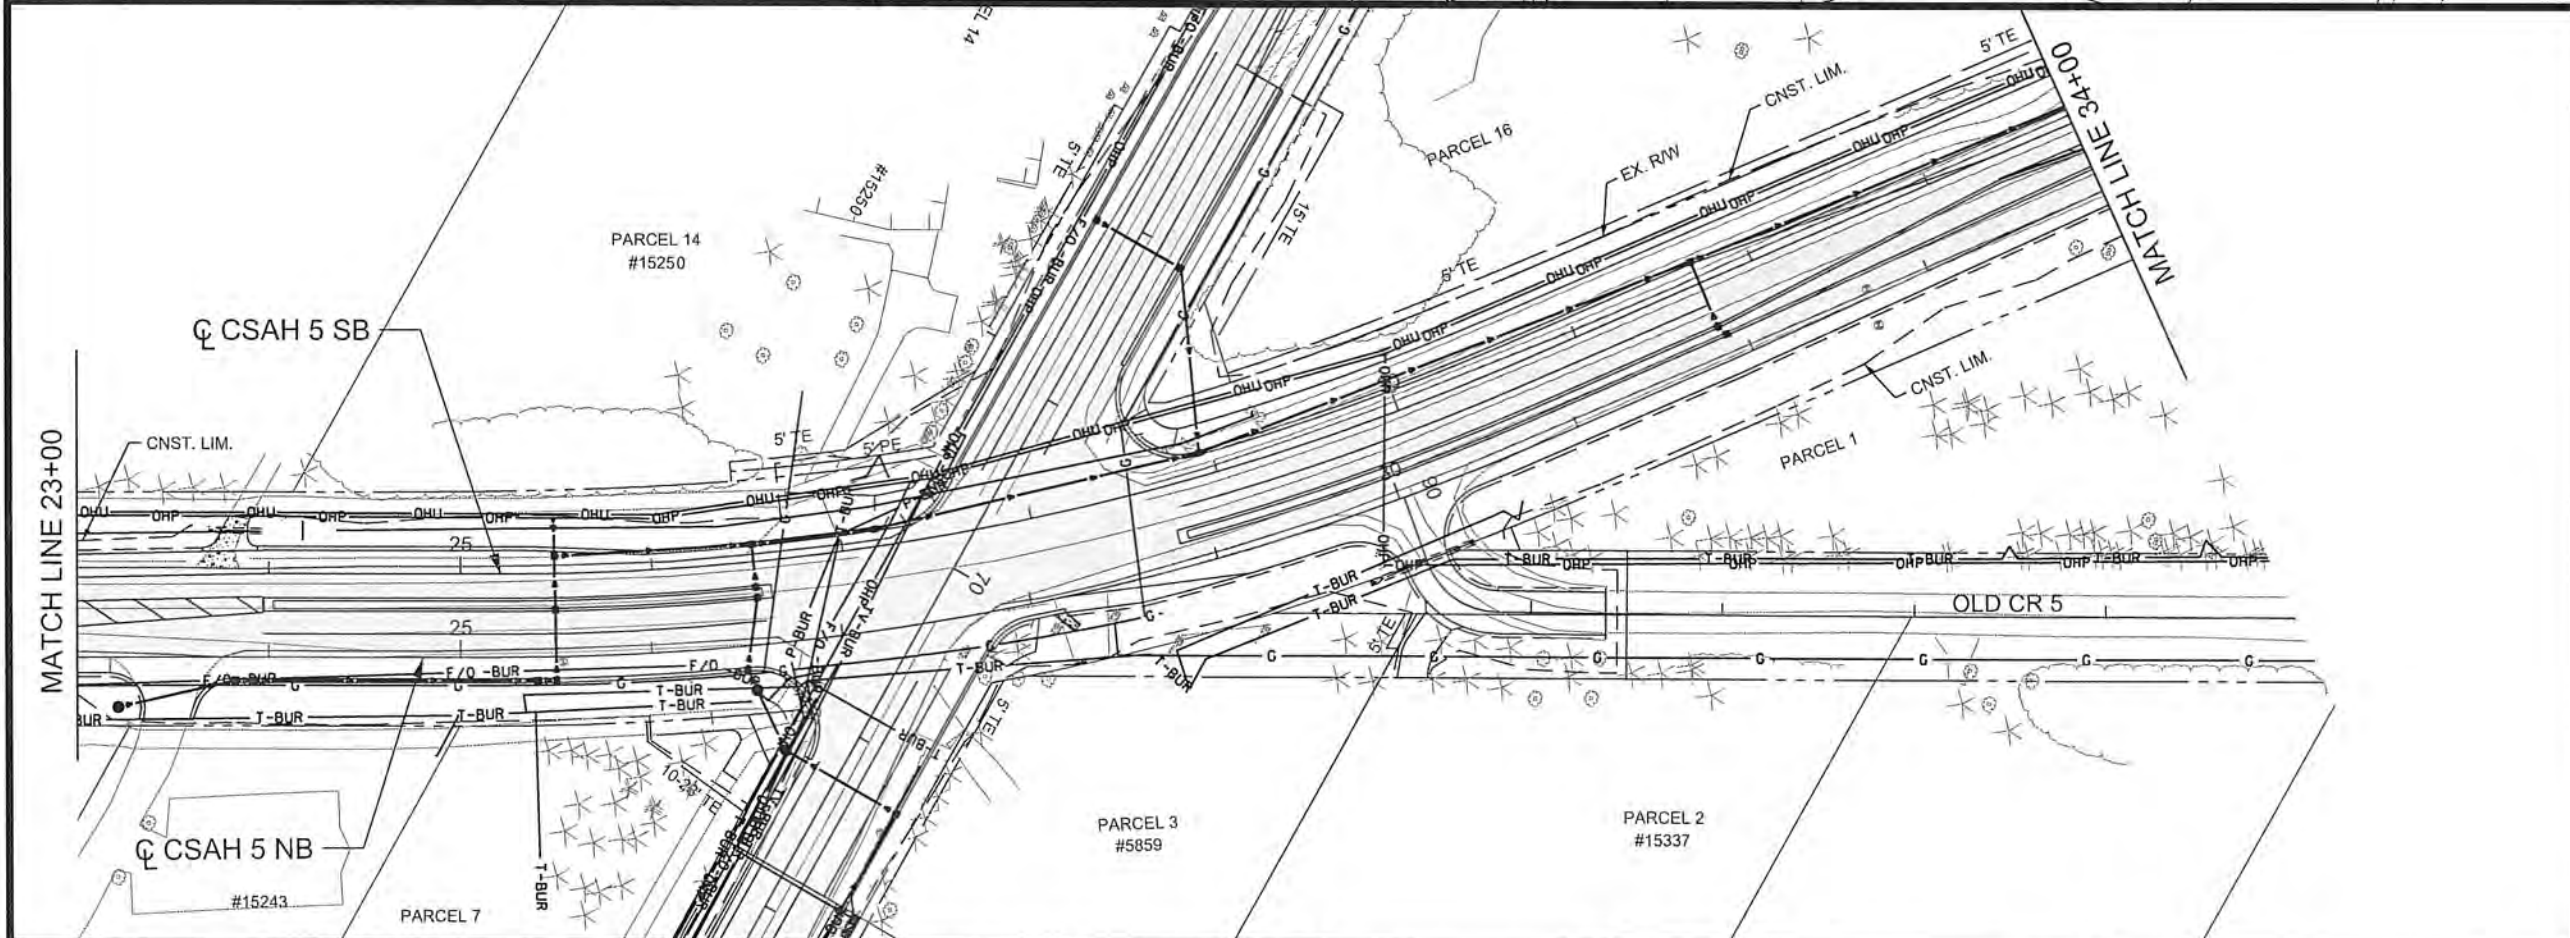



NO DATE BY CKD APPR REVISION NAME: P:\02-605-18\Plan\0260518_UT1.dgn 05/30/2014 1:59:32 PM					I HEREBY CERTIFY THAT THIS PLAN WAS PREPARED BY ME OR UNDER MY DIRECT SUPERVISION AND THAT I AM A DULY LICENSED PROFESSIONAL ENGINEER UNDER THE LAWS OF THE STATE OF MINNESOTA. PRINT NAME: CURT KOBIARCSIK SIGNATURE: <i>Curt Kobiarsik</i> DATE: 6-3-14 LICENSE NO. 24756		DRAWN BY: EJM DATE: 04-16-14 DESIGN BY: EJM DATE: 02-28-14 CHECKED BY: GMP DATE: 04-24-14		ANOKA COUNTY HIGHWAY DEPT.		SP 002-605-018 SP 199-106-011 CP 14-20		INPLACE UTILITY PLAN STA 10+00 TO 34+00 Sheet 47 of 148 Sheets	
--	--	--	--	--	---	--	--	--	-------------------------------	--	--	--	--	--

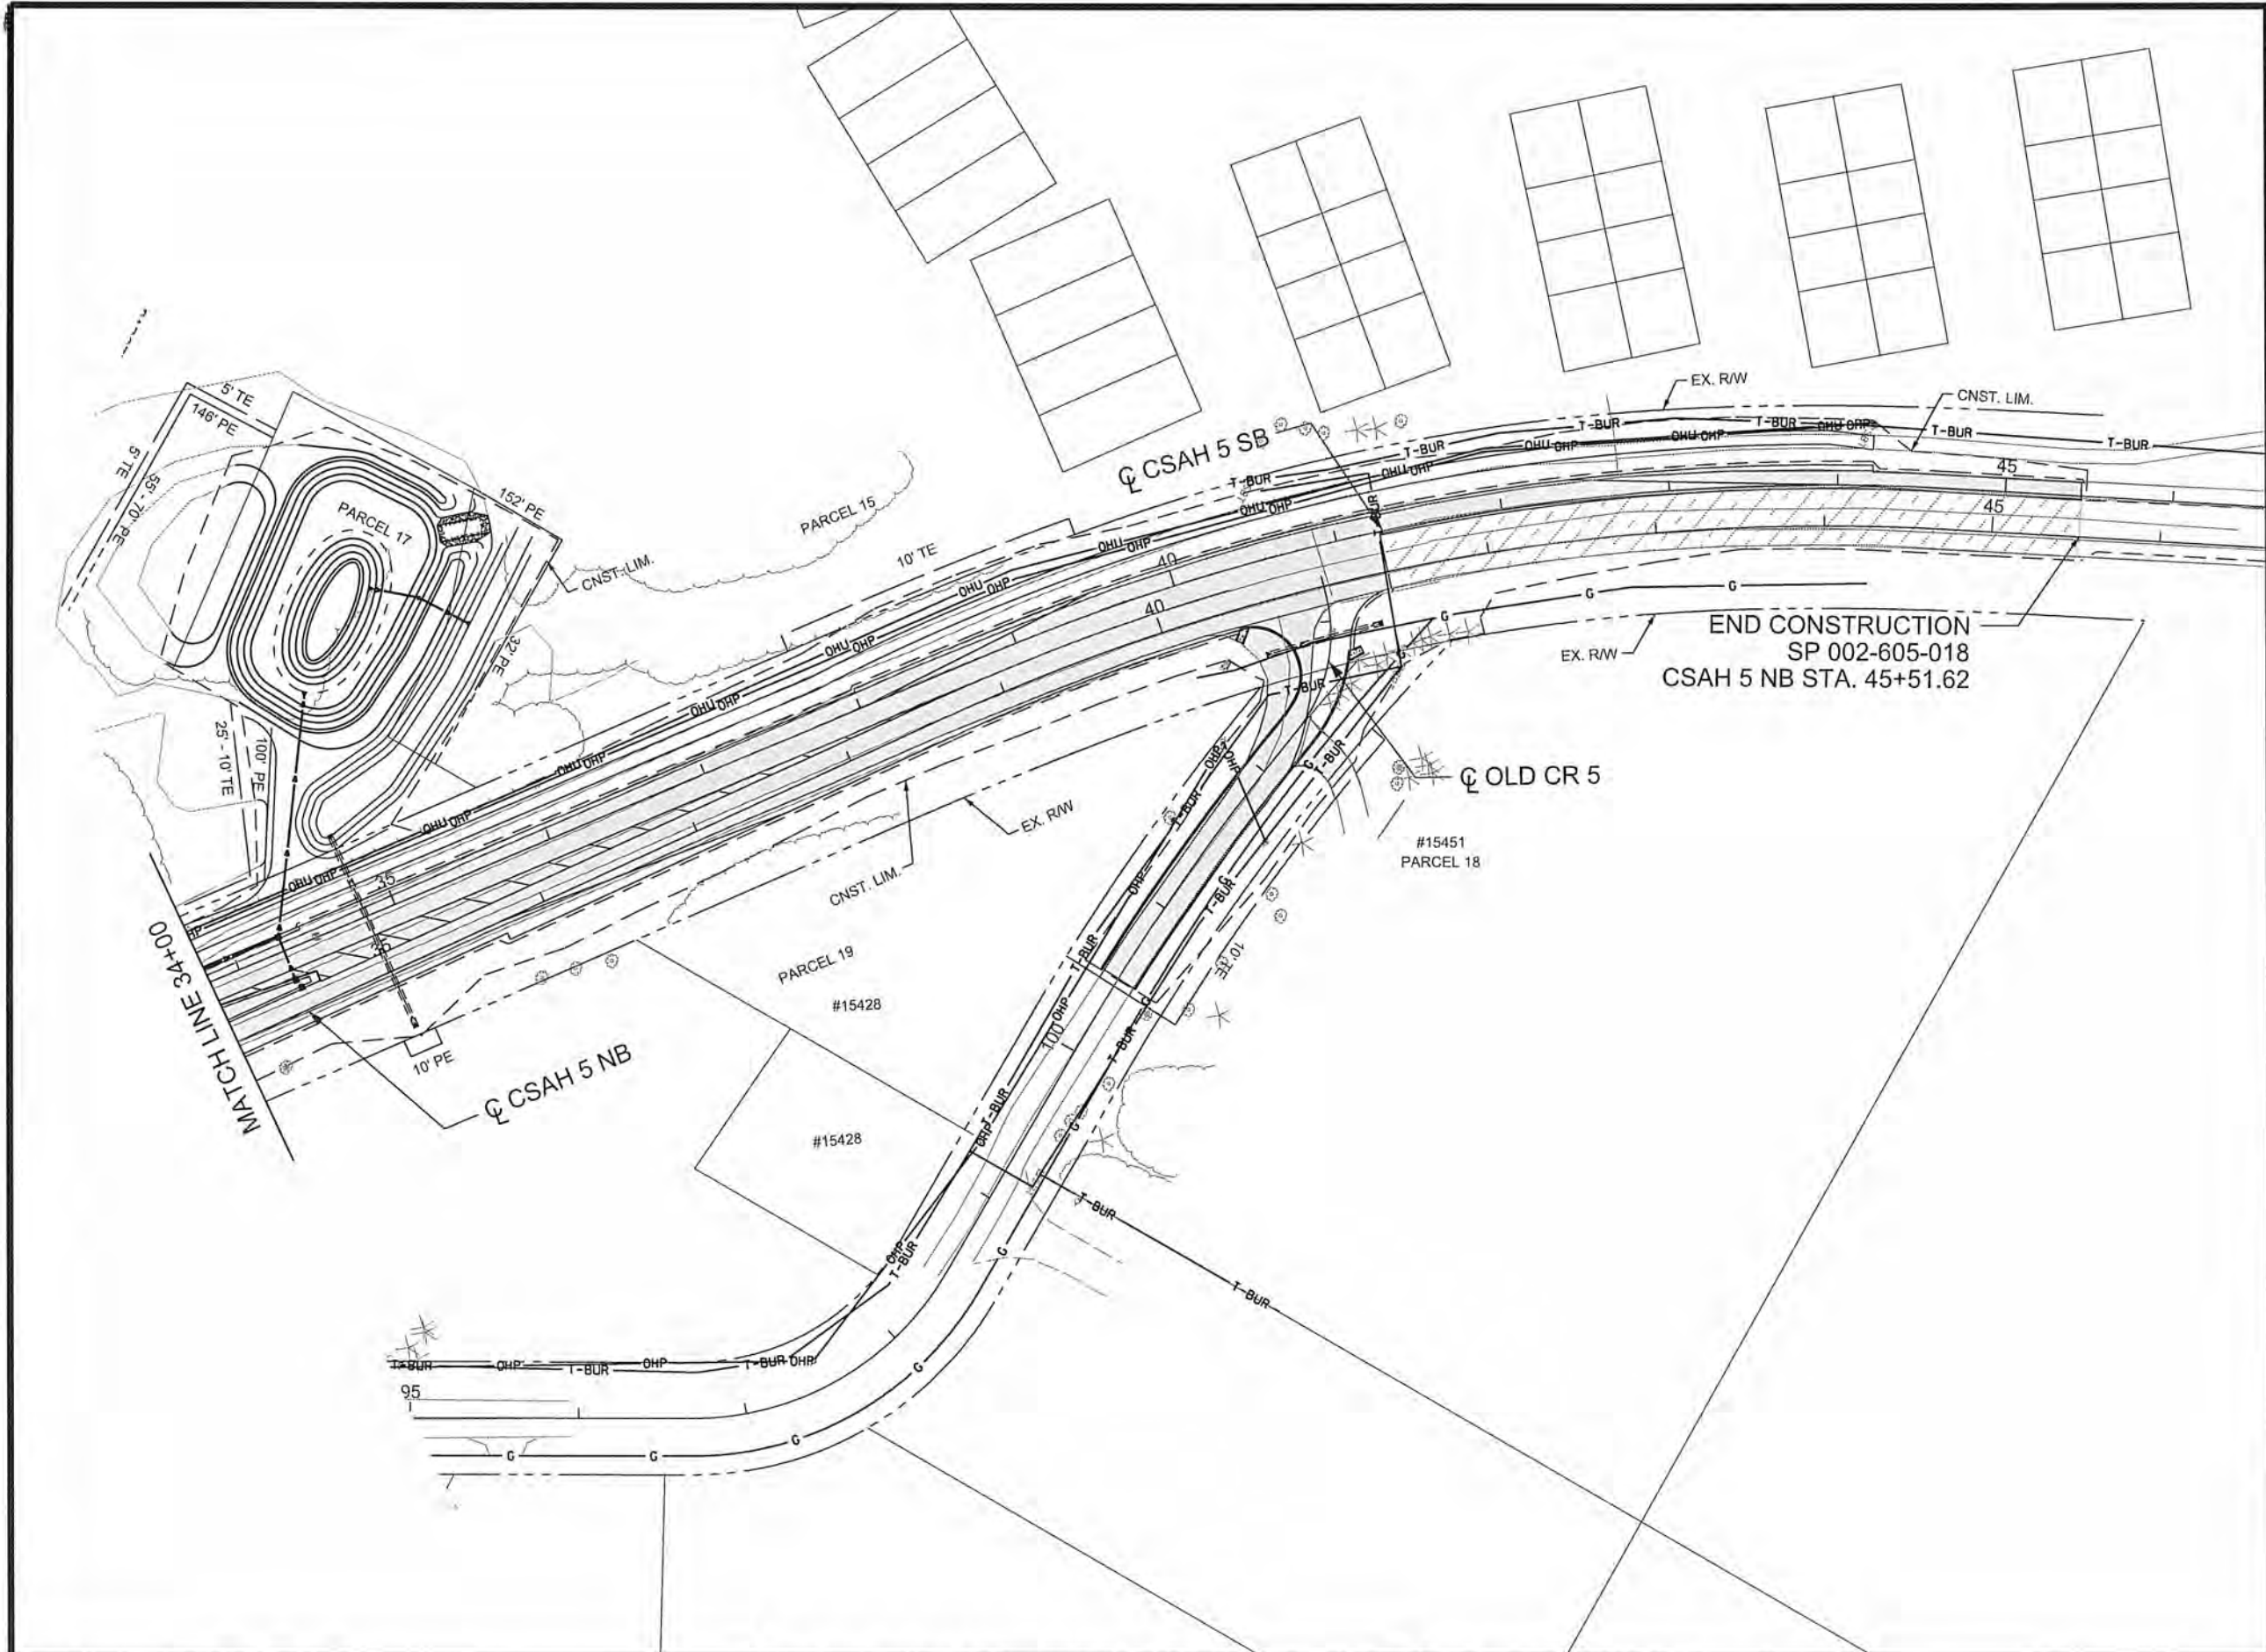

LEGEND	
	CENTERPOINT ENERGY
	COMCAST CABLE COMMUNICATIONS
	CONNEXUS ENERGY/ GREAT RIVER ENERGY
	QWEST CORPORATION
	ZAYO FIBER
	EXISTING WATER MAIN
	PROPOSED STORM DRAIN
	EXISTING R/W
	TEMPORARY EASEMENT
	PERMANENT EASEMENT
	EXISTING ROADWAY REMOVAL
	MILL & OVERLAY



<table><tr><td>NO</td><td>DATE</td><td>BY</td><td>CKD</td><td>APPR</td><td>REVISION</td></tr><tr><td> </td><td> </td><td> </td><td> </td><td> </td><td> </td></tr></table>	NO	DATE	BY	CKD	APPR	REVISION							I HEREBY CERTIFY THAT THIS PLAN WAS PREPARED BY ME OR UNDER MY DIRECT SUPERVISION AND THAT I AM A DULY LICENSED PROFESSIONAL ENGINEER UNDER THE LAWS OF THE STATE OF MINNESOTA. PRINT NAME: CURT KOBIARCSIK SIGNATURE: DATE: 6-3-14 LICENSE NO. 24756	DRAWN BY: EJM DATE: 04-16-14 DESIGN BY: EJM DATE: 02-28-14 CHECKED BY: GMP DATE: 04-24-14	 ANOKA COUNTY HIGHWAY DEPT.	SP 002-605-018 SP 199-106-011 CP 14-20	INPLACE UTILITY PLAN STA 34+00 TO 45+51.62 Sheet 48 of 148 Sheets
NO	DATE	BY	CKD	APPR	REVISION												

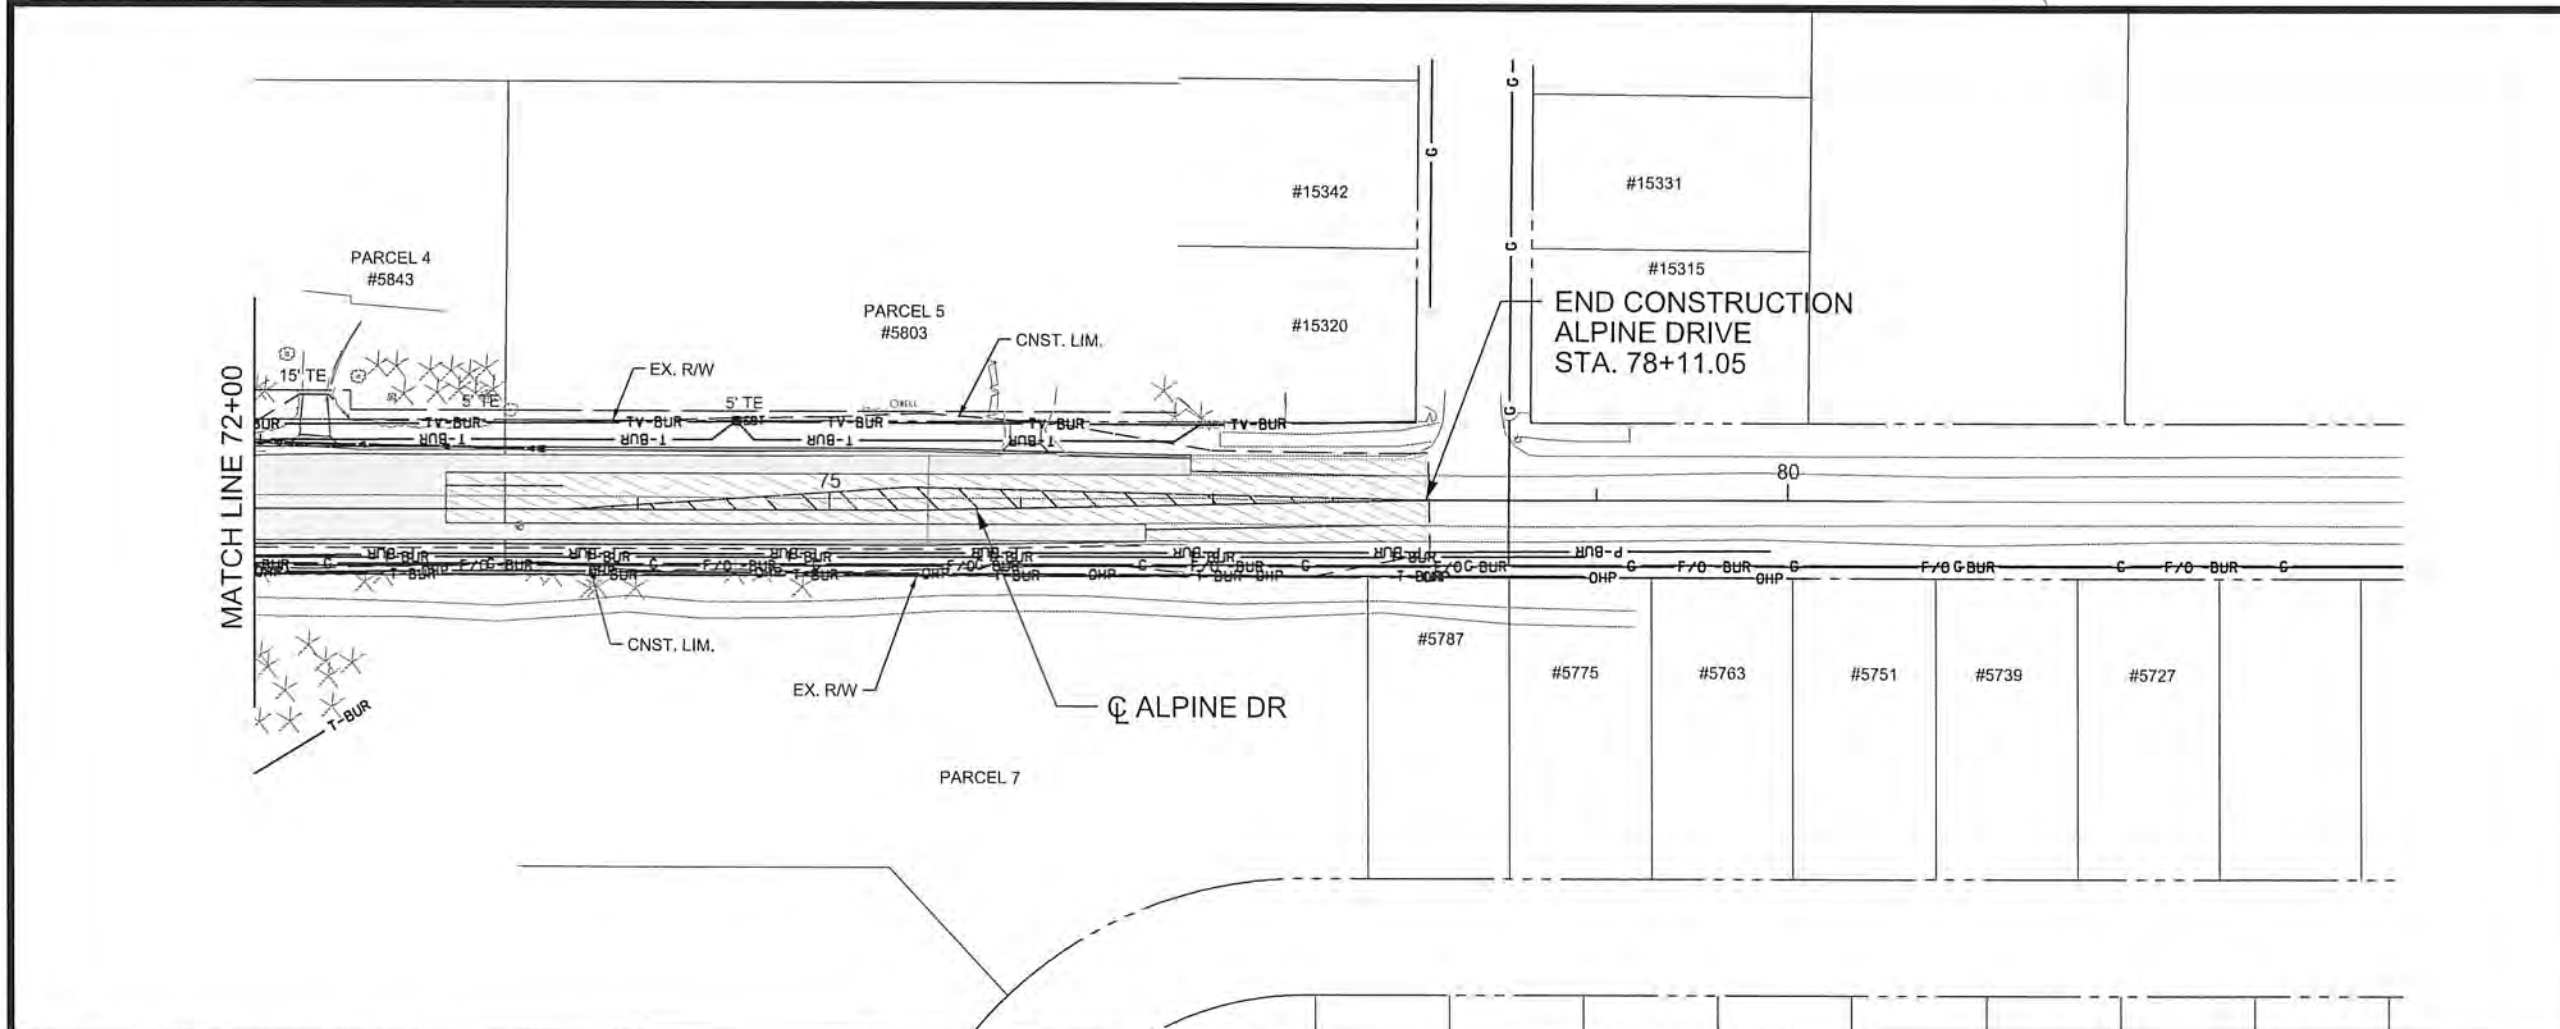
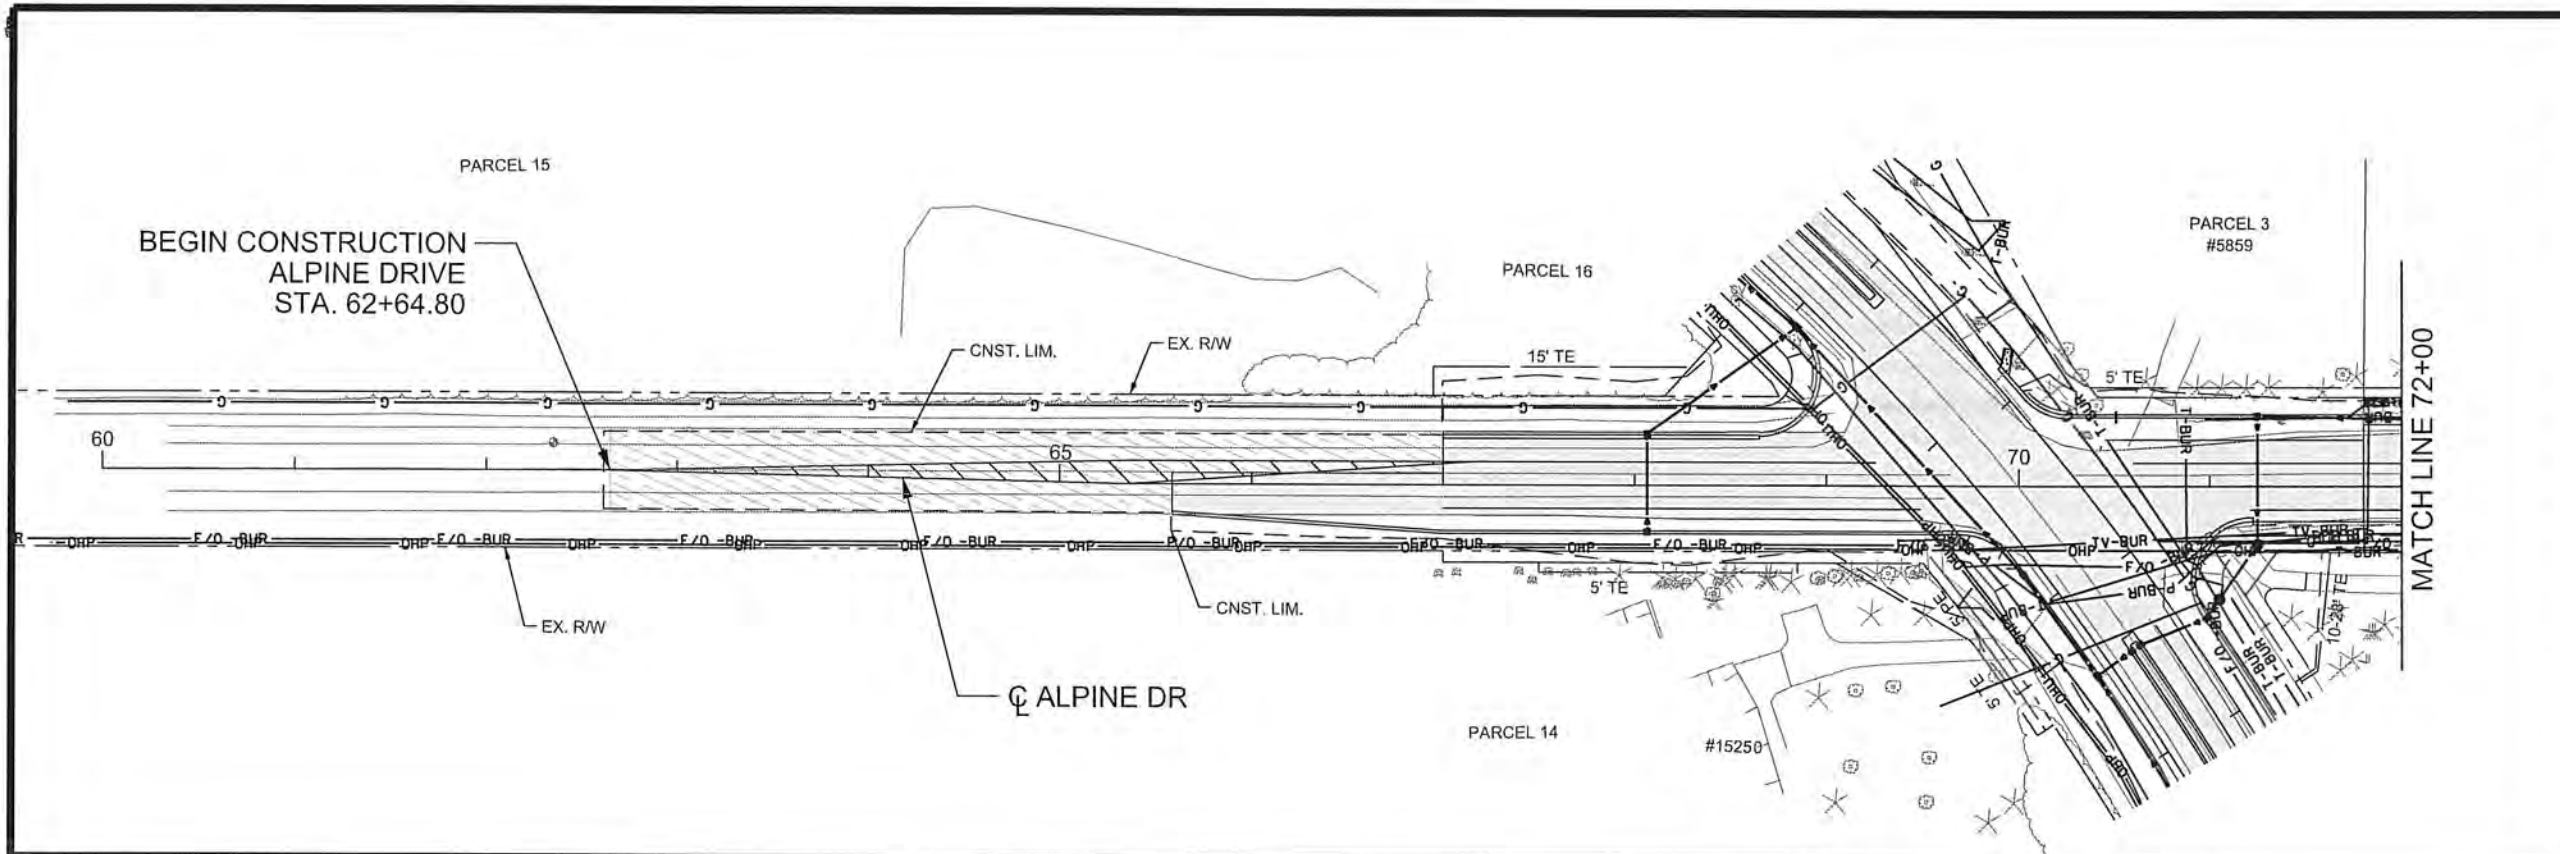


LEGEND	
	CENTERPOINT ENERGY
	COMCAST CABLE COMMUNICATIONS
	CONNEXUS ENERGY/ GREAT RIVER ENERGY
	QWEST CORPORATION
	ZAYO FIBER
	EXISTING WATER MAIN
	PROPOSED STORM DRAIN
	EXISTING R/W
	TEMPORARY EASEMENT
	PERMANENT EASEMENT
	EXISTING ROADWAY REMOVAL
	MILL & OVERLAY

SCALE IN FEET

3 OF 3

<table border="1" style="width: 100%; border-collapse: collapse;"> <thead> <tr> <th>NO</th><th>DATE</th><th>BY</th><th>CKD</th><th>APPR</th><th>REVISION</th></tr> </thead> <tbody> <tr> <td> </td><td> </td><td> </td><td> </td><td> </td><td> </td></tr> </tbody> </table> NAME: P:\02-605-18\Plan\0260518_UT3.dgn	NO	DATE	BY	CKD	APPR	REVISION							I HEREBY CERTIFY THAT THIS PLAN WAS PREPARED BY ME OR UNDER MY DIRECT SUPERVISION AND THAT I AM A DULY LICENSED PROFESSIONAL ENGINEER UNDER THE LAWS OF THE STATE OF MINNESOTA. PRINT NAME: CURT KOBIARCSIK SIGNATURE: DATE: 6-3-14 LICENSE NO. 24756	DRAWN BY: EJM DATE: 04-16-14 DESIGN BY: EJM DATE: 02-28-14 CHECKED BY: GMP DATE: 04-24-14	ANOKA COUNTY HIGHWAY DEPT.	SP 002-605-018 SP 199-106-011 CP 14-20	INPLACE UTILITY PLAN STA 62+64.80 TO 78+11.05 Sheet 49 of 148 Sheets
NO	DATE	BY	CKD	APPR	REVISION												

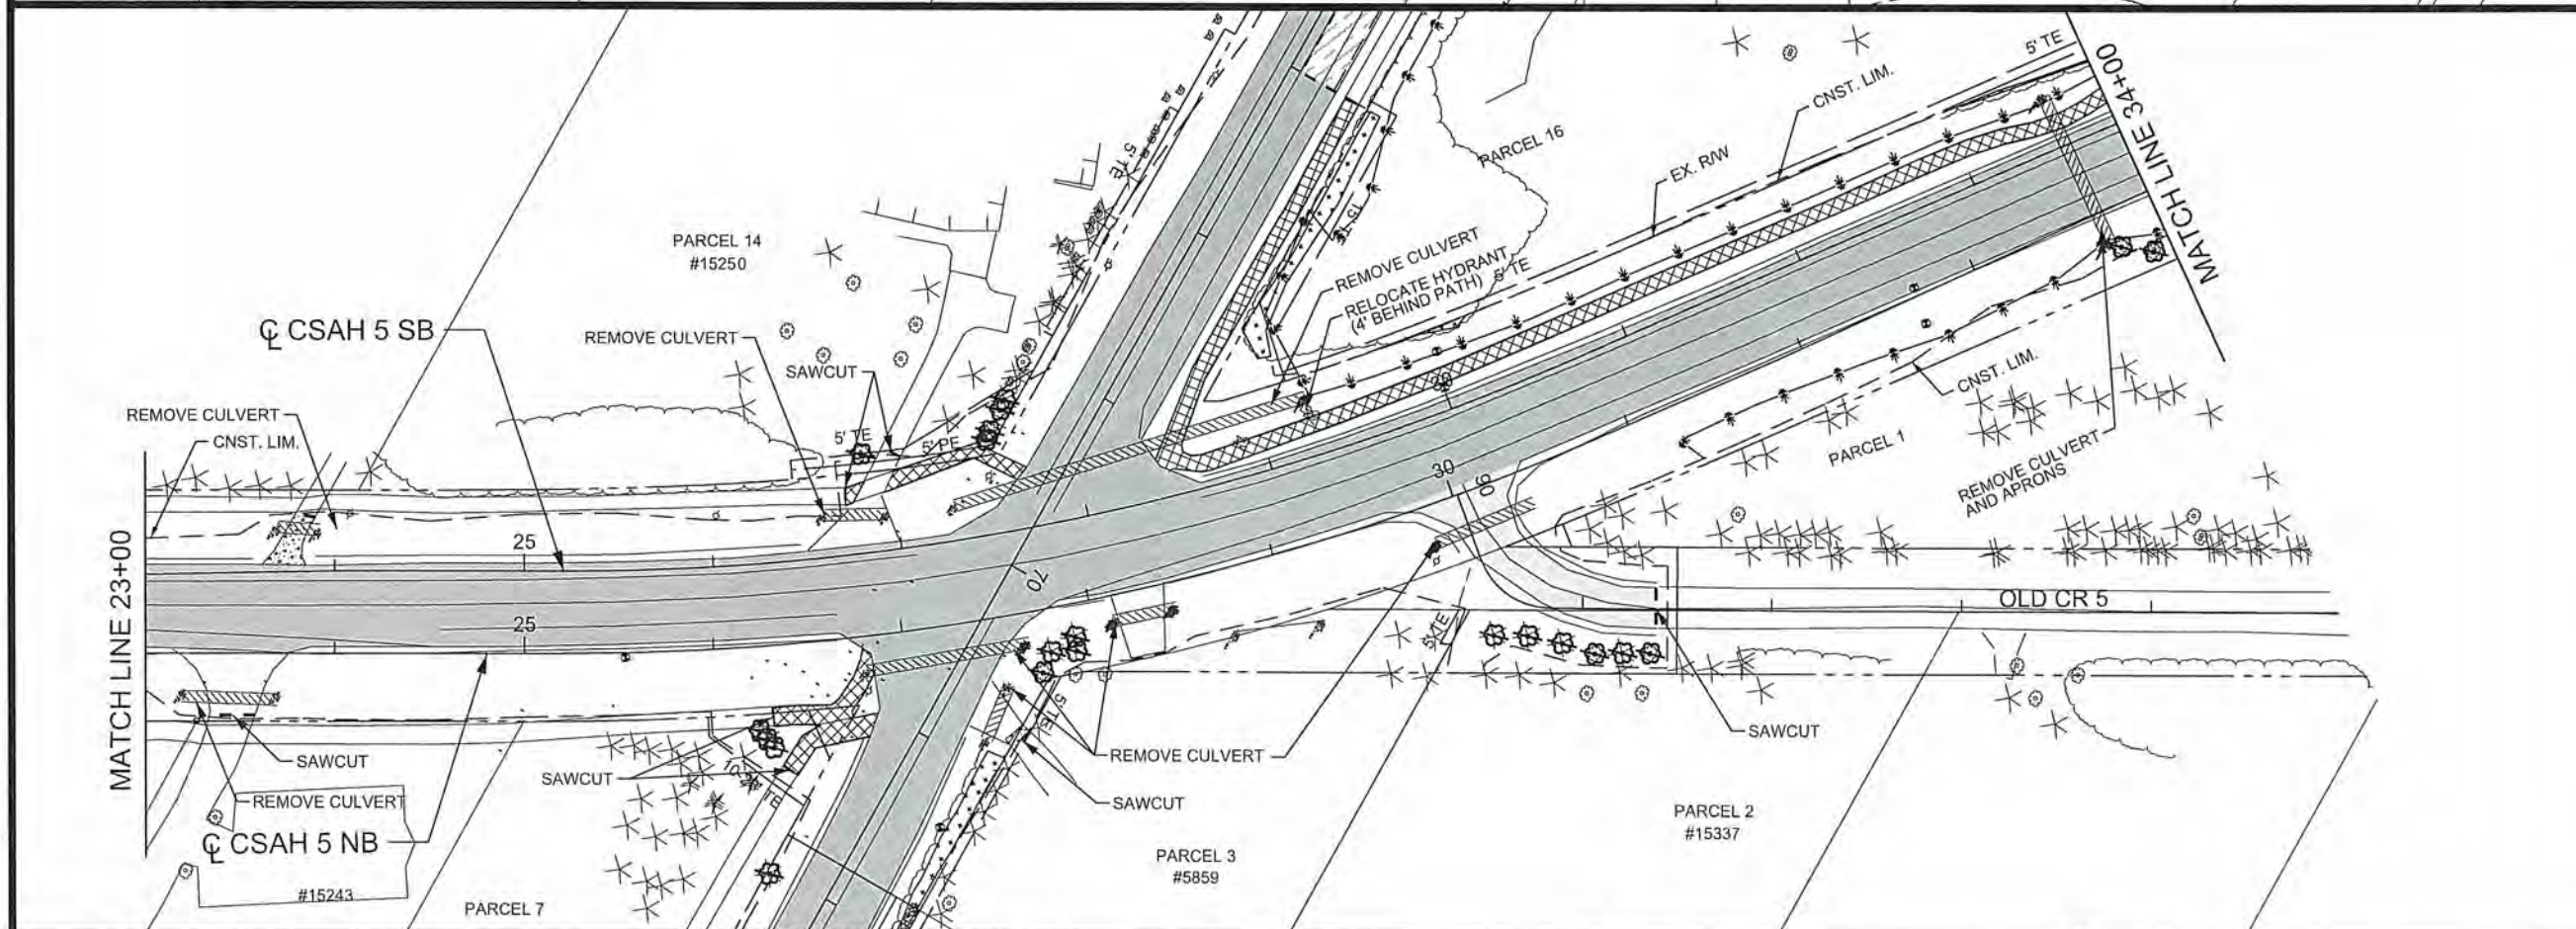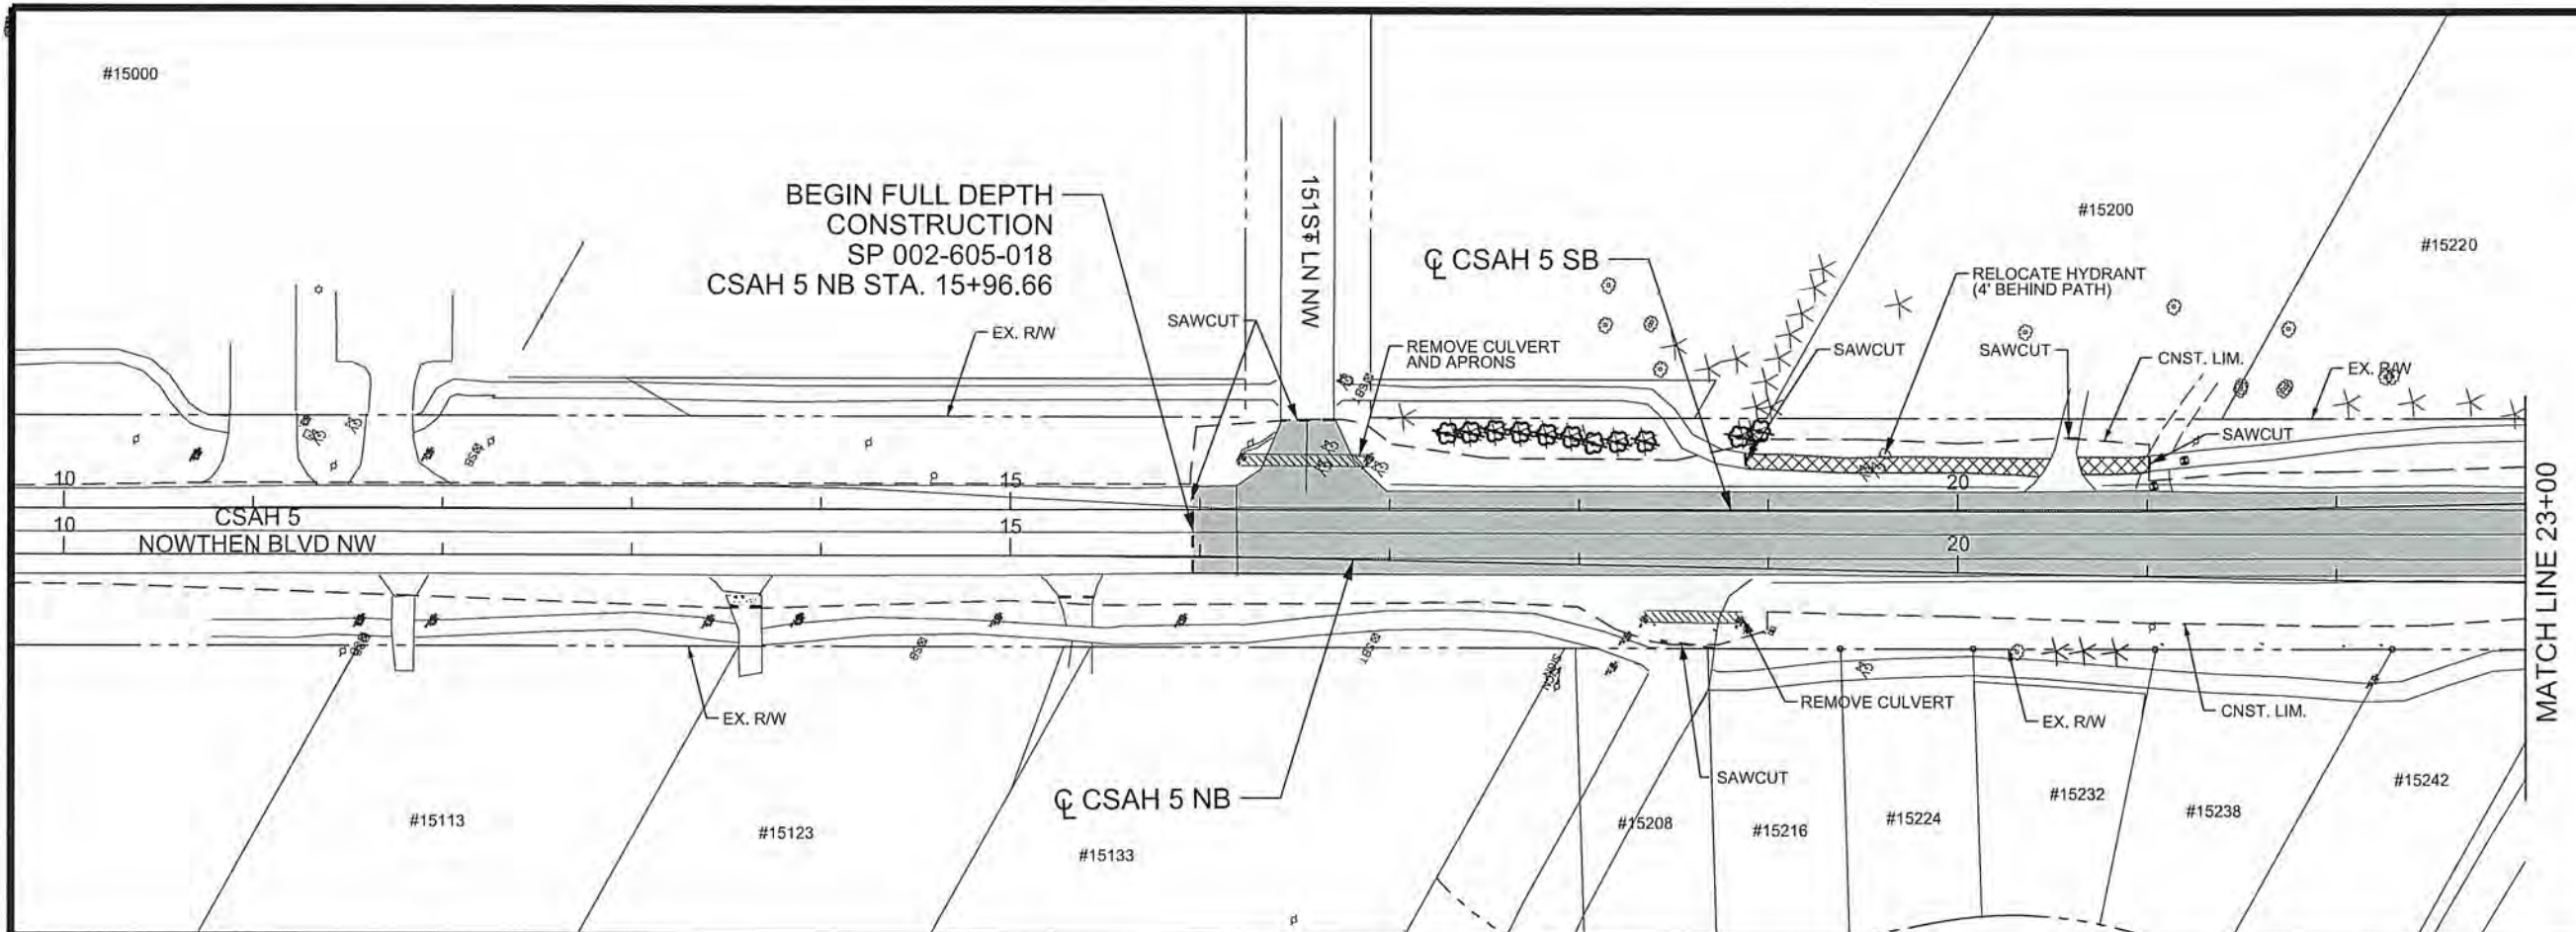

LEGEND

- REMOVE BITUMINOUS PAVEMENT
- REMOVE CONCRETE PAVEMENT
- REMOVE BITUMINOUS PATH
- RECLAIM AND OVERLAY BITUMINOUS PAVEMENT
- CLEAR & GRUB (ACRE)
- REMOVE PIPE CULVERTS
- TREE REMOVAL BY EACH
- SAWING BITUMINOUS PAVEMENT
- CONSTRUCTION LIMIT
- TEMPORARY EASEMENT
- PERMANENT EASEMENT
- SOIL BORING
- CLOSE DRIVE ACCESS


REMOVAL NOTES

REFER TO TRAFFIC SIGNAL PLANS FOR TRAFFIC SIGNAL REMOVALS.

THE CONTRACTOR SHALL PERFORM ALL CLEARING AND GRUBBING AS DIRECTED AND MARKED IN THE FIELD BY THE ENGINEER. THE CONTRACTOR SHALL OTHERWISE PROTECT ALL EXISTING TREES NOT SPECIFICALLY MARKED FOR REMOVAL.


ALL PRIVATE UTILITIES TO BE RELOCATED BY OTHERS AS REQUIRED. SEE IN PLACE UTILITY TABULATION FOR MORE INFORMATION.

ALL ROADWAY SIGNS WITHIN THE CONSTRUCTION LIMITS AND CONFLICTING SIGNS SHALL BE SALVAGED BY THE CONTRACTOR.

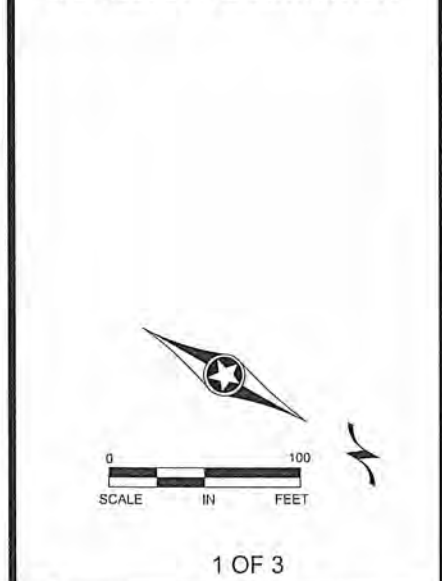

NO					DATE	BY	CKD	APPR	REVISION	I HEREBY CERTIFY THAT THIS PLAN WAS PREPARED BY ME OR UNDER MY DIRECT SUPERVISION AND THAT I AM A DULY LICENSED PROFESSIONAL ENGINEER UNDER THE LAWS OF THE STATE OF MINNESOTA.		DRAWN BY: EJM DATE: 04-18-14			ANOKA COUNTY HIGHWAY DEPT.	SP 002-605-018		INPLACE TOPOGRAPHY AND REMOVAL PLAN	
										PRINT NAME: CURT KOBLARCSIK	DESIGN BY: EJM DATE: 02-28-14		SP 199-106-011			STA 10+00 TO 34+00.00			
										SIGNATURE: 	CHECKED BY: GMP DATE: 04-24-14		CP 14-20			Sheet 50 of 148 Sheets			
										DATE: 6-3-14 LICENSE NO. 24756									

NAME: P:\02-605-18\Plan\0260518_REM1.dgn 05/30/2014 1:59:42 PM

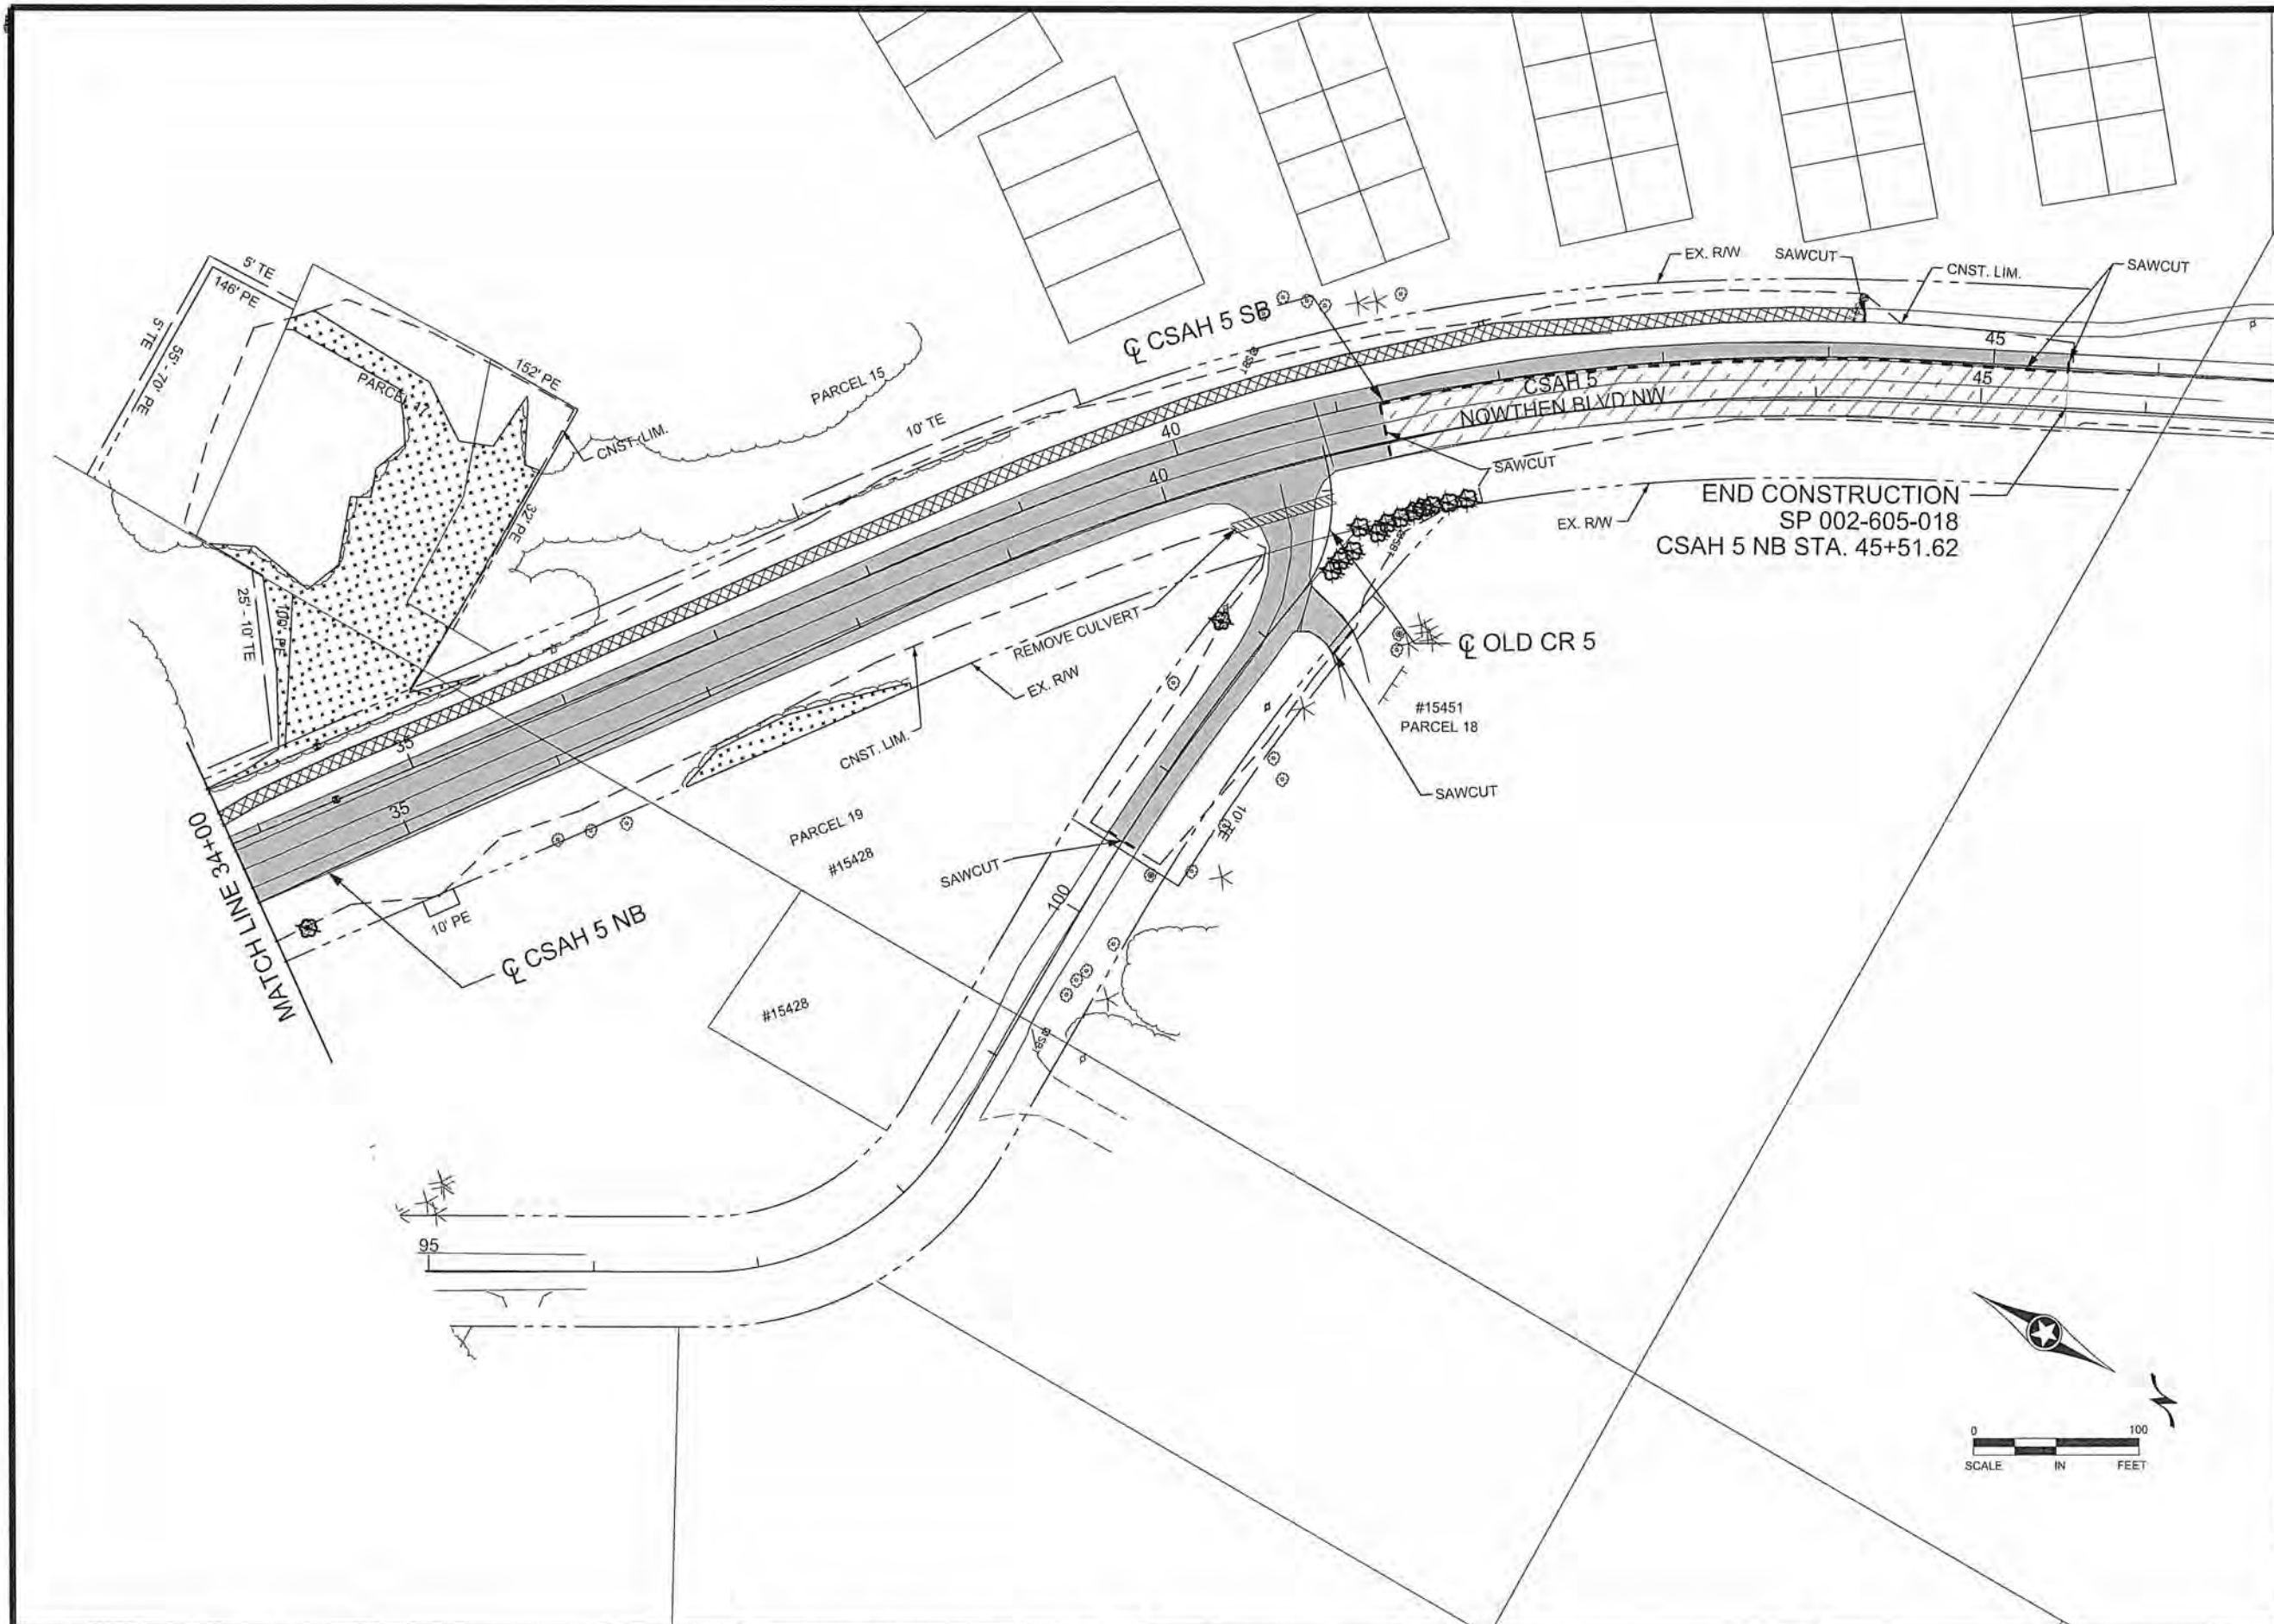

LEGEND	
	REMOVE BITUMINOUS PAVEMENT
	REMOVE BITUMINOUS PATH
	RECLAIM AND OVERLAY BITUMINOUS PAVEMENT
	CLEAR & GRUB (ACRE)
	REMOVE PIPE CULVERTS
	TREE REMOVAL BY EACH
	SAWING BITUMINOUS PAVEMENT
	CONSTRUCTION LIMIT
	TEMPORARY EASEMENT
	PERMANENT EASEMENT
	SOIL BORING
	CLOSE DRIVE ACCESS

REMOVAL NOTES

REFER TO TRAFFIC SIGNAL PLANS FOR TRAFFIC SIGNAL REMOVALS.

THE CONTRACTOR SHALL PERFORM ALL CLEARING AND GRUBBING AS DIRECTED AND MARKED IN THE FIELD BY THE ENGINEER. THE CONTRACTOR SHALL OTHERWISE PROTECT ALL EXISTING TREES NOT SPECIFICALLY MARKED FOR REMOVAL.

ALL PRIVATE UTILITIES TO BE RELOCATED BY OTHERS AS REQUIRED. SEE IN PLACE UTILITY TABULATION FOR MORE INFORMATION.

ALL ROADWAY SIGNS WITHIN THE CONSTRUCTION LIMITS AND CONFLICTING SIGNS SHALL BE SALVAGED BY THE CONTRACTOR.

NO	DATE	BY	CKD	APPR	REVISION
NAME: P:\02-605-18\Plan\0260518_REM2.dgn 05/30/2014 1:59:45 PM					

I HEREBY CERTIFY THAT THIS PLAN WAS PREPARED BY ME OR UNDER MY DIRECT SUPERVISION AND THAT I AM A DULY LICENSED PROFESSIONAL ENGINEER UNDER THE LAWS OF THE STATE OF MINNESOTA.

PRINT NAME: CURT KOBILARCSIK

SIGNATURE:

DATE: 6-3-14 LICENSE NO. 24756

DRAWN BY: EJM DATE: 04-16-14

DESIGN BY: EJM DATE: 02-28-14

CHECKED BY: GMP DATE: 04-24-14

ANOKA COUNTY
HIGHWAY DEPT.

SP 002-605-018



SP 199-106-011

CP 14-20

INPLACE TOPOGRAPHY AND REMOVAL PLAN

STA 34+00.00 TO 45+51.62

Sheet 51 of 148 Sheets

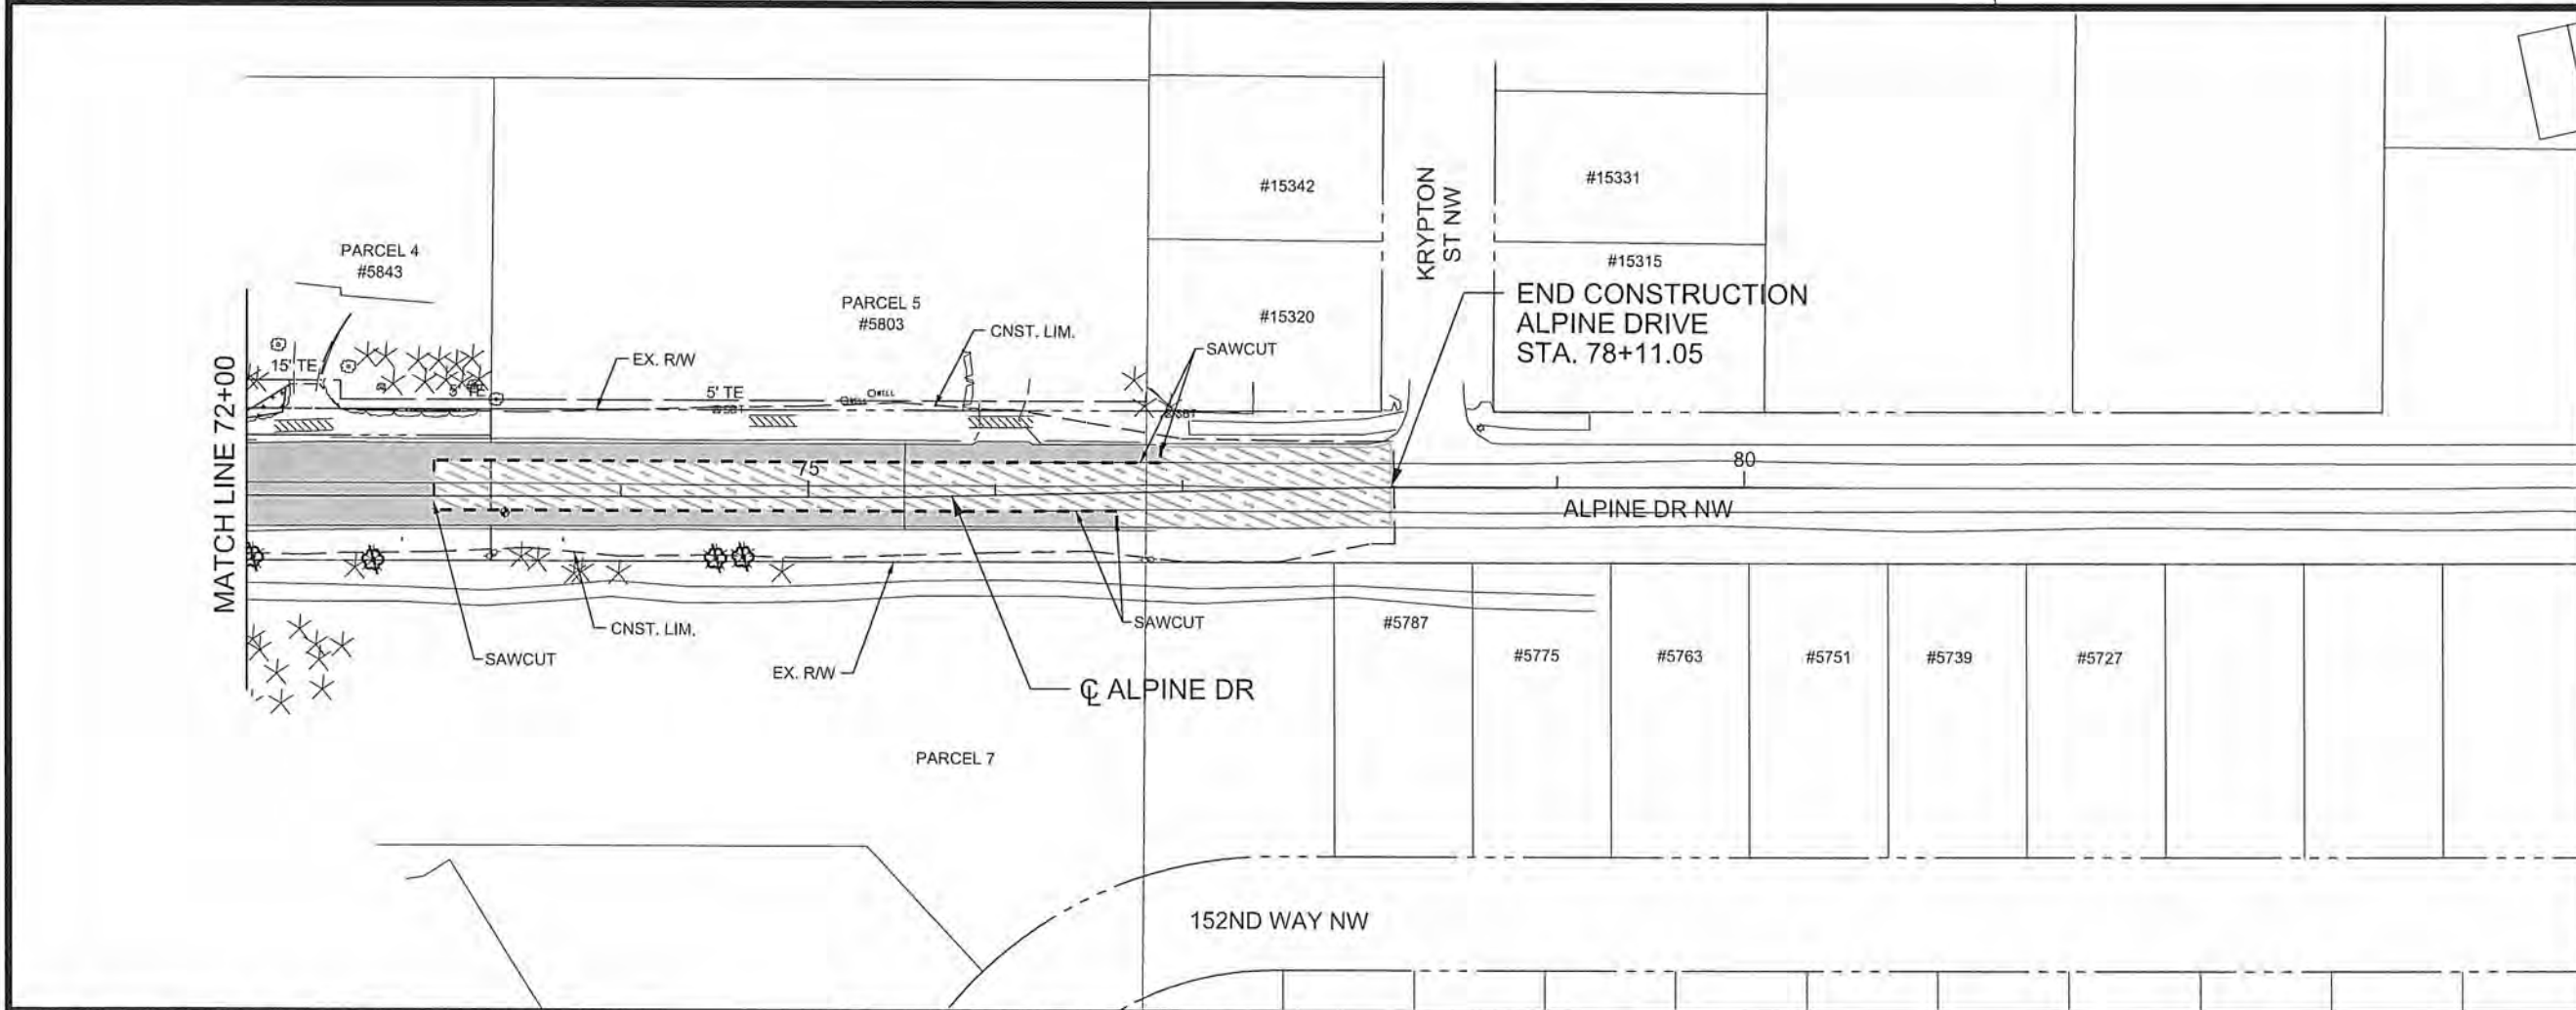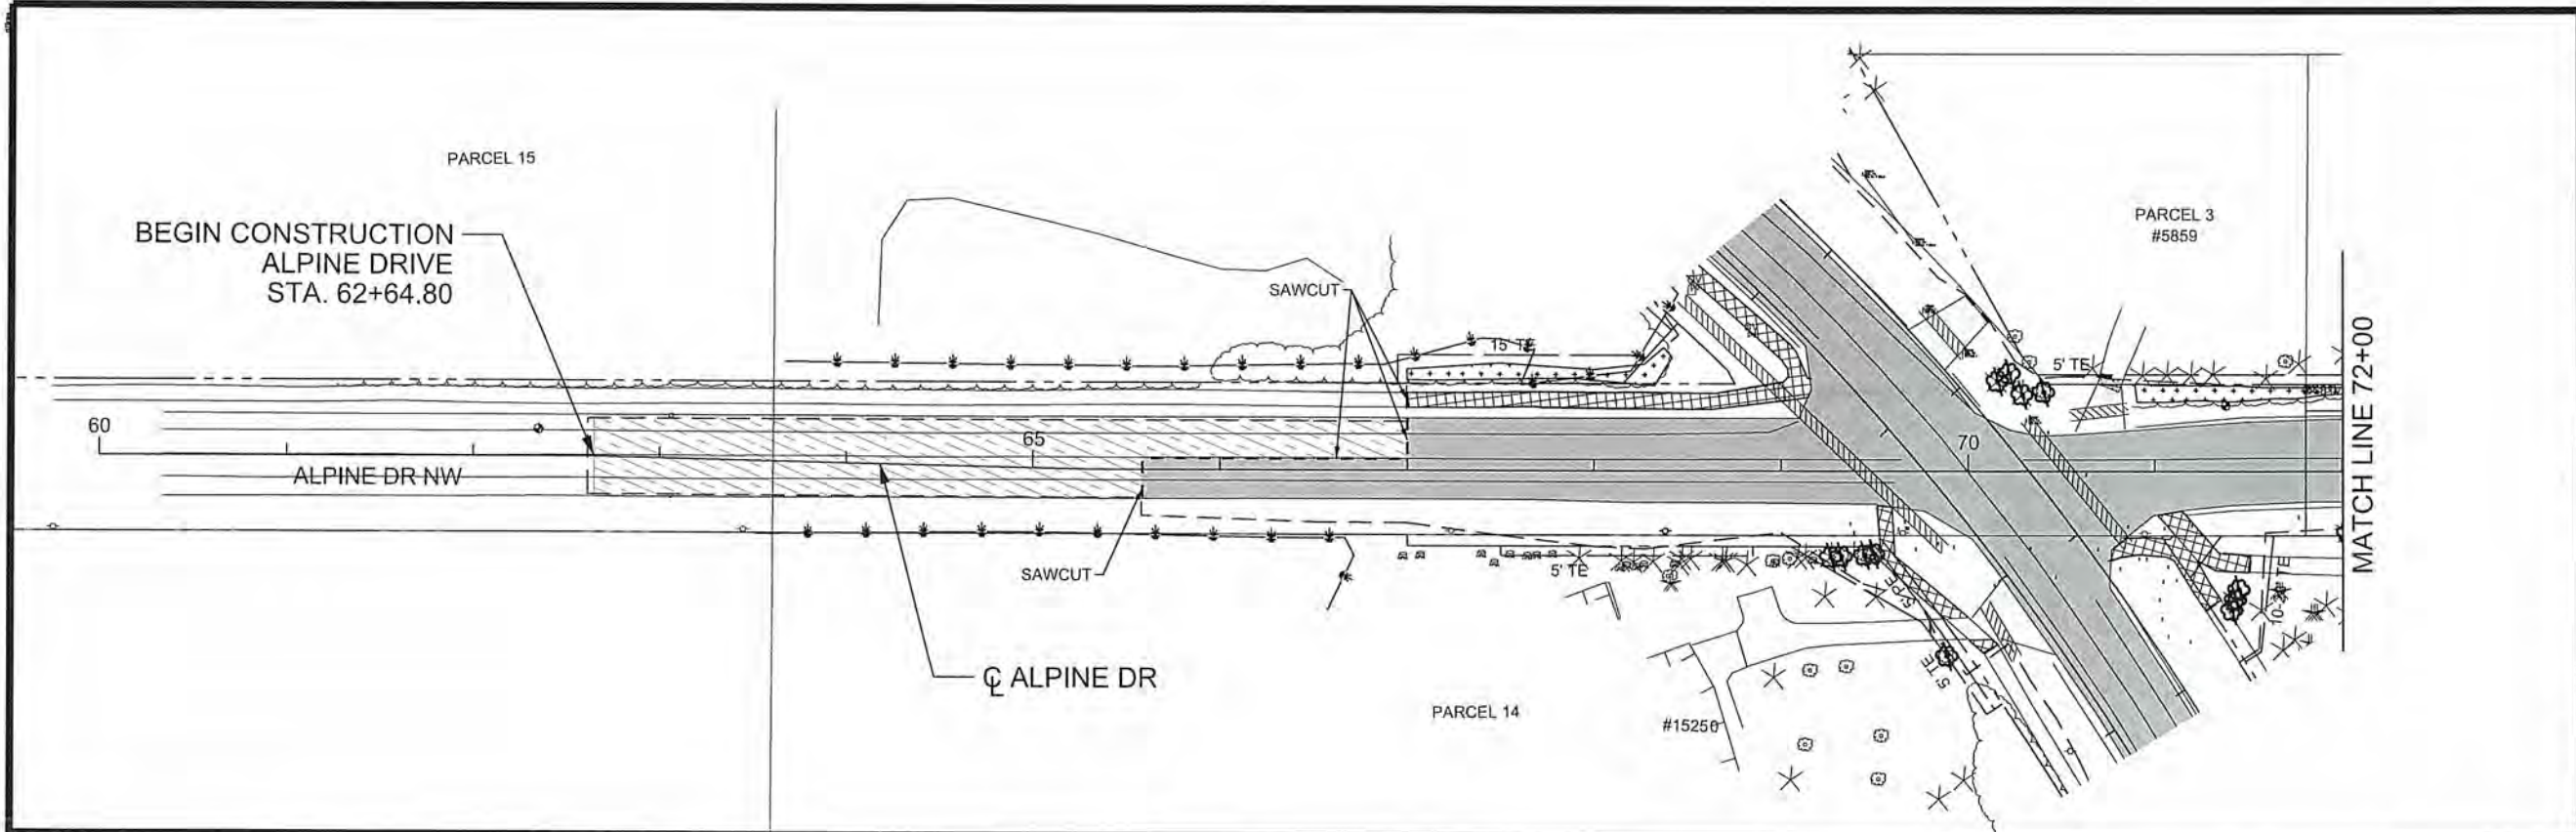

LEGEND	
	REMOVE BITUMINOUS PAVEMENT
	REMOVE CONCRETE PAVEMENT
	REMOVE BITUMINOUS PATH
	MILL AND OVERLAY BITUMINOUS PAVEMENT
	CLEAR & GRUB (ACRE)
	REMOVE PIPE CULVERTS
	TREE REMOVAL BY EACH
	SAWING BITUMINOUS PAVEMENT
	CONSTRUCTION LIMIT
	TEMPORARY EASEMENT
	PERMANENT EASEMENT
	SOIL BORING
	CLOSE DRIVE ACCESS


REMOVAL NOTES

REFER TO TRAFFIC SIGNAL PLANS FOR TRAFFIC SIGNAL REMOVALS.

THE CONTRACTOR SHALL PERFORM ALL CLEARING AND GRUBBING AS DIRECTED AND MARKED IN THE FIELD BY THE ENGINEER. THE CONTRACTOR SHALL OTHERWISE PROTECT ALL EXISTING TREES NOT SPECIFICALLY MARKED FOR REMOVAL.

ALL ROADWAY SIGNS WITHIN THE CONSTRUCTION LIMITS AND CONFLICTING SIGNS SHALL BE SALVAGED BY THE CONTRACTOR.


ALL PRIVATE UTILITIES TO BE RELOCATED BY OTHERS AS REQUIRED. SEE IN PLACE UTILITY TABULATION FOR MORE INFORMATION.

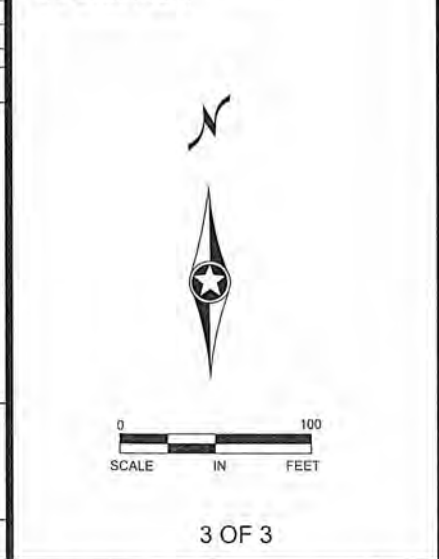



NO DATE BY CKD APPR. REVISION NAME: P:\02-605-18\Plan\0260518_REM3.dgn 05/30/2014 1:59:46 PM					I HEREBY CERTIFY THAT THIS PLAN WAS PREPARED BY ME OR UNDER MY DIRECT SUPERVISION AND THAT I AM A DULY LICENSED PROFESSIONAL ENGINEER UNDER THE LAWS OF THE STATE OF MINNESOTA. PRINT NAME: CURT KOBLARCSIK SIGNATURE: <i>[Signature]</i> DATE: 6-3-14 LICENSE NO. 24756		DRAWN BY: EJM DATE: 04-16-14 DESIGN BY: EJM DATE: 02-28-14 CHECKED BY: GMP DATE: 04-24-14		 ANOKA COUNTY HIGHWAY DEPT.		SP 002-605-018 SP 199-106-011 CP 14-20		INPLACE TOPOGRAPHY AND REMOVAL PLAN STA 62+64.80 TO 78+11.05 Sheet 52 of 148 Sheets	
--	--	--	--	--	--	--	--	--	---	--	--	--	--	--

(A) 2' AGGREGATE SHOULDER
(I) CONCRETE DRAINAGE FLUME



SEE SHEET 60 FOR
INTERSECTION DETAILS

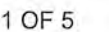


CONSTRUCTION PLAN
CSAH 5
STA 10+00 TO 22+00
Sheet 53 of 148 Sheets

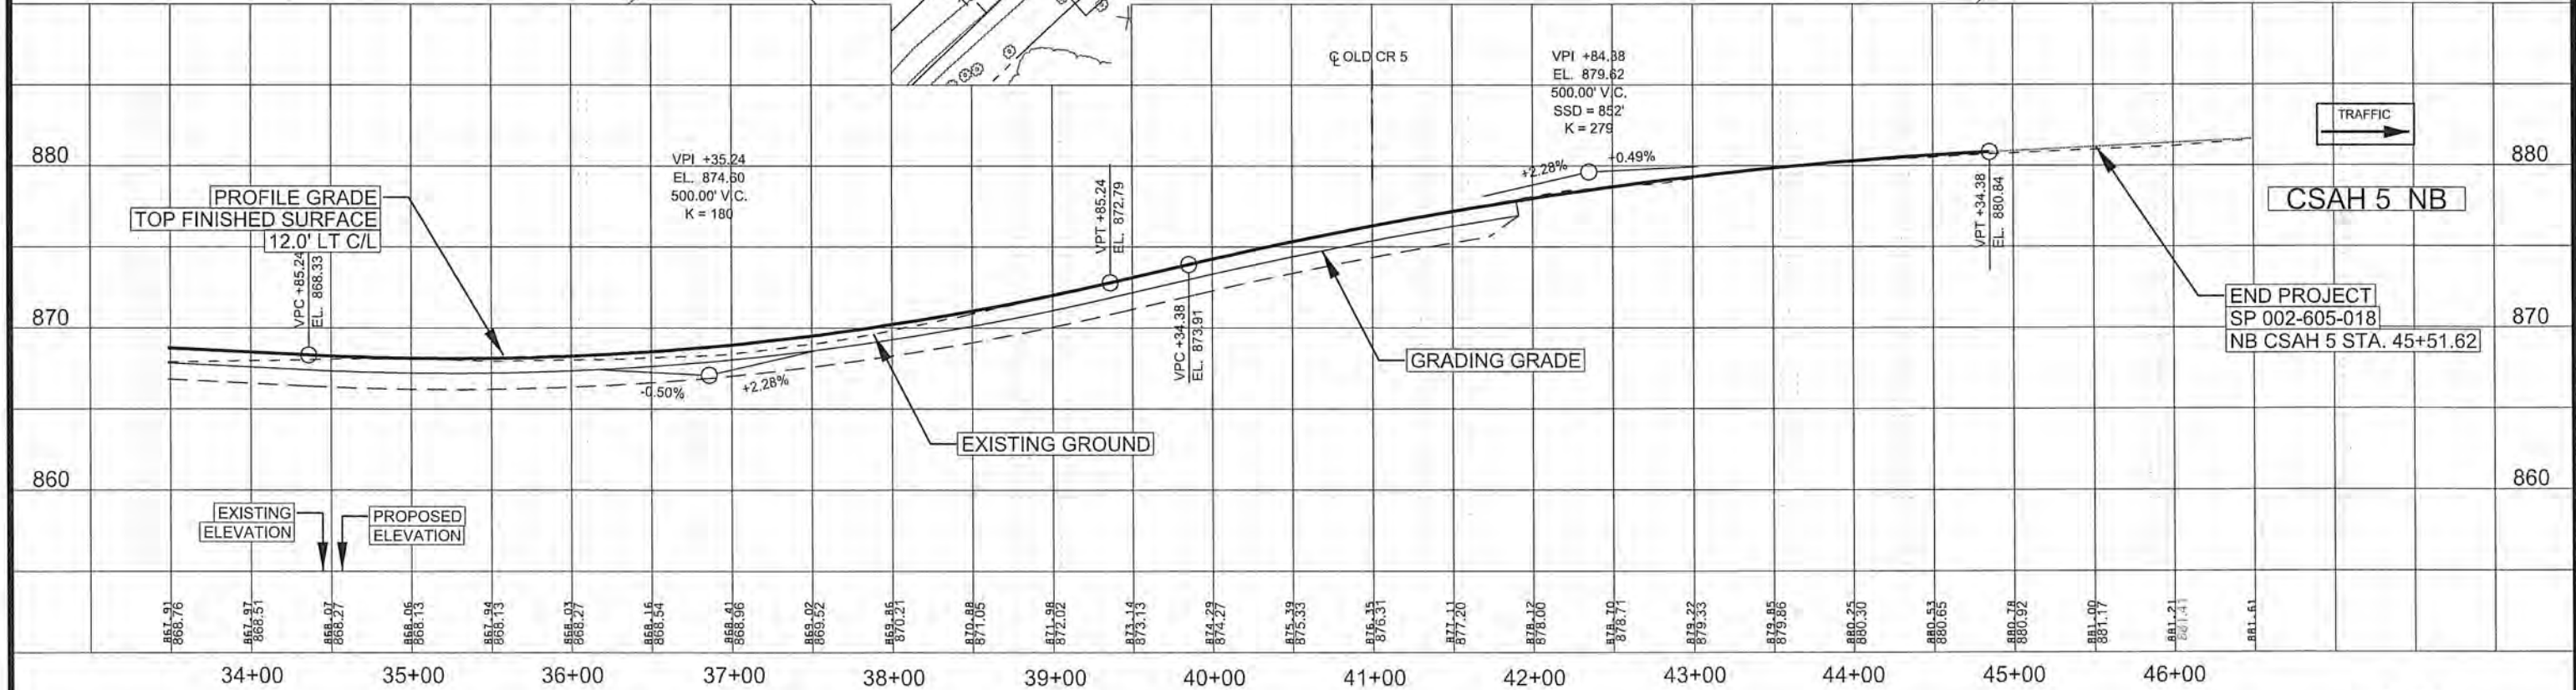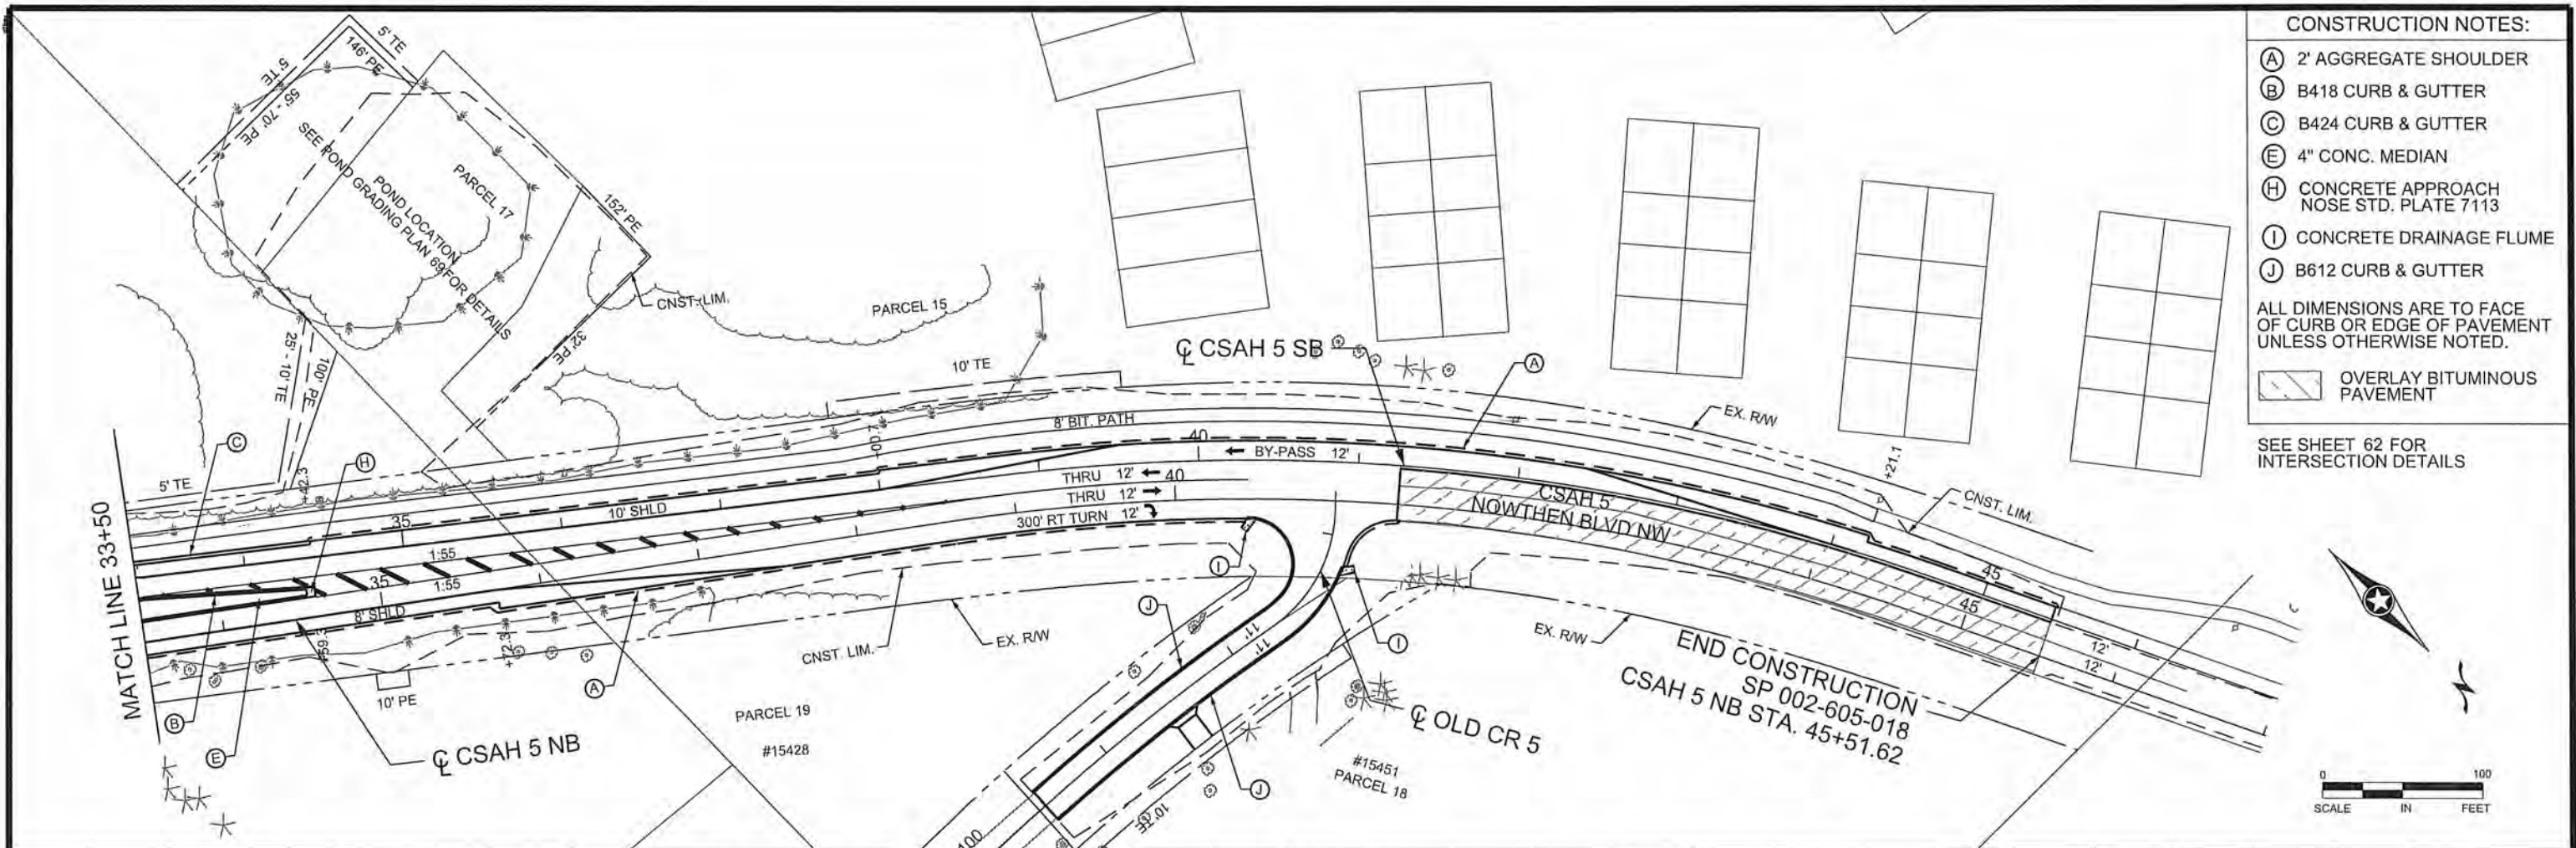

- CONSTRUCTION NOTES:
- (A) 2' AGGREGATE SHOULDER
 - (B) B418 CURB & GUTTER
 - (C) B424 CURB & GUTTER
 - (D) B618 CURB & GUTTER
 - (E) 4" CONC. MEDIAN
 - (F) 6" CONC. WALK
 - (G) TRUNCATED DOMES
 - (H) CONCRETE APPROACH NOSE STD. PLATE 7113
-  OVERLAY BITUMINOUS PAVEMENT
- ALL DIMENSIONS ARE TO FACE OF CURB OR EDGE OF PAVEMENT UNLESS OTHERWISE NOTED.

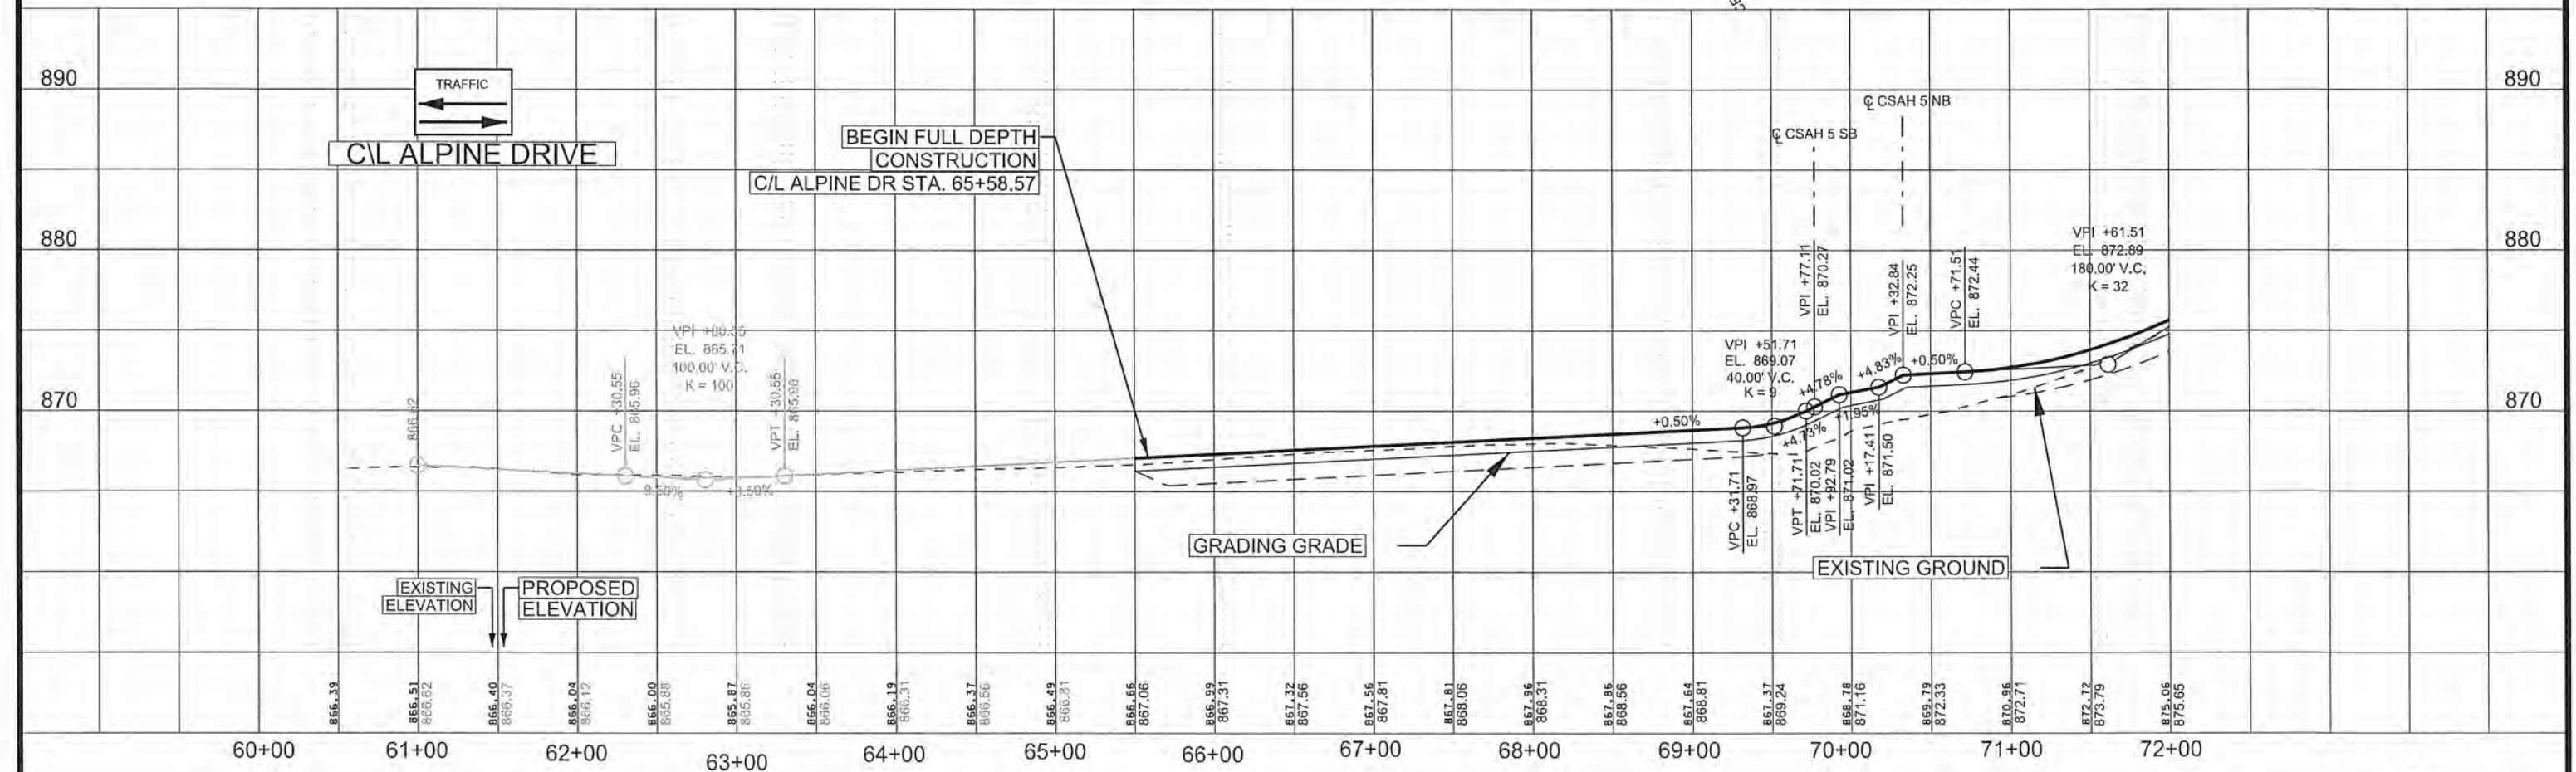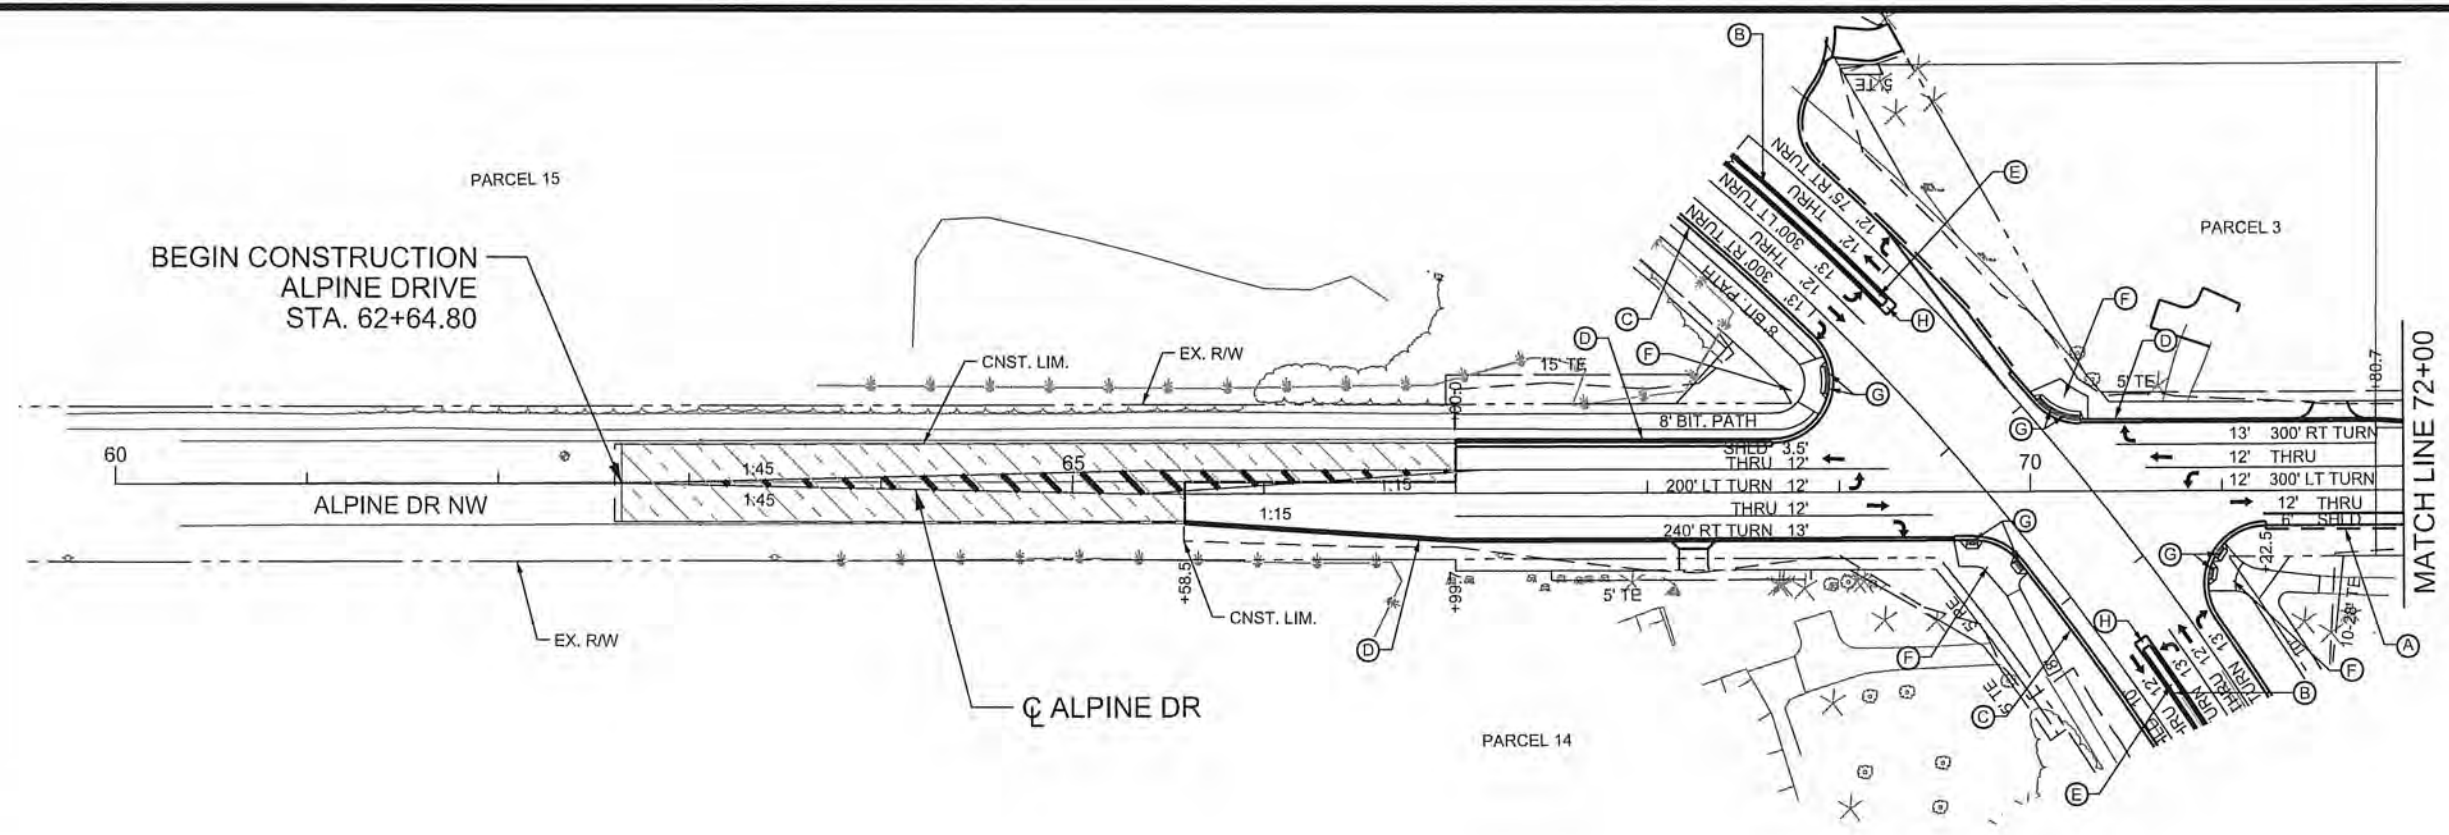

NO. DATE BY CKD APPR NAME: P:\02-605-18\Plan\0260518_PP4.dgn					I HEREBY CERTIFY THAT THIS PLAN WAS PREPARED BY ME OR UNDER MY DIRECT SUPERVISION AND THAT I AM A DULY LICENSED PROFESSIONAL ENGINEER UNDER THE LAWS OF THE STATE OF MINNESOTA. PRINT NAME: CURT KOBIARCSIK SIGNATURE:  DATE: 6-3-14 LICENSE NO. 24756					DRAWN BY: EJM DATE: 04-16-14 DESIGN BY: EJM DATE: 02-28-14 CHECKED BY: GMP DATE: 04-24-14					 ANOKA COUNTY HIGHWAY DEPT.					SP 002-605-018 SP 199-106-011 CP 14-20					CONSTRUCTION PLAN ALPINE DRIVE STA 60+00 TO 72+00 Sheet 56 of 148 Sheets				

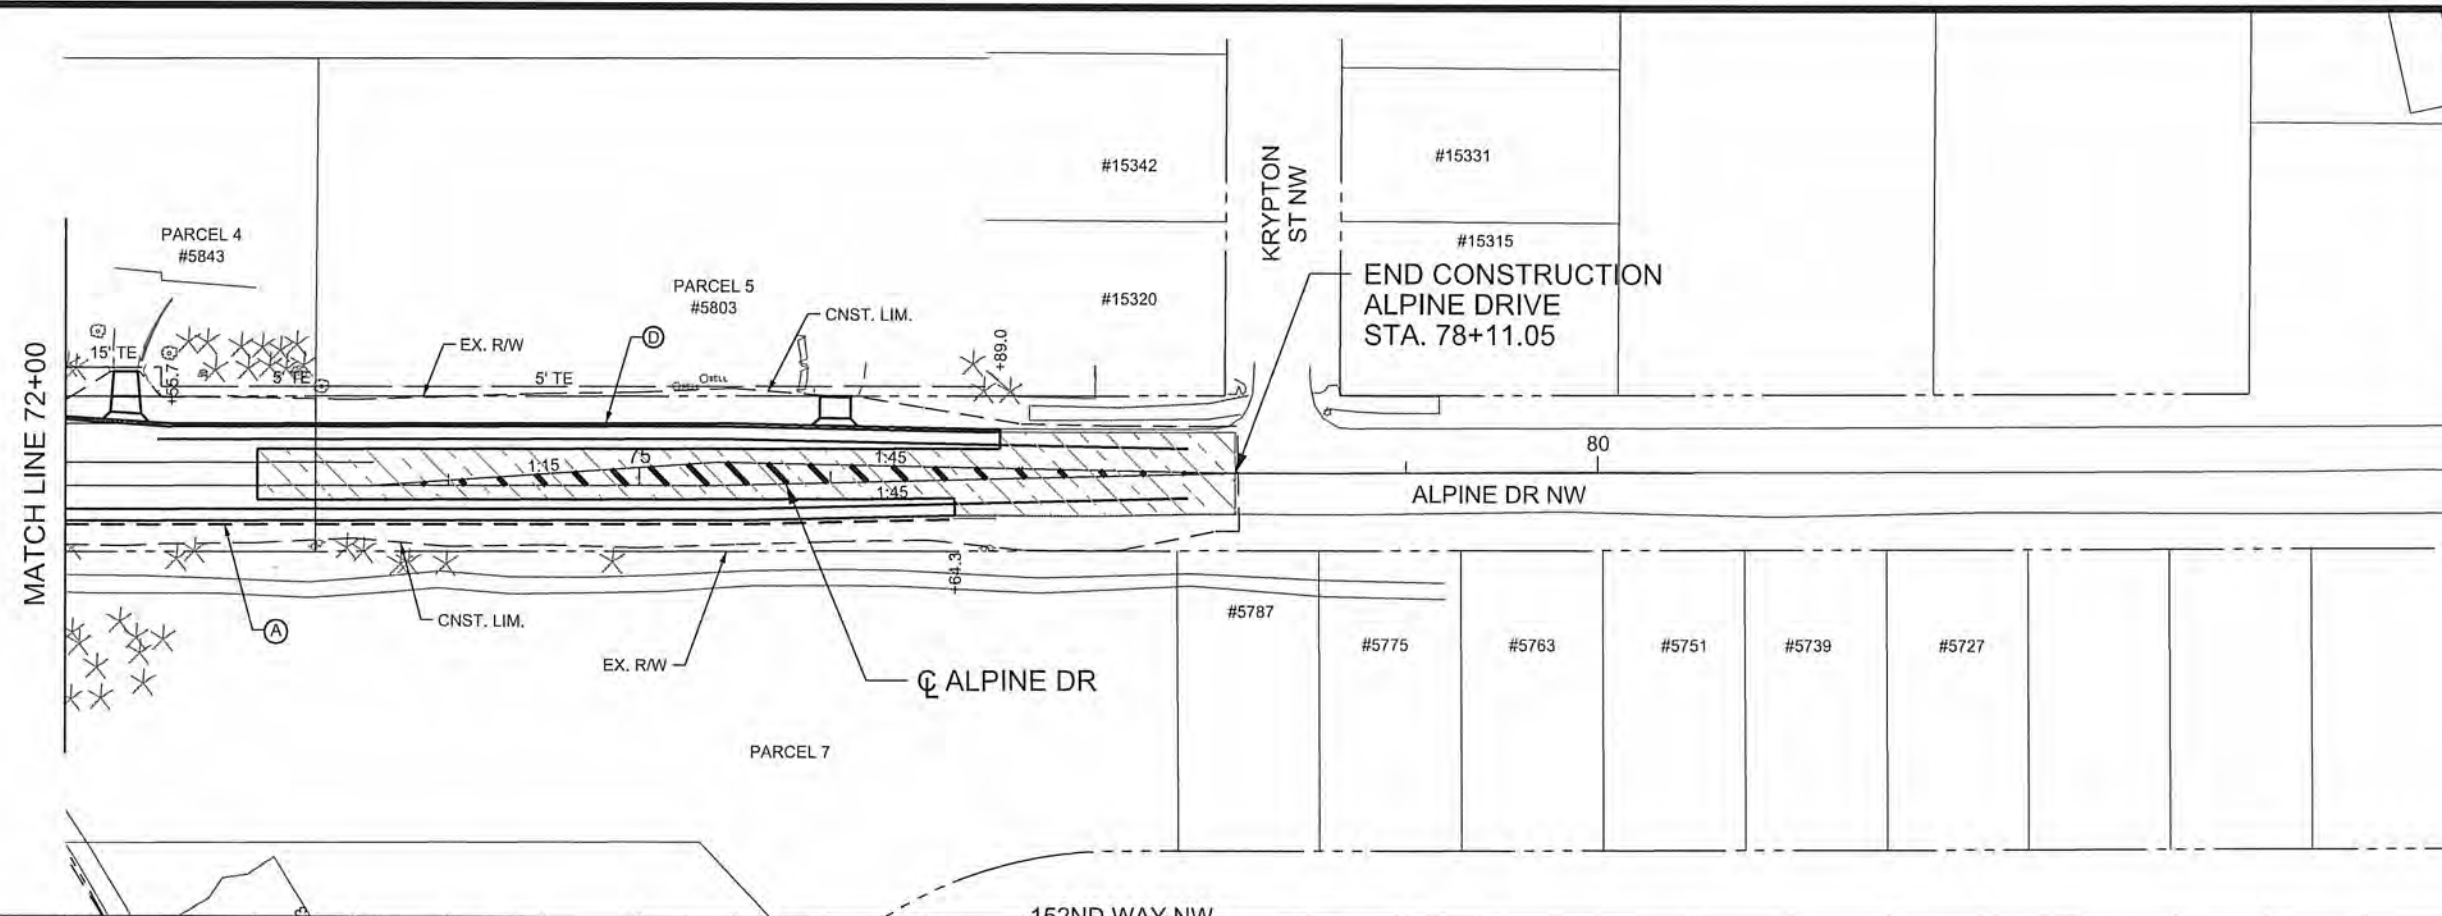


CONSTRUCTION NOTES:



- (A) 2' AGGREGATE SHOULDER
- (D) B618 CURB & GUTTER



OVERLAY BITUMINOUS PAVEMENT

ALL DIMENSIONS ARE TO FACE OF CURB OR EDGE OF PAVEMENT UNLESS OTHERWISE NOTED.

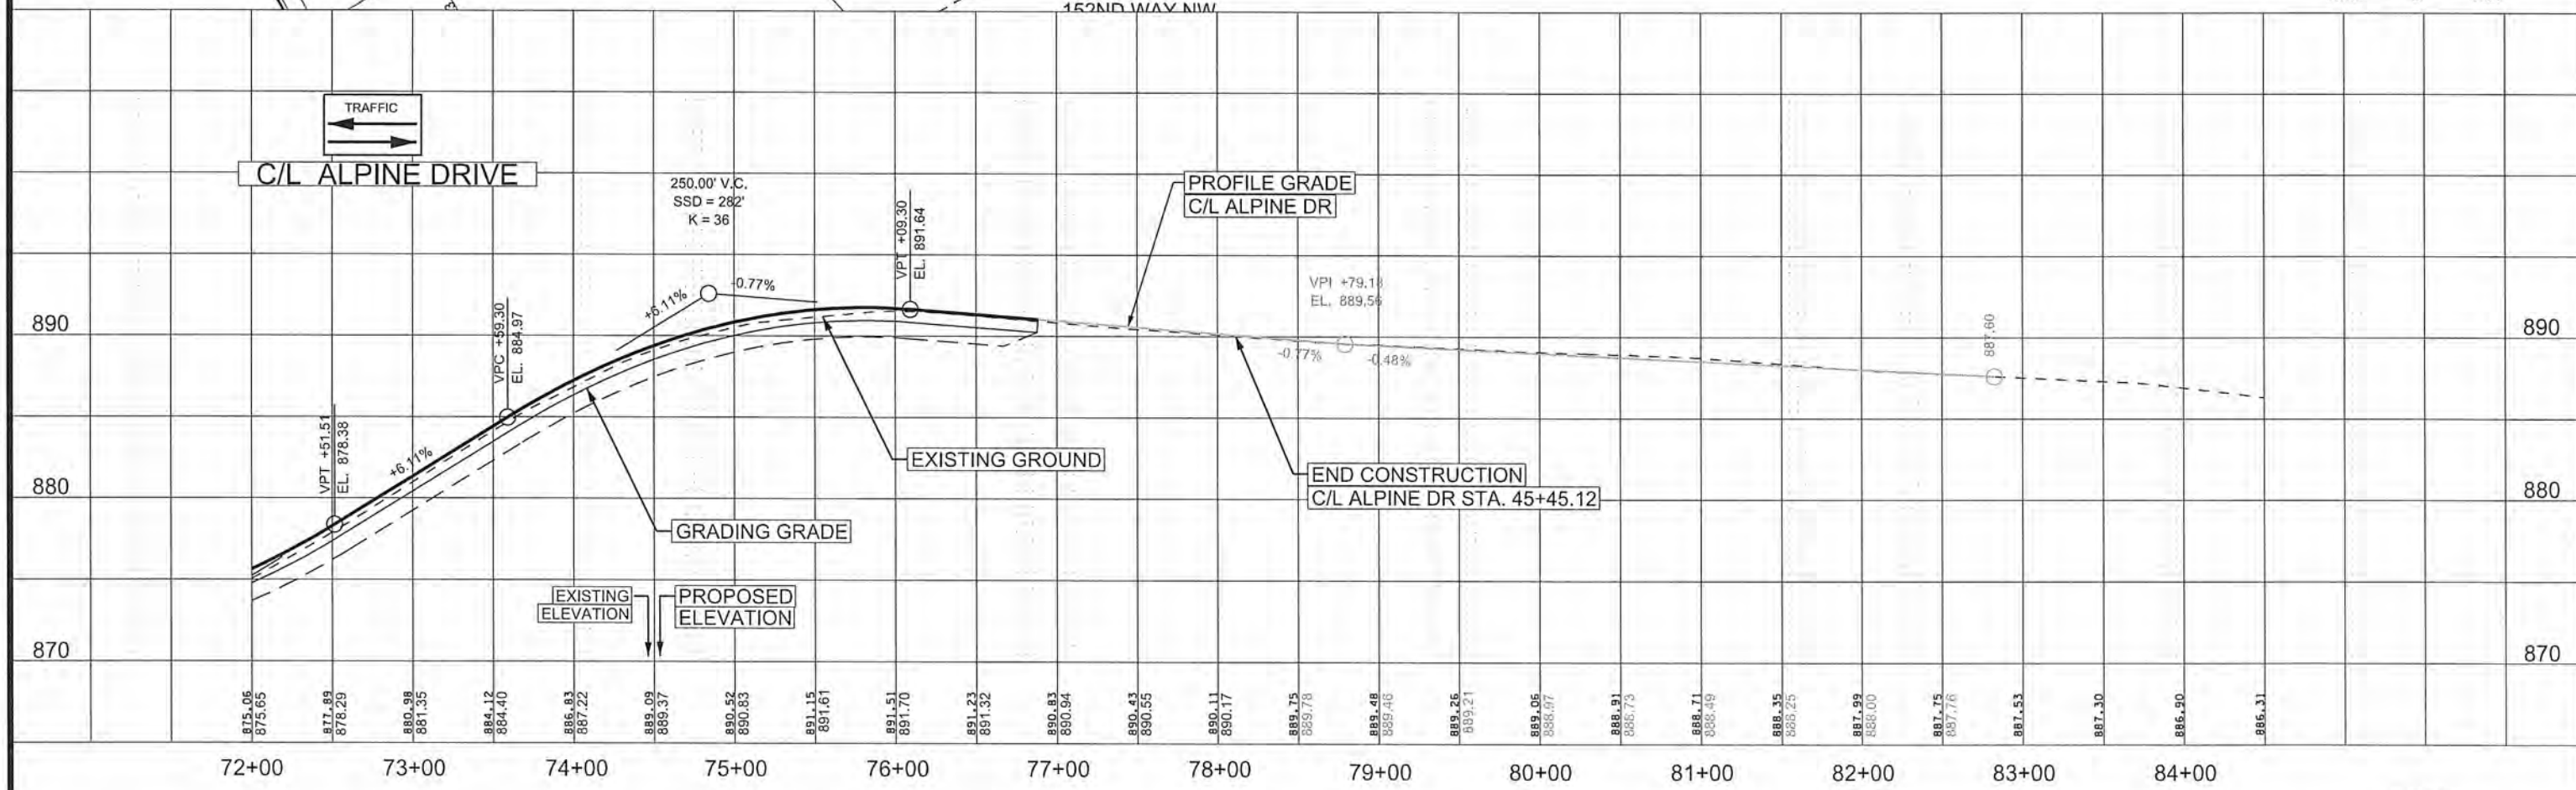

I HEREBY CERTIFY THAT THIS PLAN WAS PREPARED BY ME OR UNDER MY DIRECT SUPERVISION AND THAT I AM A DULY LICENSED PROFESSIONAL ENGINEER UNDER THE LAWS OF THE STATE OF MINNESOTA. PRINT NAME: CURT KOBLARCSIK SIGNATURE: DATE: 6-3-14 LICENSE NO. 24756					DRAWN BY: EJM DATE: 04-16-14 DESIGN BY: EJM DATE: 02-28-14 CHECKED BY: GMP DATE: 04-24-14		 ANOKA COUNTY HIGHWAY DEPT.		SP 002-605-018 SP 199-106-011 CP 14-20		CONSTRUCTION PLAN ALPINE DRIVE STA 72+00 TO 84+00 Sheet 57 of 148 Sheets	
NAME: P:\02-605-18\Plan\0260518_PP5.dgn NO DATE BY CKD APPR REVISION 05/30/2014 2:00:06 PM					5 OF 5							

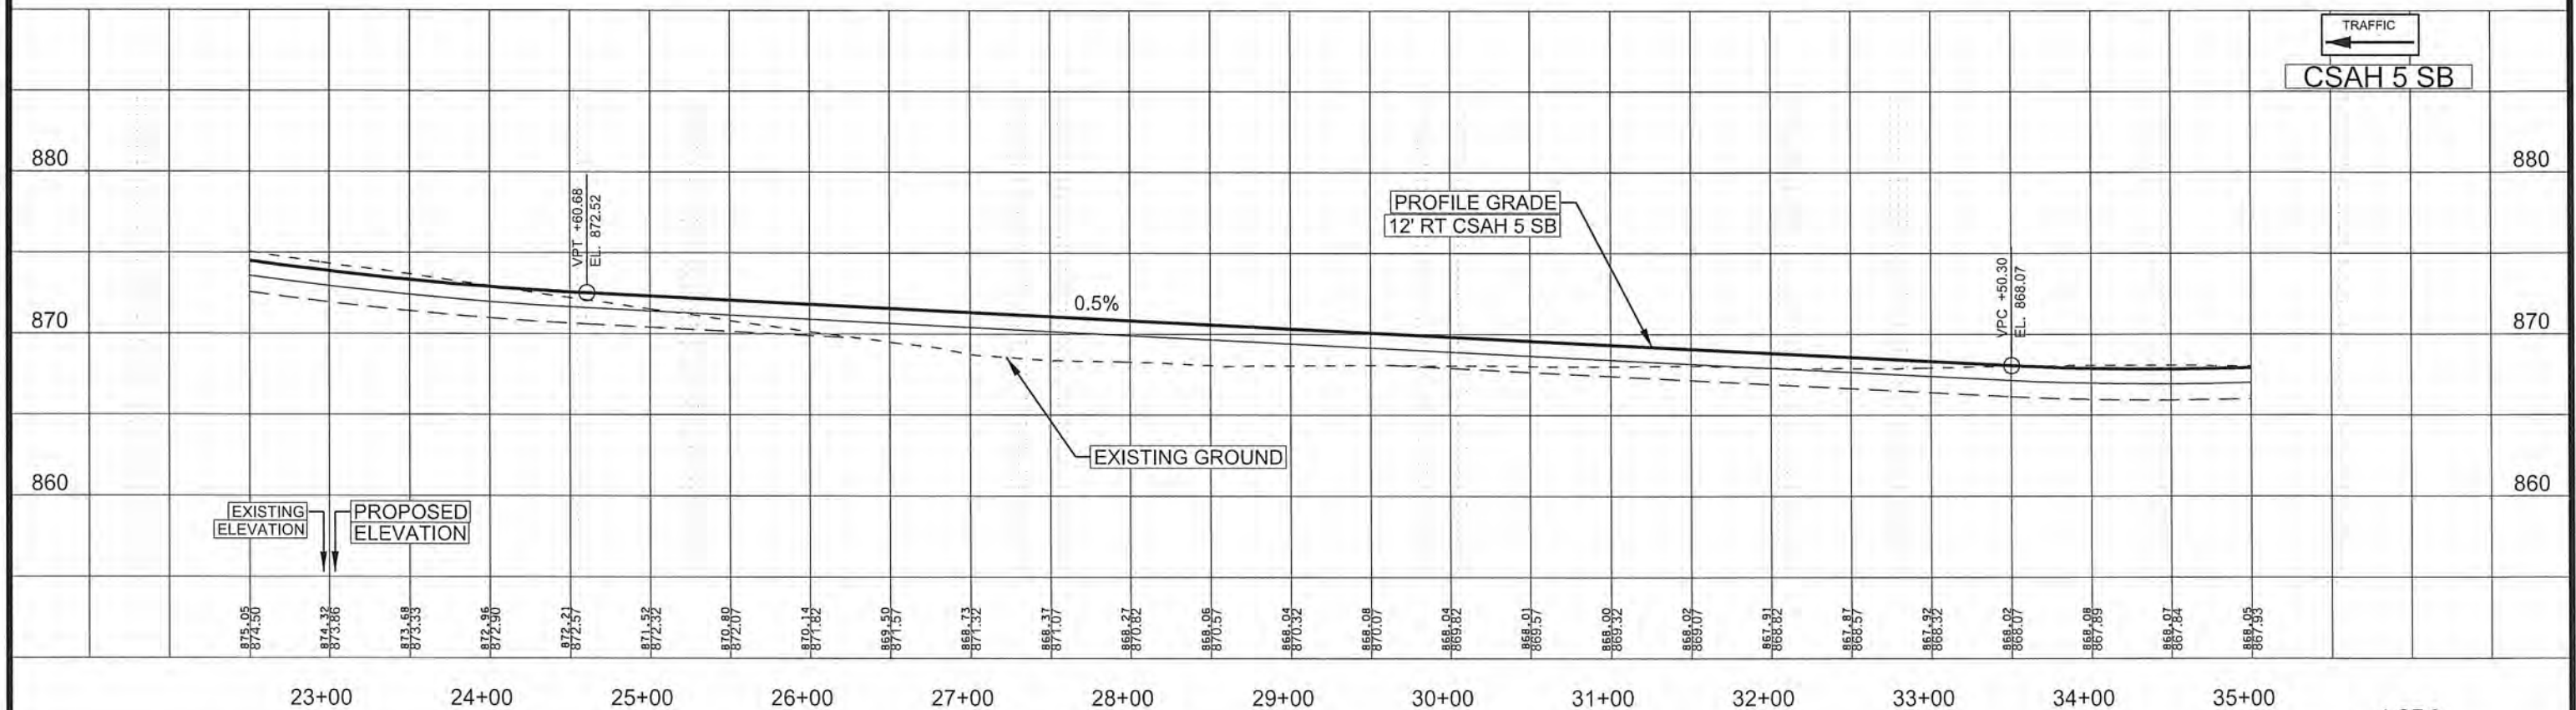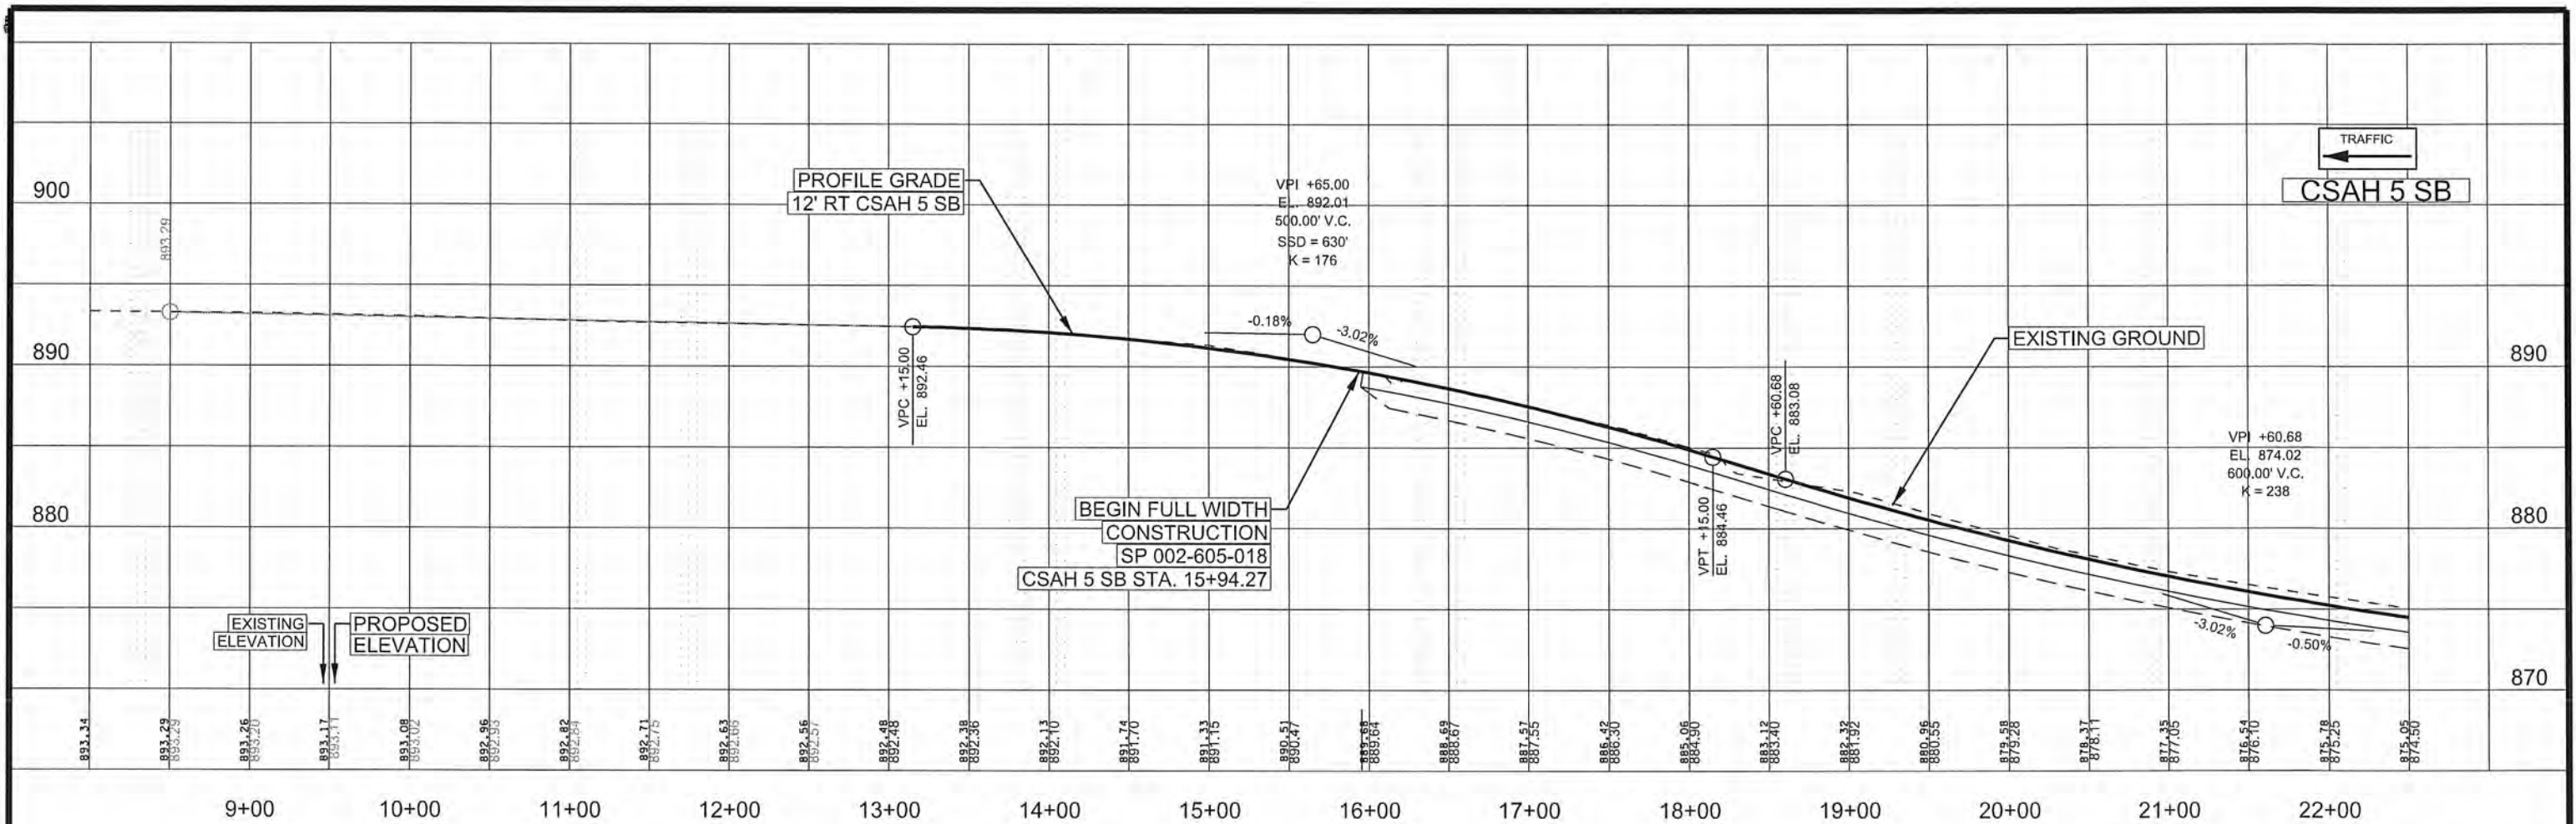

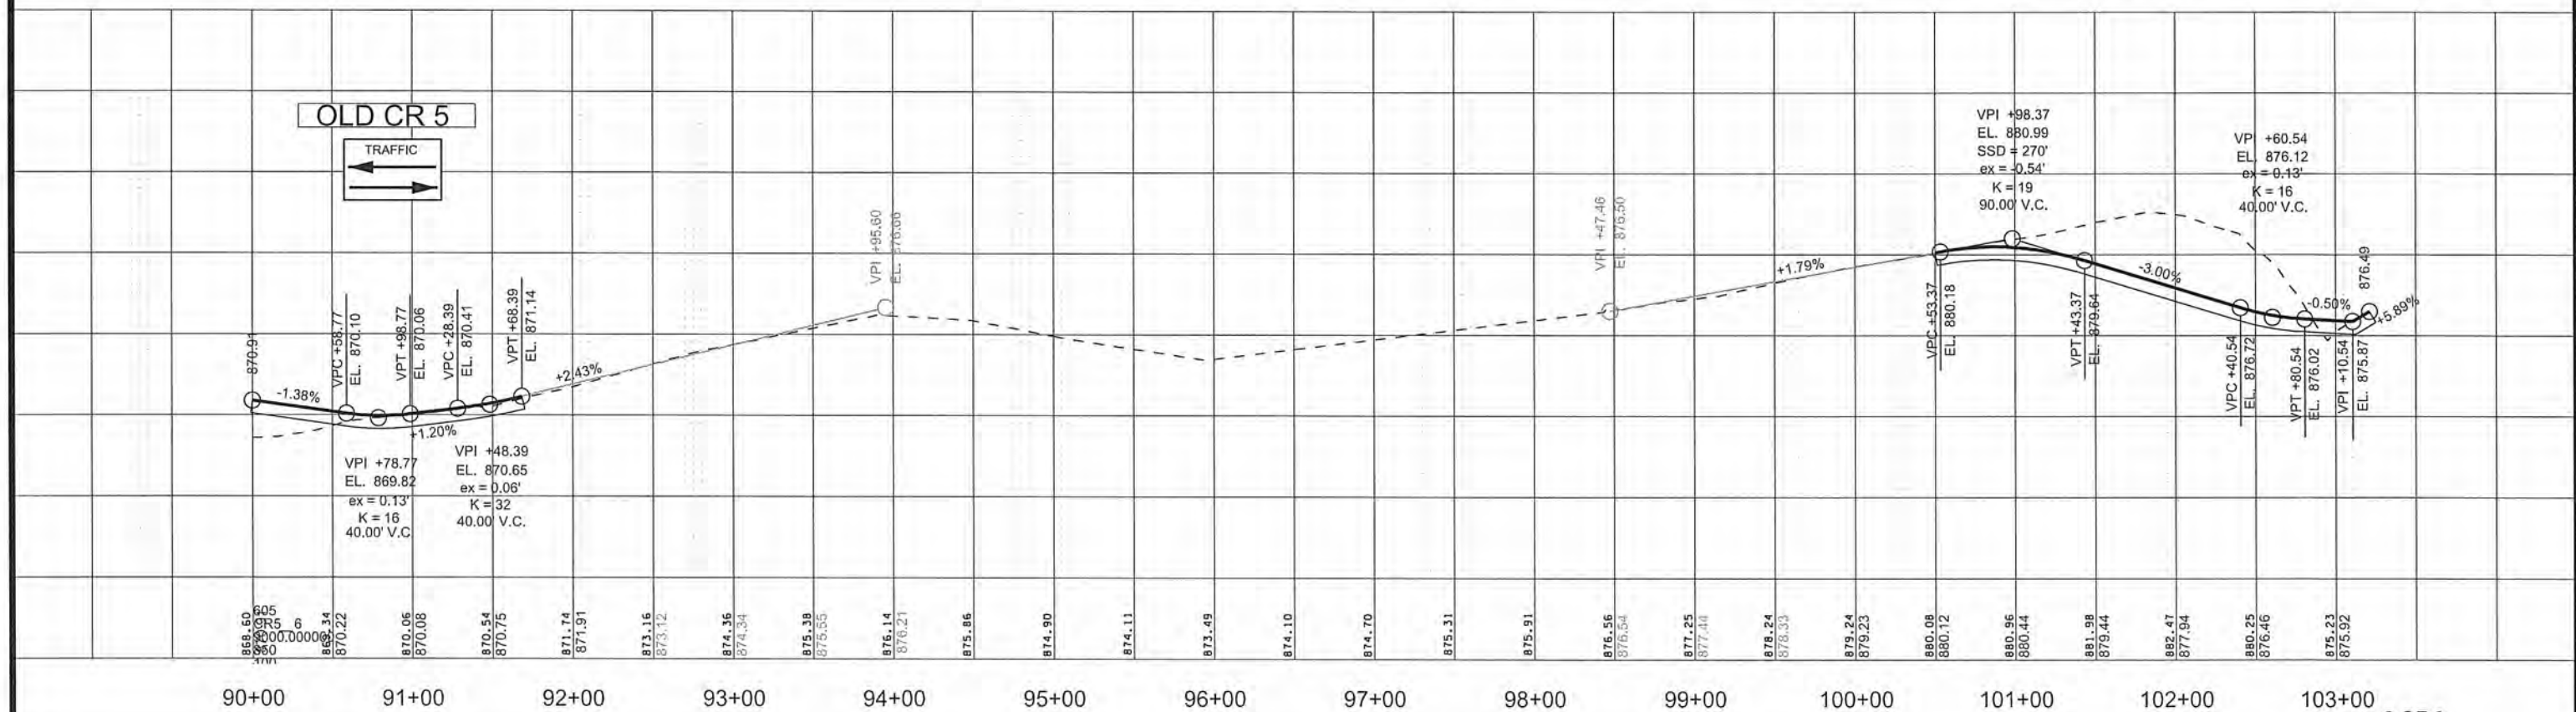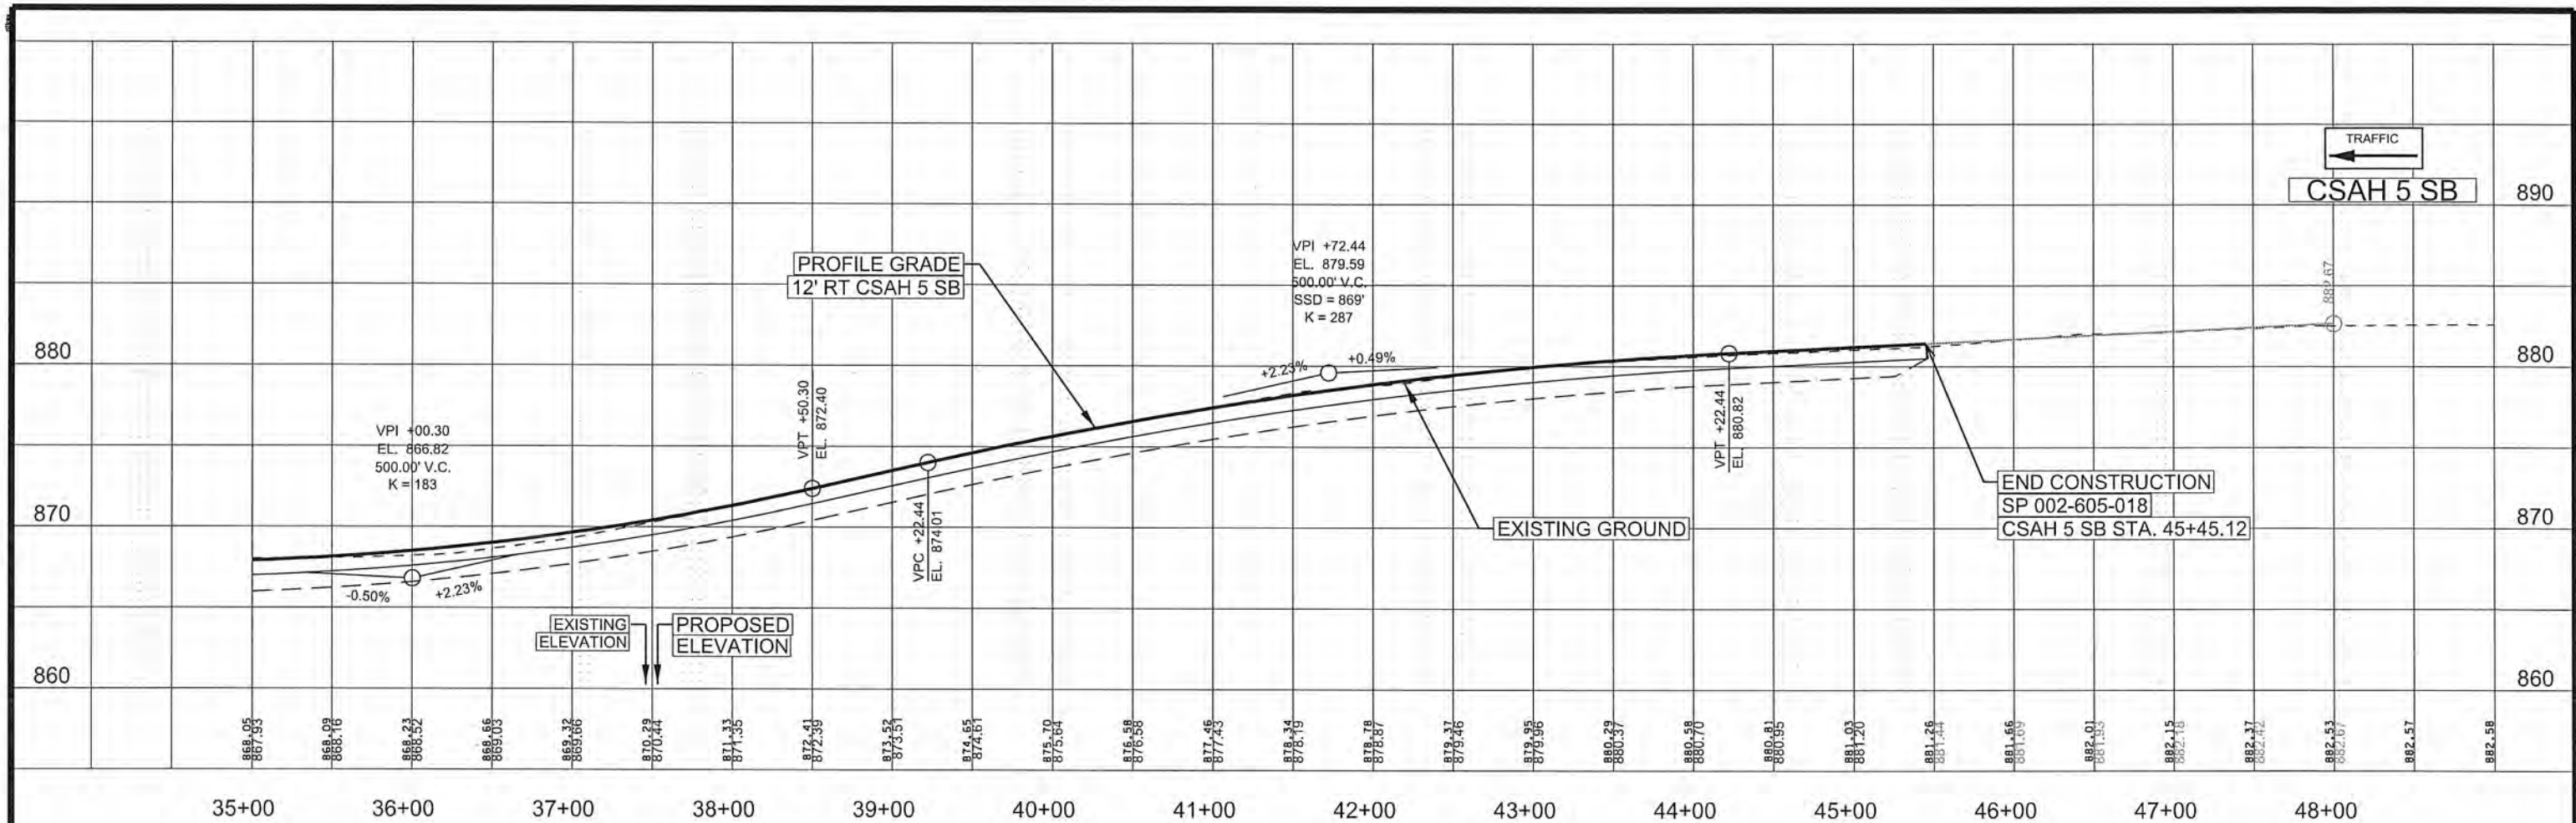

NO	DATE	BY	CKD	APPR	REVISION

NAME: P:\02-605-18\Plan\0260518_PR1.dgn 05/30/2014 2:00:10 PM

I HEREBY CERTIFY THAT THIS PLAN WAS PREPARED BY ME OR UNDER MY DIRECT SUPERVISION AND THAT I AM A DULY LICENSED PROFESSIONAL ENGINEER UNDER THE LAWS OF THE STATE OF MINNESOTA.

PRINT NAME: CURT KOBLARCSIK

SIGNATURE: *Curt Koblarcsik*

DATE: 6-3-14 LICENSE NO. 24756

DRAWN BY: EJM DATE: 04-16-14

DESIGN BY: EJM DATE: 02-28-14

CHECKED BY: GMP DATE: 04-24-14



ANOKA COUNTY
HIGHWAY DEPT.

SP 002-605-018

SP 199-106-011

CP 14-20

PROFILE

STA 35+00 TO 48+00



Sheet 59 of 148 Sheets

LEGEND

999.99 EXISTING SPOT ELEVATION
 999.99 PROPOSED SPOT ELEVATION
 2.00 PROPOSED LANE SLOPE (%)

2.00% CROSS SLOPE
 2.50% CROSS SLOPE

ELEVATIONS ARE AT TOP OF FINISHED PAVEMENT

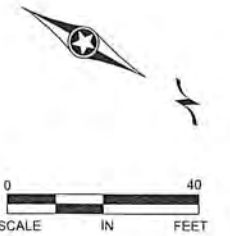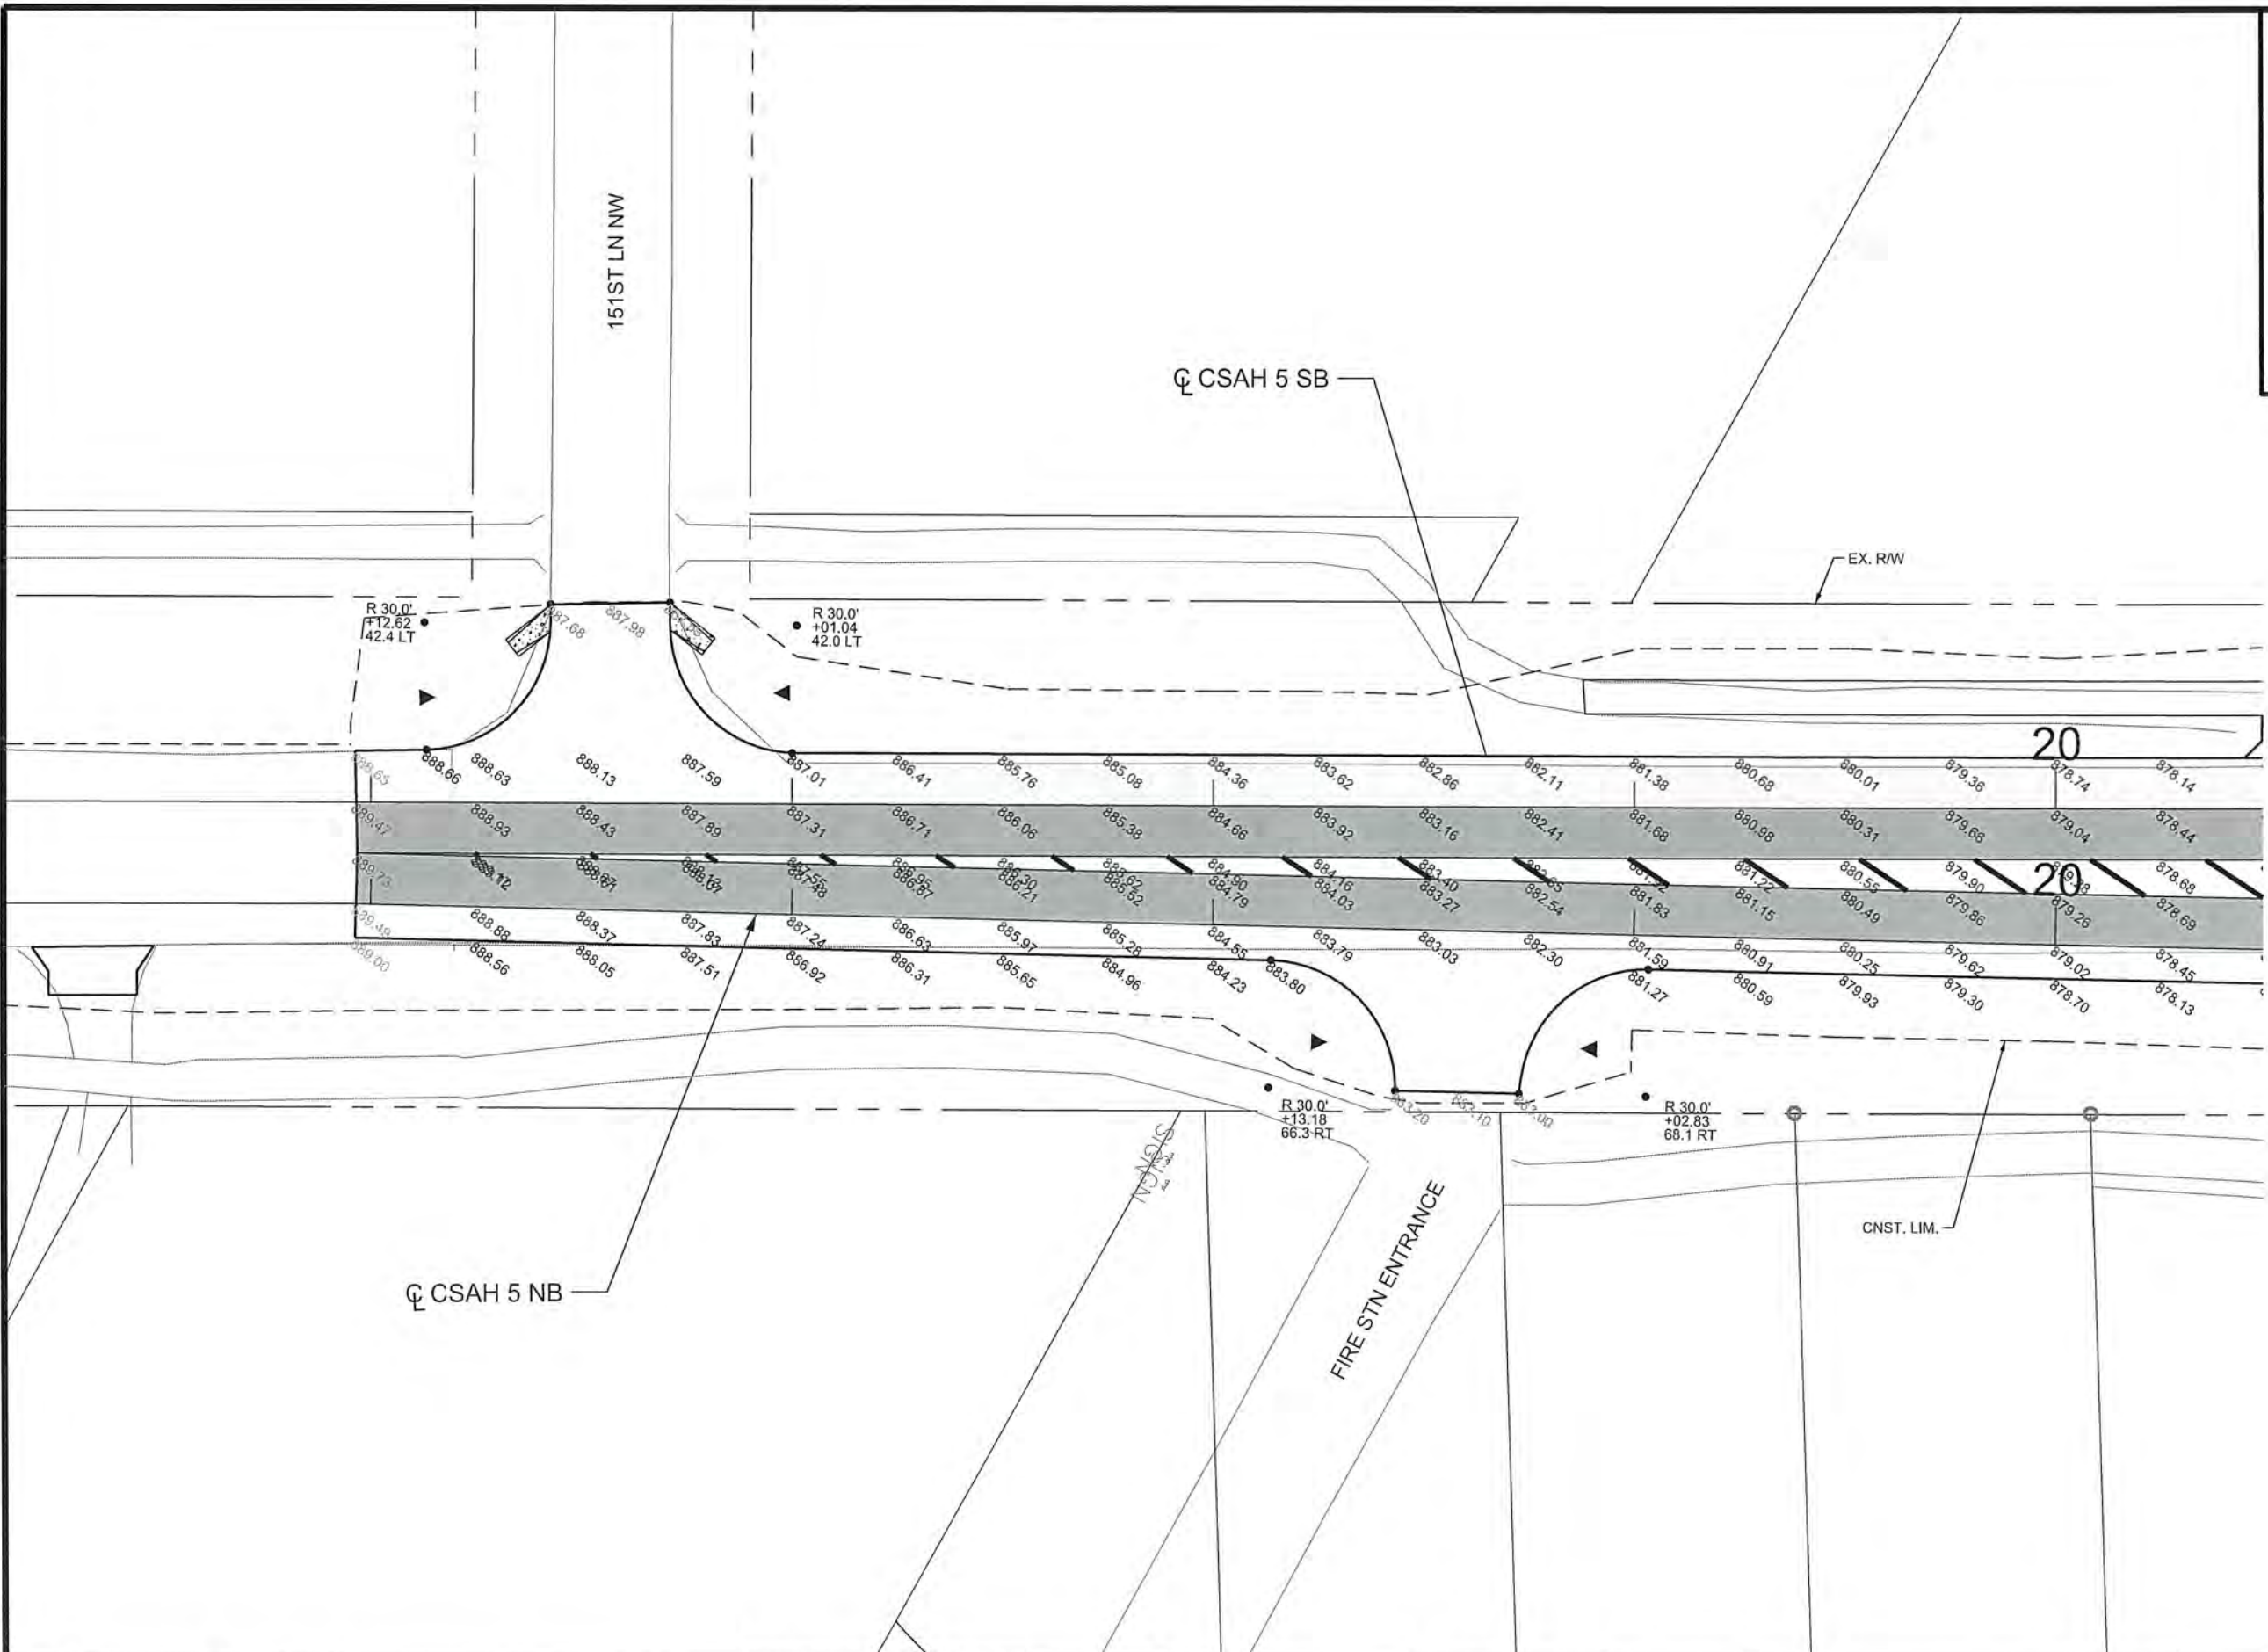

1 OF 3

NO	DATE	BY	CKD	APPR	REVISION

I HEREBY CERTIFY THAT THIS PLAN WAS PREPARED BY ME OR UNDER MY DIRECT SUPERVISION AND THAT I AM A DULY LICENSED PROFESSIONAL ENGINEER UNDER THE LAWS OF THE STATE OF MINNESOTA.

PRINT NAME: CURT KOBILARCSIK

SIGNATURE: *Curt Kobilarsik*

DATE: 6-3-14 LICENSE NO. 24756

DRAWN BY: EJM DATE: 04-16-14

DESIGN BY: EJM DATE: 02-28-14

CHECKED BY: GMP DATE: 04-24-14



ANOKA COUNTY
 HIGHWAY DEPT.


SP 002-605-018

SP 199-106-011

CP 14-20

INTERSECTION DETAILS
 CSAH 5 AT 151ST LN & FIRE STN

Sheet 60 of 148 Sheets

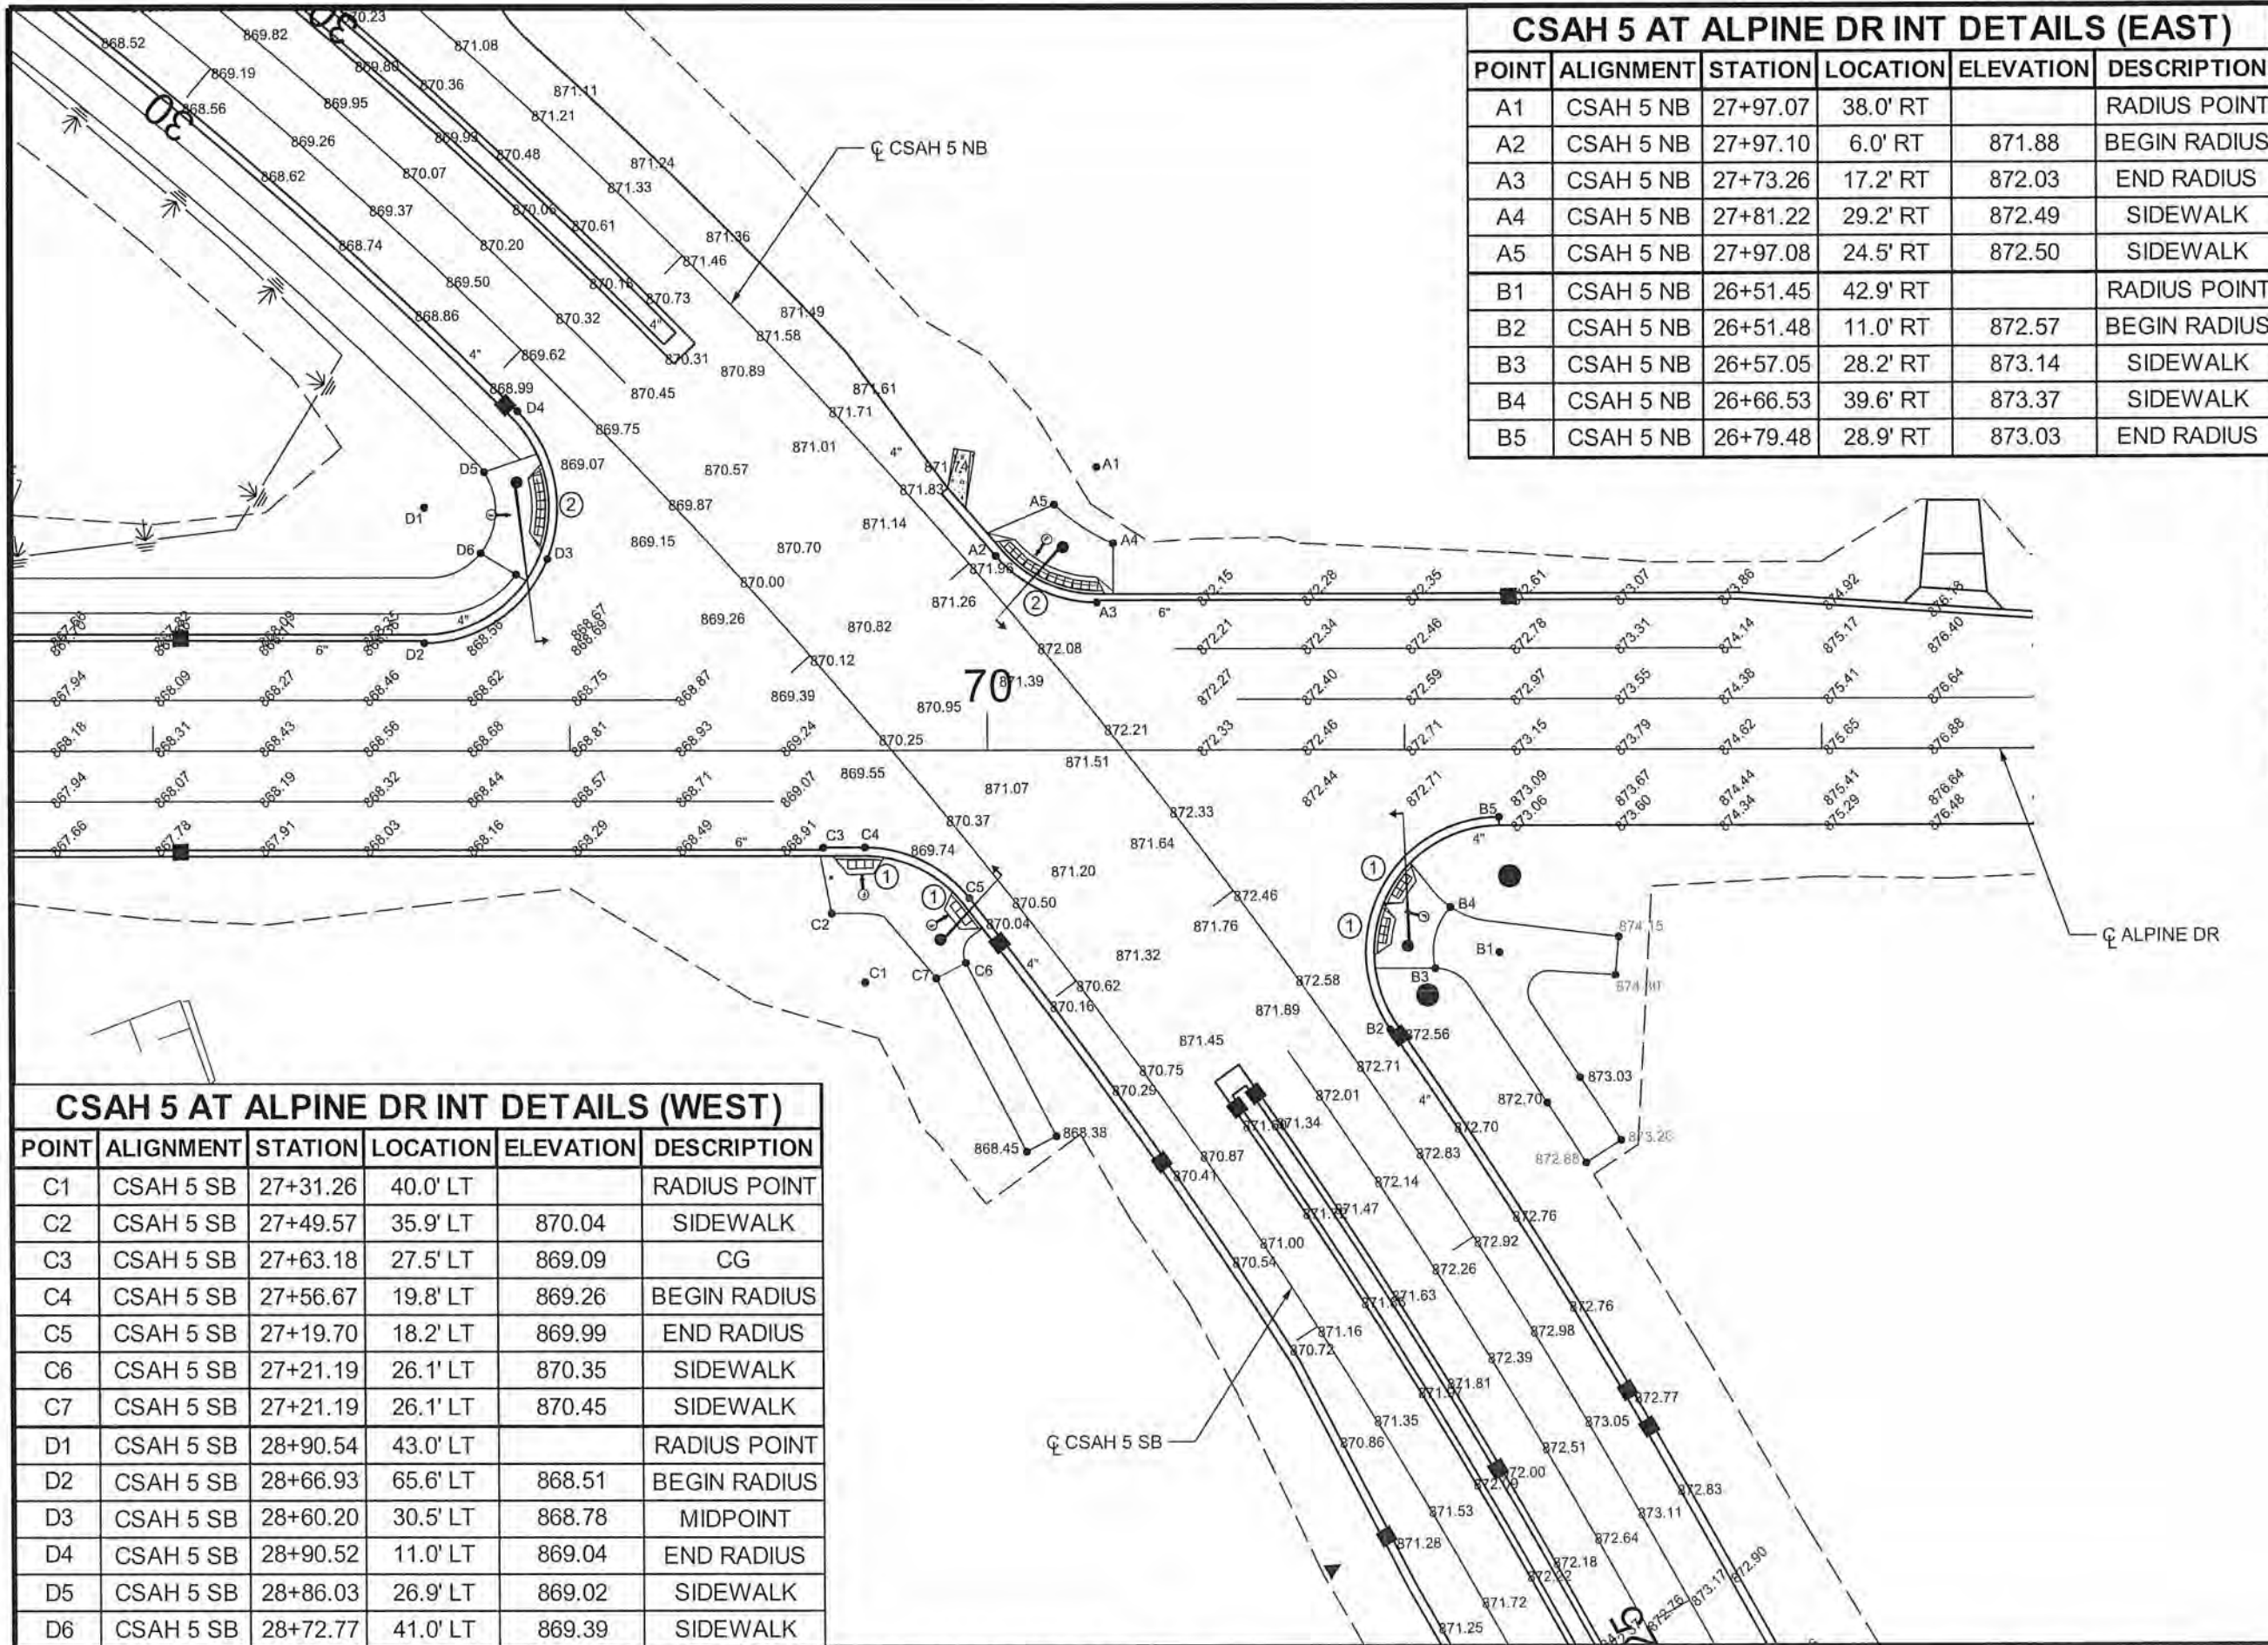

CSAH 5 AT ALPINE DR INT DETAILS (EAST)					
POINT	ALIGNMENT	STATION	LOCATION	ELEVATION	DESCRIPTION
A1	CSAH 5 NB	27+97.07	38.0' RT		RADIUS POINT
A2	CSAH 5 NB	27+97.10	6.0' RT	871.88	BEGIN RADIUS
A3	CSAH 5 NB	27+73.26	17.2' RT	872.03	END RADIUS
A4	CSAH 5 NB	27+81.22	29.2' RT	872.49	SIDEWALK
A5	CSAH 5 NB	27+97.08	24.5' RT	872.50	SIDEWALK
B1	CSAH 5 NB	26+51.45	42.9' RT		RADIUS POINT
B2	CSAH 5 NB	26+51.48	11.0' RT	872.57	BEGIN RADIUS
B3	CSAH 5 NB	26+57.05	28.2' RT	873.14	SIDEWALK
B4	CSAH 5 NB	26+66.53	39.6' RT	873.37	SIDEWALK
B5	CSAH 5 NB	26+79.48	28.9' RT	873.03	END RADIUS

LEGEND	
	PROPOSED SIGNAL POLE
	PEDESTRIAN PUSH BUTTON STATION
	CONTROL POINTS
	TRUNCATED DOMES (SEE STANDARD PLATE 7038)
	CONSTRUCT CONCRETE CURB & GUTTER
	CURB HEIGHT
	LANDING AREA - 4' X 4' MIN. DIMENSIONS AND MAX 2.0% SLOPE IN ALL DIRECTIONS
	INDICATES PEDESTRIAN RAMP - SLOPE SHALL BE BETWEEN 5.0% MINIMUM AND 8.3% MAXIMUM IN THE DIRECTION SHOWN AND CROSS SLOPE SHALL NOT EXCEED 2.0%
	INDICATES PEDESTRIAN RAMP - SLOPE SHALL BE GREATER THAN 2.0% AND LESS THAN 5.0% IN THE DIRECTION SHOWN AND CROSS SLOPE SHALL NOT EXCEED 2.0%
	DRAINAGE FLOW ARROW

ELEVATIONS ARE TOP OF FINISHED PAVEMENT

CURB AND GUTTER ELEVATIONS ARE SHOWN AT LIP OF GUTTER UNLESS OTHERWISE NOTED

PEDESTRIAN CURB RAMP TYPE (SEE SHEETS 18 - 22)	
①	COMBINED DIRECTIONAL
②	FAN

CSAH 5 AT ALPINE DR INT DETAILS (WEST)					
POINT	ALIGNMENT	STATION	LOCATION	ELEVATION	DESCRIPTION
C1	CSAH 5 SB	27+31.26	40.0' LT		RADIUS POINT
C2	CSAH 5 SB	27+49.57	35.9' LT	870.04	SIDEWALK
C3	CSAH 5 SB	27+63.18	27.5' LT	869.09	CG
C4	CSAH 5 SB	27+56.67	19.8' LT	869.26	BEGIN RADIUS
C5	CSAH 5 SB	27+19.70	18.2' LT	869.99	END RADIUS
C6	CSAH 5 SB	27+21.19	26.1' LT	870.35	SIDEWALK
C7	CSAH 5 SB	27+21.19	26.1' LT	870.45	SIDEWALK
D1	CSAH 5 SB	28+90.54	43.0' LT		RADIUS POINT
D2	CSAH 5 SB	28+66.93	65.6' LT	868.51	BEGIN RADIUS
D3	CSAH 5 SB	28+60.20	30.5' LT	868.78	MIDPOINT
D4	CSAH 5 SB	28+90.52	11.0' LT	869.04	END RADIUS
D5	CSAH 5 SB	28+86.03	26.9' LT	869.02	SIDEWALK
D6	CSAH 5 SB	28+72.77	41.0' LT	869.39	SIDEWALK

1	06/18/2014	EJM	GMP	CAK	ADDED THE MISSING ALIGNMENT NAMES.
NO	DATE	BY	CKD	APPR	REVISION
					06/18/2014 1:03:11 PM

I HEREBY CERTIFY THAT THIS PLAN WAS PREPARED BY ME OR UNDER MY DIRECT SUPERVISION AND THAT I AM A DULY LICENSED PROFESSIONAL ENGINEER UNDER THE LAWS OF THE STATE OF MINNESOTA.

PRINT NAME: CURT KOBLARCSIK

SIGNATURE:

DATE: 6-19-14 LICENSE NO. 24756

DRAWN BY: EJM DATE: 04-16-14

DESIGN BY: EJM DATE: 02-28-14

CHECKED BY: GMP DATE: 04-24-14

ANOKA COUNTY HIGHWAY DEPT.

SP 002-605-018


SP 199-106-011

CP 14-20

INTERSECTION DETAILS
CSAH 5 AND ALPINE DRIVE

Sheet 61 of 148 Sheets



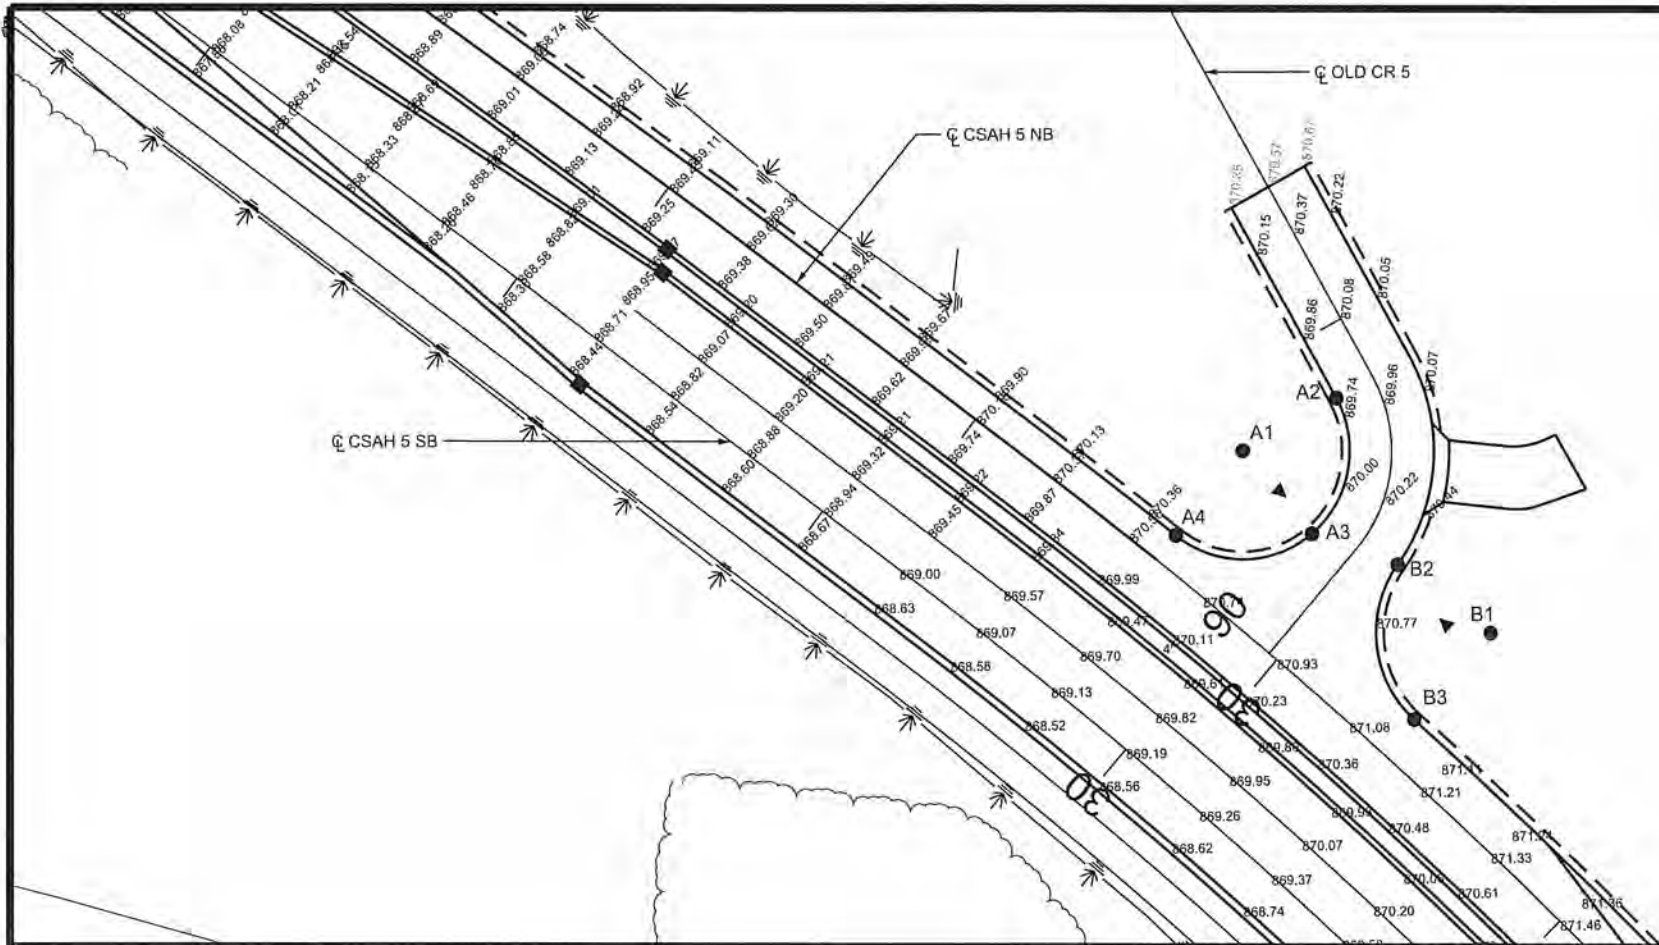


CSAH 5 AT OLD CR 5 (SOUTH) INTERSECTION DETAILS							
POINT	ALIGNMENT	STATION	LOCATION	ELEVATION	SLOPE %	FROM - TO	DESCRIPTION
A1	CR 5	90+82.60	39.0' LT				RADIUS POINT
A2	CR 5	90+82.60	11.0' LT	869.77	0.88		BEGIN RADIUS
A3	CR 5	90+30.80	11.4' LT	870.11	0.88	A3 - A2	MIDPOINT
A4	CR 5	90+07.47	38.2' LT	870.45	0.88	A4 - A3	END RADIUS
B1	CR 5	90+38.36	41.0' RT				RADIUS POINT
B2	CR 5	90+38.36	11.0' RT	870.60	0.89	B3 - B2	BEGIN RADIUS
B3	CR 5	90+11.42	39.9' RT	870.99	0.89		END RADIUS

LEGEND

999.99 EXISTING SPOT ELEVATION
 999.99 PROPOSED SPOT ELEVATION

ELEVATIONS ARE TOP OF FINISHED PAVEMENT

CURB AND GUTTER ELEVATIONS ARE SHOWN AT TOP OF FINISHED BITUMINOUS AT LIP OF GUTTER UNLESS OTHERWISE NOTED

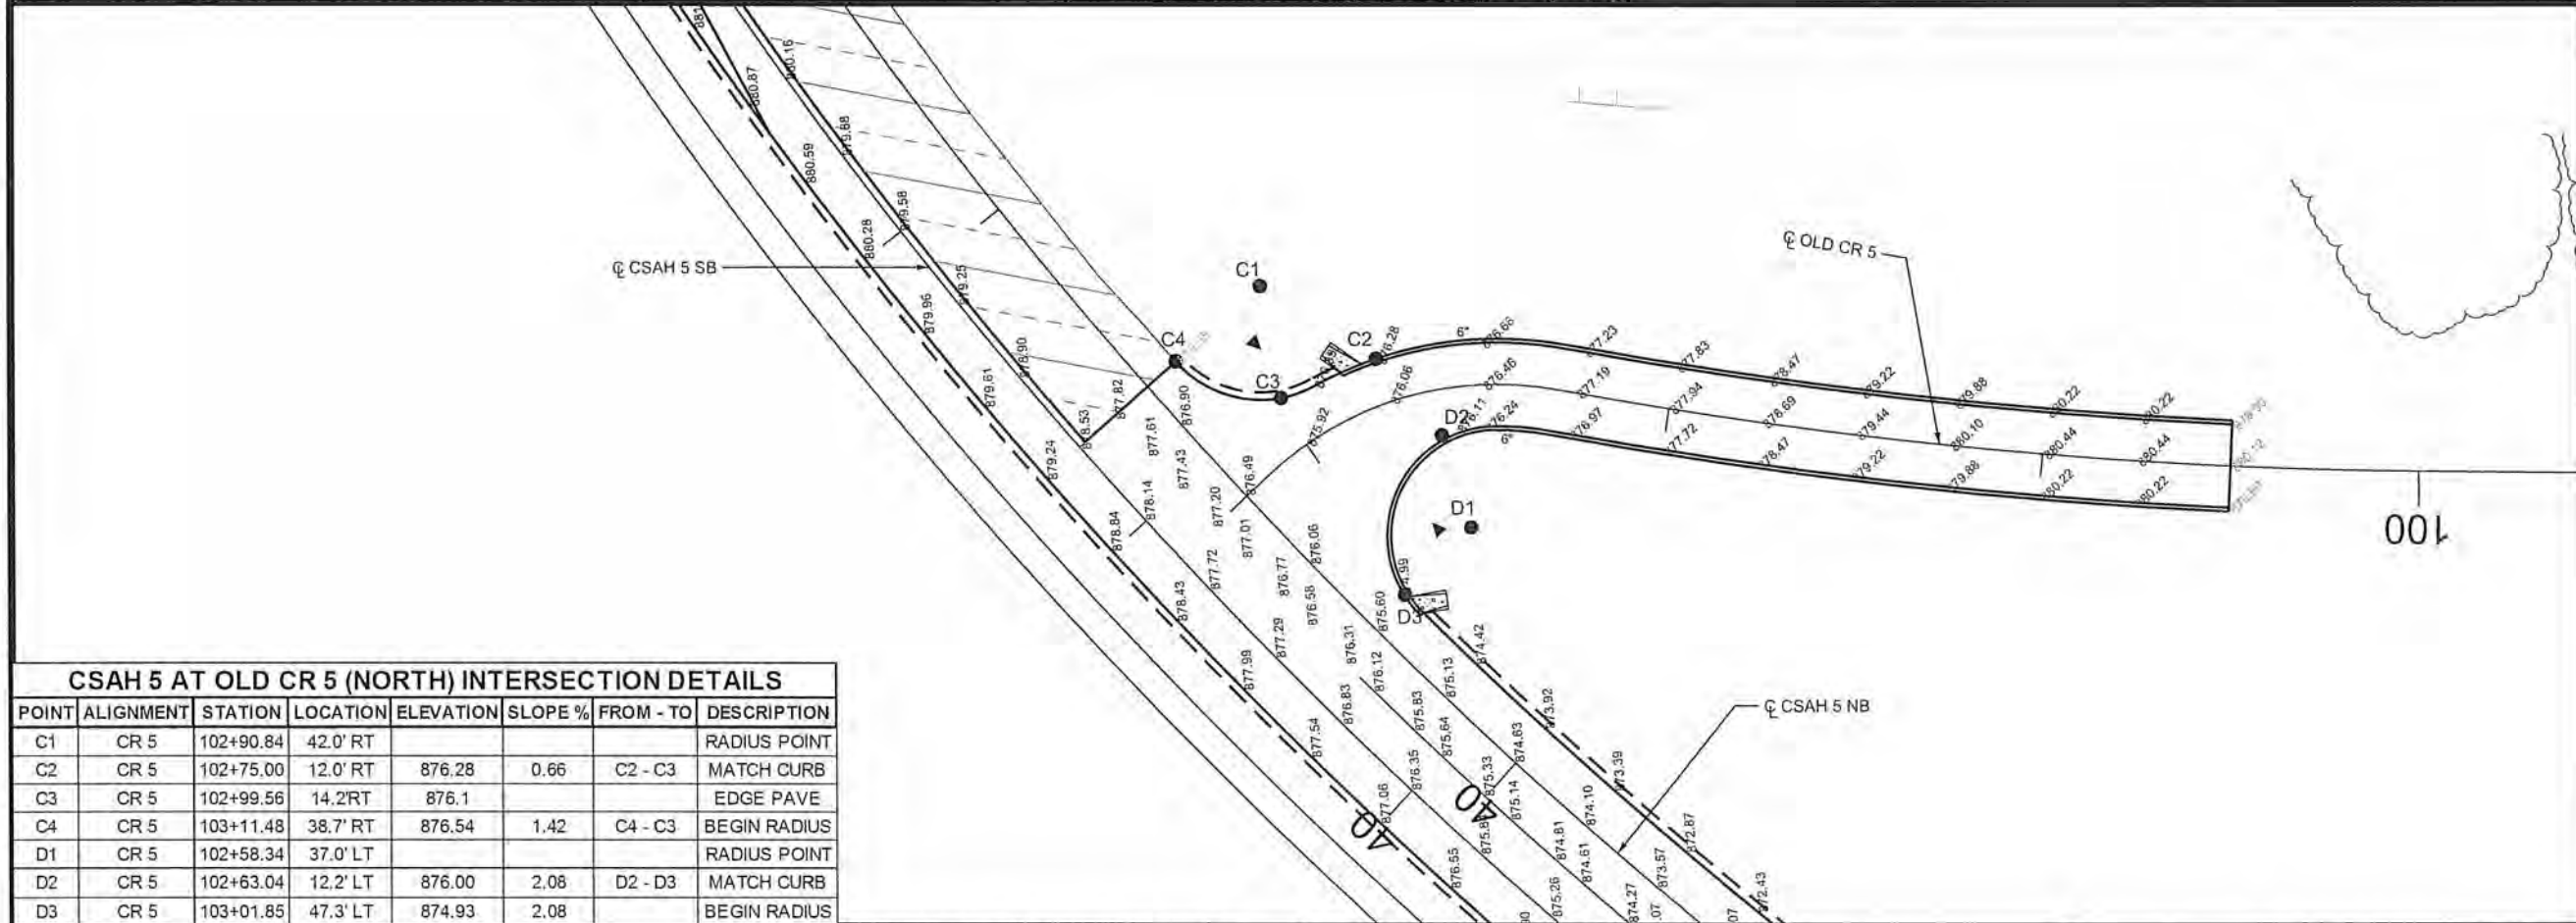

CSAH 5 AT OLD CR 5 (NORTH) INTERSECTION DETAILS							
POINT	ALIGNMENT	STATION	LOCATION	ELEVATION	SLOPE %	FROM - TO	DESCRIPTION
C1	CR 5	102+90.84	42.0' RT				RADIUS POINT
C2	CR 5	102+75.00	12.0' RT	876.28	0.66	C2 - C3	MATCH CURB
C3	CR 5	102+99.56	14.2' RT	876.1			EDGE PAVE
C4	CR 5	103+11.48	38.7' RT	876.54	1.42	C4 - C3	BEGIN RADIUS
D1	CR 5	102+58.34	37.0' LT				RADIUS POINT
D2	CR 5	102+63.04	12.2' LT	876.00	2.06	D2 - D3	MATCH CURB
D3	CR 5	103+01.85	47.3' LT	874.93	2.08		BEGIN RADIUS



NO	DATE	BY	CKD	APPR	REVISION

I HEREBY CERTIFY THAT THIS PLAN WAS PREPARED BY ME OR UNDER MY DIRECT SUPERVISION AND THAT I AM A DULY LICENSED PROFESSIONAL ENGINEER UNDER THE LAWS OF THE STATE OF MINNESOTA.

PRINT NAME: CURT KOBLARCSIK

SIGNATURE: *[Signature]*

DATE: 6-3-14 LICENSE NO. 24756

DRAWN BY: EJM DATE: 04-16-14

DESIGN BY: EJM DATE: 02-28-14

CHECKED BY: GMP DATE: 04-24-14

ANOKA COUNTY
HIGHWAY DEPT.

SP 002-605-018

SP 199-106-011

CP 14-20

INTERSECTION DETAILS
 CSAH 5 AND OLD CR 5


Sheet 62 of 148 Sheets




DRAINAGE TABULATION																														N		
STRUCTURE NO.		CENTER OF CASTING LOCATION			DRAINAGE STRUCTURES									TOP OF CASTING ELEV.	OUTLET ELEV.	DOWN-STREAM INLET ELEV.	SLOPE %	15"	15"	18"	21"	24"	24"	27"	36"	36"	SODDING TYPE	RIPRAP	GEOTEXTILE	CULVERT	STORM DRAIN	NOTES
FLOWS FROM	FLOWS TO	ALIGN.	STATION	OFFSET	TYPE	DESIGN						CASTING ASSEMBLY	STEPS REQ'D					15"	15"	18"	21"	24"	24"	27"	36"	36"	SALT	CLASS II	FILTER TYPE III	MARKER X4-3	INLET PROTECTION	
							LIN FT	LIN FT	LIN FT	LIN FT	LIN FT							CL V	APRON	CL V	CL V	CL V	APRON	CL V	CL IIA	APRON	RESIST.	CU YD	SQ YD	EACH	EACH	
CB106	CB107	5NB_6	23+21.47	25.65	CB	48-4020		2.4				A-7		871.60	869.10	868.91	0.30			63										1		
CB107	CB108	5NB_6	23+82.53	12.00	CB	48-4020		4.3				B-9		873.08	868.66	868.63	0.30				10									1		
CB108	CB110	5NB_6	23+92.53	12.00	CB	48-4020		4.3				B-9		873.04	868.63	868.19	0.30				148									1		
CB110	CB111	5NB_6	25+40.00	12.00	CB	48-4020		4.3				B-9		872.64	868.19	868.16	0.30				10									1		
CB111	CB112	5NB_6	25+50.00	12.00	CB	54-4020			4.3			B-9		872.61	868.16	868.05	0.30				36									1		
CB112	CB113	5NB_6	25+50.00	-24.25	CB	54-4020			5.7			R-3448-C	YES	871.85	866.31	866.23	0.30					31								1		
CB113	CB119	5SB_6	25+49.02	-12.33	CB	66-4020				4.6		B-9	YES	870.90	866.23	865.92	0.30					103								1		
A114	CB113	5SB_6	25+49.02	-28.93	APR									867.85	866.60	866.55	0.30	11	1						8					1		
CB115	CB116	5NB_6	26+53.00		CB	48-4020		5.2		23.00		A-7	YES	872.00	866.65	866.61	0.30				12									1		
CB116	CB117	5NB_6	26+49.00	12.00	CB	48-4020		5.7				B-17	YES	872.42	866.61	866.50	0.30				37									1		
CB117	CB118	5NB_6	26+57.68	-24.25	CB	48-4020		4.8				R-3448-C	YES	871.16	866.50	866.48	0.30				6									1		
CB118	CB119	5SB_6	26+53.21	13.25	CB	48-4020		5.1				R-3448-C	YES	871.44	866.48	866.42	0.30				22									1		
CB119	CB120	5SB_6	26+53.21	-9.00	CB	66-4020					4.5	B-9		870.23	865.67	865.44	0.35						65							1		
CB120	CB128	5SB_6	27+18.54	-9.00	CB	54-4020			5.2			B-17	YES	869.91	864.59	863.98	0.35					174								1		
CB122	CB123	ALP_6	68+06.50	24.25	CB	G	3.1					B-9		867.67	864.42	864.27	0.30	51												1		
CB123	CB128	ALP_6	68+06.50	-26.87	CB	48-4020		3.3				B-9		867.72	864.27	863.98	0.30	96												1		
CB124	CB115	ALP_6	71+25.00	30.00	CB	48-4020		3.4				A-7		870.25	866.75	866.65	0.30				34									1		
CB125	CB124	ALP_6	71+25.00	-36.25	CB	48-4020		3.1				B-17		872.24	868.99	867.00	3.00	66												1		
CB126	CB125	ALP_6	73+50.00	-31.75	CB	48-4020		5.5				B-9	YES	883.61	877.99	868.99	4.00	225										2		1		
CB128	CB131	5SB_6	28+93.55	-12.00	CB	66-4020					4.8	B-9	YES	868.86	863.98	863.15	0.30					275						2		1		
CB129	CB130	5NB_6	31+90.69	-13.25	CB	G	3.4					R-3448-C		869.15	865.90	865.87	0.50	6												1		
CB130	CB131	5SB_6	31+70.29	24.25	CB	48-4020		3.3				R-3448-C		869.05	865.87	865.02	2.36	36												1		
CB131	CB134	5SB_6	31+70.36	-12.00	CB	60-4020				5.0		B-9	YES	868.27	863.15	862.38	0.30					258								1		
CB132	CB133	5NB_6	34+47.87	-13.25	CB	G	3.4					R-3448-C		867.99	864.74	864.72	0.33	6												1		
CB133	CB134	5SB_6	34+28.70	18.41	CB	48-4020		3.2				R-3448-C		867.81	864.72	864.00	2.67	27												1		
CB134	A135	5SB_6	34+28.70	-9.00	CB	60-4020				4.8		B-9	YES	867.25	862.38	862.00	0.26							137						1		
A135	POND	5SB_6	34+98.83	-136.18	APR									863.88	862.00									1		7.5	37.3					
A136	CB137	5SB_6	35+56.89	-176.69	APR									861.00	859.75	859.86	-0.30	30	1										1	(1)		
CB137	A138	5SB_6	35+86.37	-156.78	CB	SPECIAL		5.4				SPECIAL	YES	865.40	862.00	861.91	0.30				23								1	(2)		
A138	POND	5SB_6	36+04.70	-135.09	APR									863.91	861.91							1				3.2	18					
POND																										27.5	55					
TOTAL							9.9	63.3	15.2	9.8	13.9	26						554	2	174	204	157	1	772	137	1	8	38.2	110.3	4	28	

CASTING ASSEMBLY DETAILS						
ASSEMBLY	RING OR FRAME CASTING	COVER OR GRATE CASTING	CURB BOX	STANDARD PLATE NO.	QUANTITY	REMARKS
A-7	700-7	721		4101, 4140	3	CATCH BASIN
B-9	MODIFIED	816		4154	12	
B-17	MODIFIED	816	823A	4154, 4160	3	
R-3448-C					7	

- DETAILS FOR RING OR FRAME CASTING TYPE 'MODIFIED' SHOWN ON SHEET 68

NOTES:
(1) NEGATIVE SLOPE PROVIDED FOR SKIMMING PURPOSE
(2) PAID FOR AS 2506.601 CONSTRUCT DRAINAGE STRUCTURE DESIGN SPECIAL BY LIN FT.

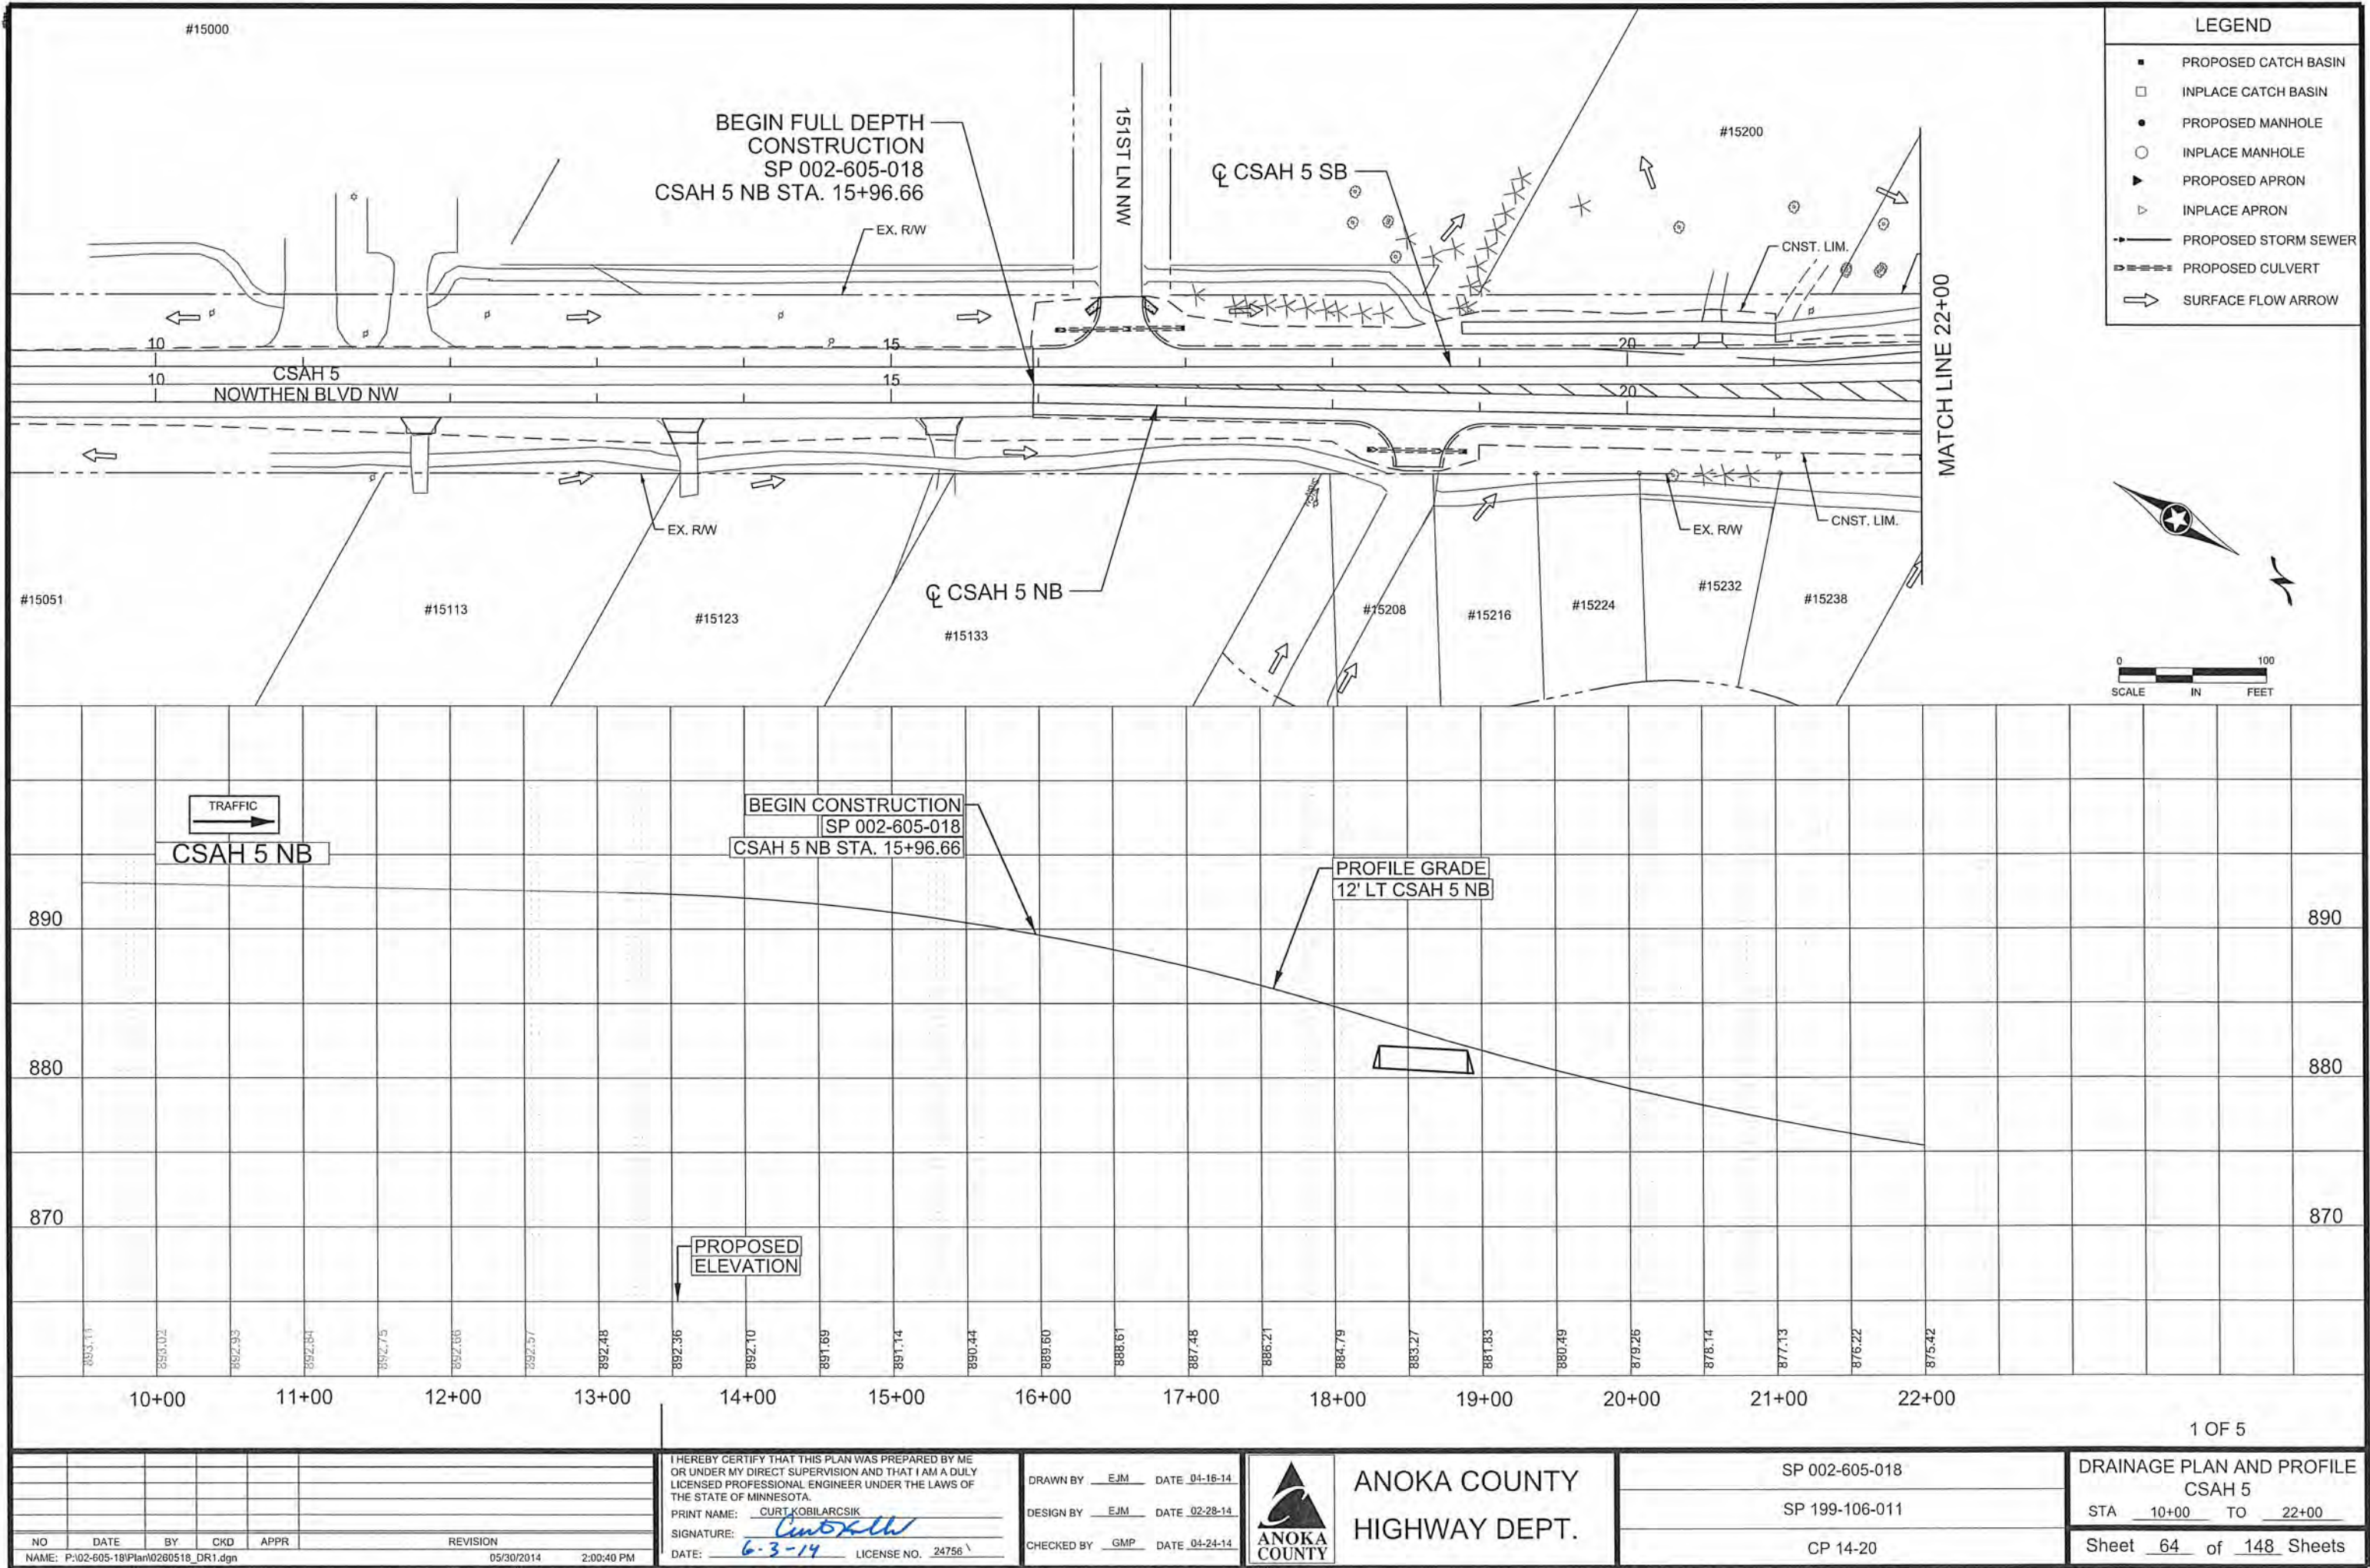

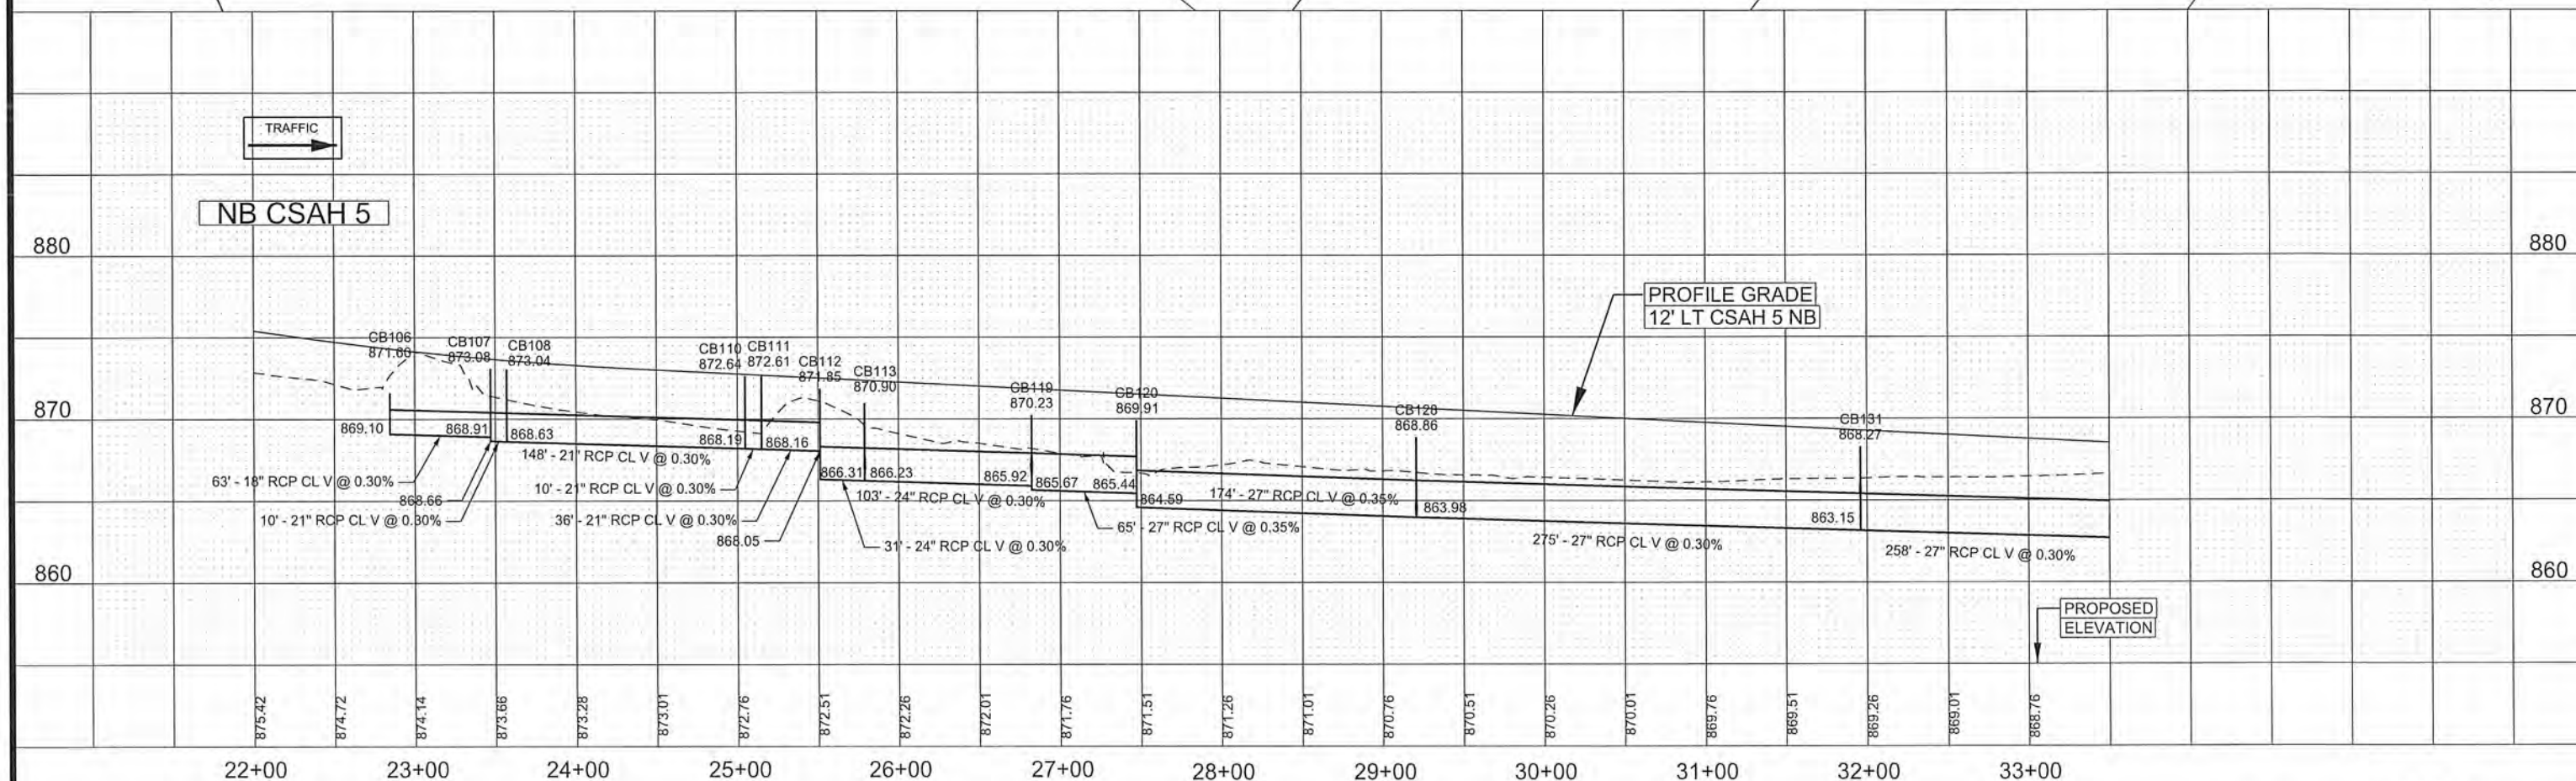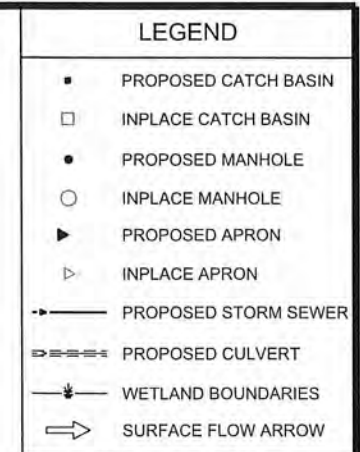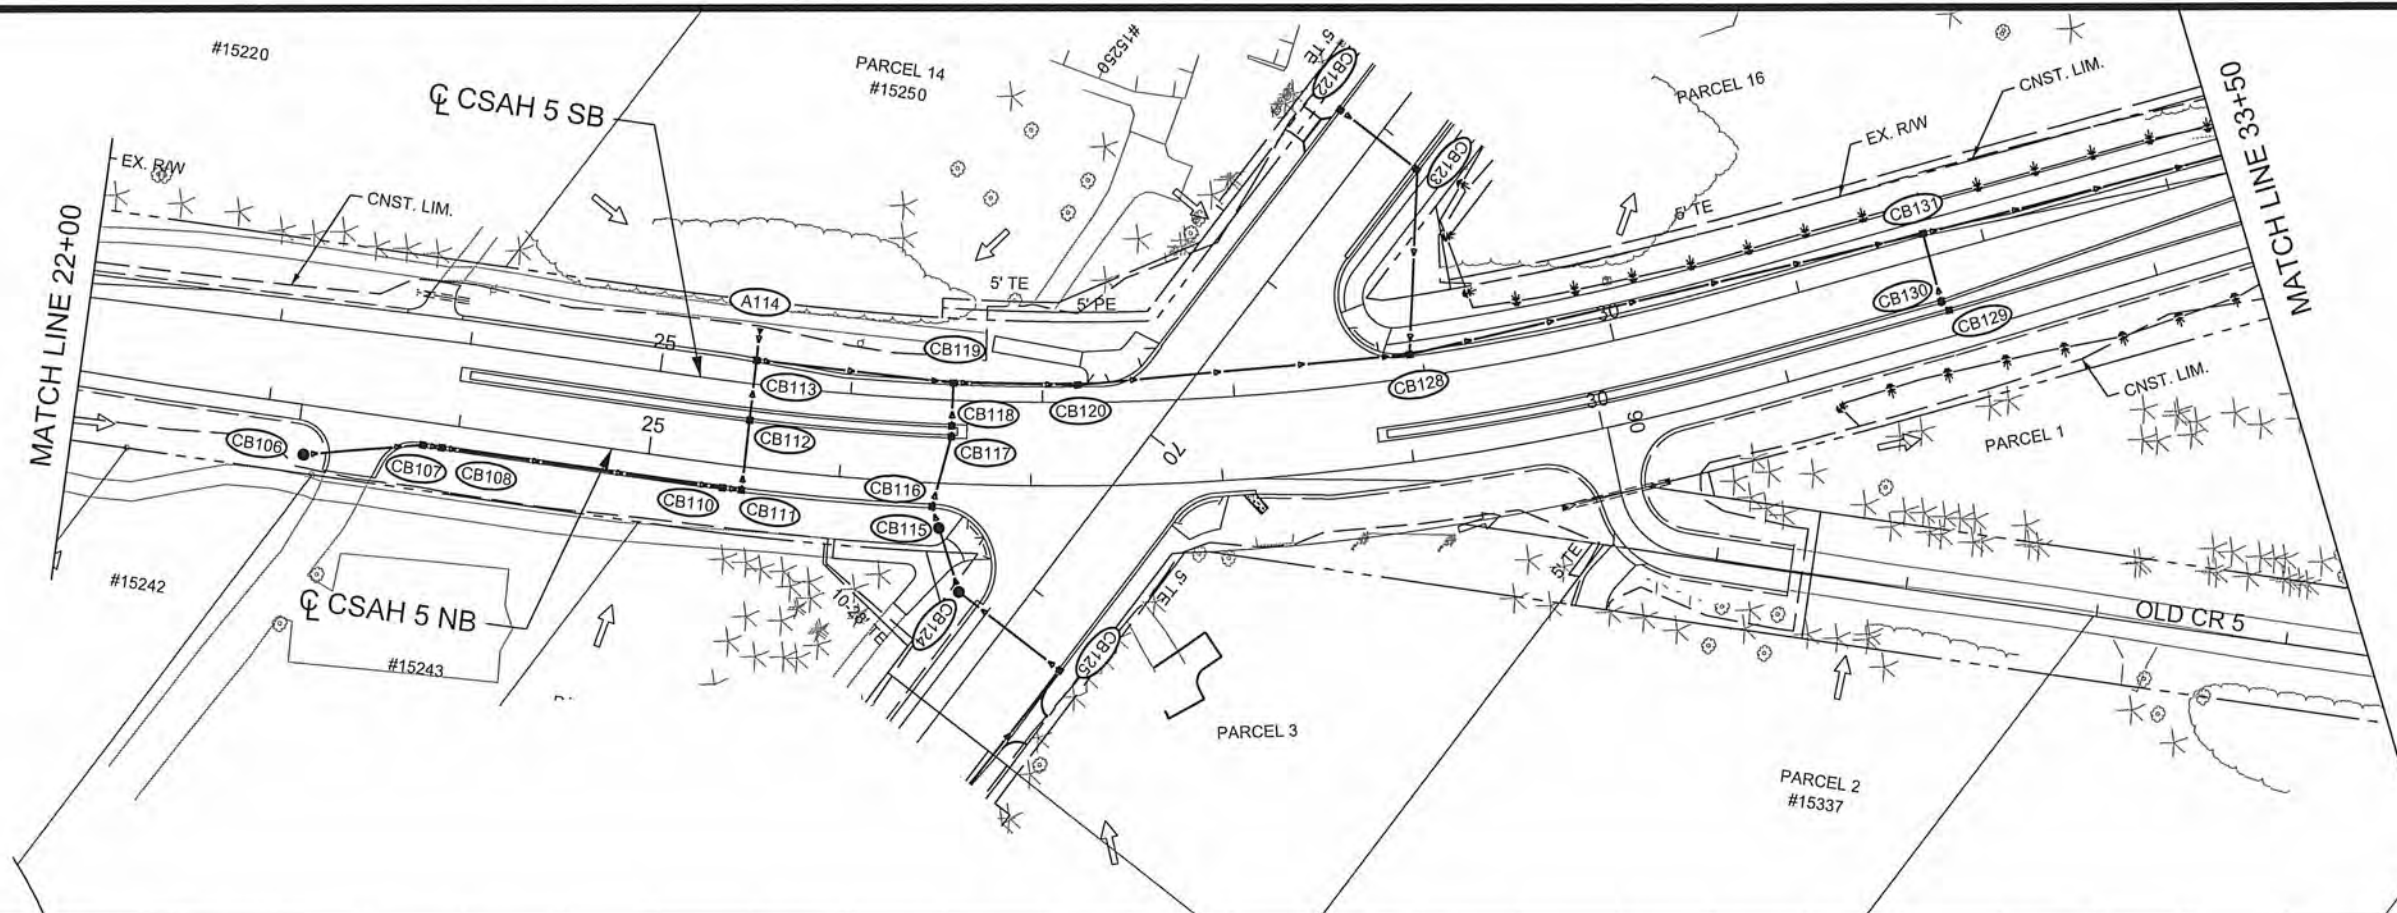

2 OF 5

1	06/18/2014	EJM	GMP	CAK	UPDATED CB113 LOCATION AND INVERTS.
NO	DATE	BY	CKD	APPR	REVISION
NAME: P:\02-605-18\Plan\0260518 DR2.dgn	06/18/2014				1:03:20 PM

I HEREBY CERTIFY THAT THIS PLAN WAS PREPARED BY ME
OR UNDER MY DIRECT SUPERVISION AND THAT I AM A DULY
LICENSED PROFESSIONAL ENGINEER UNDER THE LAWS OF
THE STATE OF MINNESOTA.

PRINT NAME: CURT KOBILARCSIK
SIGNATURE: *Curt Kobilarsik*
DATE: 6-19-14 LICENSE NO. 24756

DRAWN BY EJM DATE 04-16-14

DESIGN BY EJM DATE 02-28-14

CHECKED BY GMP DATE 04-24-14



ANOKA COUNTY
HIGHWAY DEPT.

SP 002-605-018



SP 199-106-011

CP 14-20



DRAINAGE PLAN AND PROFILE
CSAH 5

STA 22+00 TO 33+50

Sheet 65 of 148 Sheets


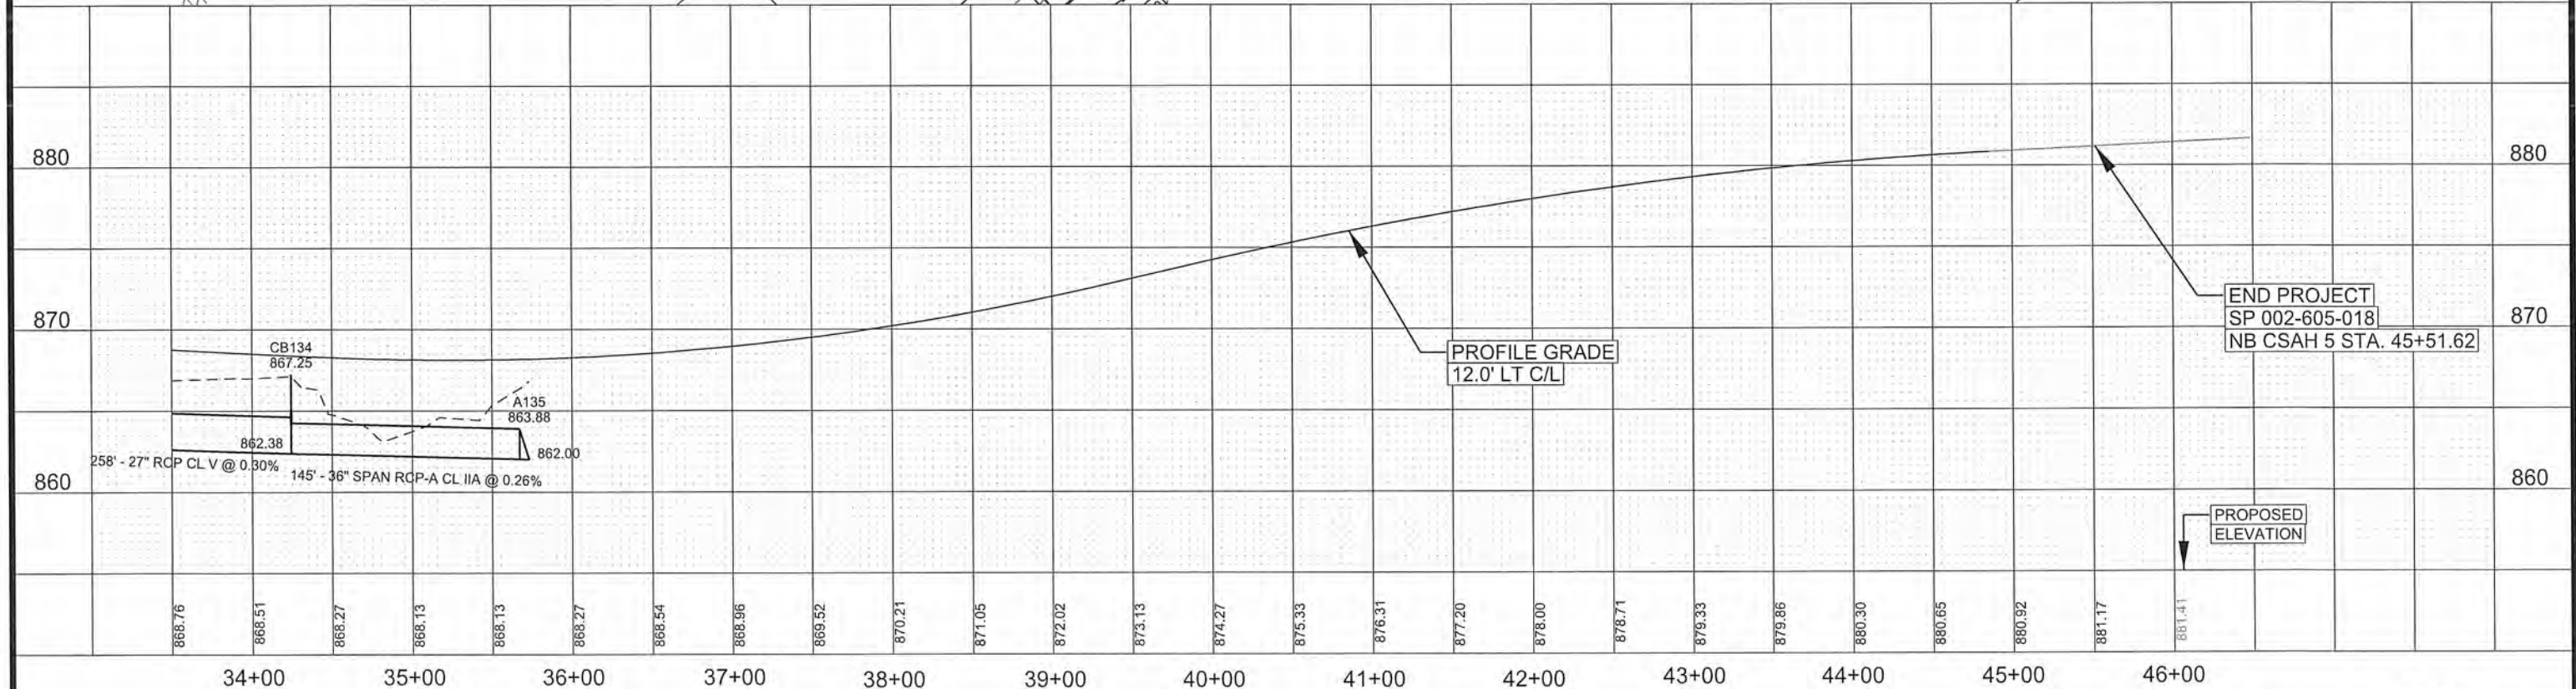
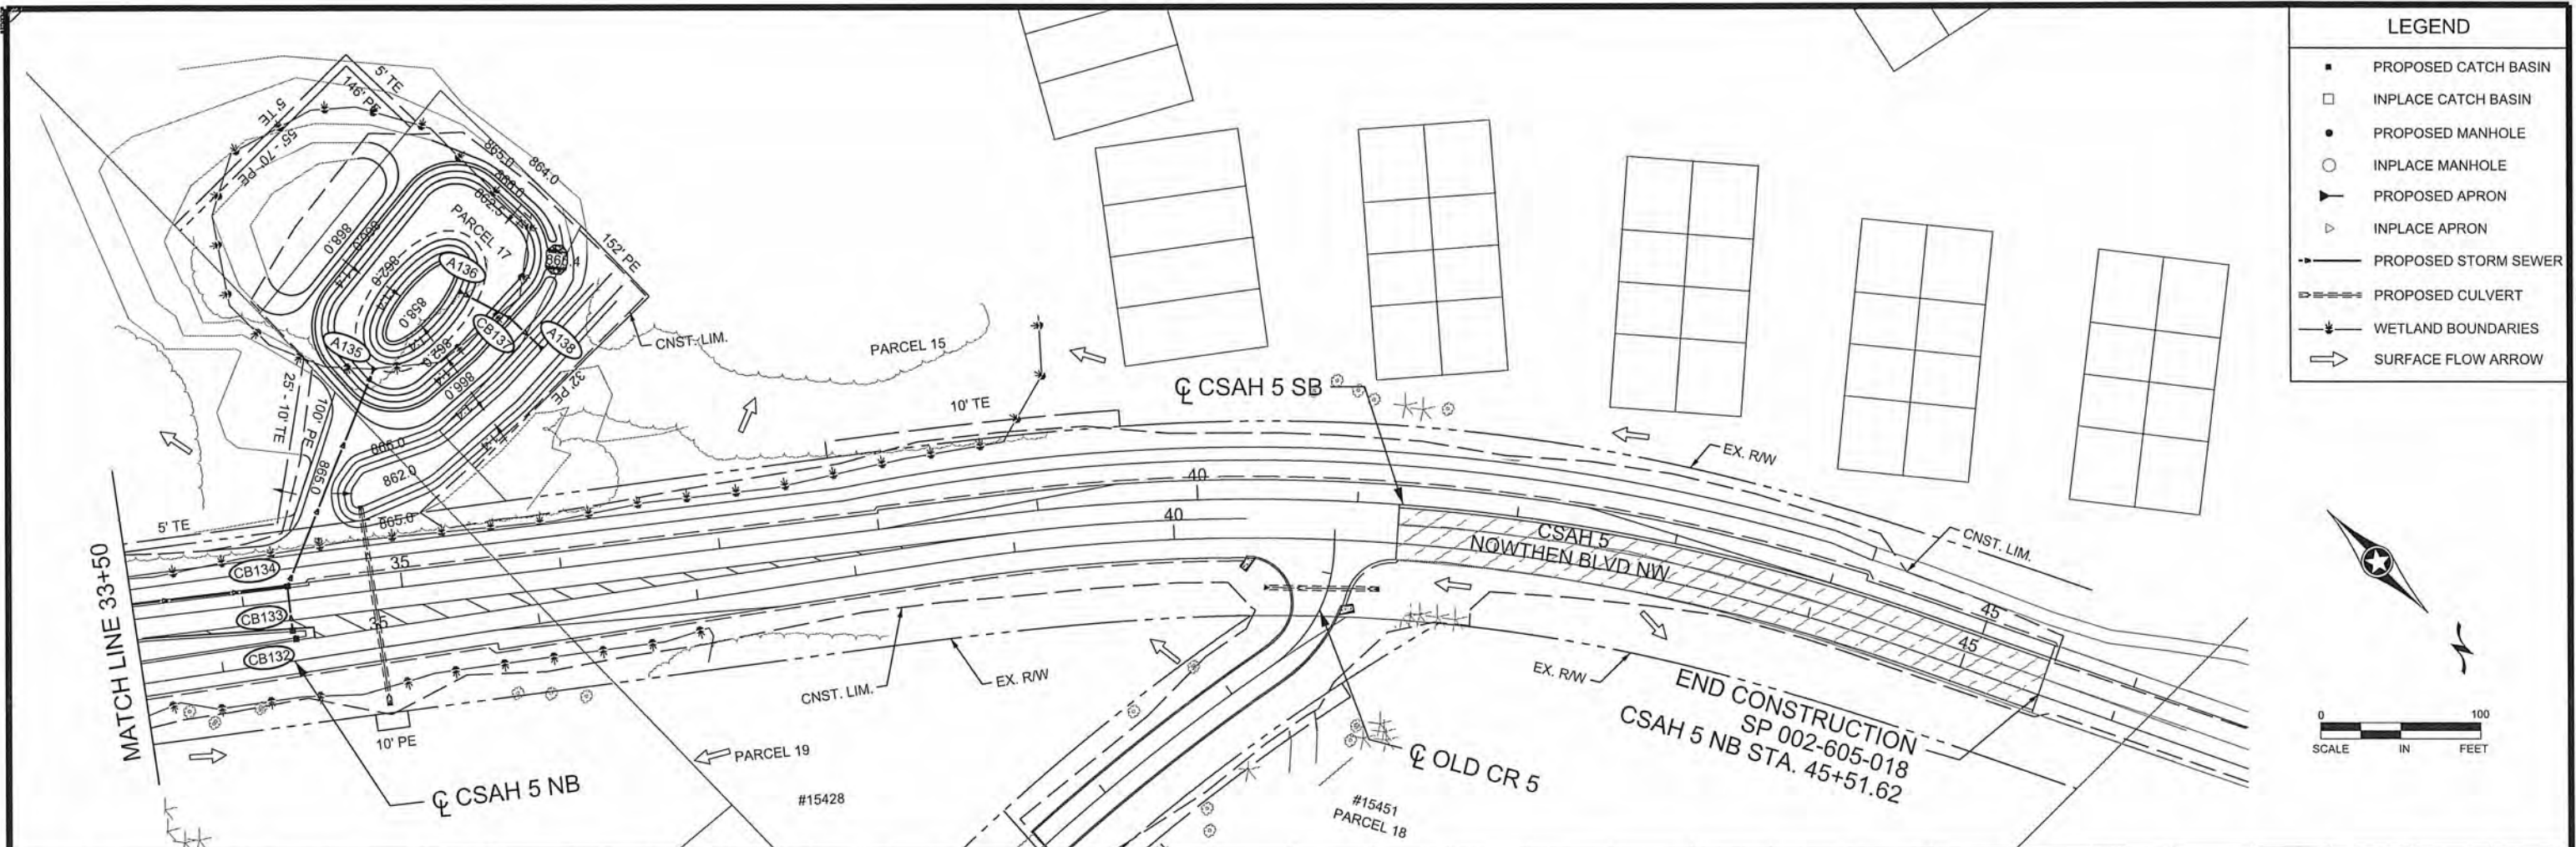


NO					DATE	BY	CKD	APPR	REVISION	NAME: P:\02-605-18\Plan\0260518_DR3.dgn	
										06/18/2014 1:03:25 PM	
I HEREBY CERTIFY THAT THIS PLAN WAS PREPARED BY ME OR UNDER MY DIRECT SUPERVISION AND THAT I AM A DULY LICENSED PROFESSIONAL ENGINEER UNDER THE LAWS OF THE STATE OF MINNESOTA.										DRAWN BY: EJM DATE: 04-16-14	
PRINT NAME: CURT KOBILARCSIK										DESIGN BY: EJM DATE: 02-28-14	
SIGNATURE: <i>Curt Kobilarsik</i>										CHECKED BY: GMP DATE: 04-24-14	
DATE: 6-19-14 LICENSE NO. 24756											
ANOKA COUNTY HIGHWAY DEPT.										SP 002-605-018	
										SP 199-106-011	
										CP 14-20	
DRAINAGE PLAN AND PROFILE CSAH 5										STA 33+50 TO 46+00	
Sheet 66 of 148 Sheets											

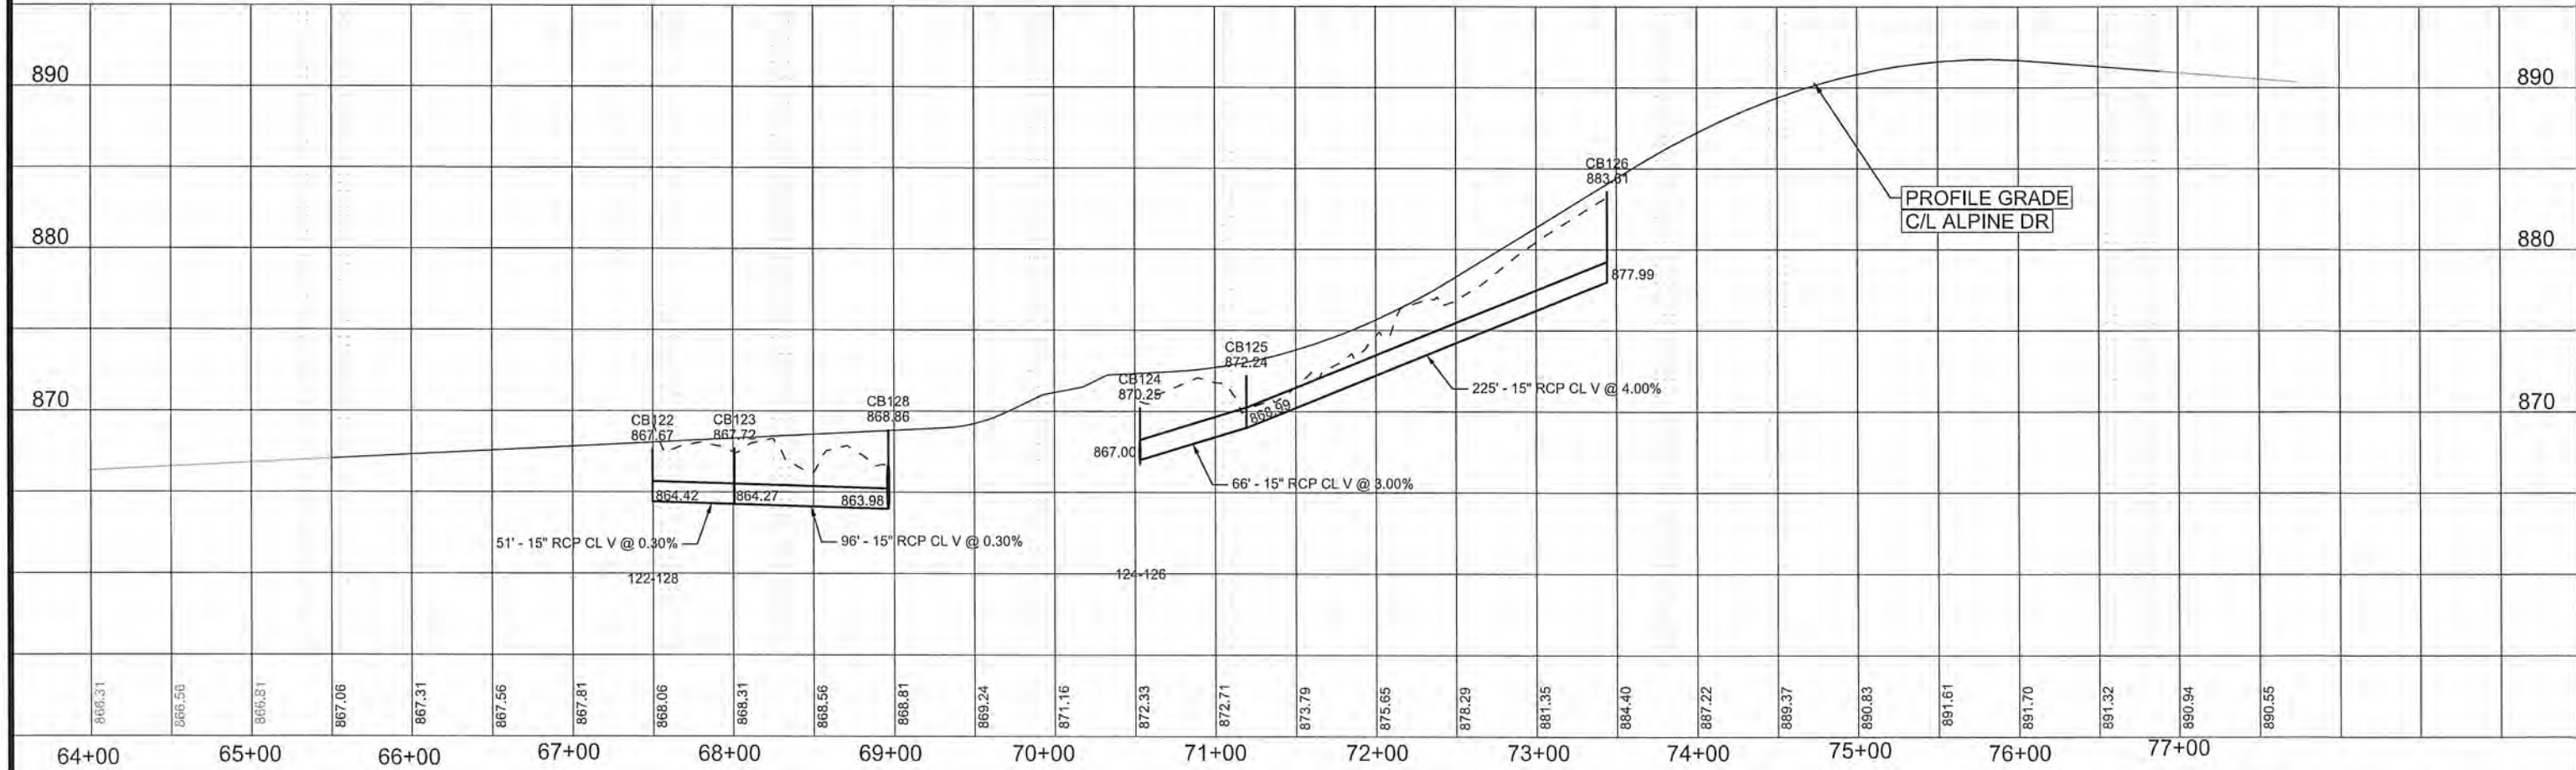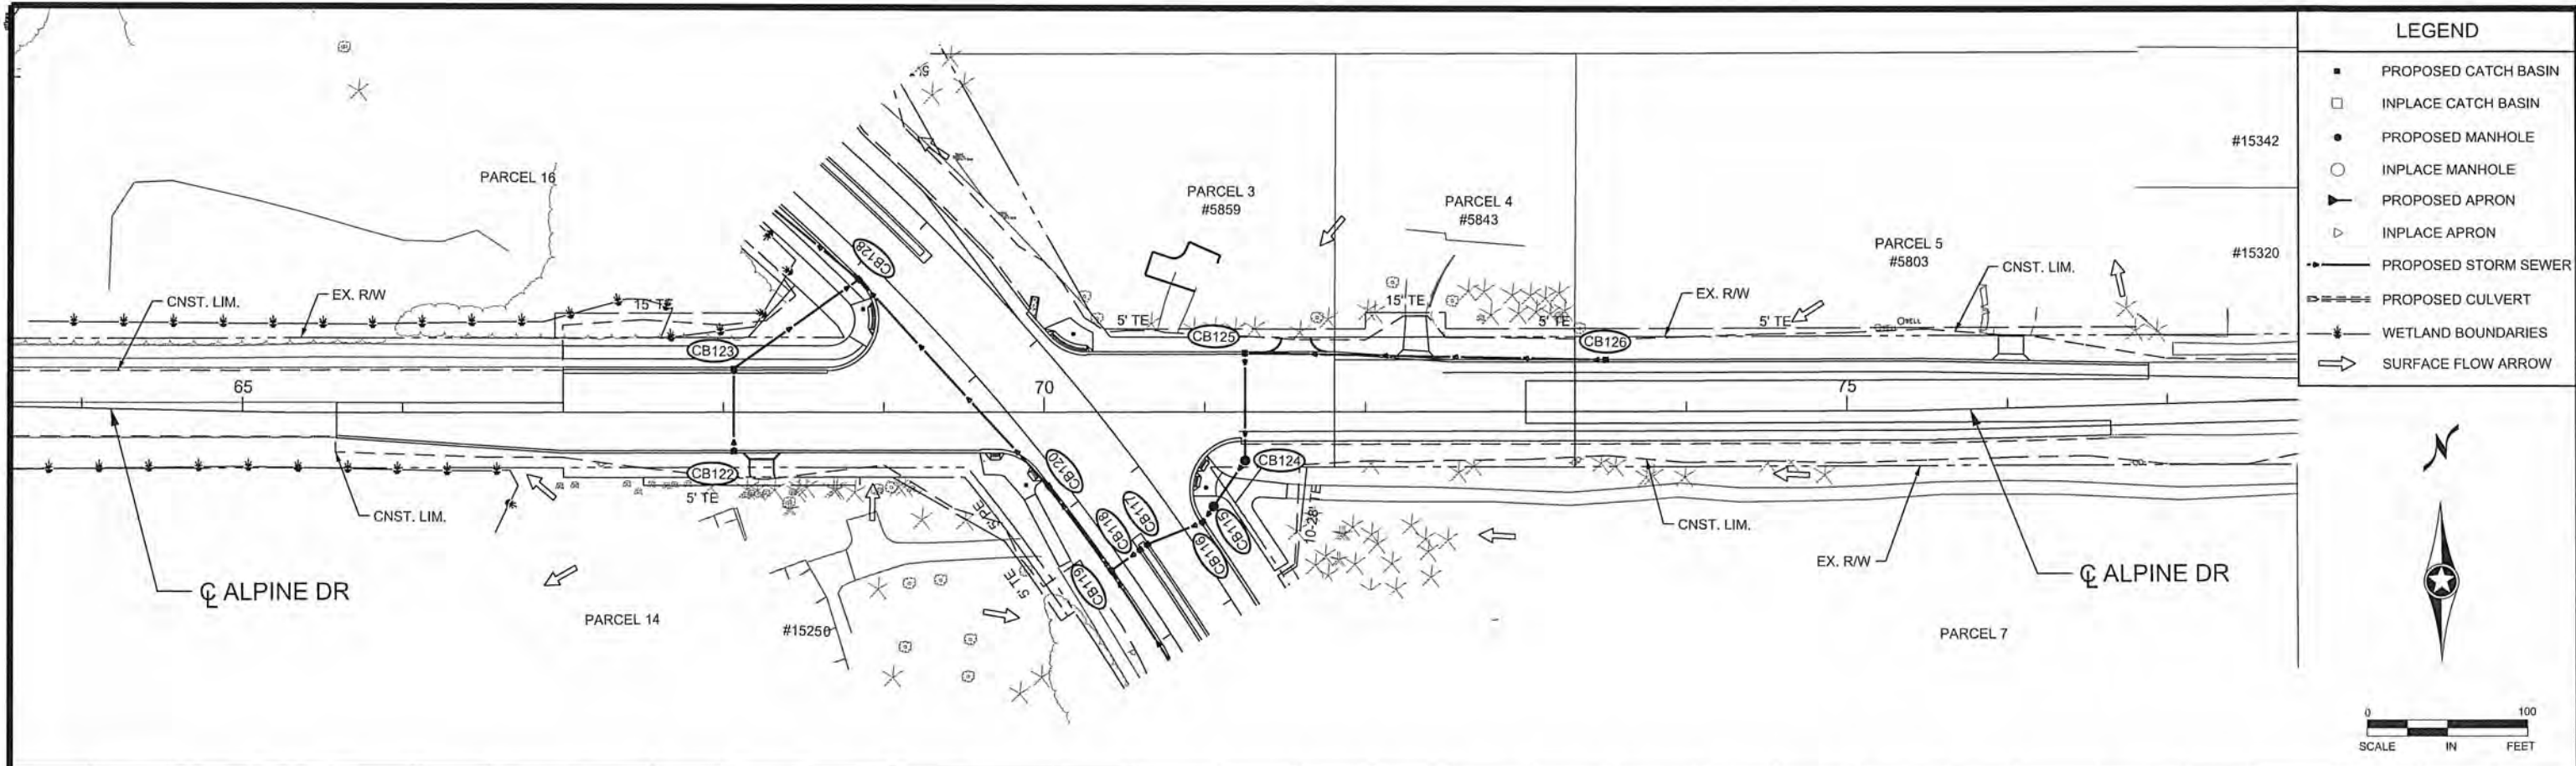


4 OF 5

NO DATE BY CKD APPR NAME: P:\02-605-18\Plan\0260518_DR4.dgn					REVISION 05/30/2014 2:00:51 PM		I HEREBY CERTIFY THAT THIS PLAN WAS PREPARED BY ME OR UNDER MY DIRECT SUPERVISION AND THAT I AM A DULY LICENSED PROFESSIONAL ENGINEER UNDER THE LAWS OF THE STATE OF MINNESOTA. PRINT NAME: CURT KOBILARCSIK SIGNATURE: <i>Curt Kobilarsik</i> DATE: 6-3-14 LICENSE NO. 24756		DRAWN BY: EJM DATE: 04-16-14 DESIGN BY: EJM DATE: 02-28-11 CHECKED BY: GMP DATE: 04-24-14		ANOKA COUNTY HIGHWAY DEPT.		SP 002-605-018 SP 199-106-011 CP 14-20		DRAINAGE PLAN AND PROFILE ALPINE DRIVE STA 62+00 TO 77+00 Sheet 67 of 148 Sheets	
--	--	--	--	--	-----------------------------------	--	--	--	---	--	-------------------------------	--	--	--	---	--

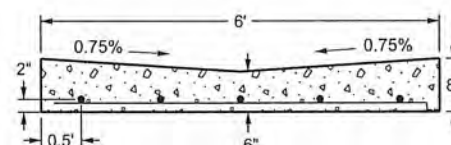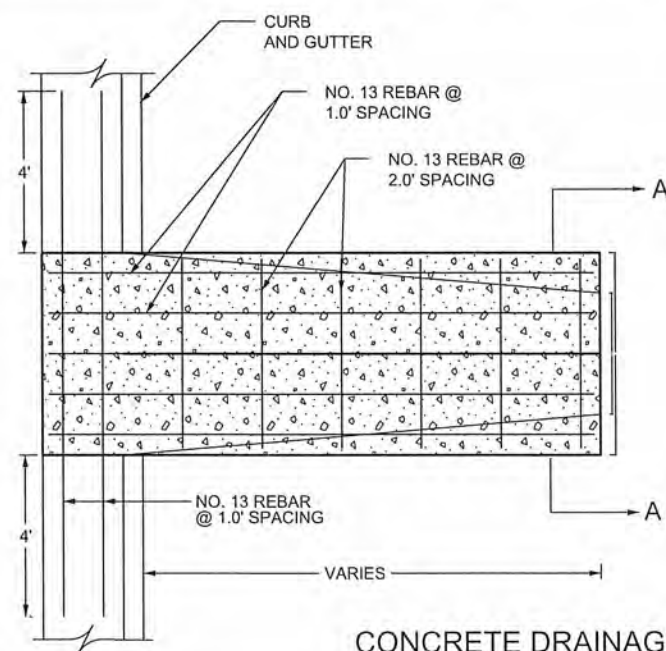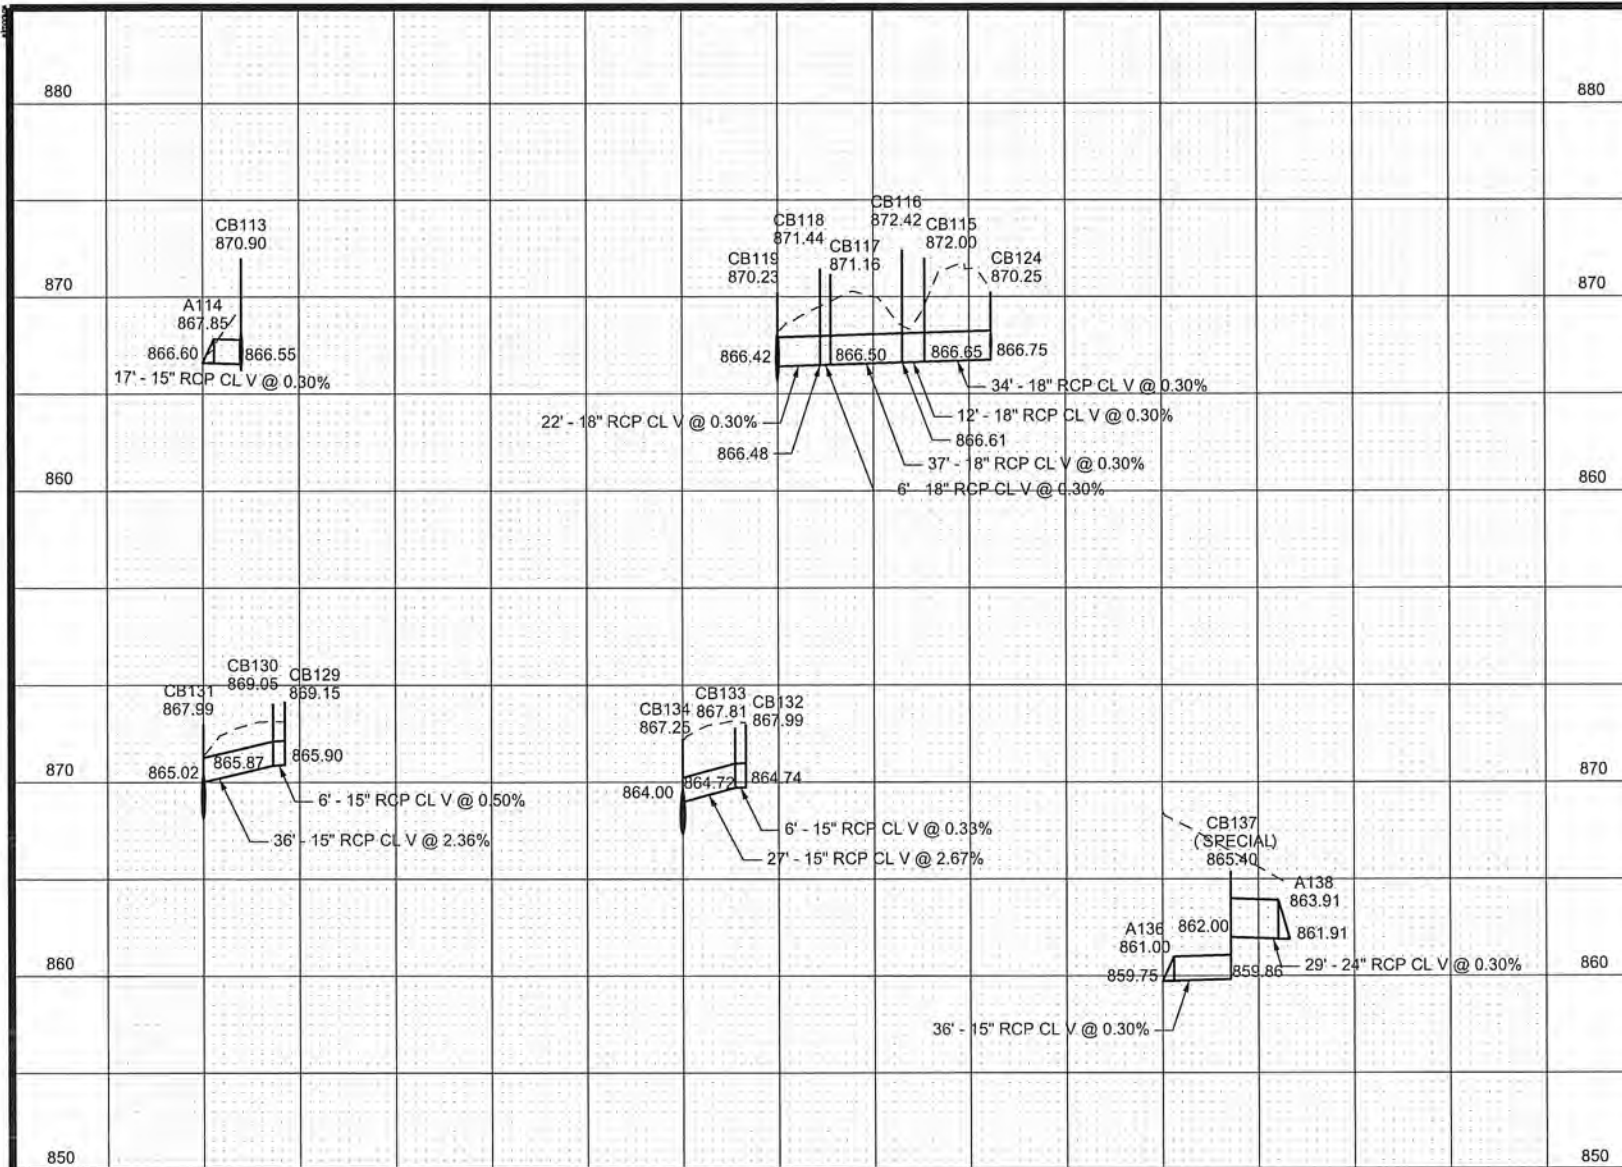

CONCRETE DRAINAGE FLUME DETAIL

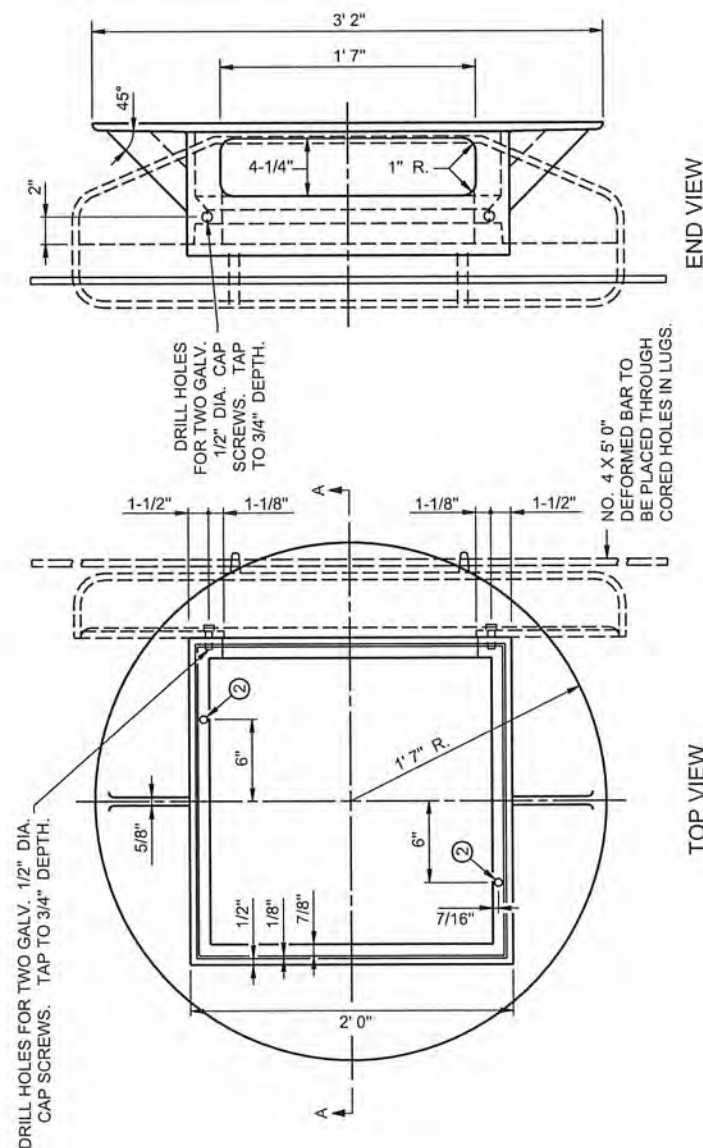

RING OR FRAME CASTING DETAIL FOR TYPE 'MODIFIED'

CASTINGS USED FOR ASSEMBLY	
GRATE	816 (4154)
CURB BOX ①	NO. 823A (4160)

- NOTES:
- USE 1/4" FILLETS IN ALL CORNERS. SEE STANDARD PLATE 7111 FOR INSTALLATION REQUIREMENTS.
 - APPLIES TO DESIGN B OR V CURB AND GUTTER. AT LOCATIONS INDICATED IN TOP VIEW, PROVIDE 9/16" DIA. HOLES WHEN GRATE NO. 816 (4154) IS USED WITH THIS FRAME. FIELD PLACE 1/2" DIA. X 4" LONG GALV. BOLT IN UP STREAM SIDE AND BEND UNDERSIDE TO PREVENT REMOVAL. THIS WILL PREVENT GRATE NO. 816 (4154) FROM BEING PLACED IN WRONG DIRECTION AND NOT BEING BICYCLE SAFE.

1	06/18/2014	EJM	GMP	CAK	ADDED DRAINAGE FLUME AND RING/FRAME CASTING DETAILS.
NO	DATE	BY	CKD	APPR	REVISION
NAME: P:\02-605-18\Plan\0260518_DR5.dgn					
06/18/2014 1:27:34 PM					

I HEREBY CERTIFY THAT THIS PLAN WAS PREPARED BY ME OR UNDER MY DIRECT SUPERVISION AND THAT I AM A DULY LICENSED PROFESSIONAL ENGINEER UNDER THE LAWS OF THE STATE OF MINNESOTA.

PRINT NAME: CURT KOBILARCSIK

SIGNATURE: *Curt Kobilarsik*

DATE: 6-19-14 LICENSE NO. 24756

DRAWN BY: EM DATE: #DATE1

DESIGN BY: EJM DATE: #DATE2

CHECKED BY: GMP DATE: #DATE3




ANOKA COUNTY
HIGHWAY DEPT.

SP 002-605-018
SP 199-106-011
CP 14-20



DRAINAGE LEADS & MISCELLANEOUS DETAILS

STA 25+00 TO 36+00


Sheet 68 of 148 Sheets


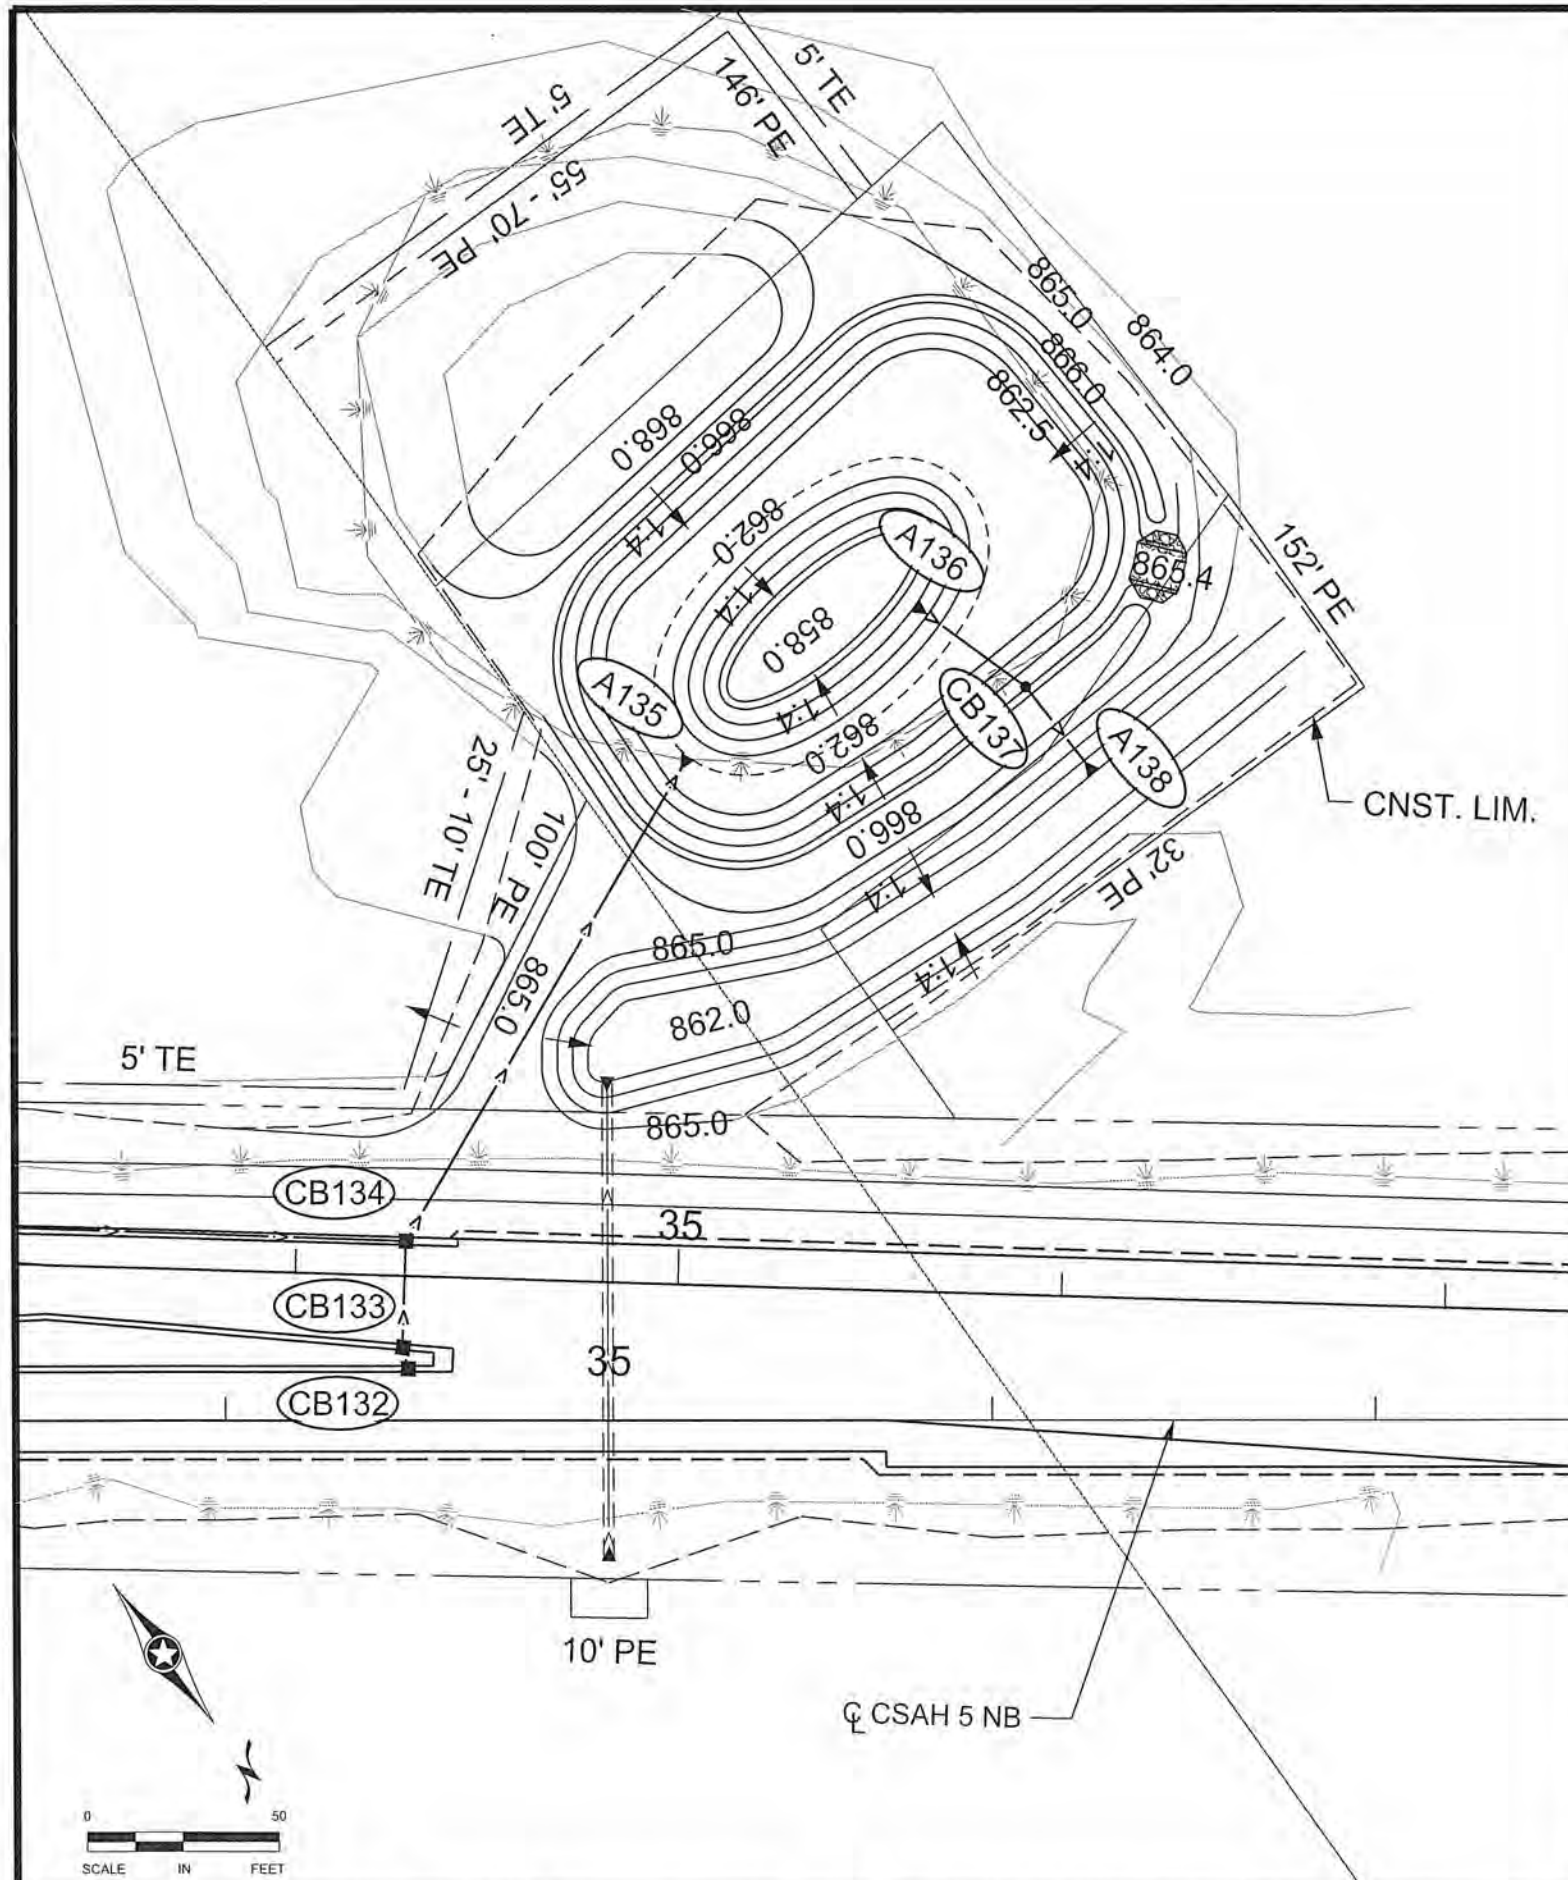


DETAIL : POND OVERFLOW STRUCTURE CB137
DRAINAGE STRUCTURE DESIGN SPECIAL

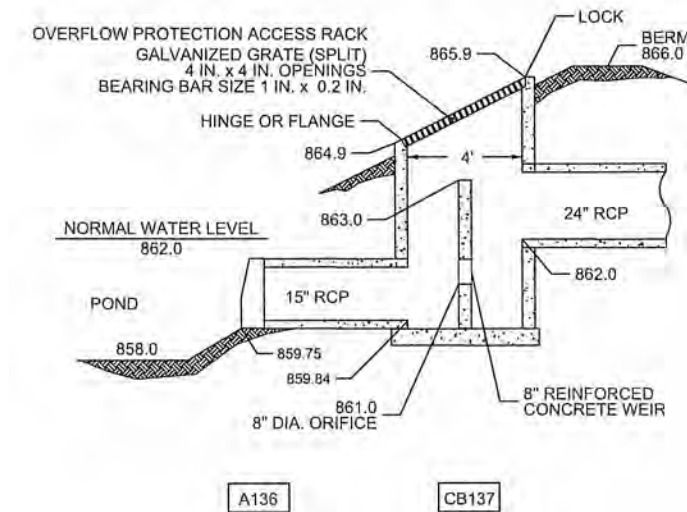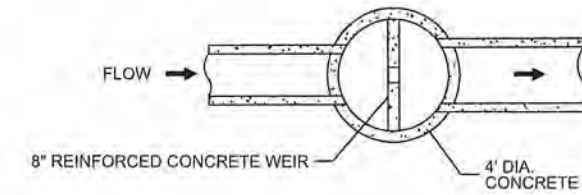

POND A OVERFLOW TO WETLAND

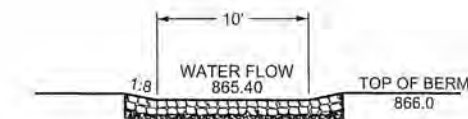

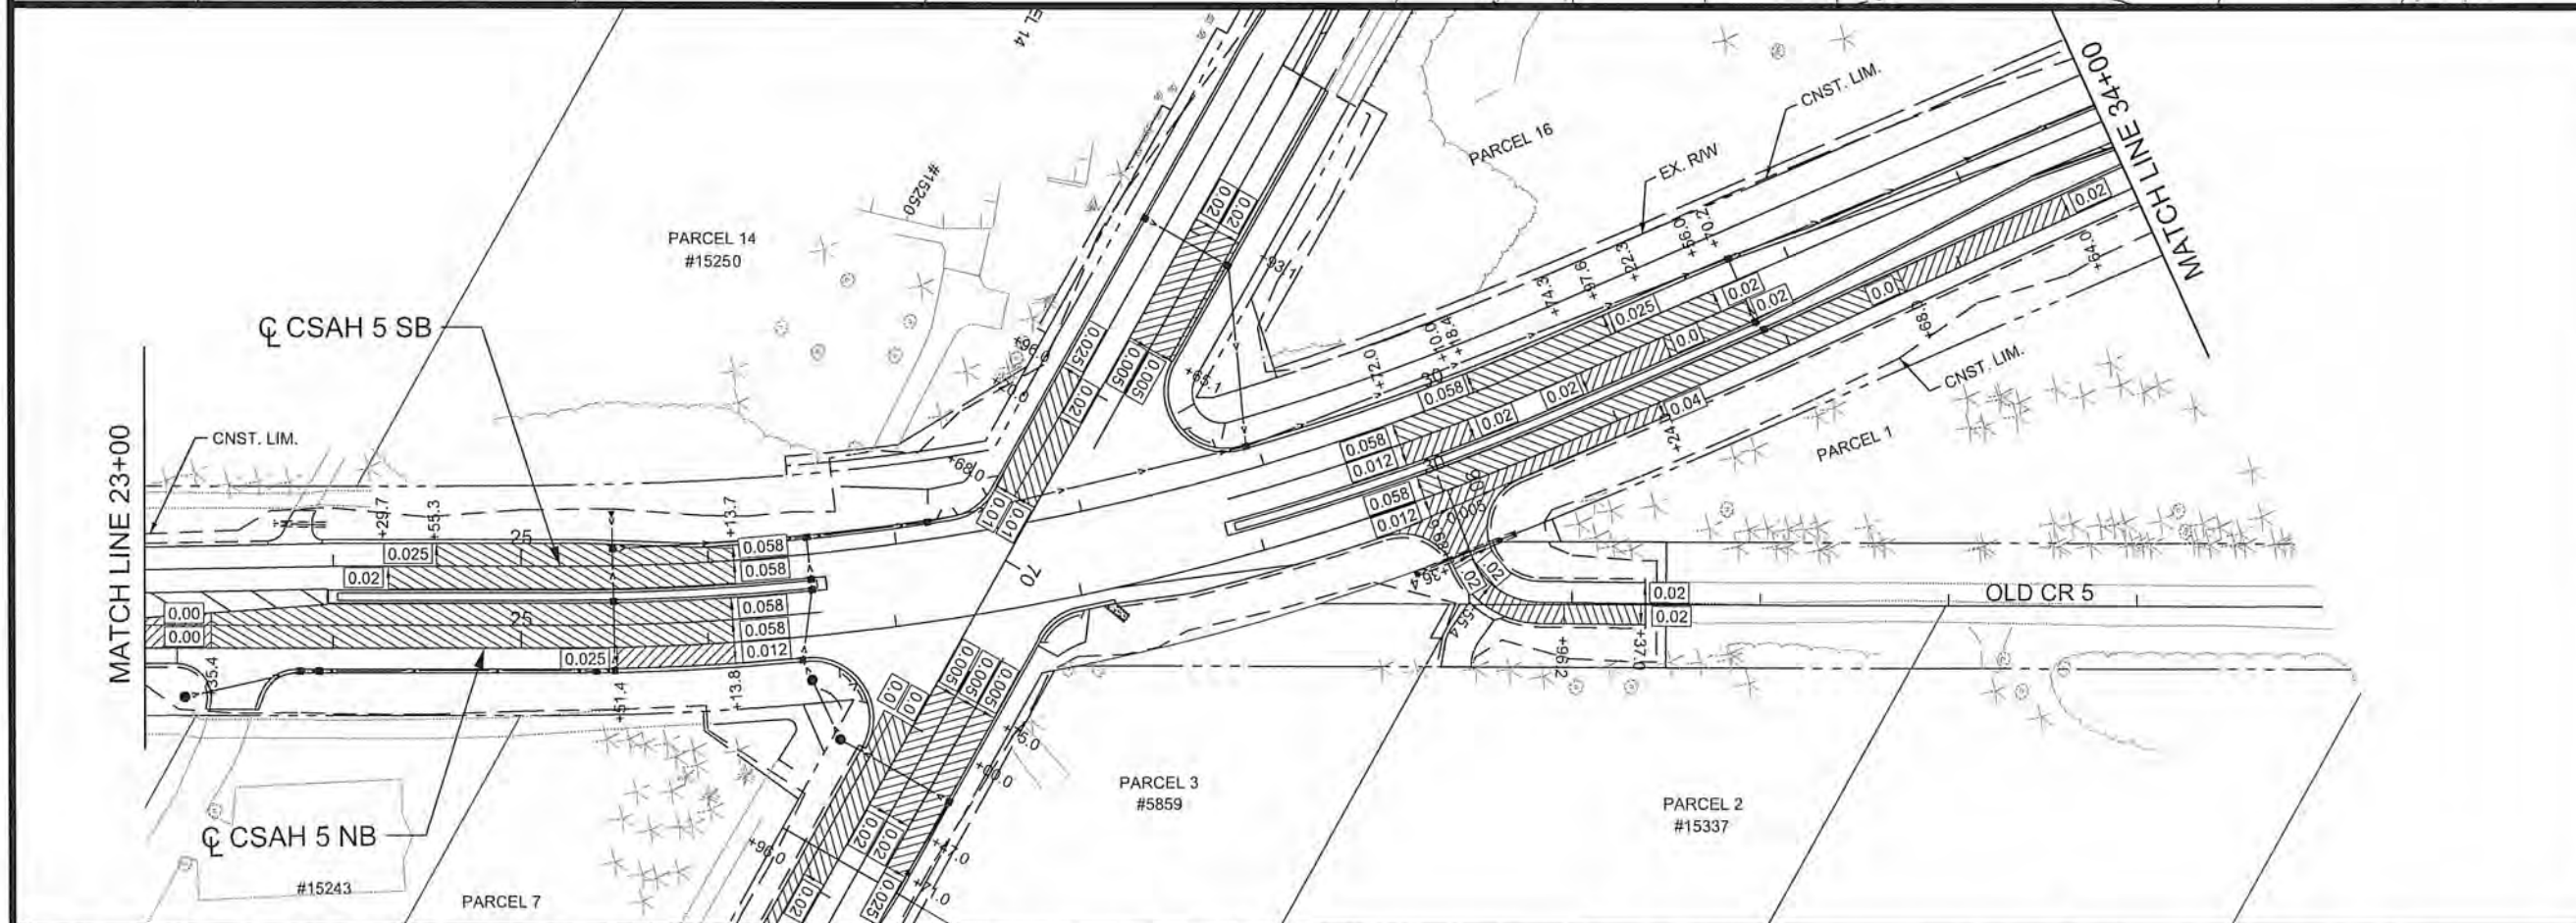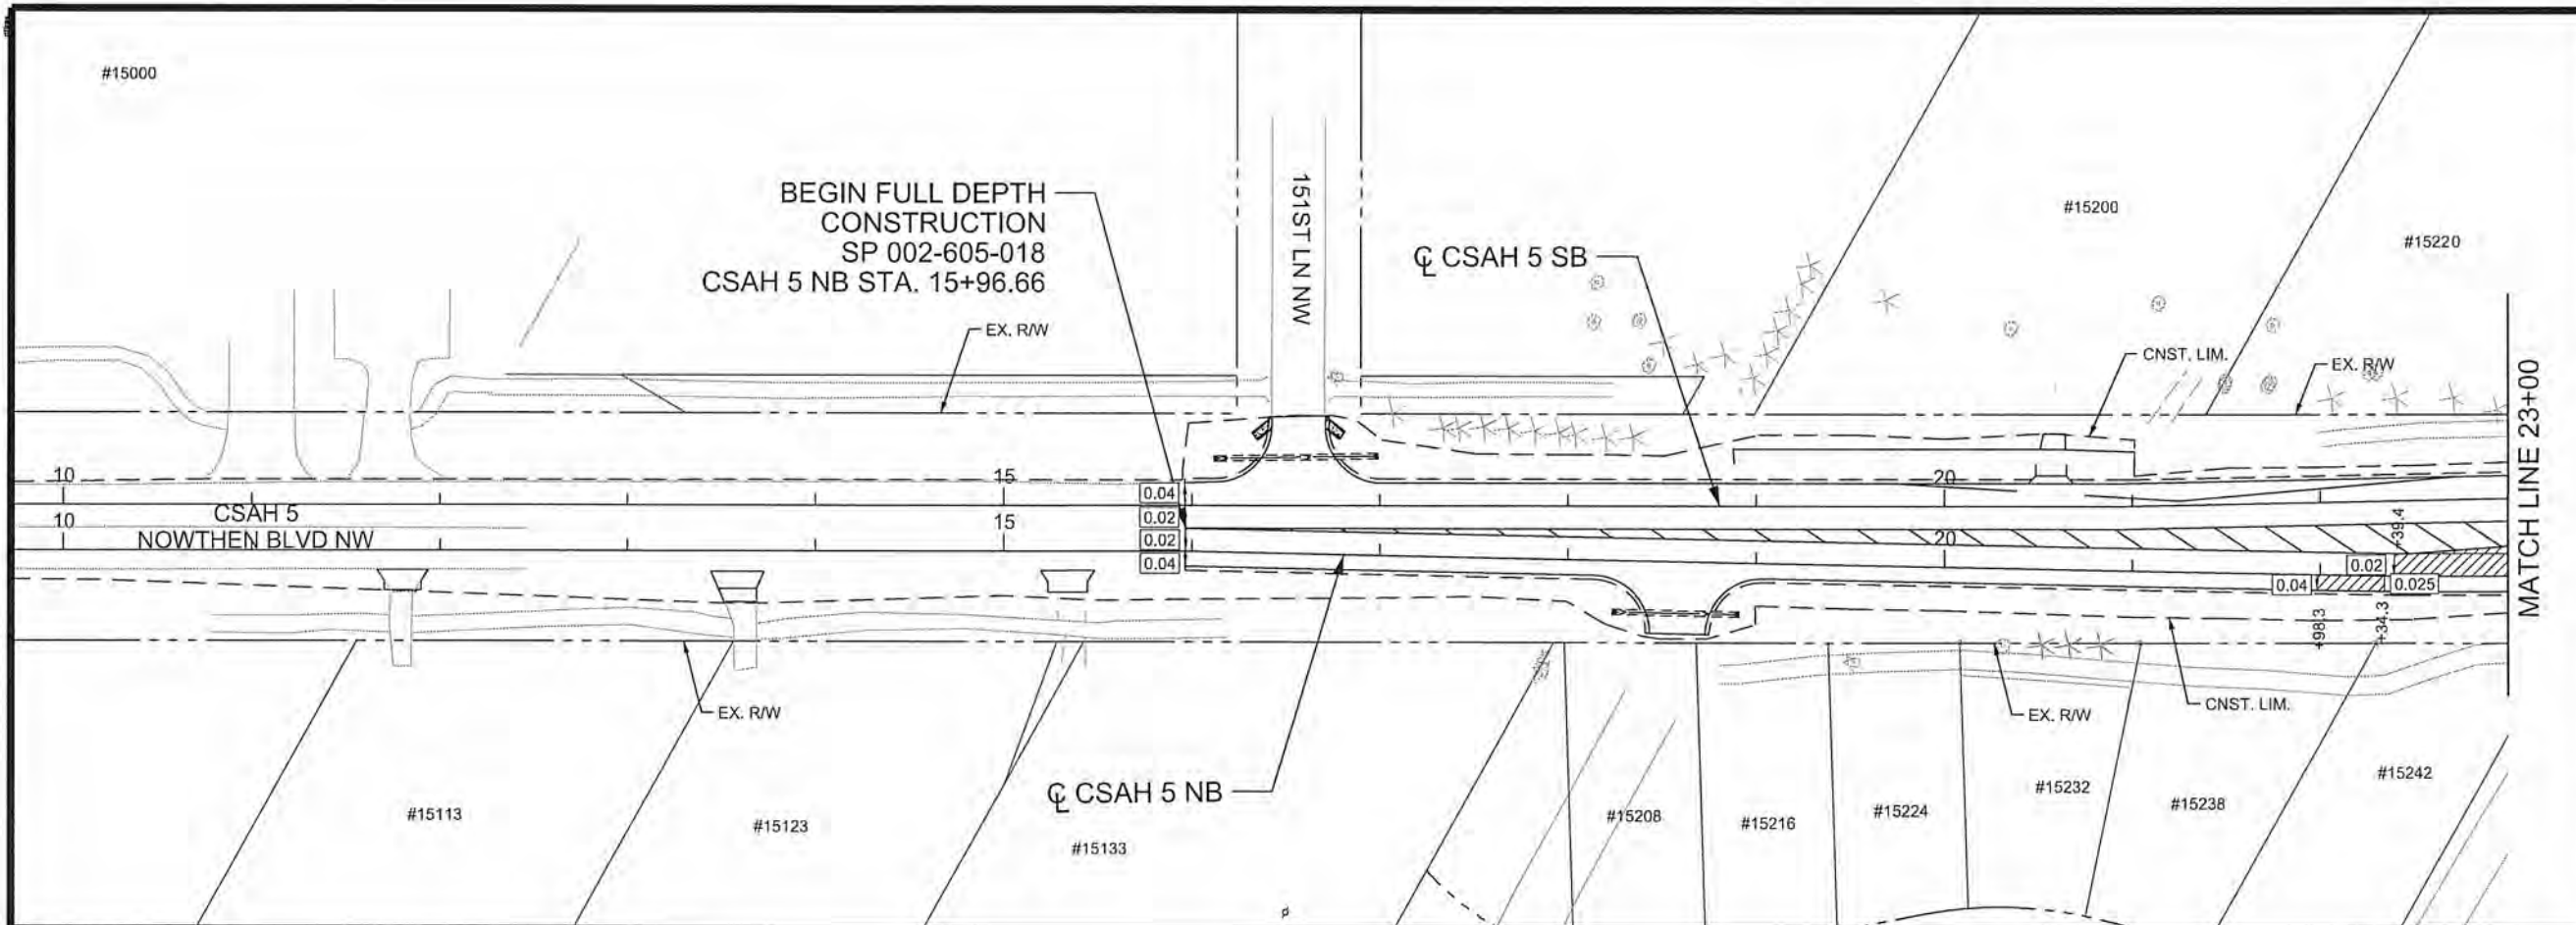

LEGEND

 SUPERELEVATION TRANSITION

NOTES

- 1.) ALL CROSS SLOPES ARE EXPRESSED AS PERCENTAGE.



0 100
SCALE IN FEET

1 OF 3

NO	DATE	BY	CKD	APPR	REVISION

I HEREBY CERTIFY THAT THIS PLAN WAS PREPARED BY ME OR UNDER MY DIRECT SUPERVISION AND THAT I AM A DULY LICENSED PROFESSIONAL ENGINEER UNDER THE LAWS OF THE STATE OF MINNESOTA.

PRINT NAME: CURT KOBLARCSIK


SIGNATURE: 

DATE: 6-3-14 LICENSE NO. 24756

DRAWN BY: EJM DATE: 04-16-14

DESIGN BY: EJM DATE: 02-28-14

CHECKED BY: GMP DATE: 04-24-14

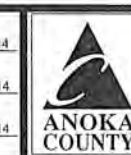

ANOKA COUNTY
HIGHWAY DEPT.

SP 002-605-018


SP 199-106-011

CP 14-20


SUPERELEVATION PLAN

STA 12+45.23 TO 34+00.00

Sheet 70 of 148 Sheets

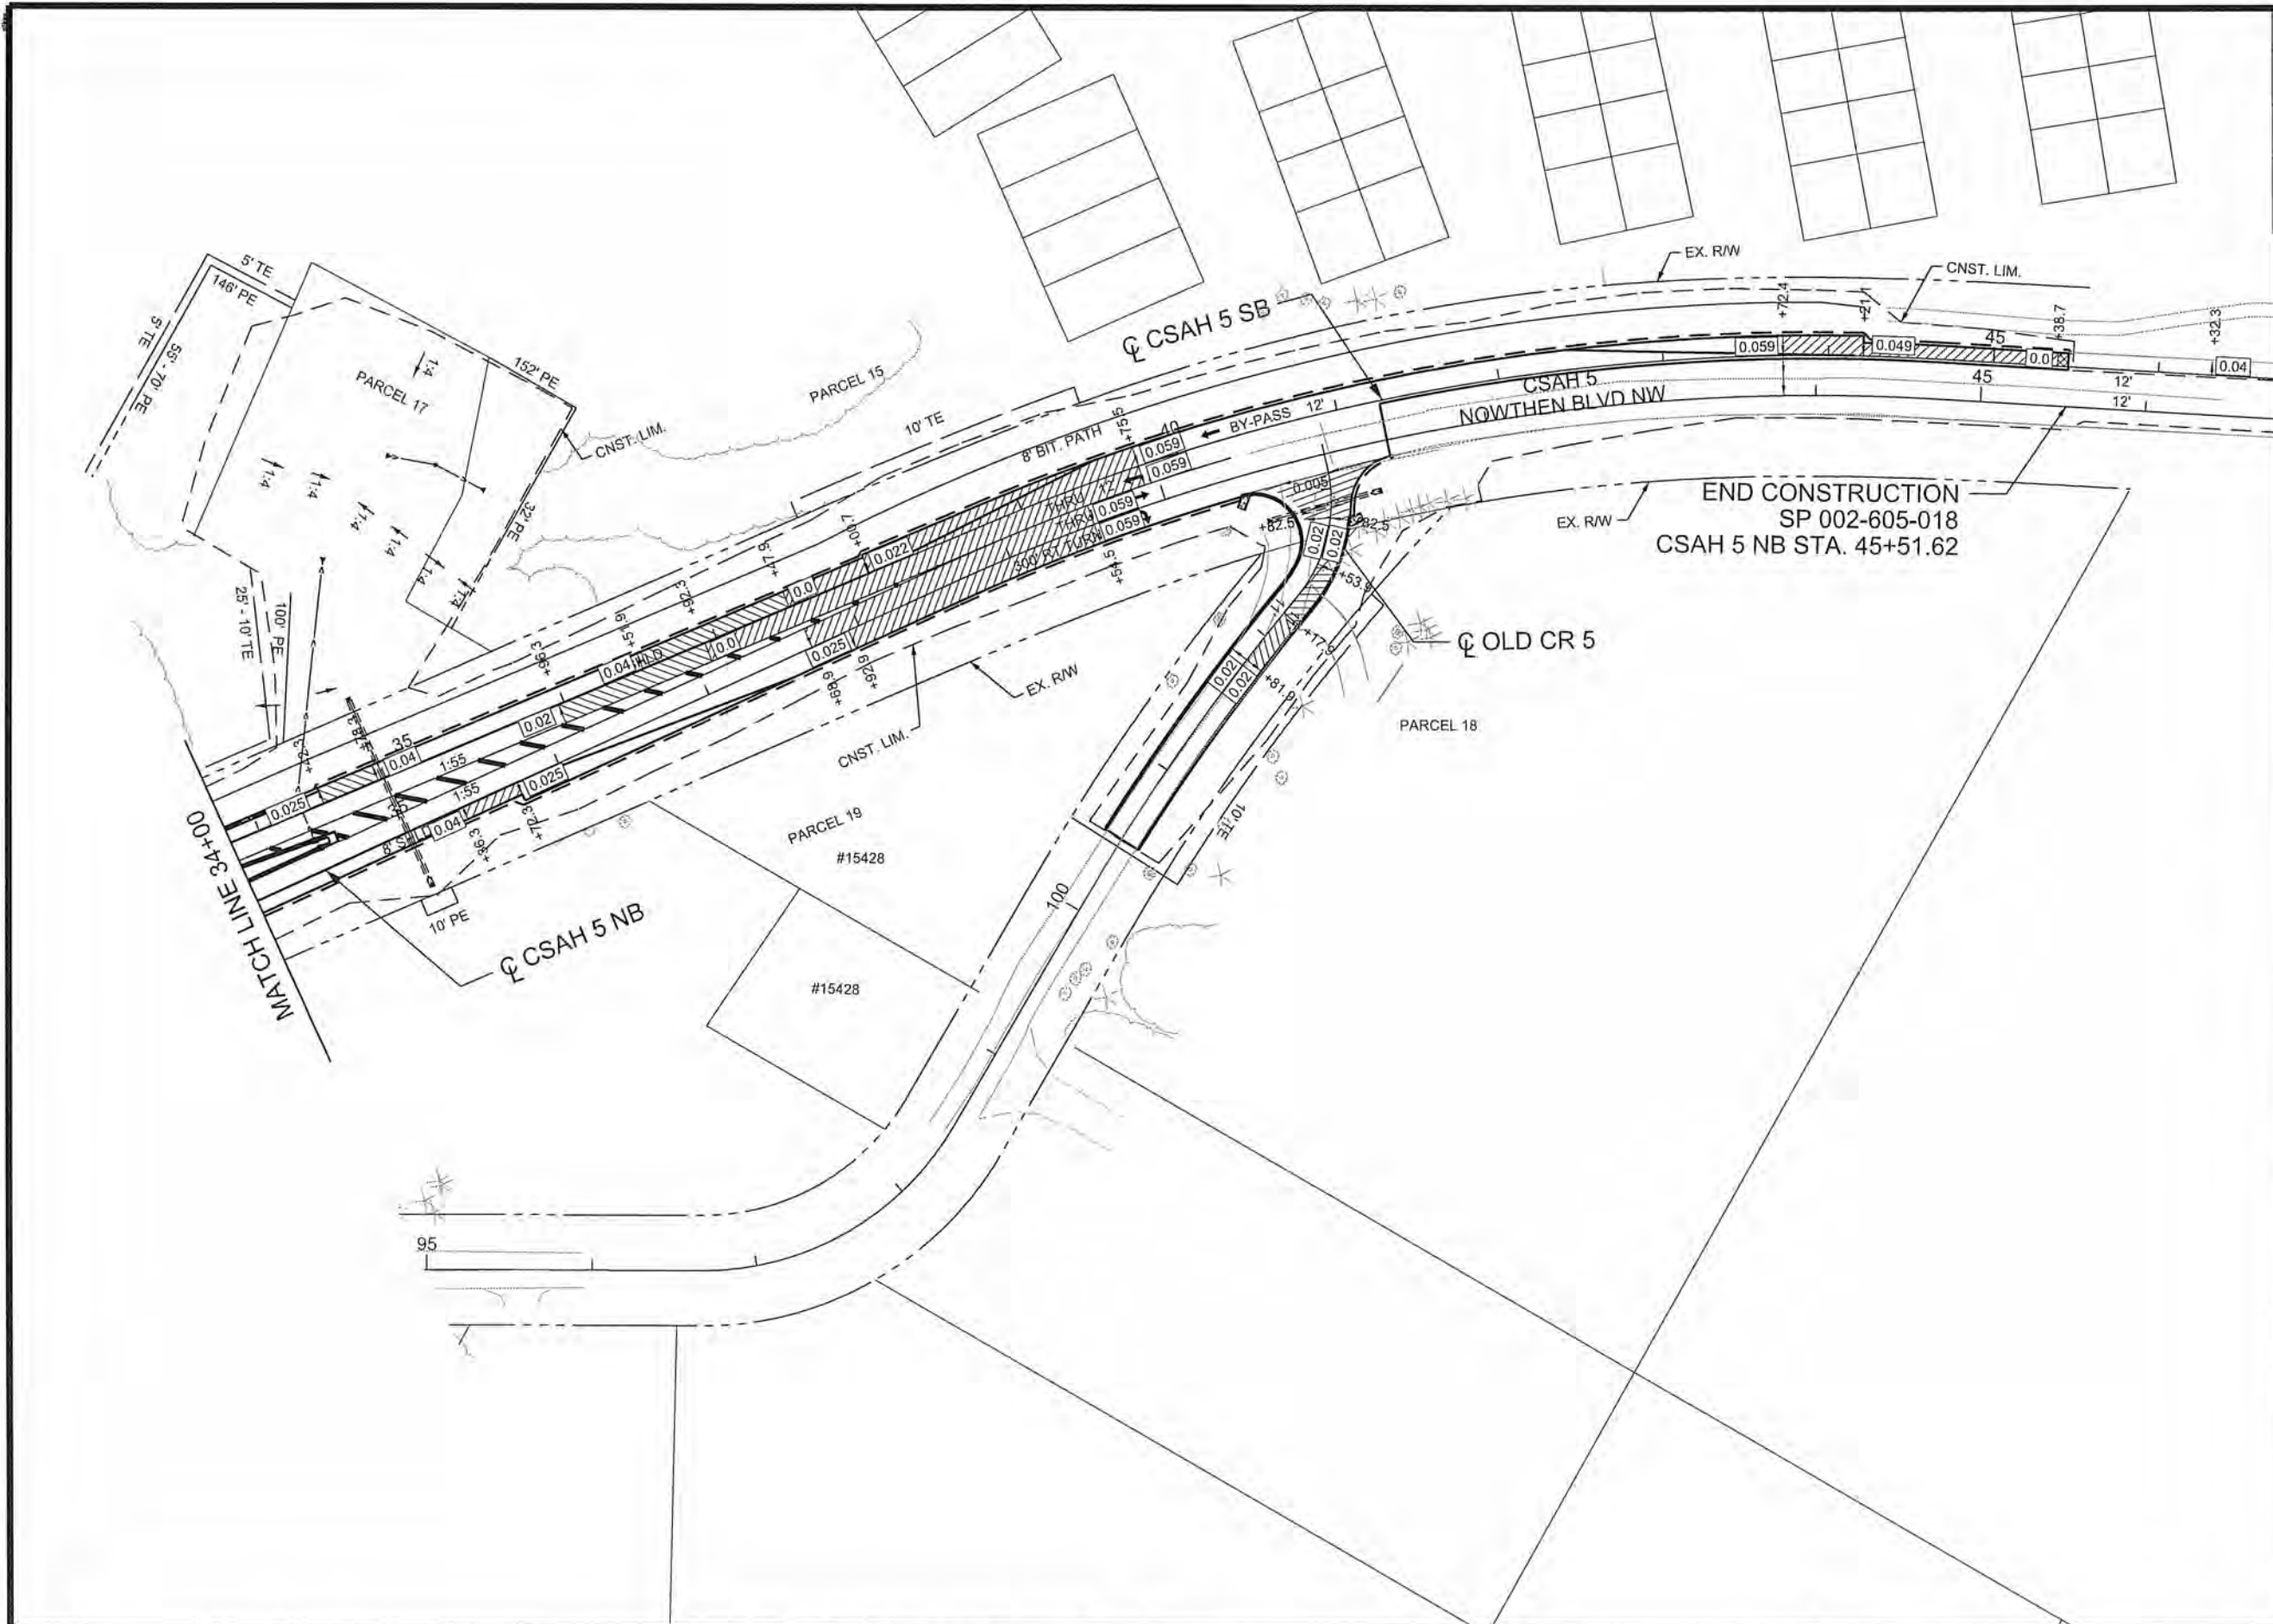

LEGEND

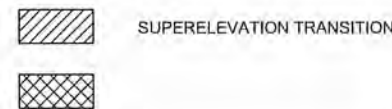

NOTES

- 1.) ALL CROSS SLOPES ARE EXPRESSED AS PERCENTAGE.



2 OF 3

NO	DATE	BY	CKD	APPR	REVISION

I HEREBY CERTIFY THAT THIS PLAN WAS PREPARED BY ME OR UNDER MY DIRECT SUPERVISION AND THAT I AM A DULY LICENSED PROFESSIONAL ENGINEER UNDER THE LAWS OF THE STATE OF MINNESOTA.

PRINT NAME: CURT KOBIARCSIK

SIGNATURE: *Curt Kobiarcsik*

DATE: 6-3-14 LICENSE NO. 24756

DRAWN BY: EJM DATE: 04-16-14

DESIGN BY: EJM DATE: 02-28-14

CHECKED BY: GMP DATE: 04-24-14



ANOKA COUNTY
HIGHWAY DEPT.

SP 002-605-018



SP 199-106-011

CP 14-20

SUPERELEVATION PLAN

STA 34+00.00 TO 45+51.62

Sheet 71 of 148 Sheets

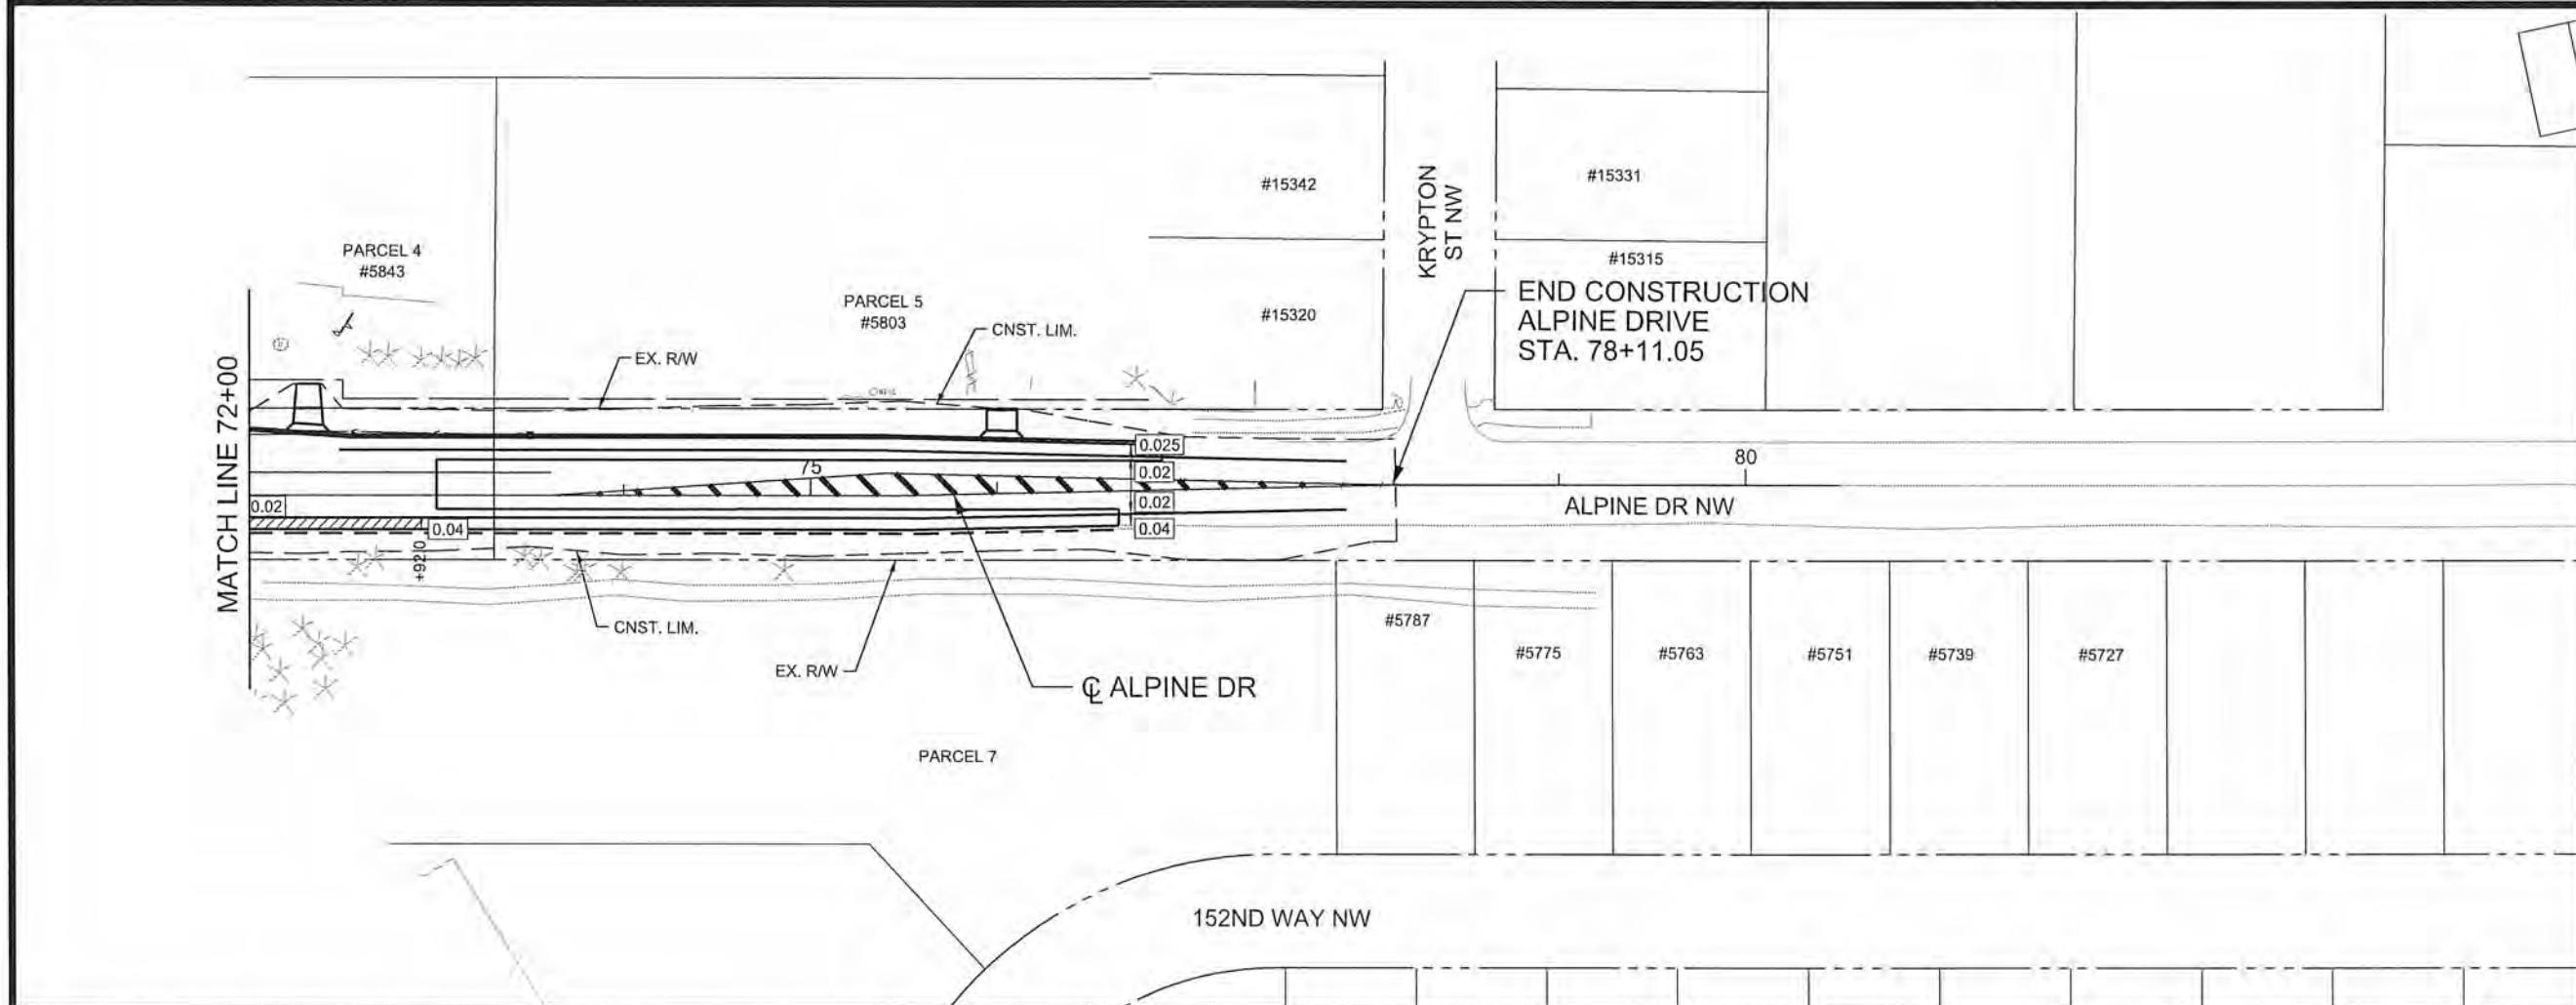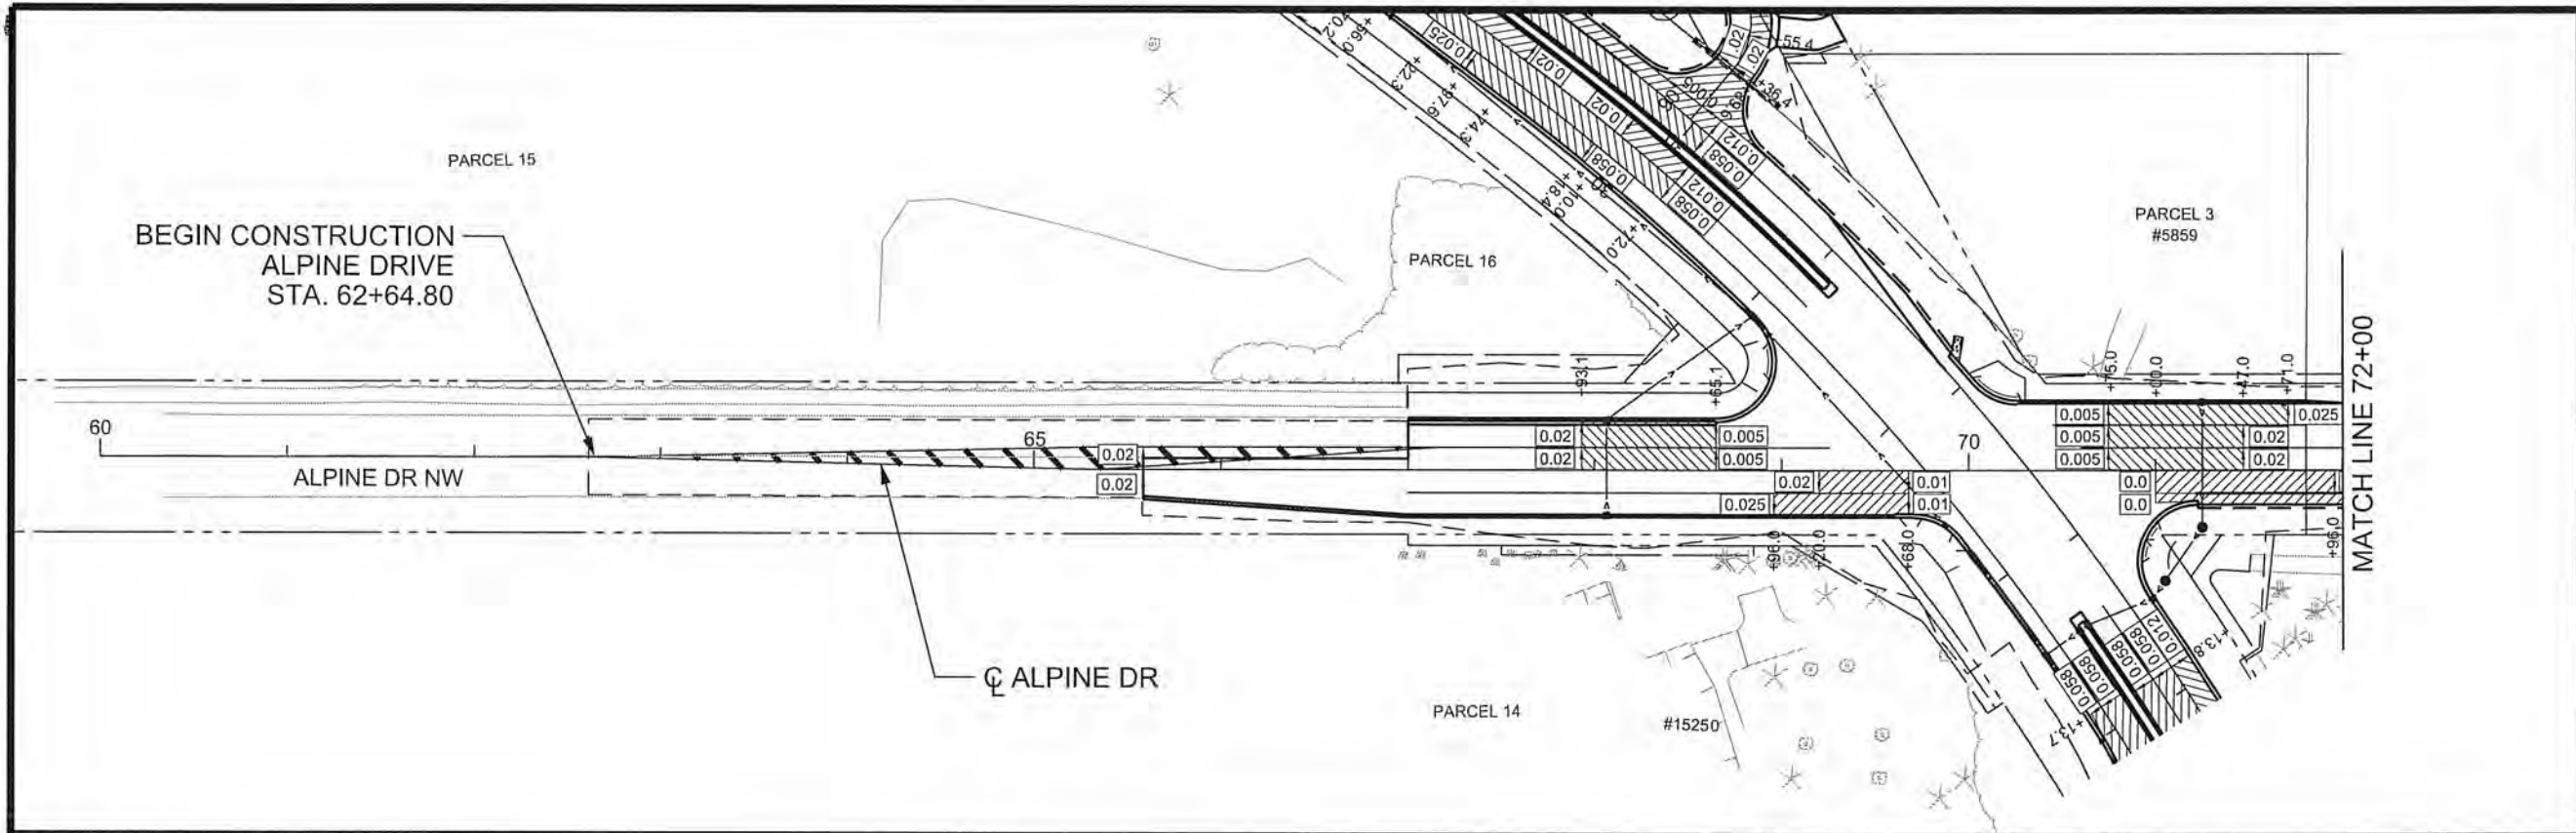

LEGEND

 SUPERELEVATION TRANSITION

NOTES

- 1.) ALL CROSS SLOPES ARE EXPRESSED AS PERCENTAGE.



0 100
SCALE IN FEET

3 OF 3

NO	DATE	BY	CKD	APPR	REVISION

I HEREBY CERTIFY THAT THIS PLAN WAS PREPARED BY ME OR UNDER MY DIRECT SUPERVISION AND THAT I AM A DULY LICENSED PROFESSIONAL ENGINEER UNDER THE LAWS OF THE STATE OF MINNESOTA.

PRINT NAME: CURT KOBIARCSIK

SIGNATURE: 

DATE: 6-3-19 LICENSE NO. 24756

DRAWN BY: EJM DATE 04-16-14

DESIGN BY: EJM DATE 02-28-14

CHECKED BY: GMP DATE 04-24-14



ANOKA COUNTY
HIGHWAY DEPT.

SP 002-605-018

SP 199-106-011

CP 14-20

SUPERELEVATION PLAN

STA 62+64.80 TO 78+11.05

Sheet 72 of 148 Sheets

PERMANENT STORM WATER MANAGEMENT SYSTEM

SP 02-605-018 IS LOCATED ON CSAH 5 (NOWTHEN BLVD NW) FROM 151ST LN TO 450' NORTH OF OLD COUNTY ROAD 5 AND ALPINE DRIVE IN THE CITY OF RAMSEY.

THIS PROJECT WILL IMPACT 11.70 ACRES OF SOILS AND CREATE POTENTIAL FOR SEDIMENT DISCHARGE FROM THE SITE.

THE CONTRACTOR SHALL ENSURE COMPLIANCE WITH THE TRAINING REQUIRED IN PART 111.A.2 OF THE GENERAL STORM WATER PERMIT FOR CONSTRUCTION ACTIVITY.

THE STREETS DIVISION OF CITY OF HAM LAKE SHALL BE RESPONSIBLE FOR THE LONG TERM OPERATION AND MAINTENANCE OF PERMANENT STORM WATER MANAGEMENT.

RECEIVING SURFACE WATERS		
NAME OF WATER BODY	SPECIAL WATER	IMPAIRED WATER
RUM RIVER	NO	YES

- 1) ALL EXPOSED SOILS MUST BE STABILIZED AS SOON AS POSSIBLE TO LIMIT SOIL EROSION BUT IN NO CASE LATER THAN SEVEN (7) DAYS AFTER THE CONSTRUCTION ACTIVITY IN THAT PORTION OF THE SITE HAS TEMPORARILY OR PERMANENTLY CEASED.
- 2) DITCH BOTTOMS ULTIMATELY DRAIN INTO PUBLIC STORM DRAINAGE SYSTEM. STABILIZATION TO PREVENT EROSION IS REQUIRED WITHIN 24 HOURS OF GRADING OF ALL DITCH BOTTOMS.

TOTAL PROJECT AREA DISTURBED : 11.27 ACRES
EXISTING IMPERVIOUS AREA : 4.21 ACRES
PROPOSED IMPERVIOUS AREA : 5.14 ACRES

AFTER STRIPPING THE TOPSOIL THE EXPOSED SOIL SHALL BE STABILIZED WITH DISK ANCHORED TYPE 1 MULCH WITHIN 14 DAYS OF ROUGH GRADING.

THIS ROAD CONSTRUCTION PROJECT AS DESIGNED DOES NOT MEET ANY OF THE TEMPORARY SEDIMENT BASIN DISTURBED AREA THRESHOLD REQUIREMENTS AND TEMPORARY SEDIMENT BASIN WILL NOT BE REQUIRED.

AND THIS ROAD CONSTRUCTION PROJECT HAS 0.90 ACRE INCREASE IN IMPERVIOUS AREA.

PIPE CULVERT OUTLETS MUST BE PROVIDED WITH TEMPORARY OR PERMANENT ENERGY DISSIPATION WITHIN 24 HOURS AFTER CONNECTION TO A SURFACE WATER. THIS WILL INCLUDE DRAINAGE DITCHES THAT DRAIN WATER FROM ANY PORTION OF THE CONSTRUCTION SITE.

THESE MANAGEMENT MEASURE FOR POLLUTION PREVENTION SHALL BE STRICTLY ENFORCED.

REQUIREMENT	PLAN		MN/DOT	SPECIAL PROVISION
	TITLE	LOCATION	SPECIFICATION	
NPDES PERMIT COMPLIANCE			1701, 1702, & 1717	1717 (AIR, LAND & WATER) 1717 (NATIONAL POLLUTANT DISCHARGE ELIMINATION SYSTEM (NPDES) PERMIT)
CERTIFIED PERSONNEL IN EROSION AND SEDIMENT CONTROL SITE MANAGEMENT	STORM WATER POLLUTION PREVENTION PLAN	SHEETS 73 - 74	1506, 1717, & 2573	1717 (AIR, LAND & WATER) 1717 (NATIONAL POLLUTANT DISCHARGE ELIMINATION SYSTEM (NPDES) PERMIT)
CHAIN OF RESPONSIBILITY			1506, 1717, & 2573	
PROJECT SCHEDULE / WEEKLY EROSION & SEDIMENT CONTROL SCHEDULE / COMPLETING INSPECTION / MAINTENANCE LOG			1717 & 2573	1717 (AIR, LAND & WATER) 1717 (NATIONAL POLLUTANT DISCHARGE ELIMINATION SYSTEM (NPDES) PERMIT)
SWPPP PREPARATION				
SITE MAP / RECEIVING WATERS / DIRECTION OF FLOW			EROSION CONTROL PLAN	SHEETS 80 - 82
PROJECT SPECIFIC CONSTRUCTION STAGING	CONSTRUCTION STAGING & TRAFFIC CONTROL	SHEETS 27 - 32	1717	1717 (AIR, LAND & WATER) 1717 (NATIONAL POLLUTANT DISCHARGE ELIMINATION SYSTEM (NPDES) PERMIT) 1806 (DETERMINATION AND EXTENSION OF CONTRACT TIME)
TEMPORARY EROSION AND SEDIMENT CONTROL BMP LOCATIONS, INSTALLATION, TIMING OF INSTALLATION AND TYPE OF BMP	EROSION CONTROL PLAN, TABULATION CHARTS	SHEETS 9, 75 - 82	2573 & 2525	2575 (RAPID STABILIZATION SPECIFICATION)
ADDITIONAL TEMPORARY AND OR PERMANENT EROSION AND SEDIMENT CONTROL BMP'S NOT PROVIDED OR SHOWN IN THE PLAN	STORM WATER POLLUTION PREVENTION PLAN	SHEETS 73 - 74	1717, 2573, & 2575	1717 (AIR, LAND & WATER) 1717 (NATIONAL POLLUTANT DISCHARGE ELIMINATION SYSTEM (NPDES) PERMIT) 2575 (RAPID STABILIZATION SPECIFICATION)
MAINTENANCE OF EROSION AND SEDIMENT CONTROL DEVICES, REMOVAL OF TRACKED SEDIMENT, REMOVAL OF DEVICES			1717 & 2573	1514 (MAINTENANCE DURING CONSTRUCTION) 1717 (LAND AIR & WATER) 1717 (NATIONAL POLLUTANT DISCHARGE ELIMINATION SYSTEM (NPDES) PERMIT)
DEWATERING			2105.3B, & 2451.3C	DEWATERING MAY ALSO REQUIRE DNR PERMIT. NO DEWATERING IS ANTICIPATED FOR THIS PROJECT
FINAL STABILIZATION	TURF ESTABLISHMENT PLAN, TABULATION CHARTS	SHEETS 9, 83 - 85	1717, 2573, & 2575	1717 (AIR, LAND & WATER) 1717 (NATIONAL POLLUTANT DISCHARGE ELIMINATION SYSTEM (NPDES) PERMIT)
TEMPORARY EROSION AND SEDIMENT CONTROL DETAILS	EROSION CONTROL STANDARD PLAN	SHEETS 75 - 79	2575	2575 (RAPID STABILIZATION SPECIFICATION)
PERMANENT EROSION CONTROL DETAILS	TURF ESTABLISHMENT PLAN	SHEETS 83 - 85	2575	2575 (CONTROLLING EROSION AND ESTABLISHING VEGETATION)

[illegible]

I HEREBY CERTIFY THAT THIS PLAN WAS PREPARED BY ME
OR UNDER MY DIRECT SUPERVISION AND THAT I AM A DULY
LICENSED PROFESSIONAL ENGINEER UNDER THE LAWS OF
THE STATE OF MINNESOTA.

PRINT NAME: CURT KOBLARCSIK

SIGNATURE: 

DATE: 6-3-14 LICENSE NO. 24756

DRAWN BY EJM DATE 04-16-14

DESIGN BY EJM DATE 02-28-14

CHECKED BY GMP DATE 04-24-14

ANOKA COUNTY
HIGHWAY DEPT.

SP 002-605-018

SP 199-106-011

CP 14-20

STORM WATER POLLUTION
PREVENTION PLAN

Sheet 73 of 148 Sheets


STORM WATER POLLUTION PREVENTION PLAN (SWPPP)

AMENDING THE SWPPP


THE SWPPP MUST BE AMENDED TO RECORD CHANGES OR MODIFICATIONS TO PERMANENT BMPs OR OTHER STORM WATER TREATMENT SYSTEMS AND REMOVALS OF TEMPORARY BMPs. CHANGES TO TEMPORARY BMPs MAY BE RECORDED IN THIS SHEET. INCLUDE A BRIEF DESCRIPTION OF THE PROBLEM, LOCATION, NATURE OF ALTERATION AND COMMENTS. THIS RECORD IS TO BE RETAINED FOR THREE YEARS AFTER PROJECT COMPLETION.

Date Reported	Staff	Plan Location (sheet)	Project Location (station)	Problem, solution, and notes


					I HEREBY CERTIFY THAT THIS PLAN WAS PREPARED BY ME OR UNDER MY DIRECT SUPERVISION AND THAT I AM A D.L. LICENSED PROFESSIONAL ENGINEER UNDER THE LAWS OF THE STATE OF MINNESOTA. PRINT NAME: <u>CURT KOBIARCSIK</u> SIGNATURE: <u><i>Curt Kobiarsik</i></u> DATE: <u>6-3-14</u> LICENSE NO. <u>24756</u>		DRAWN BY <u>EJM</u> DATE <u>04-16-14</u> DESIGN BY <u>EJM</u> DATE <u>02-28-14</u> CHECKED BY <u>GMP</u> DATE <u>04-24-14</u>		 ANOKA COUNTY HIGHWAY DEPT.		SP 002-605-018 SP 199-106-011 CP 14-20		STORM WATER POLLUTION PREVENTION PLAN	
NO DATE BY CKD APPR NAME: P:\02-605-18\Plan\0260518_SWPPP.dgn REVISION 05/30/2014 2:01:15 PM											Sheet <u>74</u> of <u>148</u> Sheets			

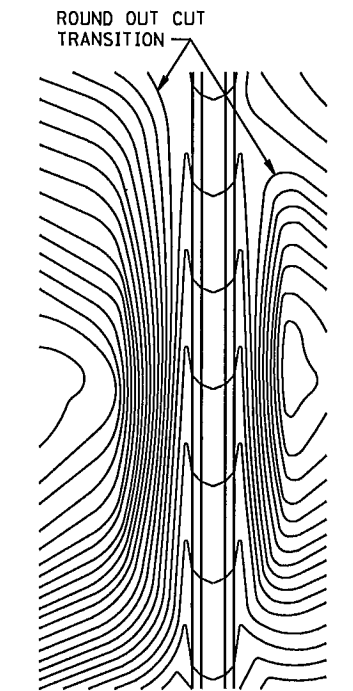


CONTOURING ROAD CUTS

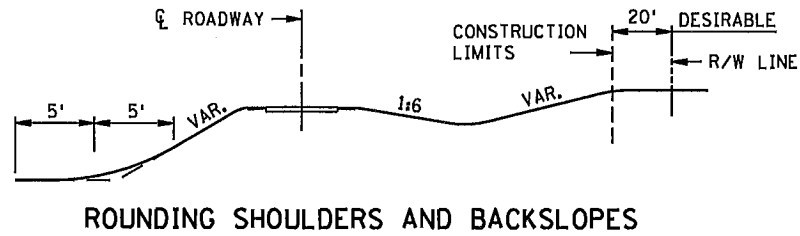


ROUNDING SHOULDERS AND BACKSLOPES

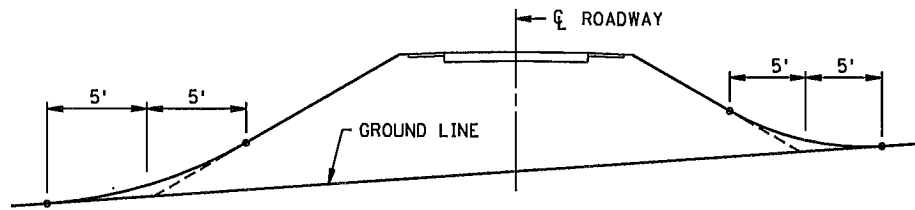


SHAPING FOR DRAINAGE ALONG THE TOE OF FILL SLOPES

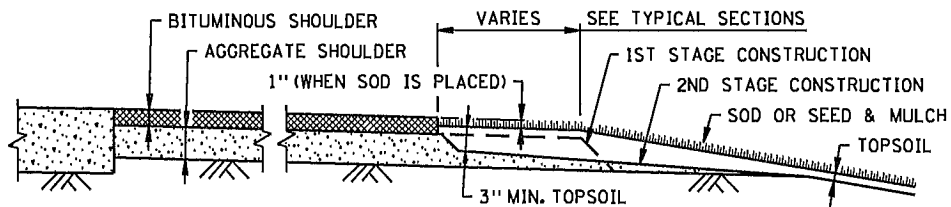


SHAPING AND TOPSOILING INSLOPES

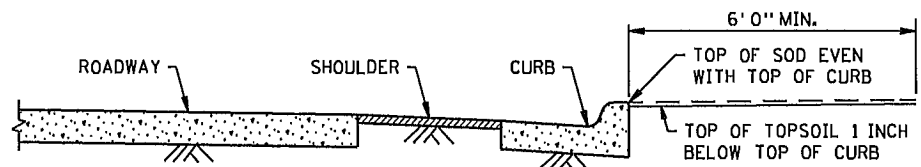


SHAPING ADJACENT TO CURBS WHEN SOD IS PLACED

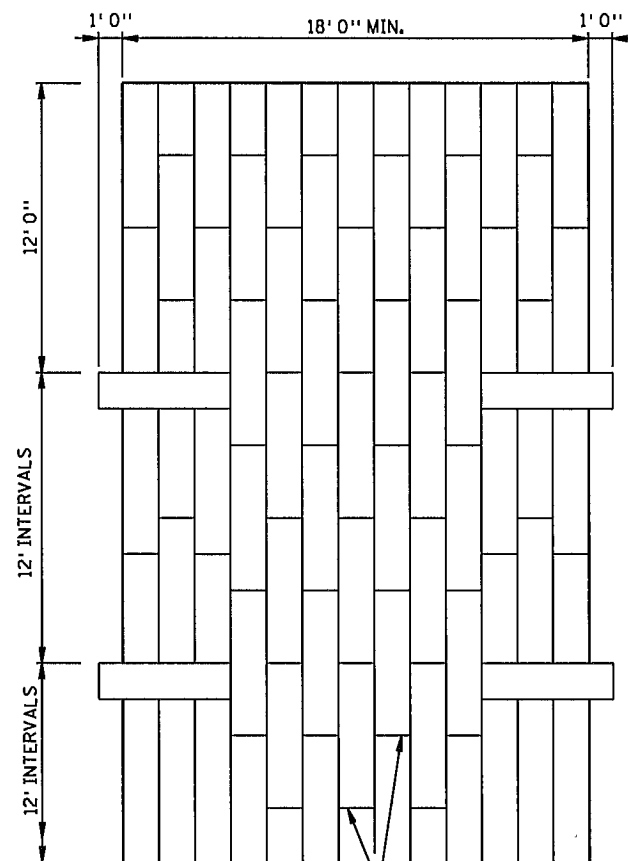


PLAN VIEW

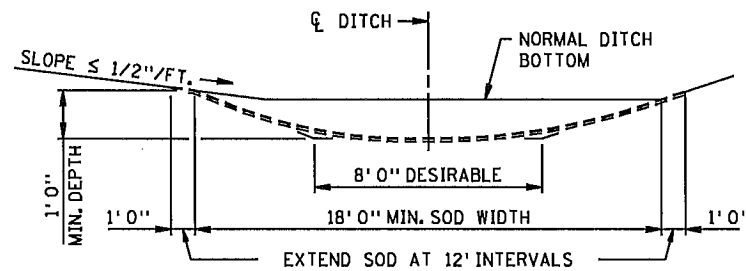


SODDED DITCH CROSS SECTION
WHERE FRONT OR BACK SLOPE IS FLAT (LESS THAN 1/2" / FT.),
FIRST NOTCH DITCH AND THEN PROVIDE ROUNDING.

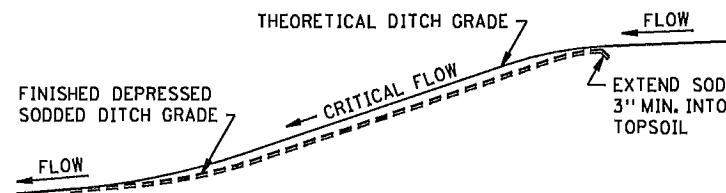


DITCH PROFILE
SODDED DITCH DETAILS

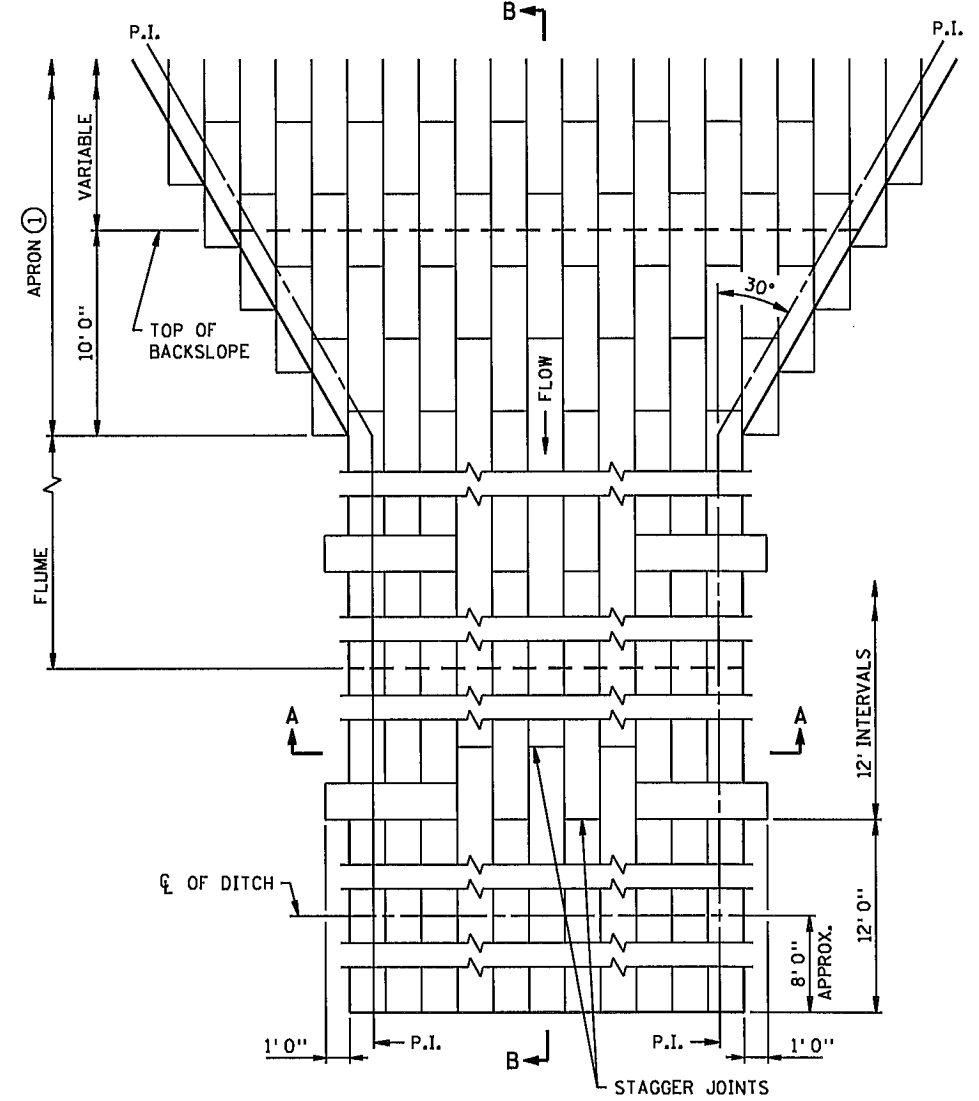

PLAN VIEW

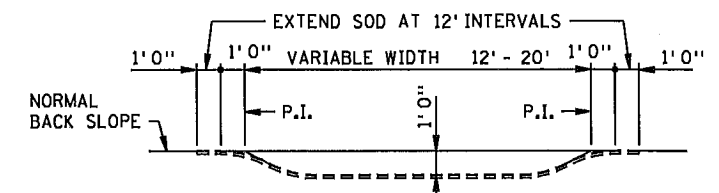

SECTION A-A

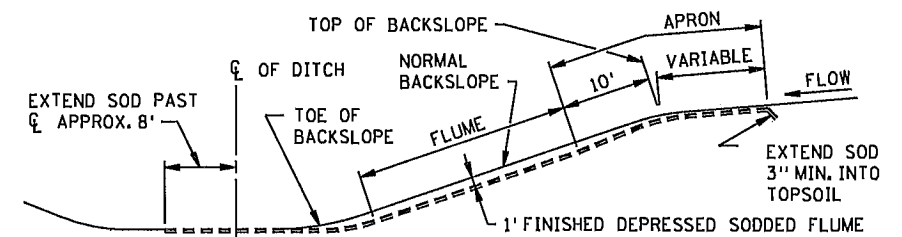








SECTION B-B

SODDED FLUME DETAILS

- NOTES:
SEE SPEC. 2575.3 FOR ADDITIONAL INFORMATION.
① CONSTRUCT TAPER AS DIRECTED BY THE ENGINEER.

STANDARD SHEET NO. 5-297.404	TITLE: PERMANENT EROSION CONTROL ALONG ROADWAYS, DITCHES AND FLUMES
STANDARD APPROVED: NOVEMBER 20, 2002	
S.P. 002-605-018 S.P. 199-106-011 CP 14-20	SHEET NO. 75 OF 148 SHEETS


```
FILE NAME: s404_J_spndgn
DISTRICT #:
USER NAME: dffrey
PATH & FILENAME:
```

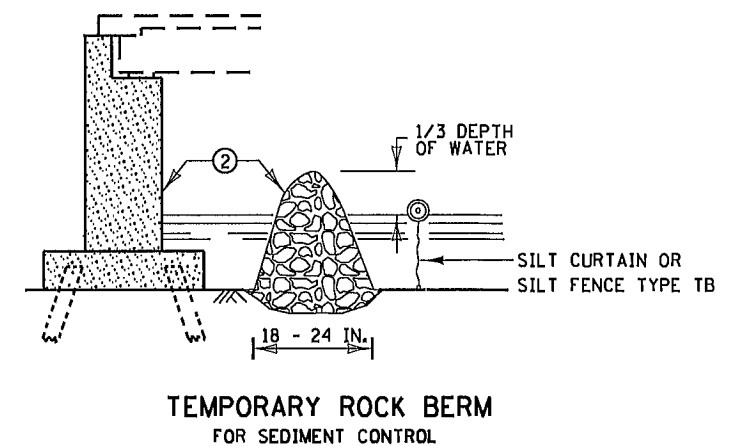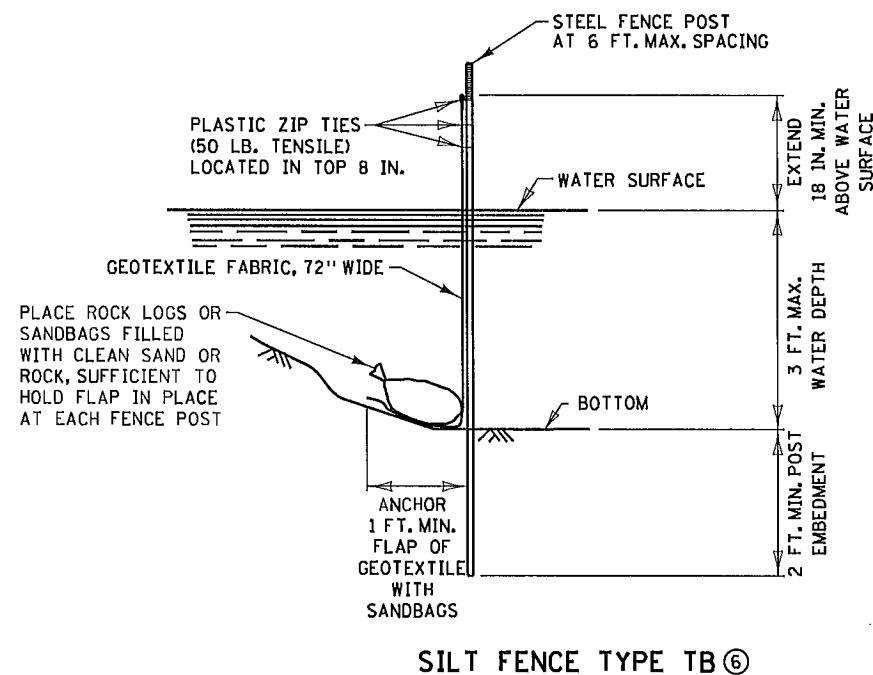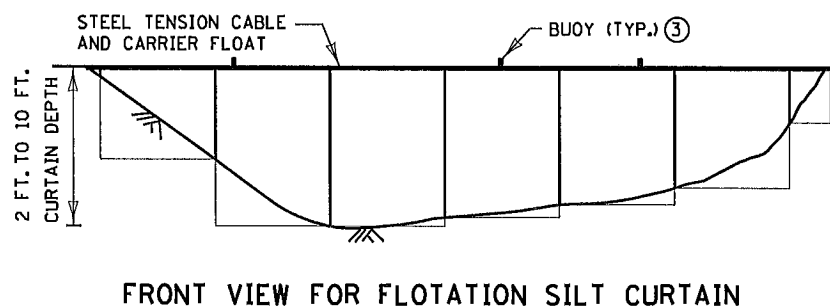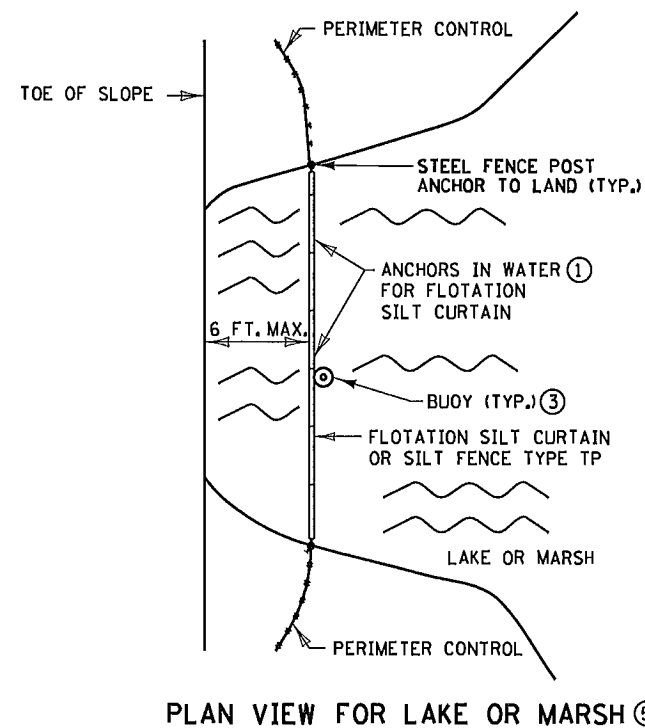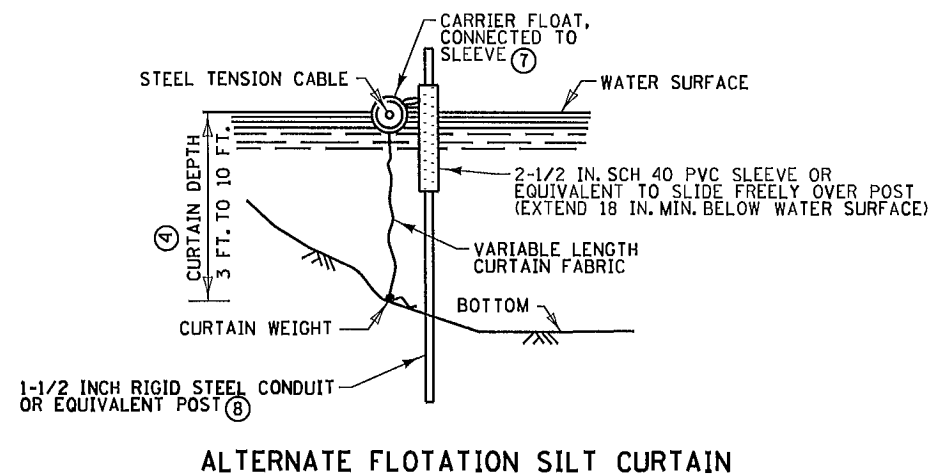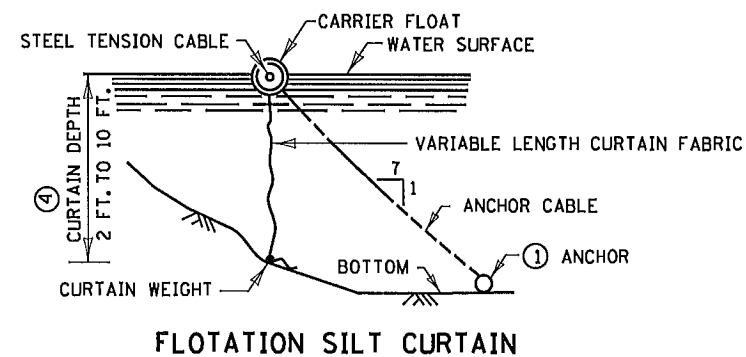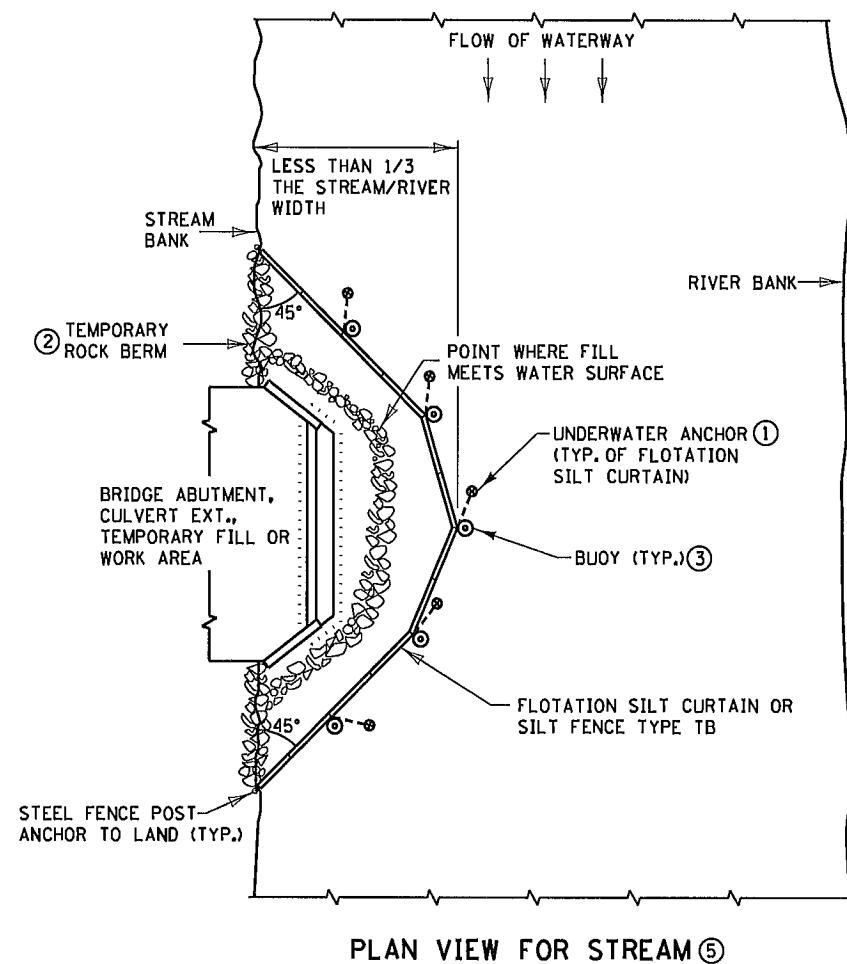

INSTALLATION GUIDELINES
SILT FENCE TYPE TB
MINIMUM WATER DEPTH: 1 FT.
MAXIMUM WATER DEPTH: 3 FT.
MAXIMUM WATER VELOCITY: 5 FT./SEC.

INSTALLATION GUIDELINES 4

FLOTATION SILT CURTAIN TYPE: STILL WATER

INSTALLATION GUIDELINES (4)
FLOTATION SILT CURTAIN
TYPE: MOVING WATER

MINIMUM WATER DEPTH: 3 FT.
 MAXIMUM WATER DEPTH: 10 FT.
 MAXIMUM WATER VELOCITY: 5 FT./SEC.
 MAXIMUM WAVE HEIGHT: 2 FT.

NOTES:


1. SEE SPECS. 2573, 3886, 3887 & 3893.
2. FOR ANCHOR SPACING AND WEIGHT REQUIREMENTS, SEE SPEC. 2573.
3. IN AREAS WHERE THE PLAN CALLS FOR RIPRAP AT A BRIDGE, CULVERT, OR SLOPE, A TEMPORARY ROCK BERM CONSTRUCTED FROM THE RIPRAP CAN BE USED TO PROVIDE ADDITIONAL PROTECTION. WHEN THE WORK IS COMPLETE THE RIPRAP CAN THEN BE MOVED TO THE PERMANENT LOCATION INDICATED IN THE PLANS. THE TEMPORARY ROCK BERM IS INCIDENTAL.
4. ON U.S. COAST GUARD OR OTHER MOTORIZED WATERWAYS, BUOYS ARE REQUIRED TO MARK THE ENDS AND SPECIAL AREAS FOR VISIBILITY. PLACE BUOYS AS REQUIRED FOR NAVIGATIONAL PURPOSES.
5. MINIMUM WATER DEPTH APPLIES TO THE DEEPEST POINT ALONG THE FLOTATION SILT CURTAIN OR SILT FENCE TYPE TB FOR DETERMINING APPLICABILITY OF FLOTATION SILT CURTAIN OR SILT FENCE TYPE TB.
6. SILT CURTAIN SHOULD BE REMOVED WHEN THE AREA CONTRIBUTING DIRECT RUNOFF HAS BEEN TEMPORARILY OR PERMANENTLY STABILIZED. SILT CURTAIN SHOULD ALSO BE REMOVED BEFORE WINTER IF ICE UP OR ICE FLOW IS ANTICIPATED.
7. EMBED POST INTO BOTTOM A MINIMUM OF 40% OF THE WATER DEPTH (INCLUDING WAVE HEIGHT), BUT IN NO CASE SHALL EMBEDMENT BE LESS THAN 2 FEET.
8. ANCHOR FLOAT MUST BE CONNECTED SECURELY TO SLEEVE WITH A MINIMUM TENSILE STRENGTH OF 100 LBS. CONNECTION METHOD MUST ALLOW FOR SLEEVE TO MOVE FREELY ON POST.
9. PROVIDE SUFFICIENT NUMBER OF POST ANCHORS TO MAINTAIN SILT CURTAIN POSITION.

STANDARD SHEET NO. 5-297.405 (1 OF 7)	TITLE: TEMPORARY SEDIMENT CONTROL SILT CURTAIN OR SILT FENCE TYPE TB		
STANDARD APPROVED: DECEMBER 11, 2013			
S.P. 002-605-018	S.P. 199-106-011	CP 14-20	SHEET NO. 76 OF 148 SHEETS

PLOTTED/REVISED:
05/30/2014


DISTRICT #: USER NAME: dffrey
PATH & FILENAME: P:\02-605-18\Plan\Standard Plans\404_L_spndgn

FILE NAME:
s404_L_spndgn

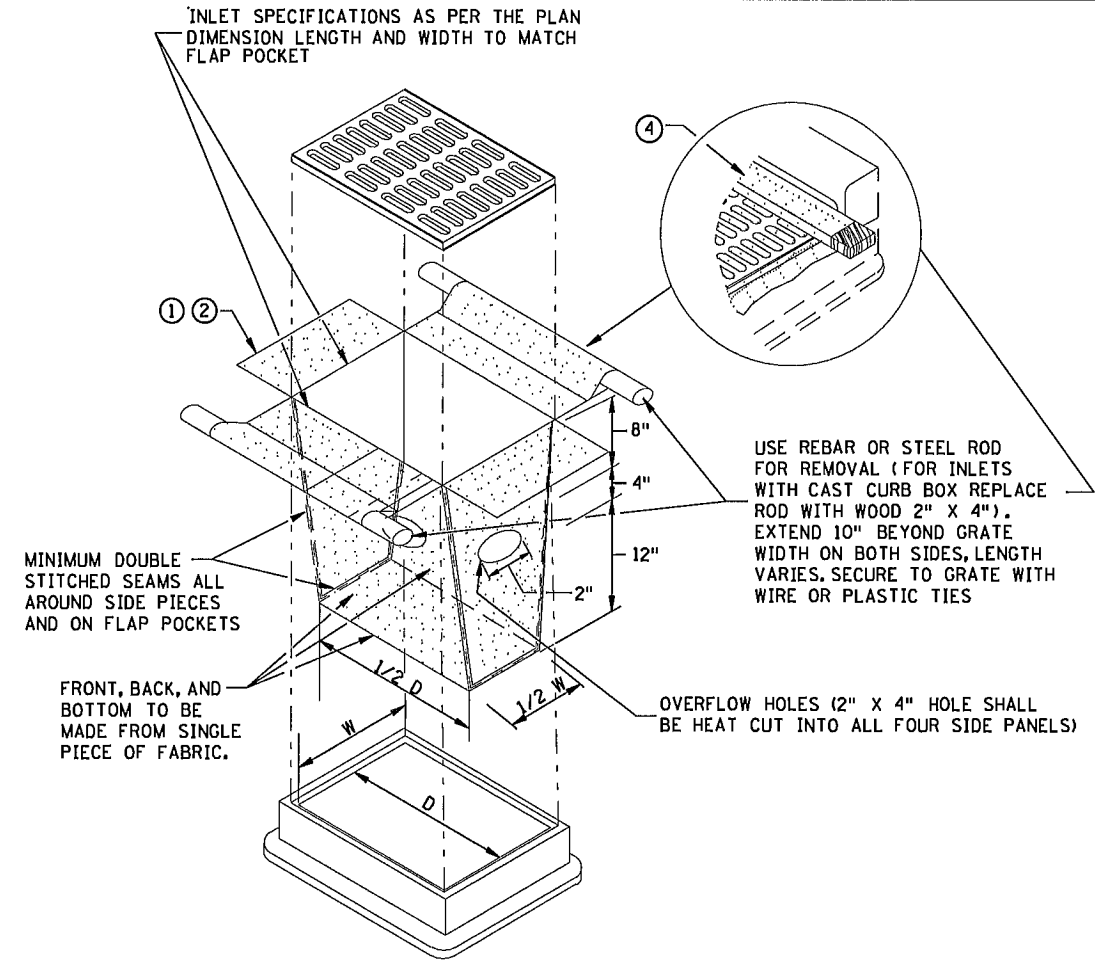


FILTER BAG INSERT ③


(CAN BE INSTALLED IN ANY INLET TYPE
WITH OR WITHOUT A CURB BOX)

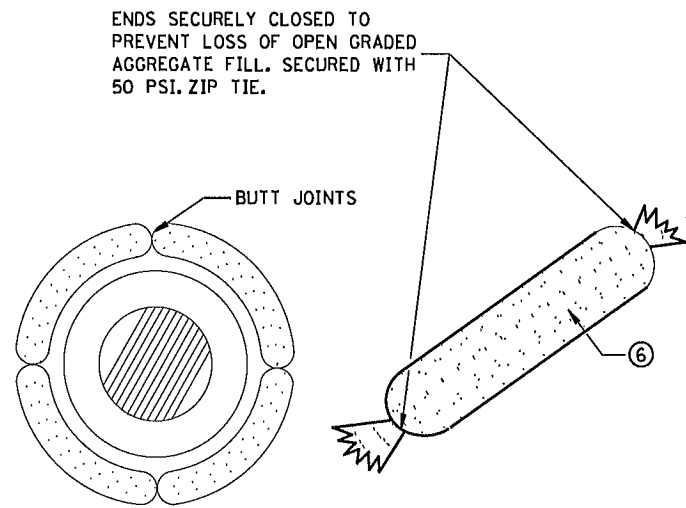


ROCK LOG/COMPOST LOG

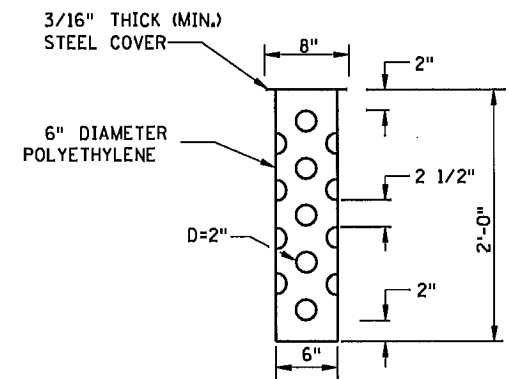


TUBE RISER

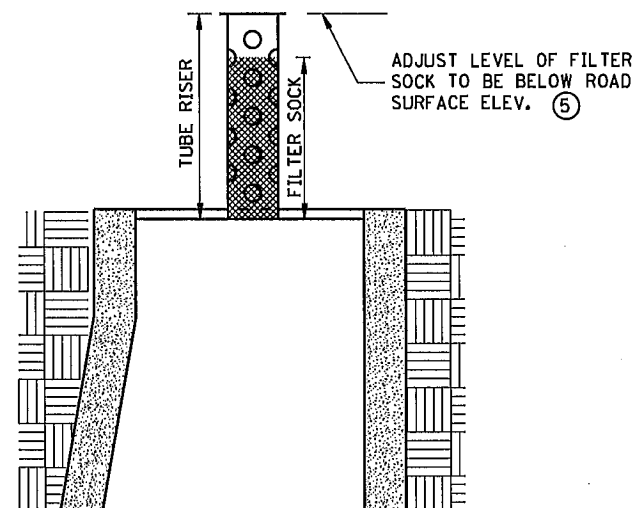

**SECTION
(UP POSITION)**

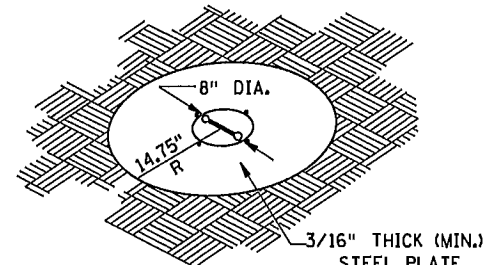


PERSPECTIVE VIEW

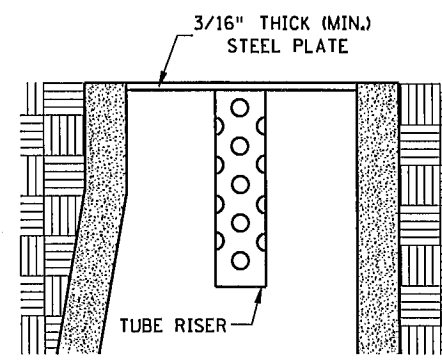


**SECTION
(DOWN POSITION)**

POP-UP HEAD

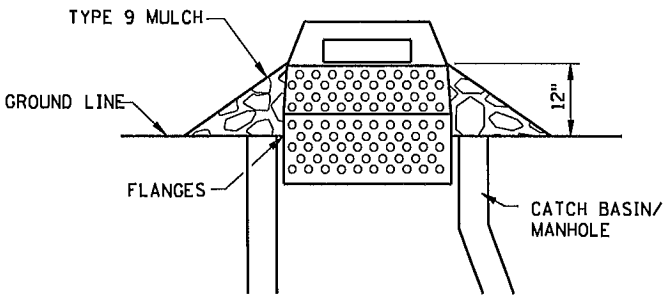

SEDIMENT CONTROL INLET HAT

NOTE:
THE SEDIMENT CONTROL BARRIER SHALL BE A METAL
OR PLASTIC/POLYETHYLENE RISER SIZED TO FIT INSIDE
THE CATCH BASIN/MANHOLE; HAVE PERFORATIONS TO ALLOW
FOR WATER INFILTRATION; HAVE AN OVERFLOW OPENING,
FLANGES AND A LID/COVER.

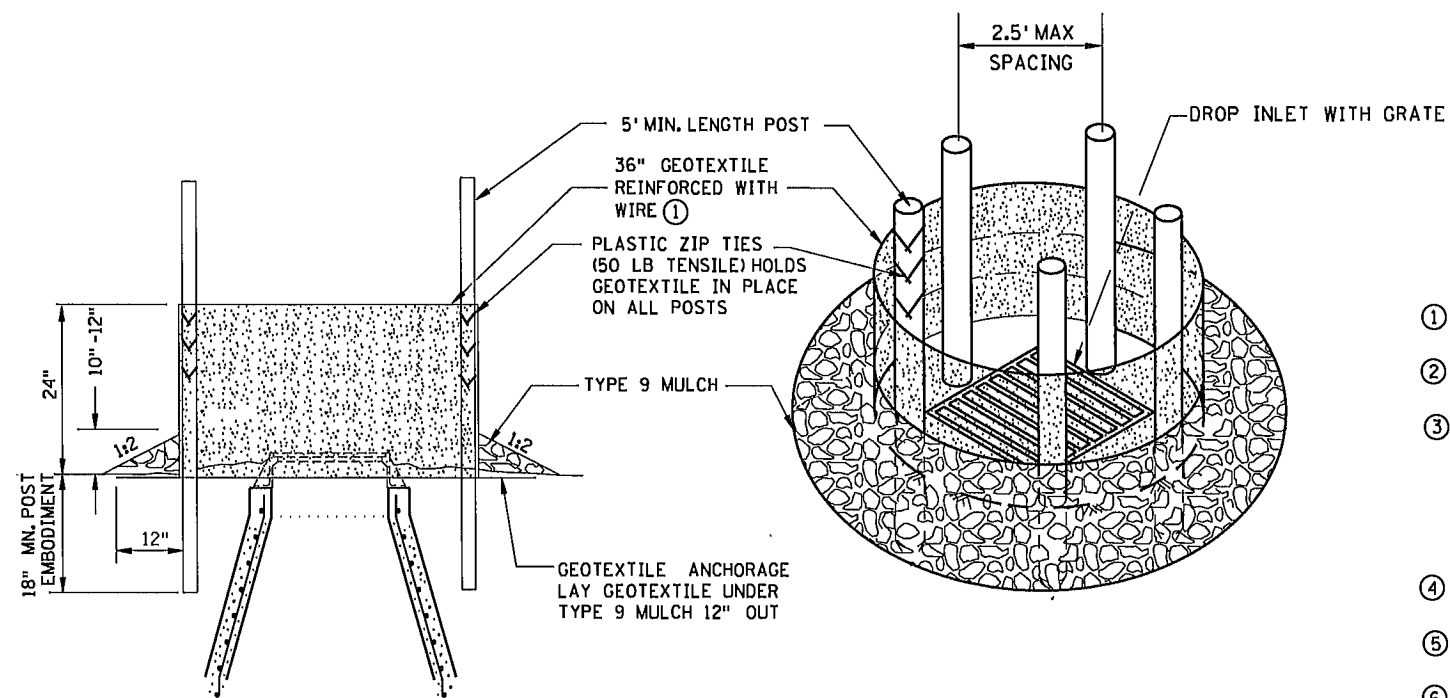

SILT FENCE RING AND ROCK FILTER BERM

USE WHERE INLET DRAINS IN AN AREA WITH SLOPES AT 1:3 OR LESS

NOTES:

SEE SPECS. 2573, 3137, & 3886.

DEVICES MUST BE ADJUSTED ACCORDINGLY AS TO NOT CAUSE FLOODING ON ROADWAY
THAT WOULD IMPEED TRAFFIC FLOW.

- ① ALL GEOTEXTILE USED FOR INLET PROTECTION SHALL BE MONOFILAMENT IN BOTH
DIRECTIONS, MEETING SPEC. 3886.
- ② FINISHED SIZE, INCLUDING POCKETS WHERE REQUIRED SHALL EXTEND A MINIMUM OF
10 INCHES AROUND THE PERIMETER TO FACILITATE MAINTENANCE OR REMOVAL.
- ③ INSTALLATION NOTES:
DO NOT PLACE FILTER BAG INSERT IN INLETS SHALLOWER THAN 30 INCHES,
MEASURED FROM THE BOTTOM OF THE INLET TO THE TOP OF THE GRATE. THE
PLACED BAG SHALL HAVE A MINIMUM SIDE CLEARANCE OF 3 INCHES BETWEEN
THE INLET WALLS AND THE BAG, MEASURED AT THE BOTTOM OF THE OVERFLOW HOLES.
WHERE NECESSARY THE CONTRACTOR SHALL CLINCH THE BAG, USING PLASTIC ZIP TIES,
TO ACHIEVE THE 3 INCH SIDE CLEARANCE.
- ④ FLAP POCKETS SHALL BE LARGE ENOUGH TO ACCEPT WOOD 2 INCH X 4 INCH OR USE A
ROCK SOCK OR SAND BAGS IN PLACE OF THE FLAP POCKETS.
- ⑤ SOCK HEIGHT MUST NOT BE SO HIGH AS TO SLOW DOWN WATER FILTRATION TO CAUSE
FLOODING OF THE ROADWAY.
- ⑥ GEOTEXTILE SOCK BETWEEN 4-10 FEET LONG AND 4-6 INCH DIAMETER. SEAM TO BE
JOINED BY TWO ROWS OF STITCHING WITH A PLASTIC MESH BACKING OR PROVIDE A
HEAT BONDED SEAM (OR APPROVED EQUIVALENT). FILL ROCK LOG WITH OPEN GRADED
AGGREGATE CONSISTING OF SOUND DURABLE PARTICLES OF COARSE AGGREGATE
CONFORMING TO SPEC. 3137 TABLE 3137-1; CA-3 GRADATION.


STANDARD SHEET NO.
5-297.405 (4 OF 7)

STANDARD APPROVED:
DECEMBER 11, 2013


S.P. 002-605-018 S.P. 199-106-011 CP 14-20

TITLE:
**TEMPORARY SEDIMENT CONTROL
STORM DRAIN INLET PROTECTION**



SHEET NO. 77 OF 148 SHEETS

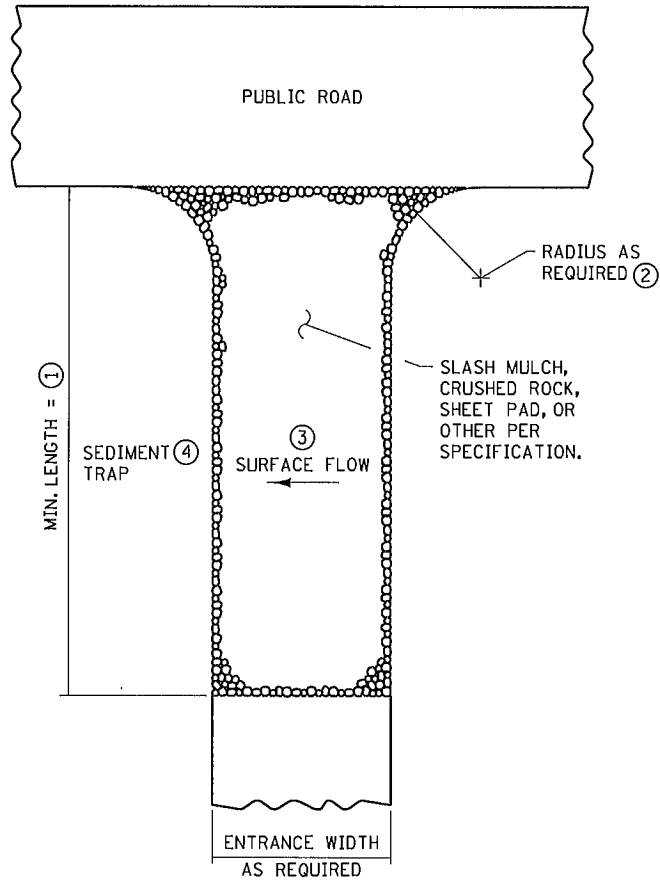


SLASH MULCH, CRUSHED ROCK, OR SHEET
PAD CONSTRUCTION EXIT ⑤⑦

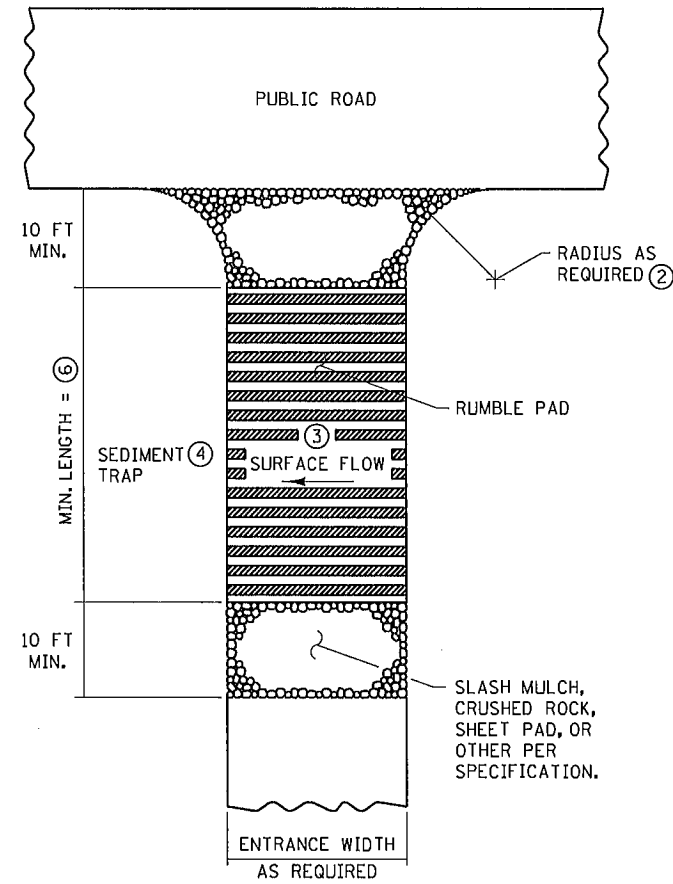

RUMBLE PAD
CONSTRUCTION EXIT ⑤⑦

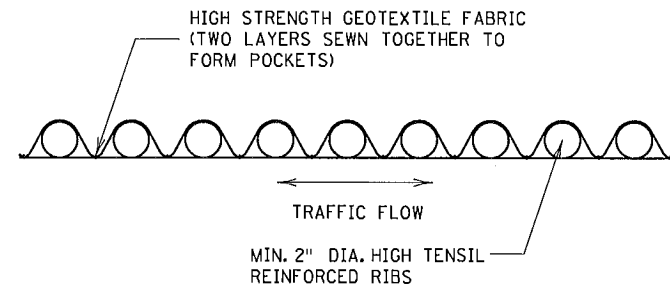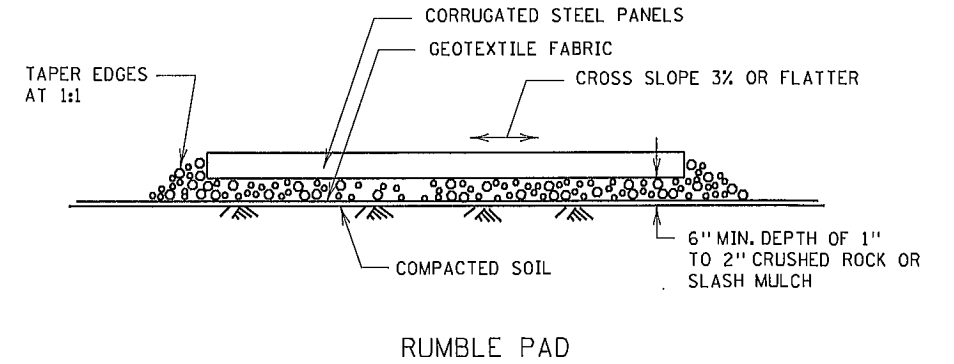

SHEET PAD

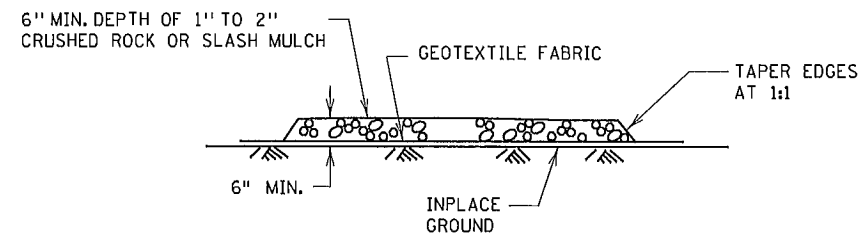

SLASH MULCH OR CRUSHED ROCK

NOTES:

SEE SPECS. 2573 & 3882.


- ① MINIMUM LENGTH SHALL BE THE GREATER OF 50 FEET OR A LENGTH SUFFICIENT TO ALLOW A MINIMUM OF 5 TIRE ROTATIONS ON THE PROVIDED PAD. MINIMUM LENGTH SHALL BE CALCULATED USING THE LARGEST TIRE WHICH WILL BE USED IN TYPICAL OPERATIONS.
- ② PROVIDE RADIUS OR WIDEN PAD SUFFICIENTLY TO PREVENT VEHICLE TIRES FROM TRACKING OFF OF PAD WHEN LEAVING SITE.
- ③ IF RUNOFF FROM DISTURBED AREAS FLOWS TOWARD CONSTRUCTION EXITS, PREVENT RUNOFF FROM DRAINING DIRECTLY TO PUBLIC ROAD OVER CONSTRUCTION EXIT BY CROWNING THE EXIT OR SLOPING TO ONE SIDE. IF SURFACE GRADING IS INSUFFICIENT, PROVIDE OTHER MEANS OF INTERCEPTING RUNOFF.
- ④ IF RUNOFF FROM CONSTRUCTION EXITS WILL DRAIN OFF OF PROJECT SITE, PROVIDE SEDIMENT TRAP WITH STABILIZED OVERFLOW.
- ⑤ IF A TIRE WASH OFF IS REQUIRED THE CONSTRUCTION EXITS SHALL BE GRADED TO DRAIN THE WASH WATER TO A SEDIMENT TRAP.
- ⑥ MINIMUM LENGTH OF RUMBLE PAD SHALL BE 20 FEET, OR AS REQUIRED TO REMOVE SEDIMENT FROM TIRES. IF SIGNIFICANT SEDIMENT IS TRACKED FROM THE SITE, THE RUMBLE PAD SHALL BE LENGTHENED OR THE DESIGN MODIFIED TO PROVIDE ADDITIONAL VIBRATION. WASH-OFF LENGTH SHALL BE AS REQUIRED TO EFFECTIVELY REMOVE CONSTRUCTION SEDIMENT FROM VEHICLE TIRES.
- ⑦ MAINTENANCE OF CONSTRUCTION EXITS SHALL OCCUR WHEN THE EFFECTIVENESS OF SEDIMENT REMOVAL HAS BEEN REDUCED. MAINTENANCE SHALL CONSIST OF REMOVING SEDIMENT AND CLEANING THE MATERIALS OR PLACING ADDITIONAL MATERIAL (SLASH MULCH OR CRUSHED ROCK) OVER SEDIMENT FILLED MATERIAL TO RESTORE EFFECTIVENESS.

STANDARD SHEET NO. 5-297.405 (5 OF 7)
STANDARD APPROVED: DECEMBER 11, 2013


TITLE: TEMPORARY SEDIMENT CONTROL CONSTRUCTION EXITS
--

PLOTTED/REVISED:
05/30/2014


DISTRICT #: USER NAME: dffrey
PATH & FILENAME: P:\02-605-018\Plan\Standard Plans\404.J_spng
FILE NAME: 404.J_spng

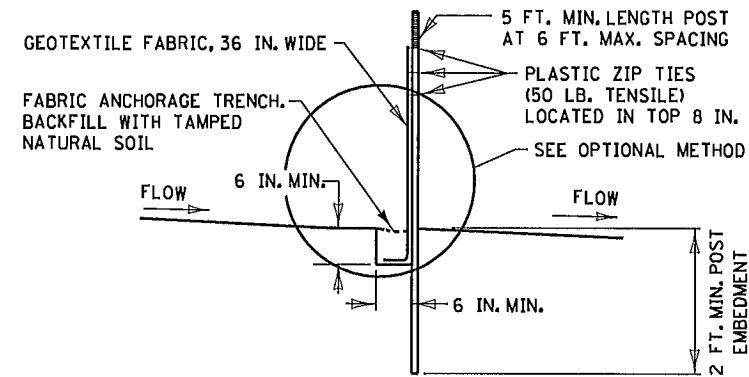


SILT FENCE TYPE HI ②
(HAND INSTALLED)

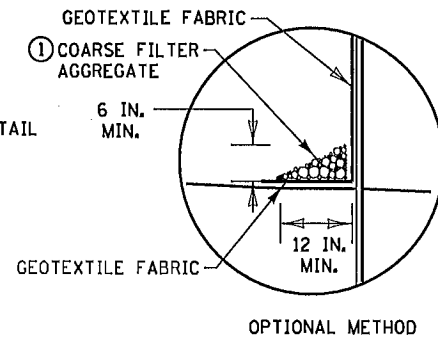


OPTIONAL METHOD

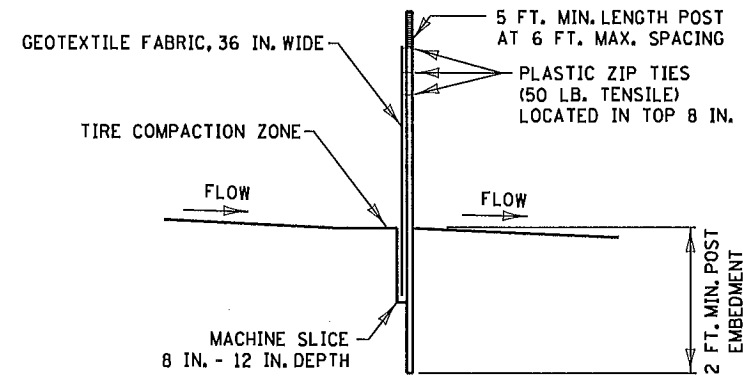


SILT FENCE TYPE MS ②
(MACHINE SLICED)

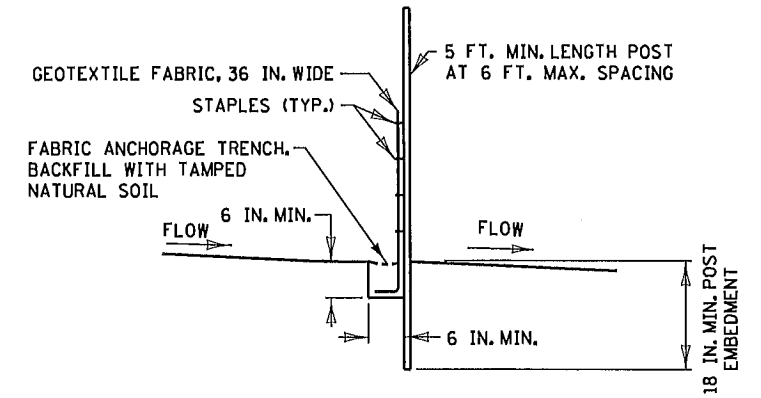


SILT FENCE TYPE PA ③
(PREASSEMBLED)

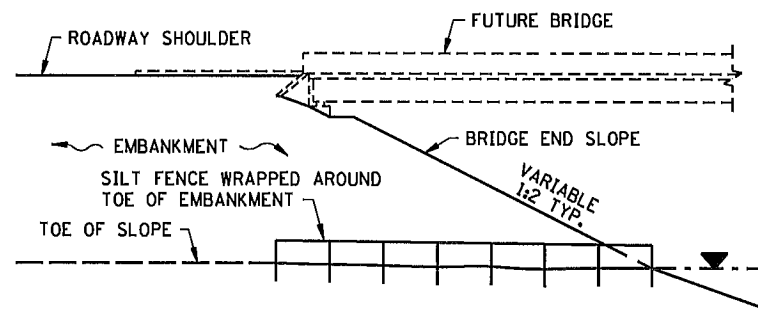

SILT FENCE ONLY ④

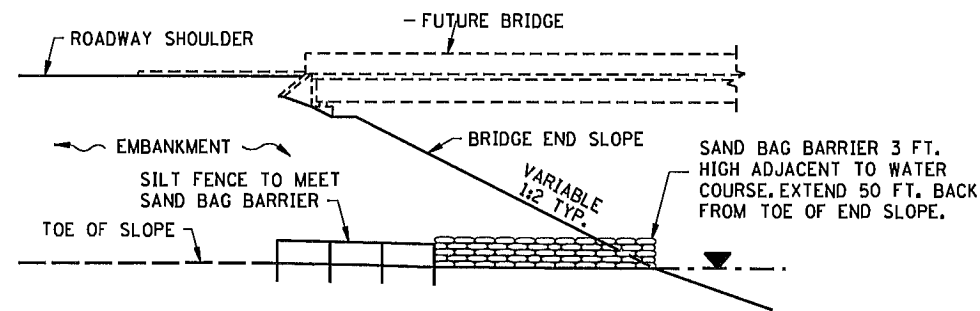


SILT FENCE WITH SAND BAGS ⑤

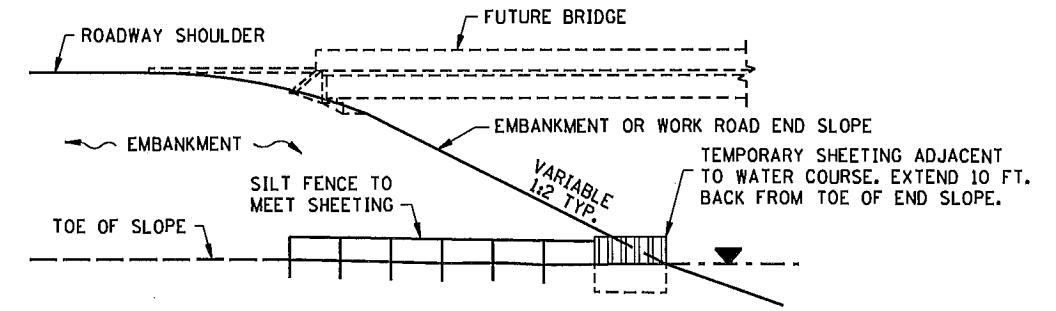

SILT FENCE WITH SHEETING ⑥


INSTALLATION AT BRIDGE EMBANKMENT ADJACENT TO WATER

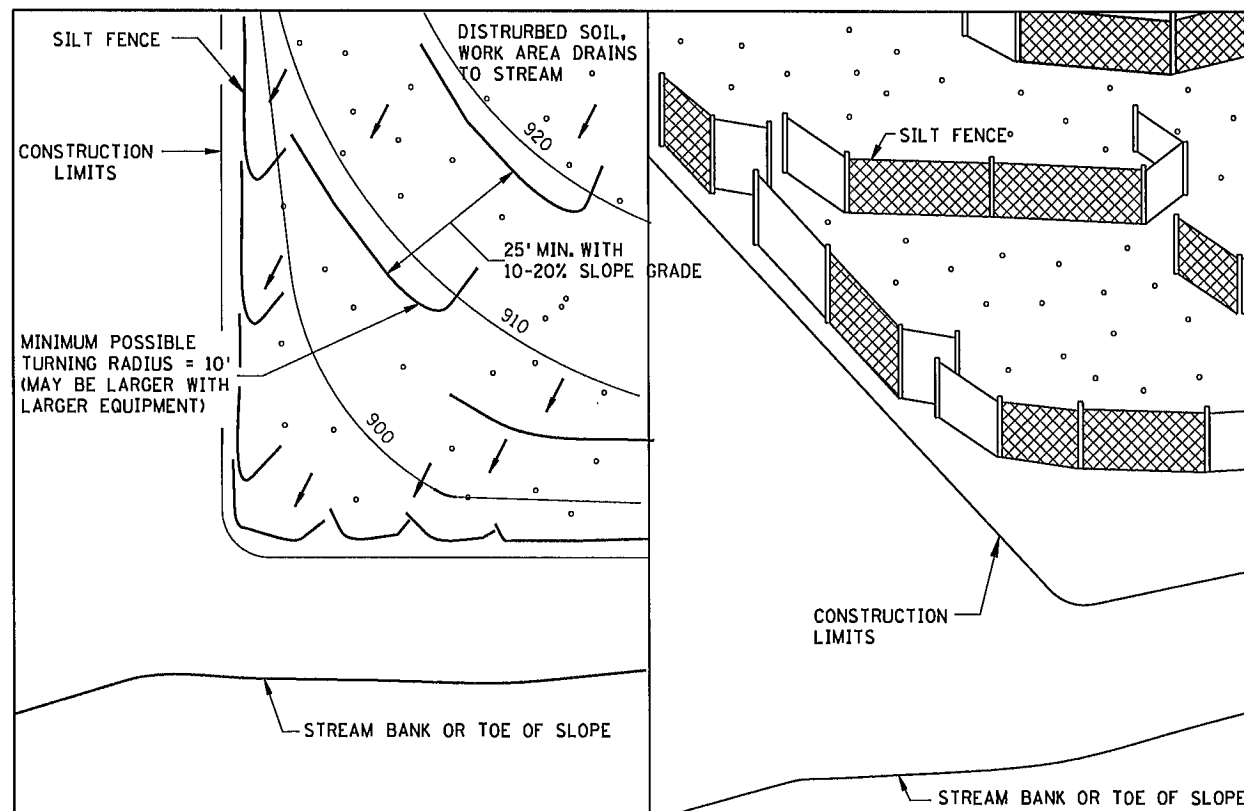

PLAN VIEW

PERSPECTIVE VIEW

J-HOOK INSTALLATION

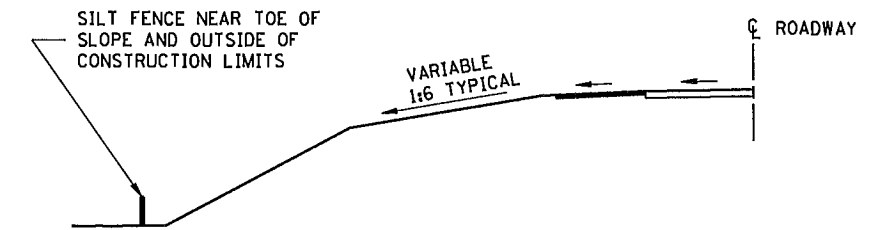

LOCATION AT TOE OF ROADWAY EMBANKMENT

NOTES:

SEE SPECS. 2573, 3149 & 3886.

① COARSE FILTER AGGREGATE (SPEC. 3149) SHALL BE INCIDENTAL.

② TO PROTECT AREAS FROM SHEET FLOW. MAXIMUM CONTRIBUTING AREA: 1 ACRE.

③ TO PROTECT AREAS FROM SHEET FLOW. MAXIMUM CONTRIBUTING AREA: 0.25 ACRE.

④ WATER COURSE FLOW VELOCITY: STANDING.
CONTRIBUTING SLOPE AREA: 1/2 ACRE.

⑤ WATER COURSE FLOW VELOCITY: 1 TO 7 FT./SEC.
CONTRIBUTING SLOPE AREA: 1 ACRE.

⑥ WATER COURSE FLOW VELOCITY: 8 TO 15 FT./SEC.
CONTRIBUTING SLOPE AREA: 3 ACRES.

STANDARD SHEET NO.
5-297.405 (6 OF 7)


STANDARD APPROVED:
DECEMBER 11, 2013

TITLE:

TEMPORARY SEDIMENT CONTROL
SILT FENCE

S.P. 002-605-018 S.P. 199-106-011 CP 14-20

SHEET NO. 79 OF 148 SHEETS

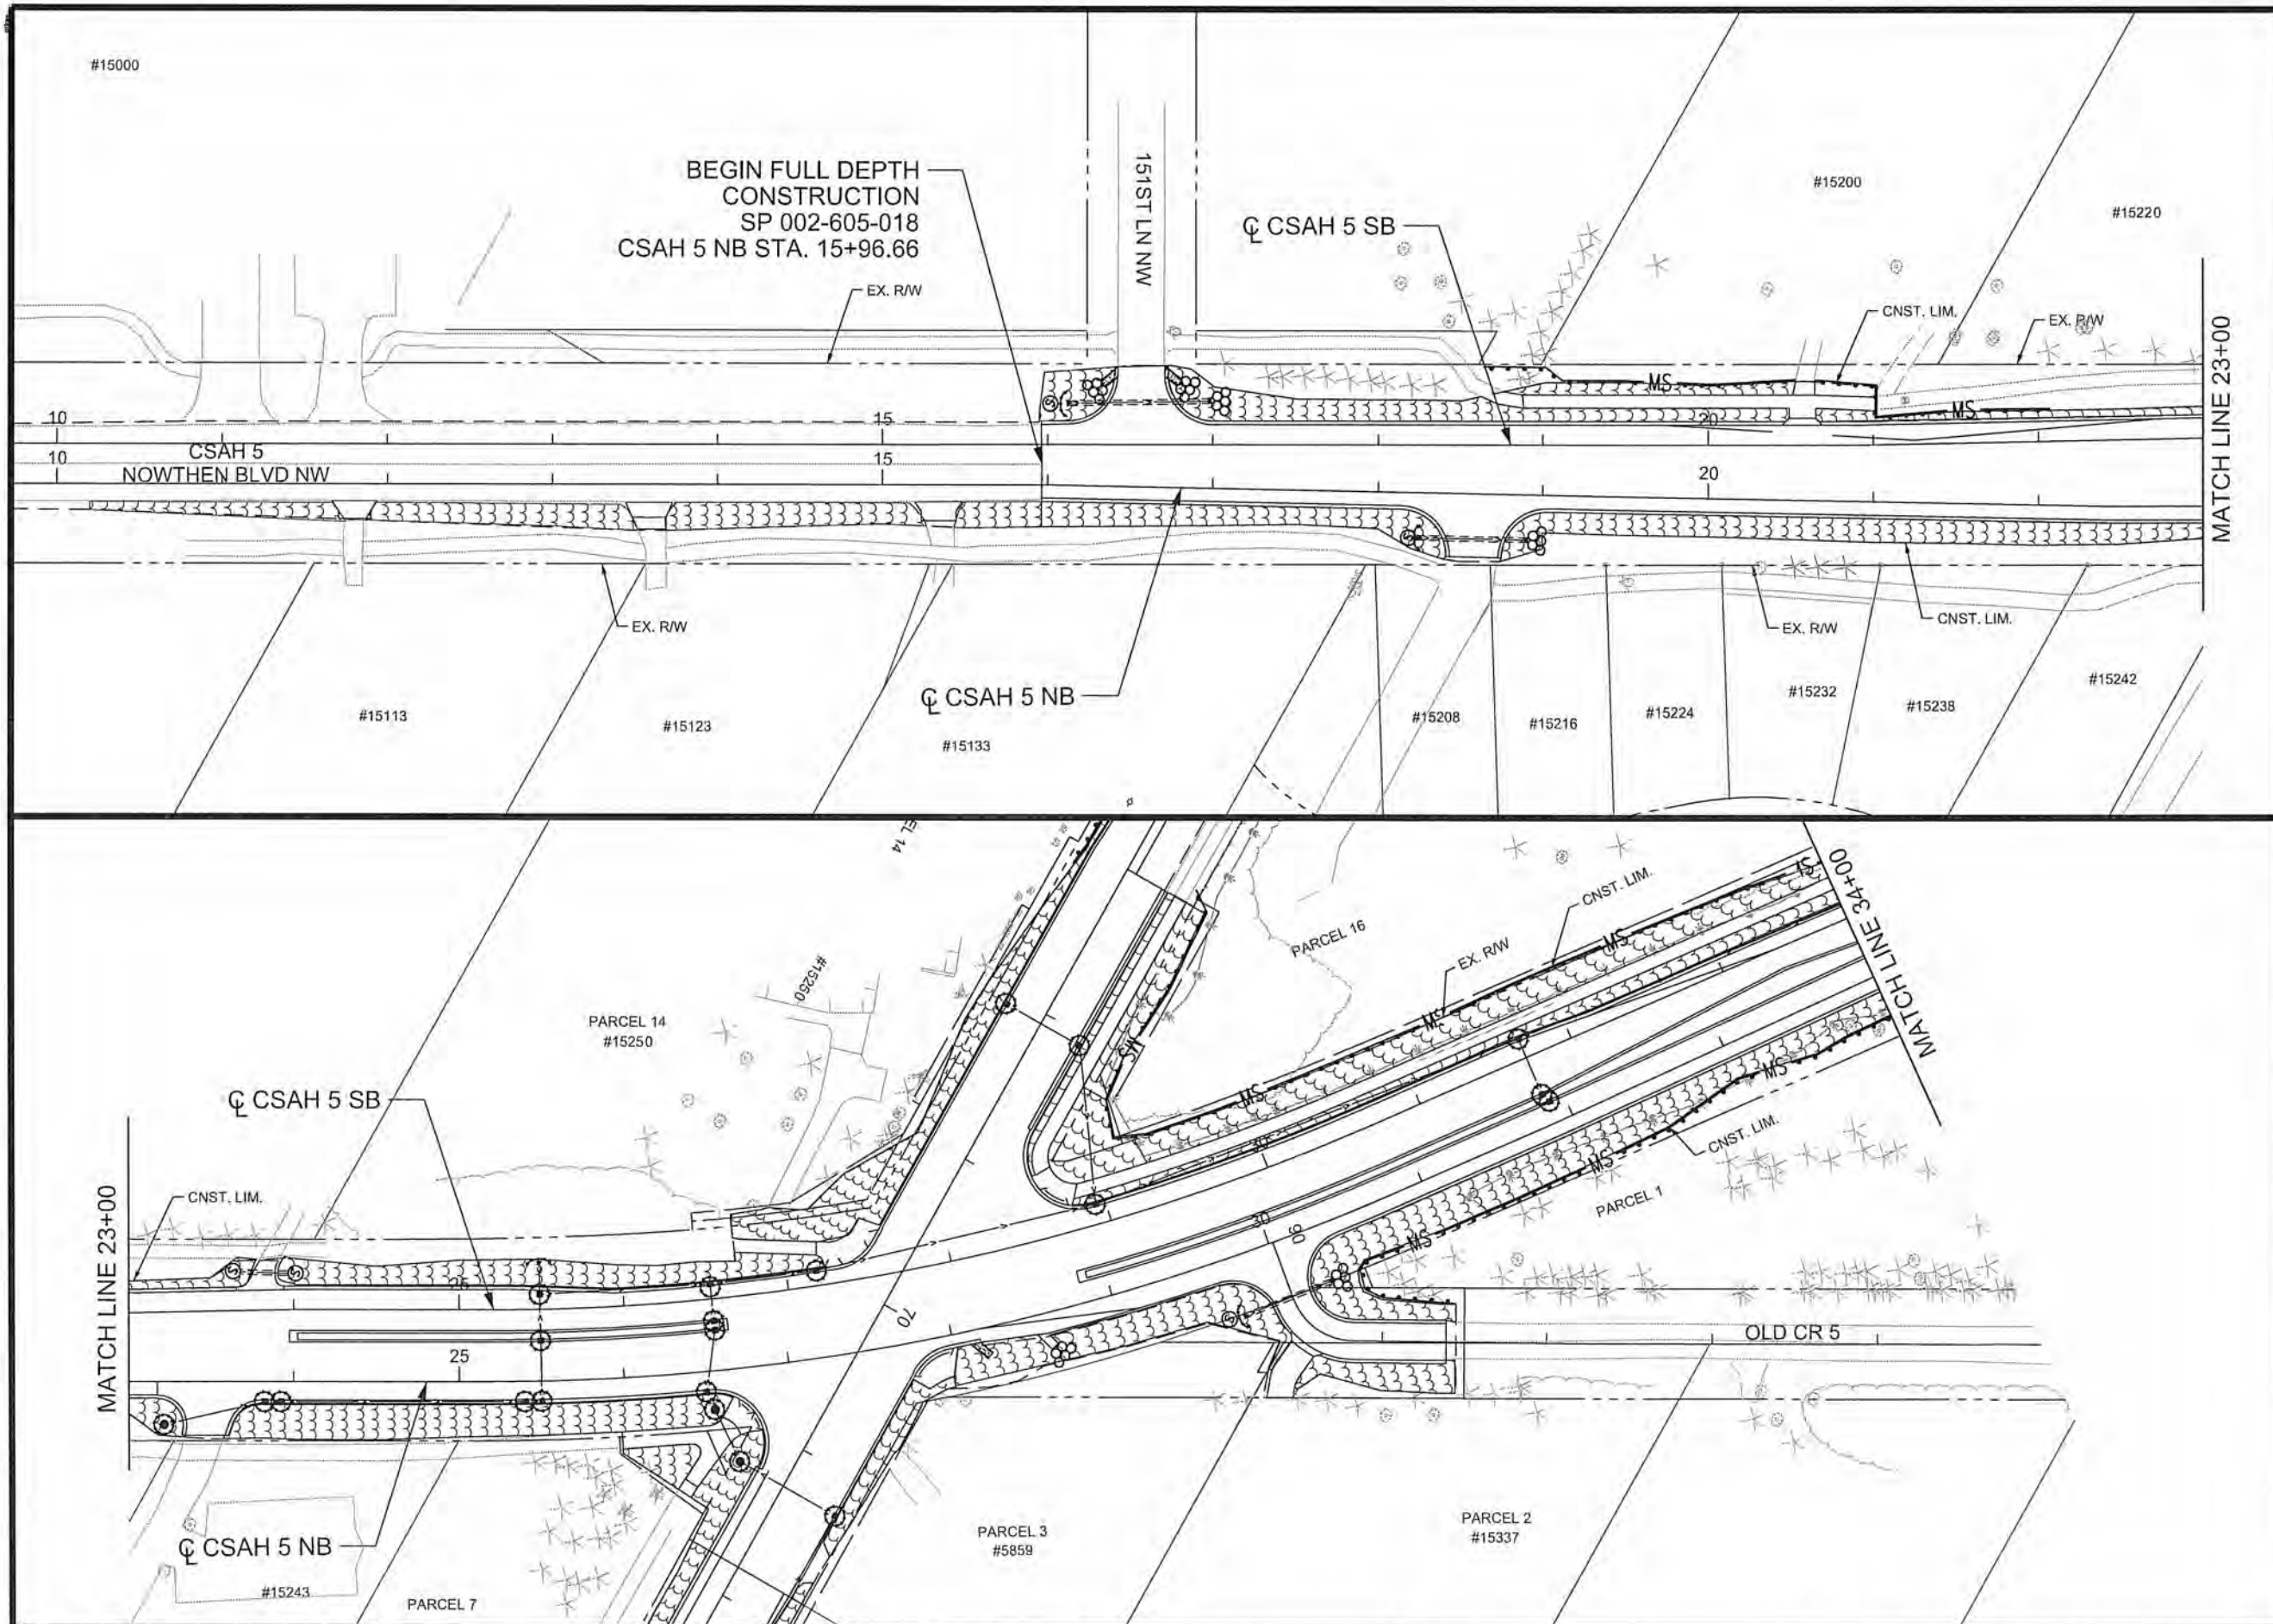



LEGEND

- PROPOSED CATCH BASIN
- PROPOSED APRON
- INPLACE APRON
- PROPOSED STORM SEWER
- INPLACE CULVERT
- PROPOSED CULVERT
- SILT FENCE TYPE MACHINE SLICED
- RIPRAP (CLASS II UNLESS OTHERWISE NOTED)
- SOD APRON INLET OR OUTLET
- INLET PROTECTION
- TEMPORARY DITCH CHECK TYPE 2
- WETLAND BOUNDARIES
- SURFACE FLOW ARROW
- EROSION CONTROL BLANKET CATEGORY 3

NOTES

- 1.) THE CONTRACTOR SHALL CONSTRUCT WASHED GRAVEL ENTRANCES AT POINTS OF EXIT FROM THE WORK AREA ONTO EXISTING BITUMINOUS PAVEMENT AS DIRECTED BY THE ENGINEER.
- 2.) SILT FENCE SHALL FOLLOW AS CLOSE AS POSSIBLE A SINGLE CONTOUR.
- 3.) SILT FENCE SHALL BE CLEANED OUT OR REPLACED WHEN SEDIMENT REACHES 8" OR $\frac{1}{3}$ OF SILT FENCE HEIGHT.
- 4.) WHEN SEDIMENT DEPOSITS IN A WATER OF THE STATE, THE MATERIAL MUST BE REMOVED WITHIN 7 DAYS.
- 5.) IF SILT DEPOSITS IN THE ANOKA COUNTY RIGHT-OF-WAY, THE CONTRACTOR IS RESPONSIBLE FOR ITS REMOVAL.
- 6.) ALL GRADED AREAS ARE TO BE REVEGETATED WITHIN 14 DAYS OF THE COMPLETION OF GRADING.

1 OF 3

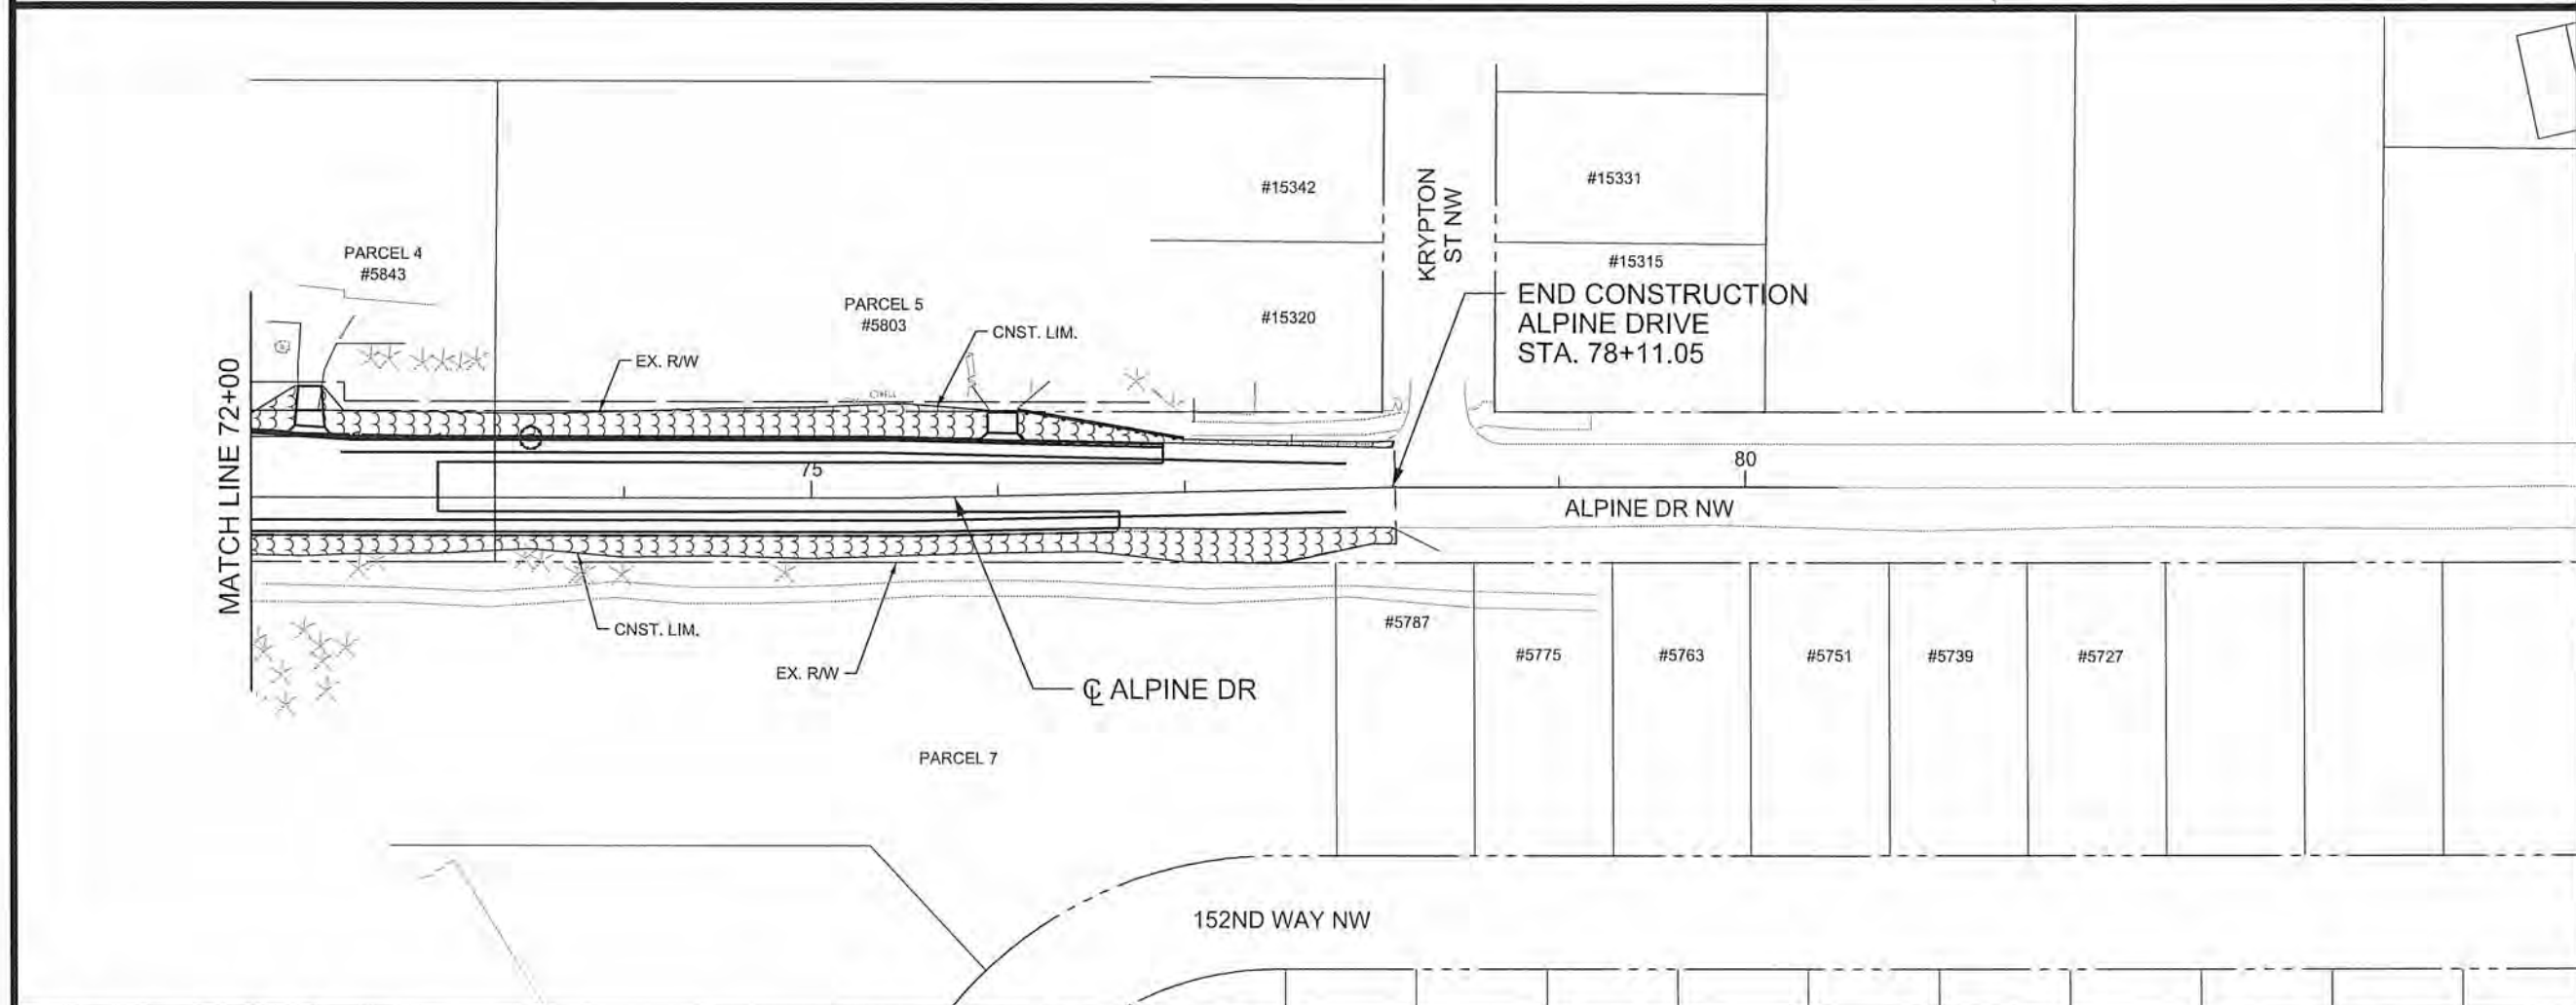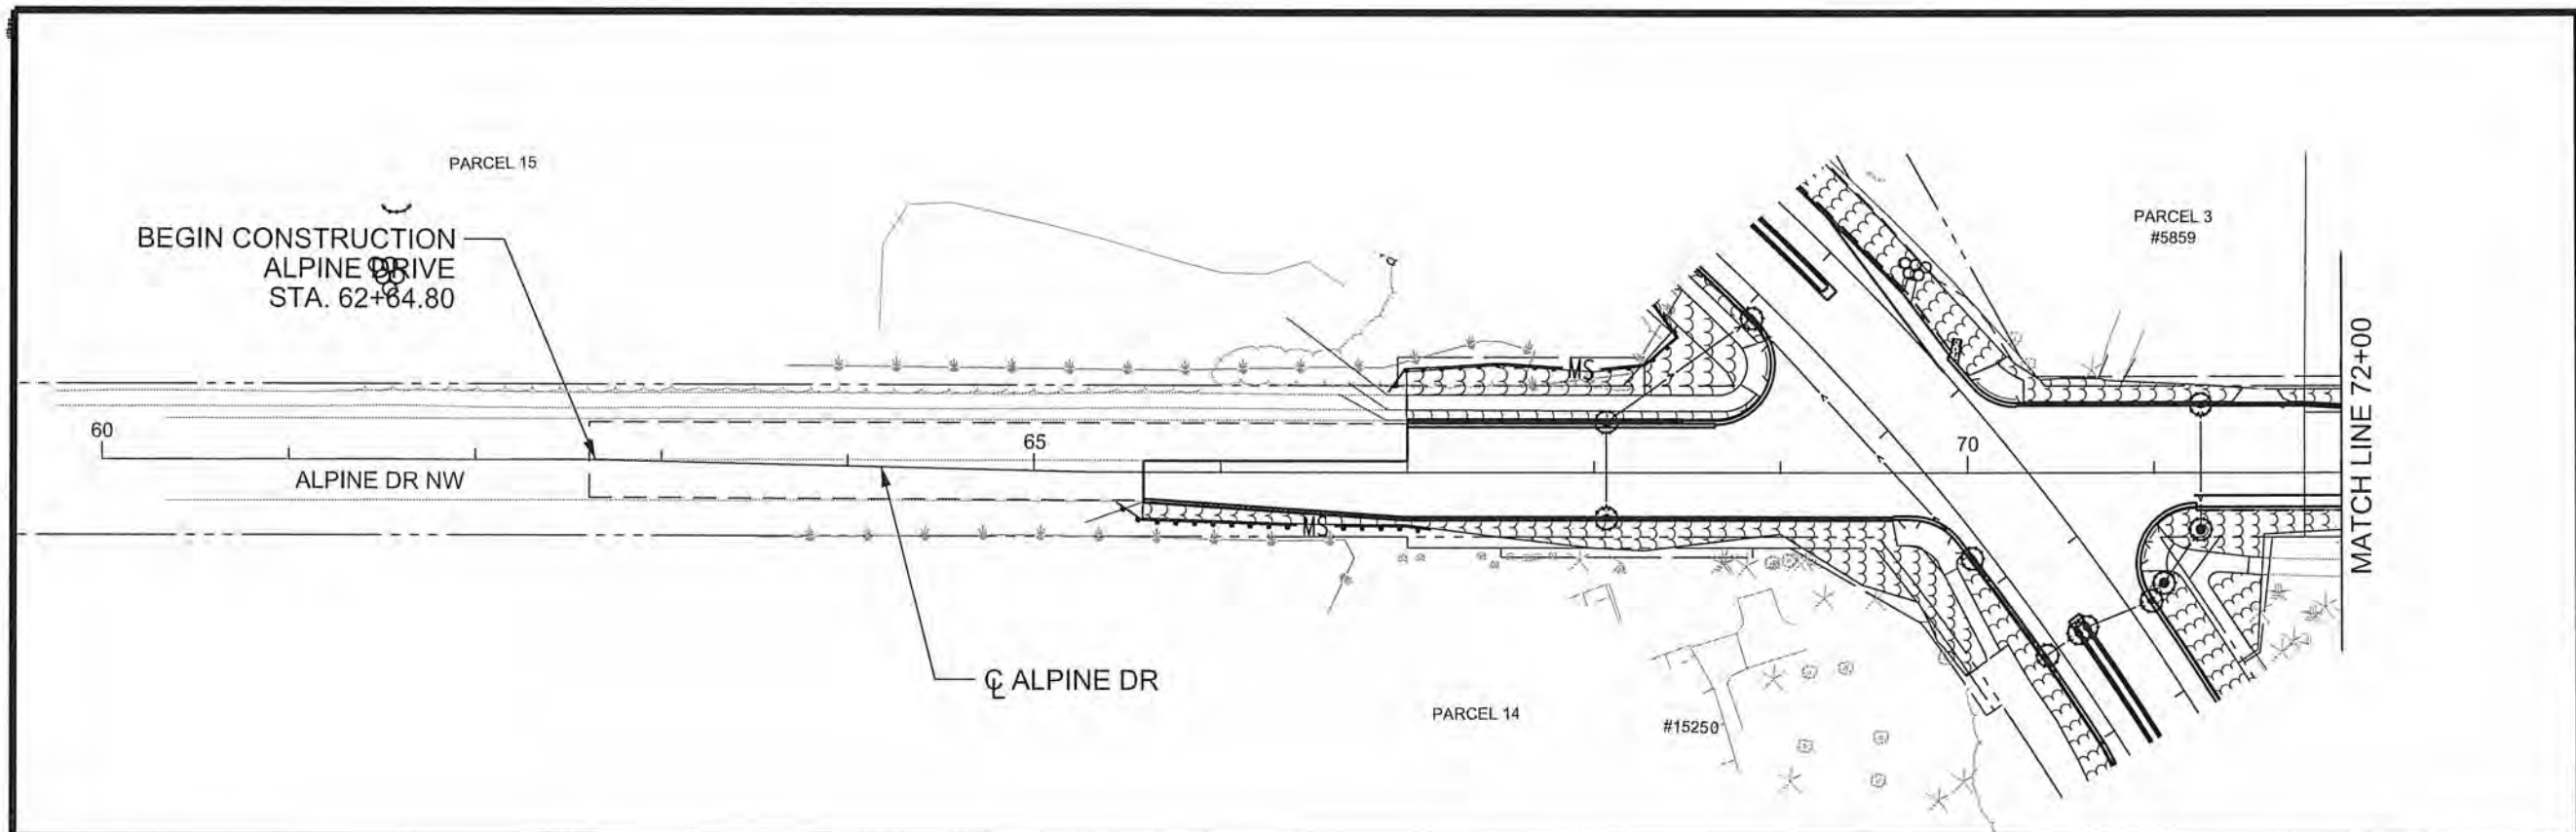

LEGEND

- PROPOSED CATCH BASIN
- ▲ PROPOSED APRON
- ▷ INPLACE APRON
- PROPOSED STORM SEWER
- == INPLACE CULVERT
- MS— SILT FENCE TYPE MACHINE SLICED
- ⊗ RIPRAP (CLASS II UNLESS OTHERWISE NOTED)
- ⊙ SOD APRON INLET OR OUTLET
- ⊕ INLET PROTECTION
- TEMPORARY DITCH CHECK TYPE 2
- WETLAND BOUNDARIES
- SURFACE FLOW ARROW
- EROSION CONTROL BLANKET CATEGORY 3

NOTES

- 1.) THE CONTRACTOR SHALL CONSTRUCT WASHED GRAVEL ENTRANCES AT POINTS OF EXIT FROM THE WORK AREA ONTO EXISTING BITUMINOUS PAVEMENT AS DIRECTED BY THE ENGINEER.
- 2.) SILT FENCE SHALL FOLLOW AS CLOSE AS POSSIBLE A SINGLE CONTOUR.
- 3.) SILT FENCE SHALL BE CLEANED OUT OR REPLACED WHEN SEDIMENT REACHES 8" OR $\frac{1}{3}$ OF SILT FENCE HEIGHT.
- 4.) WHEN SEDIMENT DEPOSITS IN A WATER OF THE STATE, THE MATERIAL MUST BE REMOVED WITHIN 7 DAYS.
- 5.) IF SILT DEPOSITS IN THE ANOKA COUNTY RIGHT-OF-WAY, THE CONTRACTOR IS RESPONSIBLE FOR ITS REMOVAL.
- 6.) ALL GRADED AREAS ARE TO BE REVEGETATED WITHIN 14 DAYS OF THE COMPLETION OF GRADING.



0 50 100
SCALE IN FEET

3 OF 3

NO	DATE	BY	CKD	APPR	REVISION

I HEREBY CERTIFY THAT THIS PLAN WAS PREPARED BY ME OR UNDER MY DIRECT SUPERVISION AND THAT I AM A DULY LICENSED PROFESSIONAL ENGINEER UNDER THE LAWS OF THE STATE OF MINNESOTA.

PRINT NAME: CURT KOBIARCSIK


SIGNATURE: *Curt Kobiarcsik*

DATE: 6-3-14 LICENSE NO. 24756

DRAWN BY: EJM DATE: 04-16-14

DESIGN BY: EJM DATE: 02-28-14

CHECKED BY: GMP DATE: 04-24-14

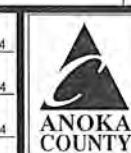

ANOKA COUNTY
HIGHWAY DEPT.

SP 002-605-018



SP 199-106-011

CP 14-20

EROSION CONTROL PLAN

STA 62+64.80 TO 78+11.05

Sheet 82 of 148 Sheets

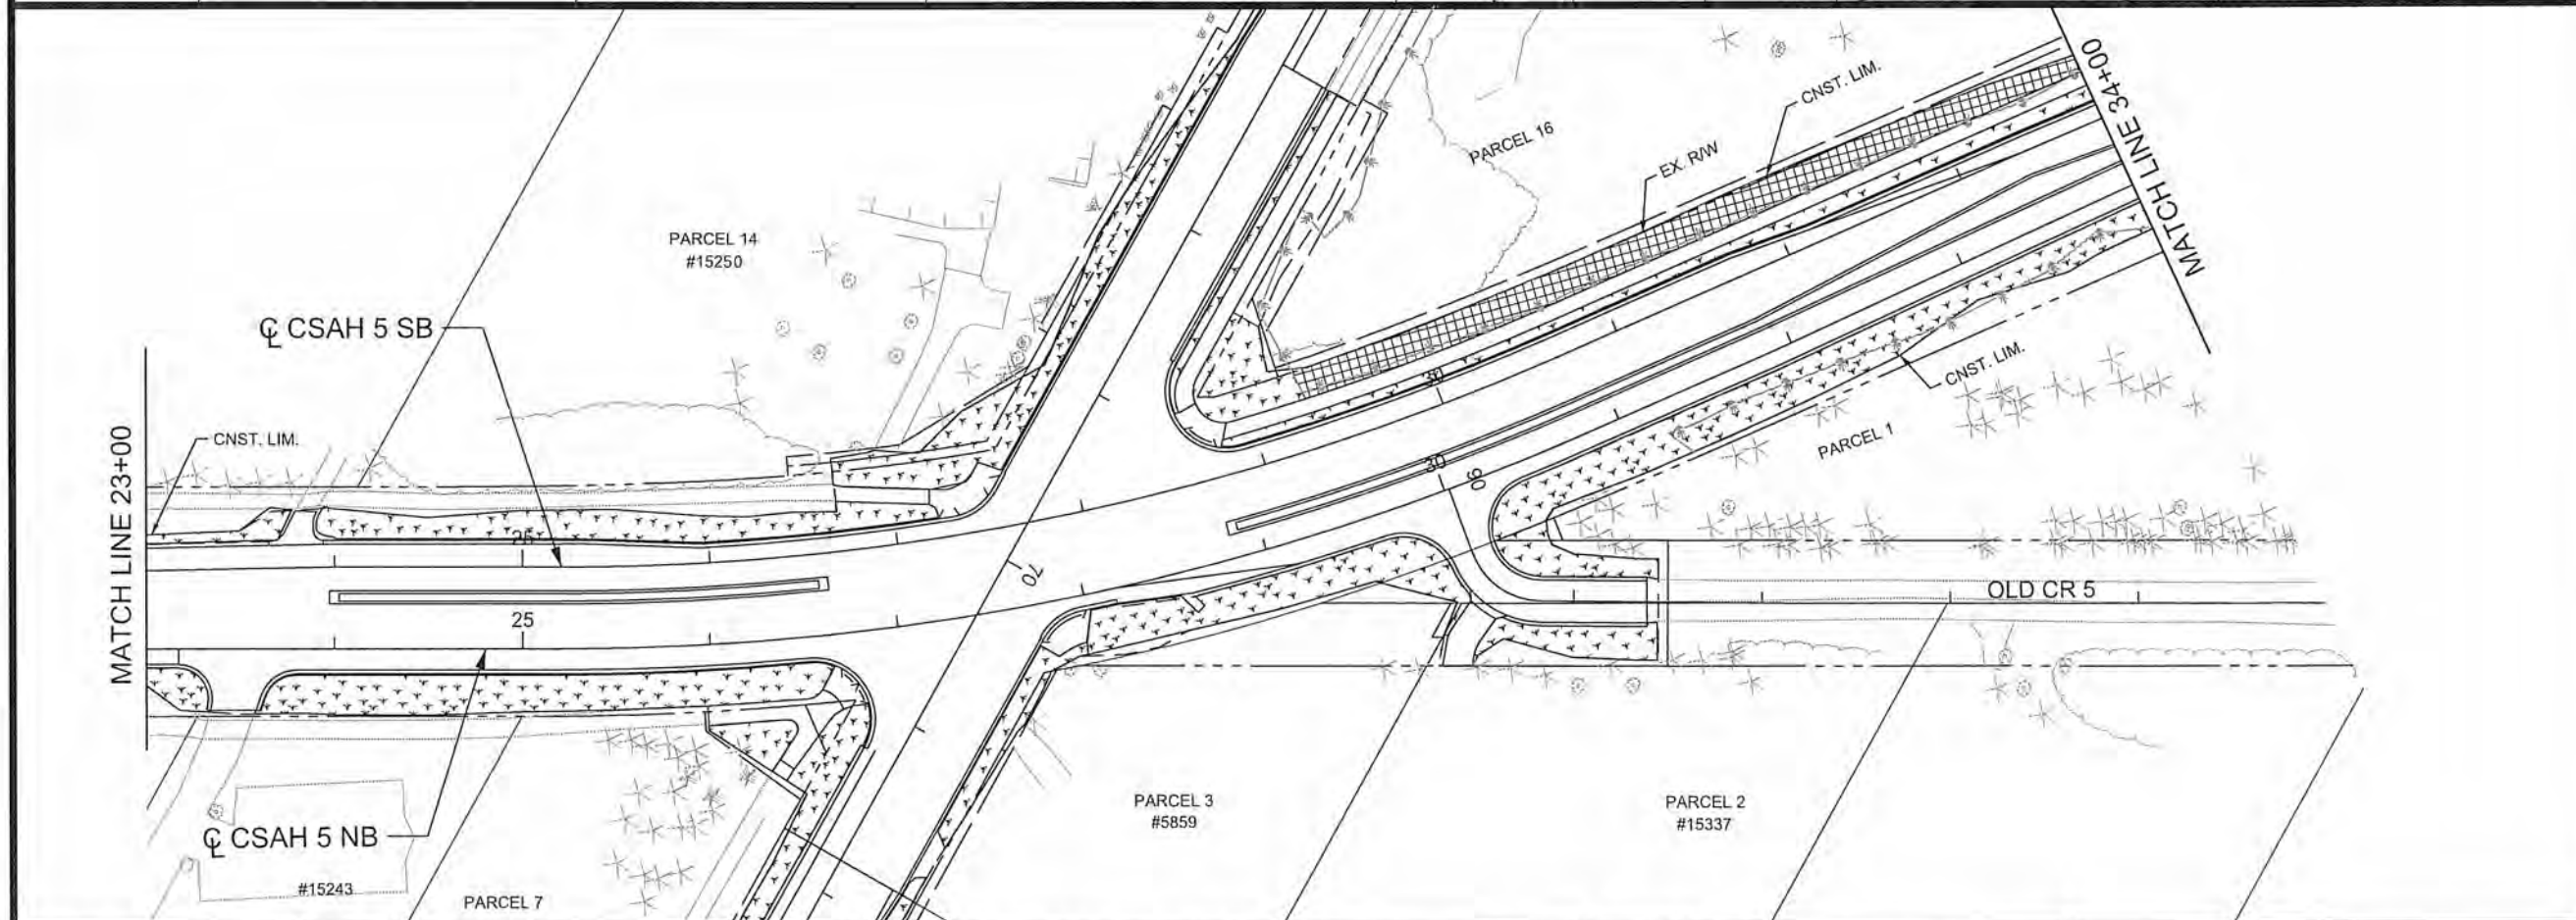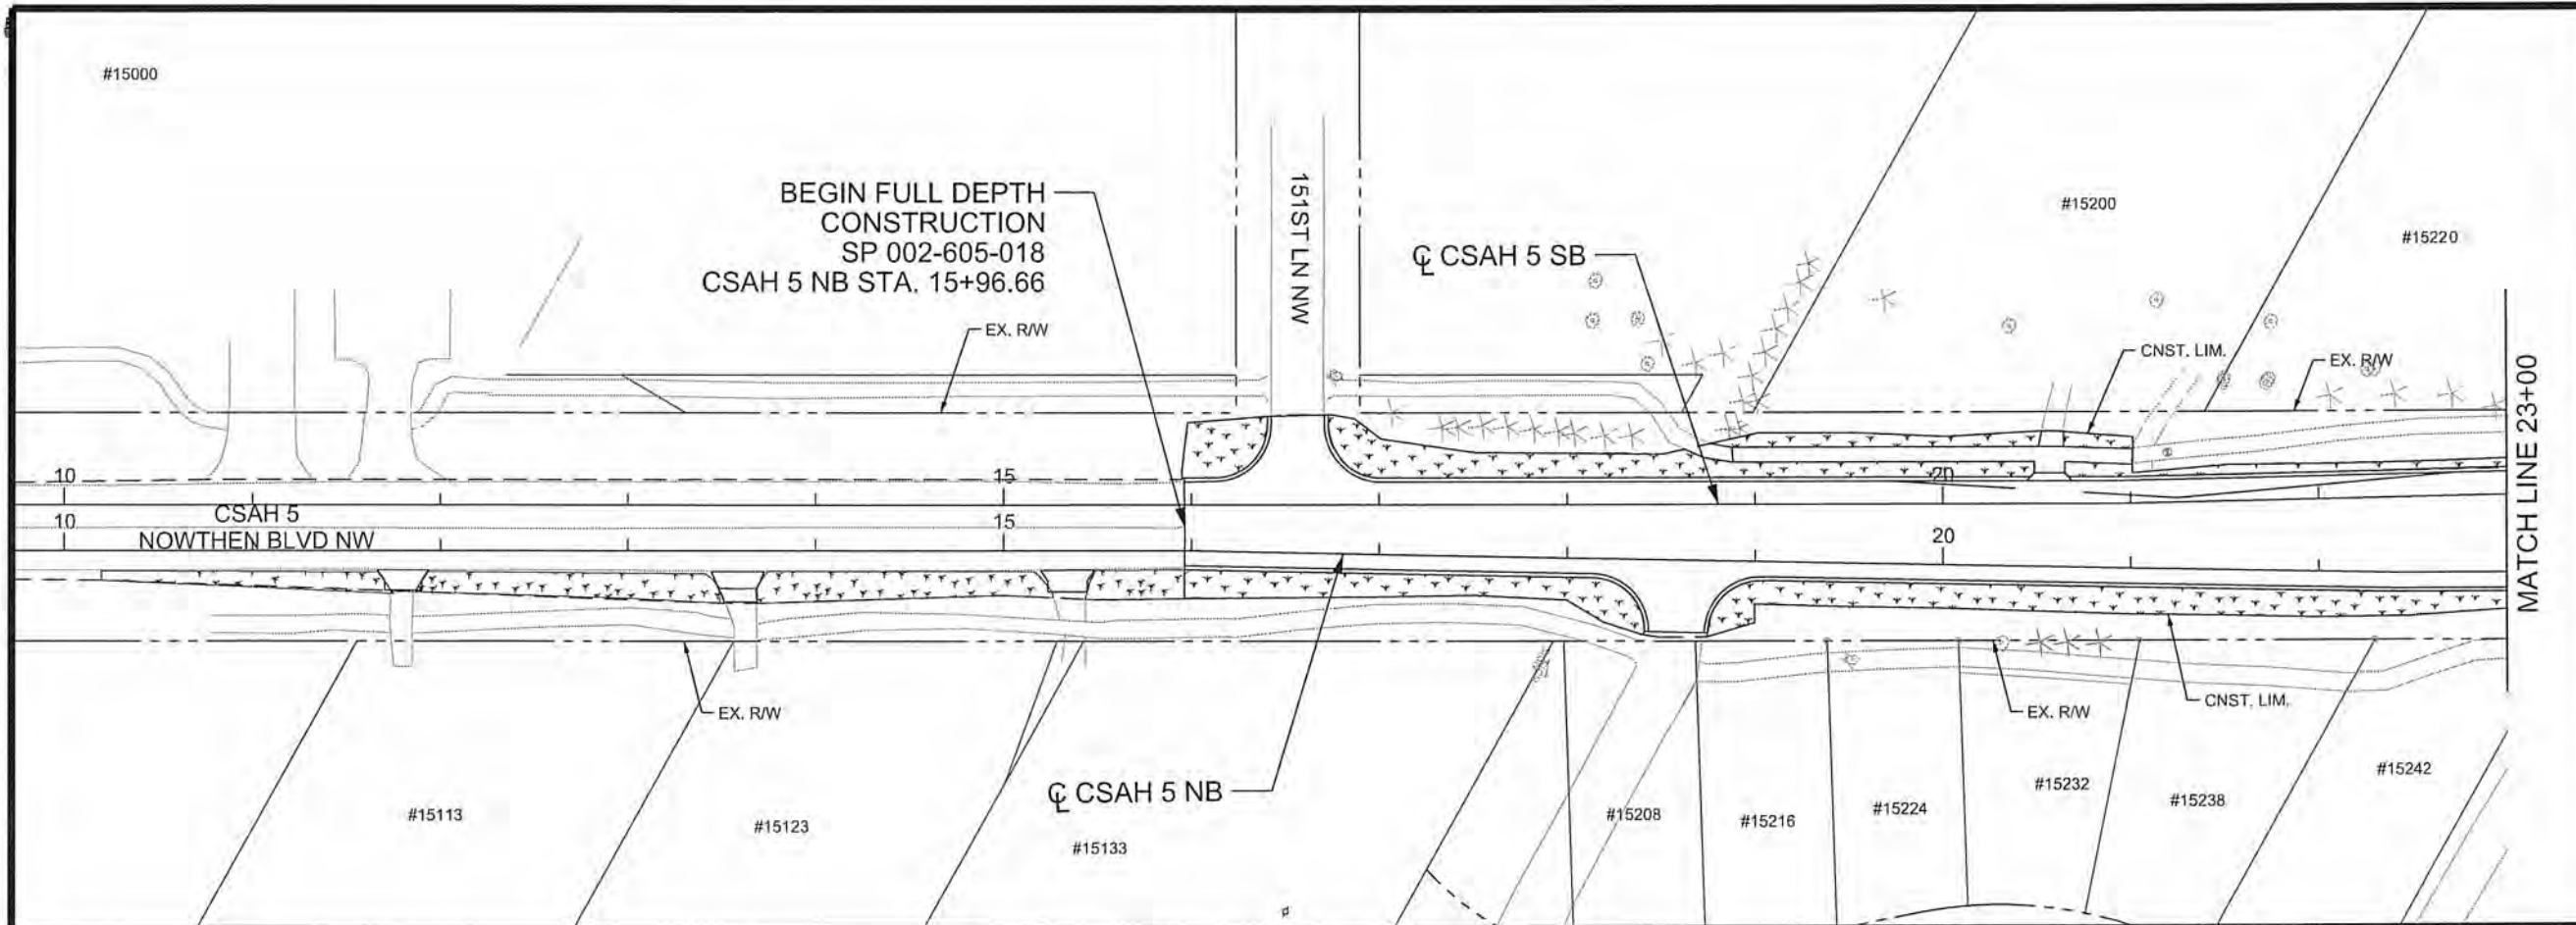

LEGEND

-  WETLAND BOUNDARIES
-  SEEDING MIX 325 WITH EROSION CONTROL BLANKET
-  SEEDING MIX 350 WITH EROSION CONTROL BLANKET

NOTES

- 1.) THE CONTRACTOR SHALL CONSTRUCT WASHED GRAVEL ENTRANCES AT POINTS OF EXIT FROM THE WORK AREA ONTO EXISTING BITUMINOUS PAVEMENT AS DIRECTED BY THE ENGINEER.
- 2.) SILT FENCE SHALL FOLLOW AS CLOSE AS POSSIBLE A SINGLE CONTOUR.
- 3.) SILT FENCE SHALL BE CLEANED OUT OR REPLACED WHEN SEDIMENT REACHES 8" OR $\frac{1}{3}$ OF SILT FENCE HEIGHT.
- 4.) WHEN SEDIMENT DEPOSITS IN A WATER OF THE STATE, THE MATERIAL MUST BE REMOVED WITHIN 7 DAYS.
- 5.) IF SILT DEPOSITS IN THE ANOKA COUNTY RIGHT-OF-WAY, THE CONTRACTOR IS RESPONSIBLE FOR ITS REMOVAL.
- 6.) ALL GRADED AREAS ARE TO BE REVEGETATED WITHIN 14 DAYS OF THE COMPLETION OF GRADING.



1 OF 3

NO	DATE	BY	CKD	APPR	REVISION

I HEREBY CERTIFY THAT THIS PLAN WAS PREPARED BY ME OR UNDER MY DIRECT SUPERVISION AND THAT I AM A DULY LICENSED PROFESSIONAL ENGINEER UNDER THE LAWS OF THE STATE OF MINNESOTA.

PRINT NAME: CURT KOBILARCSIK

SIGNATURE: 

DATE: 6-3-14 LICENSE NO. 24756

DRAWN BY: EJM DATE: 04-16-14

DESIGN BY: EJM DATE: 02-28-14

CHECKED BY: GMP DATE: 04-24-14



ANOKA COUNTY
HIGHWAY DEPT.

SP 002-605-018


SP 199-106-011

CP 14-20

TURF ESTABLISHMENT PLAN

STA 12+45.23 TO 34+00.00

Sheet 83 of 148 Sheets

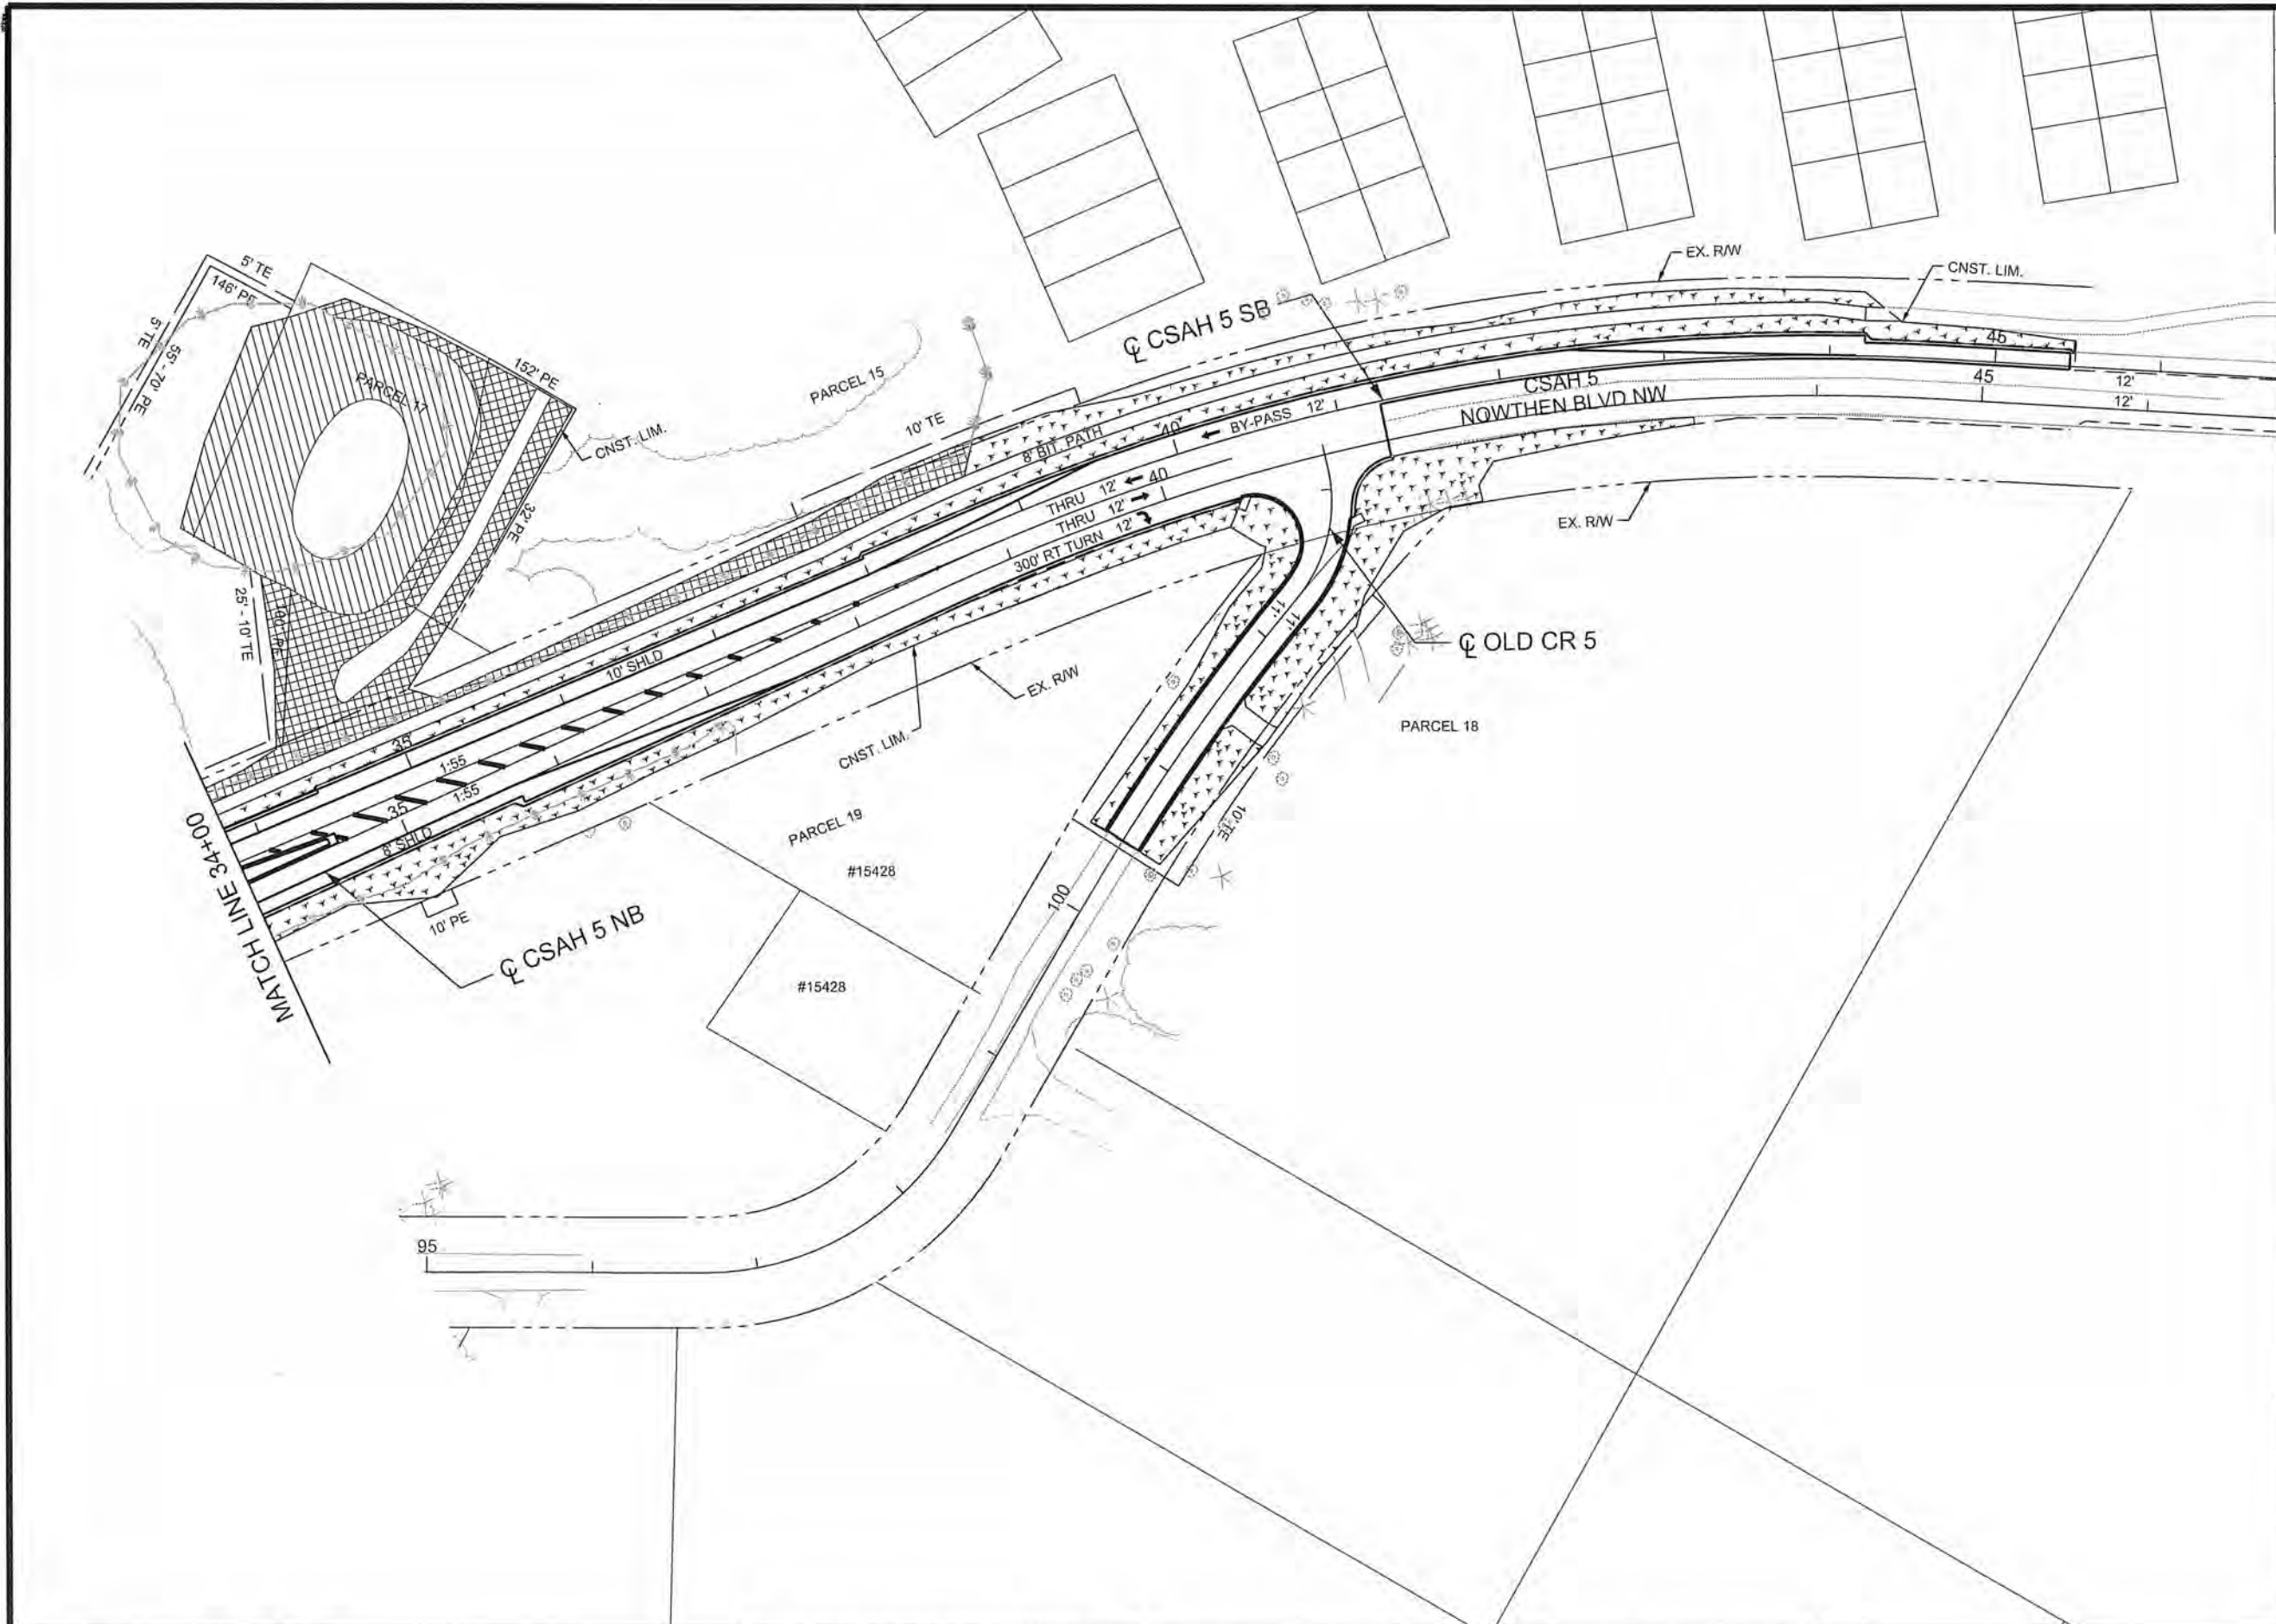



LEGEND

- WETLAND BOUNDARIES
- SEEDING MIX 325 WITH EROSION CONTROL BLANKET
- SEEDING MIX 330 WITH EROSION CONTROL BLANKET
- SEEDING MIX 350 WITH EROSION CONTROL BLANKET

NOTES

- 1.) THE CONTRACTOR SHALL CONSTRUCT WASHED GRAVEL ENTRANCES AT POINTS OF EXIT FROM THE WORK AREA ONTO EXISTING BITUMINOUS PAVEMENT AS DIRECTED BY THE ENGINEER.
- 2.) SILT FENCE SHALL FOLLOW AS CLOSE AS POSSIBLE A SINGLE CONTOUR.
- 3.) SILT FENCE SHALL BE CLEANED OUT OR REPLACED WHEN SEDIMENT REACHES 8" OR $\frac{1}{3}$ OF SILT FENCE HEIGHT.
- 4.) WHEN SEDIMENT DEPOSITS IN A WATER OF THE STATE, THE MATERIAL MUST BE REMOVED WITHIN 7 DAYS.
- 5.) IF SILT DEPOSITS IN THE ANOKA COUNTY RIGHT-OF-WAY, THE CONTRACTOR IS RESPONSIBLE FOR ITS REMOVAL.
- 6.) ALL GRADED AREAS ARE TO BE REVEGETATED WITHIN 14 DAYS OF THE COMPLETION OF GRADING.

2 OF 3

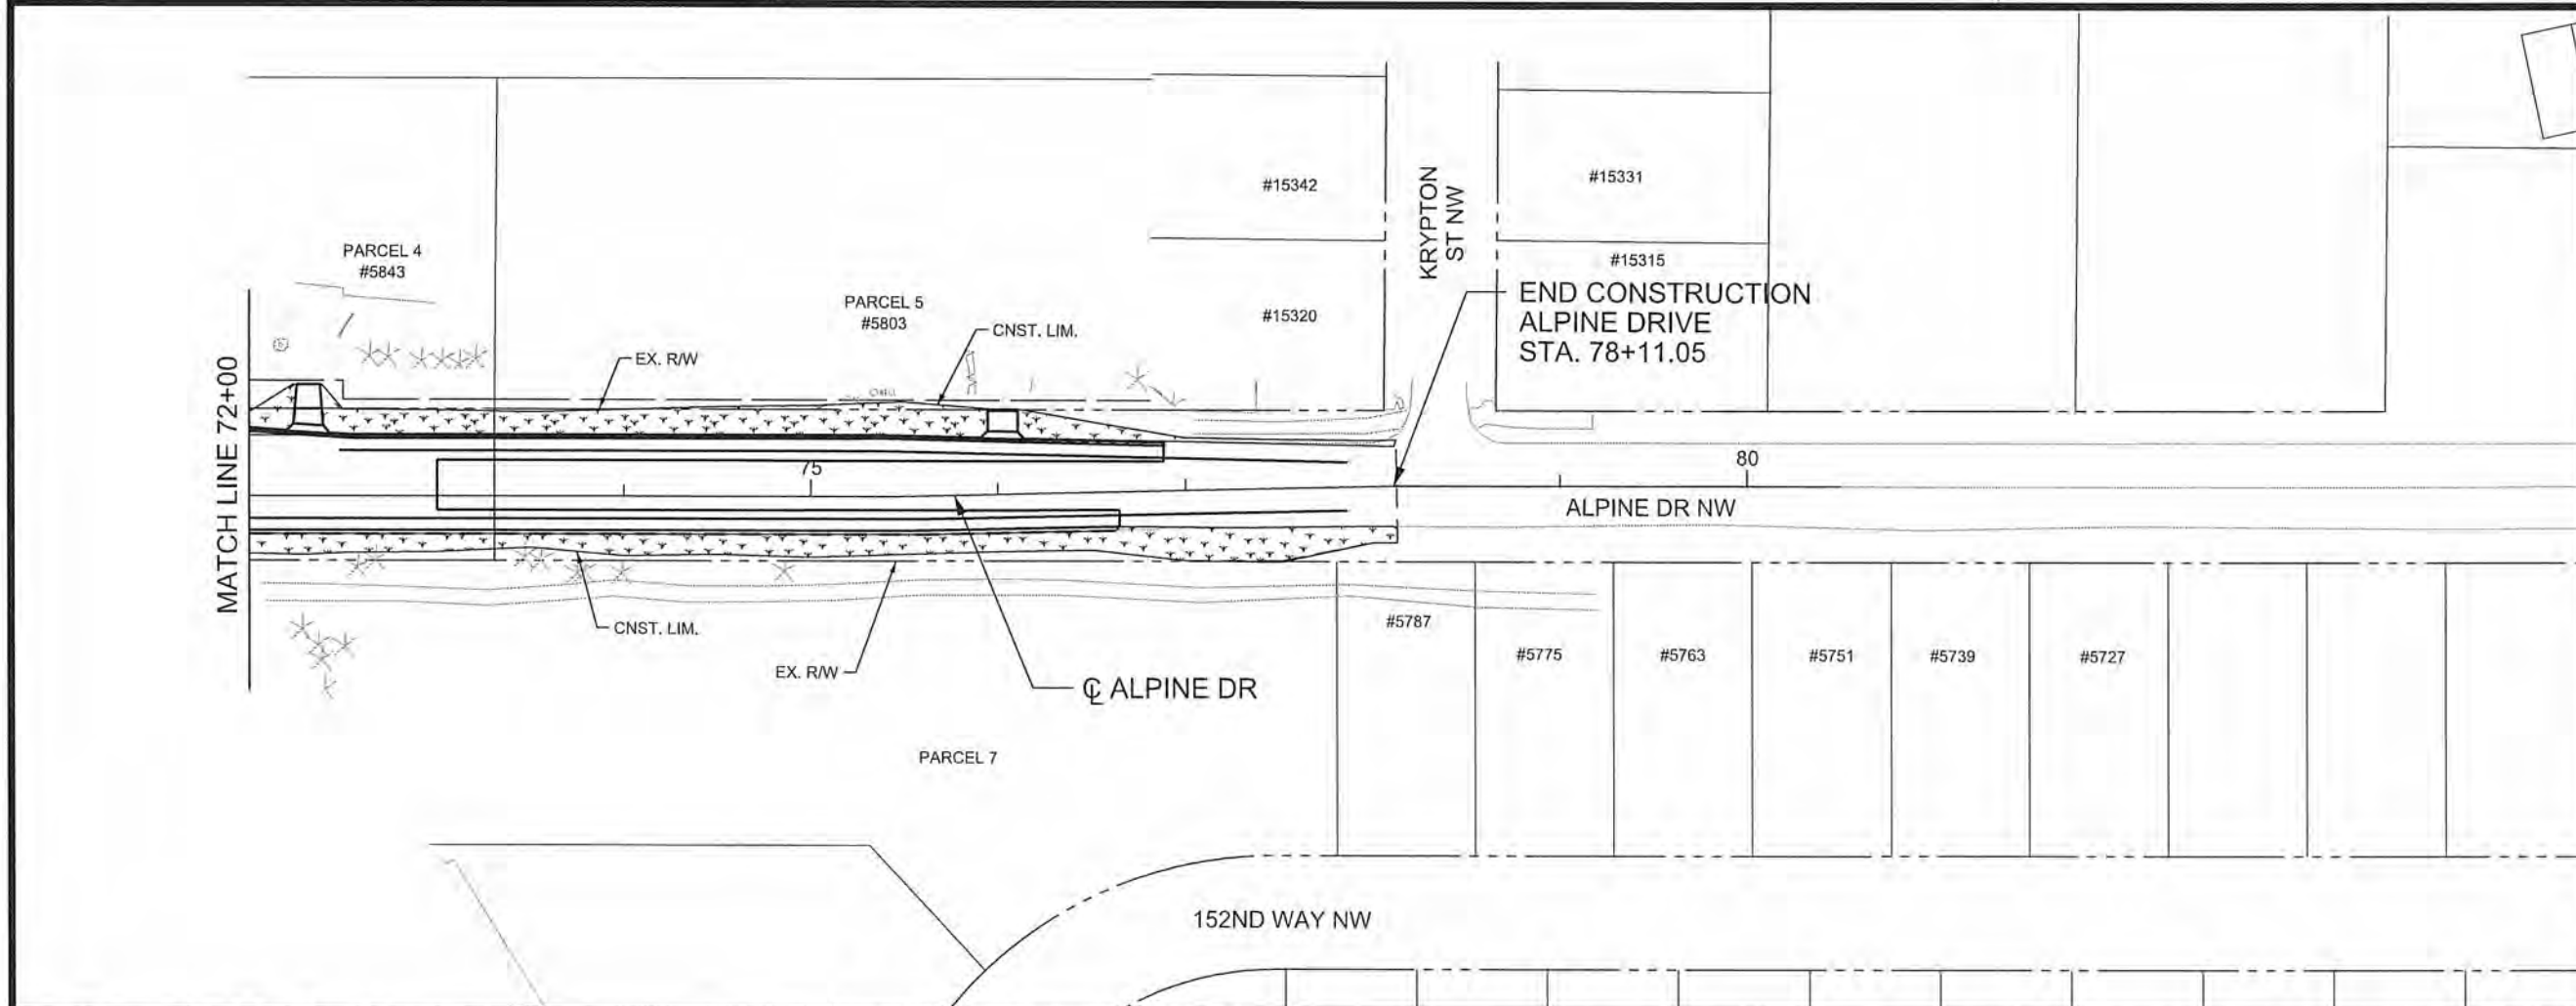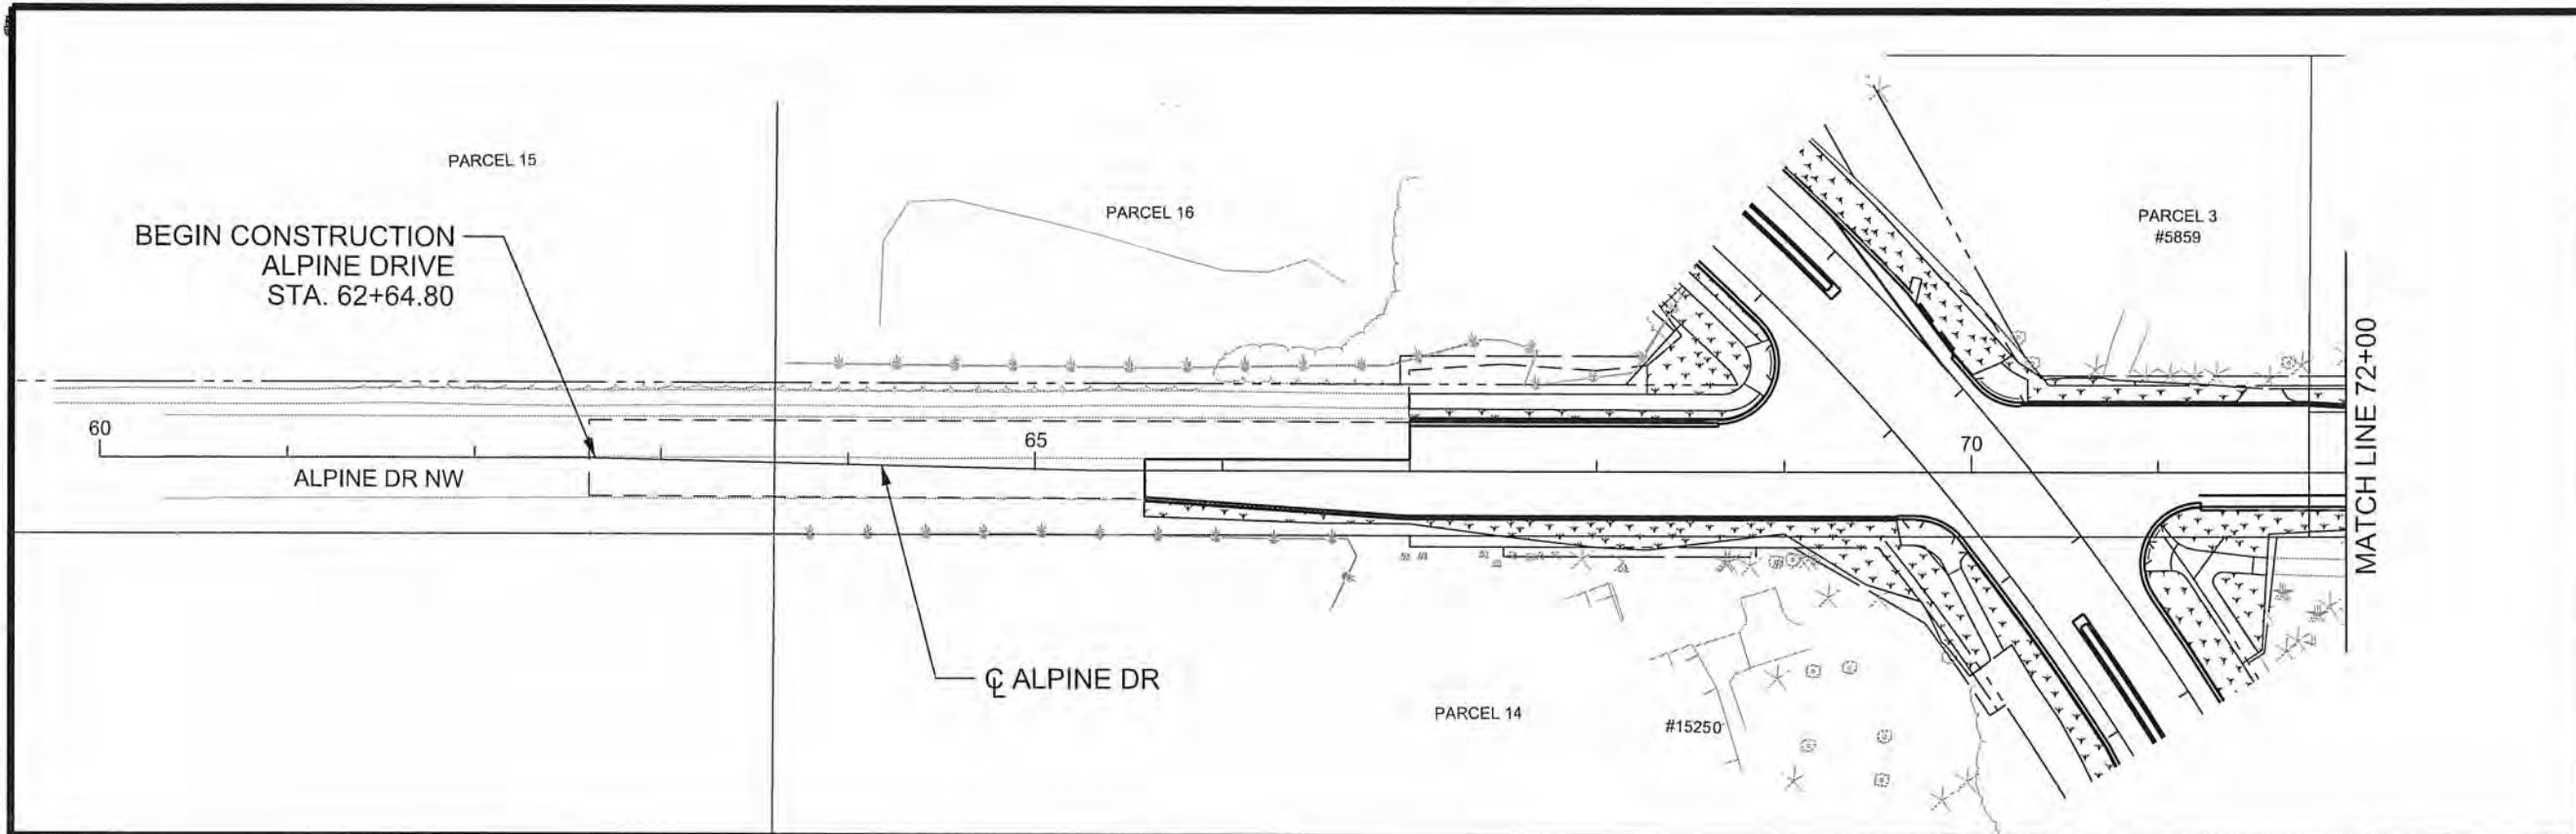


LEGEND

- WETLAND BOUNDARIES
- SEEDING MIX 350 WITH EROSION CONTROL BLANKET

NOTES

- 1.) THE CONTRACTOR SHALL CONSTRUCT WASHED GRAVEL ENTRANCES AT POINTS OF EXIT FROM THE WORK AREA ONTO EXISTING BITUMINOUS PAVEMENT AS DIRECTED BY THE ENGINEER.
- 2.) SILT FENCE SHALL FOLLOW AS CLOSE AS POSSIBLE A SINGLE CONTOUR.
- 3.) SILT FENCE SHALL BE CLEANED OUT OR REPLACED WHEN SEDIMENT REACHES 8" OR $\frac{1}{3}$ OF SILT FENCE HEIGHT.
- 4.) WHEN SEDIMENT DEPOSITS IN A WATER OF THE STATE, THE MATERIAL MUST BE REMOVED WITHIN 7 DAYS.
- 5.) IF SILT DEPOSITS IN THE ANOKA COUNTY RIGHT-OF-WAY, THE CONTRACTOR IS RESPONSIBLE FOR ITS REMOVAL.
- 6.) ALL GRADED AREAS ARE TO BE REVEGETATED WITHIN 14 DAYS OF THE COMPLETION OF GRADING.

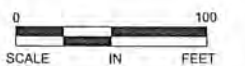

3 OF 3

NO	DATE	BY	CKD	APPR	REVISION

I HEREBY CERTIFY THAT THIS PLAN WAS PREPARED BY ME OR UNDER MY DIRECT SUPERVISION AND THAT I AM A DULY LICENSED PROFESSIONAL ENGINEER UNDER THE LAWS OF THE STATE OF MINNESOTA.

PRINT NAME: CURT KOBLARCSIK

SIGNATURE: *Curt Koblarcsik*

DATE: 6-3-14 LICENSE NO. 24756

DRAWN BY: EJM DATE: 04-16-14

DESIGN BY: EJM DATE: 02-28-14

CHECKED BY: GMP DATE: 04-24-14



ANOKA COUNTY
HIGHWAY DEPT.

SP 002-605-018



SP 199-106-011

CP 14-20

TURF ESTABLISHMENT PLAN

STA 62+64.80 TO 78+11.05

Sheet 85 of 148 Sheets

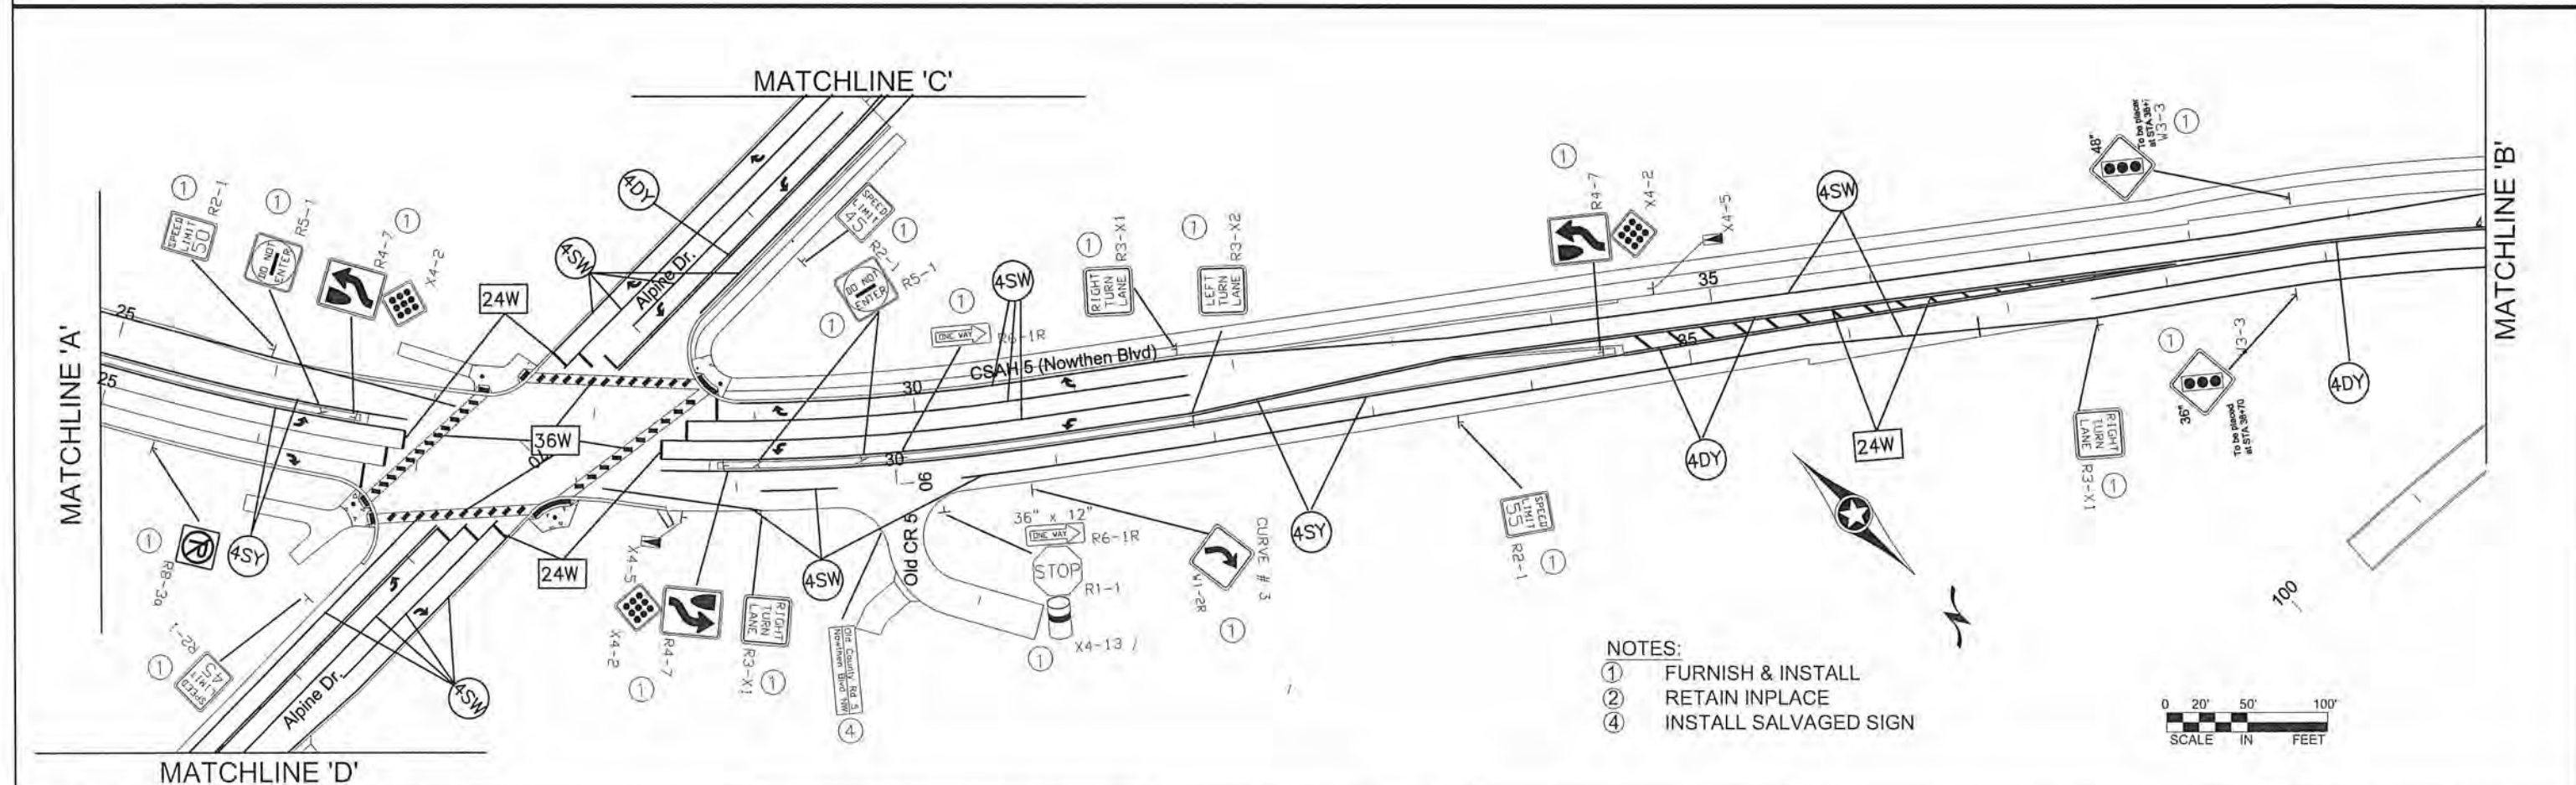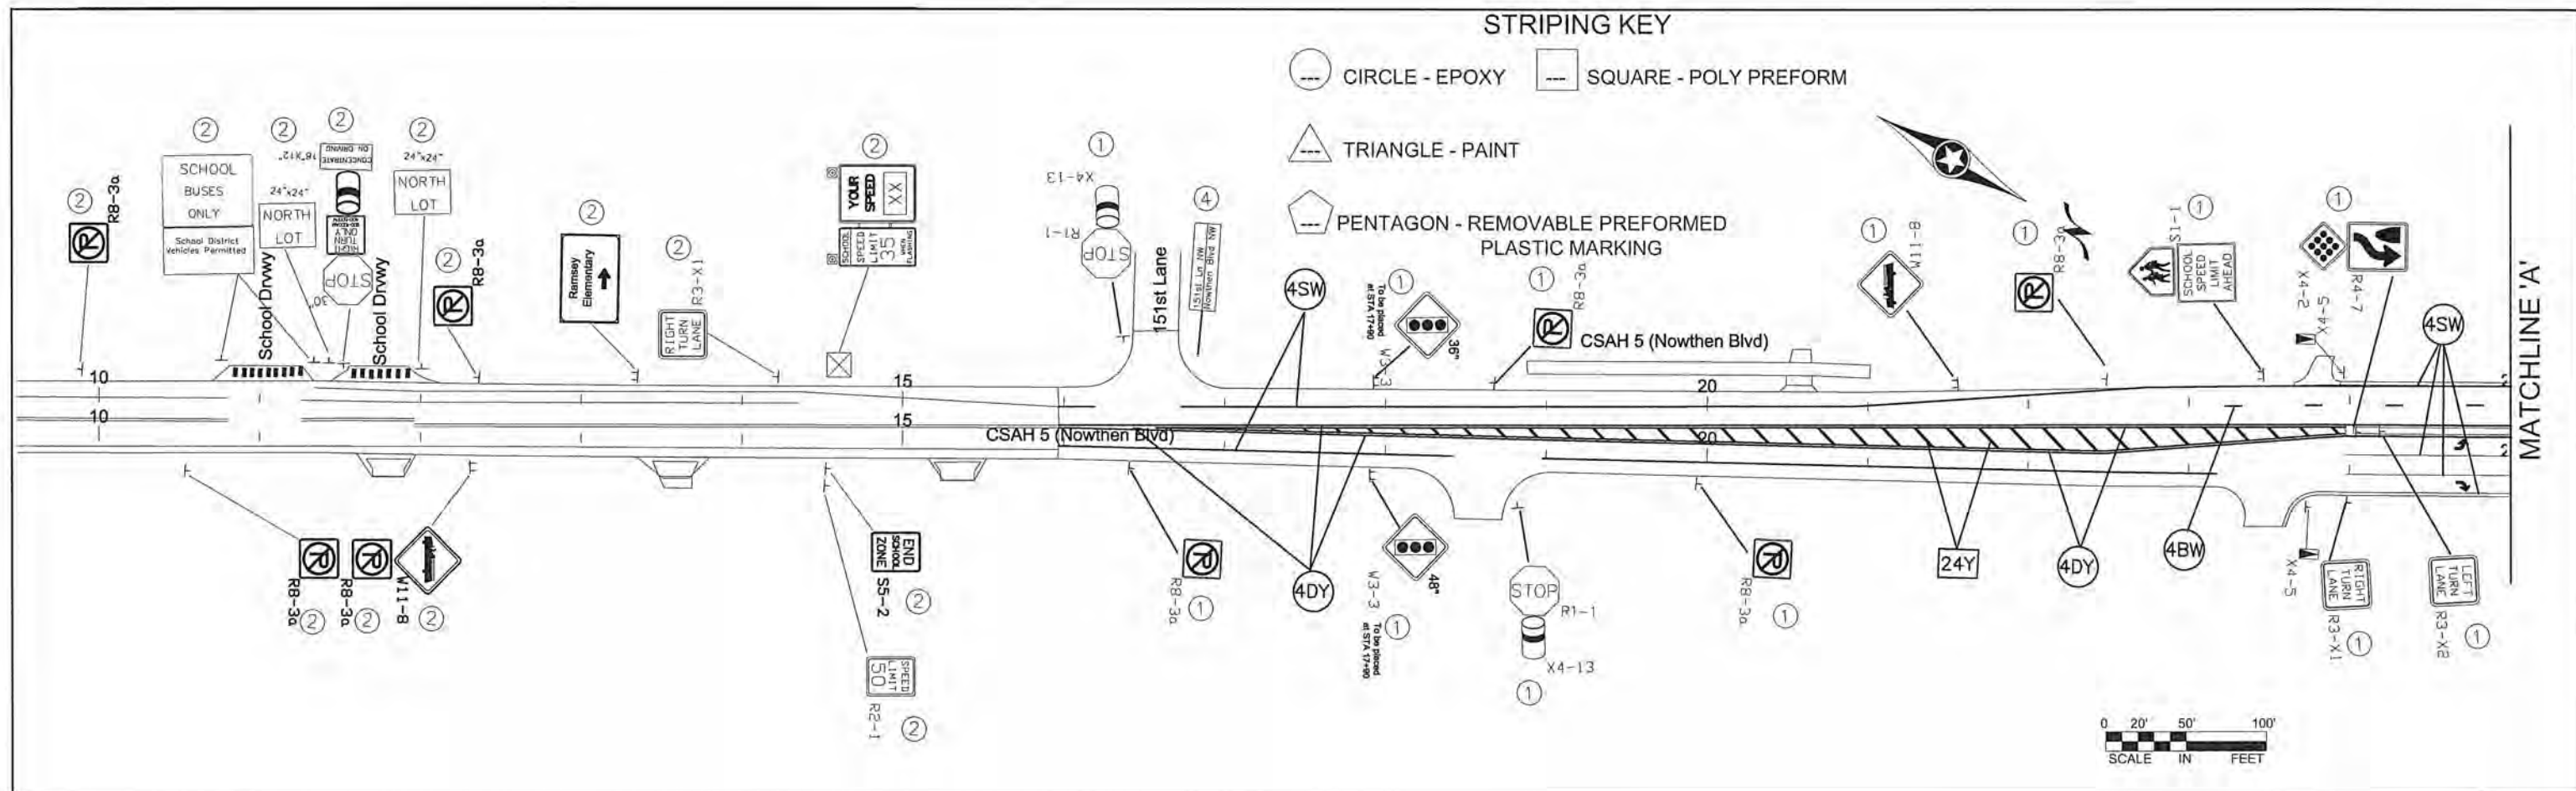

- NOTES:**
- ① FURNISH & INSTALL
 - ② RETAIN INPLACE
 - ④ INSTALL SALVAGED SIGN

					I HEREBY CERTIFY THAT THIS PLAN WAS PREPARED BY ME OR UNDER MY DIRECT SUPERVISION AND THAT I AM A DULY REGISTERED PROFESSIONAL ENGINEER UNDER THE LAWS OF THE STATE OF MINNESOTA. PRINT NAME: <u>CURT KOBILARCSIK</u> SIGNATURE: <u>[Signature]</u> DATE: <u>6-3-14</u> REG. NO. <u>24756</u>		DRAWN BY: <u>TMV</u> DATE: <u>4/24/14</u> DESIGN BY: <u>RB</u> DATE: <u>2/24/14</u> CHECKED BY: <u>RB</u> DATE: <u>2/24/14</u>		 ANOKA COUNTY HIGHWAY DEPT.		SP 002-605-018 SP 199-106-011 CP 14-21		PERMANENT SIGNING & STRIPING PLAN Sheet <u>86</u> of <u>148</u> Sheets	
NO	DATE	BY	CKD	APPR	REVISION									




① FURNISH & INSTALL
② RETAIN INPLACE
④ INSTALL SALVAGED SIGN

 CIRCLE - EPOXY SQUARE - POLY PREFORM

 TRIANGLE - PAINT



PENTAGON - REMOVABLE PREFORMED
PLASTIC MARKING

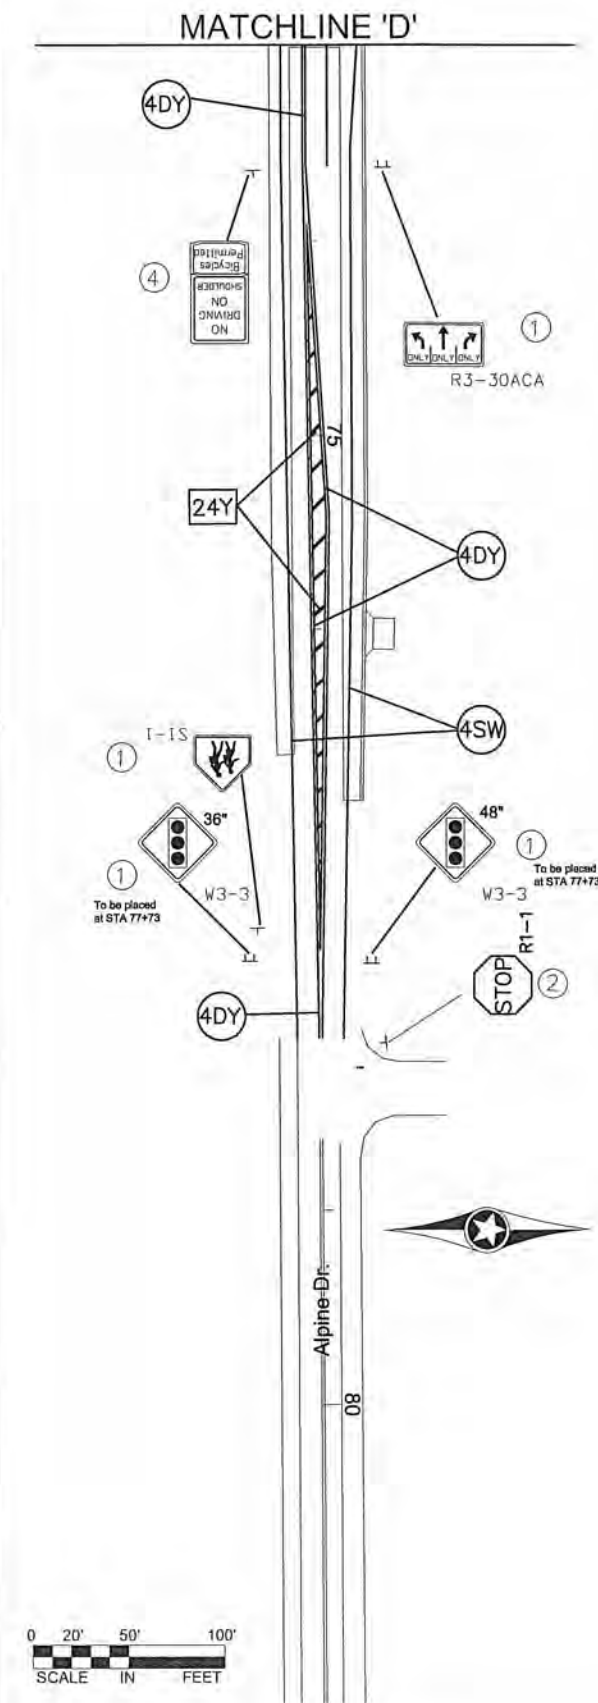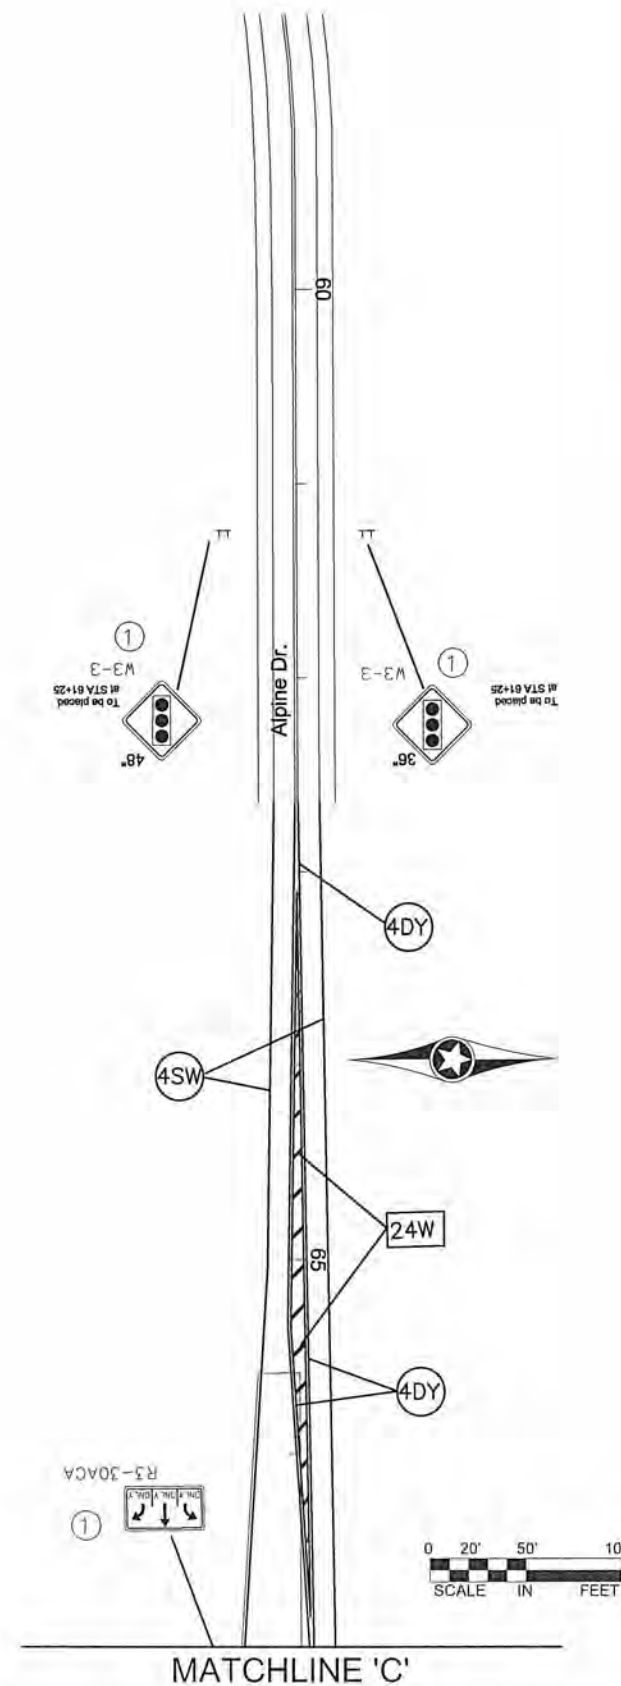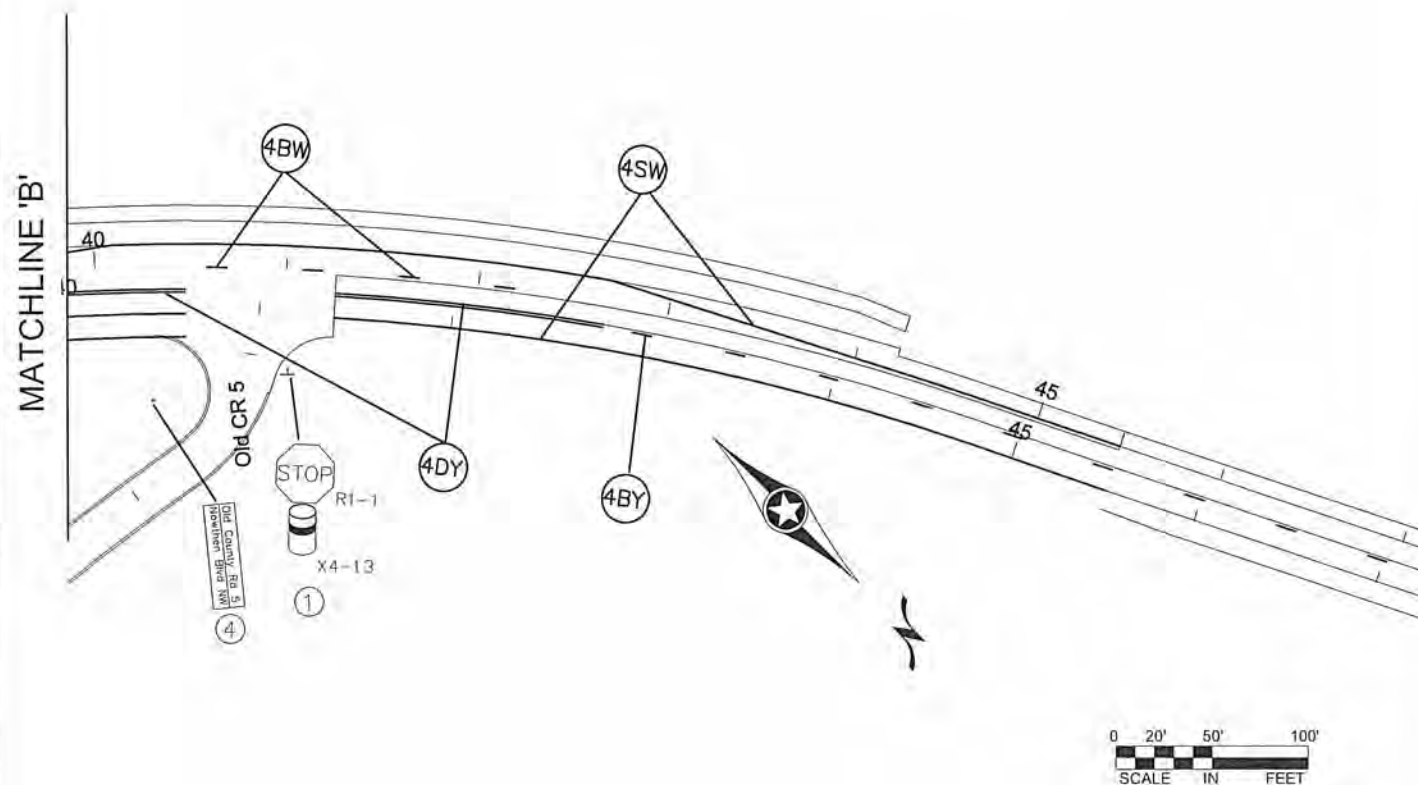[illegible]

PRINT NAME: CURT KOBILARCSIK
SIGNATURE: *Curt Kobilarsik*
DATE: 6-3-14 REG. NO. 24756

CHECKED BY RB DATE 4/24/14



ANOKA COUNTY
HIGHWAY DEPT.

CP 14-21

PERMANENT SIGNING &
STRIPING PLAN

Sheet 87 of 148 Sheets

SIGN PANELS TYPE C						
M.U.T.C.D. CODE	SIZE	INSERT	QUANTITY	SQ FT PANEL AREA	SQ FT TOTAL AREA	MOUNTING POST PER INSTALLATION
R6-1R	36" x 12"		1	3.00	3.00	
R1-1	30" x 30"		4	6.25	25.00	1
X4-13	4" diameter x 15"		4	1.31	5.24	
R2-1	24" x 30"		2	5.00	10.00	1
R2-1	24" x 30"		1	5.00	5.00	1
R2-1	24" x 30"		1	5.00	5.00	1
R3-X1	30" x 30"		4	6.25	25.00	1
R3-X2	30" x 30"		2	6.25	12.50	1
R4-7	24" x 30"		4	5.00	20.00	1
X4-2	18" x 18"		4	2.25	9.00	
R5-1	30" x 30"		3	6.25	18.75	1
R6-1R	48" x 18"		6	6.00	36.00	2
R8-3a	24" x 24"		5	4.00	20.00	1
W3-3	36" X 36"		4	9.00	36.00	2
W3-3	48" x 48"		4	9.00	36.00	2
S1-1	36" x 36"		2	9.00	18.00	2
S4-5	36" x 36"		1	9.00	9.00	
R6-1R	36" x 36"		1	9.00	9.00	1

SIGN PANELS TYPE C						
M.U.T.C.D. CODE	SIZE	INSERT	QUANTITY	SQ FT PANEL AREA	SQ FT TOTAL AREA	MOUNTING POST PER INSTALLATION
R1-2R	36" x 36"		1	9.00	9.00	1
R3-30ACA	54" x 30"		2	11.25	22.50	1
X4-5	6" x 12"		2	.5	1.0	1
X4-5	6" x 12"		2	.5	1.0	1
Projects Totals			60		335.99	


S PERMANENT PAVEMENT MARKING TABULATION		
ITEM	UNIT	TOTAL QUANTITY
PAVEMENT MESSAGE (RT ARROW) PREFORMED THERMOPLASTIC	EACH	7
PAVEMENT MESSAGE (LT ARROW) PREFORMED THERMOPLASTIC	EACH	8
24" SOLID LINE YELLOW - PREFORMED THERMOPLASTIC	LIN FT	676
24" SOLID LINE WHITE - PREFORMED THERMOPLASTIC	LIN FT	146
3' x 6' CROSSWALK MARKING - PREFORMED THERMOPLASTIC	SQ FT	792
4" SOLID LINE WHITE - EPOXY	LIN FT	10882
4" SOLID LINE YELLOW - EPOXY	LIN FT	2710
4" BROKEN LINE WHITE - EPOXY (10' STRIPE, 40' SKIP)	LIN FT	60
4" DOUBLE SOLID LINE YELLOW - EPOXY	LIN FT	6382
4" BROKEN LINE YELLOW - EPOXY (10' STRIPE, 40' SKIP)	LIN FT	190.00

- NOTES:
- ALL TRAFFIC CONTROL DEVICES SHALL CONFORM TO THE MOST RECENT EDITION OF THE MINNESOTA MANUAL ON UNIFORM TRAFFIC CONTROL DEVICES, INCLUDING PART VI, FIELD MANUAL DATED JANUARY 2014.
 - LOCATIONS OF ALL PERMANENT STRIPING AND PAVEMENT MARKINGS ARE APPROXIMATE. EXACT LOCATIONS SHALL BE DETERMINED IN THE FIELD BY THE ENGINEER.
 - ALL MAINLINE PERMANENT STRIPING AND PAVEMENT MARKINGS SHALL BE PLACED WITHIN 72 HOURS OF MAINLINE PAVING.
 - SEE PERMANENT SIGN TABULATIONS FOR ADDITIONAL INFORMATION.
 - ALL SEGMENT STRIPE LINES SHALL BE EPOXY. PERMANENT MESSAGES AND ARROWS SHALL BE PREFORMED THERMOPLASTIC.
 - ALL SIGNS SHALL BE FURNISHED AND INSTALLED UNLESS OTHERWISE NOTED.

NO	DATE	BY	CKD	APPR	REVISION
NAME:					

I HEREBY CERTIFY THAT THIS PLAN WAS PREPARED BY ME OR UNDER MY DIRECT SUPERVISION AND THAT I AM A DULY REGISTERED PROFESSIONAL ENGINEER UNDER THE LAWS OF THE STATE OF MINNESOTA.

PRINT NAME: CURT KOBILARCSIK

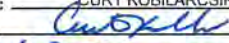SIGNATURE: 

DATE: 6-3-19 REG. NO. 24756

DRAWN BY: T.V. DATE 4/24/14

DESIGN BY: T.V. DATE 4/24/14

CHECKED BY: RB DATE 4/24/14






ANOKA COUNTY
HIGHWAY DEPT.

SP 002-605-018
SP 199-106-011
CP 14-21


PERMANENT SIGN
TABULATION

Sheet 88 of 148 Sheets

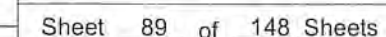


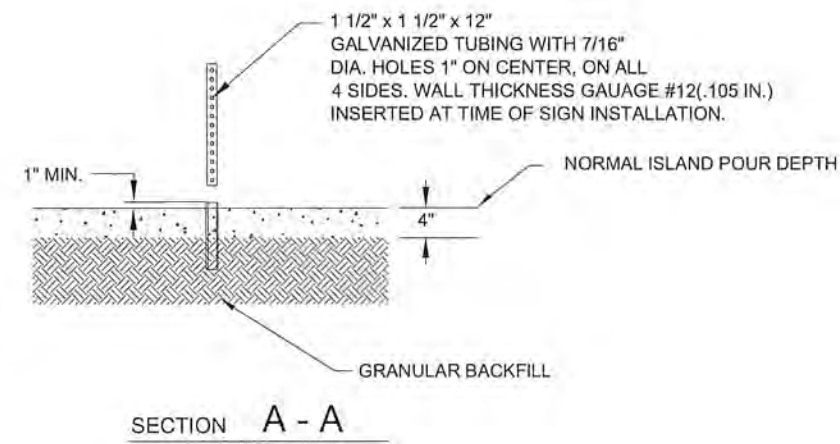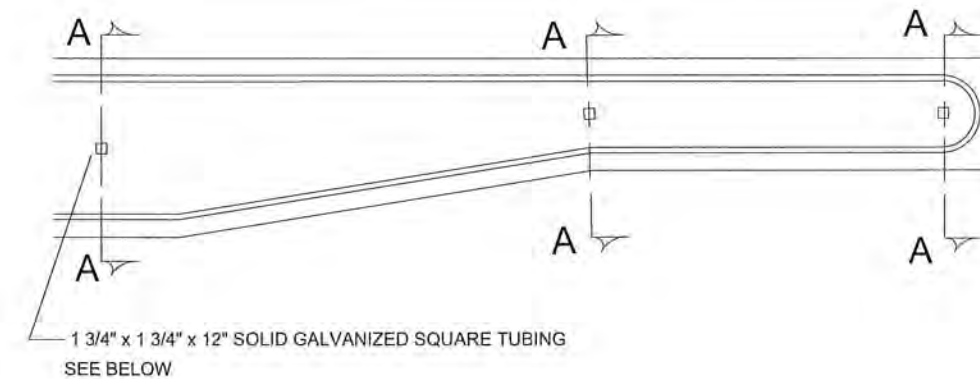


GROUND POST MOUNT SIGN
INSTALLATION TYPICAL

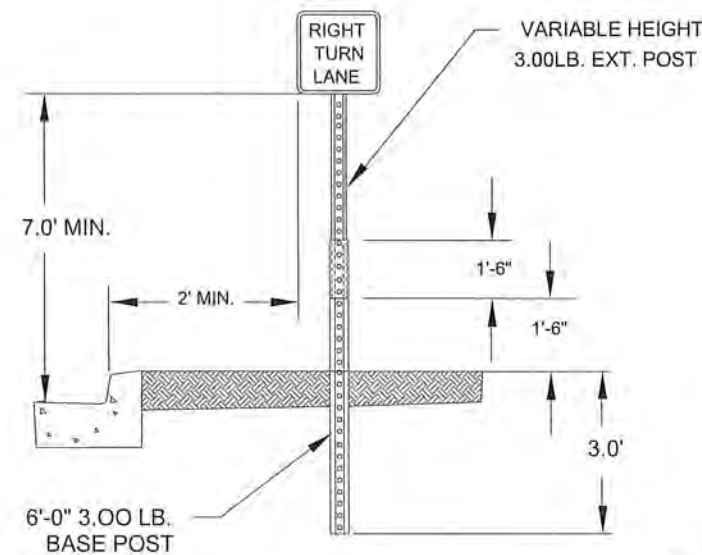

ISLAND MOUNT BREAK-AWAY SIGN
INSTALLATION TYPICAL


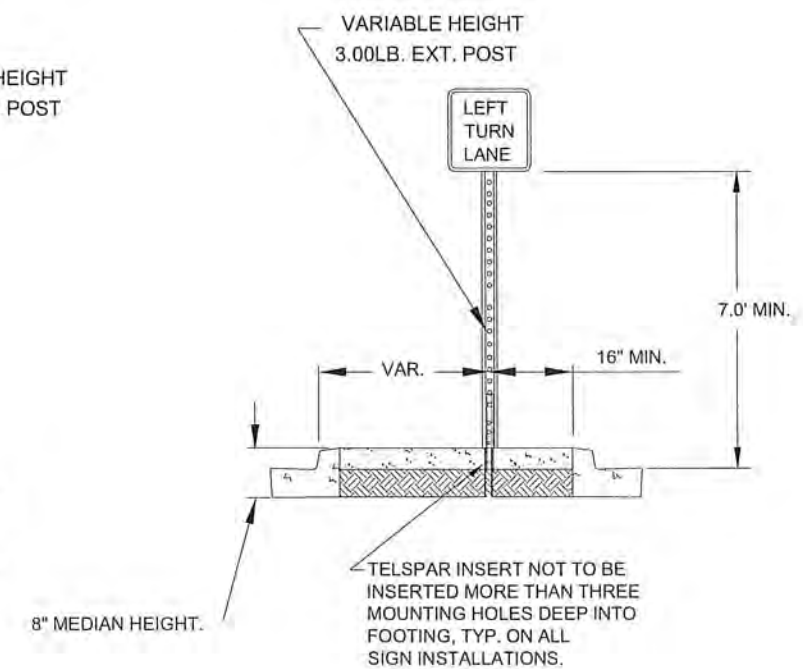


RURAL

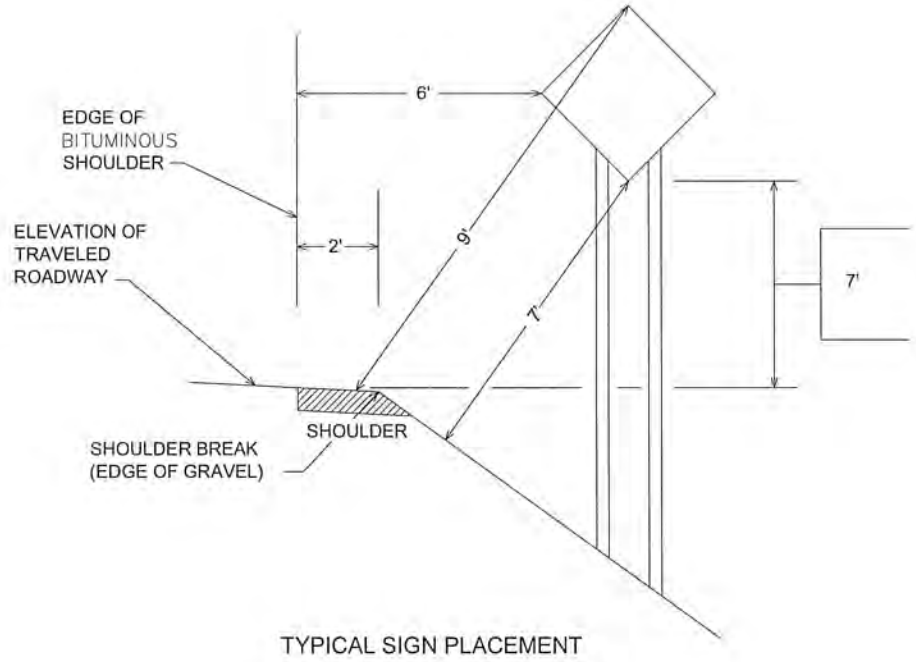

URBAN


2' - NARROW BOULEVARD (< 8' WIDE)
6' - WIDE BOULEVARD

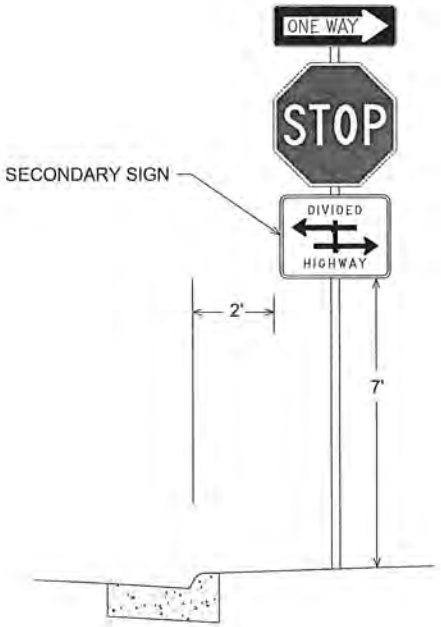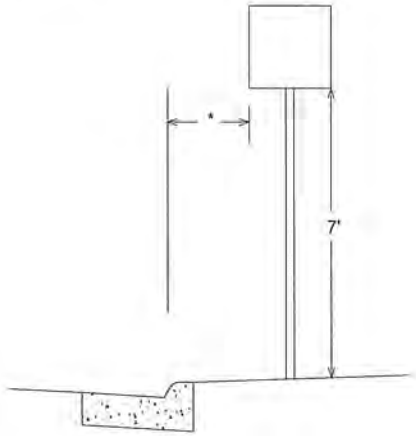


NOTE:

- ALL DIMENSIONS ARE MINIMUMS
- MAINTAIN 2' CLEAR FROM SIGNS TO BITUMINOUS TRAIL

TYPICAL MESSAGE PLACEMENT FOR TURN LANES

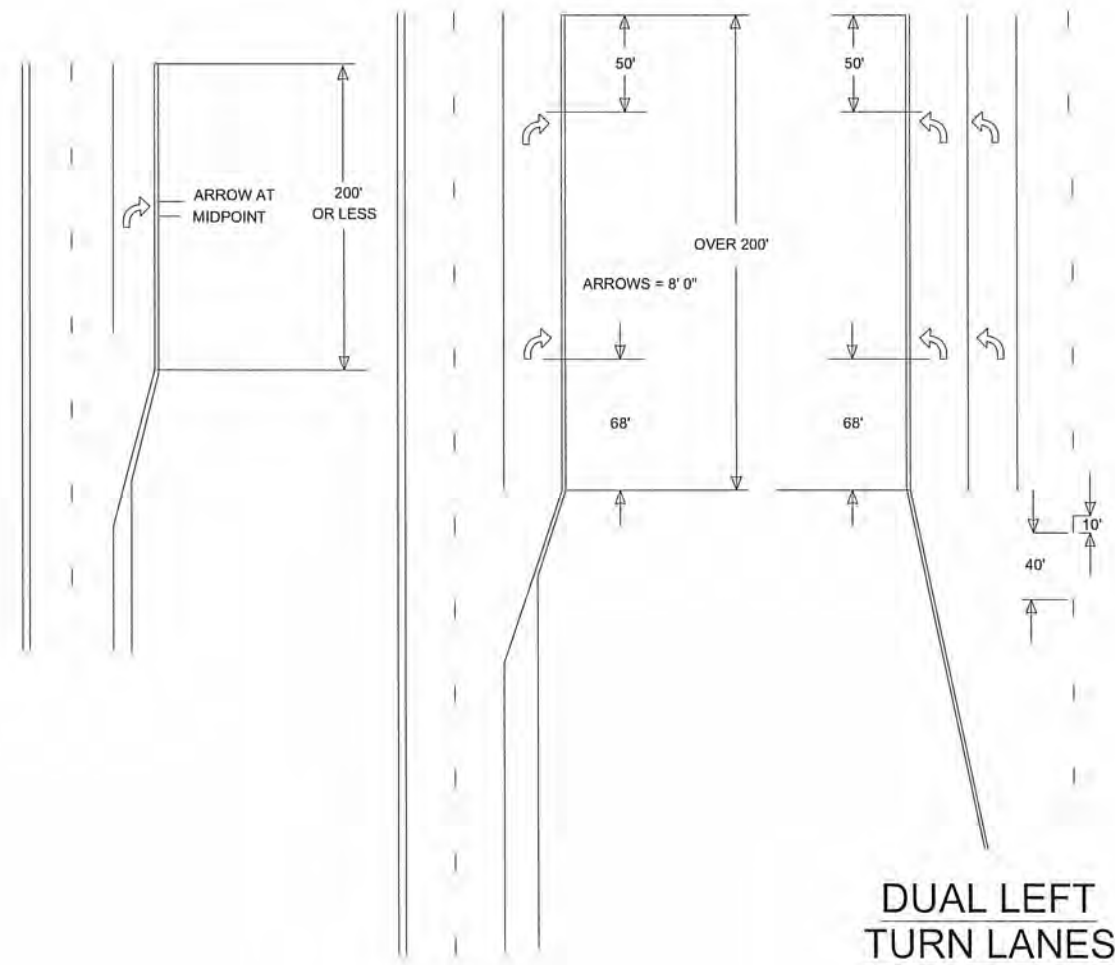


TYPICAL MARKINGS FOR LEFT TURN ISLANDS

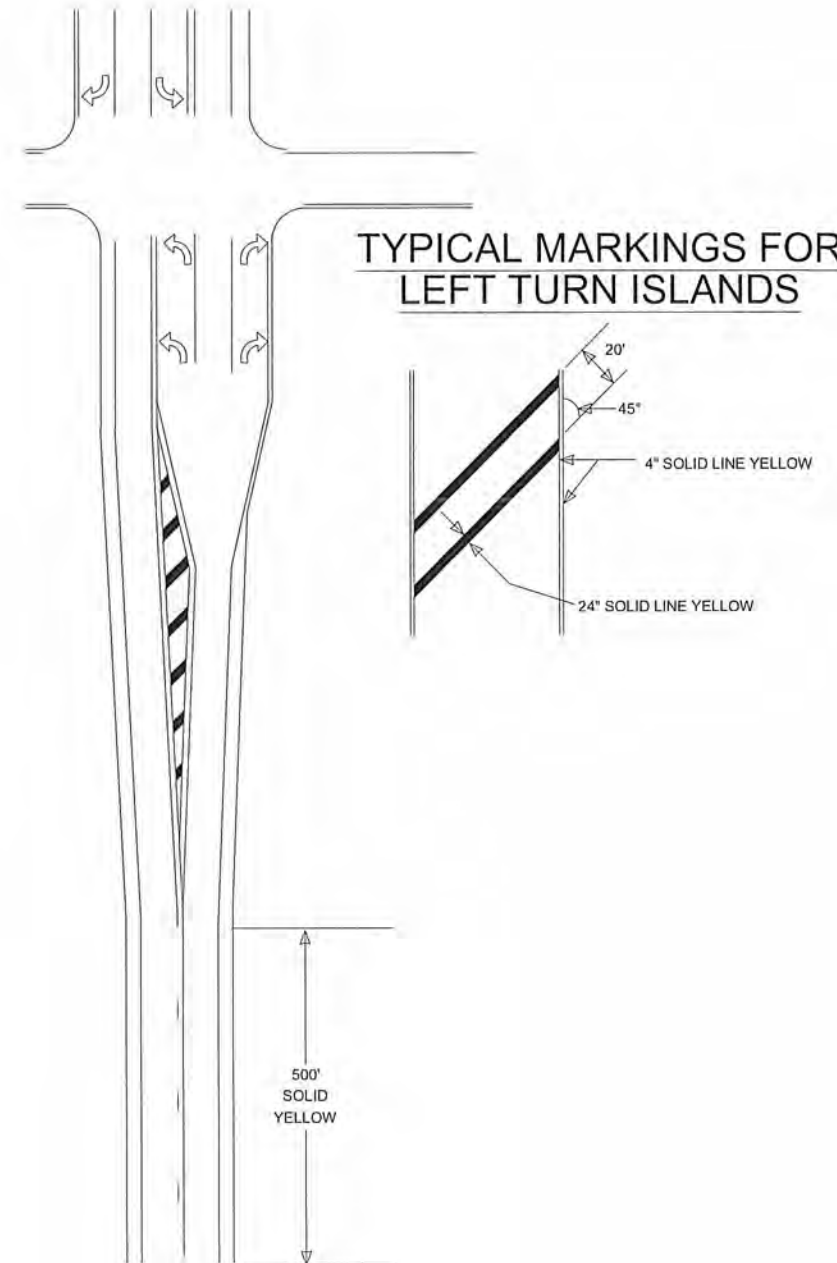

NO DATE BY CKD APPR REVISION NAME: P:\02-605-18\Base\TRAFFIC\Sign&Stripe_Details.dwg						I HEREBY CERTIFY THAT THIS PLAN WAS PREPARED BY ME OR UNDER MY DIRECT SUPERVISION AND THAT I AM A DULY LICENSED PROFESSIONAL ENGINEER UNDER THE LAWS OF THE STATE OF MINNESOTA. PRINT NAME: CURT A KOBILARCSIK SIGNATURE: <i>Curt A Kobilarsik</i> DATE: 6-3-14 LICENSE NO. 24756		DRAWN BY T.V. DATE 4/24/14 DESIGN BY T.V. DATE 4/24/14 CHECKED BY R.B. DATE 4/24/14		 ANOKA COUNTY HIGHWAY DEPT.		SP 002-605-018 SP 199-106-011 CP 14-21		SIGNING & STRIPING DETAILS Sheet 92 of 148 Sheets	
---	--	--	--	--	--	--	--	---	--	---	--	--	--	--	--

MARKINGS FOR PEDESTRIAN CROSSWALKS

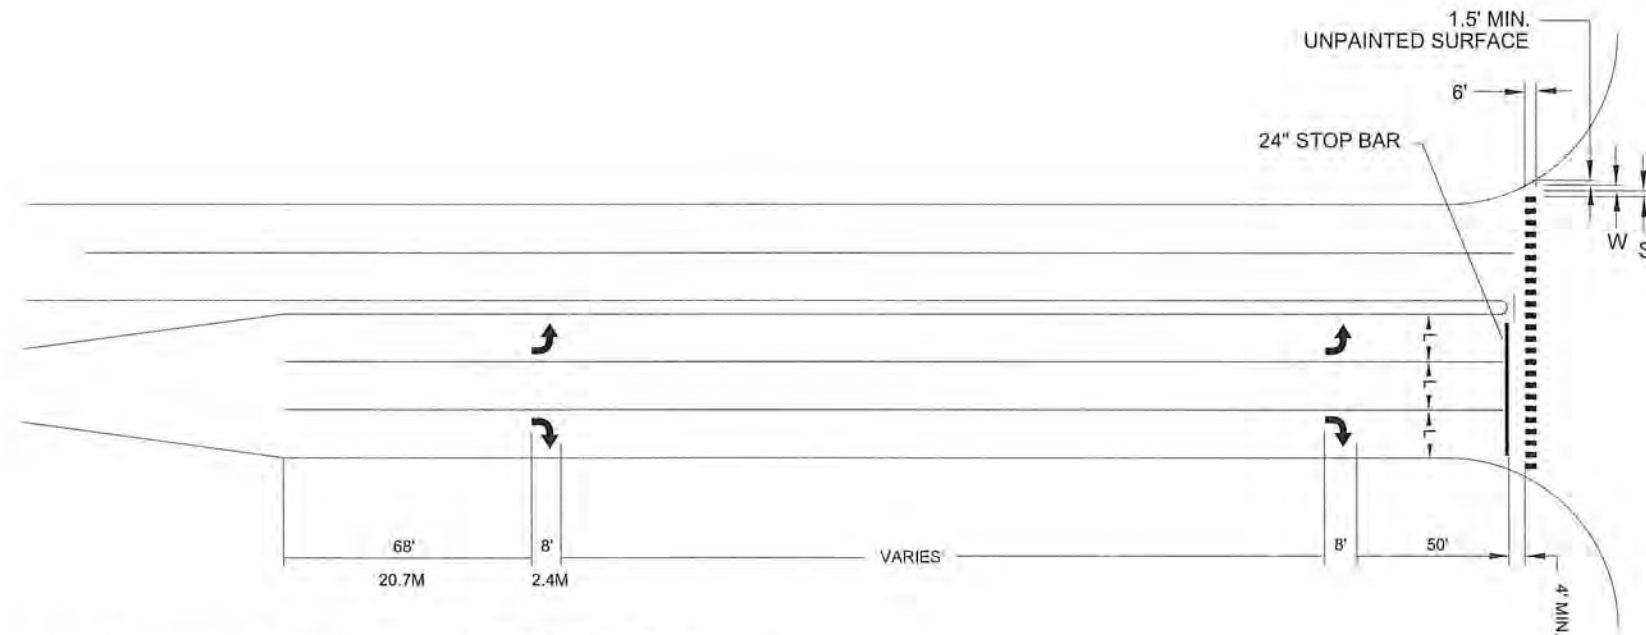

(L)	(W)	(S)
WIDTH OF INSIDE LANE	WIDTH OF PAINTED AREAS	WIDTH OF SPACE
9'	2.0'	2.5'
10'	2.5'	2.5'
11'	2.5'	3.0'
12'	3.0'	3.0'
13'	3.0'	3.5'

NOTES: CROSSWALKS:

- 1.) PAINTED AREAS ARE TO BE CENTERED ON CENTER AND LANE LINES, EVEN IF INTERSECTION IS NOT ALIGNED.
- 2.) LOCATION OF ZEBRA CROSSWALKS AND STOP BARS, SIGNAL LOOPS AND PED RAMPS ARE APPROXIMATE. FINAL LOCATIONS ARE TO BE DETERMINED AND FIELD VERIFIED DURING CONSTRUCTION BY THE FIELD ENGR.
- 3.) ZEBRA CROSSWALKS ARE TO BE PARALLEL TO THE DRIVING LANE OR LANES. EVEN IF THE STREET IS ON AN ANGLE TO THE INTERSECTION.
- 4.) A MIN. OF 1.5' (450mm) CLEAR DISTANCE MUST BE LEFT ADJACENT TO THE CURB. IF LAST PAINTED AREA FALLS INTO THIS AREA, IT MUST BE OMITTED.
- 5.) ON TWO LANE STREETS, USE SPACING SHOWN FOR AN 11' (3.3mm) NSIDE LANE.

NOTES & GUIDELINES

GENERAL INFORMATION:

THE ENGINEER'S INVOLVEMENT IN THE APPLICATION OF THE MATERIAL SHALL BE LIMITED TO FIELD CONSULTATION AND INSPECTION. THE CONTRACTOR WILL PLACE NECESSARY "SPOTTING" AT APPROPRIATE POINTS TO PROVIDE HORIZONTAL CONTROL FOR STRIPING AND TO DETERMINE NECESSARY STARTING AND CUTOFF POINTS. LONGITUDINAL JOINTS, PAVEMENT EDGES AND EXISTING MARKINGS MAY SERVE AS HORIZONTAL CONTROL WHEN SO DIRECTED.

EDGE LINES AND LANE LINES ARE TO BE BROKEN ONLY AT INTERSECTIONS WITH PUBLIC ROADS AND AT PRIVATE ENTRANCES IF THEY ARE CONTROLLED BY A YIELD SIGN, STOP SIGN OR TRAFFIC SIGNAL. THE BREAK POINT IS TO BE AT THE START OF THE RADIUS FOR THE INTERSECTION OR AT MARKED STOP LINES OR CROSSWALKS.

A TOLERANCE OF 1/4 INCH UNDER OR 1/4 INCH OVER THE SPECIFIED WIDTH WILL BE ALLOWED FOR STRIPING PROVIDED THE VARIATION IS GRADUAL AND DOES NOT DETRACT FROM THE GENERAL APPEARANCE. BROKEN LINE SEGMENTS MAY VARY UP TO ONE-HALF FOOT FROM THE SPECIFIED LENGTHS PROVIDED THE OVER AND UNDER VARIATIONS ARE REASONABLY COMPENSATORY. ALIGNMENT DEVIATIONS FROM THE CONTROL GUIDE SHALL NOT EXCEED 1 INCH. MATERIAL SHALL NOT BE APPLIED OVER LONGITUDINAL JOINTS. ESTABLISHMENT OF APPLICATION TOLERANCES SHALL NOT RELIEVE THE CONTRACTOR OF THEIR RESPONSIBILITY TO COMPLY AS CLOSELY AS PRACTICABLE WITH THE PLANNED DIMENSIONS.

EPOXY:

THE ROAD SURFACE SHALL BE CLEANED AT THE DIRECTION OF THE ENGINEER JUST PRIOR TO APPLICATION. PAVEMENT CLEANING SHALL CONSIST OF AT LEAST BRUSHING WITH A ROTARY BROOM (NON-METALLIC) OR AS RECOMMENDED BY THE MATERIAL MANUFACTURER AND ACCEPTABLE TO THE ENGINEER. NEW PORTLAND CEMENT CONCRETE SURFACES SHALL BE SANDBLAST CLEANED TO REMOVE ANY SURFACE TREATMENTS AND/OR LAITANCE. ON LOW SPEED (SPEED LIMIT 35 OR LESS) URBAN PORTLAND CEMENT CONCRETE ROADWAYS, SANDBLAST CLEANING SHALL BE USED FOR ALL EPOXY PAVEMENT MARKINGS.

THE EPOXY MARKING APPLICATION SHALL IMMEDIATELY FOLLOW THE PAVEMENT CLEANING. GLASS BEADS SHALL BE APPLIED IMMEDIATELY AFTER APPLICATION OF THE EPOXY RESIN LINE TO PROVIDE AN IMMEDIATE NO-TRACK SYSTEM.

AN EPOXY RESIN LINE 4" WIDE AND 15 MILL THICKNESS (WET), REQUIRES AN APPLICATION RATE OF ONE (1) GALLON OF COMPONENTS FOR 320 FEET OF LINE. GLASS BEADS SHALL BE APPLIED AT A POUND PER GALLON RATE SUFFICIENT TO ACHIEVE AN ACCEPTABLE NO-TRACK SYSTEM.

OPERATIONS SHALL BE CONDUCTED ONLY WHEN THE ROAD PAVEMENT SURFACE TEMPERATURES ARE 50 DEGREES F° OR GREATER.

PERMANENT PAVEMENT MARKINGS SHALL NOT BE PLACED OVER TEMPORARY TAPE MARKINGS.

PAINT:


AT THE TIME OF APPLYING THE MARKING MATERIAL, THE APPLICATION AREA SHALL BE FREE OF CONTAMINATION. THE CONTRACTOR SHALL CLEAN THE ROADWAY SURFACE PRIOR TO THE LINE APPLICATION IN A MANNER AND TO THE EXTENT REQUIRED BY THE ENGINEER.

GLASS BEADS SHALL BE APPLIED IMMEDIATELY AFTER APPLICATION OF THE PAINT LINE.

EXCEPT WHEN USED AS A TEMPORARY MARKING, PAVEMENT MARKINGS SHALL ONLY BE APPLIED IN SEASONABLE WEATHER WHEN AIR TEMPERATURE IS 50°F OR HIGHER AND SHALL NOT BE APPLIED WHEN THE WIND OR OTHER CONDITIONS CAUSE A FILM OF DUST TO BE DEPOSITED ON THE PAVEMENT SURFACE AFTER CLEANING AND BEFORE THE MARKING MATERIAL CAN BE APPLIED.

THE FILLING OF TANKS, POURING OF MATERIALS OR CLEANING OF EQUIPMENT SHALL NOT BE PERFORMED ON UNPROTECTED PAVEMENT SURFACES UNLESS ADEQUATE PROVISIONS ARE MADE TO PREVENT SPILLAGE OF MATERIAL.

	</
--	--	----

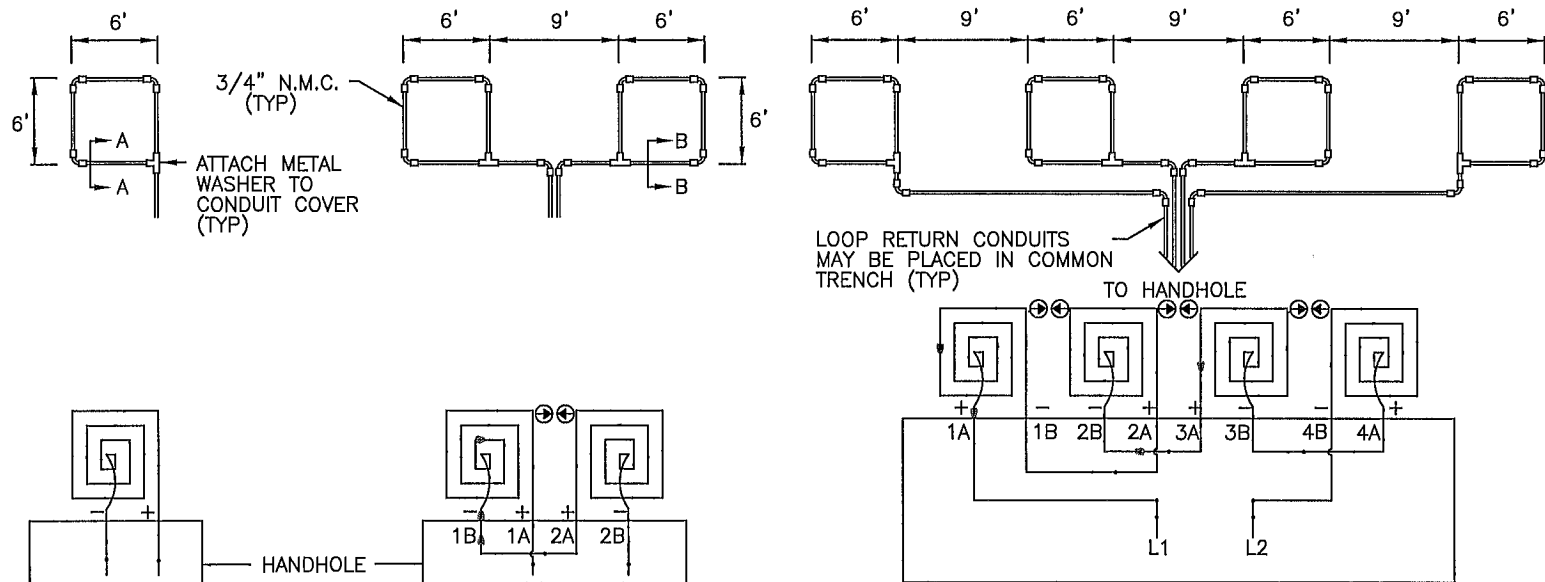


**LOOP DETECTOR
DETAIL 'A'**
(LOOP PHASING FOR
SINGLE CONNECTION)

LOOP CONNECTIONS SHALL BE
LABELED AND SPLICED IN THE
HANDHOLE AS FOLLOWS:

L1 TO 1A
1B TO 2A
2B TO L2

**LOOP DETECTOR
DETAIL 'B'**
(LOOP PHASING FOR
SERIES CONNECTION)

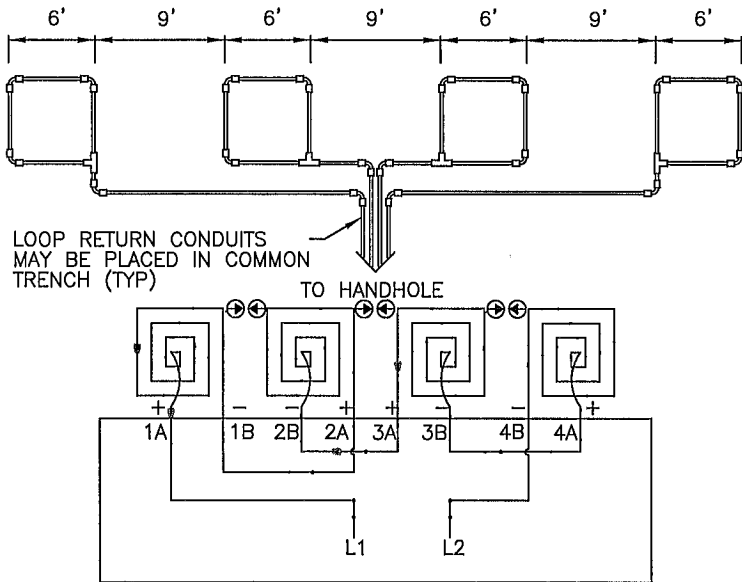


LOOP CONNECTIONS SHALL BE LABELED AND SPLICED
IN THE HANDHOLE AS FOLLOWS:

L1 TO 1A 3B TO 4A
1B TO 2A 4B TO L2
2B TO 3A


SPLICE CONTROL CABLE TO L1 & L2 IN HANDHOLE.
ALL CONDUCTORS SHALL BE TAGGED IN HANDHOLE
(1A, 1B, ECT)

**LOOP DETECTOR
DETAIL 'C'**
(LOOP PHASING FOR
SERIES CONNECTION)

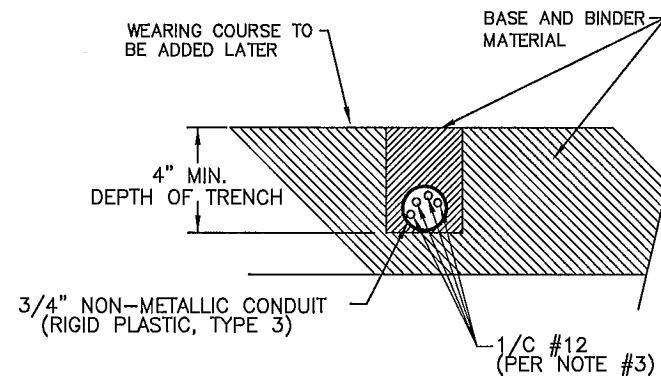


SECTION A-A

DETAIL FOR LOOP INSTALLATION
IN NEW ROADWAY

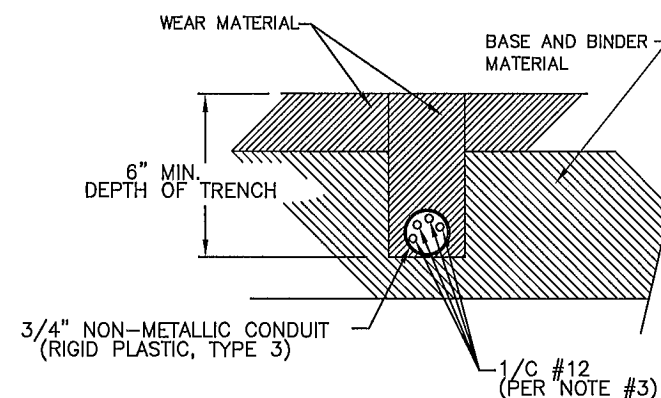

SECTION B-B

DETAIL FOR LOOP INSTALLATION
IN EXISTING ROADWAY

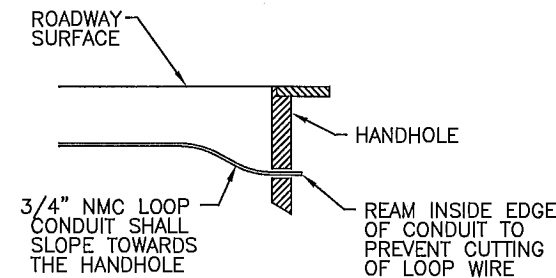

DRAINAGE DETAIL

LOOP DETECTOR WIRING

- 1) ALL CORNERS SHALL BE 90° CONDUIT BENDS.
- 2) CONNECT WIRES IN HANDHOLES USING SPLICE KIT METHOD DESCRIBED IN THE SPECIAL PROVISIONS.
- 3) LOOP DETECTOR WIRES SHALL BE #12 AWG CROSSED LINKED POLYETHYLENE (XLP). SEE SPECIAL PROVISIONS.
- 4) LOOP LEAD IN WIRES SHALL BE TWISTED A MIN. OF (5) TURNS PER FOOT THROUGH THE CONDUIT TO THE HANDHOLE.
- 5) NMC DESIGNATES NON-METALLIC CONDUIT (SPEC. 3803)
- 6) LOOPS 6' x 6' THRU 6' x 14' SHALL HAVE (4) TURNS.
- 7) LOOPS 6' x 15' AND LARGER SHALL HAVE (2) TURNS.

LEGEND OF SYMBOLS

CONTROLLER AND SERVICE EQUIP. NO's	(A)
SIGNAL BASE NO.	(B)
SIGNAL FACE NO.	(C)
LUMINAIRE NO.	(D)
CONTROLLER AND CABINET	(E)
CONTROLLER AND CABINET - IN PLACE	(F)
HANDHOLE	(G)
HANDHOLE - IN PLACE	(H)
RIGID STEEL CONDUIT (RSC)	(I)
RIGID STEEL CONDUIT (RSC) - IN PLACE	(J)
SIGNAL FACE WITH BACKGROUND SHIELD	(K)
SIGNAL FACE W/O BACKGROUND SHIELD	(L)
SIGNAL FACE - IN PLACE	(M)
PEDESTRIAN INDICATORS	(N)
PEDESTRIAN INDICATORS - IN PLACE	(O)
PEDESTRIAN PUSH BUTTONS ON PEDESTAL OR POLE	(P)
PEDESTRIAN PUSH BUTTON STATION	(Q)
TRAFFIC SIGNAL PEDESTAL	(R)
TRAFFIC SIGNAL PEDESTAL - INPLACE	(S)
TRAFFIC SIGNAL POLE AND MAST ARM	(T)
TRAFFIC SIGNAL POLE AND MAST ARM - IN PLACE	(U)
STREET LIGHT POLE AND LUMINAIRE	(V)
STREET LIGHT POLE AND LUMINAIRE - IN PLACE	(W)
MAST ARM AND LUMINAIRE	(X)
MAST ARM AND LUMINAIRE - INPLACE	(Y)
WOOD POLE	(Z)
WOOD POLE - IN PLACE	(AA)
SOURCE OF POWER	(AB)
RAILROAD SIGNAL - IN PLACE	(AC)
RIGHT OF WAY LINE	(AD)
CENTERLINE	(AE)
EDGE OF ROADWAY	(AF)
SHOULDERLINE	(AG)
CURB LINE	(AH)
STOP BAR	(AI)
EMERGENCY VEHICLE PREEMPTION DETECTOR	(AJ)

ABBREVIATIONS

3-1(EG)	SIGNAL HEAD PHASE "3" - NO. "1"	P2-1(EG)	PED INDICATION PHASE "2" - NO. "1"
BR. GR.	BARE GROUND	PB	PUSH BUTTON
CH. SW.	CHECK SWITCH	PB2-1(EG)	PUSH BUTTON PHASE "2" - NO. "1"
CLR	CLEAR	PEC	PHOTOELECTRIC CELL
D2-1(EG)	DETECTOR PHASE "2" - NO. "1"	PED	PEDESTRIAN
DWK	DON'T WALK	R	RED
EQG	EQUIPMENT GROUND	R&S	REMOVE AND SALVAGE
EVP	EMERGENCY VEHICLE PRE-EMPTION	RLTA	RED LEFT TURN ARROW
F&I	FURNISH AND INSTALL	RRTA	RED RIGHT TURN ARROW
FL	FLASH/FLASHING	RSC	RIGID STEEL CONDUIT
G	GREEN	SOP	SOURCE OF POWER
GLTA	GREEN LEFT TURN ARROW	SPR	SPARE
GRN	GREEN	ST. LHT	STREET LIGHT
GR. R	GROUND ROD	STA	STATION
GRTA	GREEN RIGHT TURN ARROW	SW	SWITCH
GTHA	GREEN THRU ARROW	SWD	SWITCHED
HH	HANDHOLE	S&R	SALVAGE AND REINSTALL
HPS	HIGH PRESSURE SODIUM	TDW	TELEPHONE DROP WIRE
JB	JUNCTION BOX	WLK	WALK
LUM	LUMINAIRE	YEL	YELLOW
NEU	NEUTRAL	YLTA	YELLOW LEFT TURN ARROW
NMC	NONMETALLIC CONDUIT	YRTA	YELLOW RIGHT TURN ARROW
		YTHA	YELLOW THRU ARROW

CONDUCTOR COLOR CODE

R	RED
O	ORANGE
BL	BLUE
WH	WHITE
R/BLK	RED WITH BLACK TRACER
O/BLK	ORANGE WITH BLACK TRACER
BL/BLK	BLUE WITH BLACK TRACER
WH/BLK	WHITE WITH BLACK TRACER
BLK	BLACK
BLK/WH	BLACK WITH WHITE TRACER
G/BLK	GREEN WITH BLACK TRACER
G	GREEN

TRAFFIC SIGNAL TABULATION			
ITEM NO	ITEM	UNIT	TOTAL ESTIMATED QUANTITY
2565	TRAFFIC CONTROL SIGNAL SYSTEM	SIG. SYS.	1
2565	EMERGENCY VEHICLE PREEMPTION SYSTEM	LUMP SUM	1
2565	SIGNAL SERVICE CABINET	EACH	1

TRAFFIC SIGNAL STANDARD PLATES

THESE TRAFFIC SIGNAL STANDARD PLATES AS APPROVED BY FHWA SHALL APPLY:

PLATE NO.	DESCRIPTION
* 8111 E	TRAFFIC SIGNAL BRACKETING (PEDESTAL MOUNTED) (3 SHEETS)
* 8112 G	PEDESTAL FOUNDATION (TRAFFIC CONTROL SIGNALS)
* 8114 A	PVC HANDHOLE/PULLBOX (NO VEHICLE LOAD) (2 SHEETS)
* 8118 D	SERVICE EQUIPMENT & POLE-TRAFFIC CONTROL SIGNALS
* 8119 C	GROUND MOUNTED CABINET FOUNDATION
* 8121 G	TRANSFORMER BASE & POLE BASE PLATE (2 SHEETS)
* 8122 F	PEDESTAL & PEDESTAL BASE (FOR TRAFFIC CONTROL SIGNALS SUPPORT)
* 8123 G	POLE & MAST ARM-LUMINAIRES & TRAFFIC LIGHTS ASSEMBLY (2 SHEETS)
* 8126 K	POLE FOUNDATION (PA90 & PA100)
* 8129 A	SHIM AND WASHER (TRAFFIC CONTROL SIGNALS AND ROADWAY LIGHTING)

* - APPLIES TO THIS PROJECT

S.P. 002-605-018
S.P. 199-106-011
CITY PROJ. 14-20

DRAWN BY: JMG
DESIGNER: JMG
CHECKED BY: JMG

NO.	BY	DATE

REVISIONS

I HEREBY CERTIFY THAT THIS PLAN WAS PREPARED BY ME OR
UNDER MY DIRECT SUPERVISION AND THAT I AM A DULY LICENSED
PROFESSIONAL ENGINEER UNDER THE LAWS OF THE STATE OF MINNESOTA.

Date: April 24, 2014 Name: John M. Gray, PE
Lic. No. 22457



PHONE: (651) 490-2000
3535 VADNAIS CENTER DR.
ST. PAUL, MN 55110



ANOKA COUNTY,
MINNESOTA
CITY OF RAMSEY

TRAFFIC SIGNAL SYSTEM
DETAILS AND STANDARD PLATES
CSAH 5 (NOWTHEN BLVD NW)
AT ALPINE DRIVE NW

FILE NO.
ANOKC 124471
SHEET
SG1 OF S12

94
148


TYPICAL PAD WITH CONTROLLER CABINET AND SERVICE CABINET
SEE INTERSECTION LAYOUT FOR CABLE INFORMATION (NOT TO SCALE)

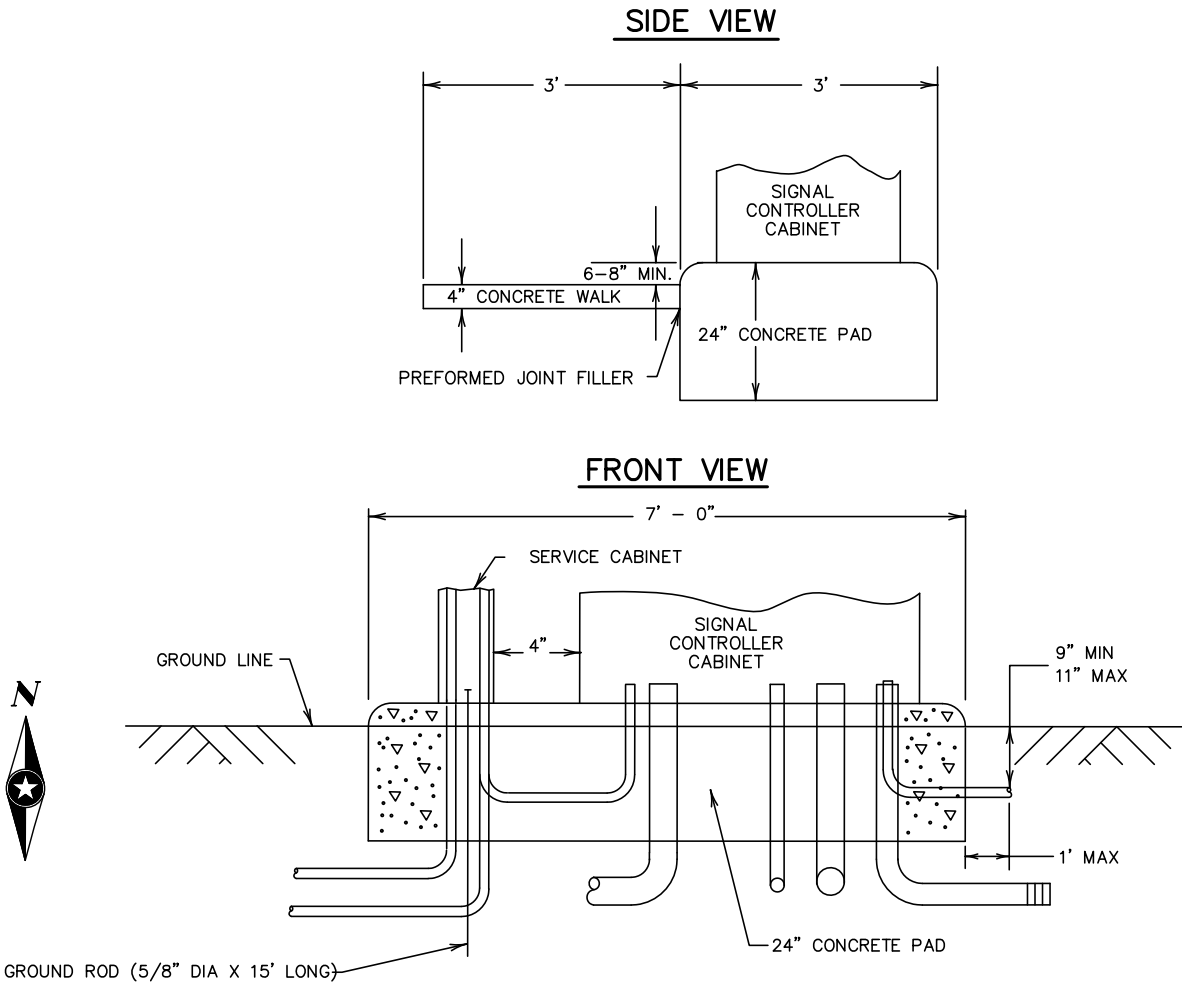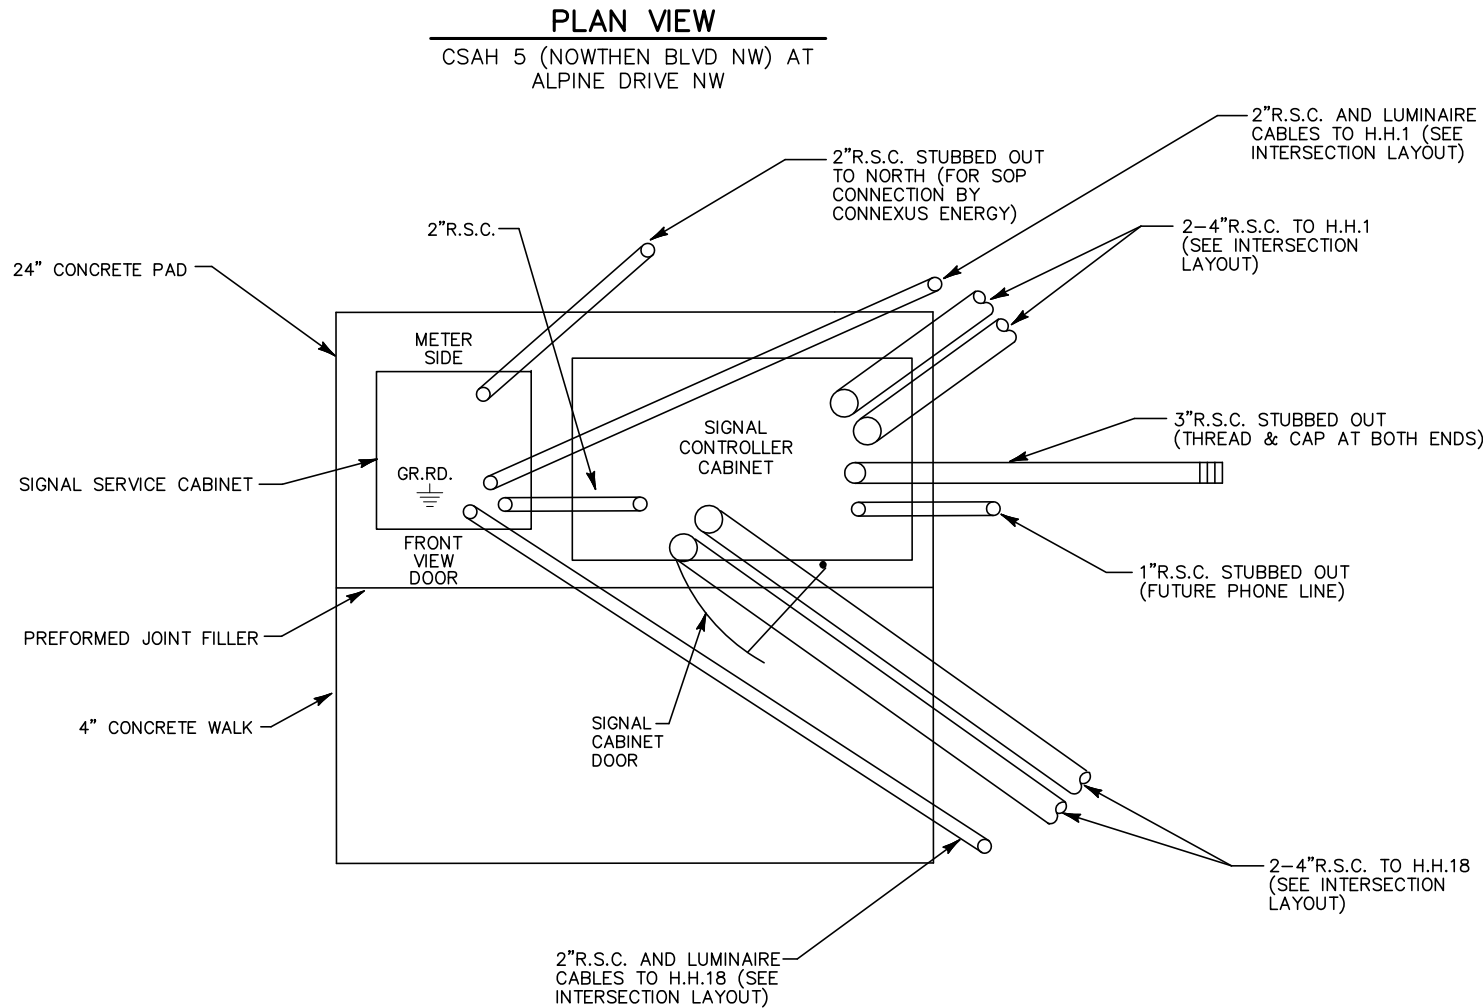

NOTES:

1. THE ANCHOR RODS, NUTS AND WASHERS FOR THE COUNTY FURNISHED CONTROLLER AND CABINET SHALL BE FURNISHED BY THE COUNTY AND INSTALLED BY THE CONTRACTOR.
2. THE UPPER PART OF THE NEW EQUIPMENT PAD SHALL BE BEVELLED OR CHAMFERED IN A NEAT MANNER AS DIRECTED BY THE ENGINEER.
3. THE TOP OF THE CONDUITS SHALL BE THREADED AND CAPPED AFTER INSTALLATION (UNTIL CABLES ARE INSTALLED).
4. CONDUIT SHALL PROJECT A MINIMUM OF 2" ABOVE THE CONCRETE AND SHALL BE LOCATED INSIDE THE CABINET WHERE DIRECTED BY THE ENGINEER, BUT SHALL NOT INTERFERE WITH THE CABINET FUNCTIONS (SUPPORTING MEMBERS, ETC.).
5. CONCRETE MIX 3A32 OR EQUAL SHALL BE USED FOR THE EQUIPMENT PAD AND SIDEWALK.
6. CONDUITS WITH BOTH ENDS TERMINATING WITHIN THE PAD SHALL NOT BE INSTALLED BELOW THE CONCRETE.
7. THE EXACT LOCATION OF CONDUITS WITHIN THE PAD SHALL BE DETERMINED BY THE ENGINEER IN THE FIELD.
8. ANCHOR RODS SHALL PROJECT A MINIMUM OF 3" ABOVE THE CONCRETE BUT SHALL NOT INTERFERE WITH THE CABINET FUNCTIONS (SUPPORTING MEMBERS, ETC.).
9. CONTRACTOR SHALL PROVIDE MINIMUM 4-INCH CLEARANCE BETWEEN CONTROLLER AND SERVICE CABINETS ON THE EQUIPMENT PAD FOUNDATION AS SHOWN.

**CONTROLLER CABINET
TYPE "P" & "R"
BOLT PATTERN**

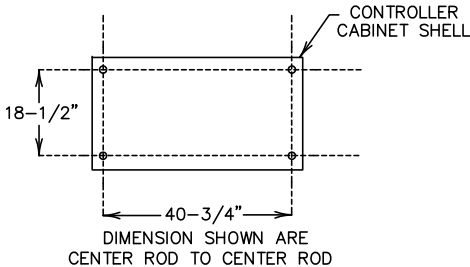

DRAWN BY: JMG	1	JMG	09/10/14	RELOCATED EQUIPMENT PAD AND SIGNAL CABINETS TO NW QUADRANT
DESIGNER: JMG				
CHECKED BY: JMG				
DESIGN TEAM	NO.	BY	DATE	REVISIONS

I HEREBY CERTIFY THAT THIS PLAN WAS PREPARED BY ME OR UNDER MY DIRECT SUPERVISION AND THAT I AM A DULY LICENSED PROFESSIONAL ENGINEER UNDER THE LAWS OF THE STATE OF MINNESOTA.

John M. Gray
Date: April 24, 2014 Name: John M. Gray, PE Lic. No. 22457



PHONE: (651) 490-2000
3535 VADNAIS CENTER DR.
ST. PAUL, MN 55110



**ANOKA COUNTY,
MINNESOTA**
CITY OF RAMSEY

**TRAFFIC SIGNAL SYSTEM
EQUIPMENT PAD DETAILS**
CSAH 5 (NOWTHEN BLVD NW)
AT ALPINE DRIVE NW

FILE NO.
ANOKC 124471
SHEET
SG2 OF S12

95
148

S.P. 002-605-018
S.P. 199-106-011
CITY PROJ. 14-20

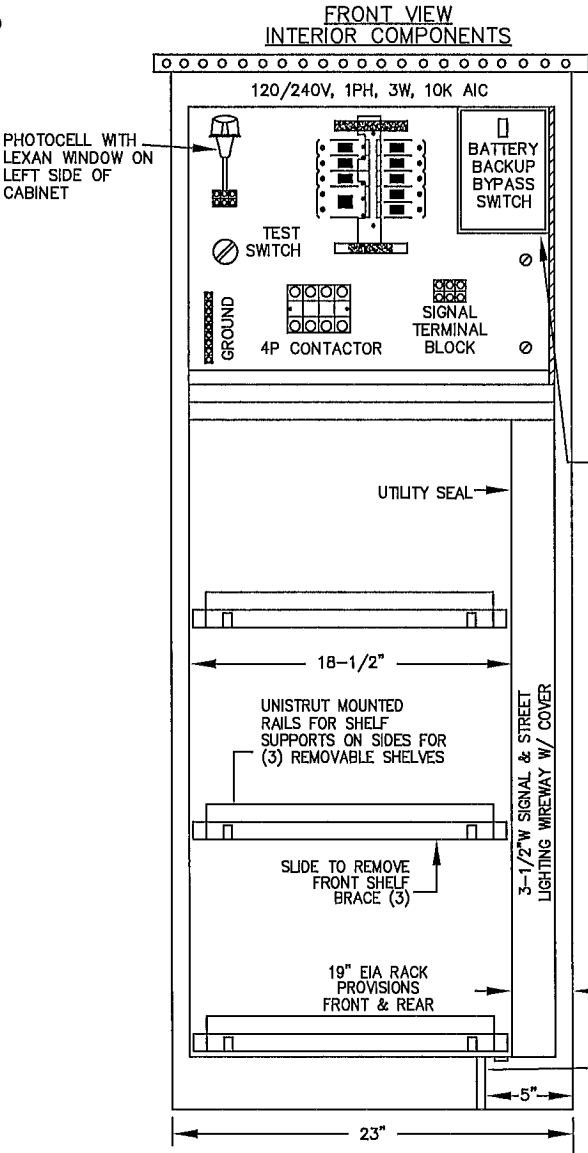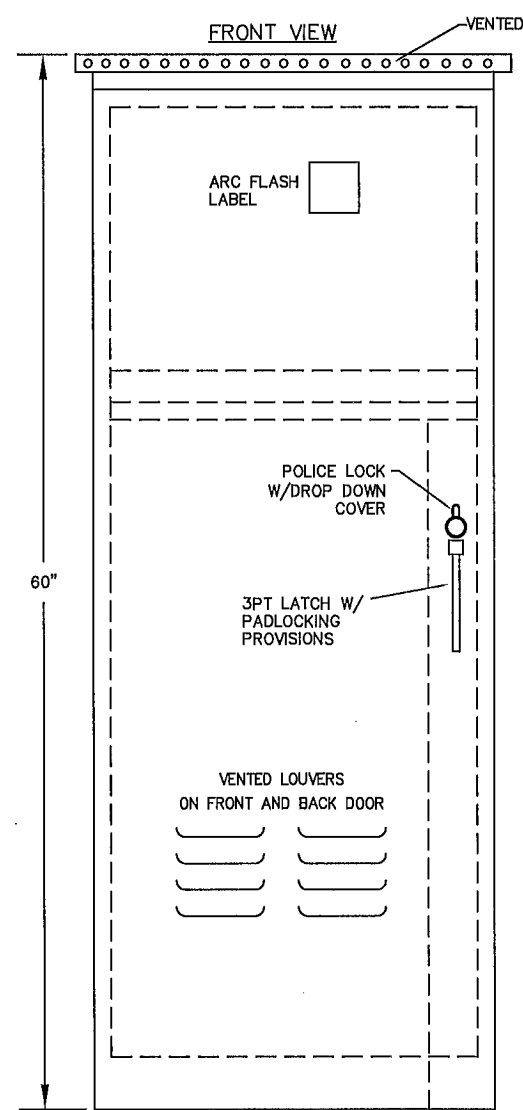




LOAD CENTER
CIRCUIT
BREAKERS
ITE "Q" TYPE
1-100A/2P
SERVICE
DISCONNECT
1-20A/1P GFCI
RECEPTACLE
1-15/1P
PHOTOCELL
4-15A/1P
LUMINAIRE
1-30A/1P
SIGNAL SVC
1 SPARE

CUTOUT PROVISIONS IN
DEAD FRONT FOR BATTERY
BACKUP BYPASS SWITCH

INTERIOR
COMPONENTS
BEHIND HINGED
DEAD FRONT
W/ (2)-1/4
TURN LATCHES

3-1/2"

1/4" ALUMINUM BARRIER
SUPPORT BRACKET

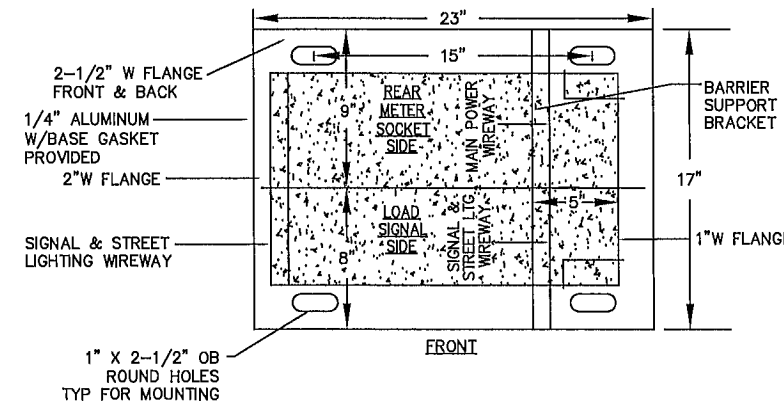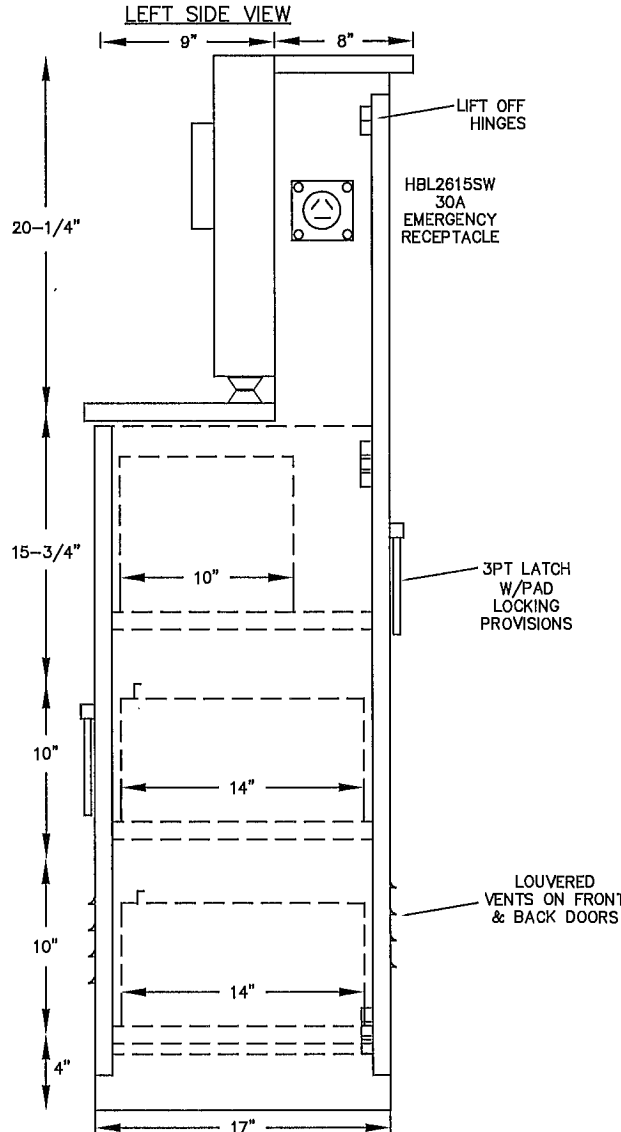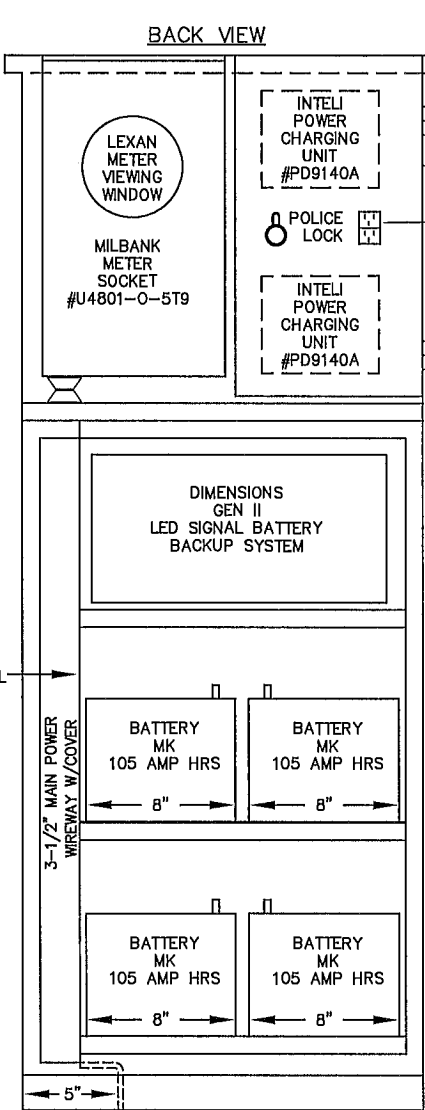



CABINET CONSTRUCTION

- NEMA 3R
- 1/8" ALUMINUM 5052-H32
- ANODIZED 30 MINUTE CLEAR
- NEOPRENE GASKETED DOORS
- NON-CORRODING HARDWARE
- ETL LISTED IN ACCORDANCE W/UL508A


SEE SPECIAL PROVISIONS AND STATEMENT OF
ESTIMATED QUANTITIES REGARDING SEPARATE PAY
ITEM FOR FURNISHING & INSTALLING NEW BATTERY
BACK-UP SIGNAL SERVICE CABINET.

S.P. 002-605-018
S.P. 199-106-011
CITY PROJ. 14-20

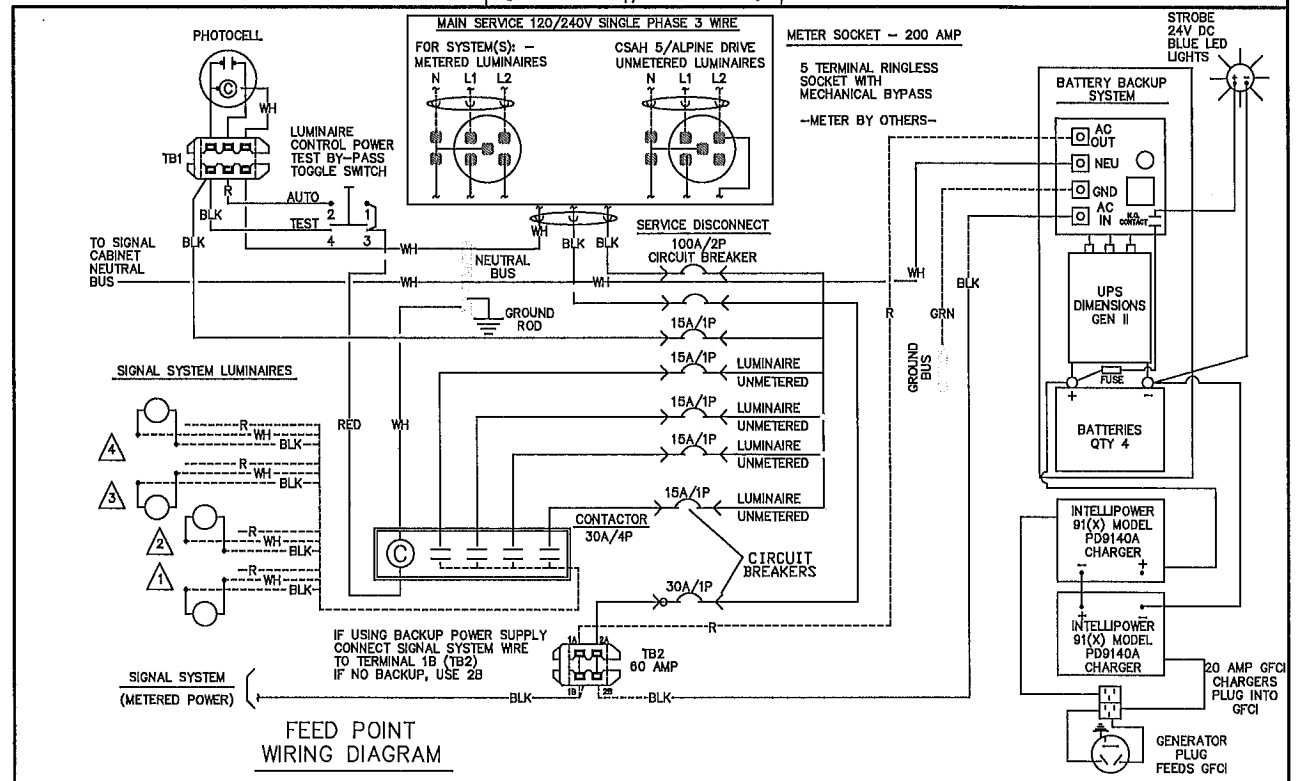


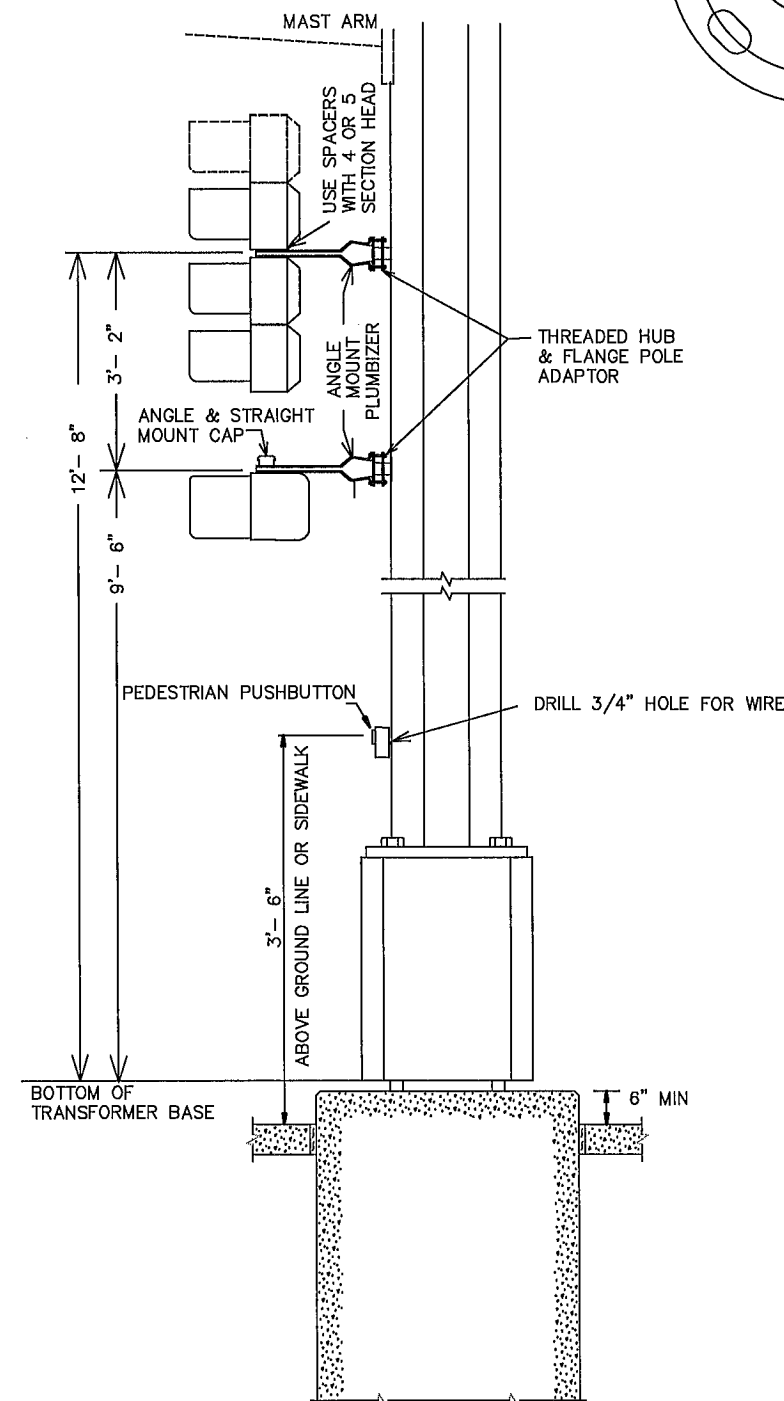


TYPICAL SIGNAL POLE MOUNTING
NOT TO SCALE

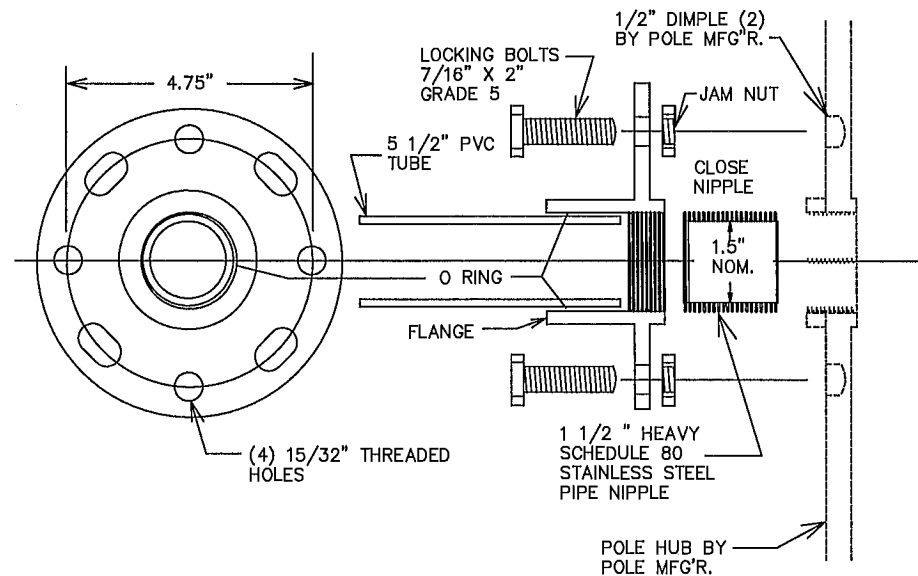


THREADED HUB AND FLANGE POLE ADAPTOR

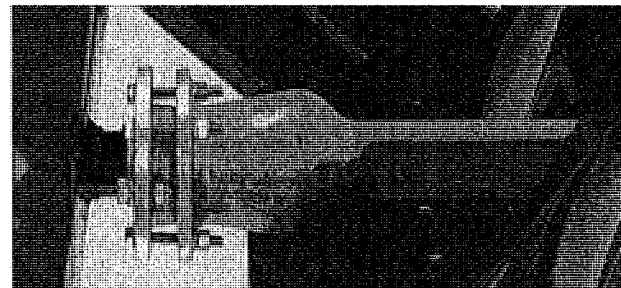


- NOTE:
1. ALL THREADED SURFACES TO BE COATED WITH ANTI-SEIZE COMPOUND.
 2. USE SIGNAL HEAD MOUNTED SPACERS FOR 4 & 5 SECTION POLY HEADS.
 3. SEE STANDARD PLATE NUMBER 8123 FOR ADDITIONAL SIGNAL POLE DETAILS.

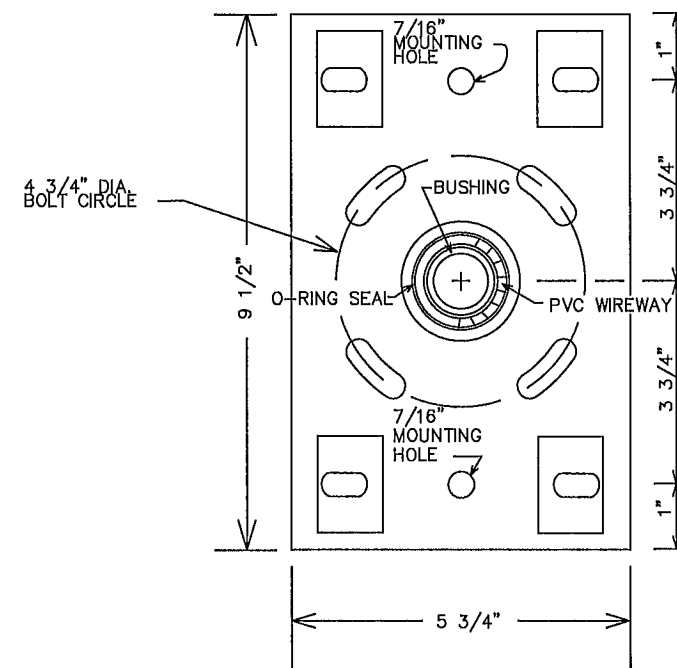



BOLT ON HUB & FLANGE

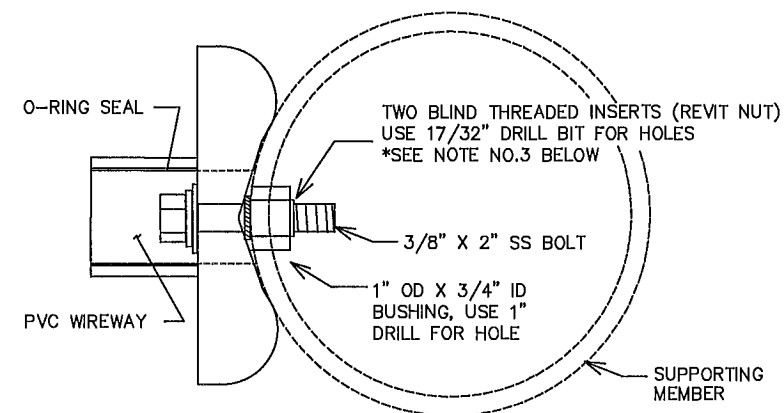

TOP VIEW

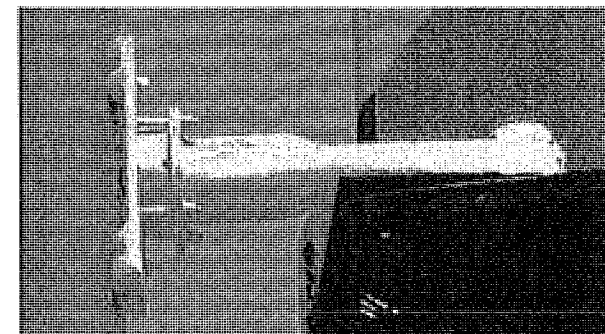

- NOTE:
1. ALL THREADED SURFACES TO BE COATED WITH ANTI-SEIZE COMPOUND.
 2. USE SIGNAL HEAD MOUNTED SPACERS FOR 4 & 5 SECTION POLY HEADS.
 3. BLIND THREADED INSERTS (RIVET NUT) MUST BE INSTALLED USING MANUFACTURERS SPECIFIC INSTALLATION TOOL. NO OTHER METHOD OF INSTALLATION IS ACCEPTABLE.
 4. SEE STANDARD PLATE NUMBER 8122 FOR ADDITIONAL PEDESTAL POLE DETAILS.

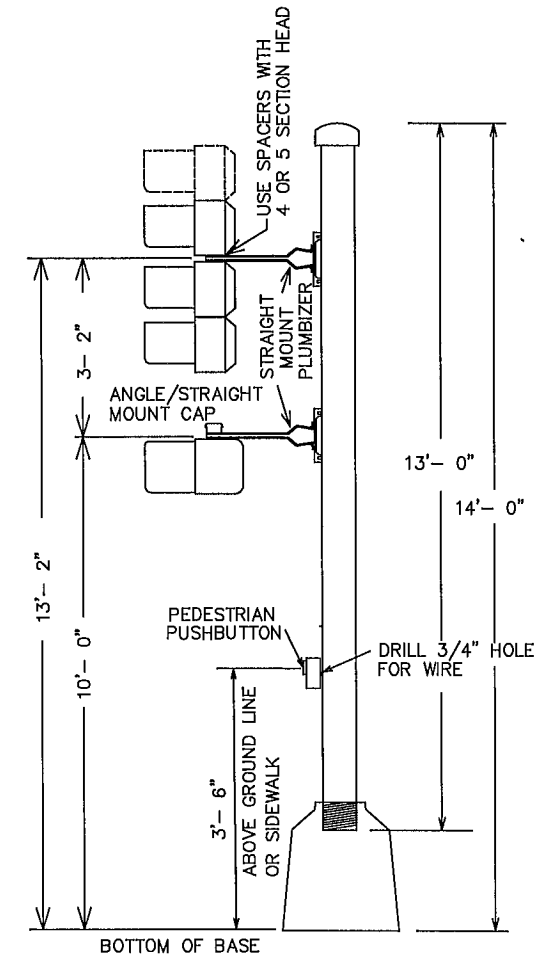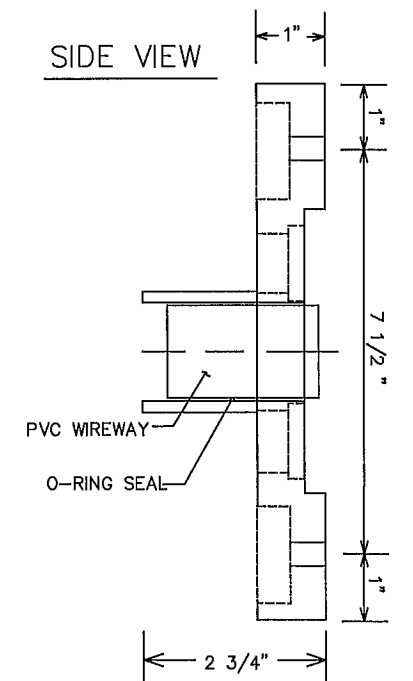

TYPICAL PEDESTAL MOUNTING
NOT TO SCALE

DRAWN BY: JMG
DESIGNER: JMG
CHECKED BY: JMG
DESIGN TEAM

NO.	BY	DATE

REVISIONS

I HEREBY CERTIFY THAT THIS PLAN WAS PREPARED BY ME OR UNDER MY DIRECT SUPERVISION AND THAT I AM A DULY LICENSED PROFESSIONAL ENGINEER UNDER THE LAWS OF THE STATE OF MINNESOTA.

John M. Gray, PE
Lic. No. 22457
Date: April 24, 2014

SEH

PHONE: (651) 490-2000
3535 VADNAIS CENTER DR.
ST. PAUL, MN 55110

ANOKA COUNTY,
MINNESOTA
CITY OF RAMSEY


TRAFFIC SIGNAL SYSTEM
ONE WAY POLE MOUNT DETAILS
CSAH 5 (NOWTHEN BLVD NW)
AT ALPINE DRIVE NW

FILE NO.
ANOKC 124471
SHEET
SG4 OF S12

97
148

S.P. 002-605-018
S.P. 199-106-011
CITY PROJ. 14-20


MAST ARM MOUNTED SIGNS								
SIGN PANELS – TYPE D (FURNISH AND INSTALL)								
SIGN PANEL	SIZE (in.)	NO. REQ.	NO. POSTS/STIFFENERS PER SIGN	BAND SPACING (**)	SQ. FT. PER SIGN	POLE NO.	a	b
D-1	126x24	1	5	–	21.00	1	–	16'
D-2	102x24	1	4	–	17.00	2	–	16'
D-3	126x24	1	5	–	21.00	3	–	16'
D-4	102x24	1	4	–	17.00	4	–	16'
TOTAL QUANTITIES		4			76.00			

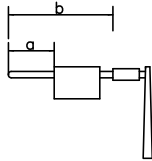

(**)= SPACING BETWEEN STIFFENERS SHALL NOT EXCEED 36 INCHES AND SHALL BE UNIFORMLY SPACED. SEE SPECIAL PROVISIONS AND STANDARD SIGNS MANUAL, PAGE 105A (REVISION DATE: 7/06/07) FOR BRACKET SPACING REQUIREMENTS.


SIGNAL SYSTEM MOUNTED SIGNS								
SIGN PANELS – TYPE C (FURNISH AND INSTALL)								
SIGN PANEL	SIZE (in.)	NO. REQ.	NO. POSTS PER SIGN	POST SPACING (in.)	SQ. FT. PER SIGN	POLE NO.	a	PANEL LEGEND
R6-1L	36x12	2	①	–	3.00	2,4	–	ONE WAY (LEFT)
R6-1R	36x12	2	①	–	3.00	2,4	–	ONE WAY (RIGHT)
R10-X12	36x48	4	2	–	12.00	1,2,3,4	1'	LEFT TURN YIELD ON FLASHING YELLOW ARROW
W3-3	36x36	2	②	–	9.00	6,7	–	SIGNAL AHEAD
TOTALS		10			78.00			

D-1, D-3

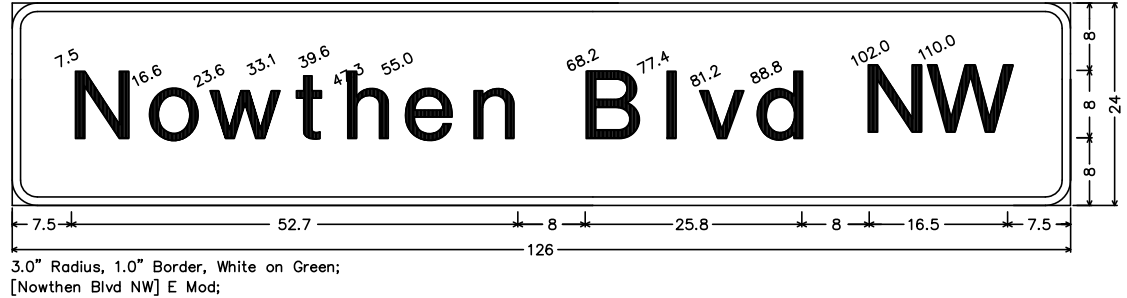


3.0" Radius, 1.0" Border, White on Green;
[Nowthen Blvd NW] E Mod;

D-2, D-4

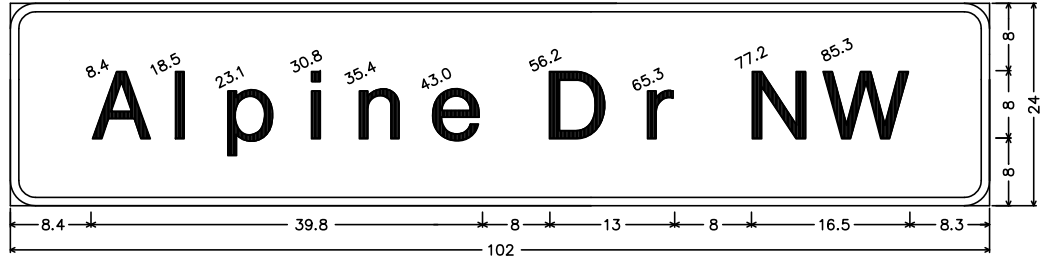

3.0" Radius, 1.0" Border, White on Green;
[Alpine Dr NW] E Mod;

PEDESTAL POLE MOUNTED EVP OR ADVANCE FLASHER

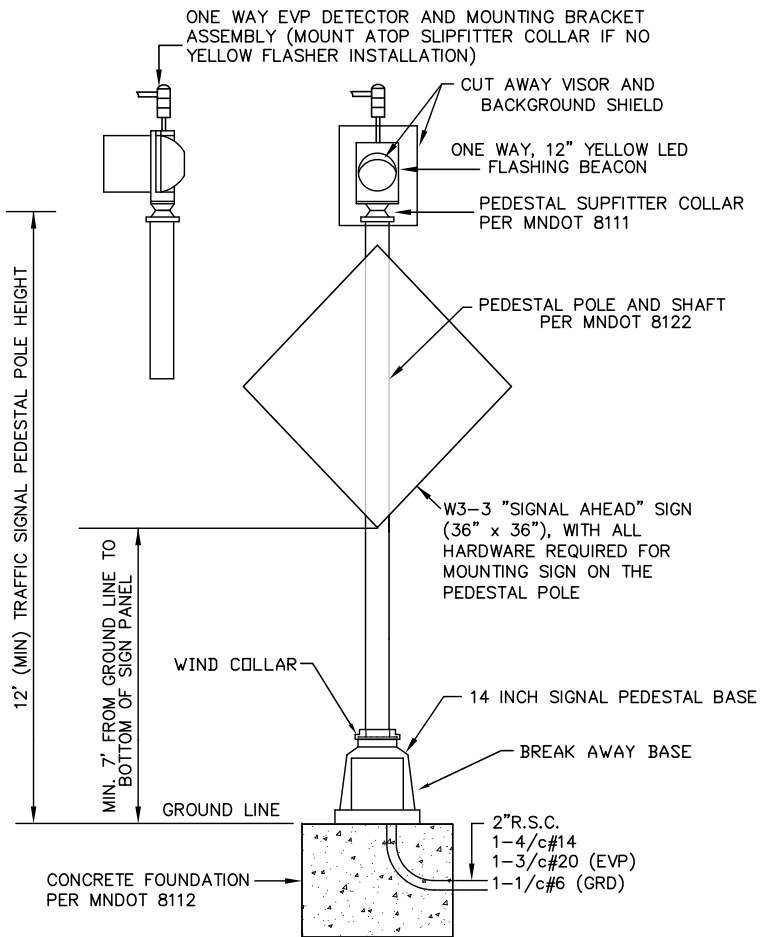

GENERAL SIGNING NOTES:

- COLOR FOR ALL TYPE D SIGNS SHOWN SHALL BE WHITE LEGEND AND BORDER ON GREEN BACKGROUND, FULLY REFLECTORIZED.
- CORNERS EXTENDING BEYOND THE BORDER SHALL NOT BE TRIMMED.
- FOR STRUCTURAL DETAILS OF MAST ARM MOUNTED SIGNS, SEE STANDARD SIGNS MANUAL, PAGE 105A (REVISION DATE: 7/06/07), AND SPECIAL PROVISIONS.
- SEE STANDARD SIGNS MANUAL FOR DETAILED DRAWINGS OF TYPE C SIGN PANELS.
- FURNISHING AND INSTALLING TYPE C AND D SIGNS AS SHOWN SHALL BE INCLUDED UNDER ITEM NO. 2565 (TRAFFIC CONTROL SIGNAL SYSTEM). SEE SPECIAL PROVISIONS.
- ALL NEW TYPE C AND D SIGN PANELS SHOWN SHALL BE FABRICATED USING DG3 SHEETING. SEE SPECIAL PROVISIONS.
- ① = INSTALL SIGN PANEL ON TRAFFIC SIGNAL MAST ARM POLE.
- ② = INSTALL SIGN PANEL ON TRAFFIC SIGNAL PEDESTAL POLE.

CONDUCTOR COLOR CODE (14 GAUGE)

TO SIGNAL CABINET			TO DEVICE		
1/C#6	G	R	R	RED	4 & 5 SECTION SIGNAL INDICATION
6PR#19		O	O	YEL	
		BL	BL	GRN	
		WH	WH	NEU	
3-1/C#2	WH	INPUT	BLK/R	YLA/FYLA	3 SECTION AND PED INDICATION
	BLK	POWER	BLK	GLA	
3-1/C#6	WH	SIGNAL	R	RED/DWK	EVP LIGHT LUM/FLASHER
	G	SERVICE	BLK/R	YEL/WLK	
			BLK	GRN/SPR	
			WH	NEU	
					PED PUSH BUTTON (if required)

NOTE:
ALL TERMINAL BLOCK CONNECTIONS SHALL BE ARRANGED AS SPECIFIED ABOVE.

DRAWN BY: JMG	1	JMG	09/10/14	RELOCATED EQUIPMENT PAD AND SIGNAL CABINETS TO NW QUADRANT
DESIGNER: JMG				
CHECKED BY: JMG				
DESIGN TEAM	NO.	BY	DATE	REVISIONS

I HEREBY CERTIFY THAT THIS PLAN WAS PREPARED BY ME OR UNDER MY DIRECT SUPERVISION AND THAT I AM A DULY LICENSED PROFESSIONAL ENGINEER UNDER THE LAWS OF THE STATE OF MINNESOTA.

John M. Gray
Date: April 24, 2014 Name: John M. Gray, PE Lic. No. 22457

PHONE: (651) 490-2000
3535 VADNAIS CENTER DR.
ST. PAUL, MN 55110

ANOKA COUNTY,
MINNESOTA
CITY OF RAMSEY

TRAFFIC SIGNAL SYSTEM
SIGNING AND MISCELLANEOUS DETAILS
CSAH 5 (NOWTHEN BLVD NW)
AT ALPINE DRIVE NW

FILE NO.
ANOKC 124471
SHEET
SG5 OF S12

98
148

S.P. 002-605-018
S.P. 199-106-011
CITY PROJ. 14-20

NOTES:

- 1) THE EXACT LOCATION OF HANDHOLES, POLES, LOOP DETECTORS AND EQUIPMENT PAD SHALL BE DETERMINED IN FIELD BY ENGINEER.
- 2) SEE SPECIAL PROVISIONS FOR COUNTY FURNISHED MATERIALS.
- 3) NEW HANDHOLES SHALL BE PVC HANDHOLES WITH METAL FRAMES AND COVERS.
- 4) A 3/4" HALF COUPLING, 3/4" PIPE NIPPLE AND CONDUIT OUTLET BODY SHALL BE FURNISHED AND INSTALLED 6 FEET FROM THE END OF EACH MAST ARM, AND ALSO 30 FEET FROM END OF MAST ARM 2 (FOR EVP).
- 5) THE CONTRACTOR SHALL BE RESPONSIBLE FOR CONTACTING THE POWER COMPANY TO ARRANGE FOR THE POWER CONNECTION.
- 6) THE CONTRACTOR SHALL LOCATE AND VERIFY INPLACE UTILITIES PRIOR TO COMMENCING WORK.
- 7) SEE SPECIAL PROVISIONS AND DETAILS REGARDING SIGNS TO BE FURNISHED & INSTALLED BY CONTRACTOR (INCIDENTAL).
- 8) EACH PEDESTRIAN INDICATION SHALL BE ONE SECTION "FILLED" COUNTDOWN TIMER HAND/WALKING PERSON INDICATION.
- 9) ALL VEHICLE SIGNAL INDICATIONS, AND ALL PEDESTRIAN SIGNAL INDICATIONS SHALL BE LED.
- 10) EACH SIGNAL FACE SHALL HAVE BACKGROUND SHIELD.
- 11) SEE DETAILS, SPECIAL PROVISIONS, AND STATEMENT OF ESTIMATED QUANTITIES REGARDING BATTERY BACK-UP SIGNAL SERVICE CABINET TO BE FURNISHED AND INSTALLED BY CONTRACTOR (SEPARATE FROM ITEM NO. 2565 FOR THIS SIGNAL SYSTEM).
- 12) LOOP DETECTOR WIRES SHALL BE CROSS-LINKED POLYETHYLENE (XLP) IN 3/4" N.M.C. SEE SPECIAL PROVISIONS.
- 13) ALL VEHICLE AND PEDESTRIAN SIGNAL HOUSINGS, BACKGROUND SHIELDS, AND VISORS SHALL BE FABRICATED USING BLACK POLYCARBONATE MATERIALS. SEE SPECIAL PROVISIONS.
- 14) (*) DENOTES ITEMS TO BE INCLUDED AS PART OF THE PAY ITEM FOR ITEM NO. 2565 (EMERGENCY VEHICLE PREEMPTION SYSTEM). SEE ESTIMATED QUANTITIES AND SPECIAL PROVISIONS.
- 15) CONTRACTOR SHALL COIL & STORE AN EXTRA 25' OF 1-2/c#14 IN HANDHOLES 1 AND 12 (FOR FUTURE USE BY OTHERS). SEE FIELD WIRING DIAGRAM FOR FURTHER INFORMATION.

PVC LOOP DETECTORS			
NUMBER	SIZE (FT.)	LOCATION	FUNCTION
D1-1	2-6x6	20' & 50'	1
D1-2	2-6x6	5' & 35'	1
D2-1	6x6	400'	1
D3-1	2-6x6	20' & 50'	1
D3-2	2-6x6	5' & 35'	7
D4-1	6x6	300'	3,8
D4-2	2-6x6	5' & 20'	7
D4-3	2-6x6	5' & 20'	1
D5-1	2-6x6	15' & 45'	1
D5-2	2-6x6	0' & 30'	1
D6-1	6x6	475'	1
D7-1	2-6x6	20' & 50'	1
D7-2	2-6x6	5' & 35'	7
D8-1	6x6	300'	3,8
D8-2	2-6x6	5' & 20'	7
D8-3	2-6x6	5' & 20'	1

NOTE: LOCATION=DISTANCE FROM STOP BAR TO FRONT OF LOOP DETECTOR.


- 5 PEDESTAL FOUNDATION
12" PEDESTAL POLE (INCLUDES BASE)
WIND COLLAR FOR PEDESTAL POLE
1-STRAIGHT MOUNT SIGNAL-FACING EB TRAFFIC
1-PEDESTRIAN PUSH BUTTON
EXTEND INTO H.H.16:
3"R.S.C.
1-6/c#14
1-2/c#14
1-1/c#6 (GRD)

LOOP DETECTORS FUNCTIONS:


- 1) CALL AND EXTEND
- 3) EXTEND ONLY
- 7) DELAYED CALL, IMMEDIATE EXTEND
- 8) CARRY OVER (STRETCH)

SEE NEXT SHEET FOR
DETAILED POLE NOTES.

- (B) INPLACE WOOD POLE (S.O.P.)
(CONNEXUS)
(SERVICE BY CONNEXUS FROM WOOD POLE TO SERVICE CABINET)

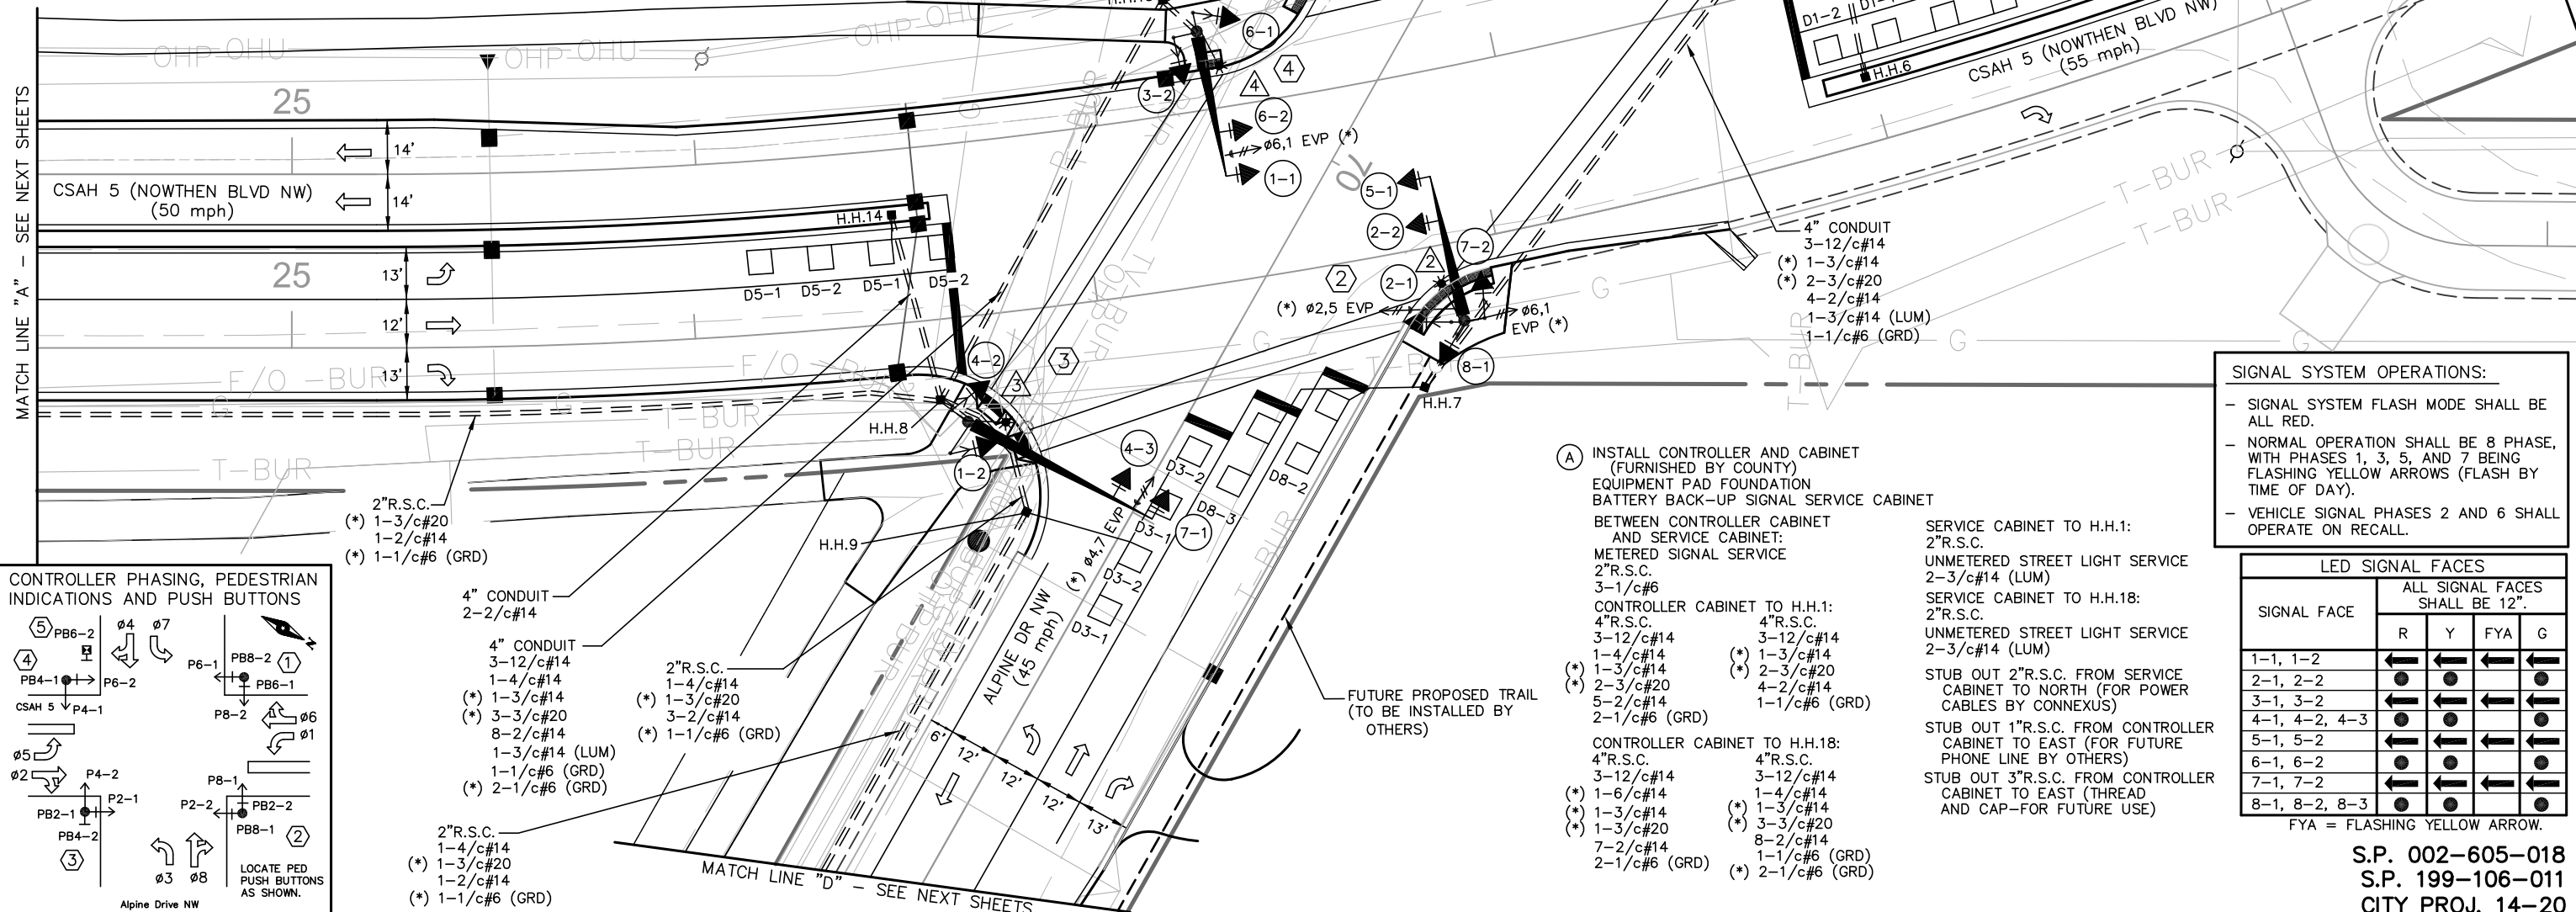

CONTROLLER PHASING, PEDESTRIAN INDICATIONS AND PUSH BUTTONS

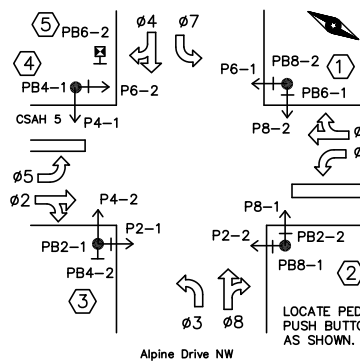

SIGNAL SYSTEM OPERATIONS:

- SIGNAL SYSTEM FLASH MODE SHALL BE ALL RED.
- NORMAL OPERATION SHALL BE 8 PHASE, WITH PHASES 1, 3, 5, AND 7 BEING FLASHING YELLOW ARROWS (FLASH BY TIME OF DAY).
- VEHICLE SIGNAL PHASES 2 AND 6 SHALL OPERATE ON RECALL.

LED SIGNAL FACES

SIGNAL FACE	ALL SIGNAL FACES SHALL BE 12".			
	R	Y	FYA	G
1-1, 1-2	←	←	←	←
2-1, 2-2	●	●	●	●
3-1, 3-2	←	←	←	←
4-1, 4-2, 4-3	●	●	●	●
5-1, 5-2	←	←	←	←
6-1, 6-2	●	●	●	●
7-1, 7-2	←	←	←	←
8-1, 8-2, 8-3	●	●	●	●

FYA = FLASHING YELLOW ARROW.

S.P. 002-605-018
S.P. 199-106-011
CITY PROJ. 14-20

DRAWN BY: JMG
DESIGNER: JMG
CHECKED BY: JMG
DESIGN TEAM

1 JMG 09/10/14
NO. BY DATE

RELOCATED EQUIPMENT PAD AND SIGNAL CABINETS TO NW QUADRANT

REVISIONS

I HEREBY CERTIFY THAT THIS PLAN WAS PREPARED BY ME OR UNDER MY DIRECT SUPERVISION AND THAT I AM A DULY LICENSED PROFESSIONAL ENGINEER UNDER THE LAWS OF THE STATE OF MINNESOTA.

Date: April 24, 2014
Name: John M. Gray, PE
Lic. No. 22457



PHONE: (651) 490-2000
3535 VADNAIS CENTER DR.
ST. PAUL, MN 55110

ANOKA COUNTY,
MINNESOTA
CITY OF RAMSEY

TRAFFIC SIGNAL SYSTEM
INTERSECTION LAYOUT
CSAH 5 (NOWTHEN BLVD NW)
AT ALPINE DRIVE NW

FILE NO.
ANOKC 124471
SHEET
SG6 OF S12

99


148

- ① PA100 POLE FOUNDATION
INSTALL TYPE PA100-A-55-D30-9 (DAVIT AT 350')
(FURNISHED BY COUNTY)
LUMINAIRE-COBRAHEAD LED
1-ANGLE MOUNT SIGNAL-OVERHEAD AT 0'
1-STRAIGHT MOUNT SIGNAL-OVERHEAD AT 11'
2-ANGLE MOUNT SIGNALS-POLE MOUNTED 90° & 180'
2-ANGLE MOUNT C.D. PED INDICATIONS-POLE MOUNTED 90° & 180'
2-PEDESTRIAN PUSH BUTTONS
R10-X12 SIGN PANEL-ADJACENT TO 3-1
TYPE D SIGN PANEL-OVERHEAD (D-1)
(*) INSTALL ONE WAY EVP DETECTOR (FURNISHED BY COUNTY (Ø8,3)
(*) ONE WAY EVP LED CONFIRMATION LIGHT AND MOUNTING BRACKET (Ø8,3)
EXTEND INTO H.H.1:
3"R.S.C.
3-12/c#14
(*) 1-3/c#14
(*) 1-3/c#20
2-2/c#14
1-3/c#14 (LUM)
1-1/c#6 (GRD)

- ② PA90 POLE FOUNDATION
INSTALL TYPE PA90-A-35-D30-9 (DAVIT AT 350')
(FURNISHED BY COUNTY)
LUMINAIRE-COBRAHEAD LED
1-ANGLE MOUNT SIGNAL-OVERHEAD AT 0'
1-STRAIGHT MOUNT SIGNAL-OVERHEAD AT 11'
3-ANGLE MOUNT SIGNALS-POLE MOUNTED 90°, 180°, 270'
2-ANGLE MOUNT C.D. PED INDICATIONS-POLE MOUNTED 90° & 270'
2-PEDESTRIAN PUSH BUTTONS
2-R6-1 SIGN PANELS-POLE MOUNTED 0° & 180'
R10-X12 SIGN PANEL-ADJACENT TO 5-1
TYPE D SIGN PANEL-OVERHEAD (D-2)
(*) INSTALL 2-ONE WAY EVP DETECTORS (FURNISHED BY COUNTY (Ø2,5, AND Ø6,1)
(*) ONE WAY EVP LED CONFIRMATION LIGHT & MOUNTING BRACKET (Ø2,5)-30' FROM END OF MAST ARM
(*) EVP MOUNTING BRACKET AND HARDWARE-MAST ARM POLE MOUNTED AT 90° (Ø6,1)
EXTEND INTO H.H.7:
3"R.S.C.
3-12/c#14
(*) 1-3/c#14
(*) 2-3/c#20
2-2/c#14
1-3/c#14 (LUM)
1-1/c#6 (GRD)

- ③ PA100 POLE FOUNDATION
INSTALL TYPE PA100-A-50-D30-9 (DAVIT AT 350')
(FURNISHED BY COUNTY)
LUMINAIRE-COBRAHEAD LED
1-ANGLE MOUNT SIGNAL-OVERHEAD AT 0'
1-STRAIGHT MOUNT SIGNAL-OVERHEAD AT 11'
2-ANGLE MOUNT SIGNALS-POLE MOUNTED 90° & 180'
2-ANGLE MOUNT C.D. PED INDICATIONS-POLE MOUNTED 90° & 180'
2-PEDESTRIAN PUSH BUTTONS
R10-X12 SIGN PANEL-ADJACENT TO 7-1
TYPE D SIGN PANEL-OVERHEAD (D-3)
(*) INSTALL ONE WAY EVP DETECTOR (FURNISHED BY COUNTY (Ø4,7)
(*) ONE WAY EVP LED CONFIRMATION LIGHT AND MOUNTING BRACKET (Ø4,7)
EXTEND INTO H.H.8:
3"R.S.C.
3-12/c#14
(*) 1-3/c#14
(*) 1-3/c#20
2-2/c#14
1-3/c#14 (LUM)
1-1/c#6 (GRD)

- ④ PA90 POLE FOUNDATION
INSTALL TYPE PA90-A-35-D30-9 (DAVIT AT 350')
(FURNISHED BY COUNTY)
LUMINAIRE-COBRAHEAD LED
1-ANGLE MOUNT SIGNAL-OVERHEAD AT 0'
1-STRAIGHT MOUNT SIGNAL-OVERHEAD AT 11'
2-ANGLE MOUNT SIGNALS-POLE MOUNTED 90° & 180'
2-ANGLE MOUNT C.D. PED INDICATIONS-POLE MOUNTED 90° & 180'
1-PEDESTRIAN PUSH BUTTON
2-R6-1 SIGN PANELS-POLE MOUNTED 0° & 180'
R10-X12 SIGN PANEL-ADJACENT TO 1-1
TYPE D SIGN PANEL-OVERHEAD (D-4)
(*) INSTALL ONE WAY EVP DETECTOR (FURNISHED BY COUNTY (Ø6,1)
(*) ONE WAY EVP LED CONFIRMATION LIGHT AND MOUNTING BRACKET (Ø6,1)
EXTEND INTO H.H.15:
3"R.S.C.
3-12/c#14
(*) 1-3/c#14
(*) 1-3/c#20
1-2/c#14
1-3/c#14 (LUM)
1-1/c#6 (GRD)

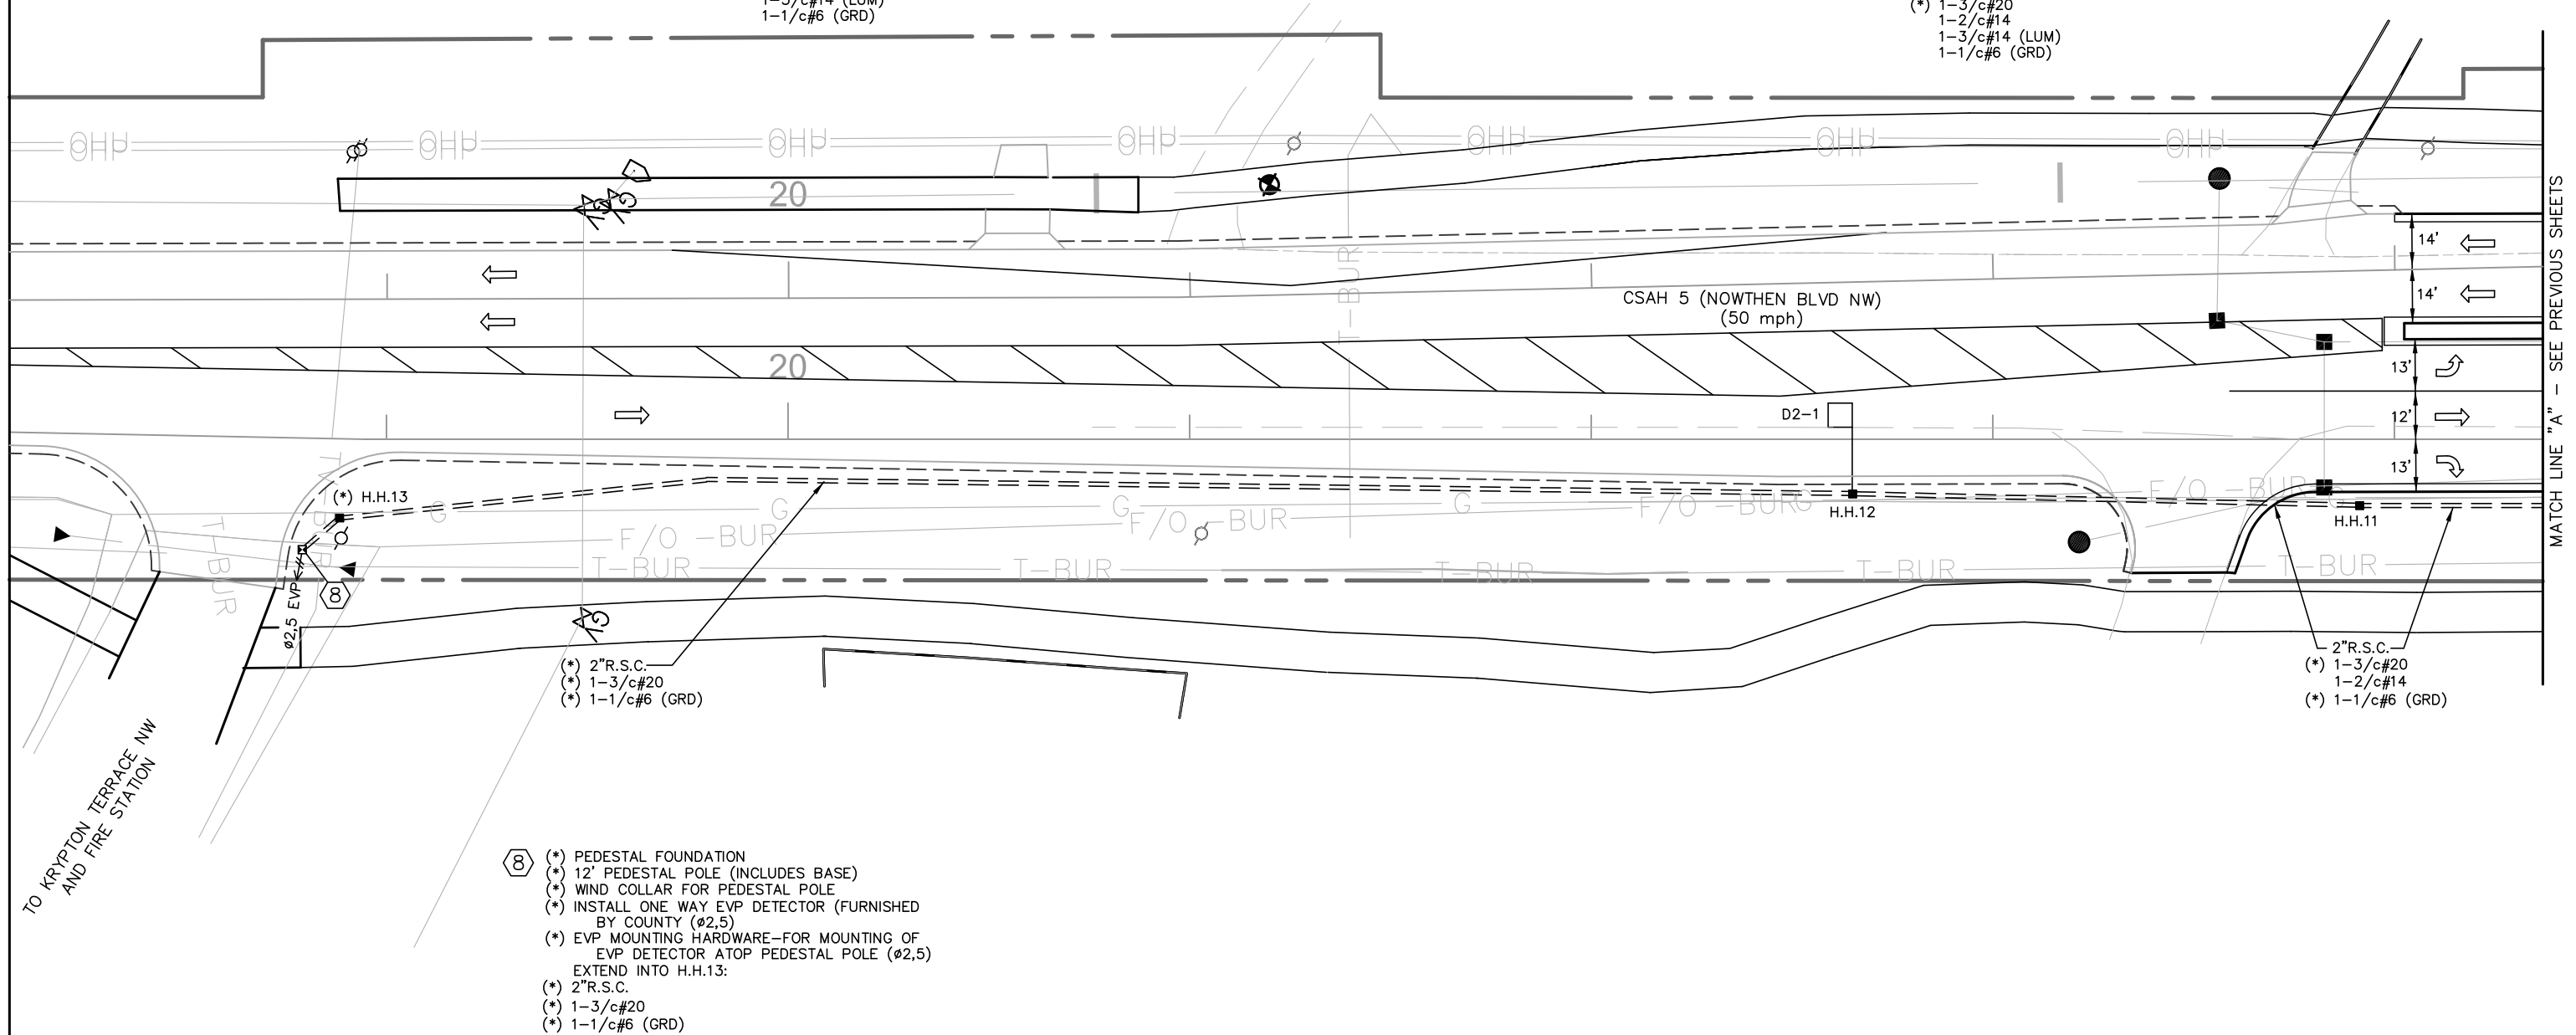

DRAWN BY: JMG	1	JMG	09/10/14	RELOCATED EQUIPMENT PAD AND SIGNAL CABINETS TO NW QUADRANT
DESIGNER: JMG				
CHECKED BY: JMG				
DESIGN TEAM	NO.	BY	DATE	REVISIONS

I HEREBY CERTIFY THAT THIS PLAN WAS PREPARED BY ME OR UNDER MY DIRECT SUPERVISION AND THAT I AM A DULY LICENSED PROFESSIONAL ENGINEER UNDER THE LAWS OF THE STATE OF MINNESOTA.

Date: April 24, 2014 Name: John M. Gray, PE Lic. No. 22457

SEH
PHONE: (651) 490-2000
3535 VADNAIS CENTER DR.
ST. PAUL, MN 55110



ANOKA COUNTY,
MINNESOTA
CITY OF RAMSEY

TRAFFIC SIGNAL SYSTEM
INTERSECTION LAYOUT
CSAH 5 (NOWTHEN BLVD NW)
AT ALPINE DRIVE NW

FILE NO. ANOKC 124471
SHEET SG7 OF S12

100
148

S.P. 002-605-018
S.P. 199-106-011
CITY PROJ. 14-20

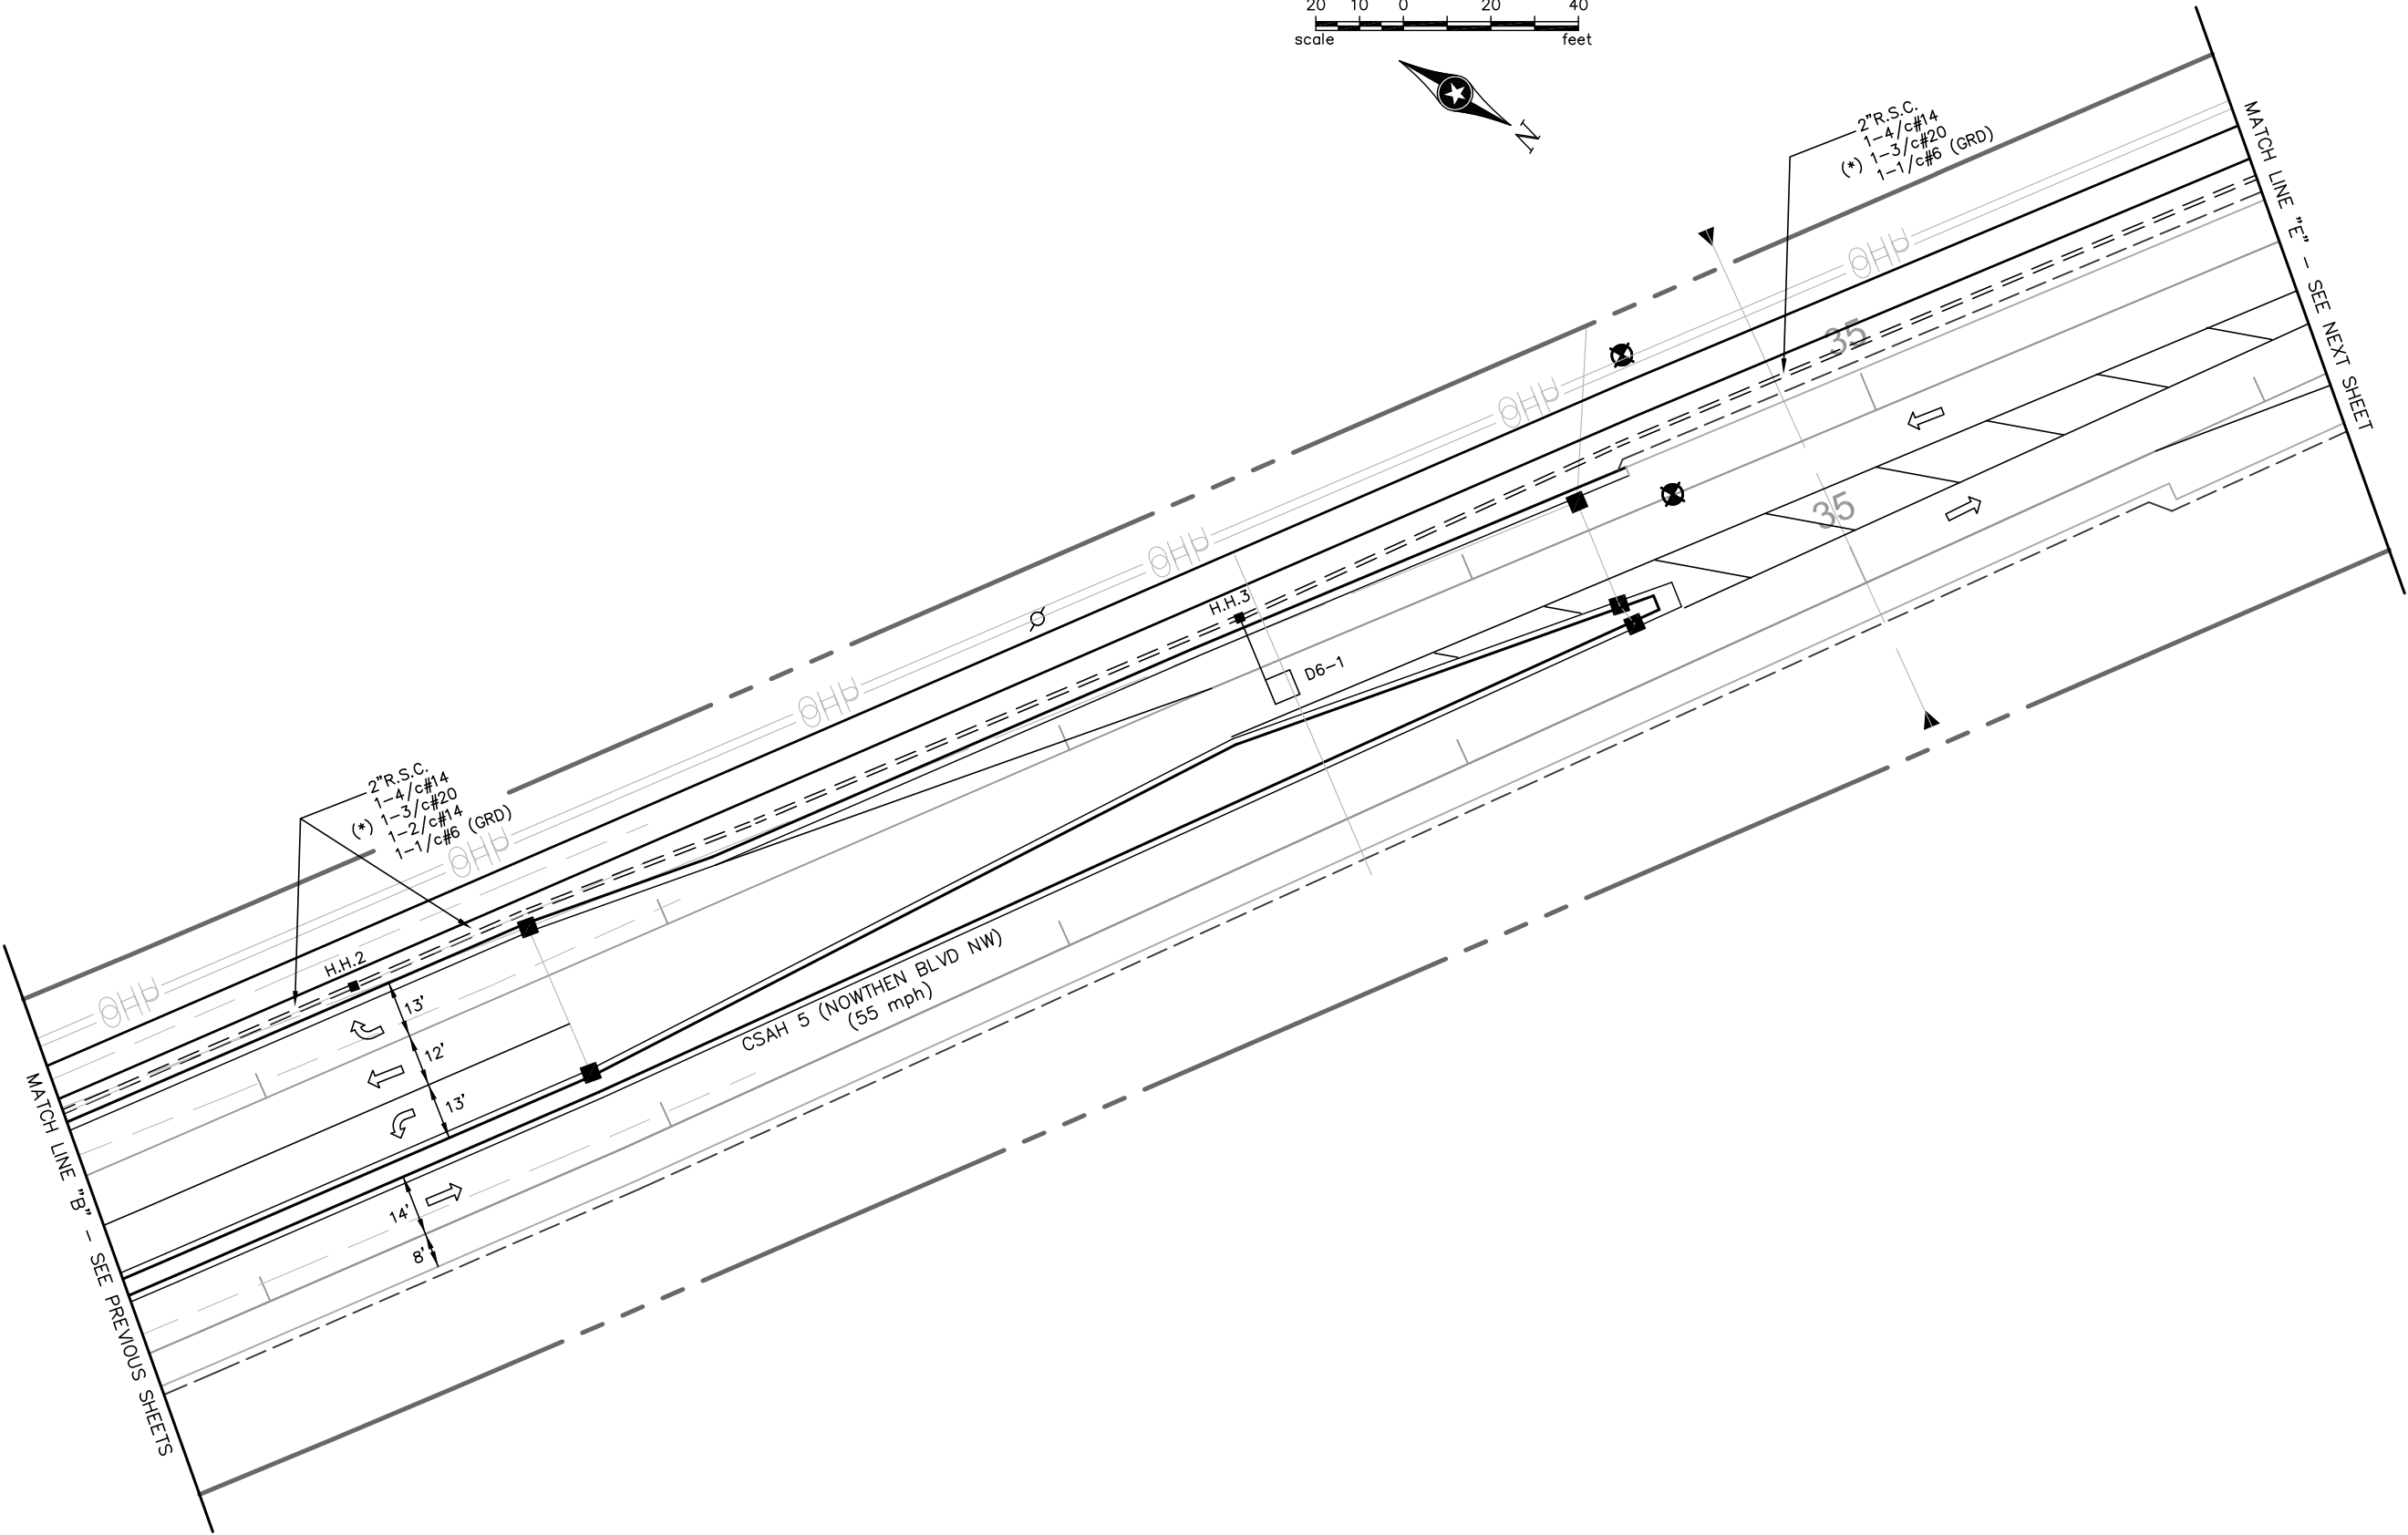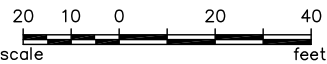

S.P. 002-605-018
S.P. 199-106-011
CITY PROJ. 14-20

DESIGN TEAM	NO.	BY	DATE	REVISIONS
1	JMG	09/10/14		RELOCATED EQUIPMENT PAD AND SIGNAL CABINETS TO NW QUADRANT
2				
3				
4				

I HEREBY CERTIFY THAT THIS PLAN WAS PREPARED BY ME OR UNDER MY DIRECT SUPERVISION AND THAT I AM A DULY LICENSED PROFESSIONAL ENGINEER UNDER THE LAWS OF THE STATE OF MINNESOTA.

Date: April 24, 2014 Name: John M. Gray, PE Lic. No. 22457

SEH
PHONE: (651) 490-2000
3535 VADNAIS CENTER DR.
ST. PAUL, MN 55110



ANOKA COUNTY,
MINNESOTA
CITY OF RAMSEY

TRAFFIC SIGNAL SYSTEM
INTERSECTION LAYOUT
CSAH 5 (NOWTHEN BLVD NW)
AT ALPINE DRIVE NW

FILE NO.
ANOKC 124471

SHEET
SG8 OF S12

101
148

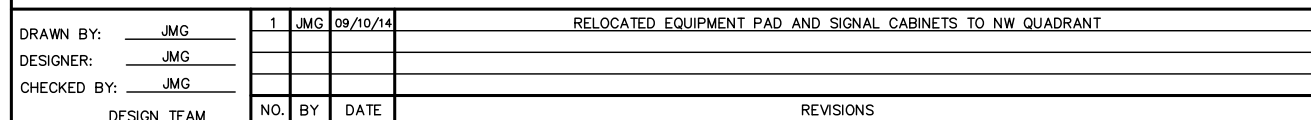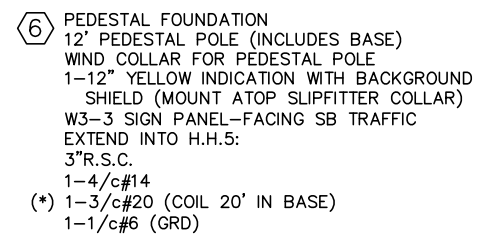

I HEREBY CERTIFY THAT THIS PLAN WAS PREPARED BY ME OR
UNDER MY DIRECT SUPERVISION AND THAT I AM A DULY LICENSED
PROFESSIONAL ENGINEER UNDER THE LAWS OF THE STATE OF MINNESOTA.

 Name: John M. Gray, PE
Date: April 24, 2014 Lic. No. 22457





PHONE: (651) 490-2000
3535 VADNAIS CENTER DR.
ST. PAUL, MN 55110

**ANOKA COUNTY,
MINNESOTA
CITY OF RAMSEY**

TRAFFIC SIGNAL SYSTEM
INTERSECTION LAYOUT
CSAH 5 (NOWTHEN BLVD NW)
AT ALPINE DRIVE NW

FILE NO. ANOKC 124471	1
SHEET SG9 OF S12	/

S.P. 002-605-018
S.P. 199-106-011
CITY PROJ. 14-20

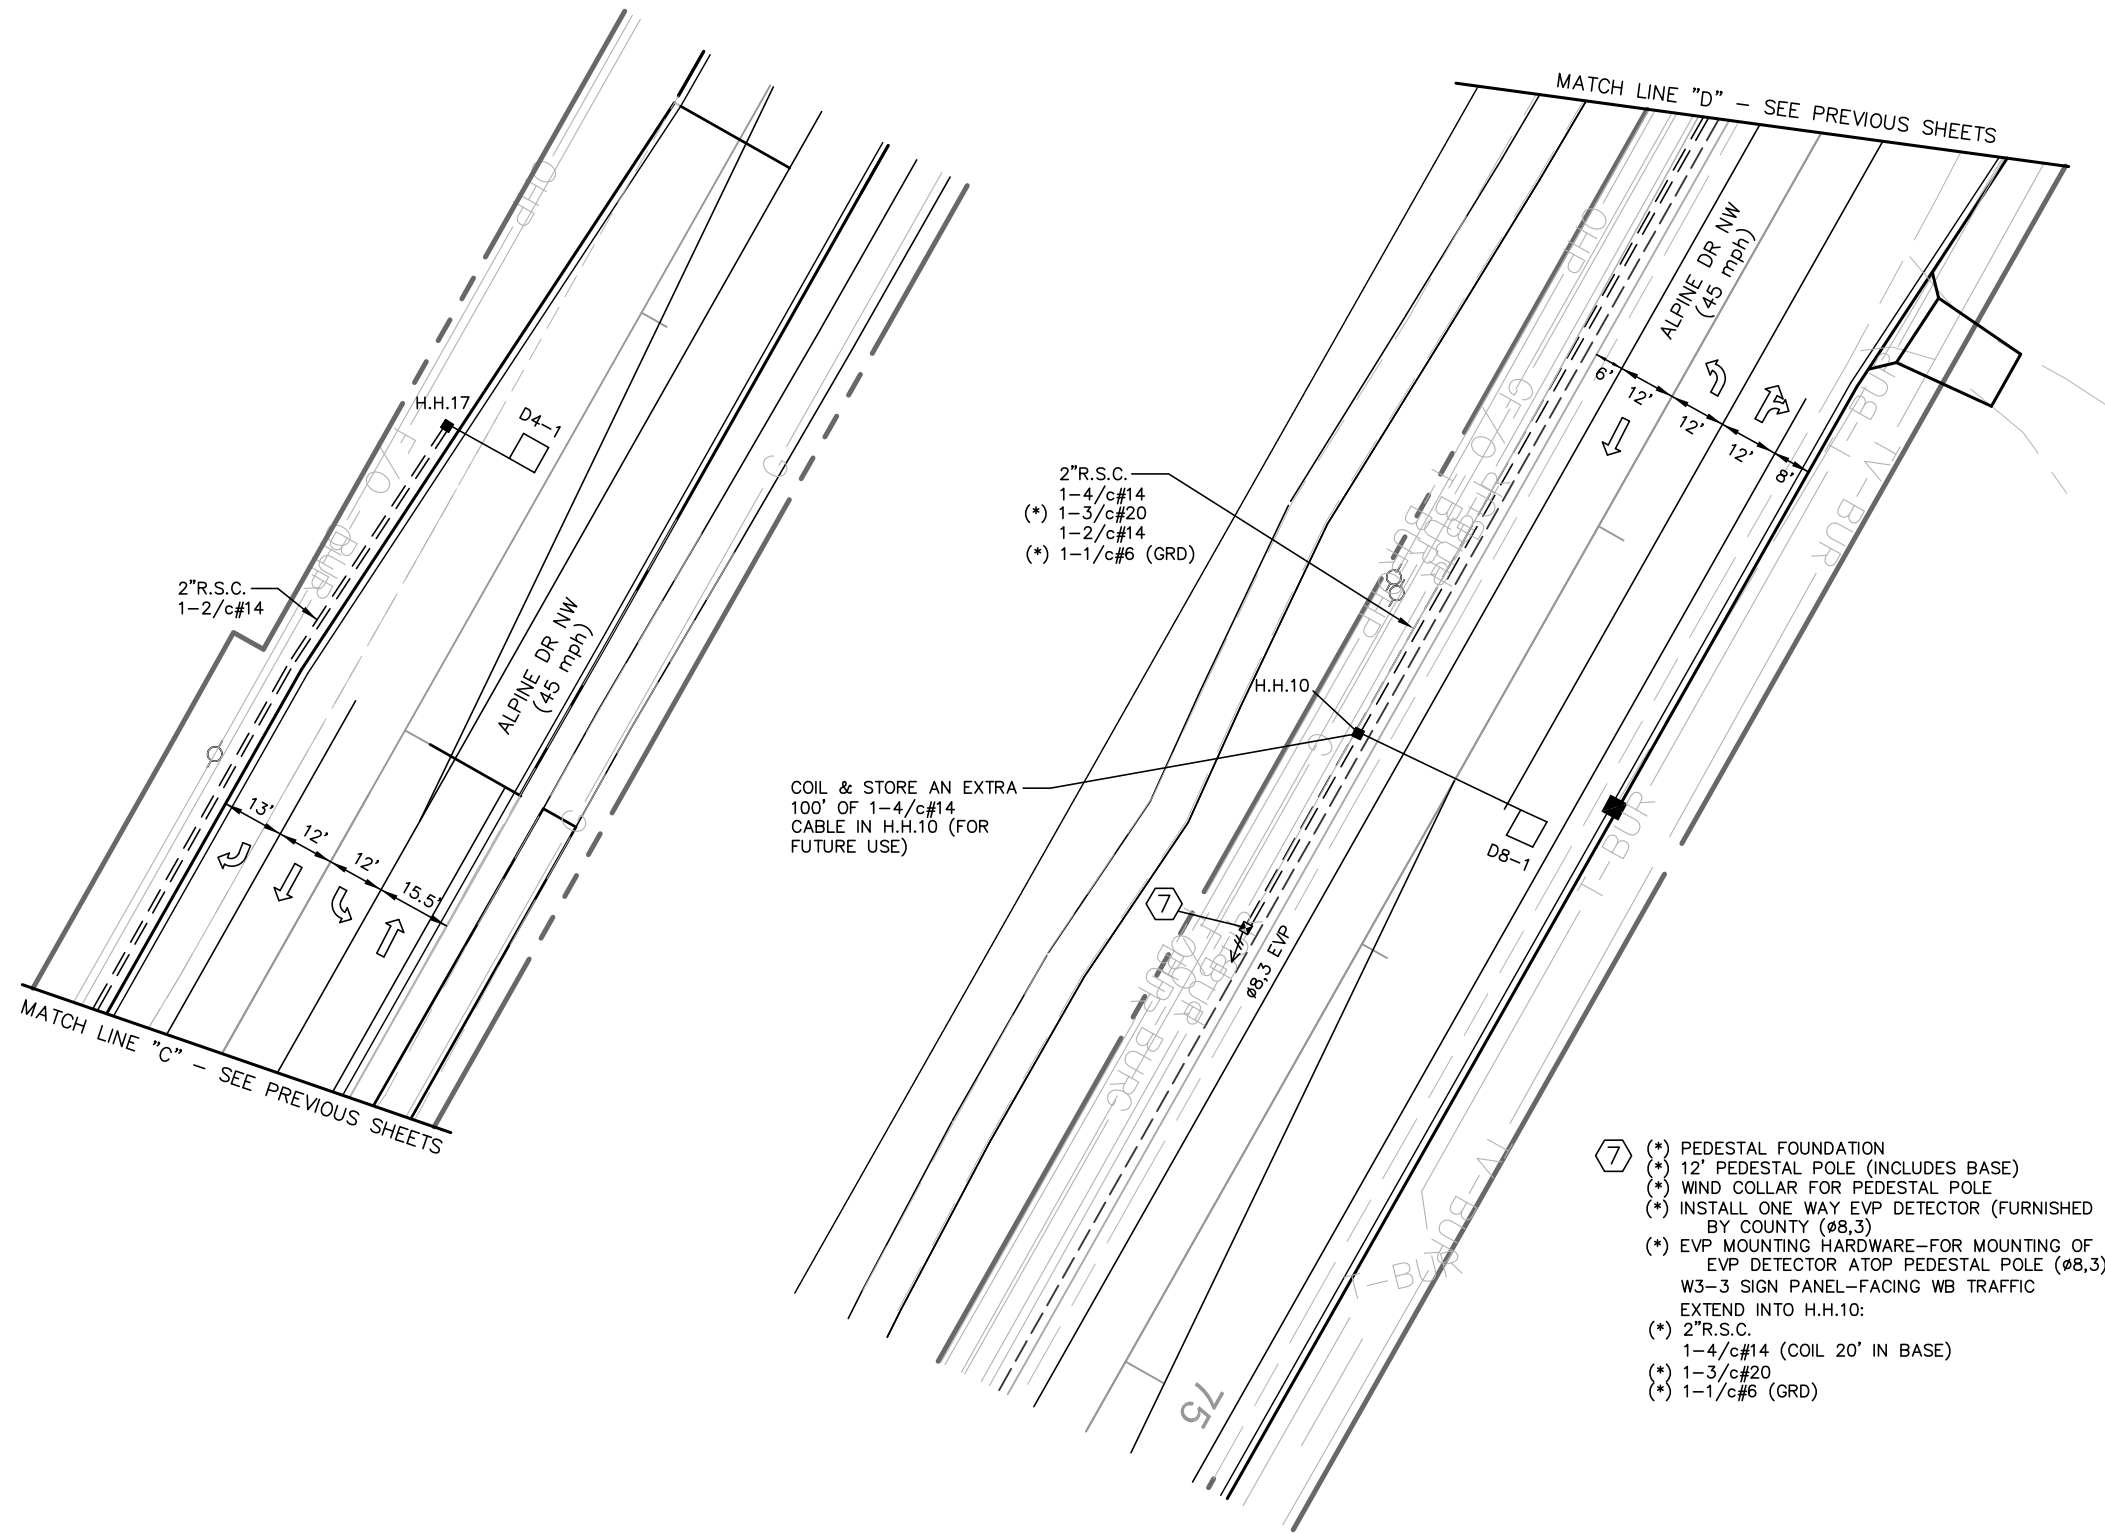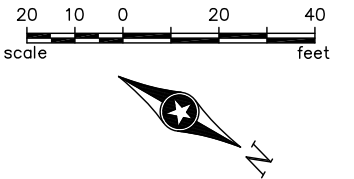

- 7 (*) PEDESTAL FOUNDATION
(*) 12' PEDESTAL POLE (INCLUDES BASE)
(*) WIND COLLAR FOR PEDESTAL POLE
(*) INSTALL ONE WAY EVP DETECTOR (FURNISHED BY COUNTY (Ø8,3)
(*) EVP MOUNTING HARDWARE—FOR MOUNTING OF EVP DETECTOR ATOP PEDESTAL POLE (Ø8,3)
W3-3 SIGN PANEL—FACING WB TRAFFIC
EXTEND INTO H.H.10:
(*) 2"R.S.C.
1-4/c#14 (COIL 20' IN BASE)
(*) 1-3/c#20
(*) 1-1/c#6 (GRD)

DRAWN BY: JMG	1	JMG	09/10/14	RELOCATED EQUIPMENT PAD AND SIGNAL CABINETS TO NW QUADRANT
DESIGNER: JMG				
CHECKED BY: JMG				
DESIGN TEAM	NO.	BY	DATE	REVISIONS

I HEREBY CERTIFY THAT THIS PLAN WAS PREPARED BY ME OR UNDER MY DIRECT SUPERVISION AND THAT I AM A DULY LICENSED PROFESSIONAL ENGINEER UNDER THE LAWS OF THE STATE OF MINNESOTA.

Date: April 24, 2014 Name: John M. Gray, PE Lic. No. 22457



SEH
PHONE: (651) 490-2000
3535 VADNAIS CENTER DR.
ST. PAUL, MN 55110

ANOKA COUNTY,
MINNESOTA
CITY OF RAMSEY

TRAFFIC SIGNAL SYSTEM INTERSECTION LAYOUT CSAH 5 (NOWTHEN BLVD NW) AT ALPINE DRIVE NW	FILE NO. ANOKC 124471	103
	SHEET SG10 OF S12	148


S.P. 002-605-018
S.P. 199-106-011
CITY PROJ. 14-20


CONTROLLER AND CABINET

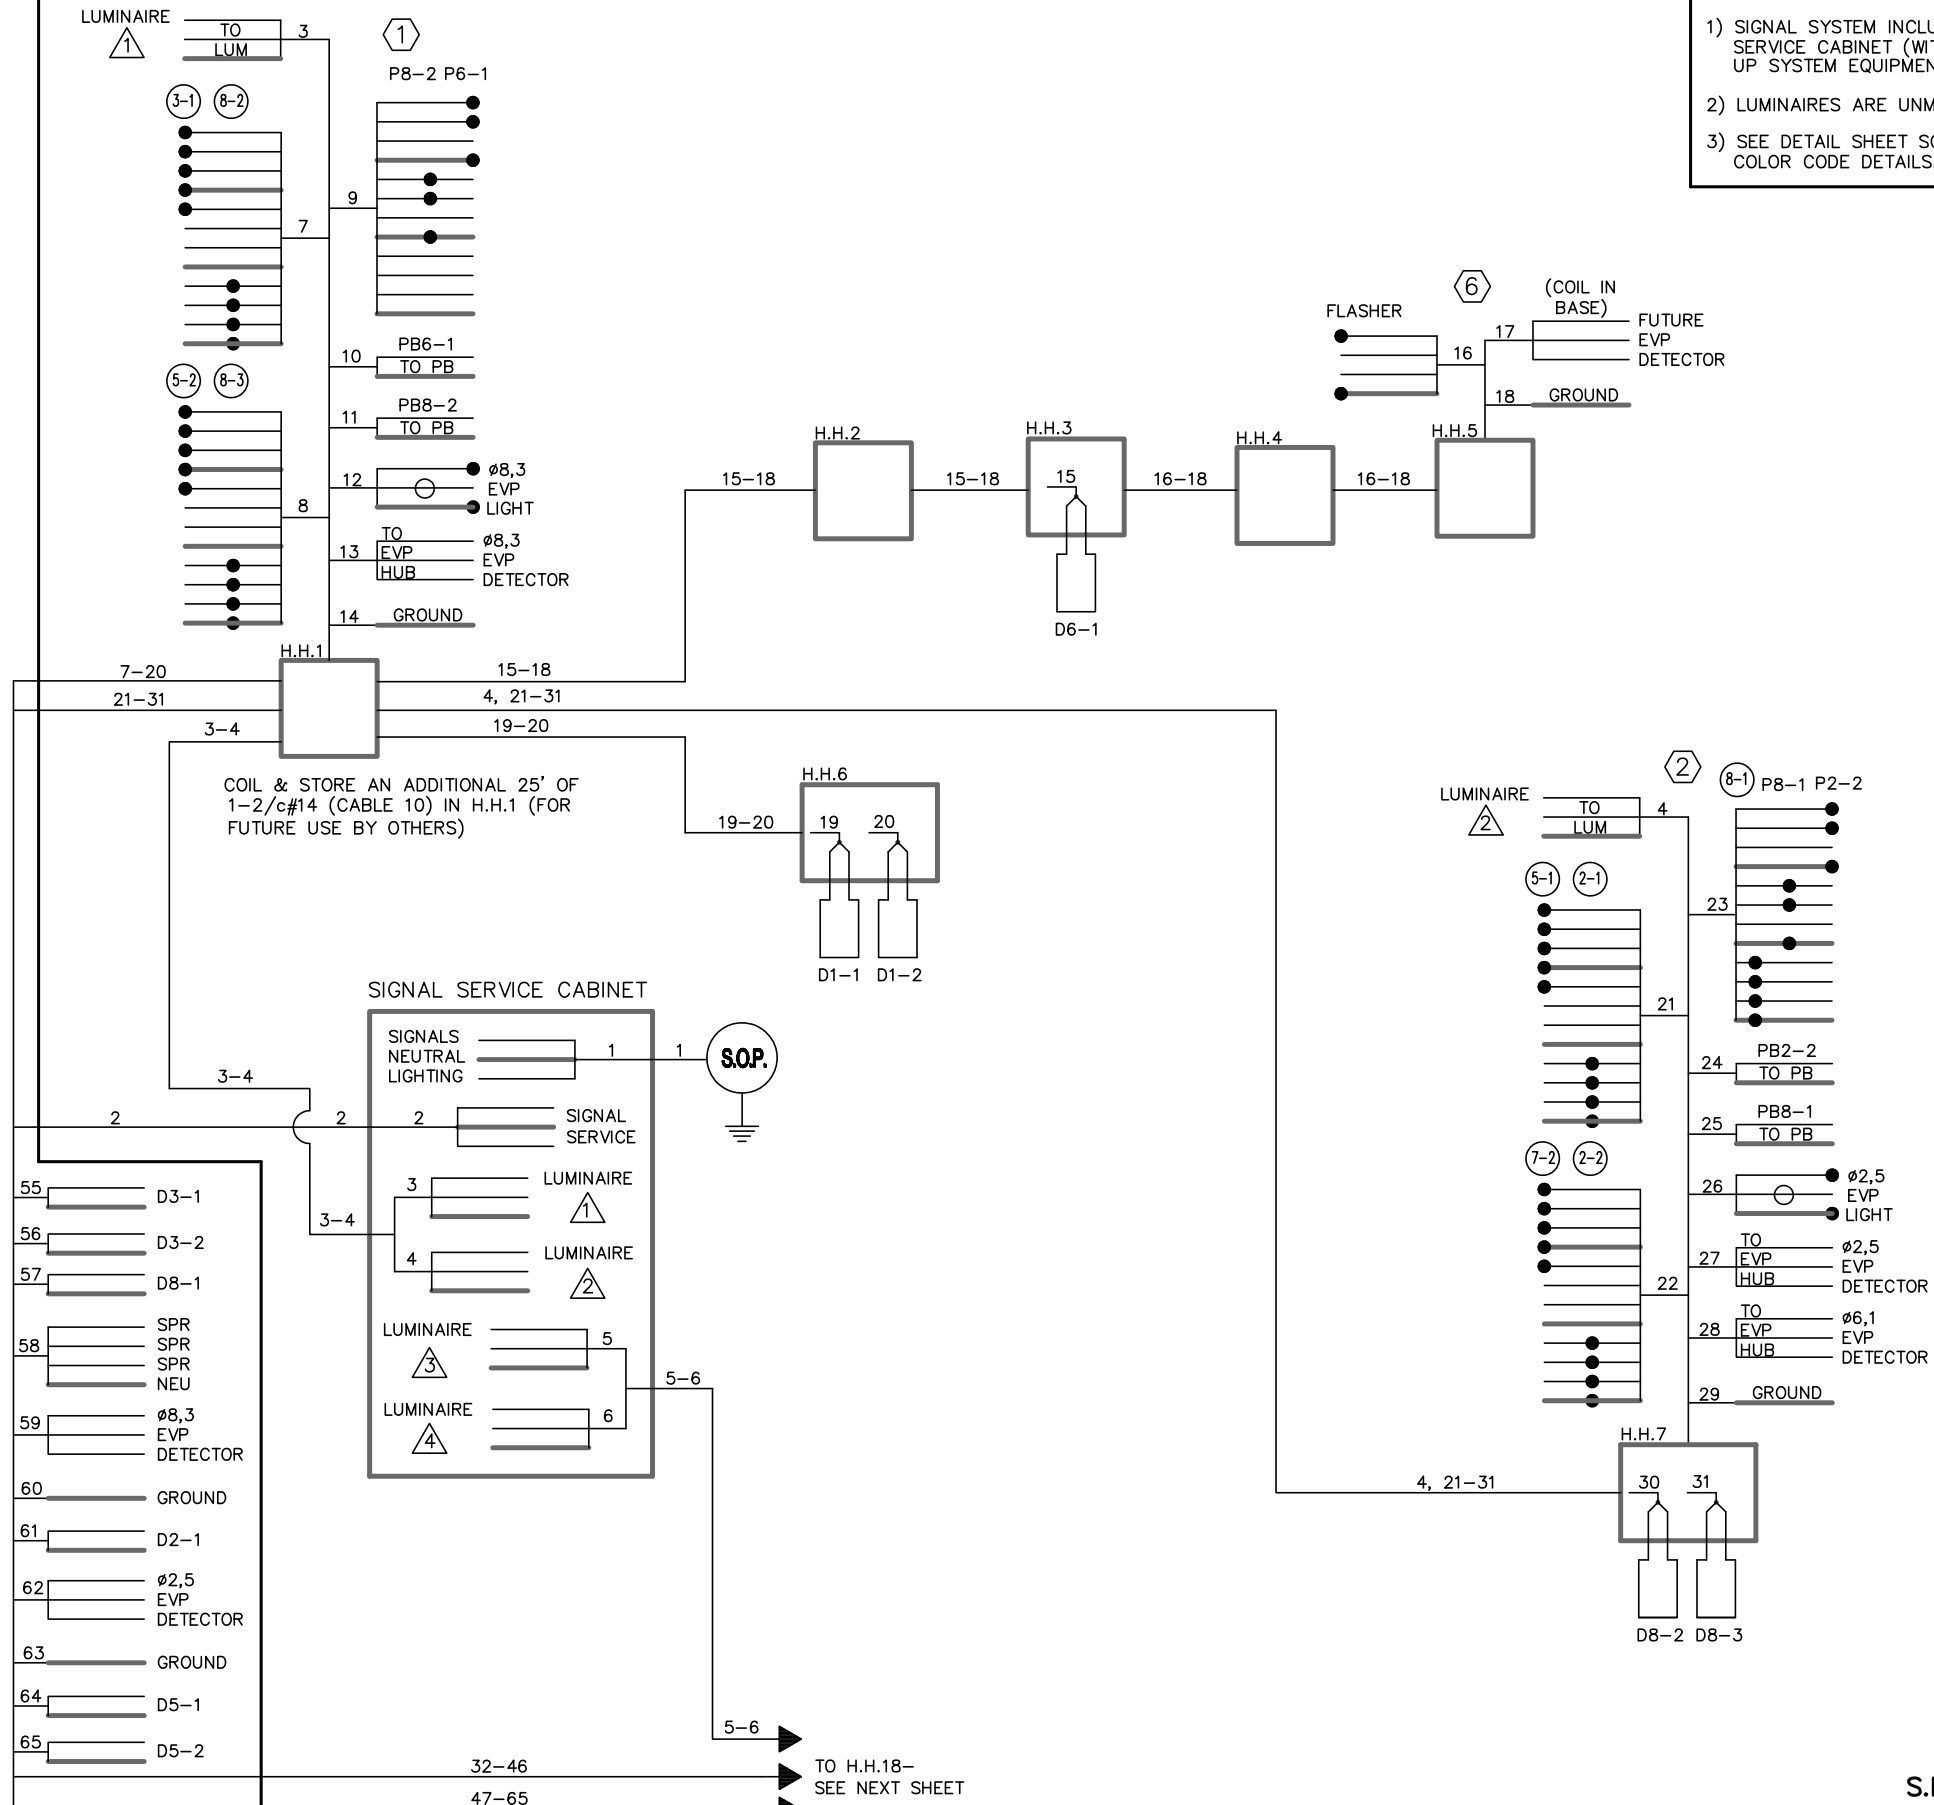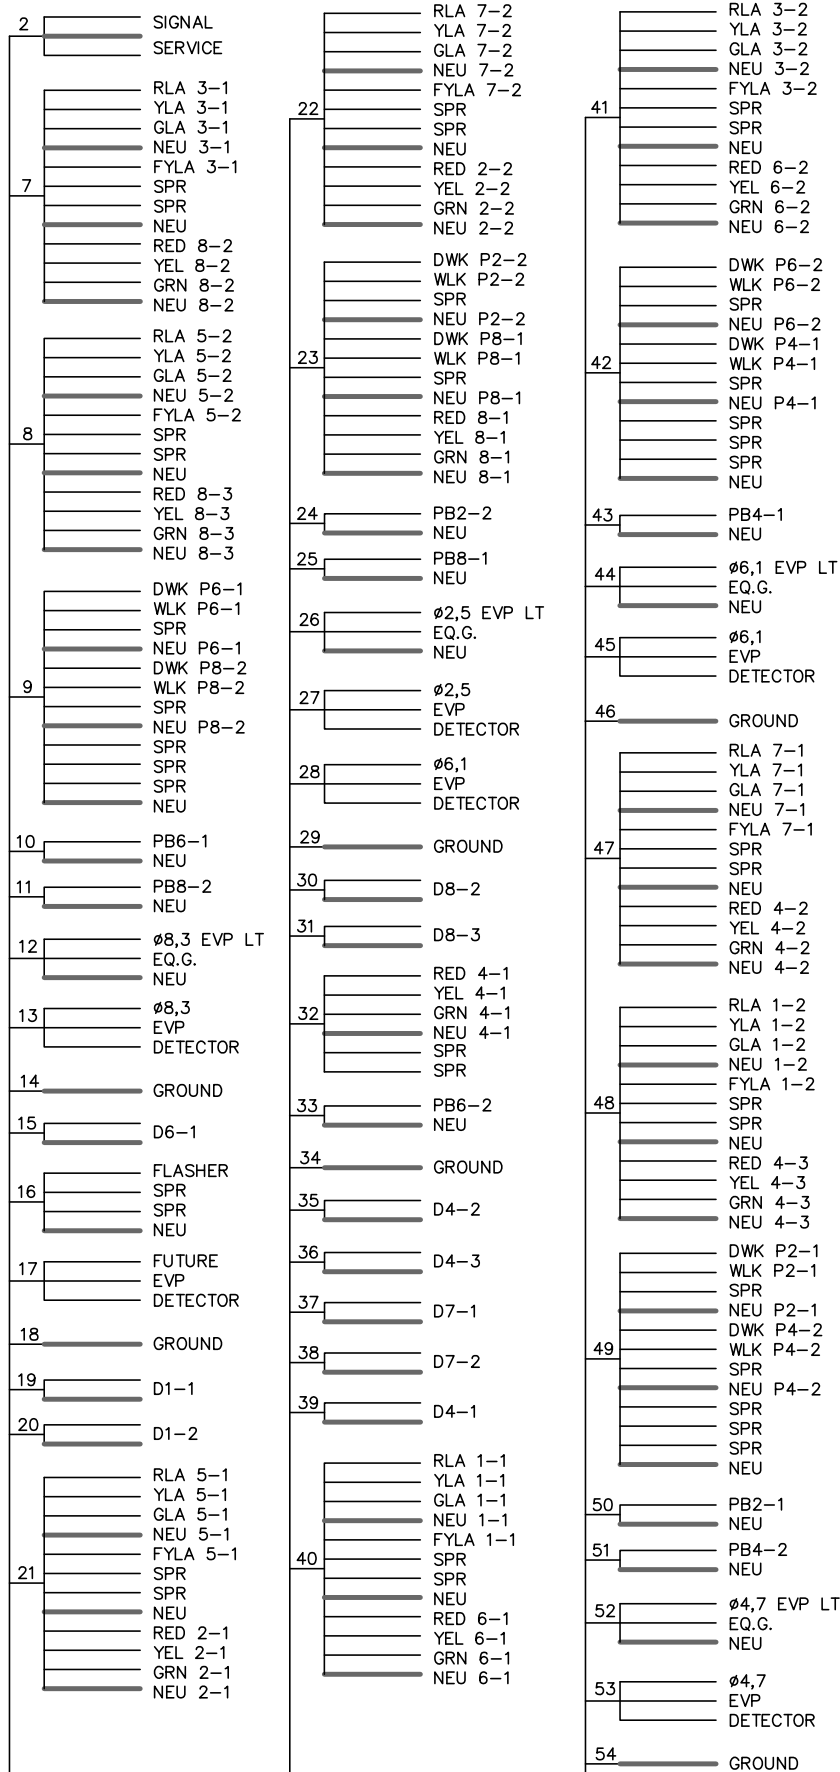

- NOTES:
- 1) SIGNAL SYSTEM INCLUDES BATTERY BACK-UP SERVICE CABINET (WITH BATTERIES AND BACK UP SYSTEM EQUIPMENT).
 - 2) LUMINAIRES ARE UNMETERED.
 - 3) SEE DETAIL SHEET SG5 FOR CONDUCTOR COLOR CODE DETAILS.

- 1) SIGNAL SYSTEM INCLUDES BATTERY BACK-UP SERVICE CABINET (WITH BATTERIES AND BACK UP SYSTEM EQUIPMENT).
- 2) LUMINAIRES ARE UNMETERED.
- 3) SEE DETAIL SHEET SG5 FOR CONDUCTOR COLOR CODE DETAILS.

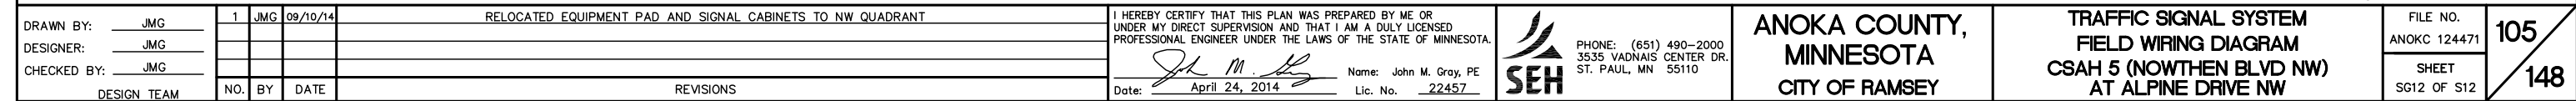

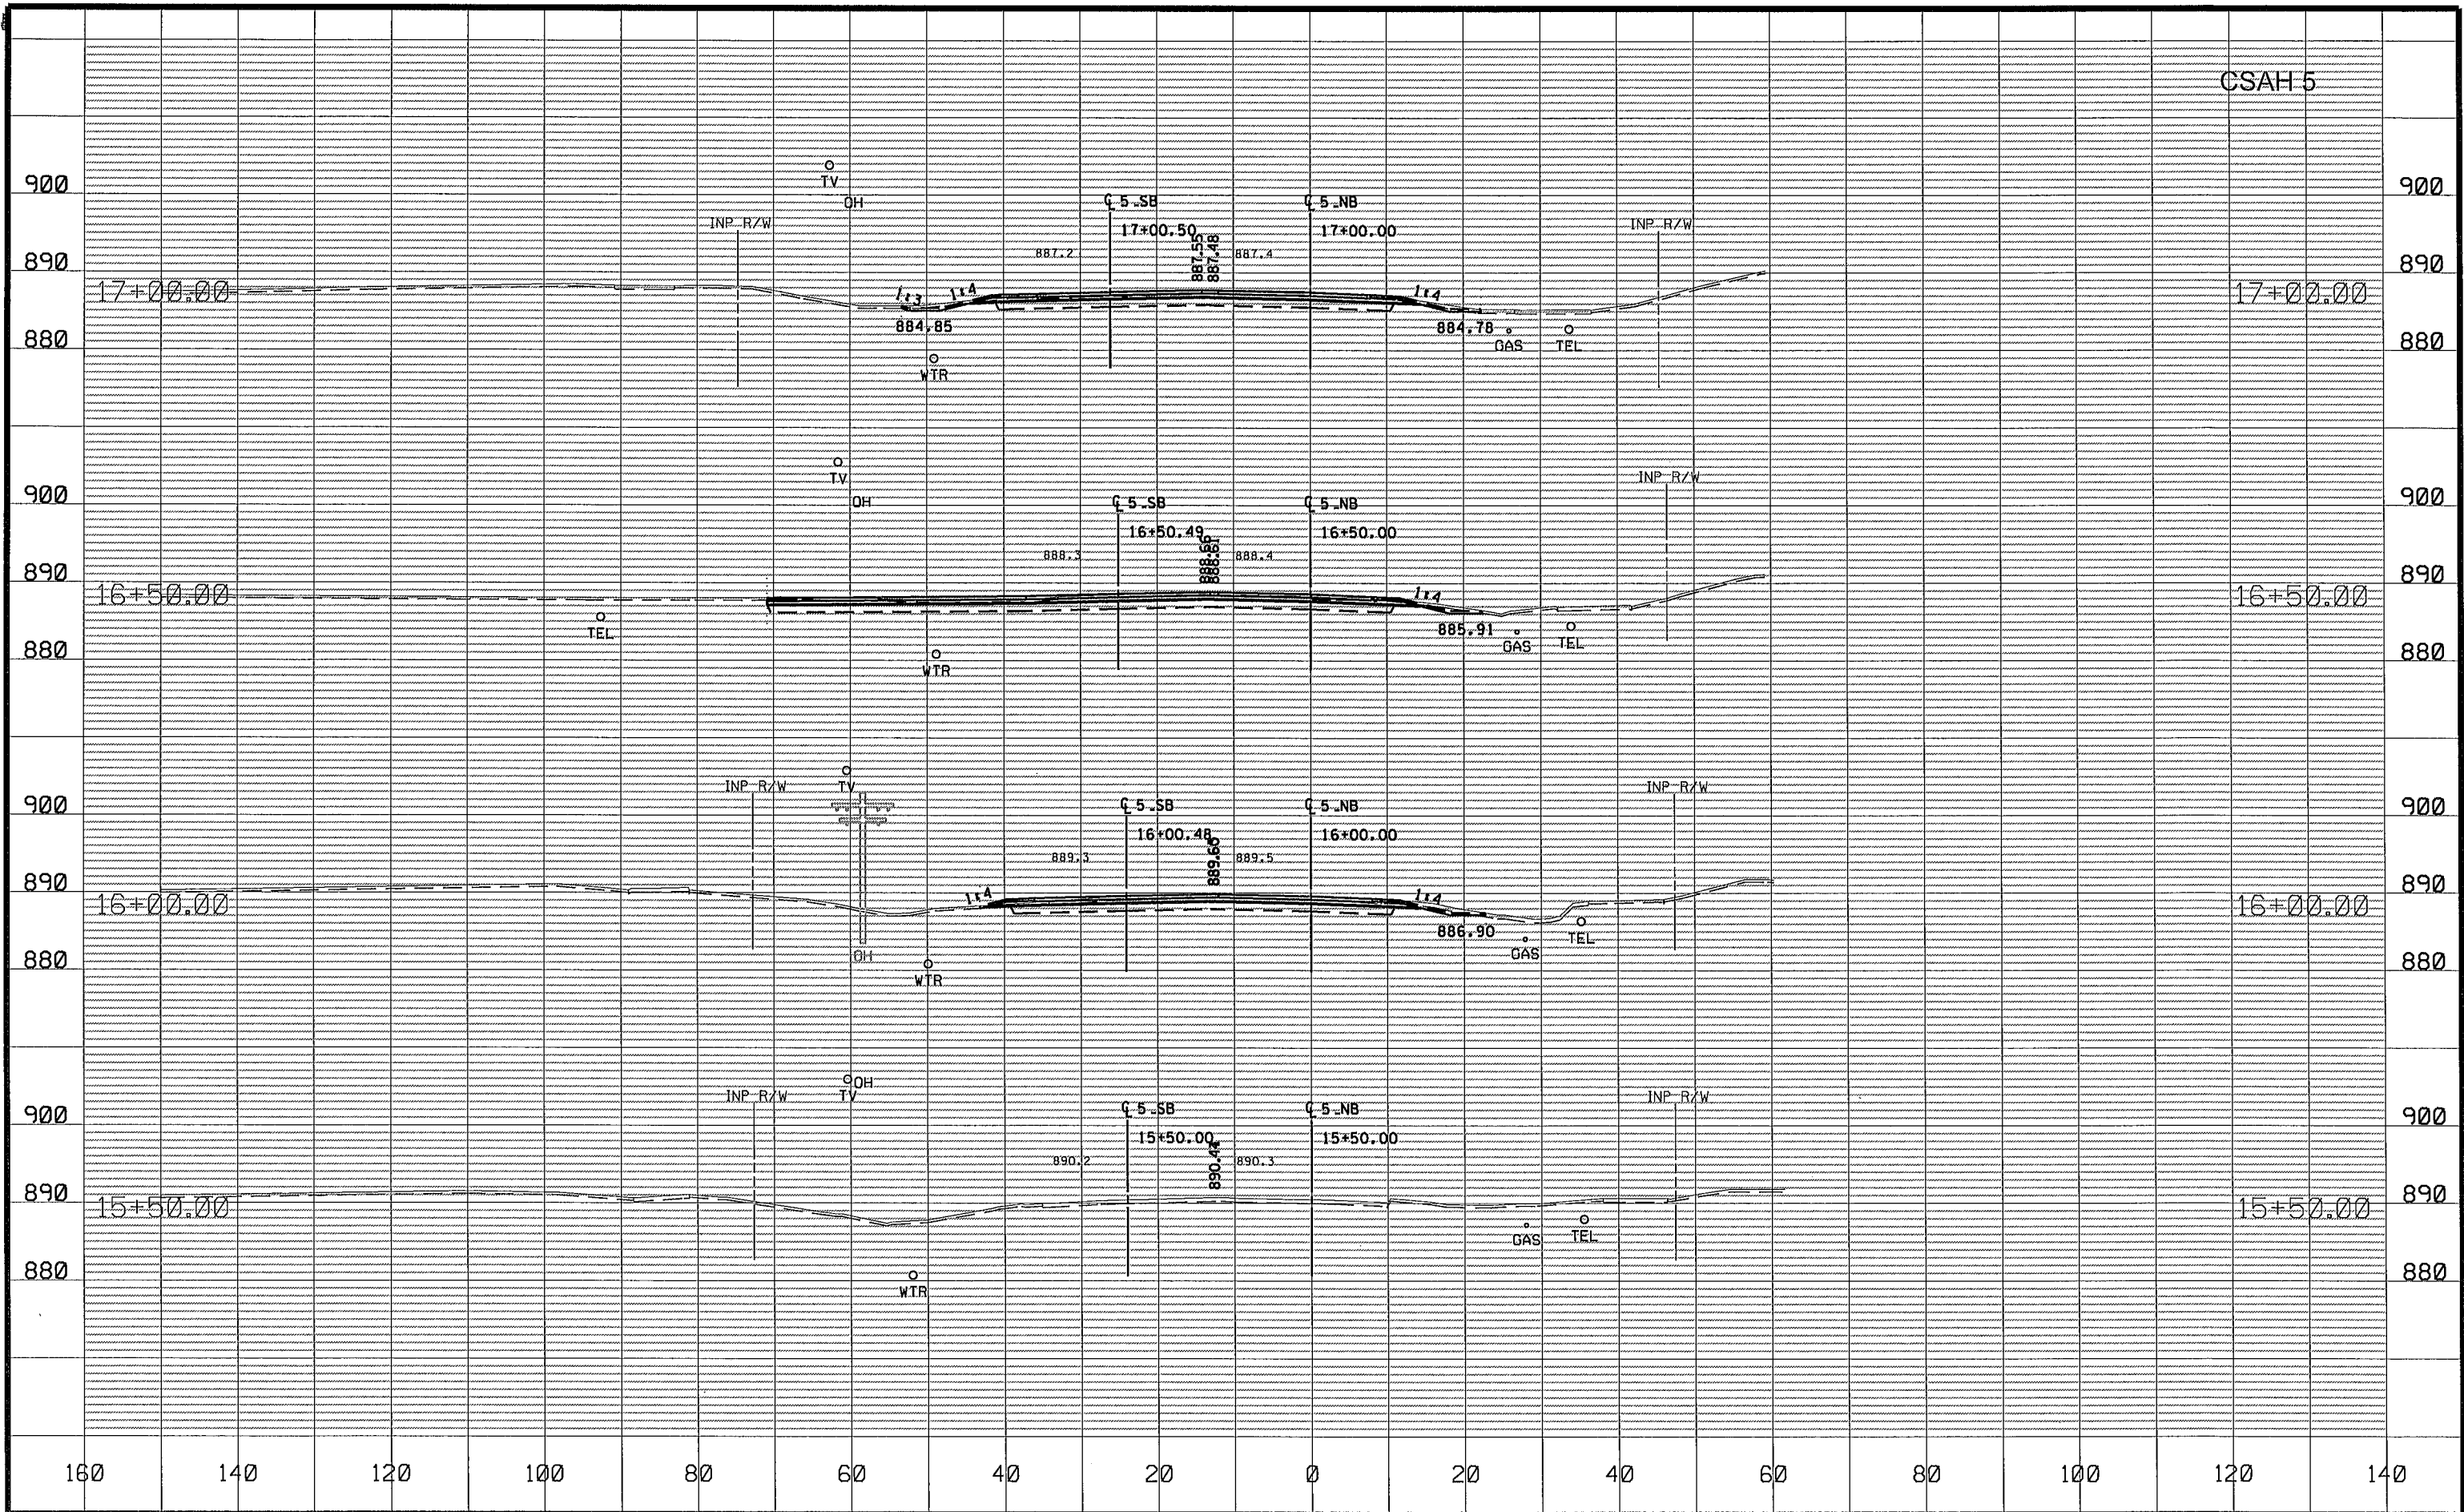

NO	DATE	BY	CKD	APPR	REVISION
NAME: P:\02-605-18\Plan\0260518_XS.dgn					
05/30/2014 2:01:49 PM					


DRAWN BY EJM DATE 04-16-14
DESIGN BY EJM DATE 02-28-14
CHECKED BY GMP DATE 04-24-14



ANOKA COUNTY
HIGHWAY DEPT.

SP 002-605-018
SP 199-106-011
CP 14-20

CROSS SECTIONS
STA 15+95.00 TO 17+00.00
Sheet 106 of 148 Sheets

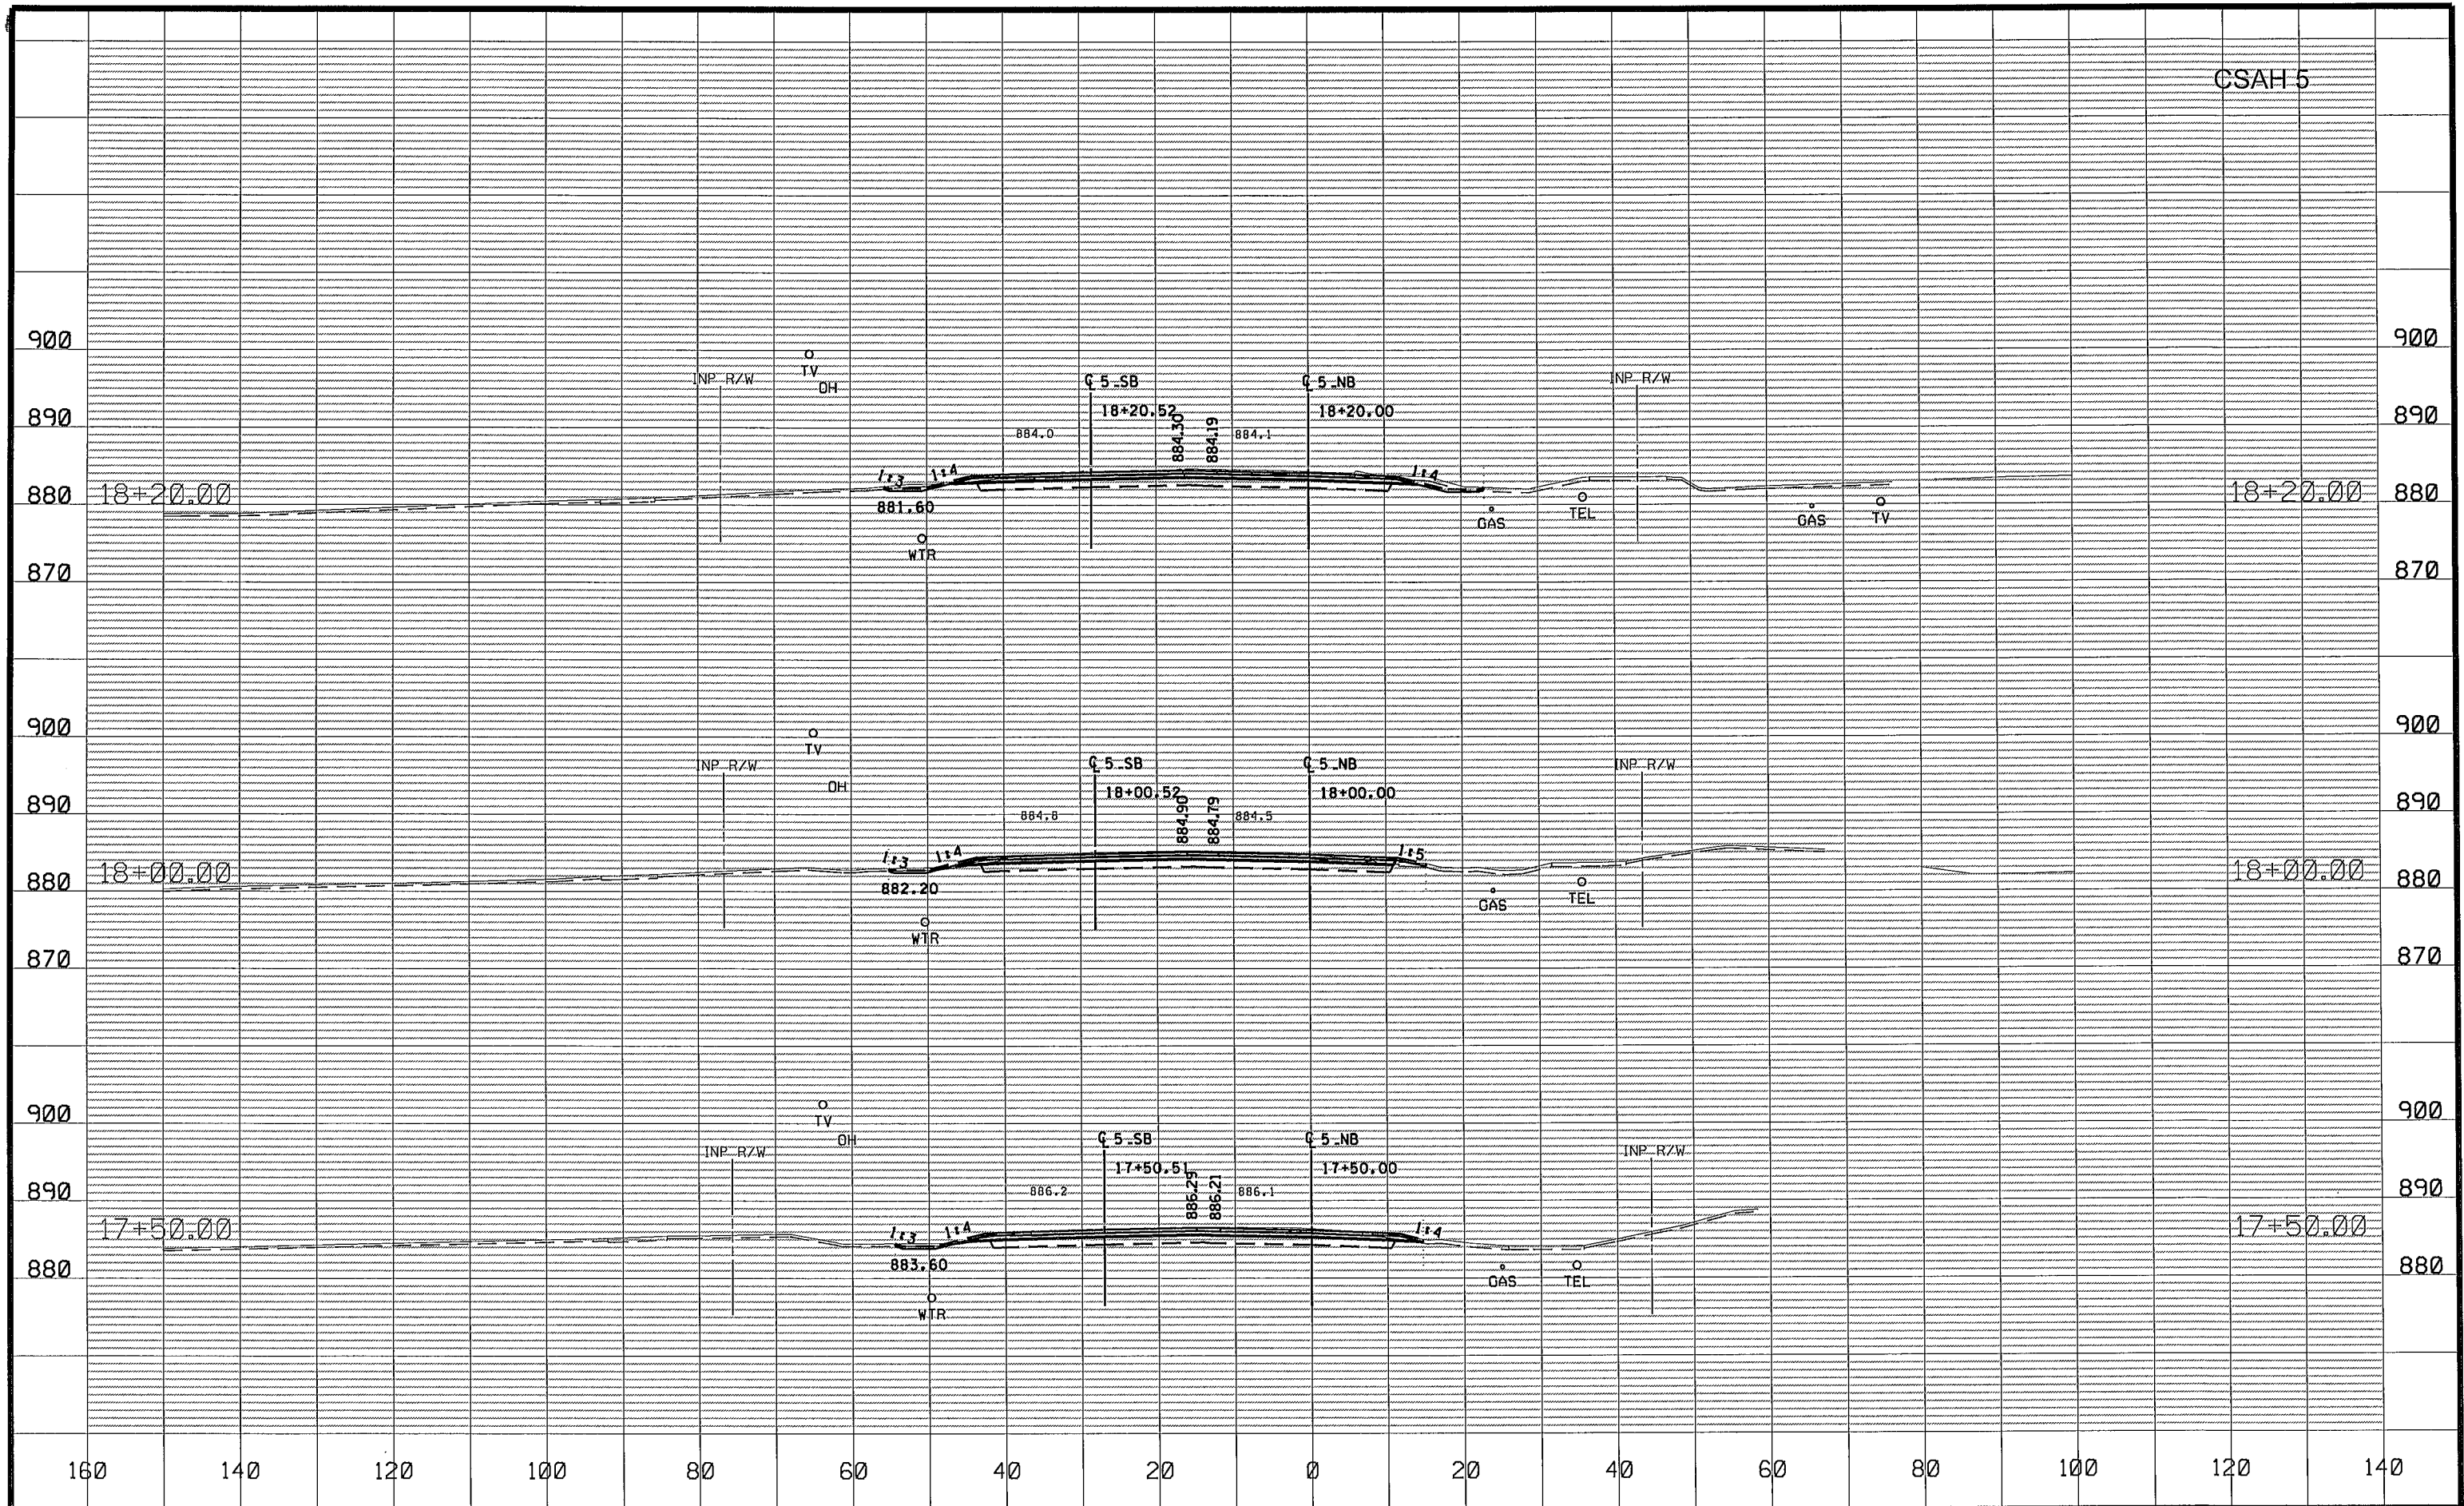

NO	DATE	BY	CKD	APPR	REVISION
NAME: P:\02-605-18\Plan\0260518_XS.dgn					05/30/2014 2:01:50 PM


DRAWN BY EJM DATE 04-16-14
DESIGN BY EJM DATE 02-28-14
CHECKED BY GMP DATE 04-24-14



ANOKA COUNTY
HIGHWAY DEPT.

SP 002-605-018
SP 199-106-011
CP 14-20

CROSS SECTIONS
STA 17+50.00 TO 18+20.00
Sheet 107 of 148 Sheets

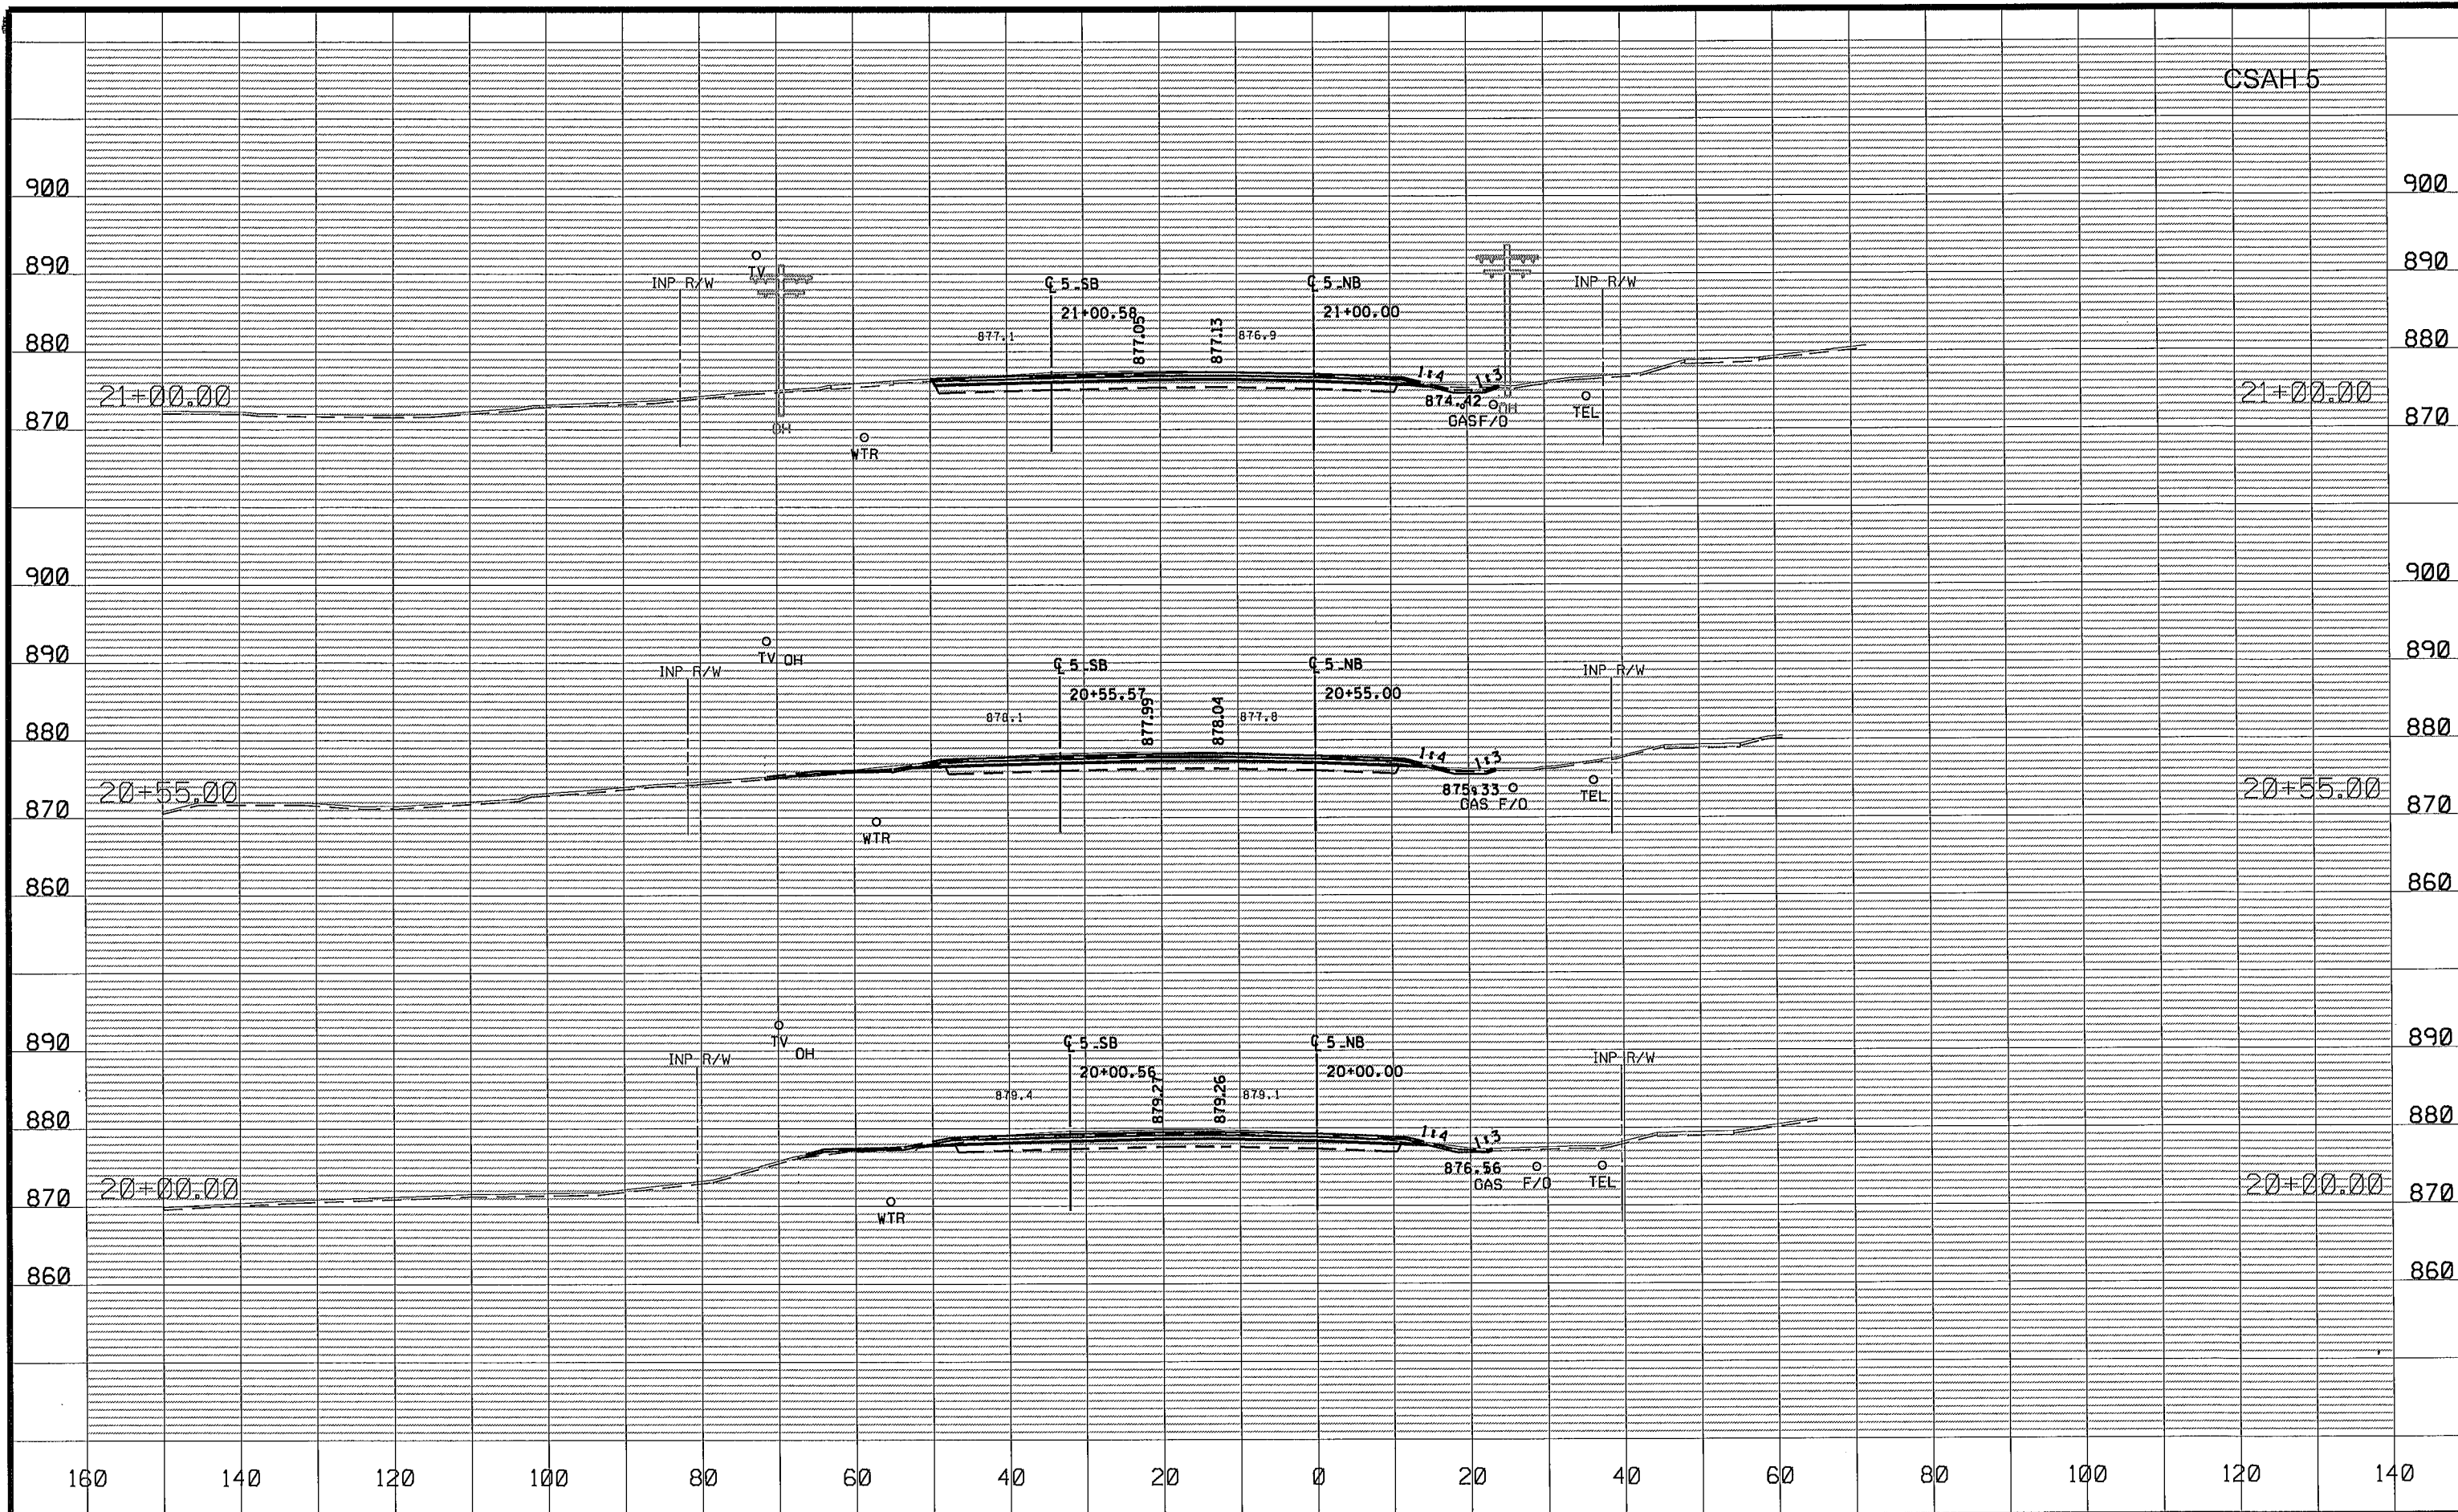

CSAH 5

NO	DATE	BY	CKD	APPR	REVISION
1	05/30/2014				2:01:50 PM


DRAWN BY EJM DATE 04-16-14
DESIGN BY EJM DATE 02-28-14
CHECKED BY GMP DATE 04-24-14



ANOKA COUNTY
HIGHWAY DEPT.

SP 002-605-018
SP 199-106-011
CP 14-20

CROSS SECTIONS
STA 20+00.00 TO 21+00.00
Sheet 109 of 148 Sheets

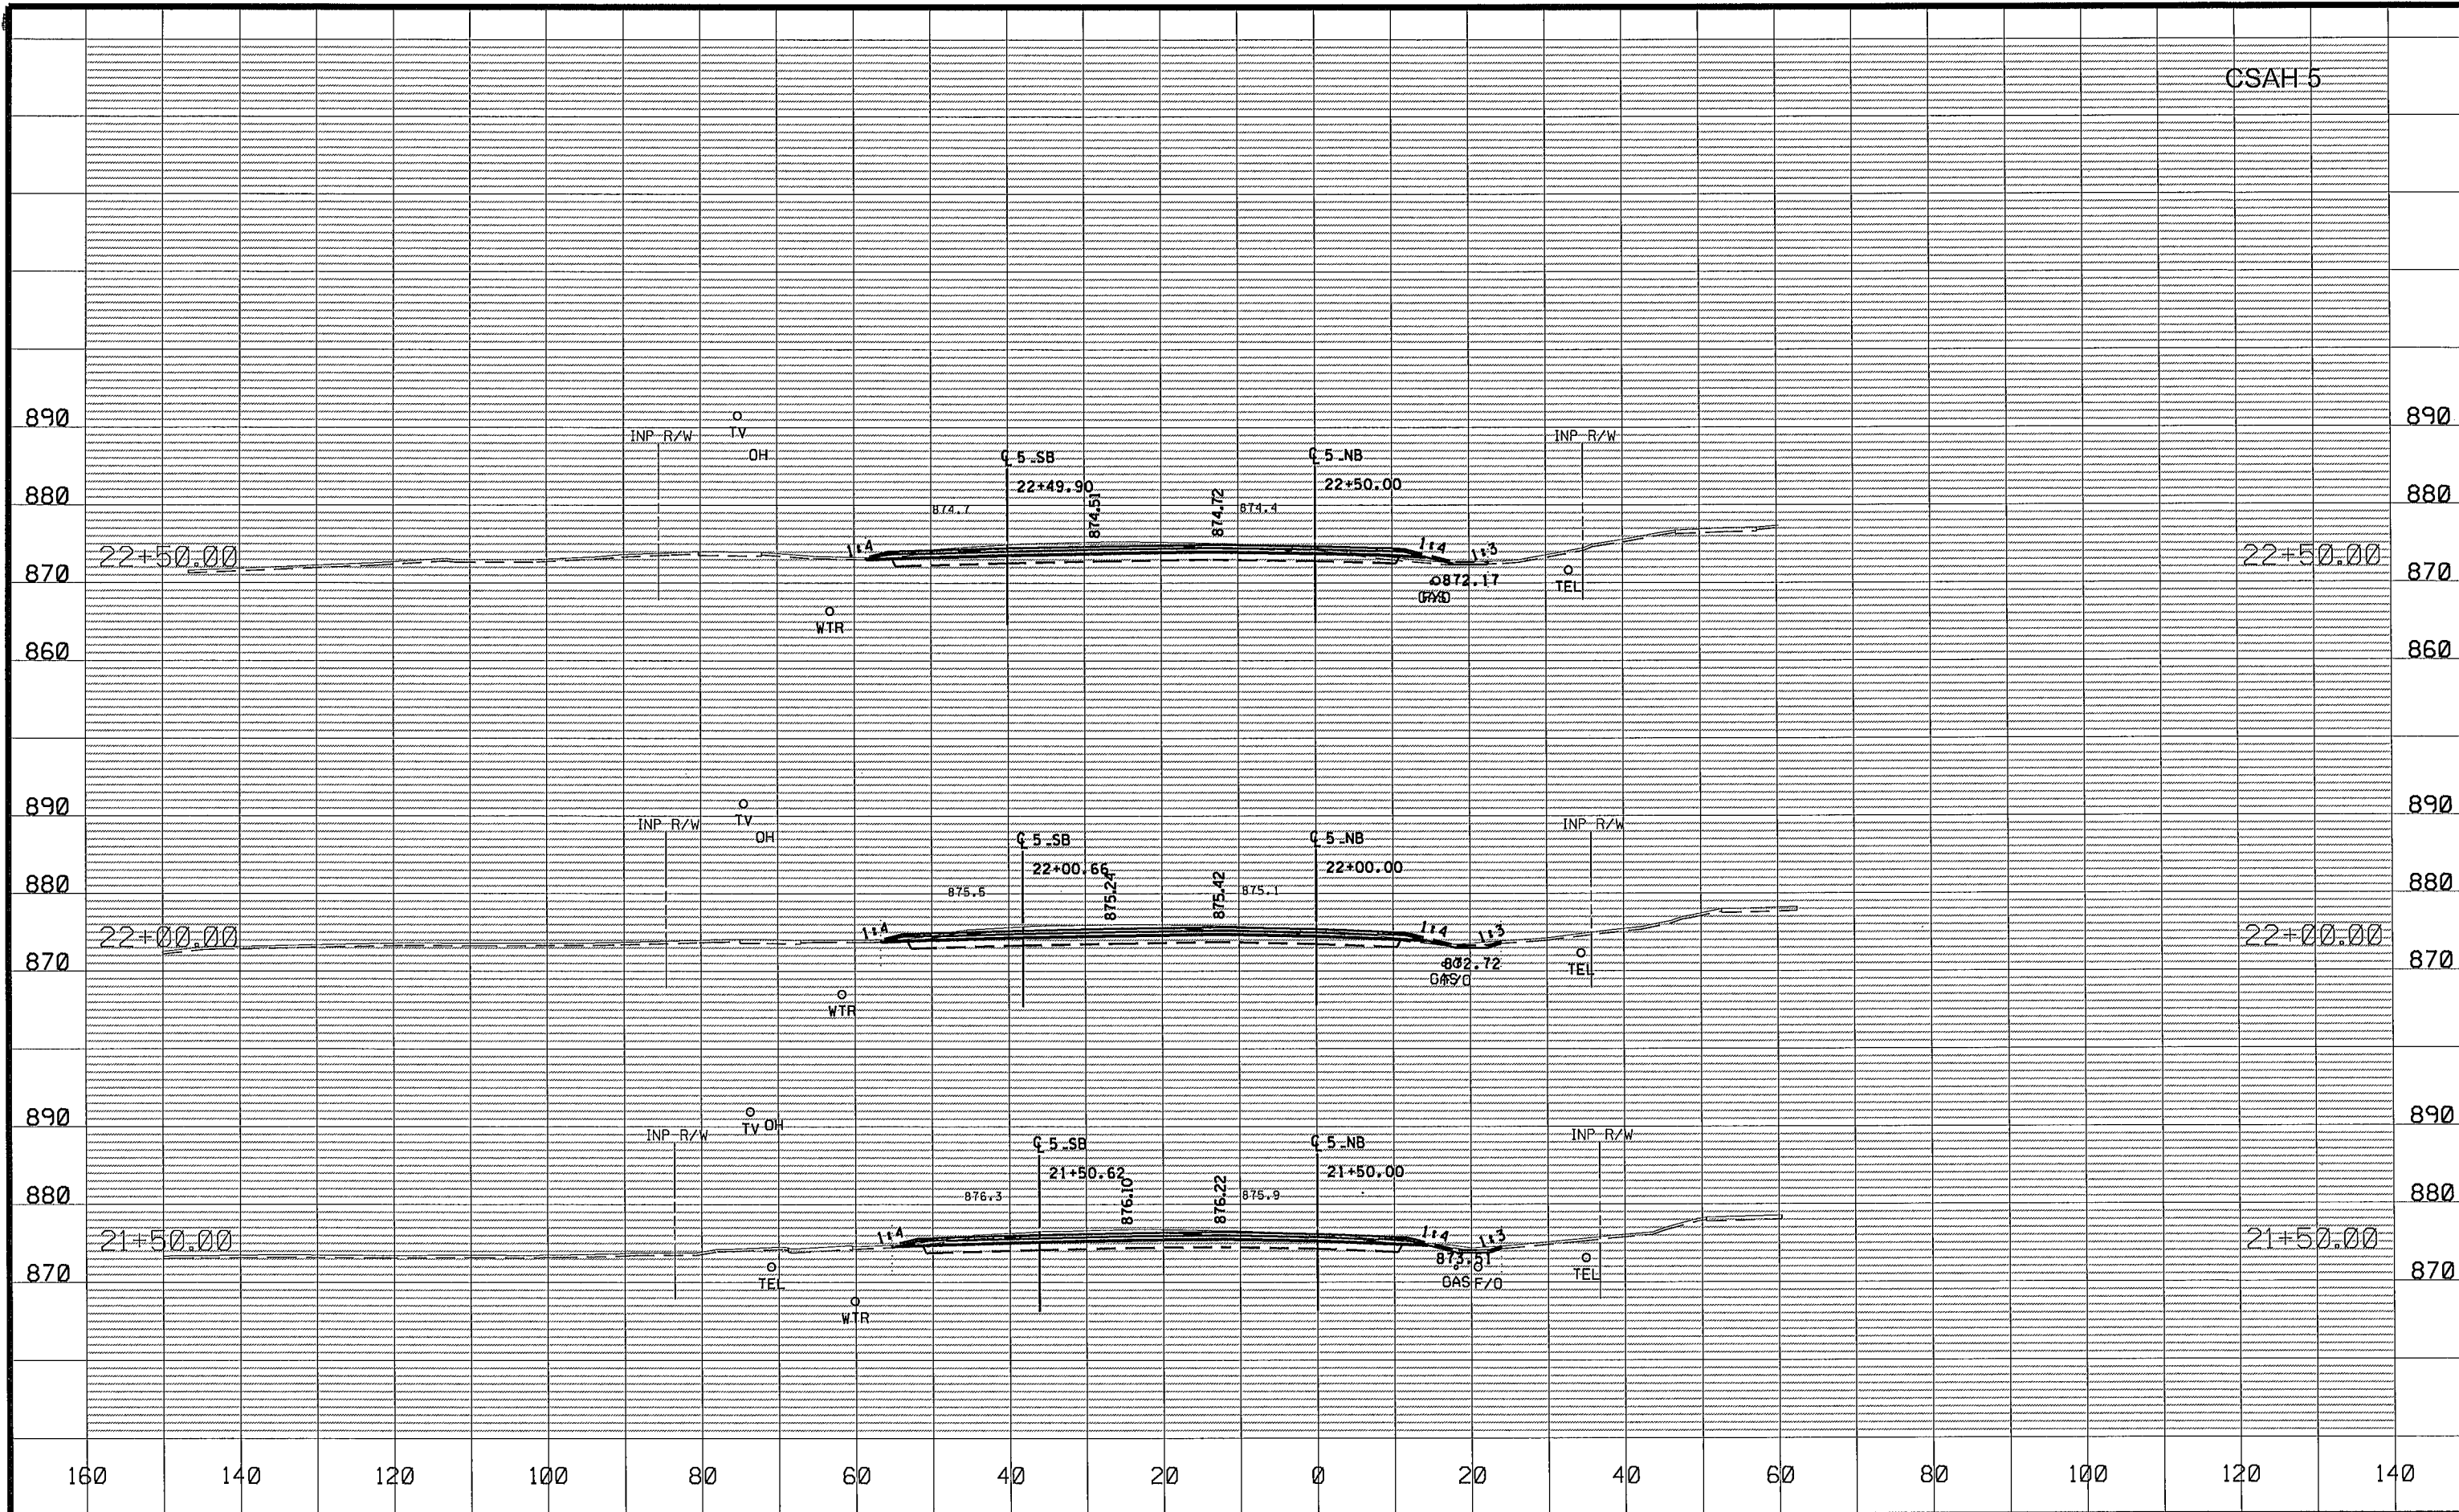

NO	DATE	BY	CKD	APPR	REVISION
1	05/30/2014				2:01:50 PM


DRAWN BY EJM DATE 04-16-14
DESIGN BY EJM DATE 02-28-14
CHECKED BY GMP DATE 04-24-14



ANOKA COUNTY
HIGHWAY DEPT.

SP 002-605-018
SP 199-106-011
CP 14-20

CROSS SECTIONS
STA 21+50.00 TO 22+50.00
Sheet 110 of 148 Sheets

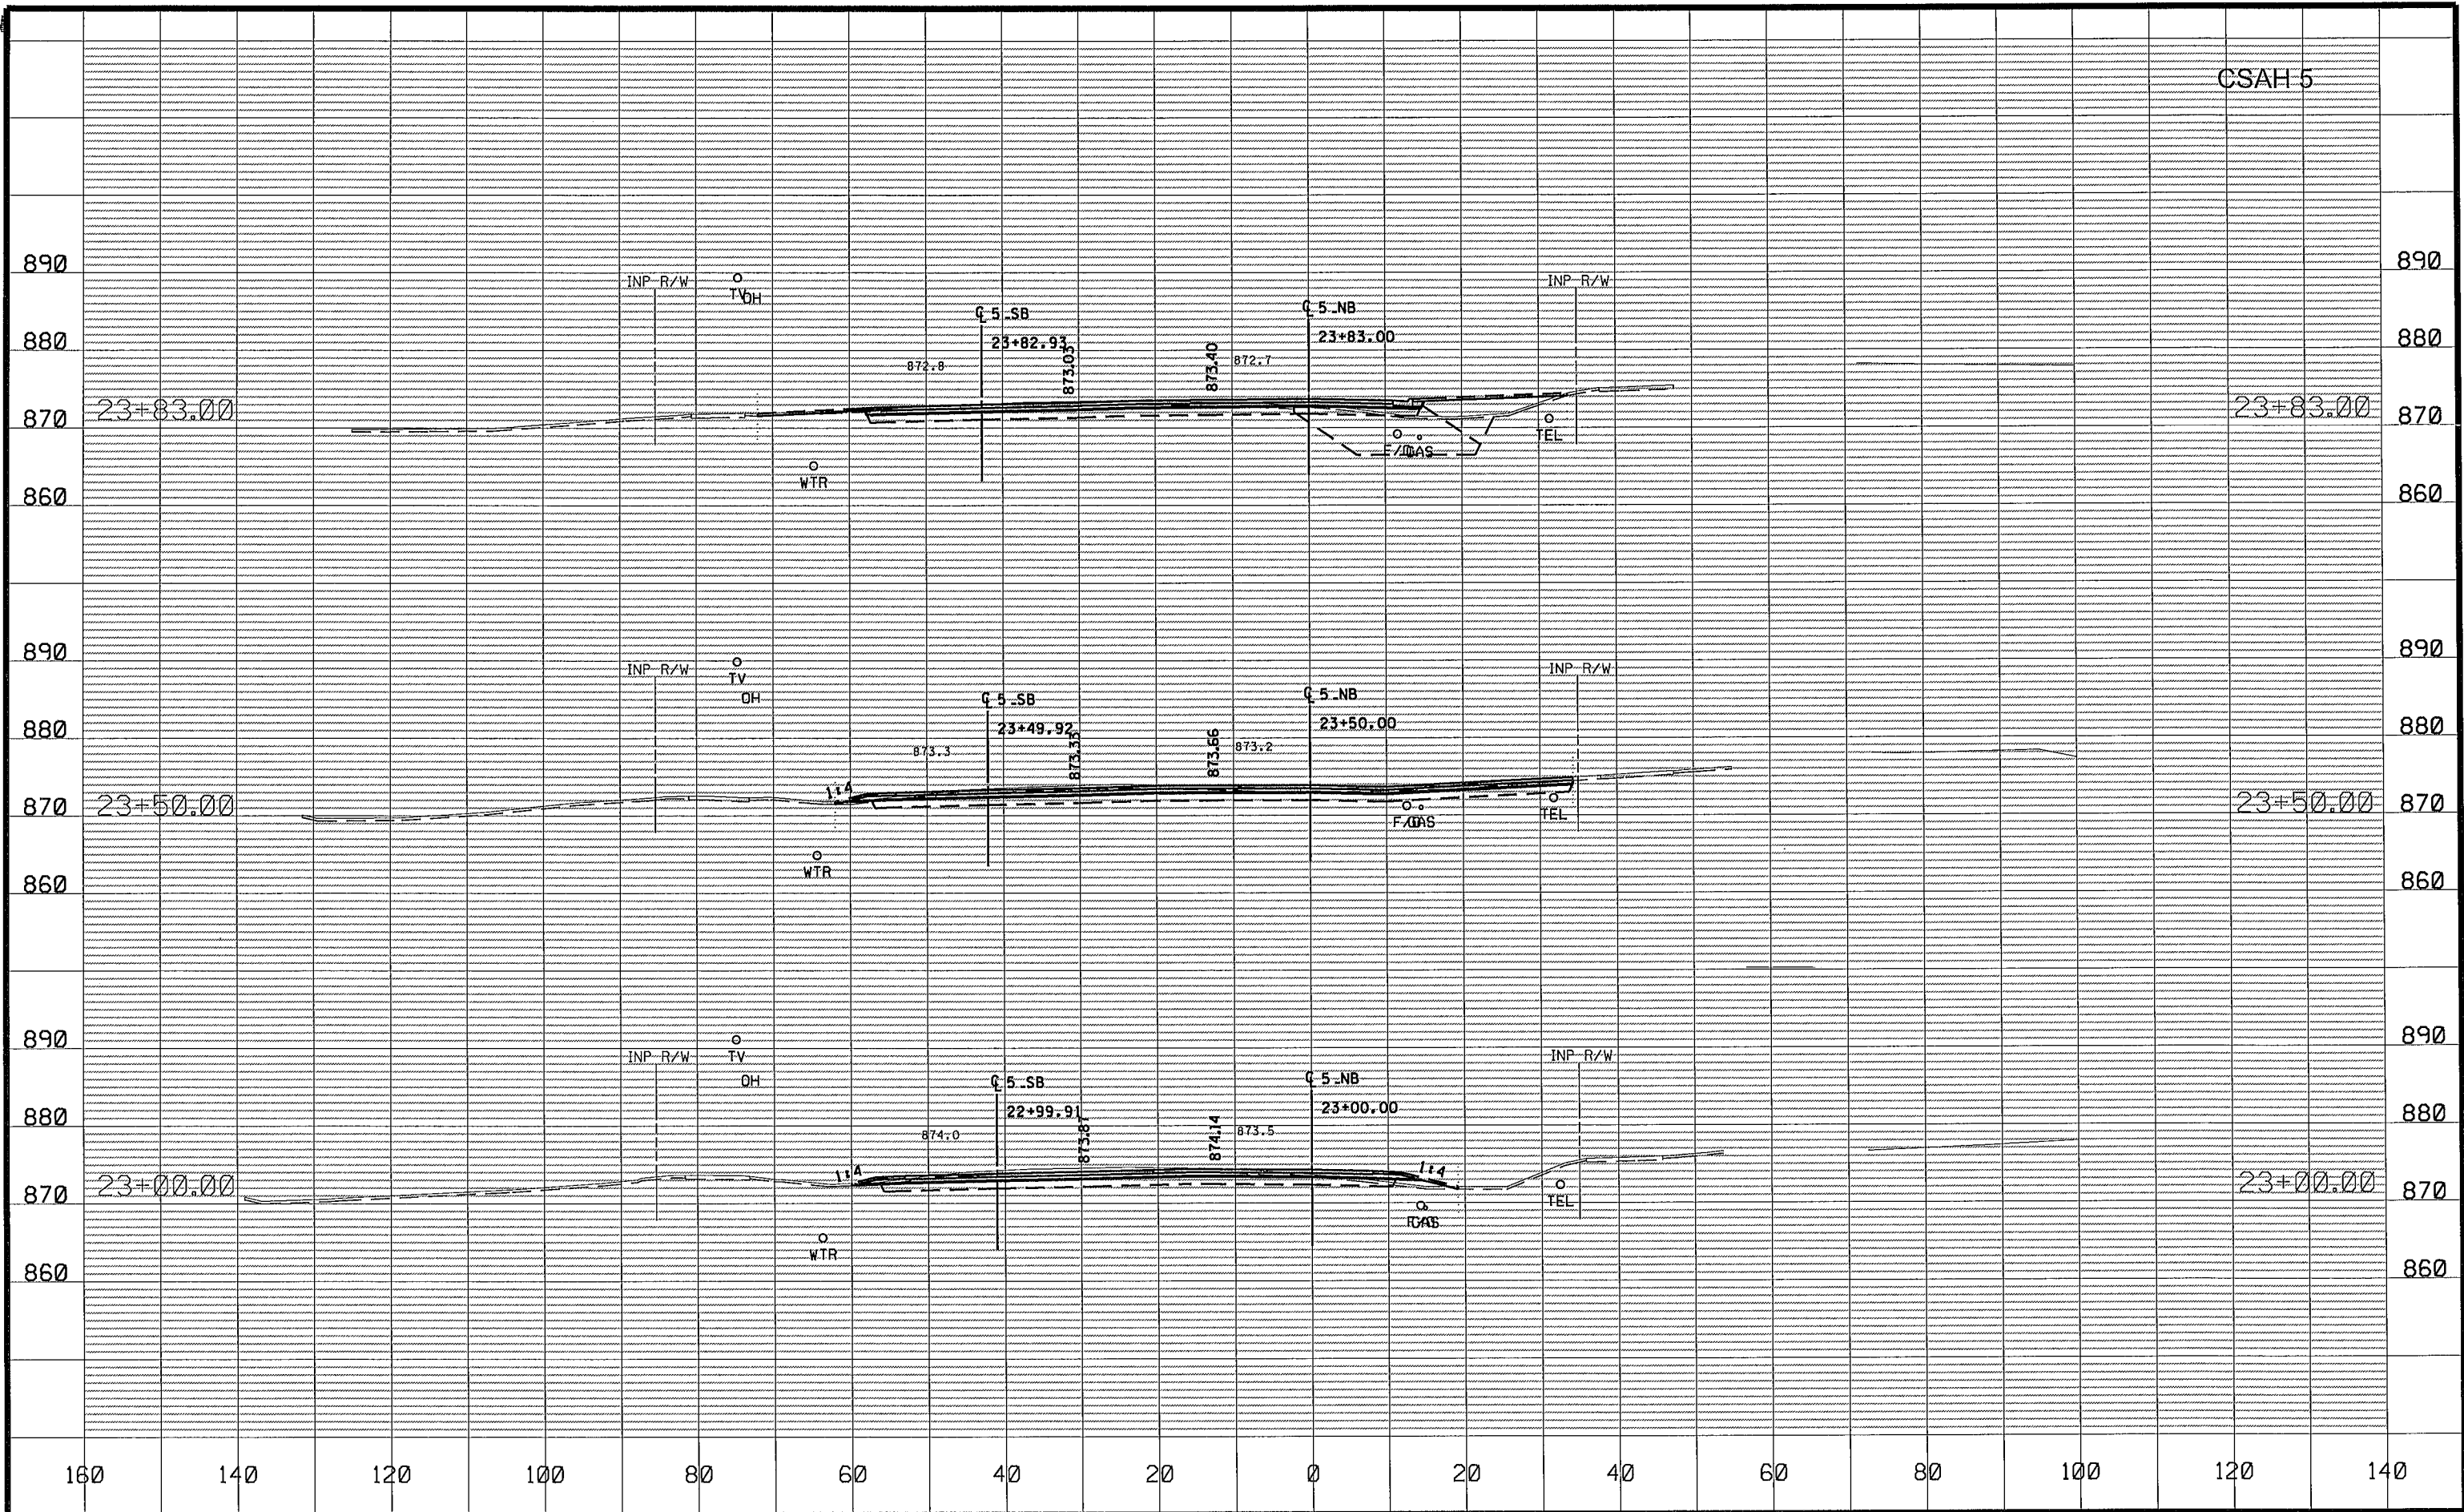

NO	DATE	BY	CKD	APPR	REVISION
NAME: P:\02-605-18\Plan\0260518_XS.dgn					
05/30/2014 2:01:51 PM					


DRAWN BY EJM DATE 04-16-14
 DESIGN BY EJM DATE 02-28-14
 CHECKED BY GMP DATE 04-24-14



ANOKA COUNTY
HIGHWAY DEPT.


SP 002-605-018
 SP 199-106-011
 CP 14-20

CROSS SECTIONS
 STA 23+00.00 TO 23+83.00
 Sheet 111 of 148 Sheets

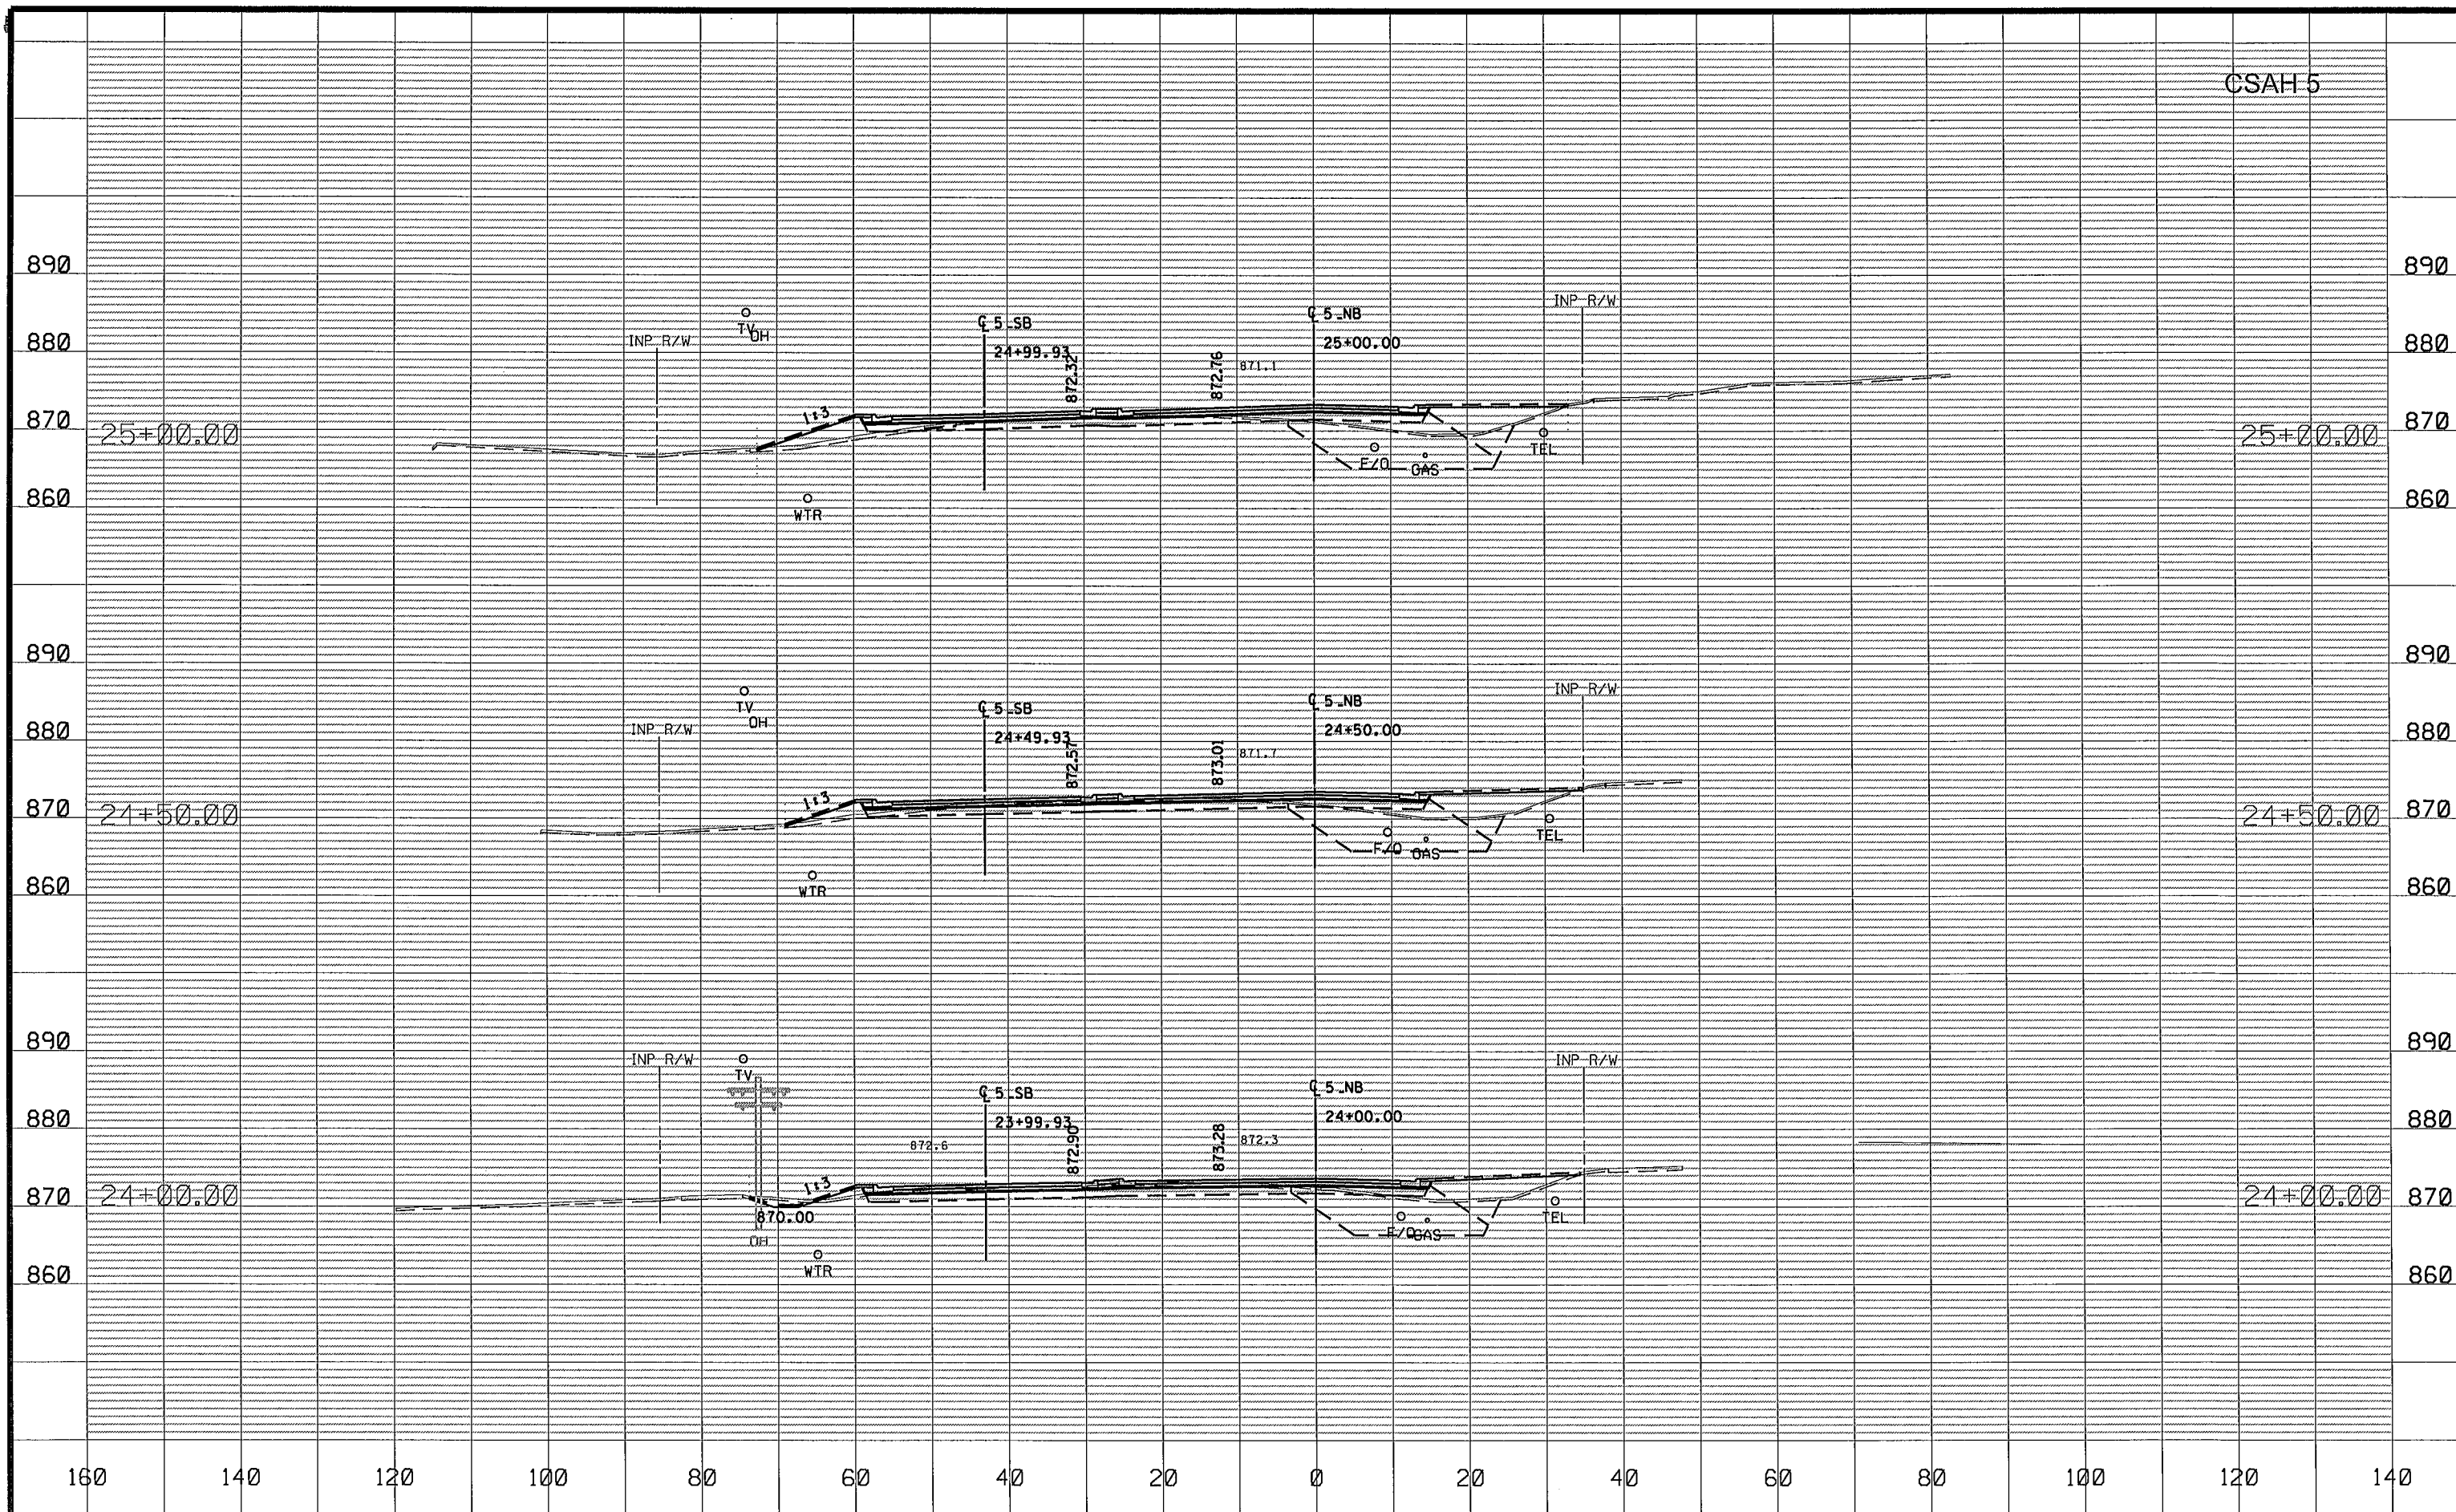


NO	DATE	BY	CKD	APPR	REVISION
1	05/30/2014				2:01:51 PM

DRAWN BY	EJM	DATE	04-16-14
DESIGN BY	EJM	DATE	02-28-14
CHECKED BY	GMP	DATE	04-24-14

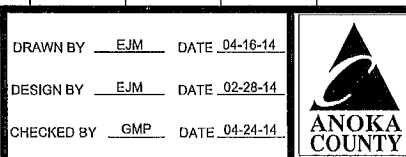

SP 002-605-018
SP 199-106-011
CP 14-20

CROSS SECTIONS
STA 24+00.00 TO 25+00.00
Sheet 112 of 148 Sheets

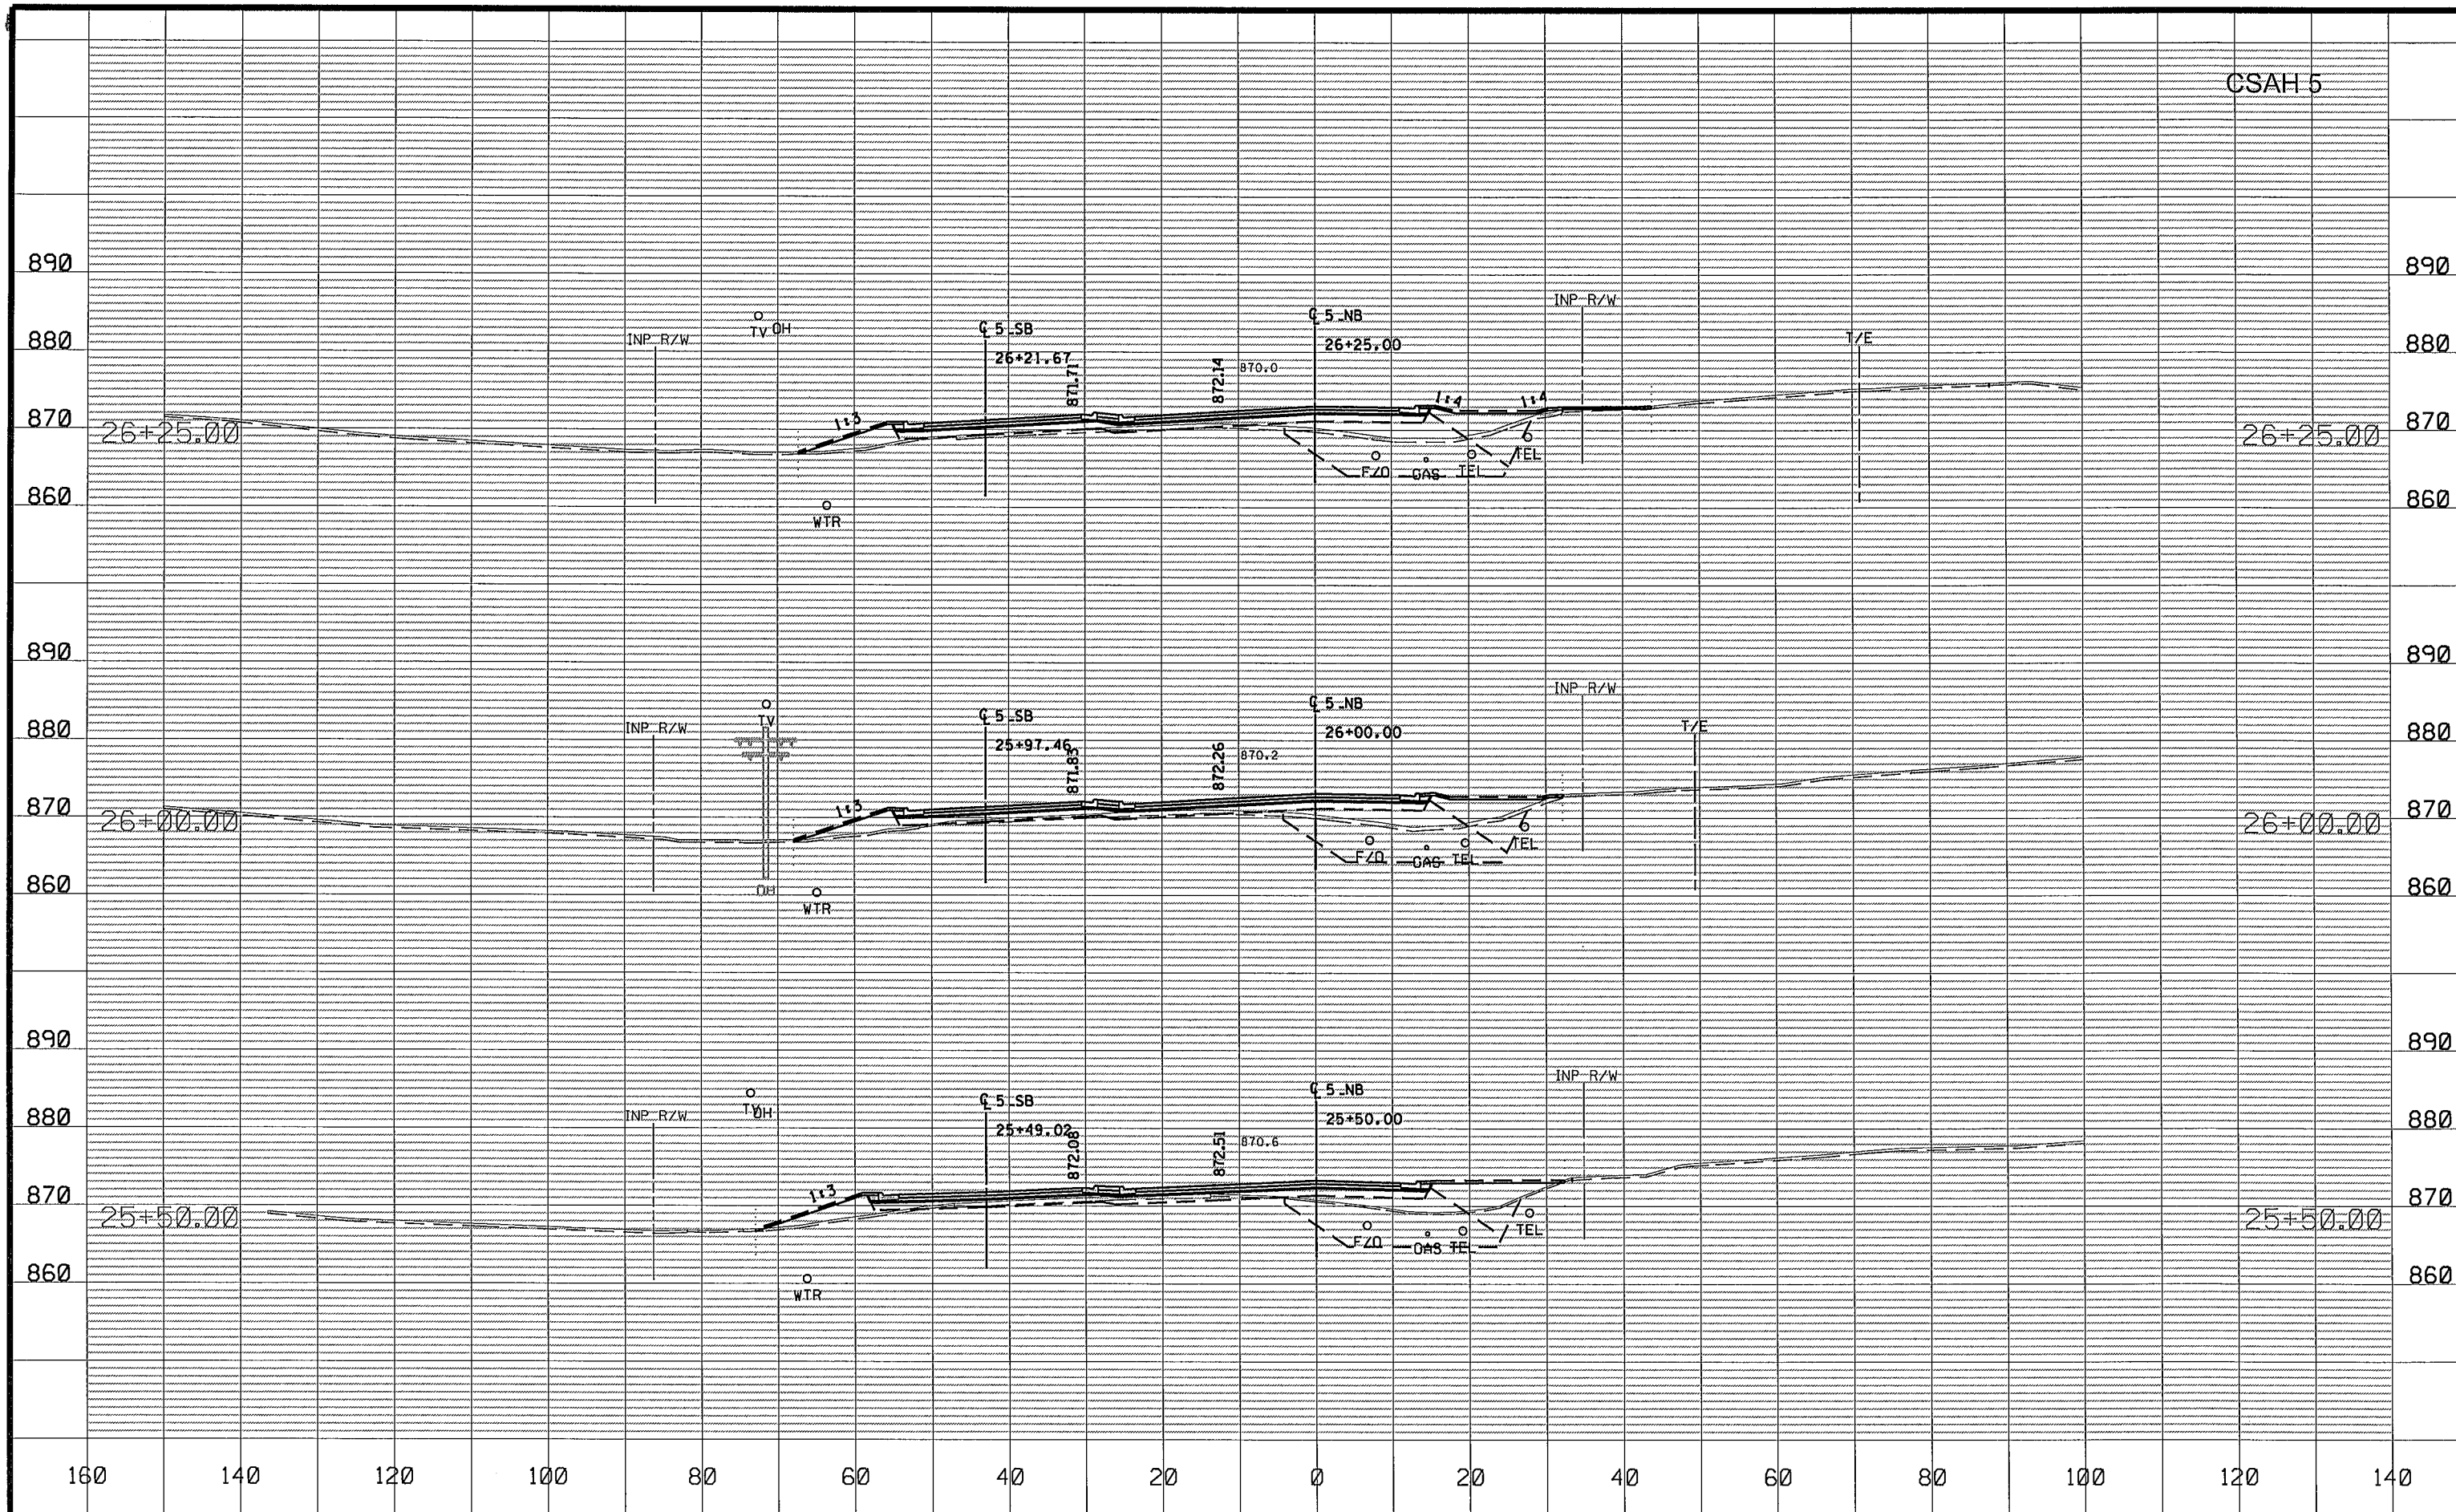

CSAH 5

NO	DATE	BY	CKD	APPR	REVISION
NAME: P:\02-605-18\Plan\0260518_XS.dgn					
05/30/2014 2:01:51 PM					

DRAWN BY EJM DATE 04-16-14
DESIGN BY EJM DATE 02-28-14
CHECKED BY GMP DATE 04-24-14



ANOKA COUNTY
HIGHWAY DEPT.

SP 002-605-018

SP 199-106-011


CP 14-20

CROSS SECTIONS

STA 25+50.00 TO 26+25.00

Sheet 113 of 148 Sheets

CSAH 5

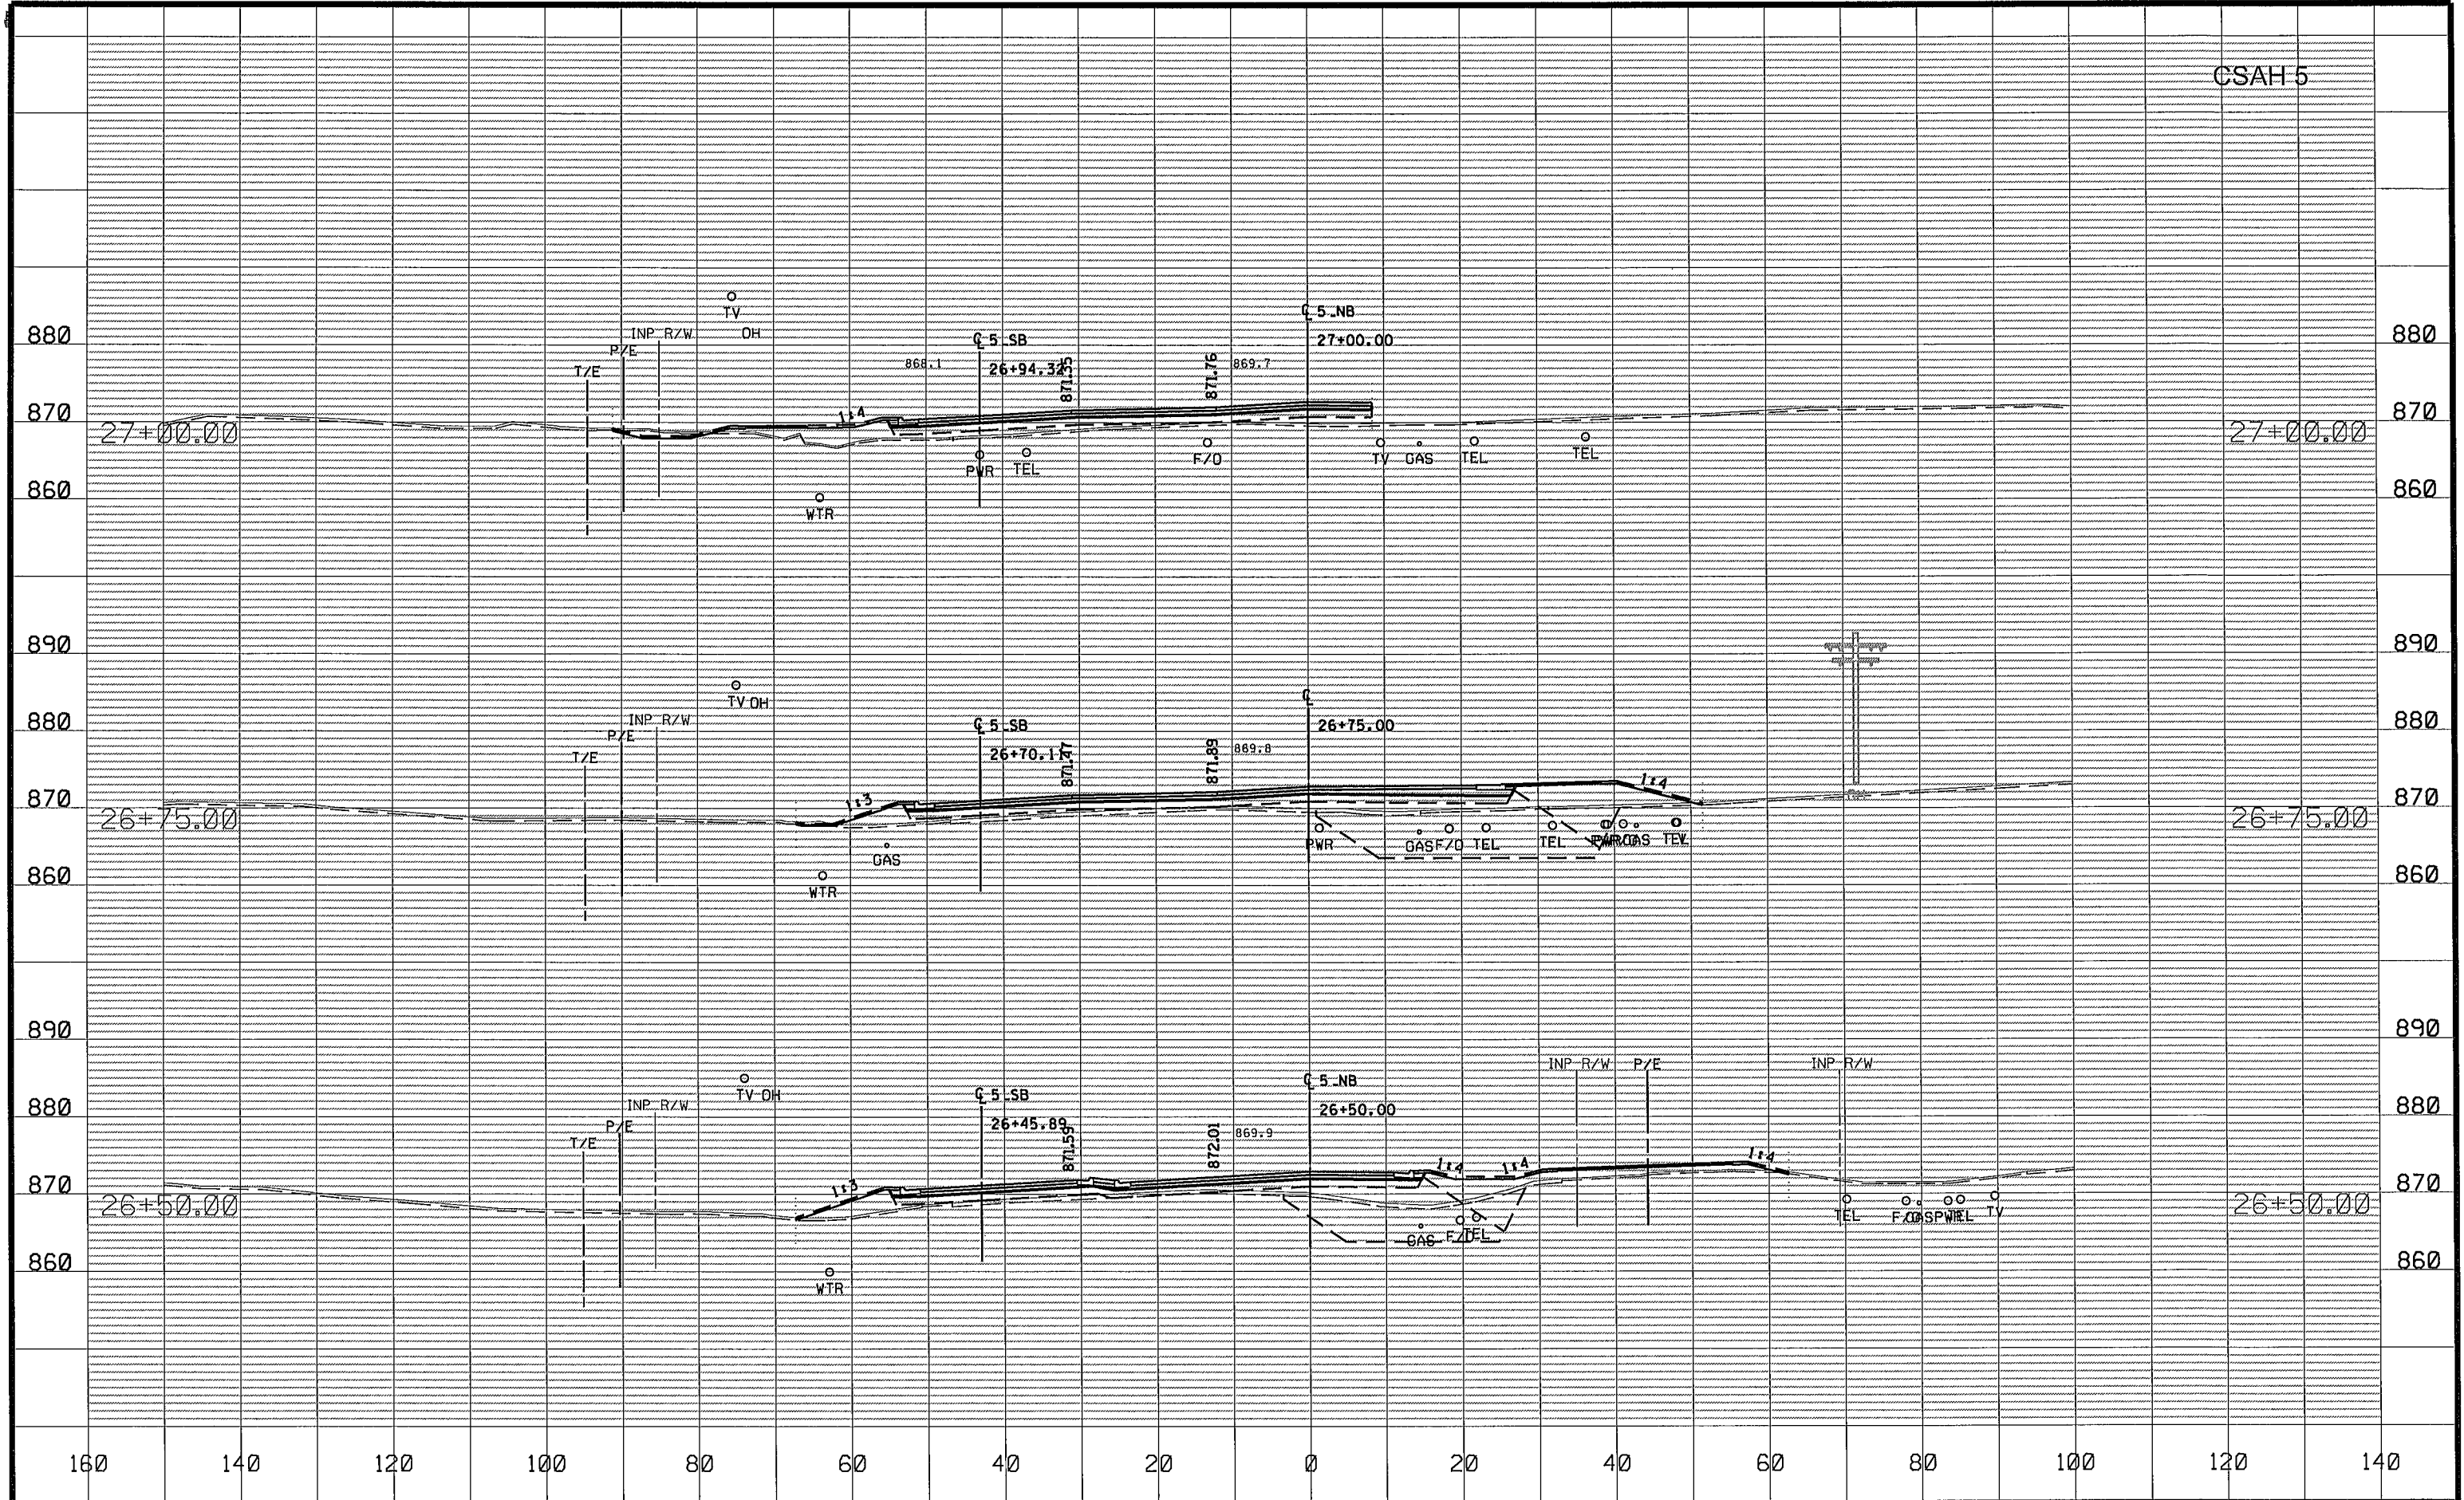[illegible]

DRAWN BY EJM DATE 04-16-14
DESIGN BY EJM DATE 02-28-14
CHECKED BY GMP DATE 04-24-14



ANOKA COUNTY
HIGHWAY DEPT.

SP 002-605-018


SP 199-106-011

CP 14-20

CROSS SECTIONS

STA 26+50.00 TO 27+00.00

Sheet 114 of 148 Sheets

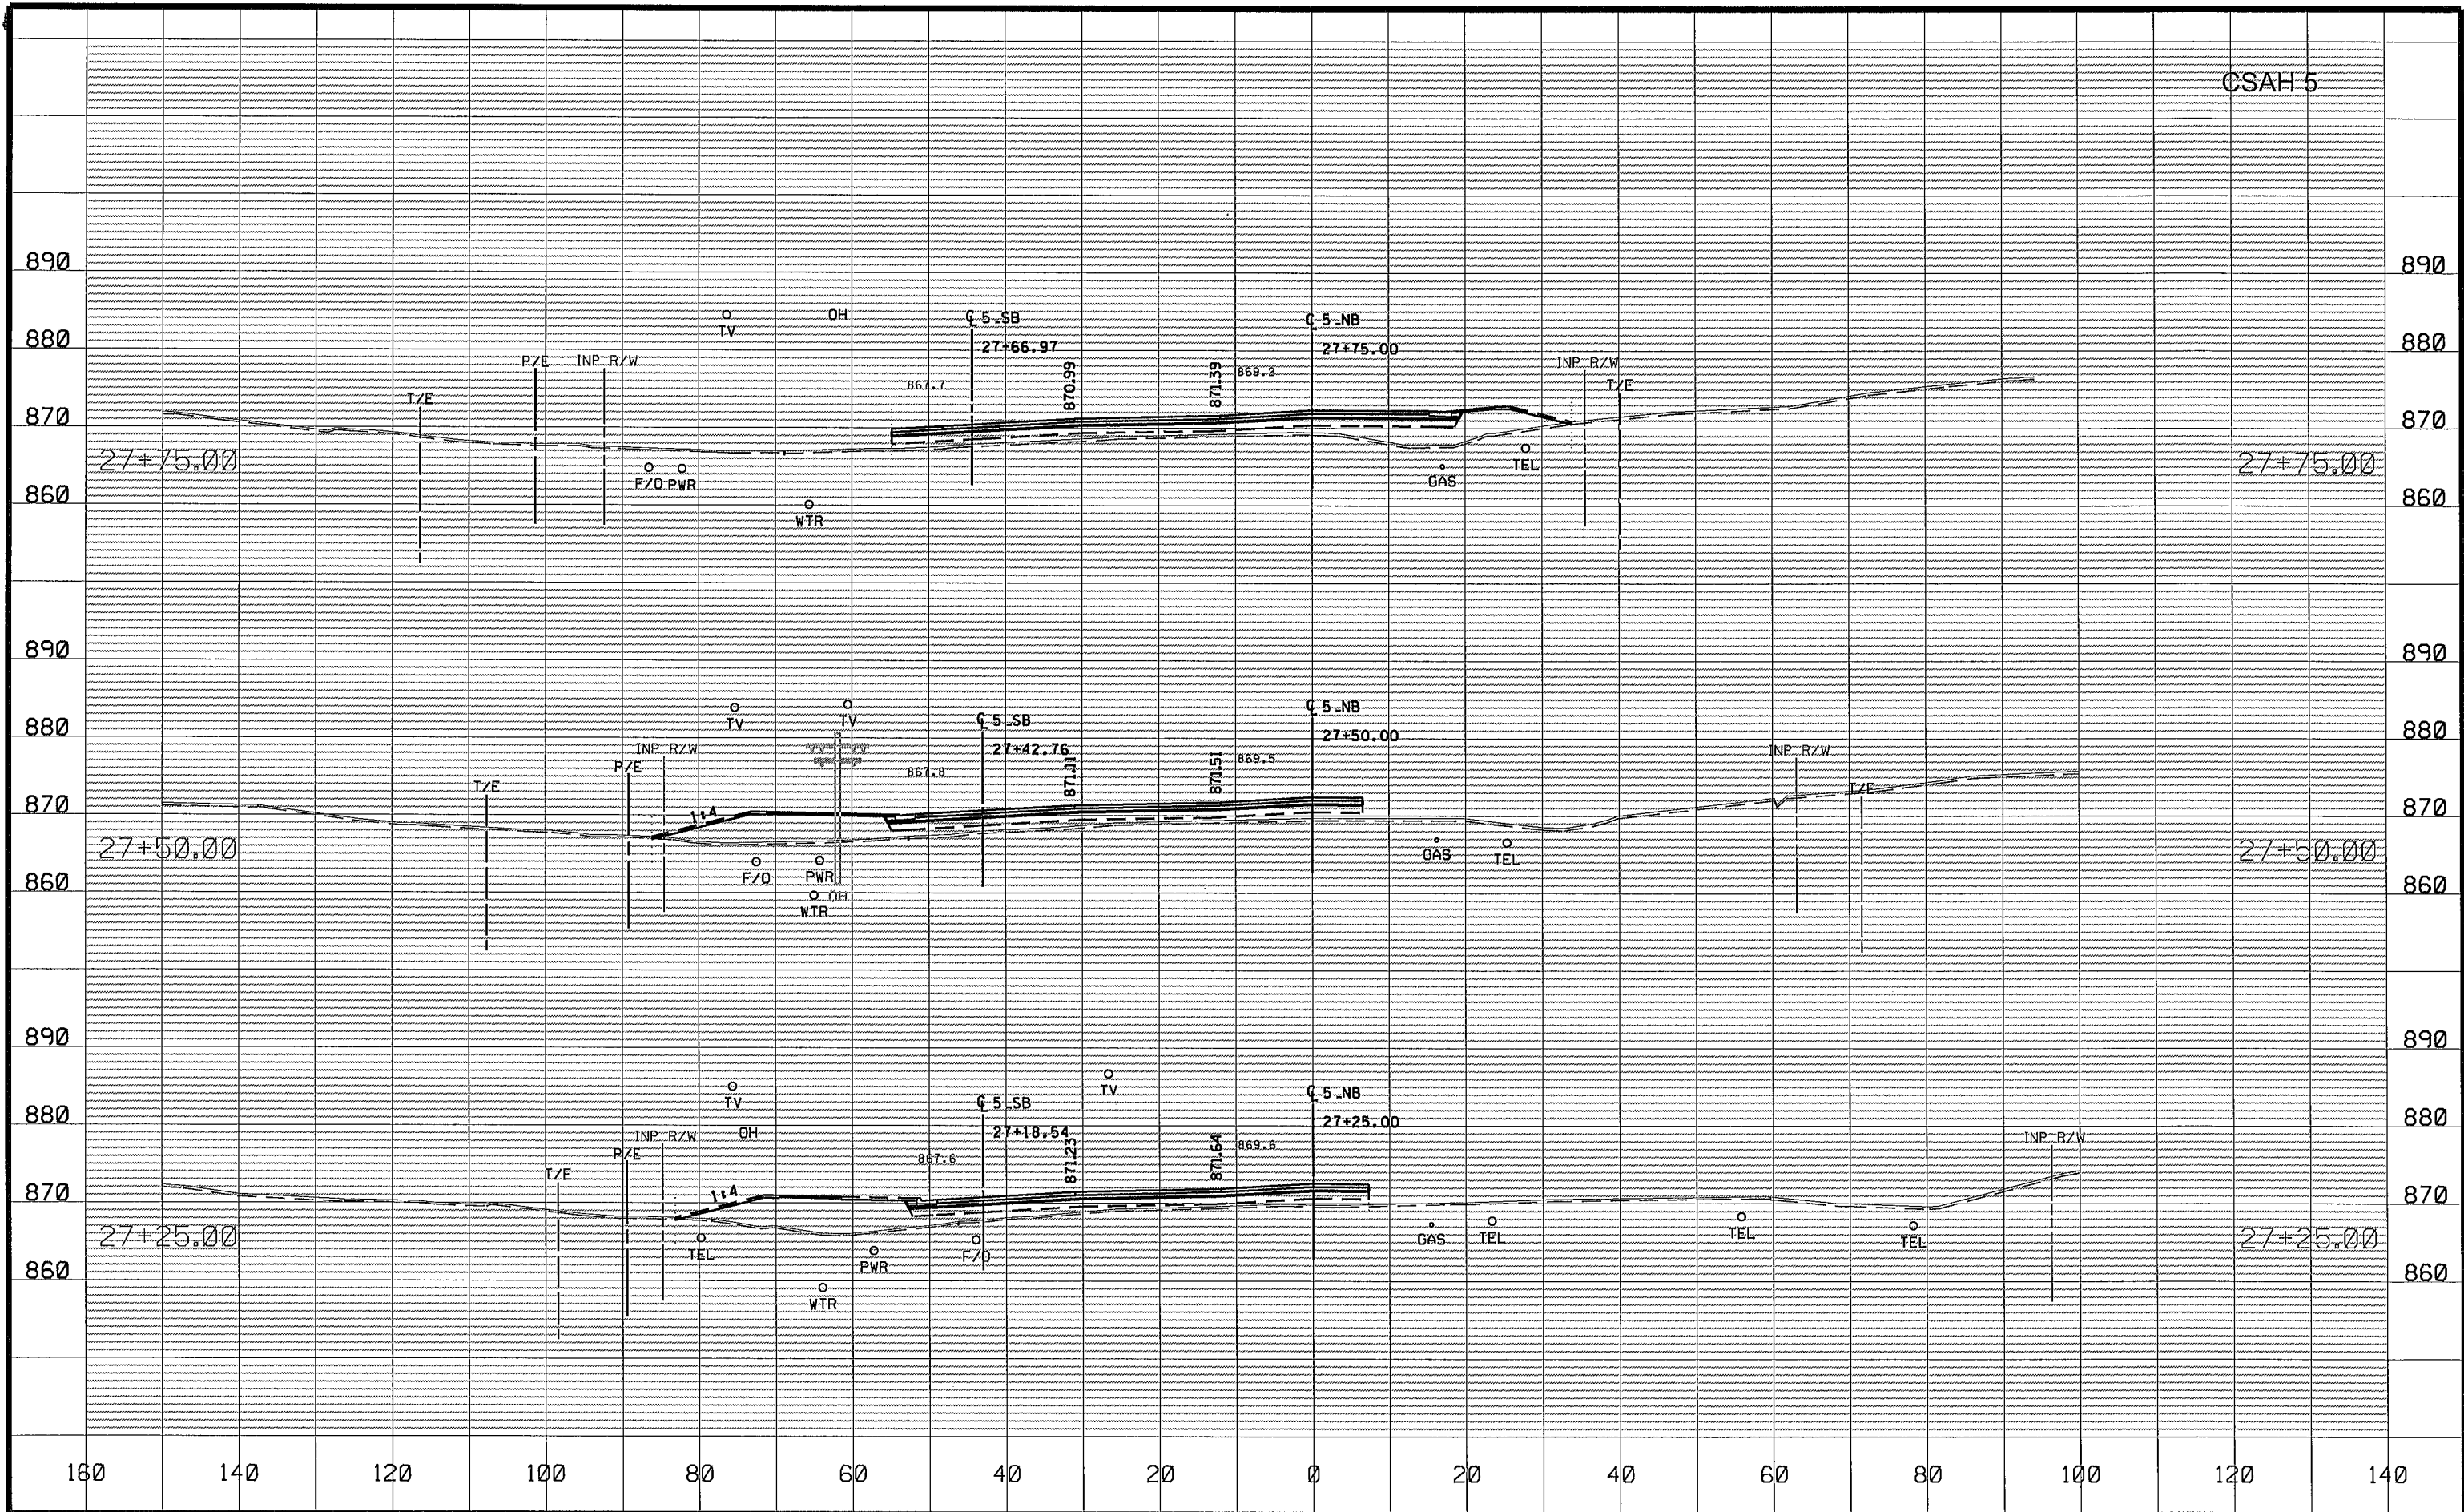

NO	DATE	BY	CKD	APPR	REVISION
NAME: P:\02-605-18\Plan\0260518_XS.dgn					
05/30/2014 2:01:52 PM					


DRAWN BY EJM DATE 04-16-14
DESIGN BY EJM DATE 02-28-14
CHECKED BY GMP DATE 04-24-14



ANOKA COUNTY
HIGHWAY DEPT.

SP 002-605-018
SP 199-106-011
CP 14-20


CROSS SECTIONS
STA 27+25.00 TO 27+75.00
Sheet 115 of 148 Sheets

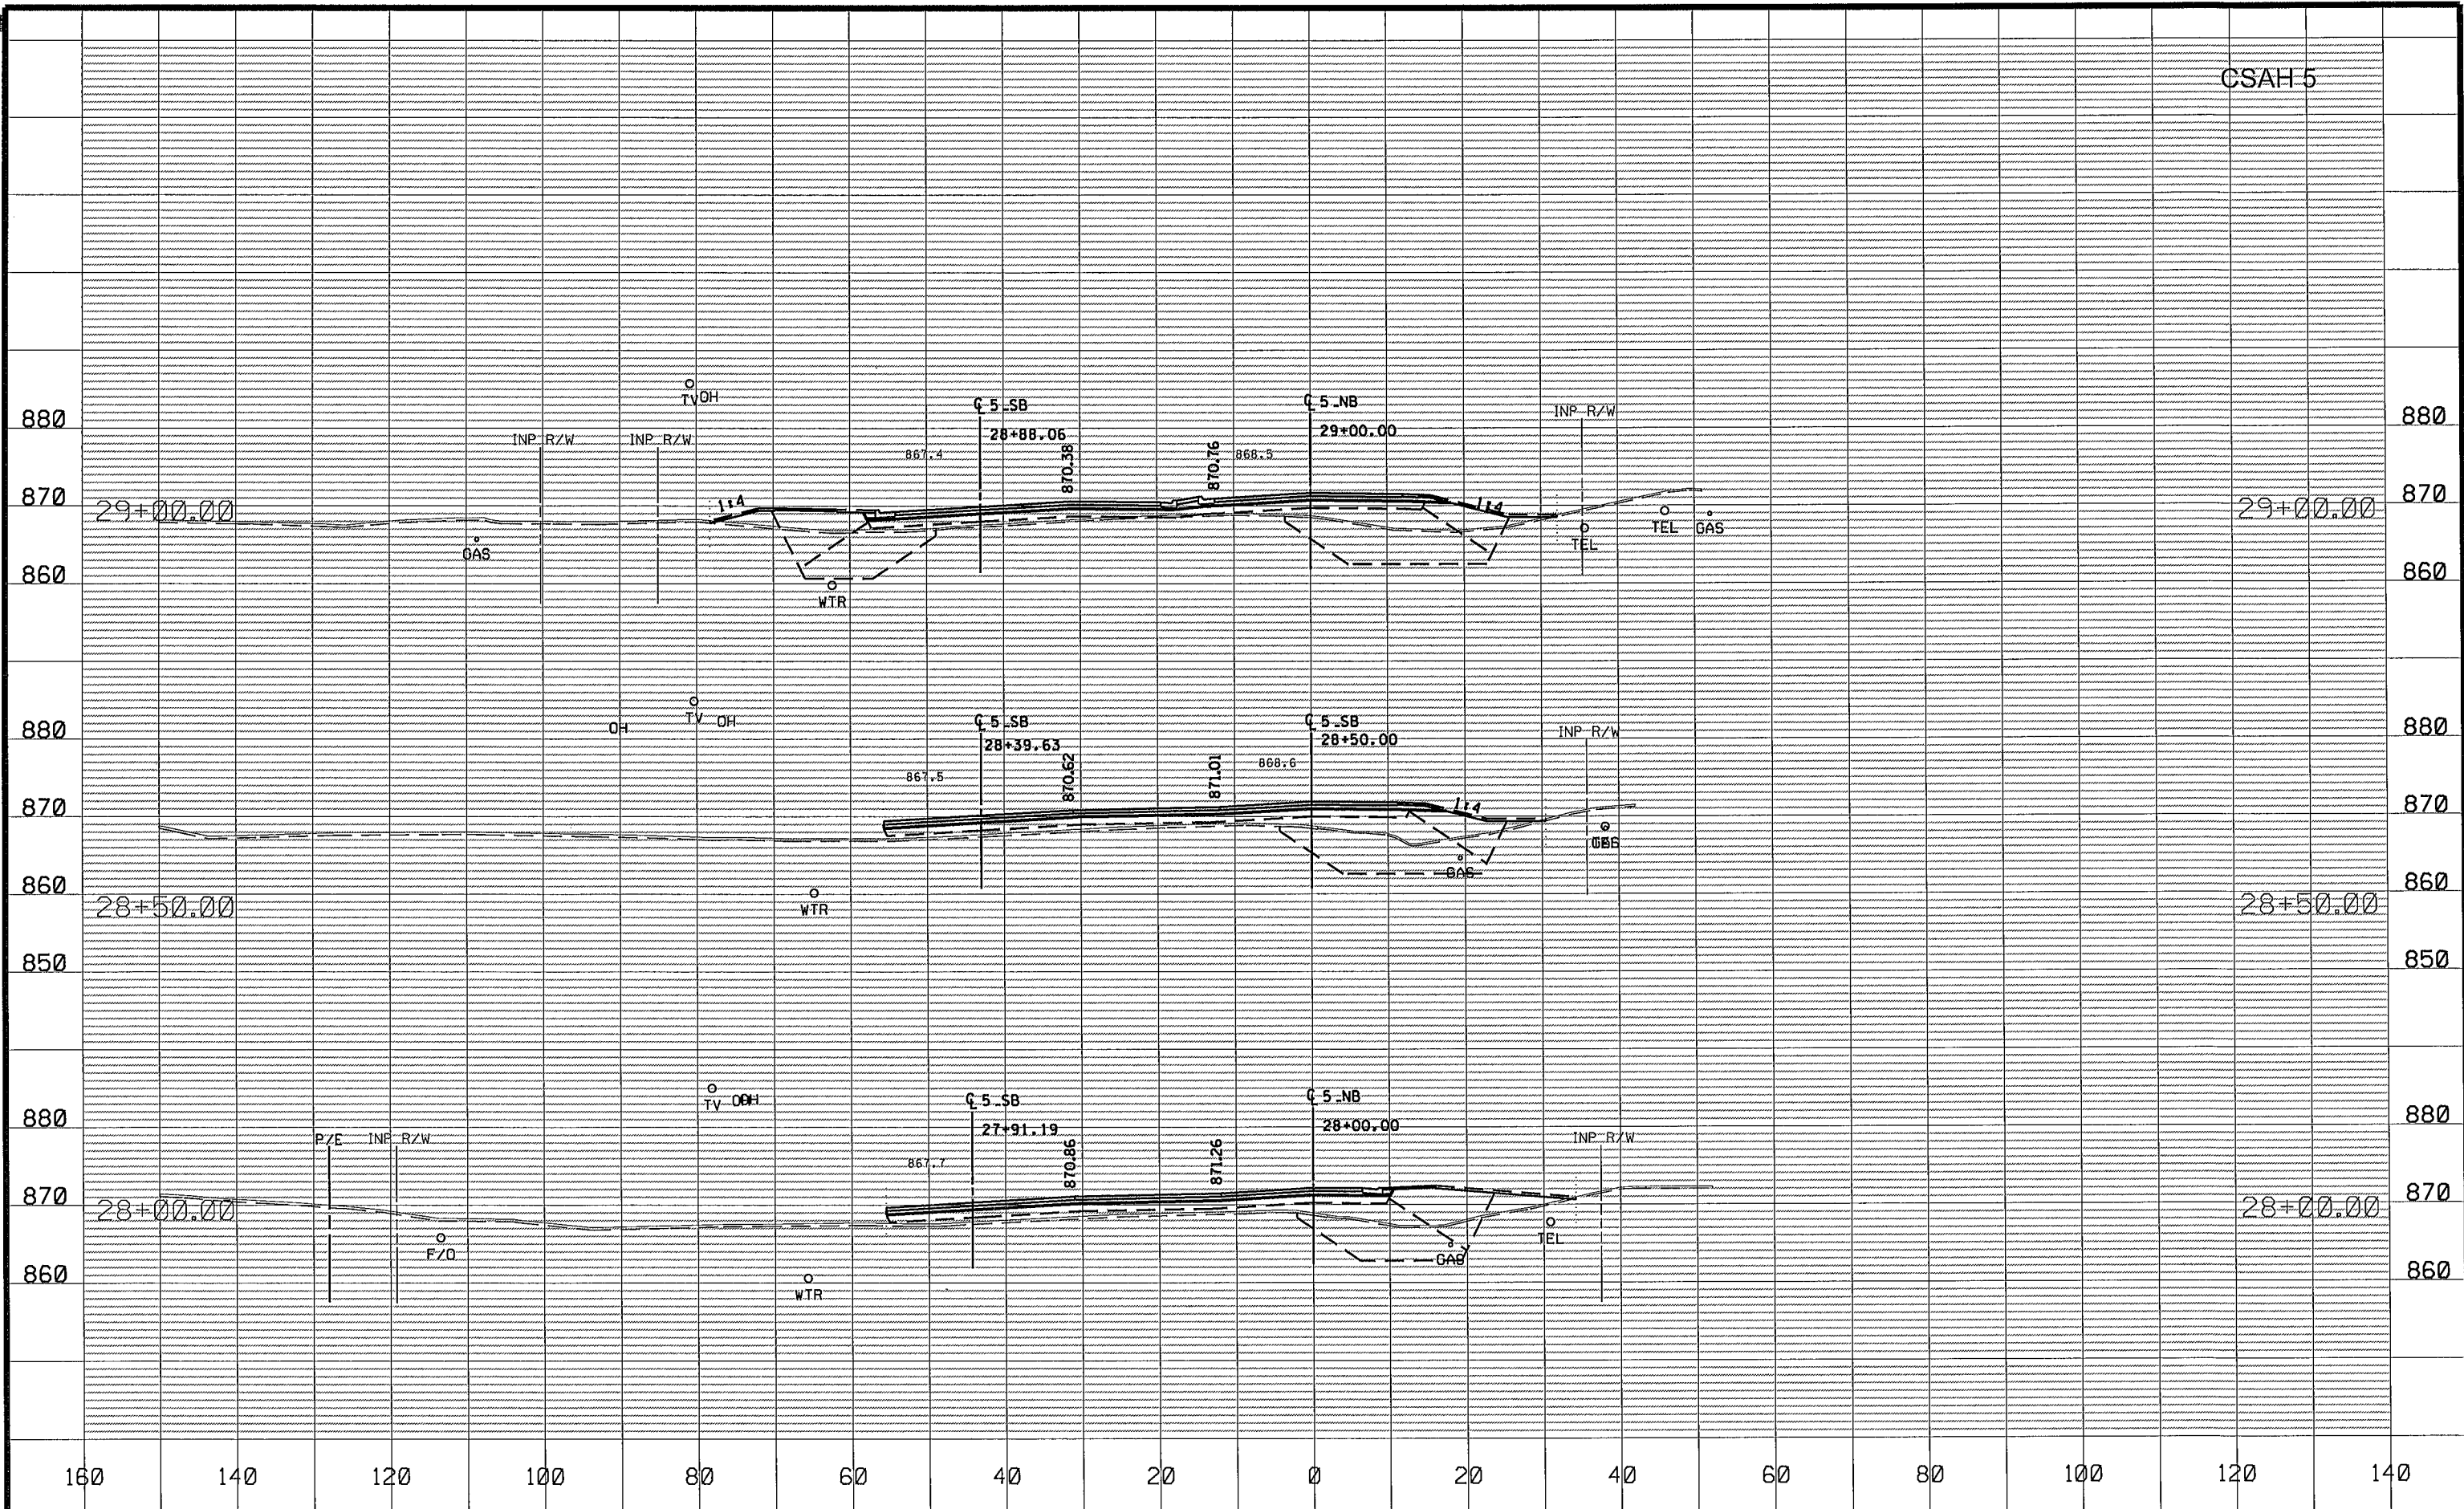

CSAH-5


NO	DATE	BY	CKD	APPR	REVISION
1	05/30/2014				2:01:52 PM

DRAWN BY EJM DATE 04-16-14
DESIGN BY EJM DATE 02-28-14
CHECKED BY GMP DATE 04-24-14

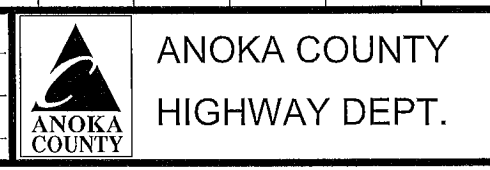

SP 002-605-018
SP 199-106-011
CP 14-20

CROSS SECTIONS
STA 28+00.00 TO 29+00.00
Sheet 116 of 148 Sheets

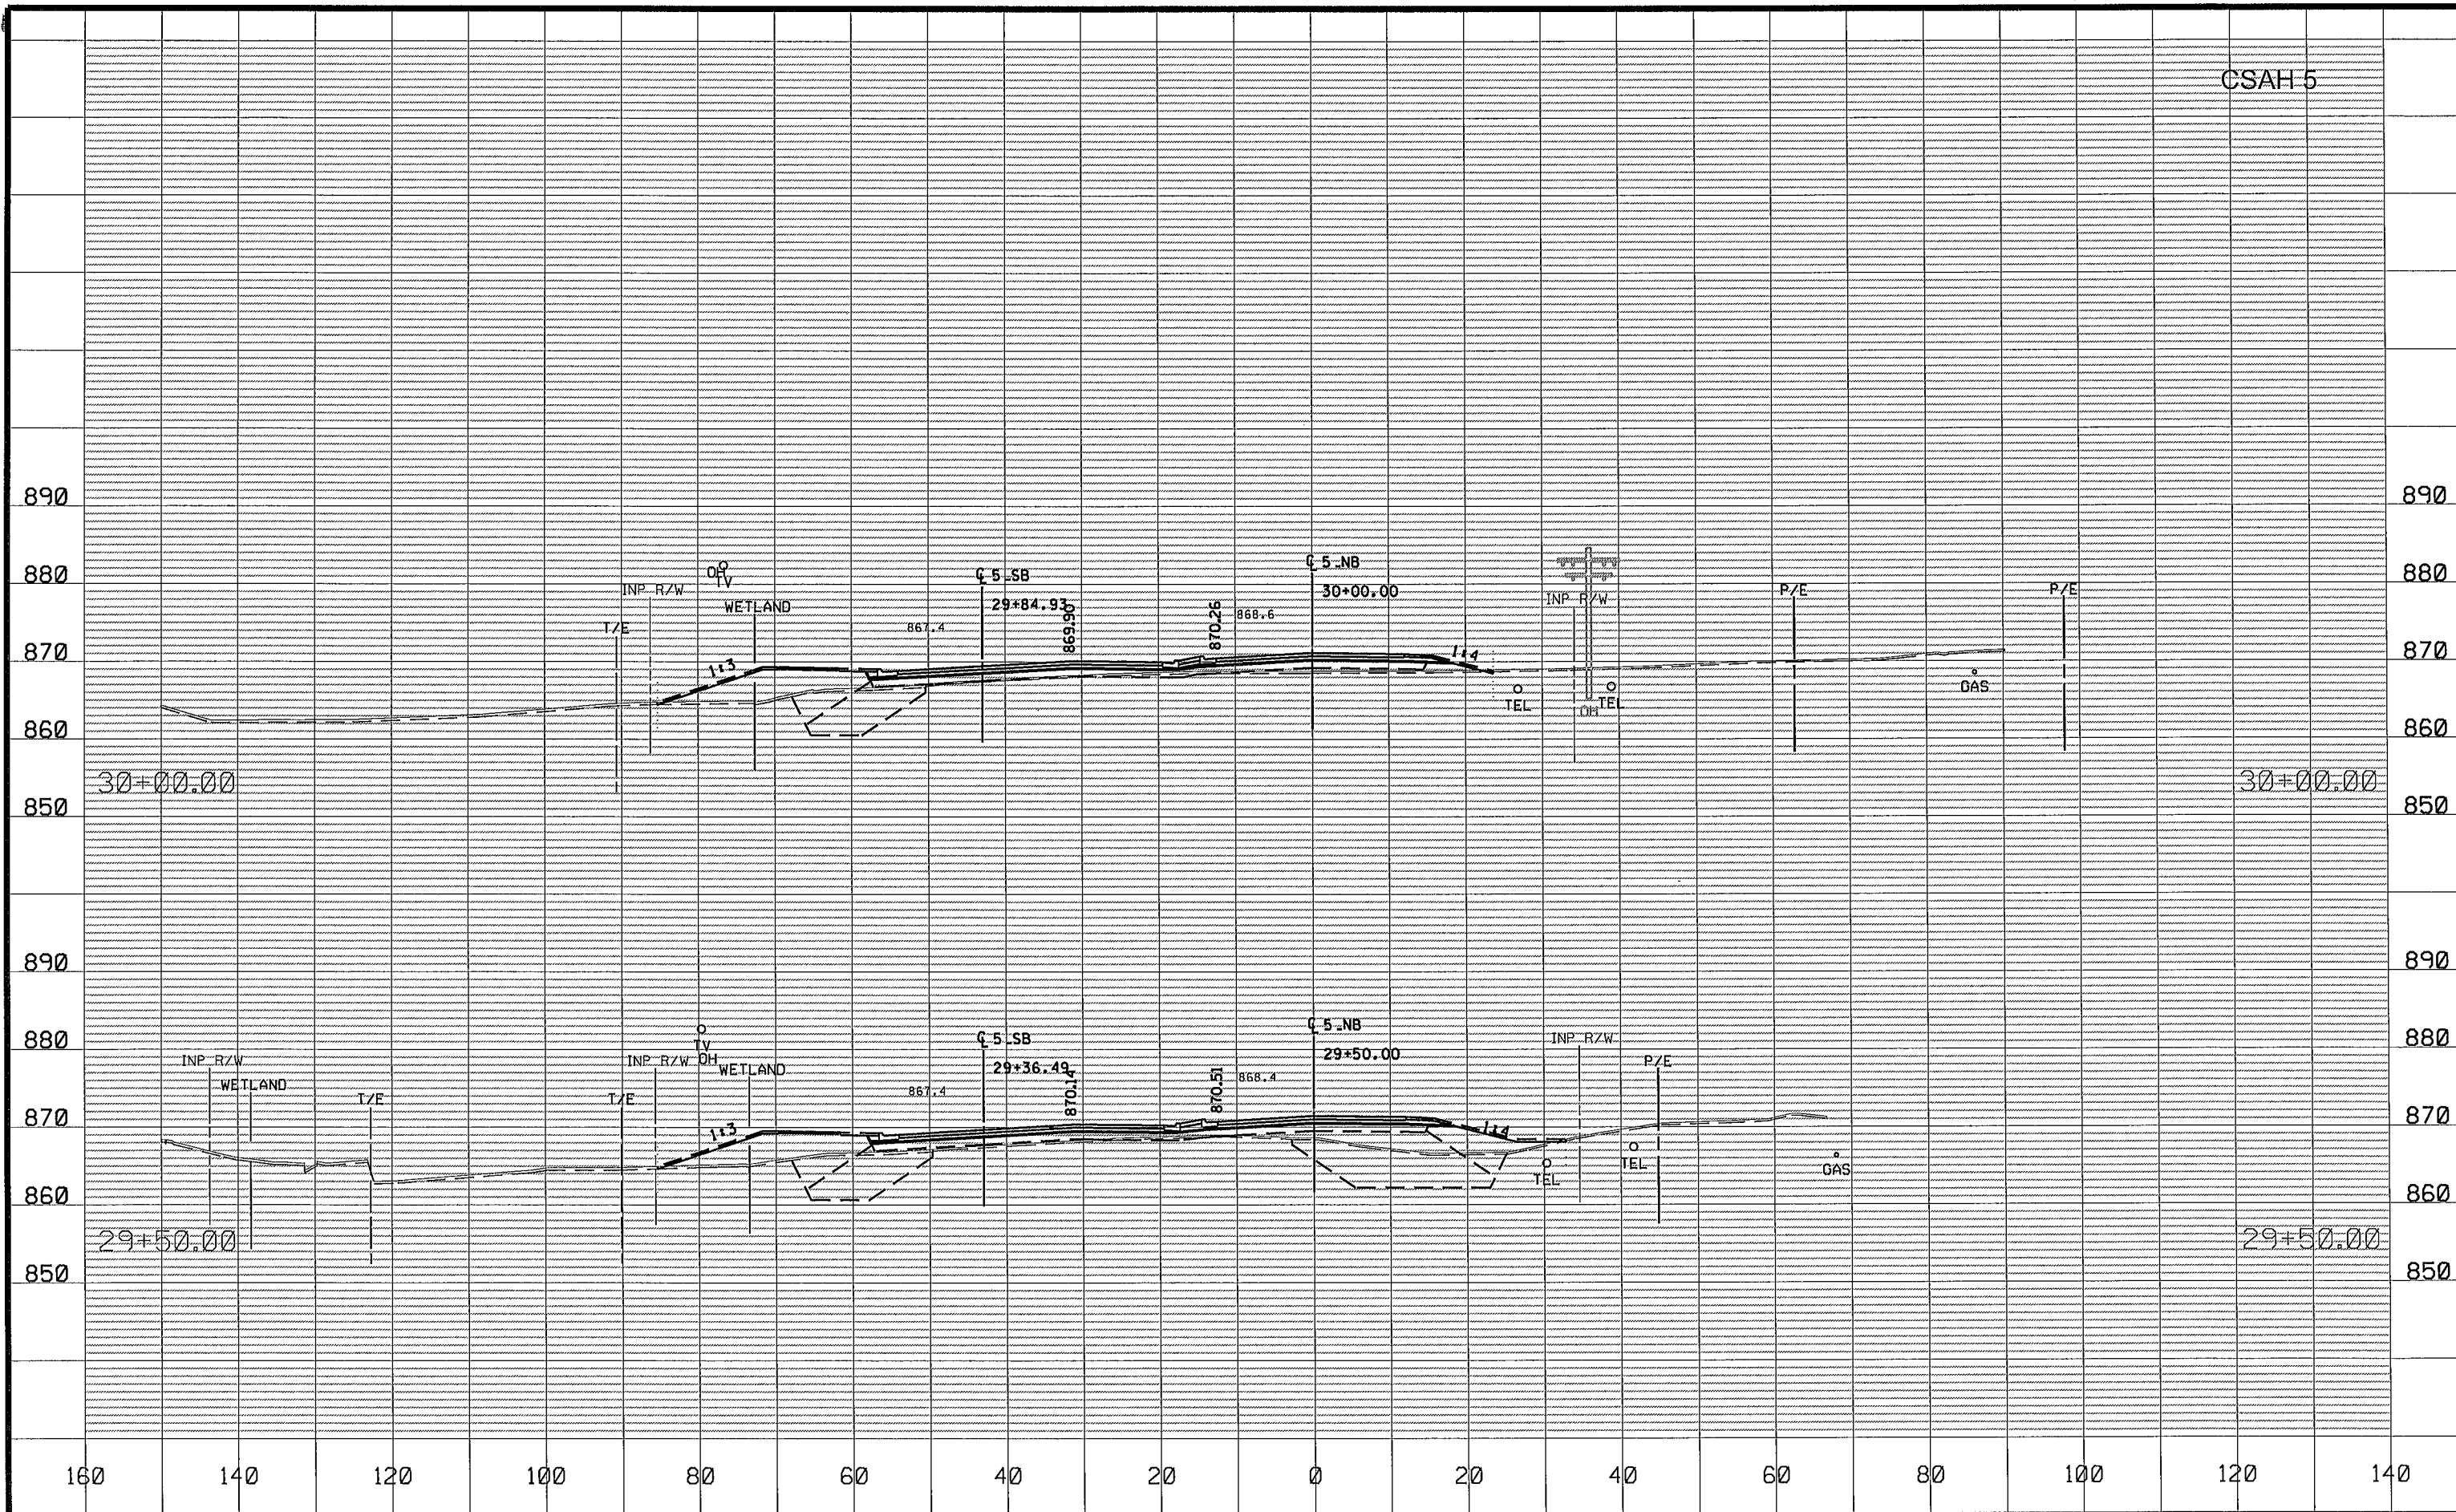

NO	DATE	BY	CKD	APPR	REVISION
NAME: P:\02-605-18\Plan\0260518_XS.dgn					
05/30/2014 2:01:52 PM					

DRAWN BY EJM DATE 04-16-14
DESIGN BY EJM DATE 02-28-14
CHECKED BY GMP DATE 04-24-14




ANOKA COUNTY
HIGHWAY DEPT.

SP 002-605-018
SP 199-106-011
CP 14-20

CROSS SECTIONS
STA 29+50.00 TO 30+00.00
Sheet 117 of 148 Sheets

CSAH 5

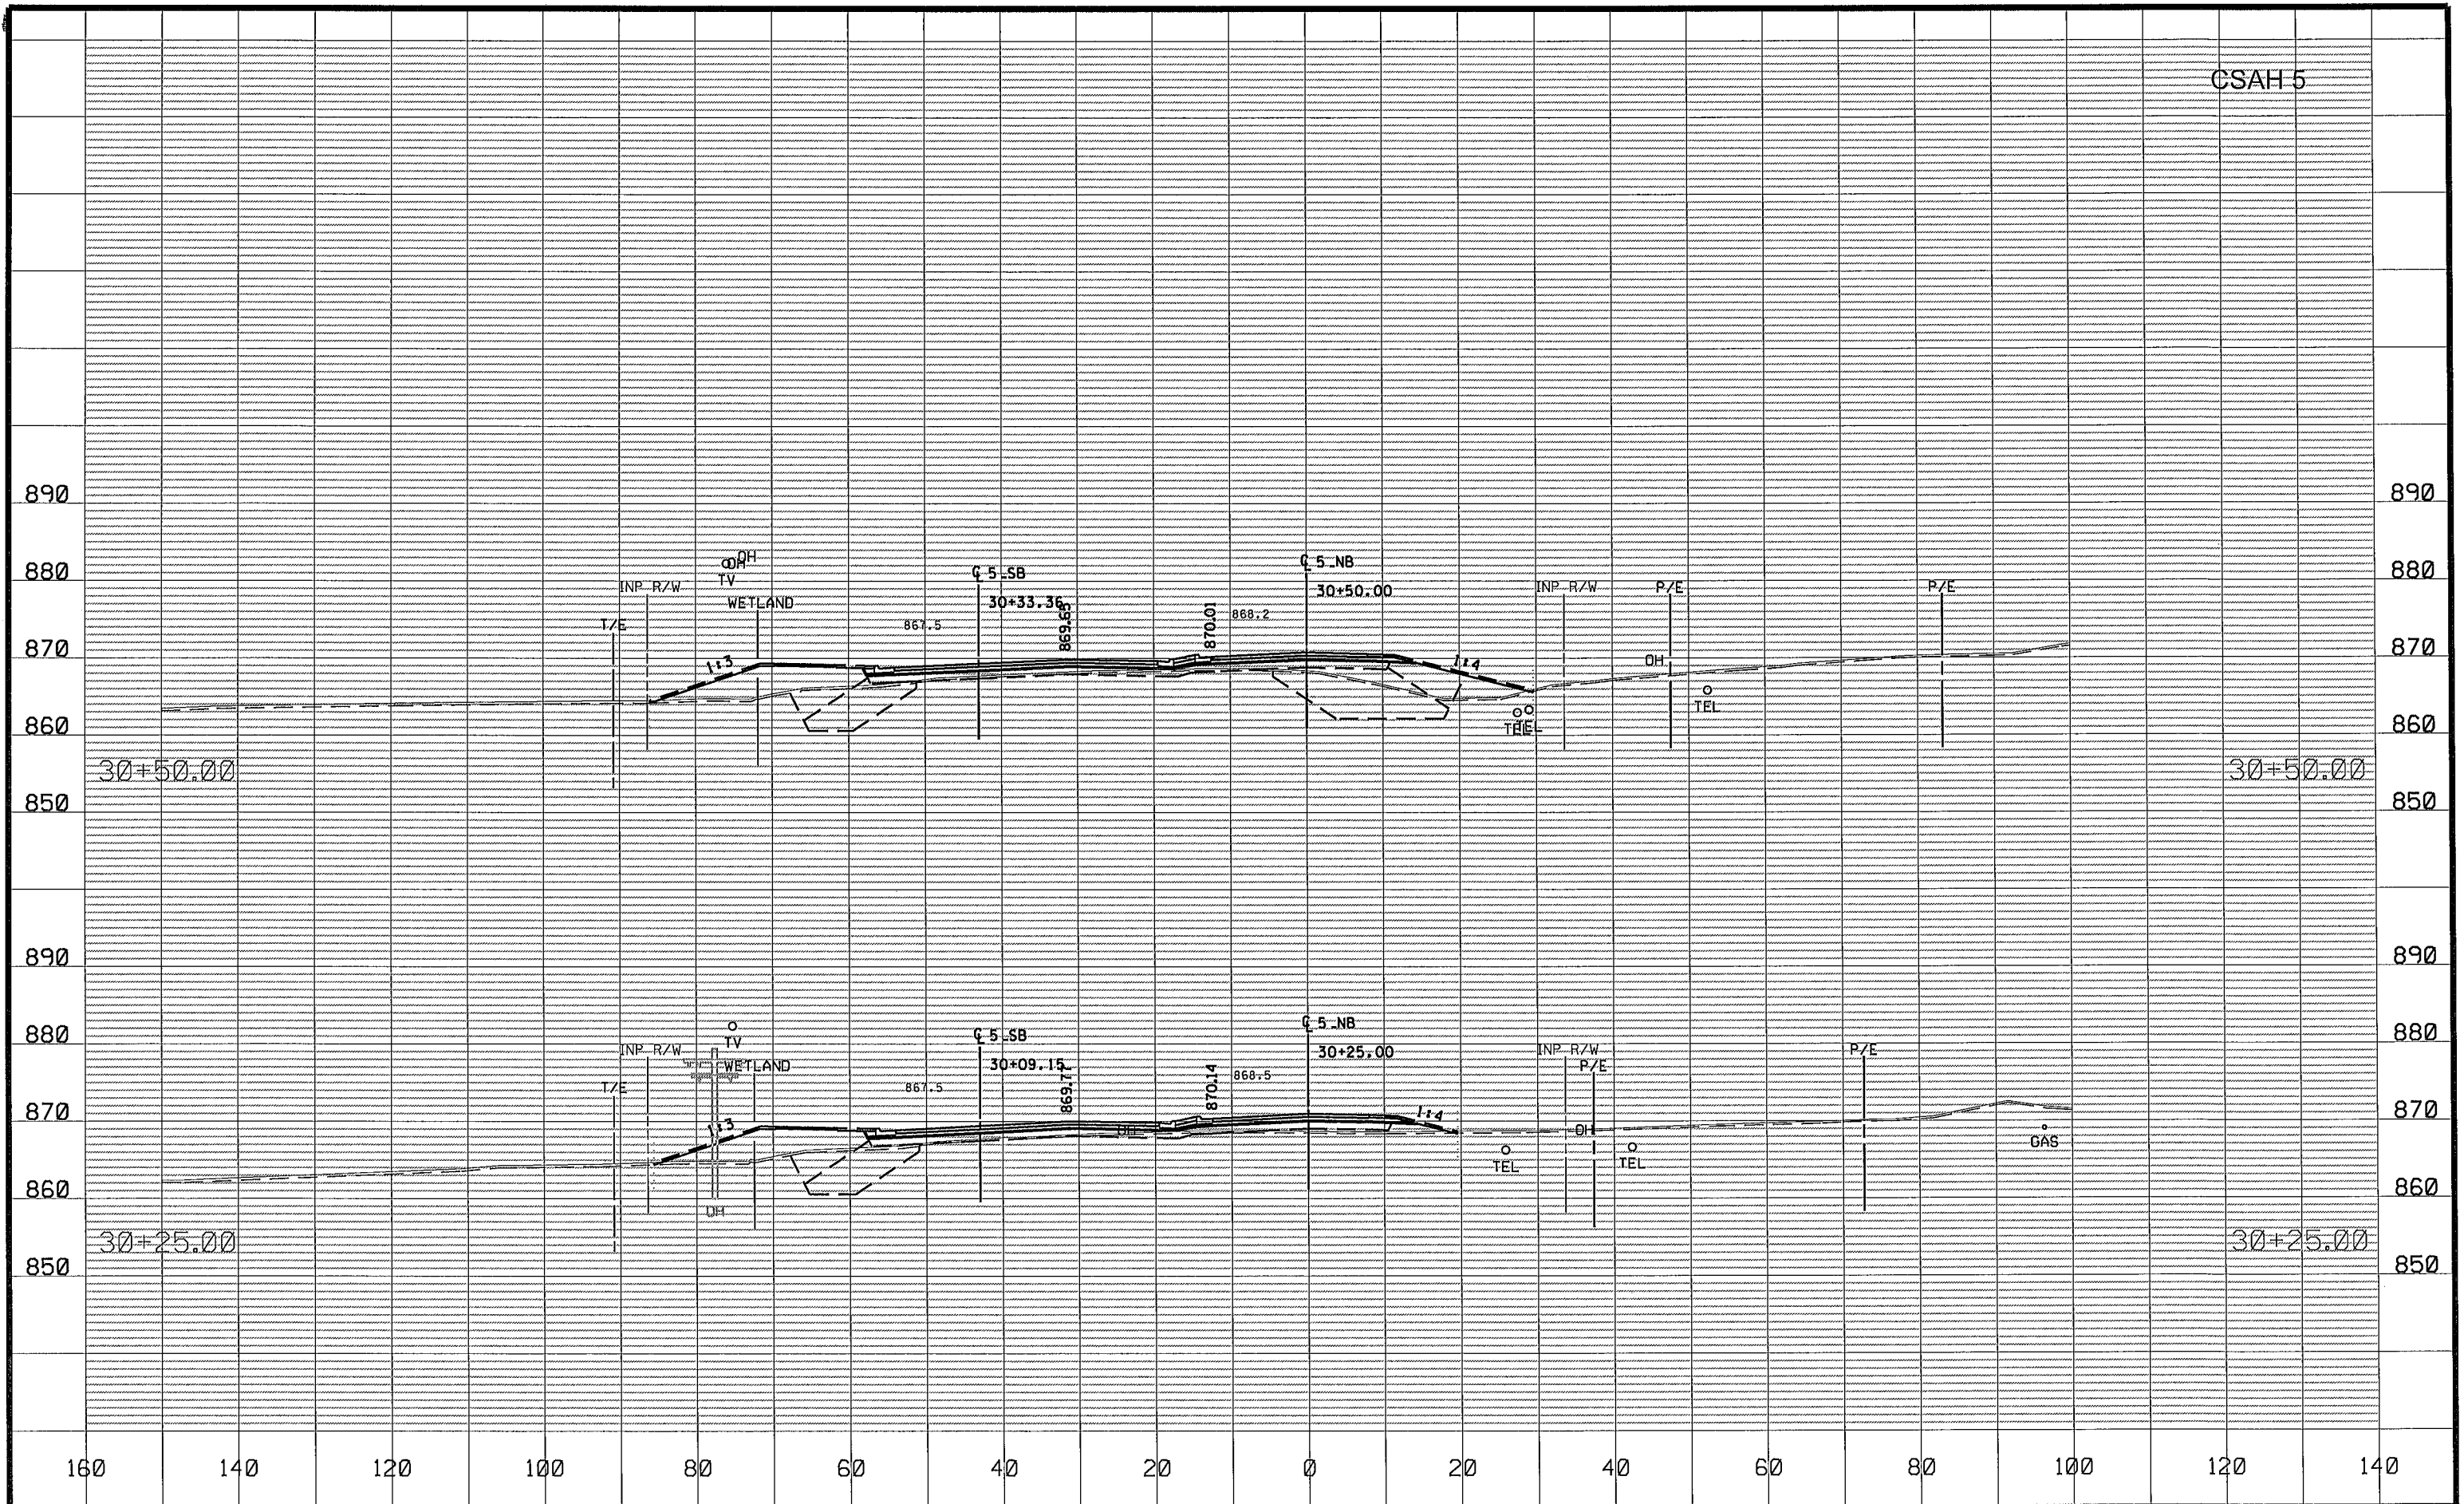

NO	DATE	BY	CHKD	APPR	REVISION
NAME: P:\02-605-18\Plan\0260518_XS.dgn 05/30/2014 2:01:53 PM					

DRAWN BY EJM DATE 04-16-14
DESIGN BY EJM DATE 02-28-14
CHECKED BY GMP DATE 04-24-14



ANOKA COUNTY
HIGHWAY DEPT.

SP 002-605-018


SP 199-106-011

CP 14-20

CROSS SECTIONS

STA. 30+25.00 TO 30+50.00

Sheet 118 of 148 Sheets

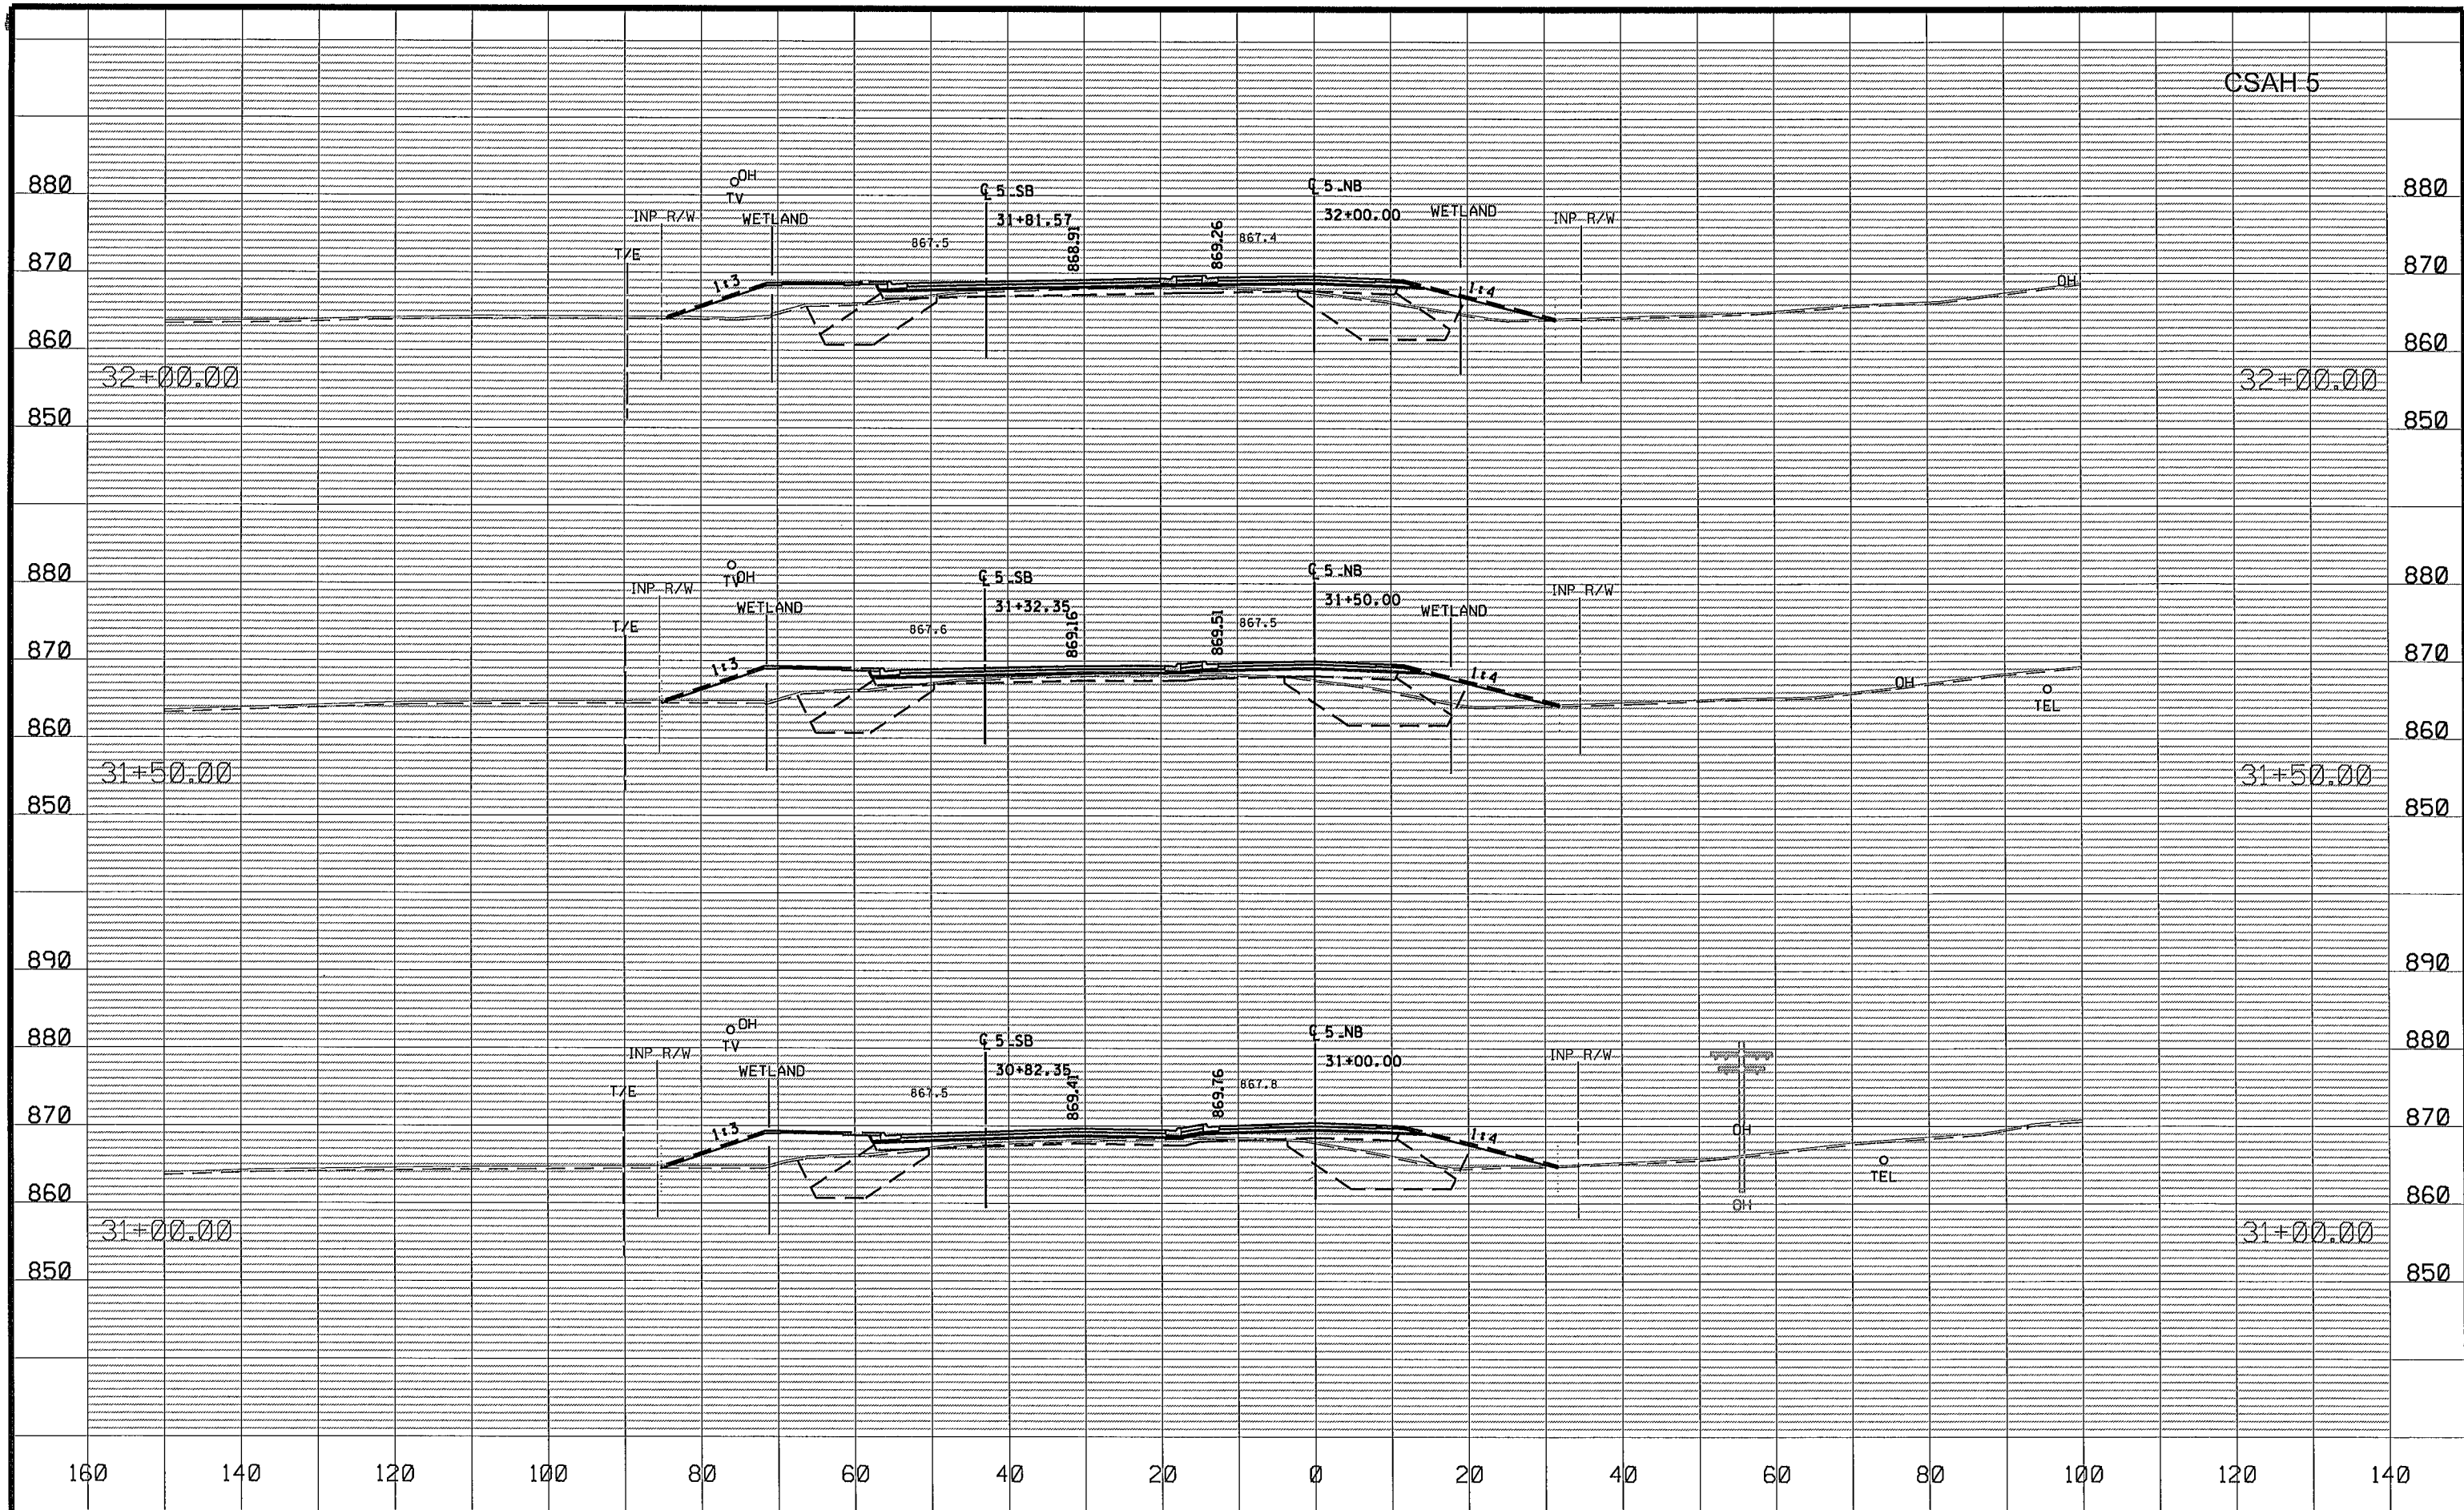

NO	DATE	BY	CKD	APPR	REVISION
NAME: P:\02-605-18\Plan\0260518_XS.dgn					
05/30/2014 2:01:53 PM					


DRAWN BY EJM DATE 04-16-14
DESIGN BY EJM DATE 02-28-14
CHECKED BY GMP DATE 04-24-14



ANOKA COUNTY
HIGHWAY DEPT.

SP 002-605-018
SP 199-106-011
CP 14-20

CROSS SECTIONS
STA 31+00.00 TO 32+00.00
Sheet 119 of 148 Sheets

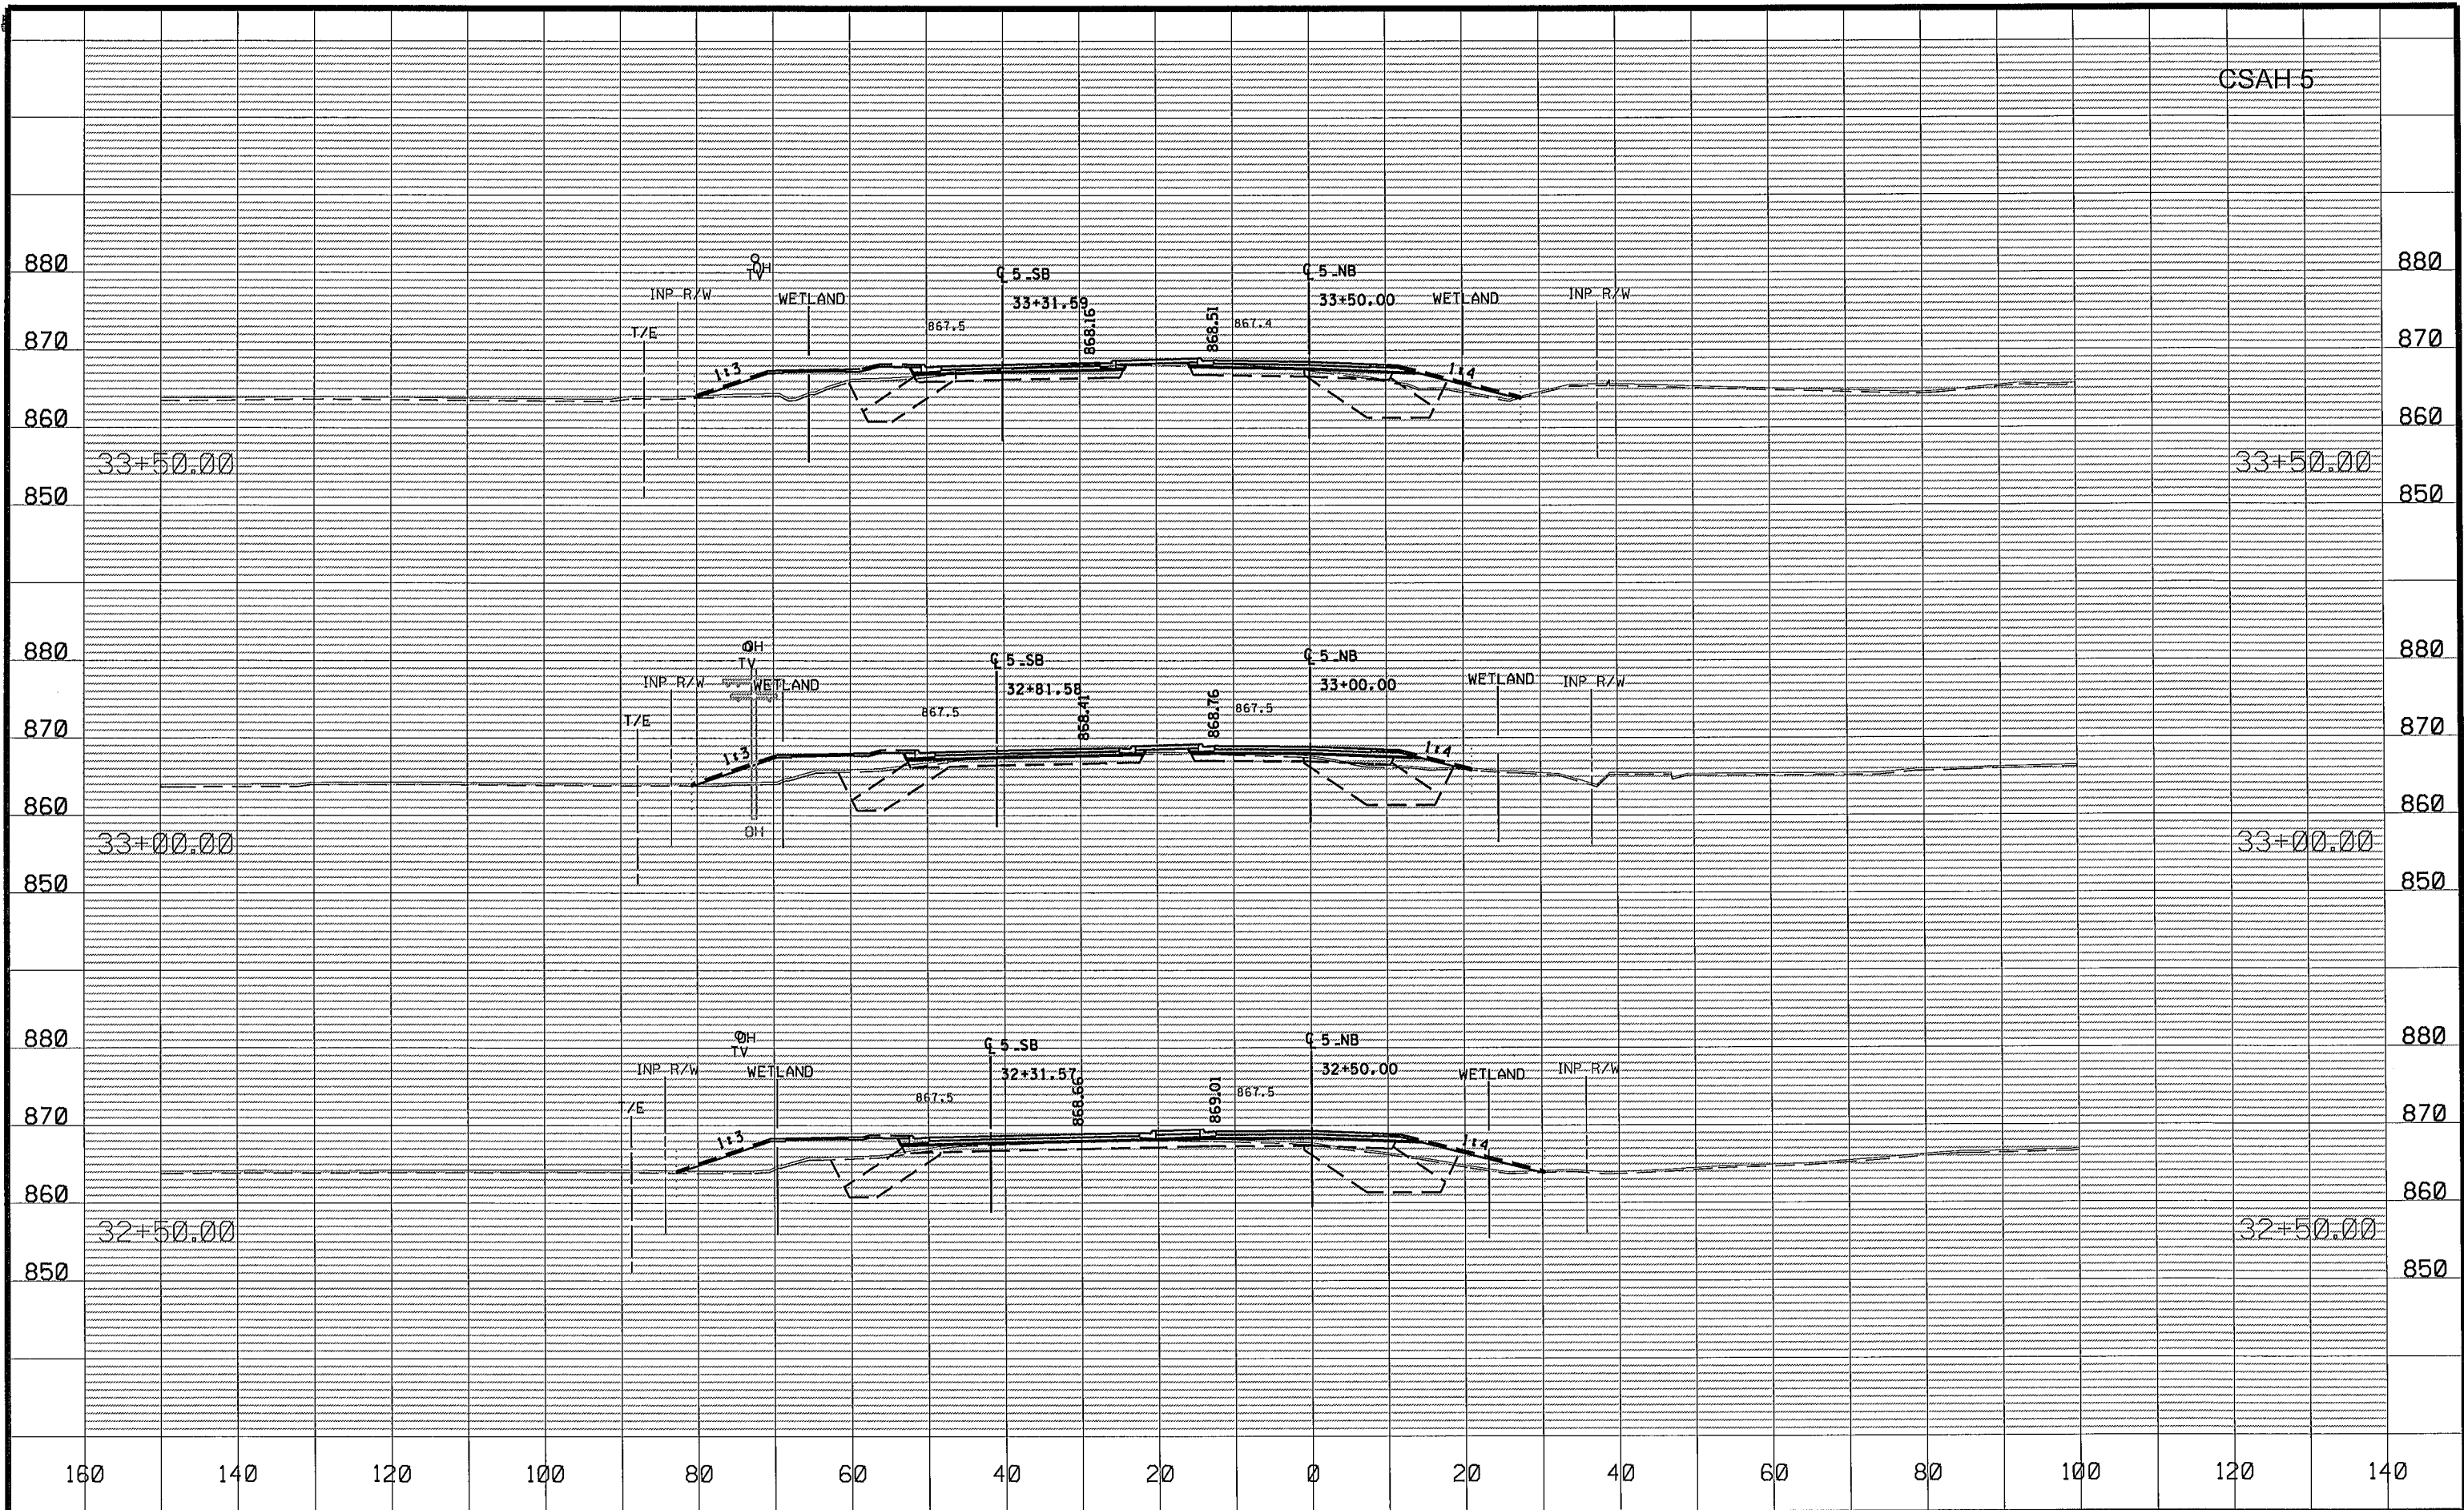

NO	DATE	BY	CKD	APPR	REVISION
1	05/30/2014				2:01:53 PM

NAME: P:\02-605-18\Plan\0260518_XS.dgn


DRAWN BY EJM DATE 04-18-14
DESIGN BY EJM DATE 02-28-14
CHECKED BY GMP DATE 04-24-14



ANOKA COUNTY
HIGHWAY DEPT.

SP 002-605-018
SP 199-106-011
CP 14-20

CROSS SECTIONS
STA 32+50.00 TO 33+50.00
Sheet 120 of 148 Sheets

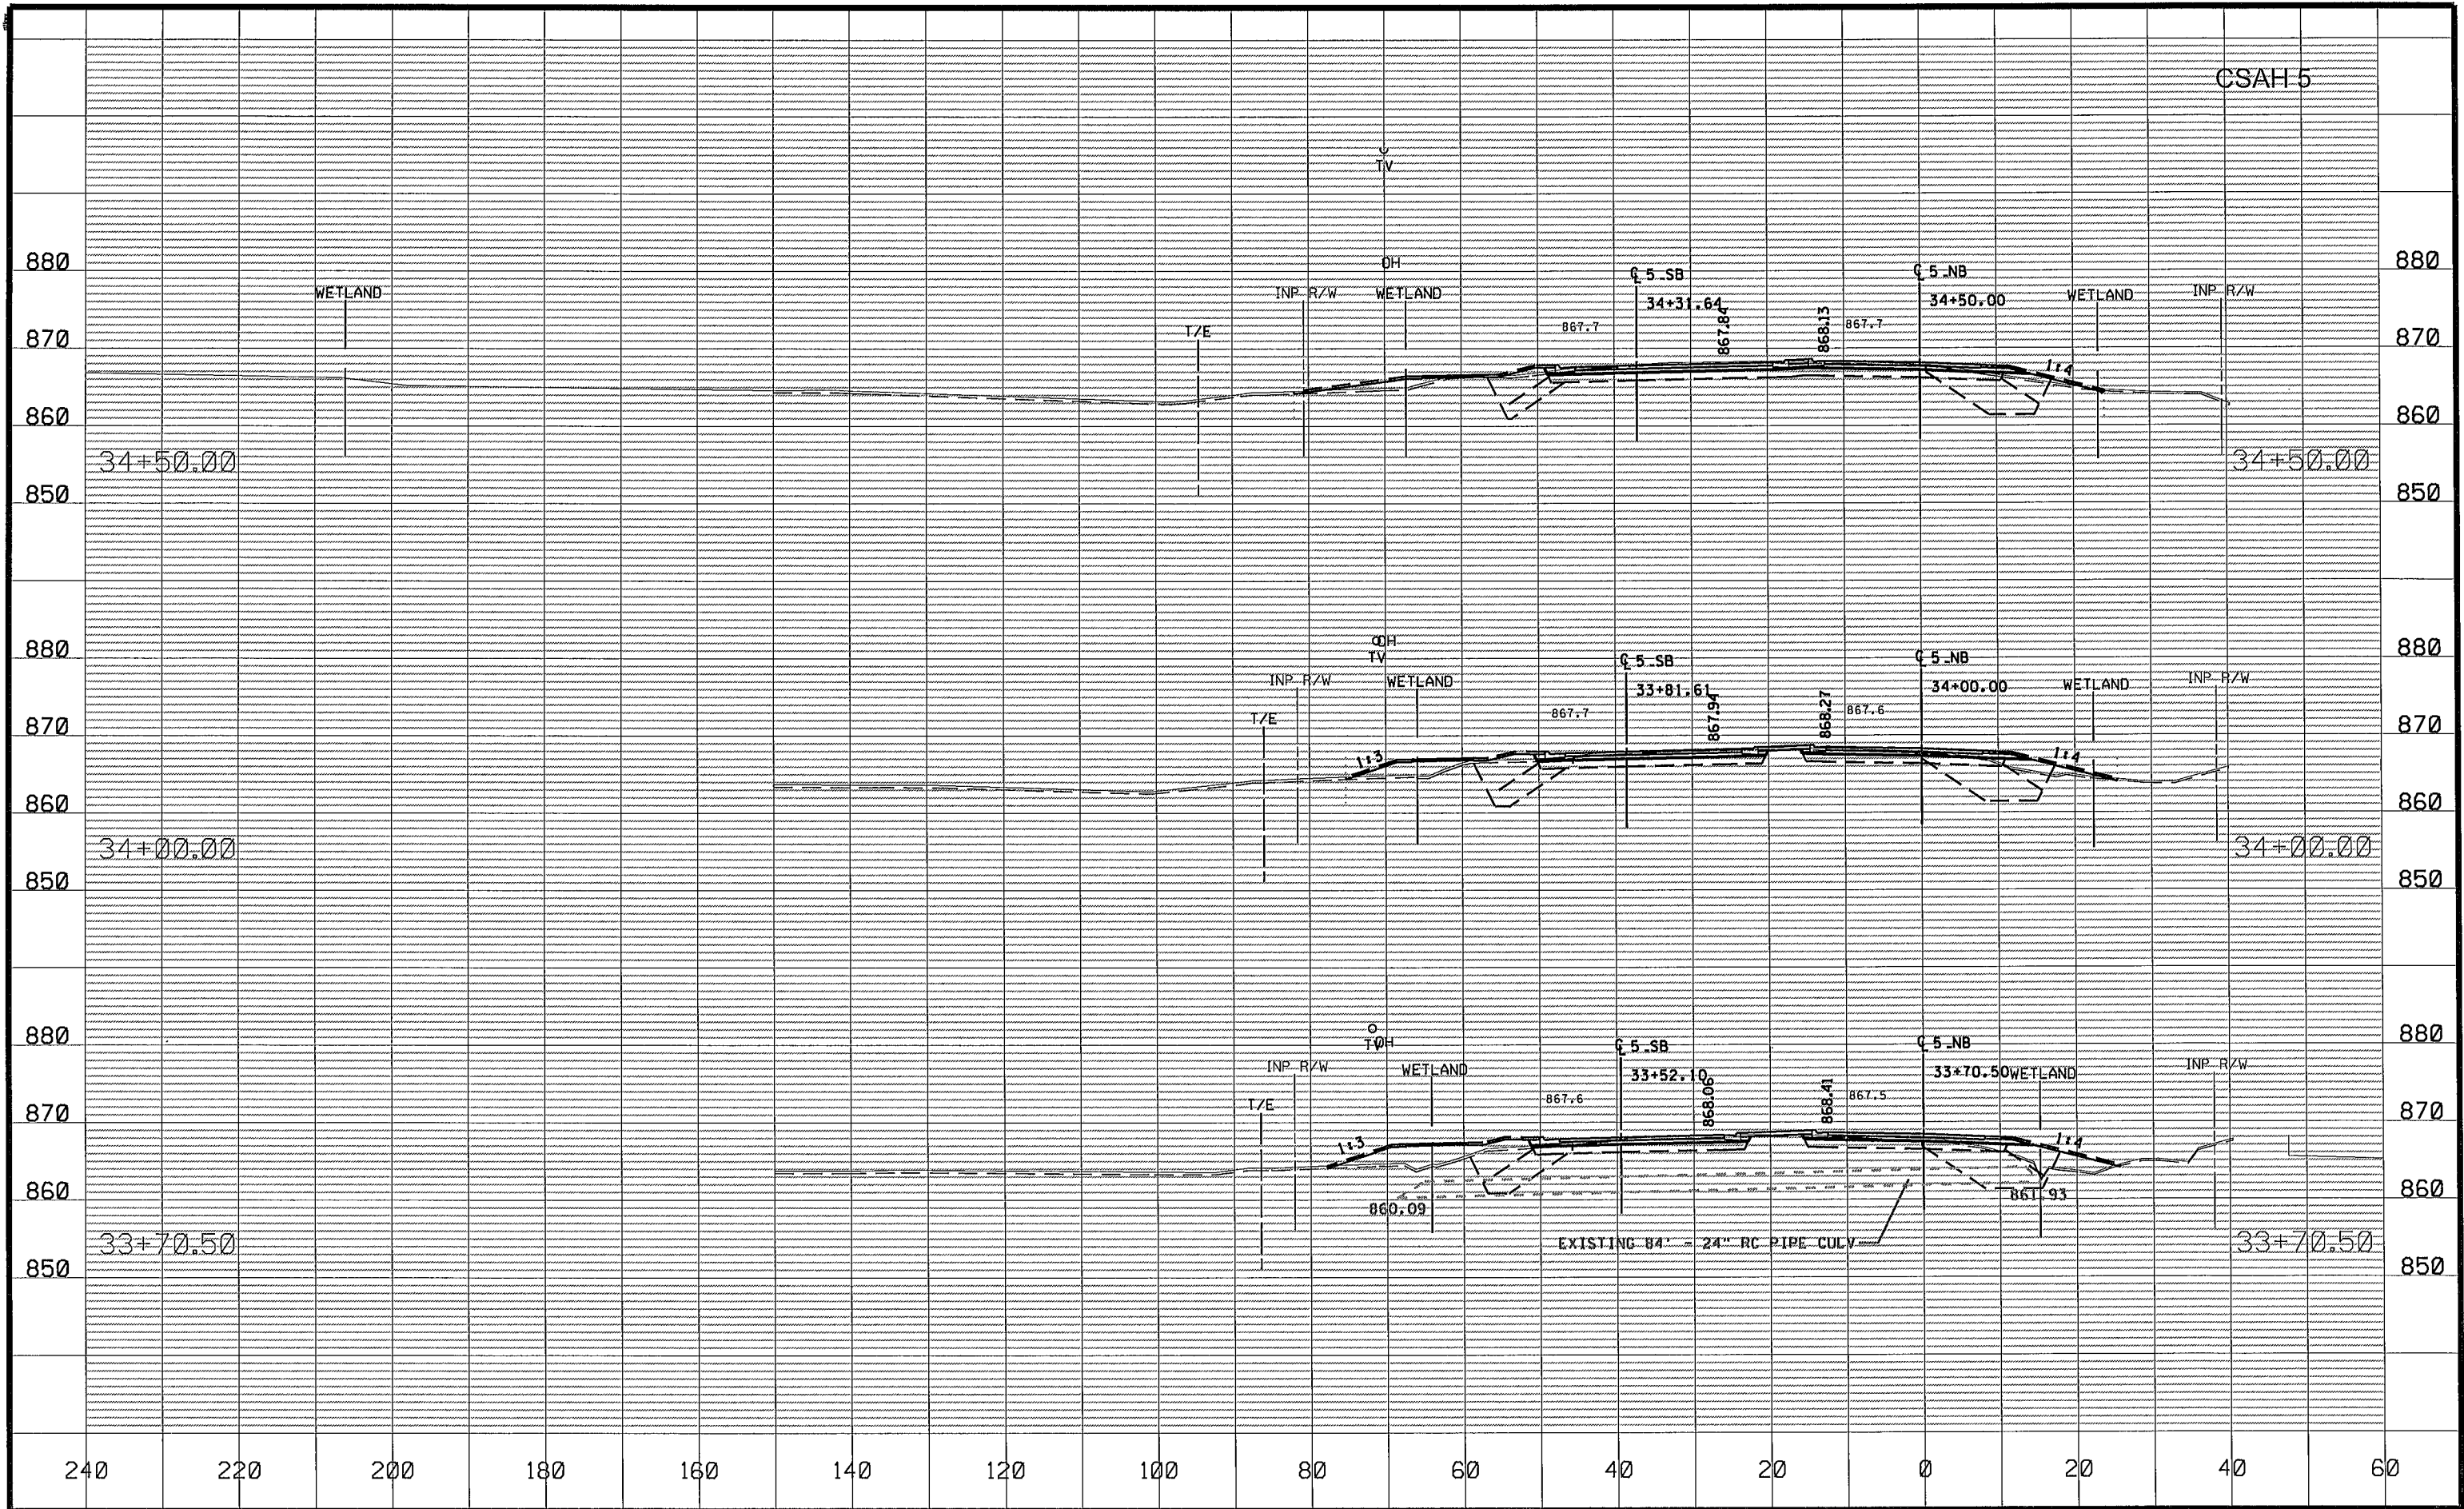

NO	DATE	BY	CKD	APPR	REVISION
NAME: P:\02-605-18\Plan\0260518_XS.dgn 05/30/2014 2:01:53 PM					


DRAWN BY EJM DATE 04-16-14
DESIGN BY EJM DATE 02-28-14
CHECKED BY GMP DATE 04-24-14



ANOKA COUNTY
HIGHWAY DEPT.

SP 002-605-018
SP 199-106-011
CP 14-20

CROSS SECTIONS
STA 33+70.50 TO 34+50.00
Sheet 121 of 148 Sheets

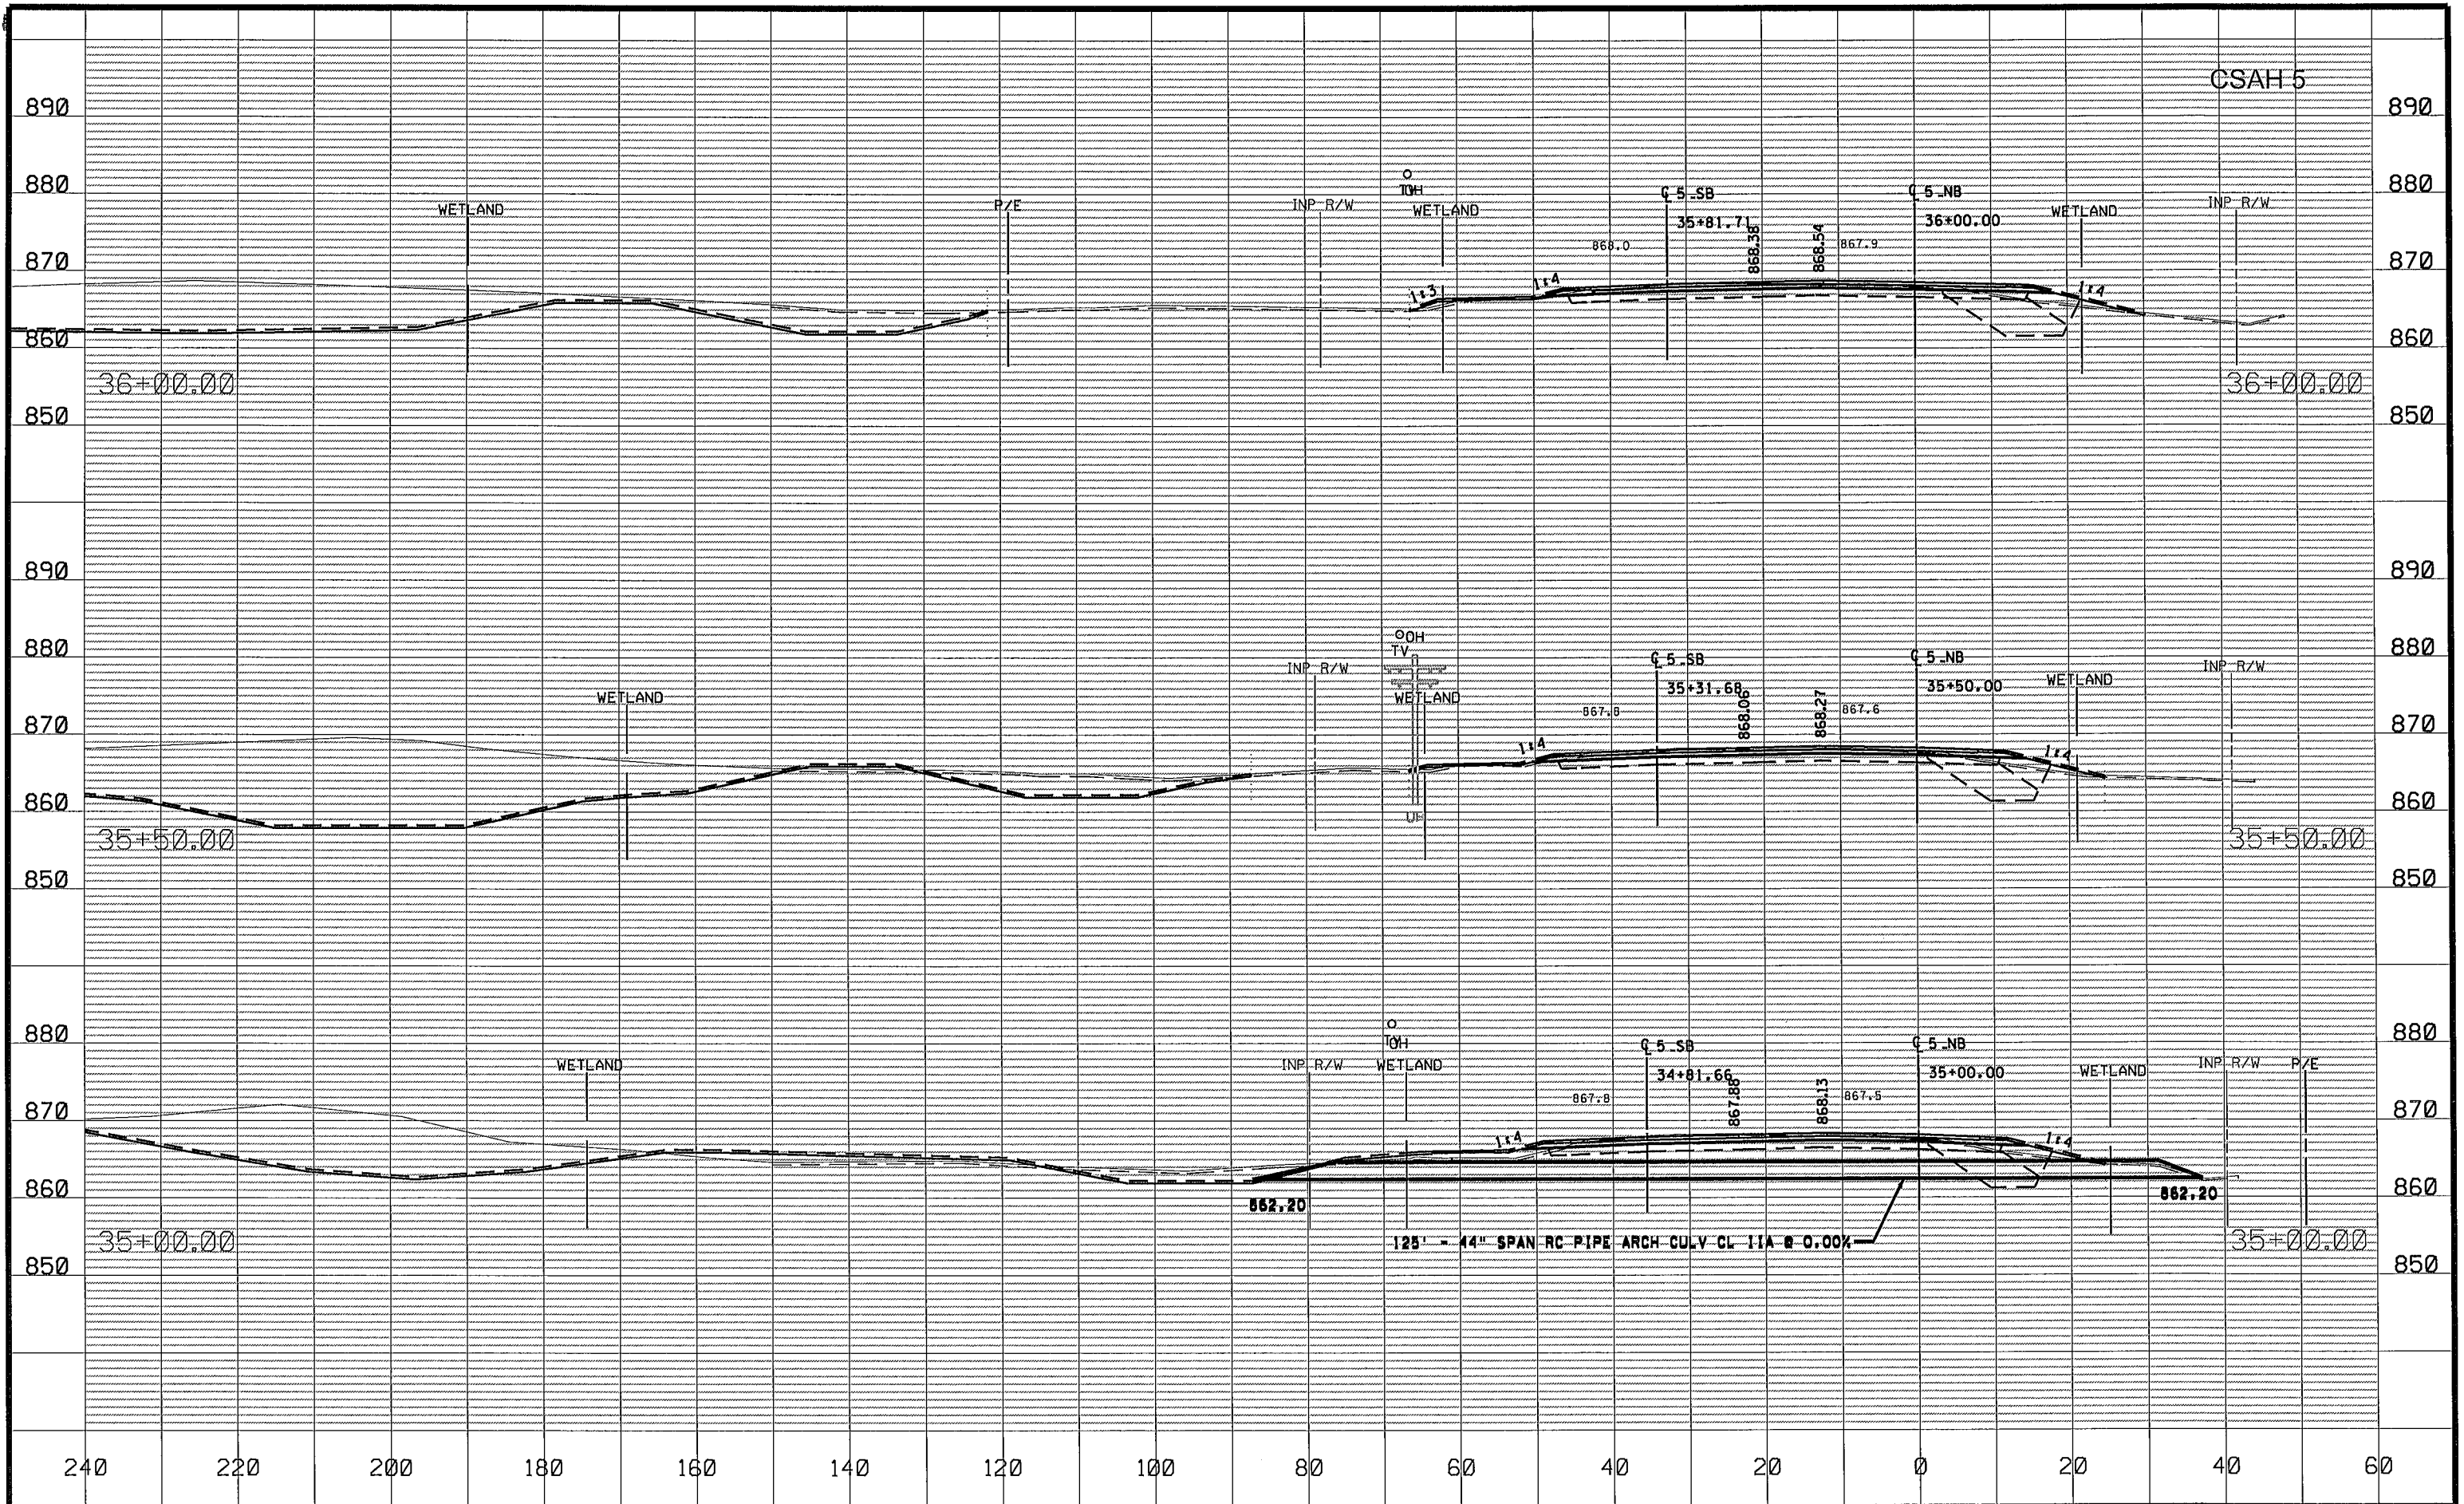

NO	DATE	BY	CKD	APPR	REVISION
NAME: P:\02-605-10\Plan\0260518_XS.dgn 05/30/2014 2:01:54 PM					


DRAWN BY EJM DATE 04-16-14
DESIGN BY EJM DATE 02-28-14
CHECKED BY GMP DATE 04-24-14



ANOKA COUNTY
HIGHWAY DEPT.

SP 002-605-018
SP 199-106-011
CP 14-20

CROSS SECTIONS
STA 35+00.00 TO 36+00.00
Sheet 122 of 148 Sheets

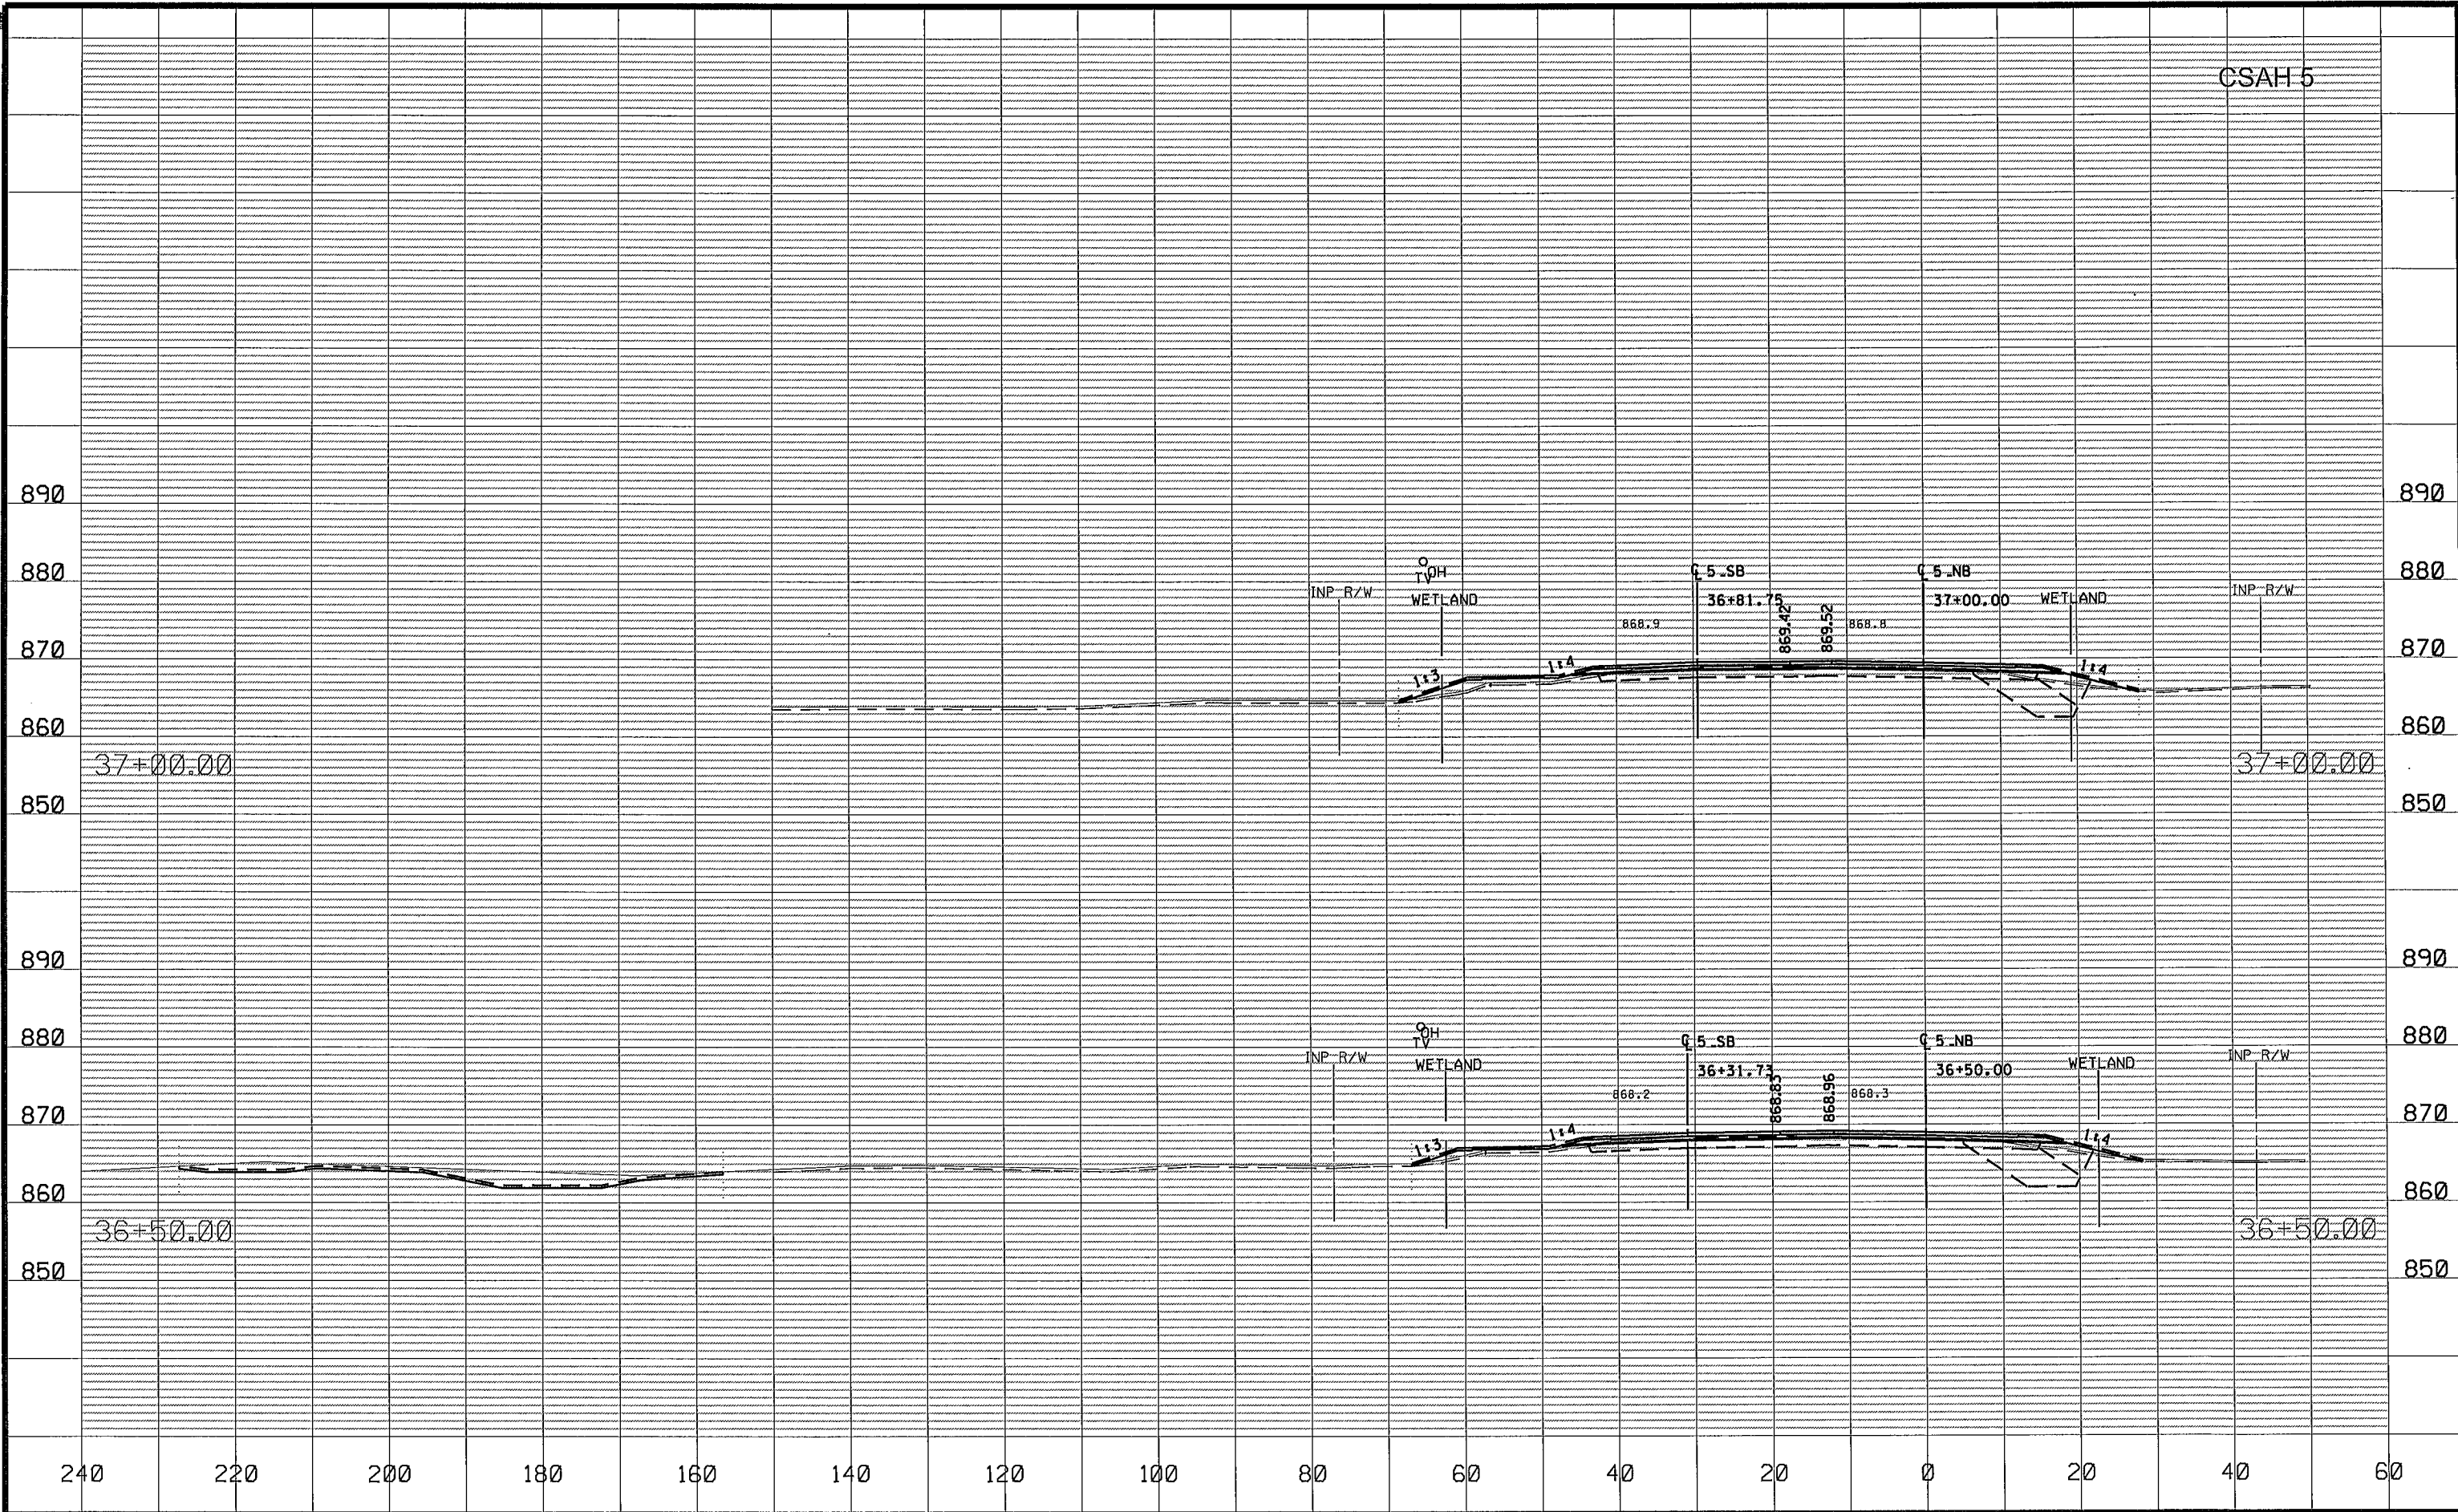

NO	DATE	BY	CKD	APPR	REVISION
NAME: P:\02-605-18\Plan\0260518_XS.dgn 05/30/2014 2:01:54 PM					


DRAWN BY EJM DATE 04-16-14
DESIGN BY EJM DATE 02-28-14
CHECKED BY GMP DATE 04-24-14



ANOKA COUNTY
HIGHWAY DEPT.

SP 002-605-018
SP 199-106-011
CP 14-20

CROSS SECTIONS
STA 36+50.00 TO 37+00.00
Sheet 123 of 148 Sheets

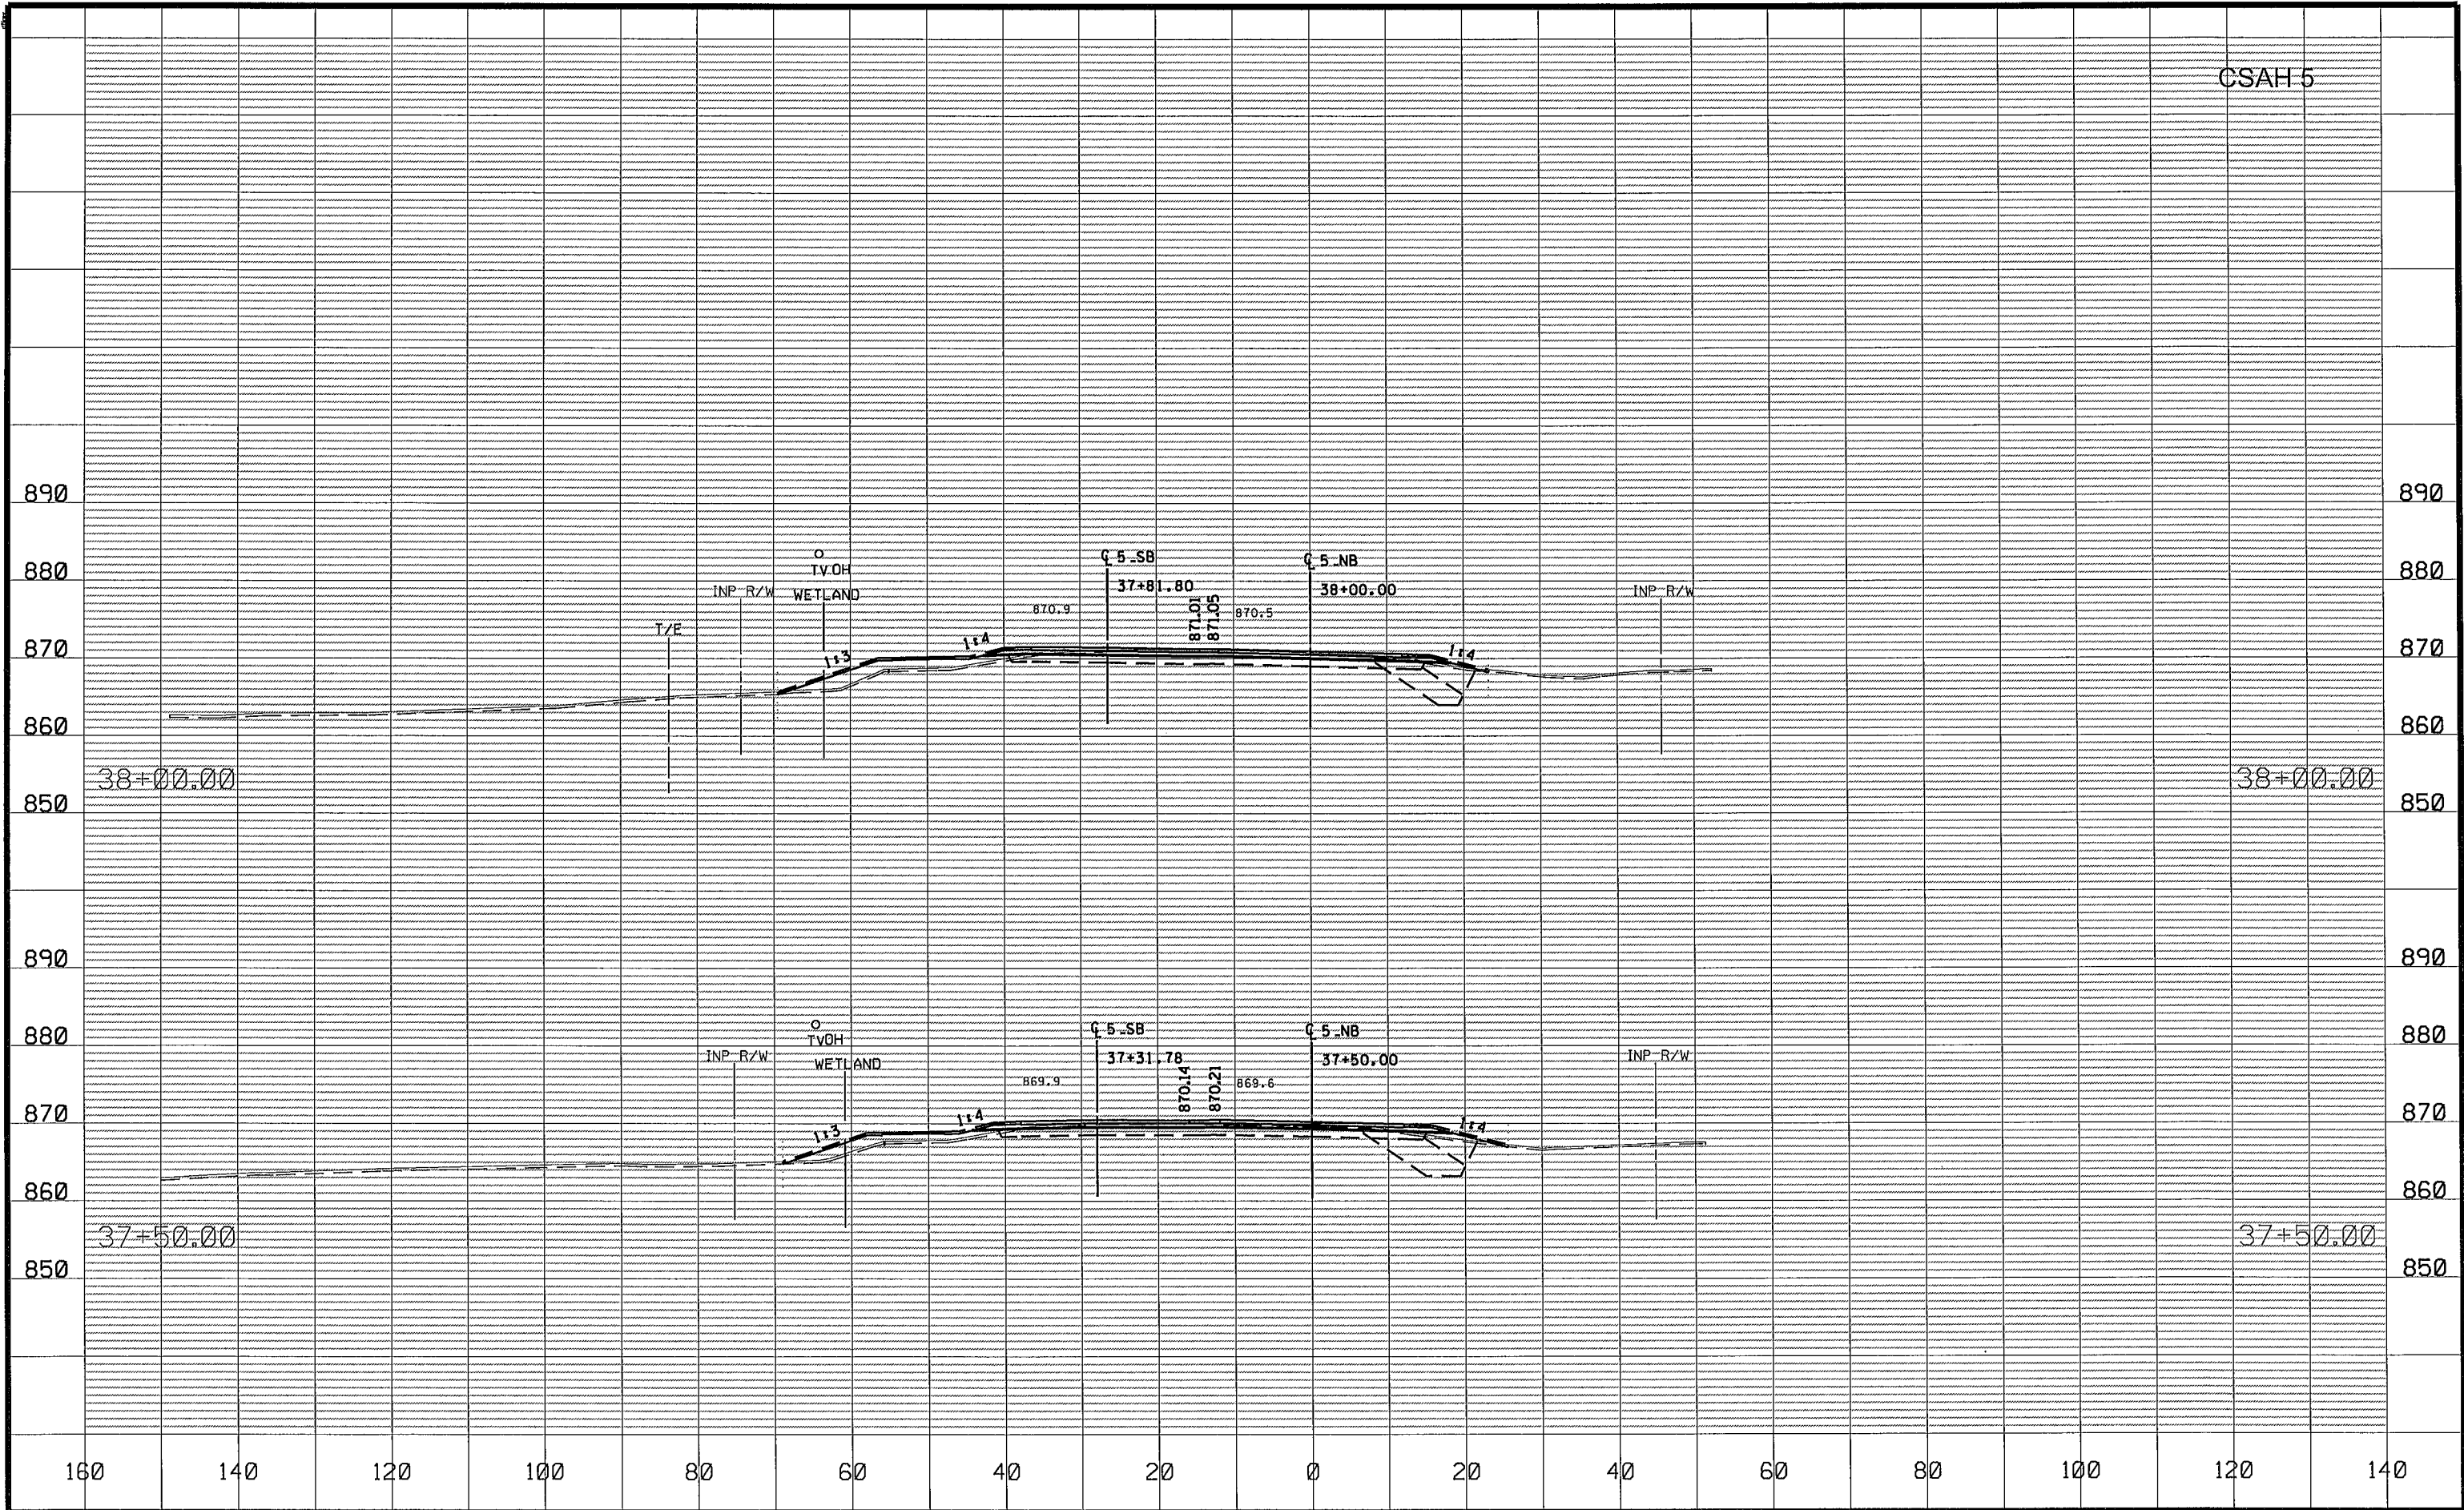

NO	DATE	BY	CKD	APPR	REVISION
NAME: P:\02-605-18\Plan\0260518_XS.dgn					
05/30/2014 2:01:54 PM					


DRAWN BY EJM DATE 04-16-14
DESIGN BY EJM DATE 02-28-14
CHECKED BY GMP DATE 04-24-14



ANOKA COUNTY
HIGHWAY DEPT.

SP 002-605-018
SP 199-106-011
CP 14-20

CROSS SECTIONS
STA 37+50.00 TO 38+00.00
Sheet 124 of 148 Sheets

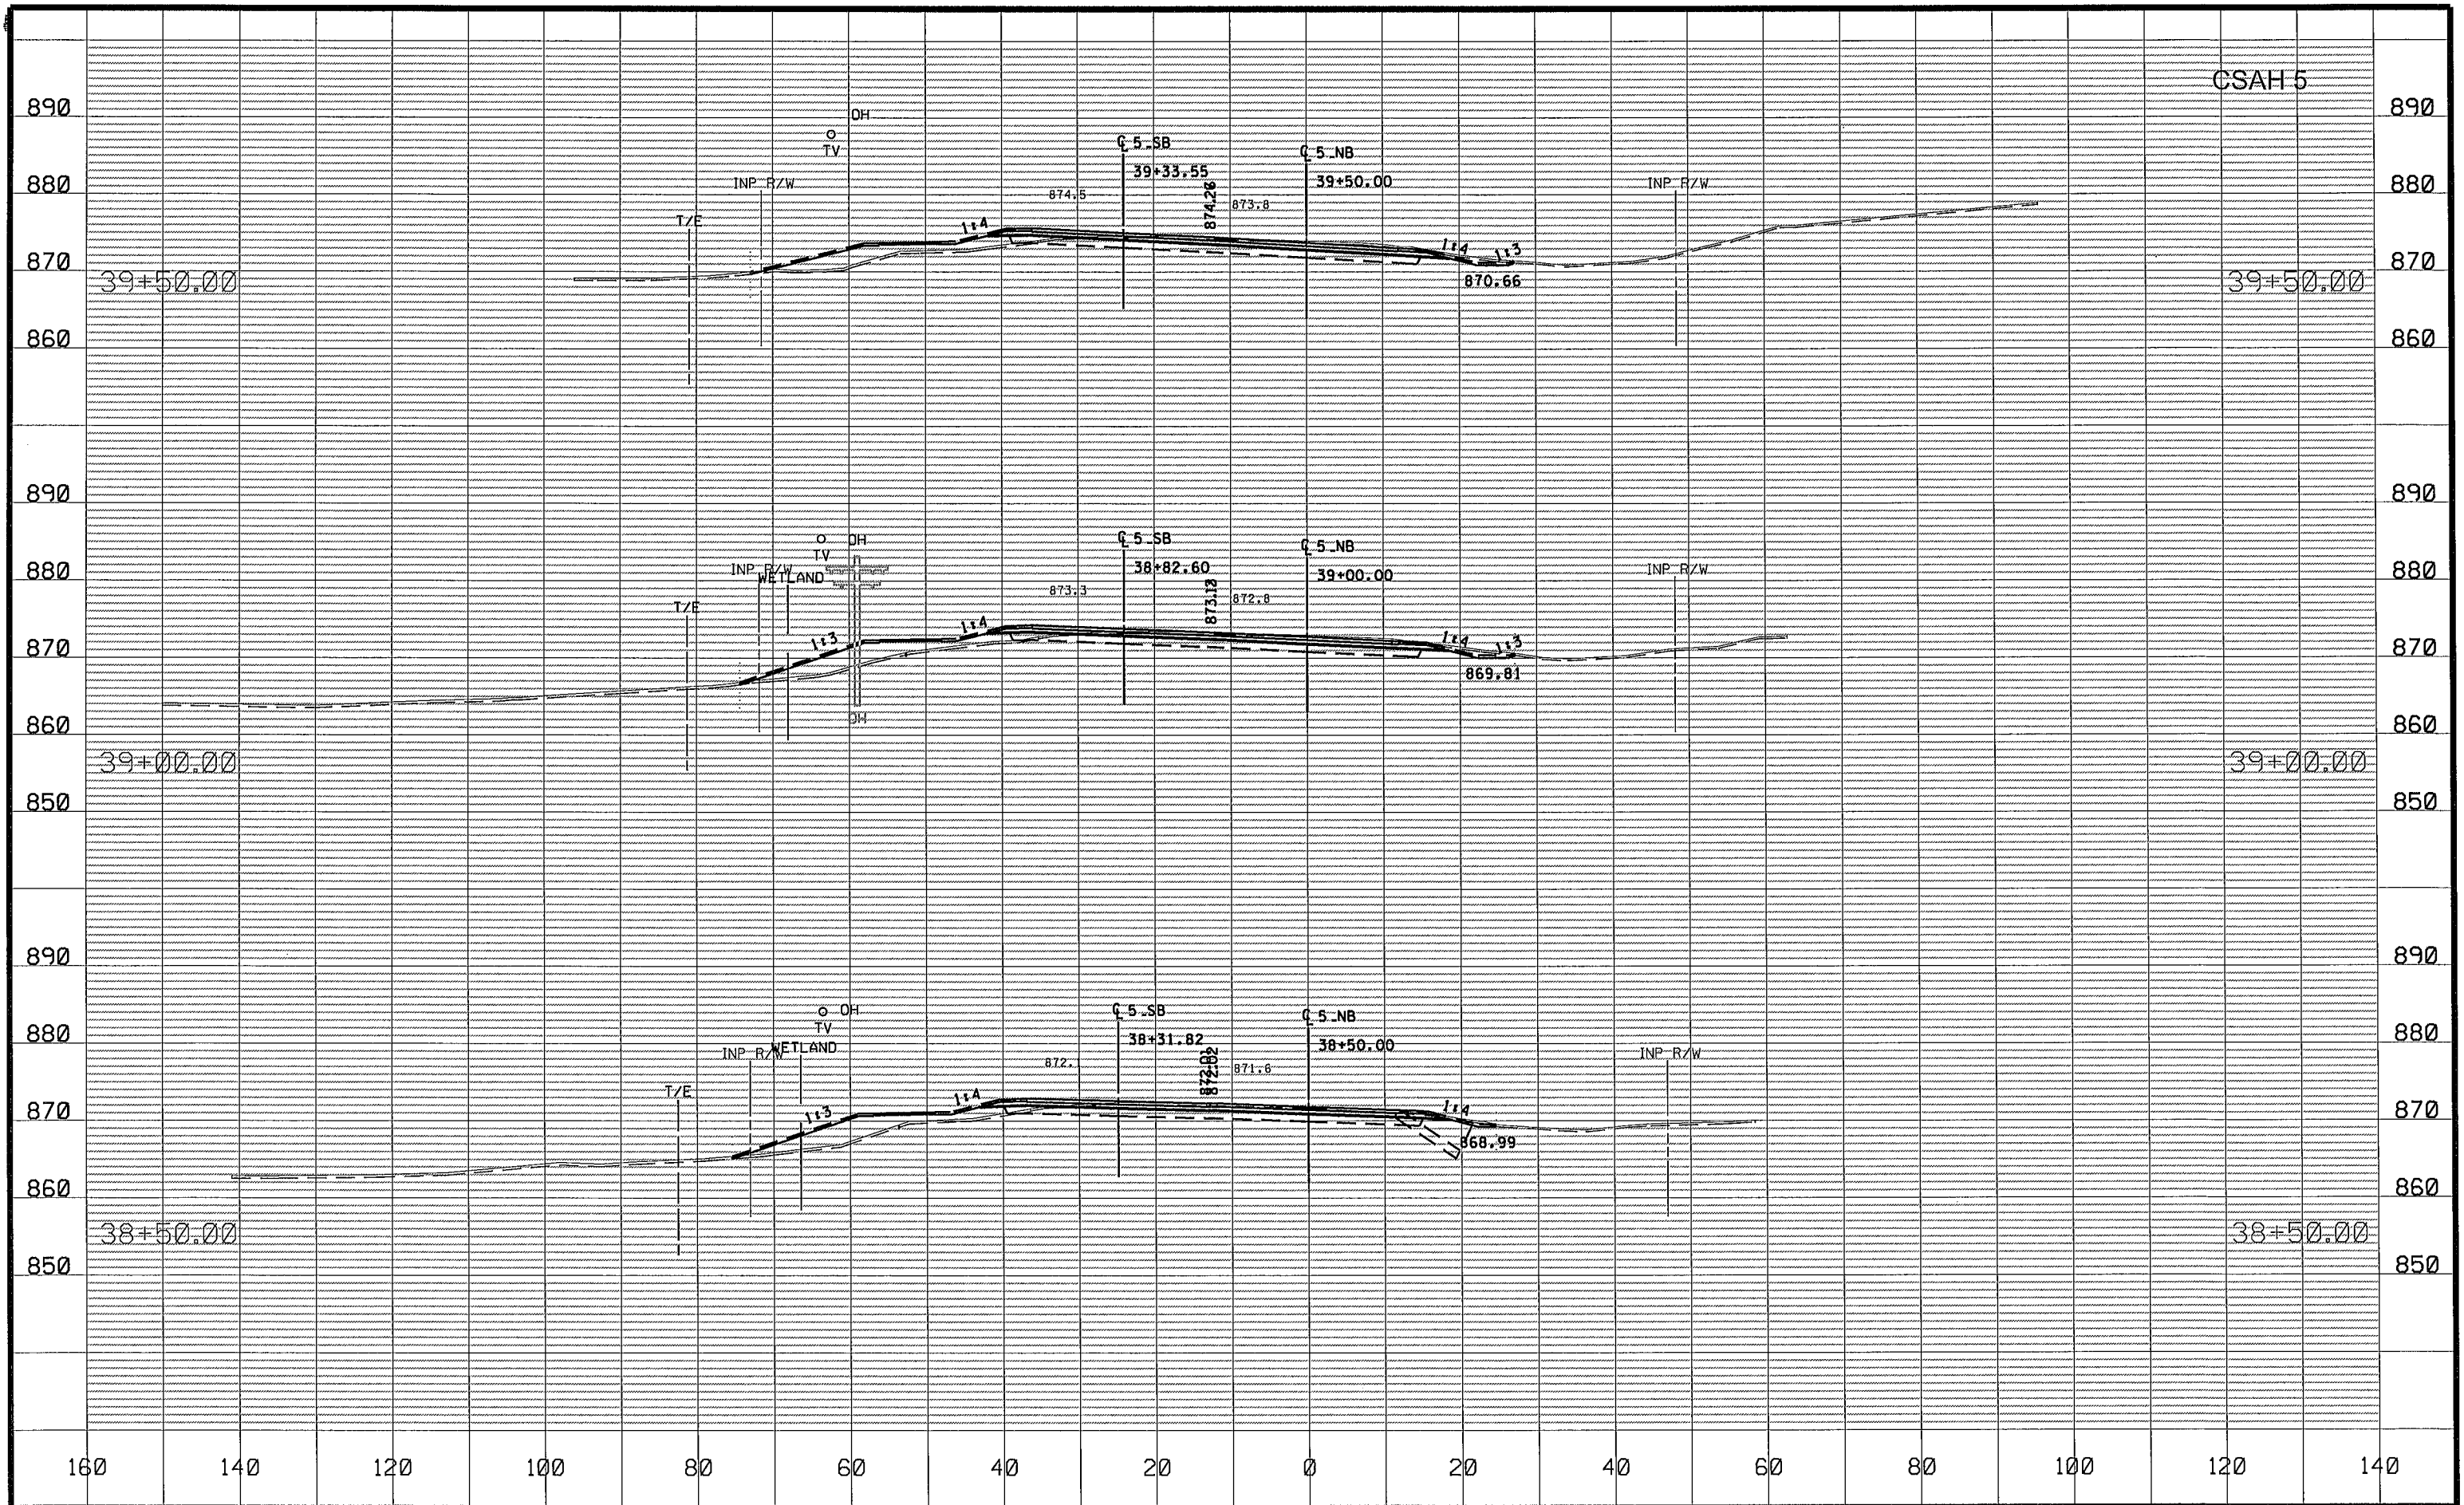

NO	DATE	BY	CKD	APPR	REVISION
NAME: P:\02-605-18\Plan\0260518_XS.dgn					
05/30/2014 2:01:55 PM					


DRAWN BY EJM DATE 04-16-14
 DESIGN BY EJM DATE 02-28-14
 CHECKED BY GMP DATE 04-24-14



ANOKA COUNTY
HIGHWAY DEPT.

SP 002-605-018
 SP 199-106-011
 CP 14-20

CROSS SECTIONS
 STA 38+50.00 TO 39+50.00
 Sheet 125 of 148 Sheets

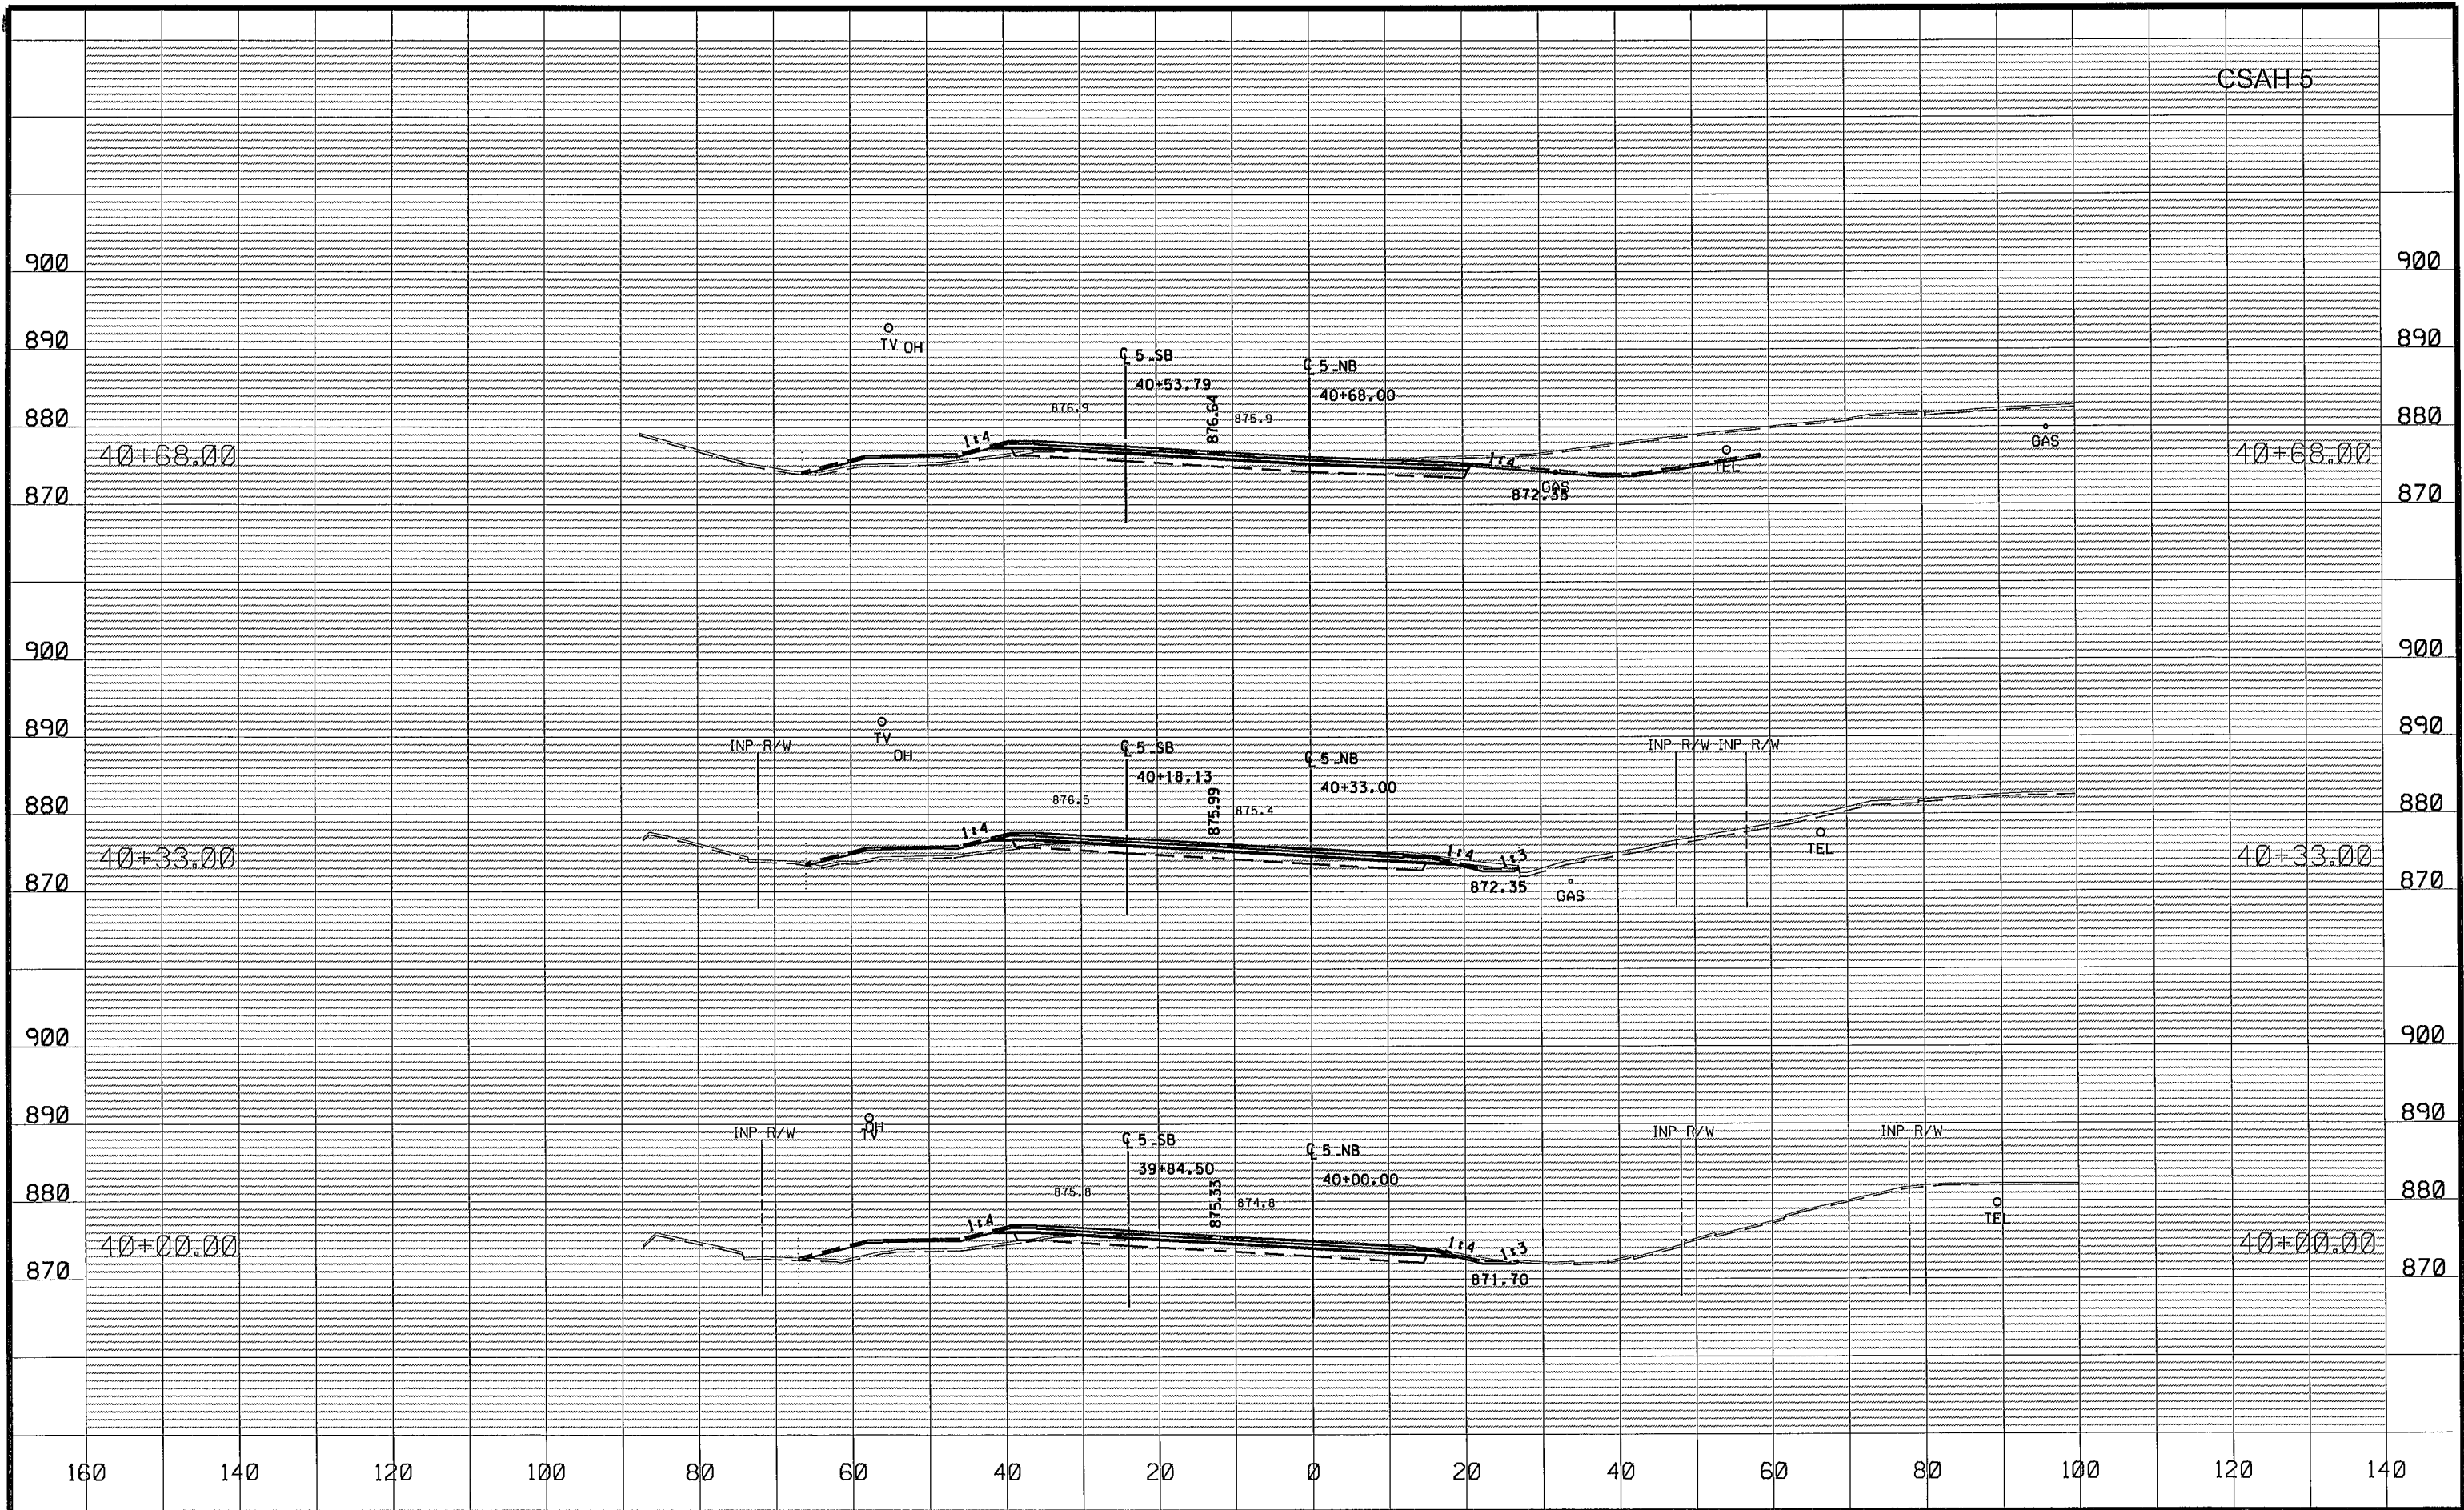

NO	DATE	BY	CKD	APPR	REVISION
NAME: P:\02-805-18\Plan\0260518_XS.dgn	05/30/2014	2:01:55 PM			


DRAWN BY	EJM	DATE	04-16-14
DESIGN BY	EJM	DATE	02-28-14
CHECKED BY	GMP	DATE	04-24-14



ANOKA COUNTY
HIGHWAY DEPT.

SP 002-605-018
SP 199-106-011
CP 14-20

CROSS SECTIONS
STA 40+00.00 TO 40+68.00
Sheet 126 of 148 Sheets

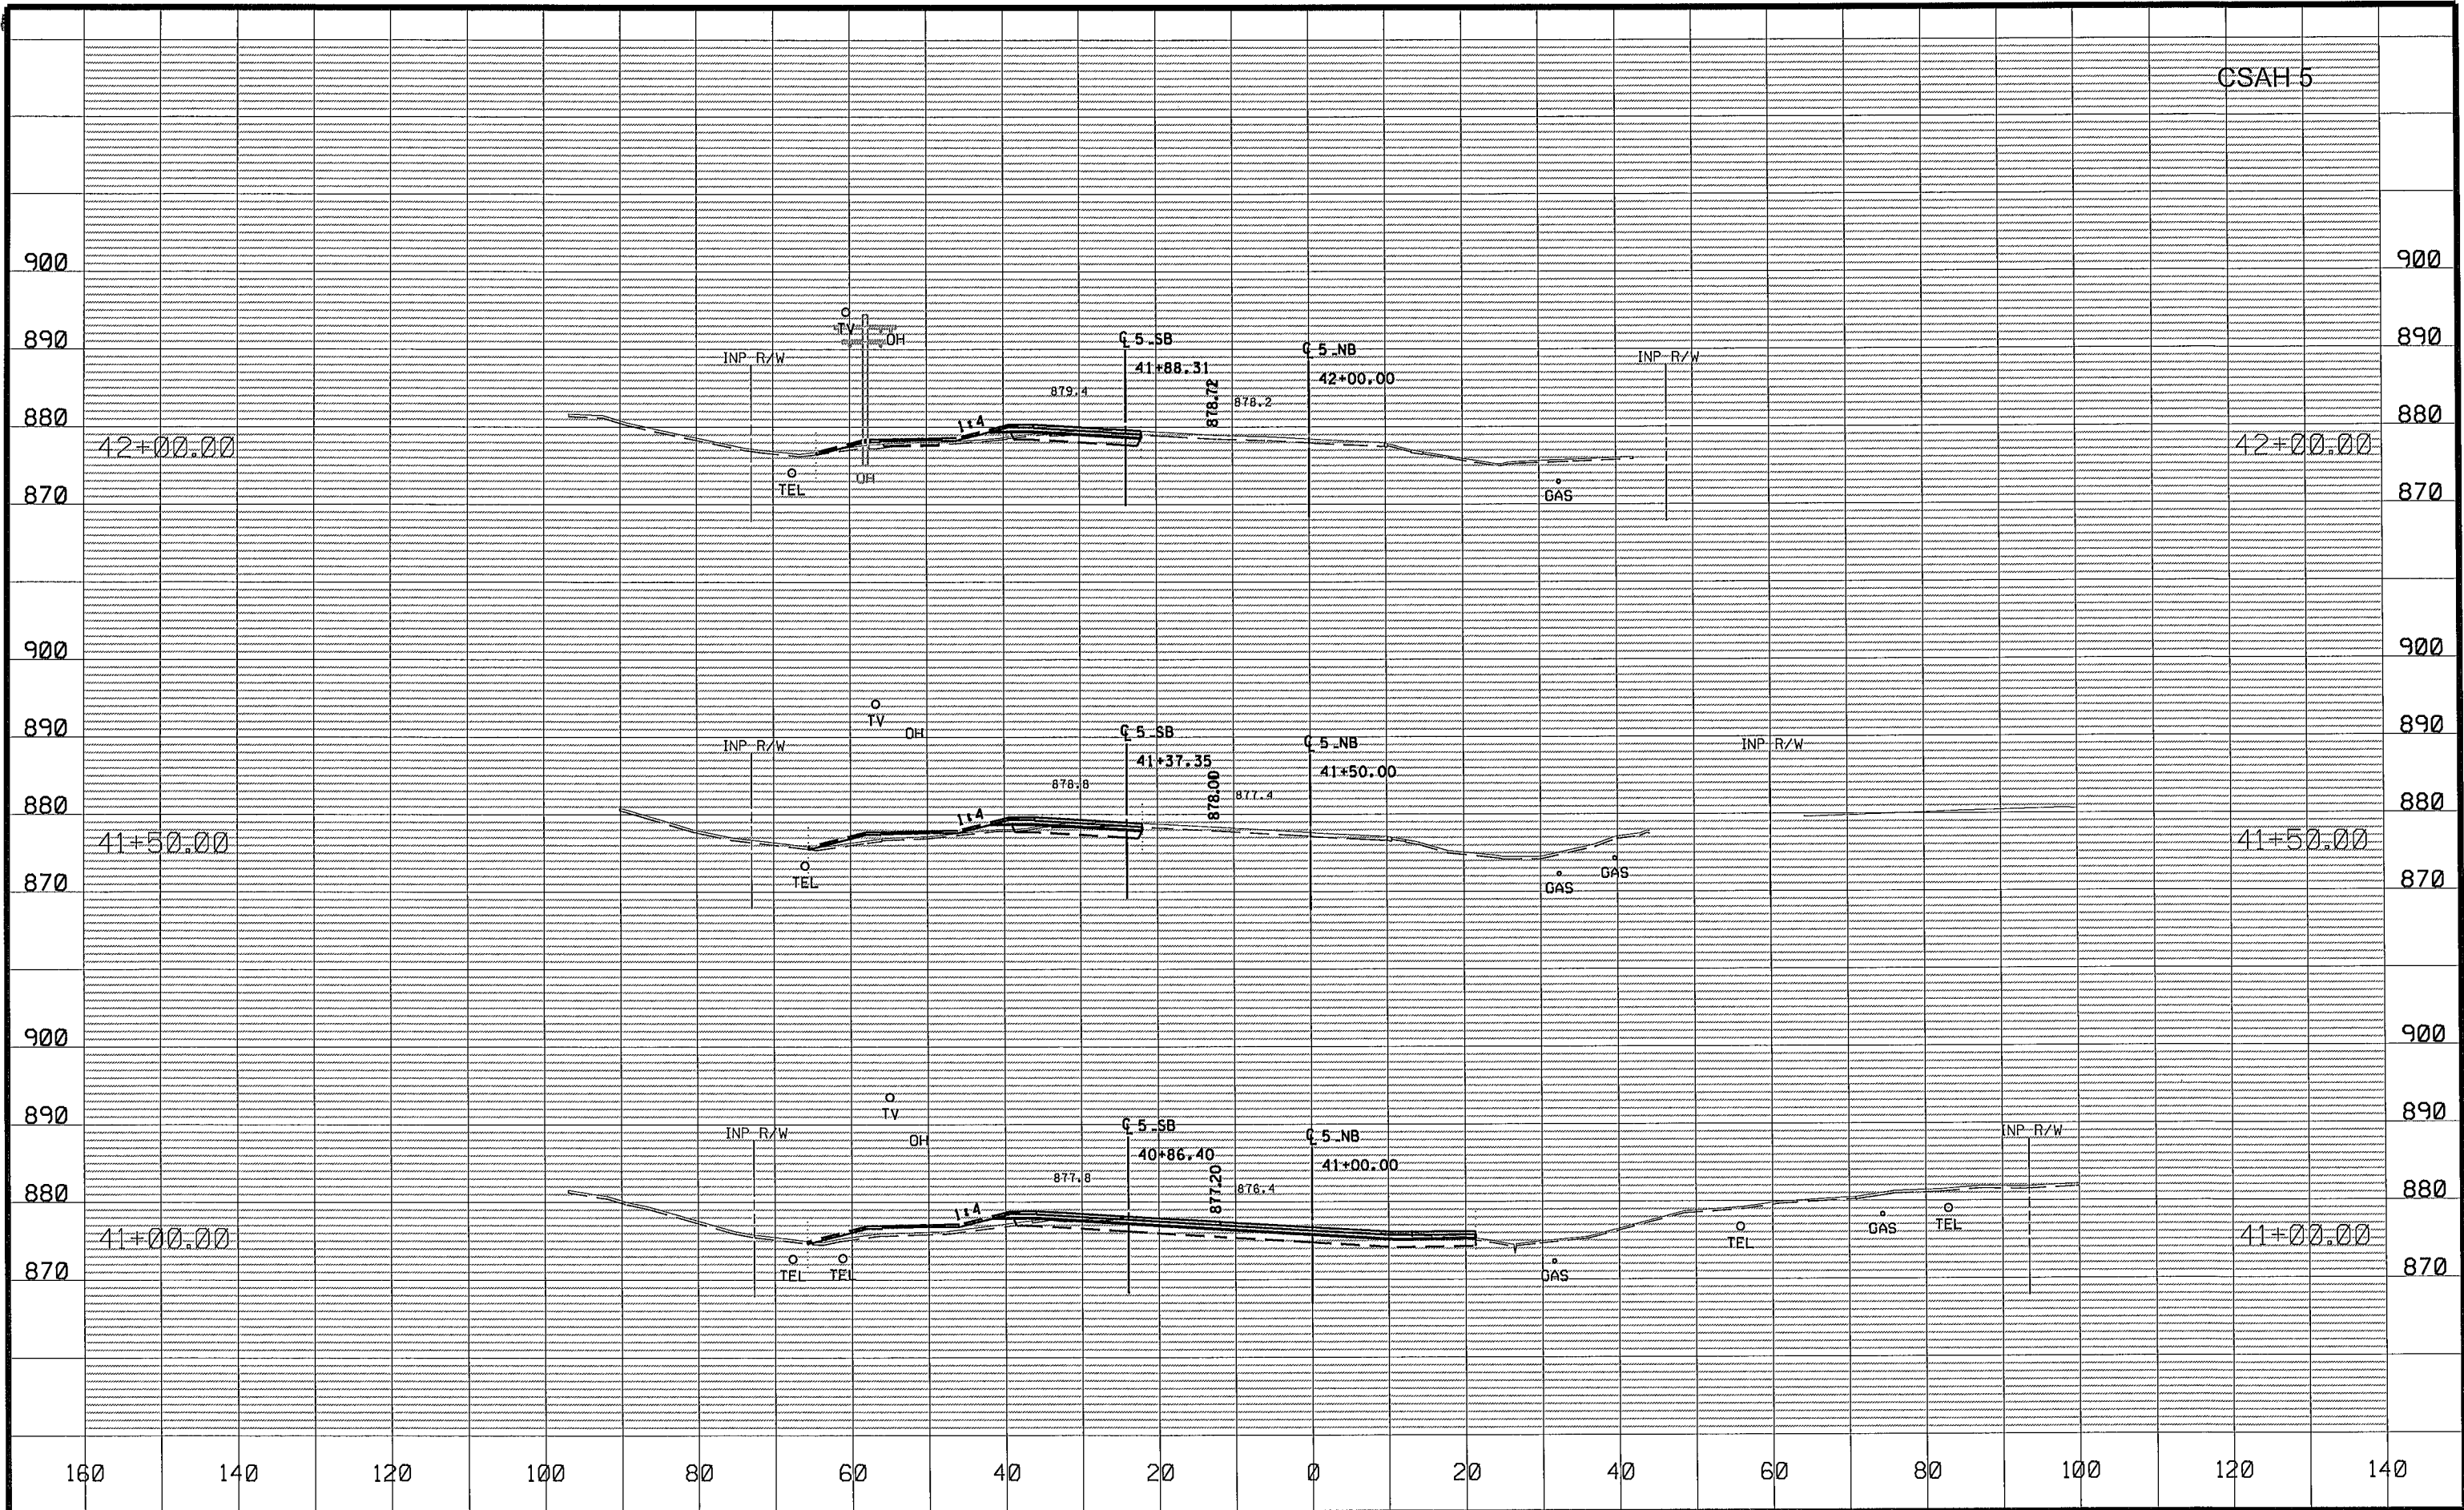

NO	DATE	BY	CKD	APPR	REVISION
NAME: P:\02-605-10\Plan\0260518_XS.dgn					
05/30/2014 2:01:55 PM					


DRAWN BY EJM DATE 04-16-14
DESIGN BY EJM DATE 02-28-14
CHECKED BY GMP DATE 04-24-14



ANOKA COUNTY
HIGHWAY DEPT.

SP 002-605-018
SP 199-106-011
CP 14-20

CROSS SECTIONS
STA 41+00.00 TO 42+00.00
Sheet 127 of 148 Sheets

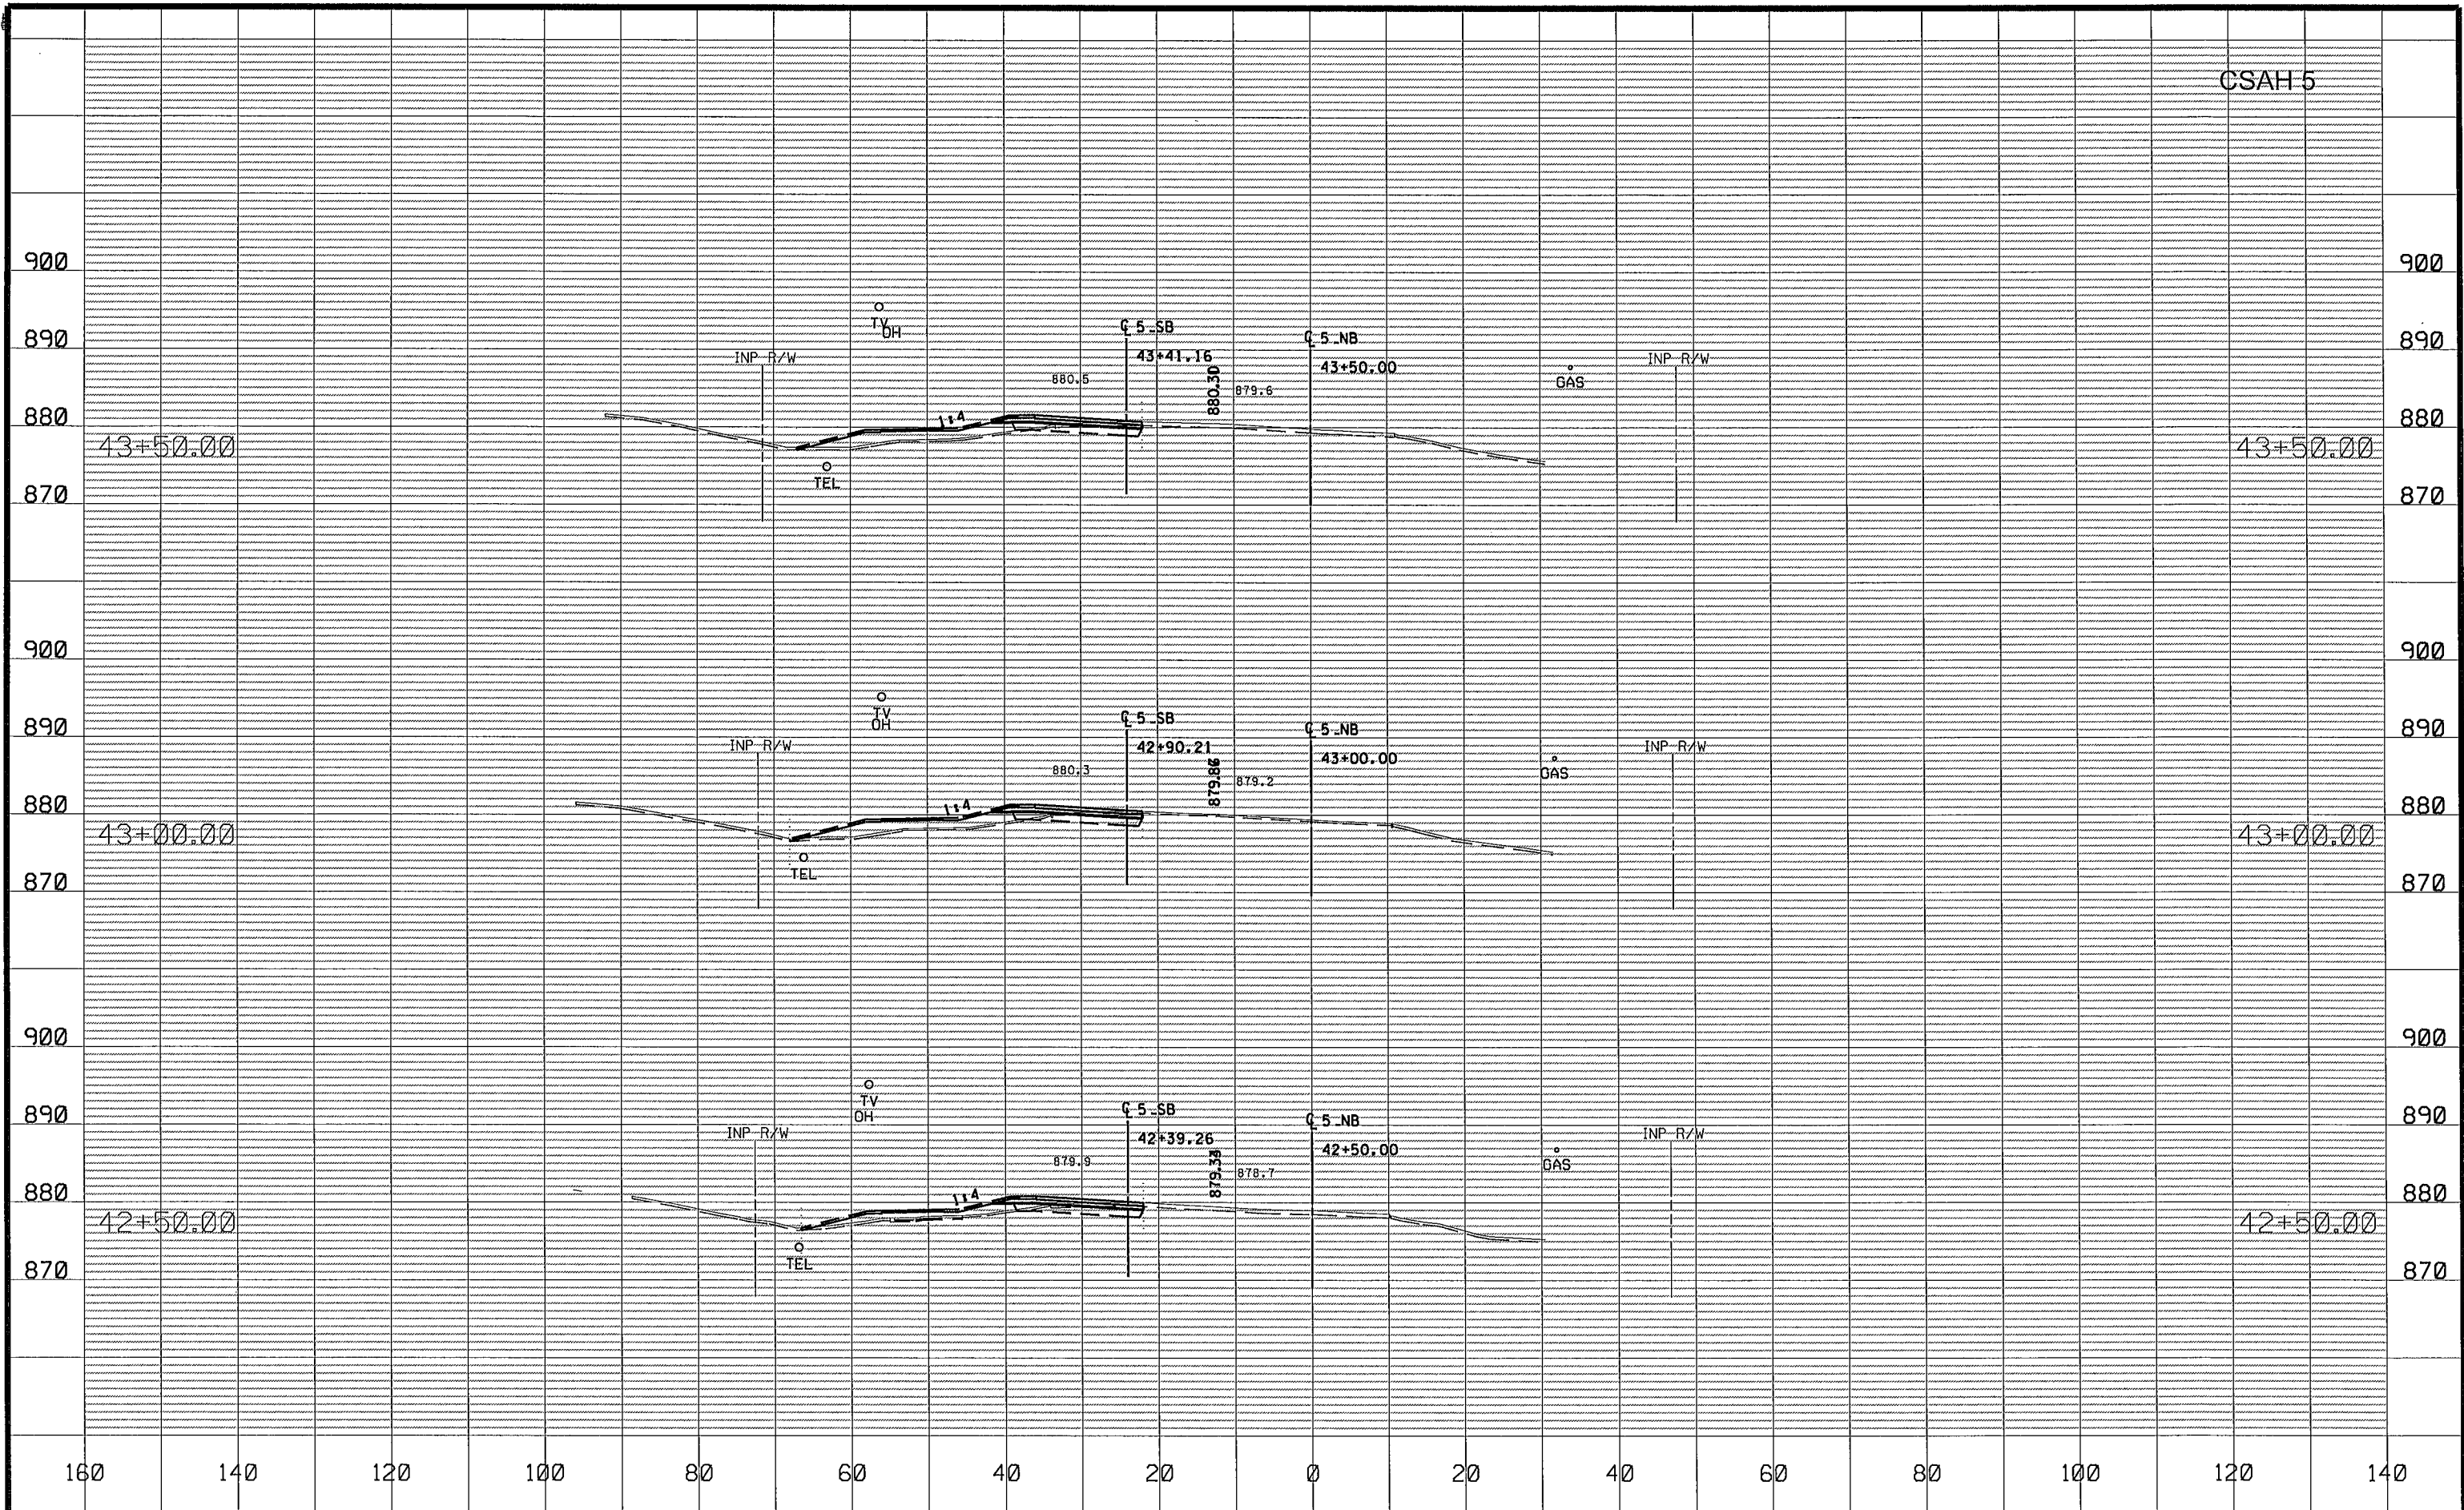

NO	DATE	BY	CKD	APPR	REVISION
NAME: P:\02-605-18\Plan\0260518_XS.dgn					
05/30/2014 2:01:55 PM					


DRAWN BY EJM DATE 04-16-14
DESIGN BY EJM DATE 02-28-14
CHECKED BY GMP DATE 04-24-14



ANOKA COUNTY
HIGHWAY DEPT.

SP 002-605-018
SP 199-106-011
CP 14-20

CROSS SECTIONS
STA 42+50.00 TO 43+50.00
Sheet 128 of 148 Sheets

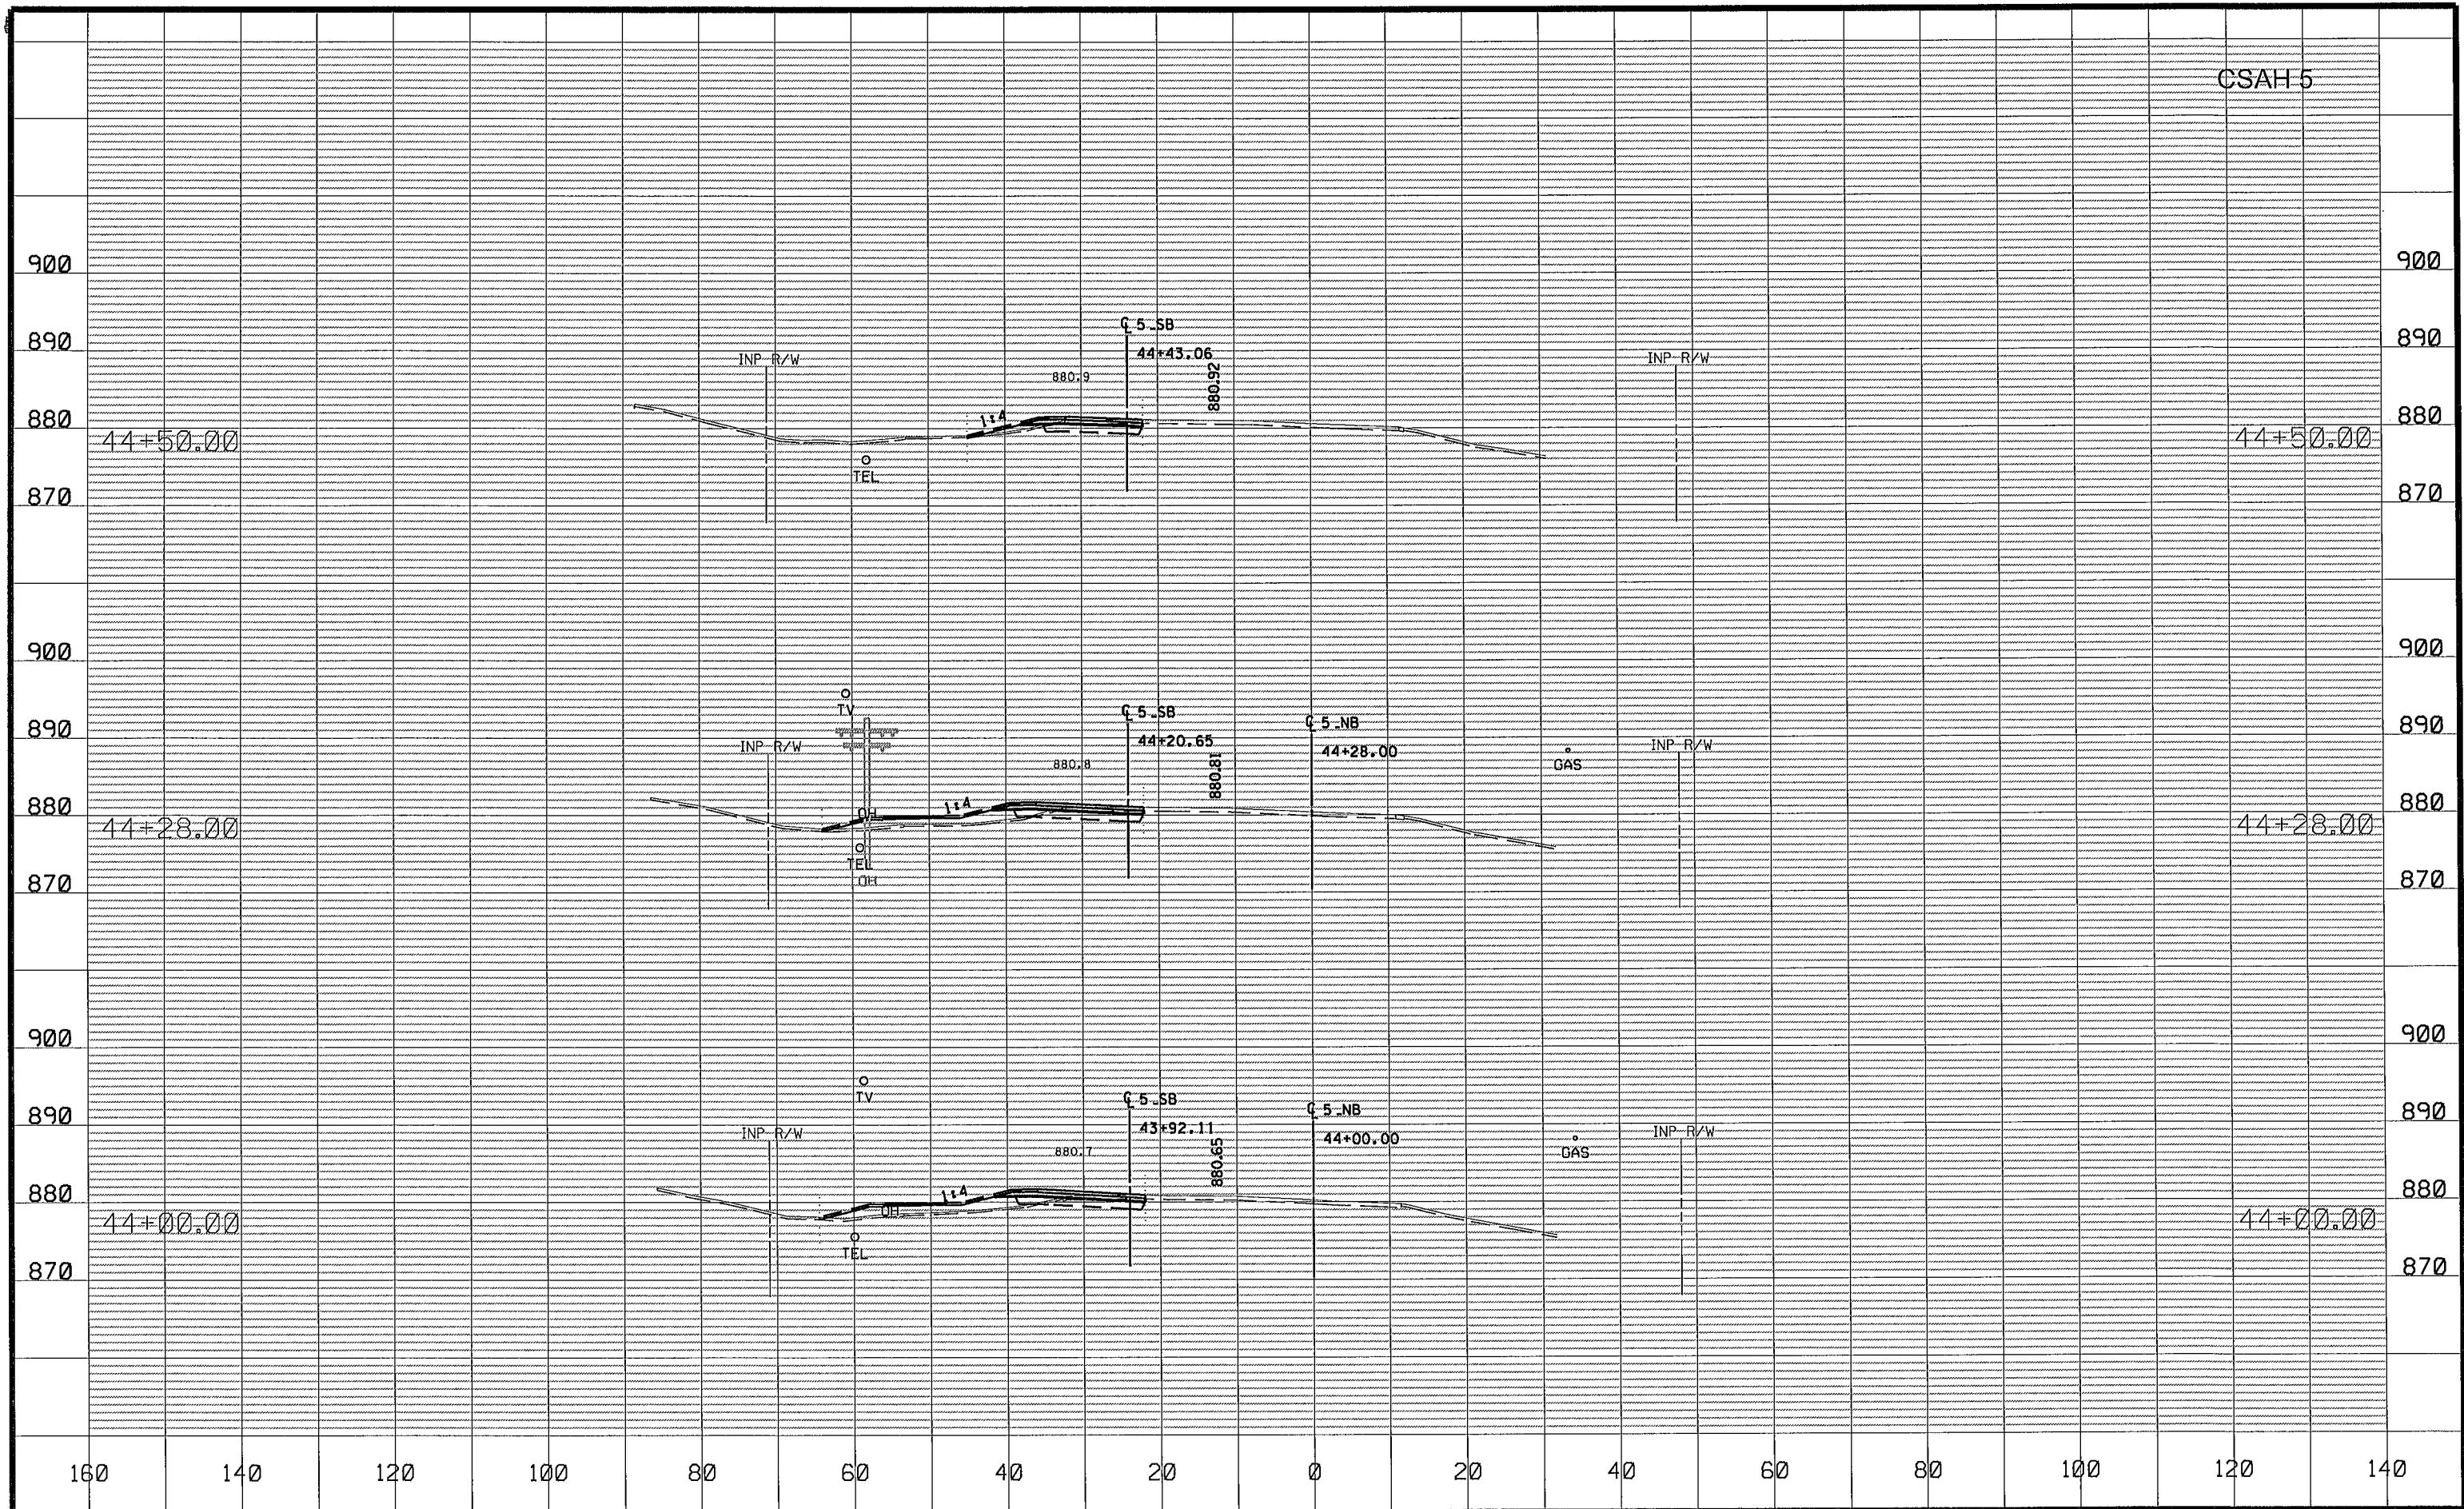

NO	DATE	BY	CKD	APPR	REVISION
NAME: P:\02-605-18\Plan\0260518_XS.dgn					
05/30/2014 2:01:56 PM					


DRAWN BY EJM DATE 04-16-14
DESIGN BY EJM DATE 02-28-14
CHECKED BY GMP DATE 04-24-14



ANOKA COUNTY
HIGHWAY DEPT.

SP 002-605-018
SP 199-106-011
CP 14-20

CROSS SECTIONS
STA 44+00.00 TO 44+50.00
Sheet 129 of 148 Sheets

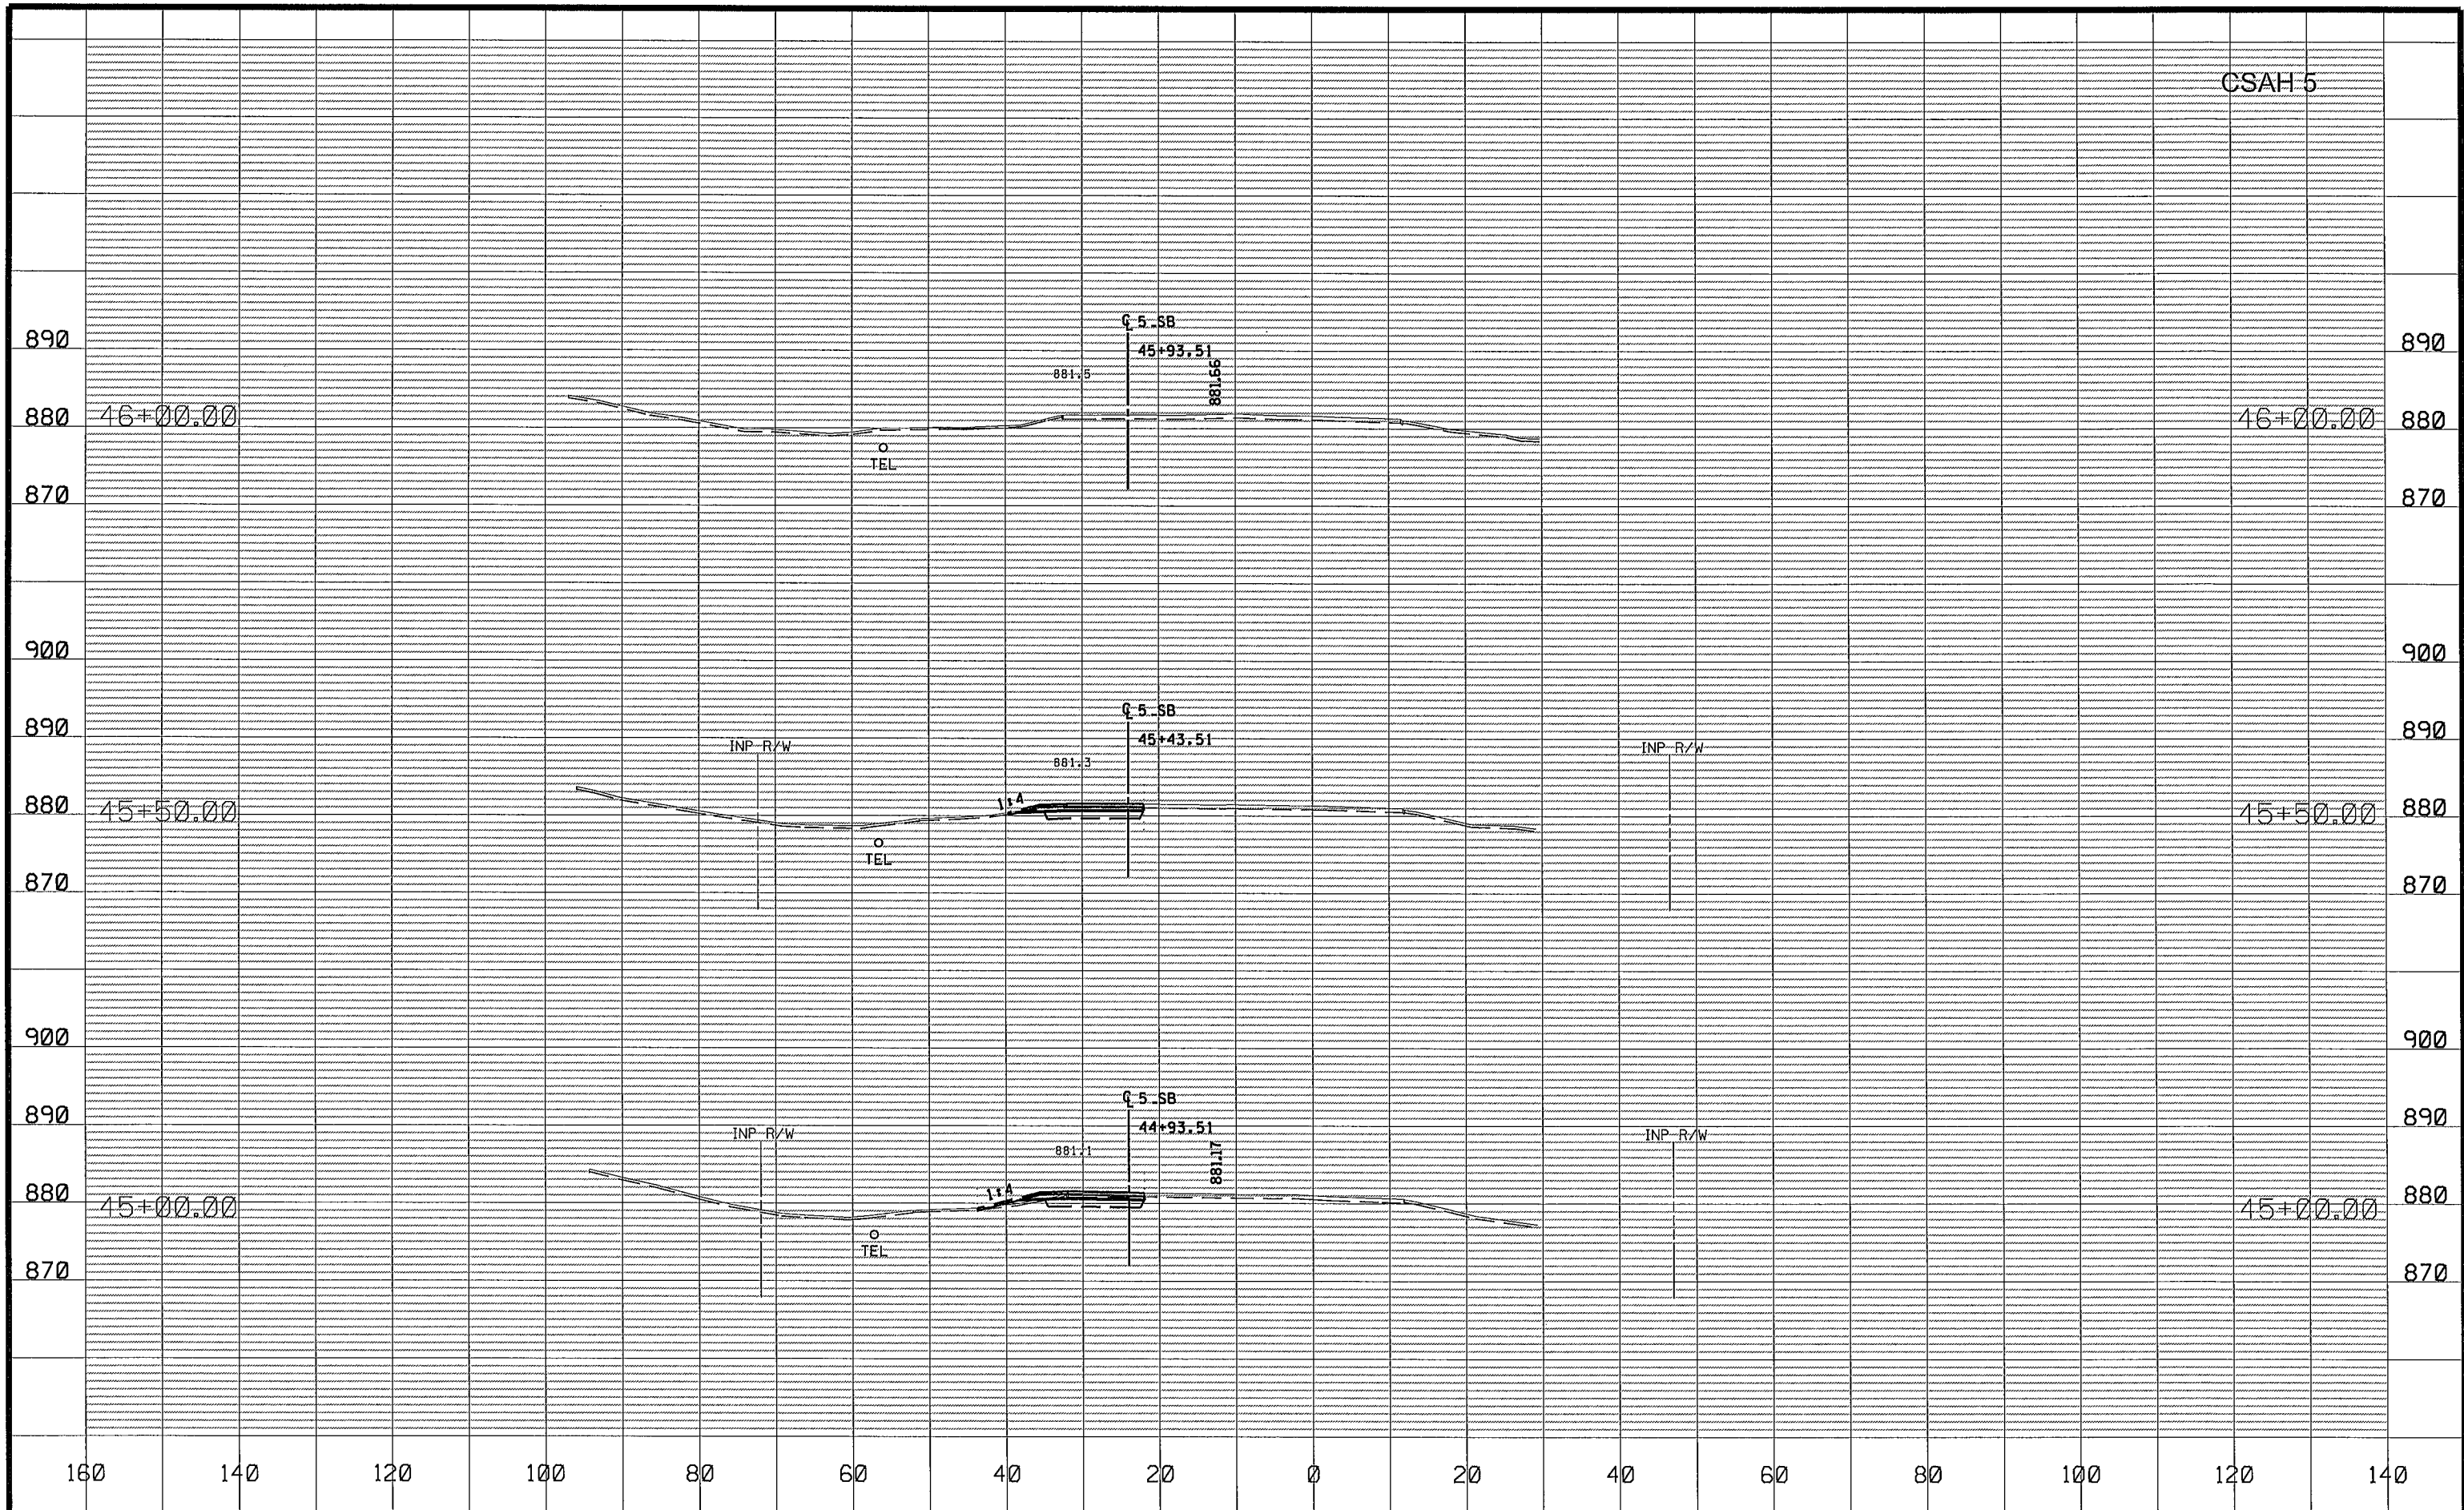

NO	DATE	BY	CHKD	APPR	REVISION
NAME: P:\02-605-10\Plan\0260518_XS.dgn					
05/30/2014 2:01:58 PM					


DRAWN BY EJM DATE 04-16-14
DESIGN BY EJM DATE 02-28-14
CHECKED BY GMP DATE 04-24-14



ANOKA COUNTY
HIGHWAY DEPT.

SP 002-605-018
SP 199-106-011
CP 14-20

CROSS SECTIONS
STA 45+00.00 TO 46+00.00
Sheet 130 of 148 Sheets

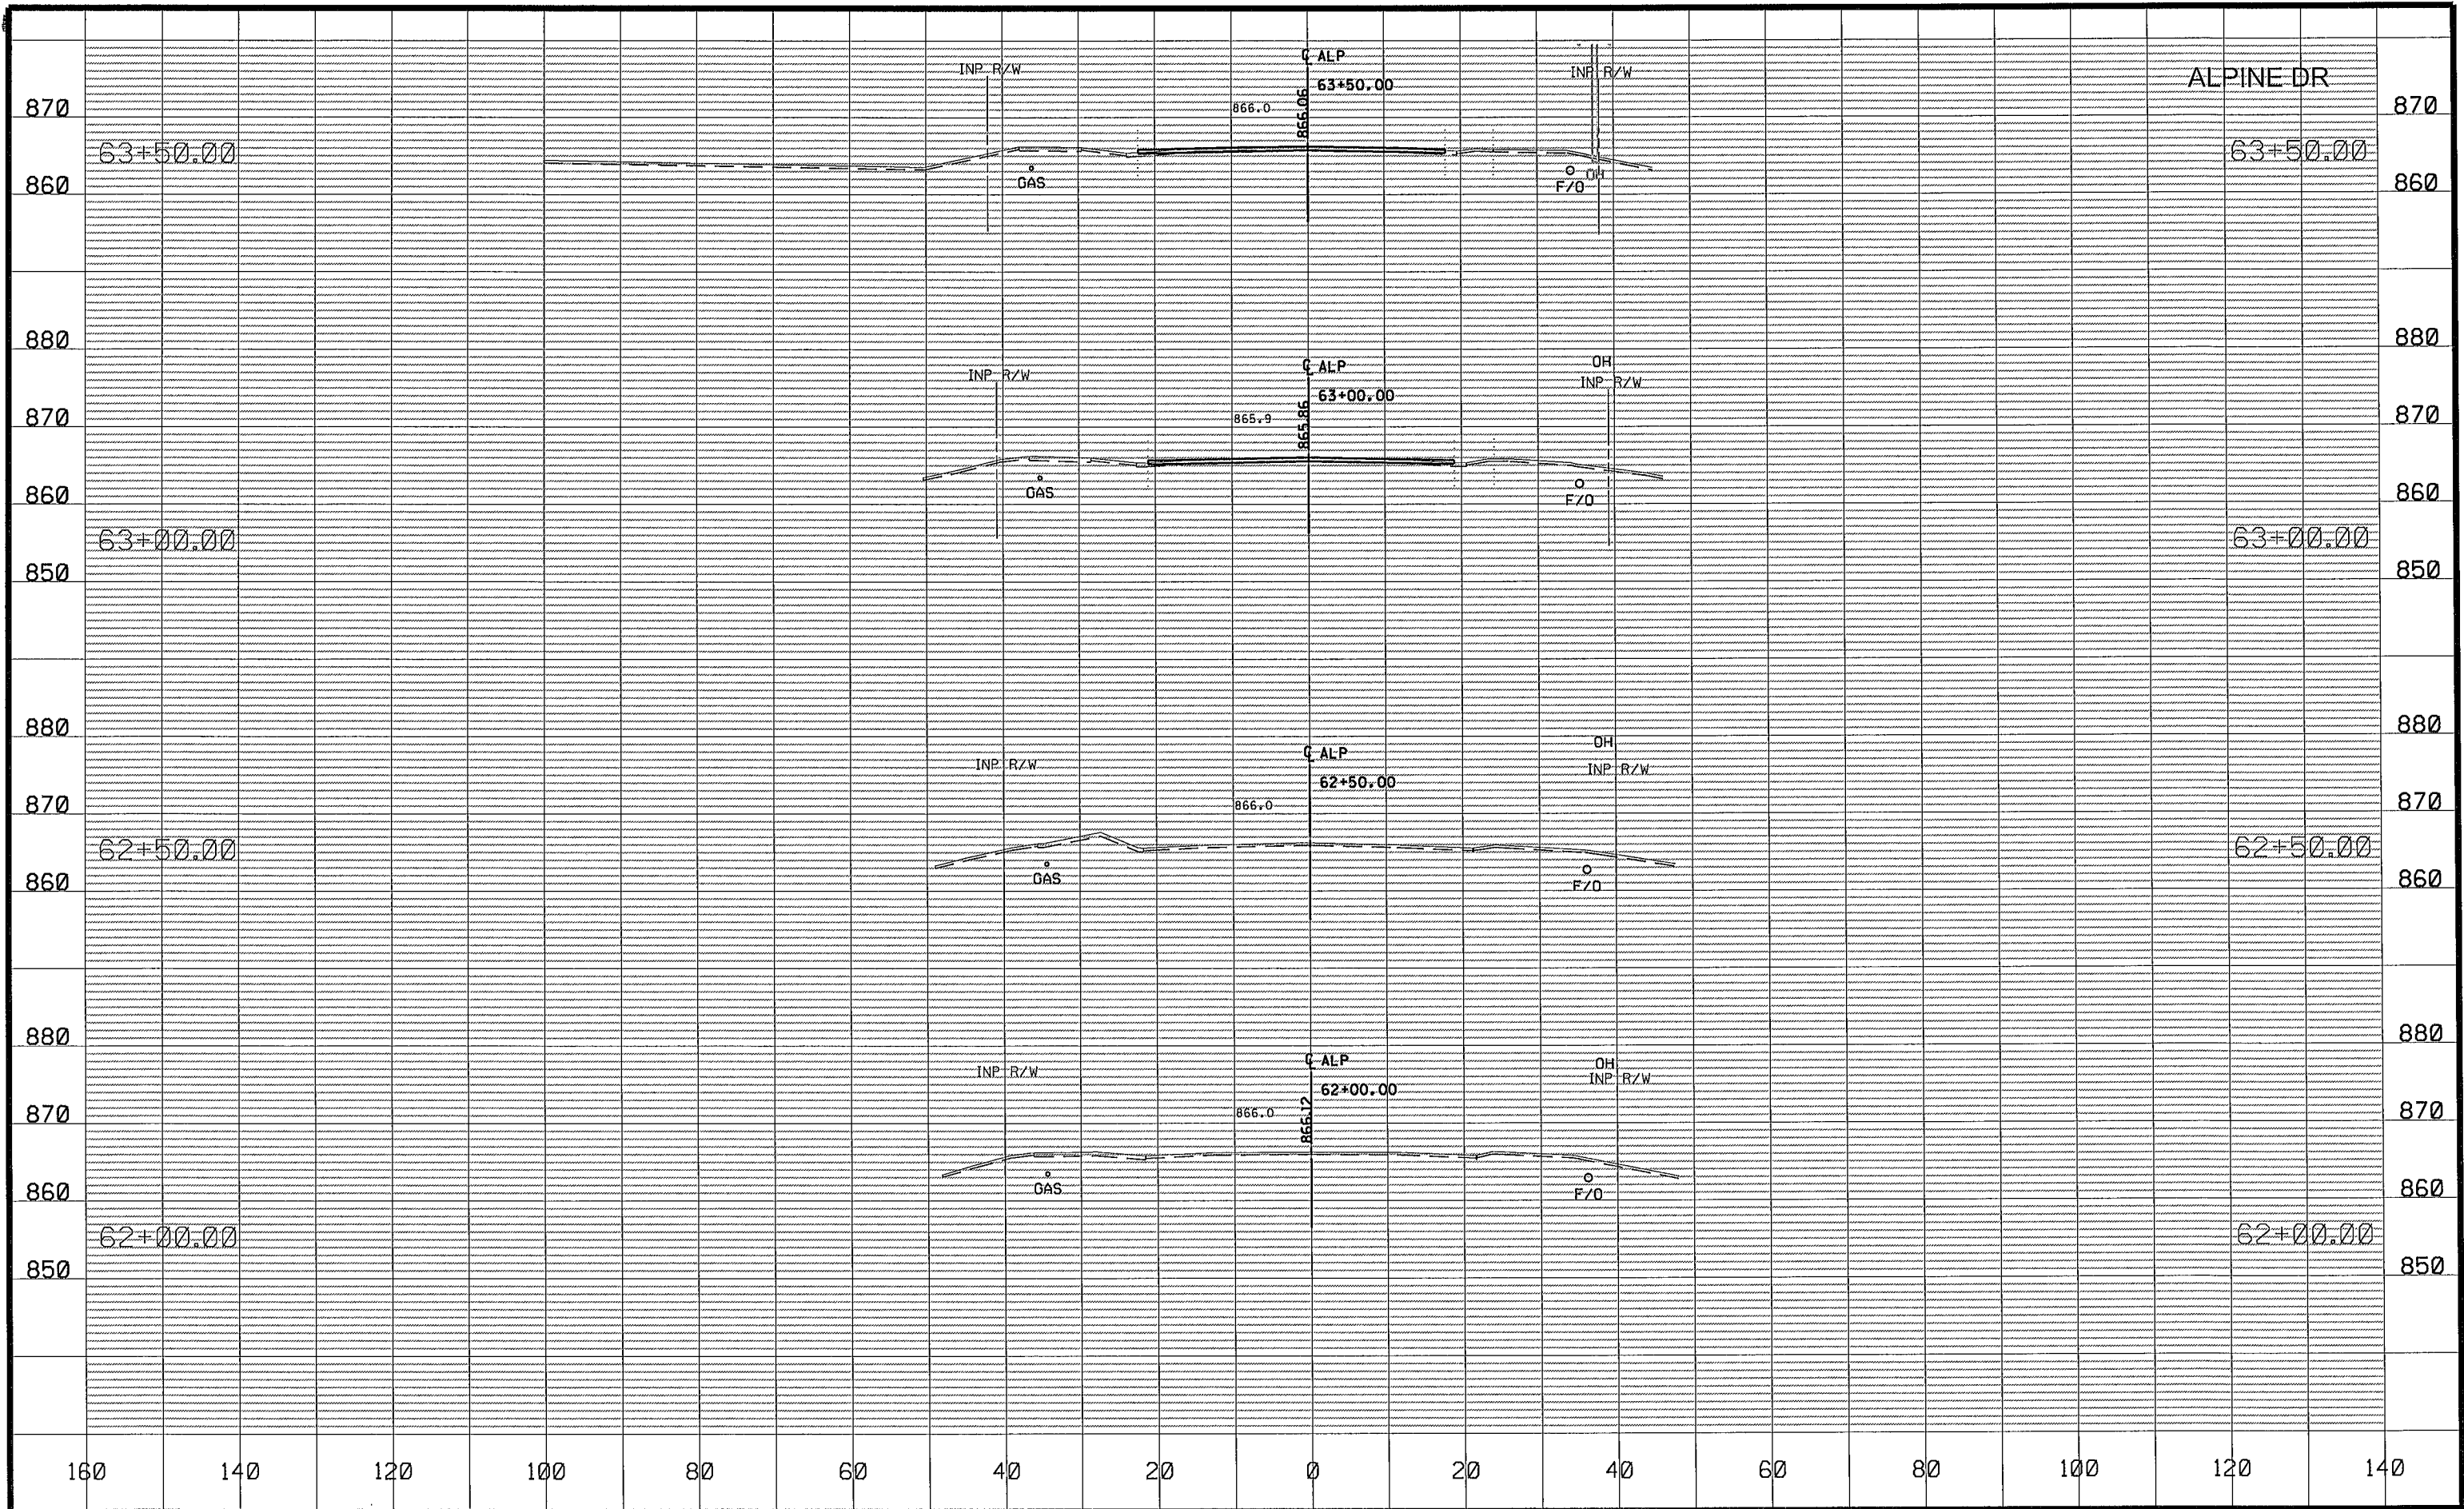

NO	DATE	BY	CKD	APPR	REVISION
NAME: P:\02-605-18\Plan\0260518_XS-Alp.dgn					05/30/2014 2:01:59 PM

DRAWN BY EJM DATE 04-16-14
DESIGN BY EJM DATE 02-28-14
CHECKED BY GMP DATE 04-24-14




ANOKA COUNTY
HIGHWAY DEPT.

SP 002-605-018
SP 199-106-011
CP 14-20

CROSS SECTIONS
STA 62+00.00 TO 63+50.00
Sheet 131 of 148 Sheets

ALPINE DR

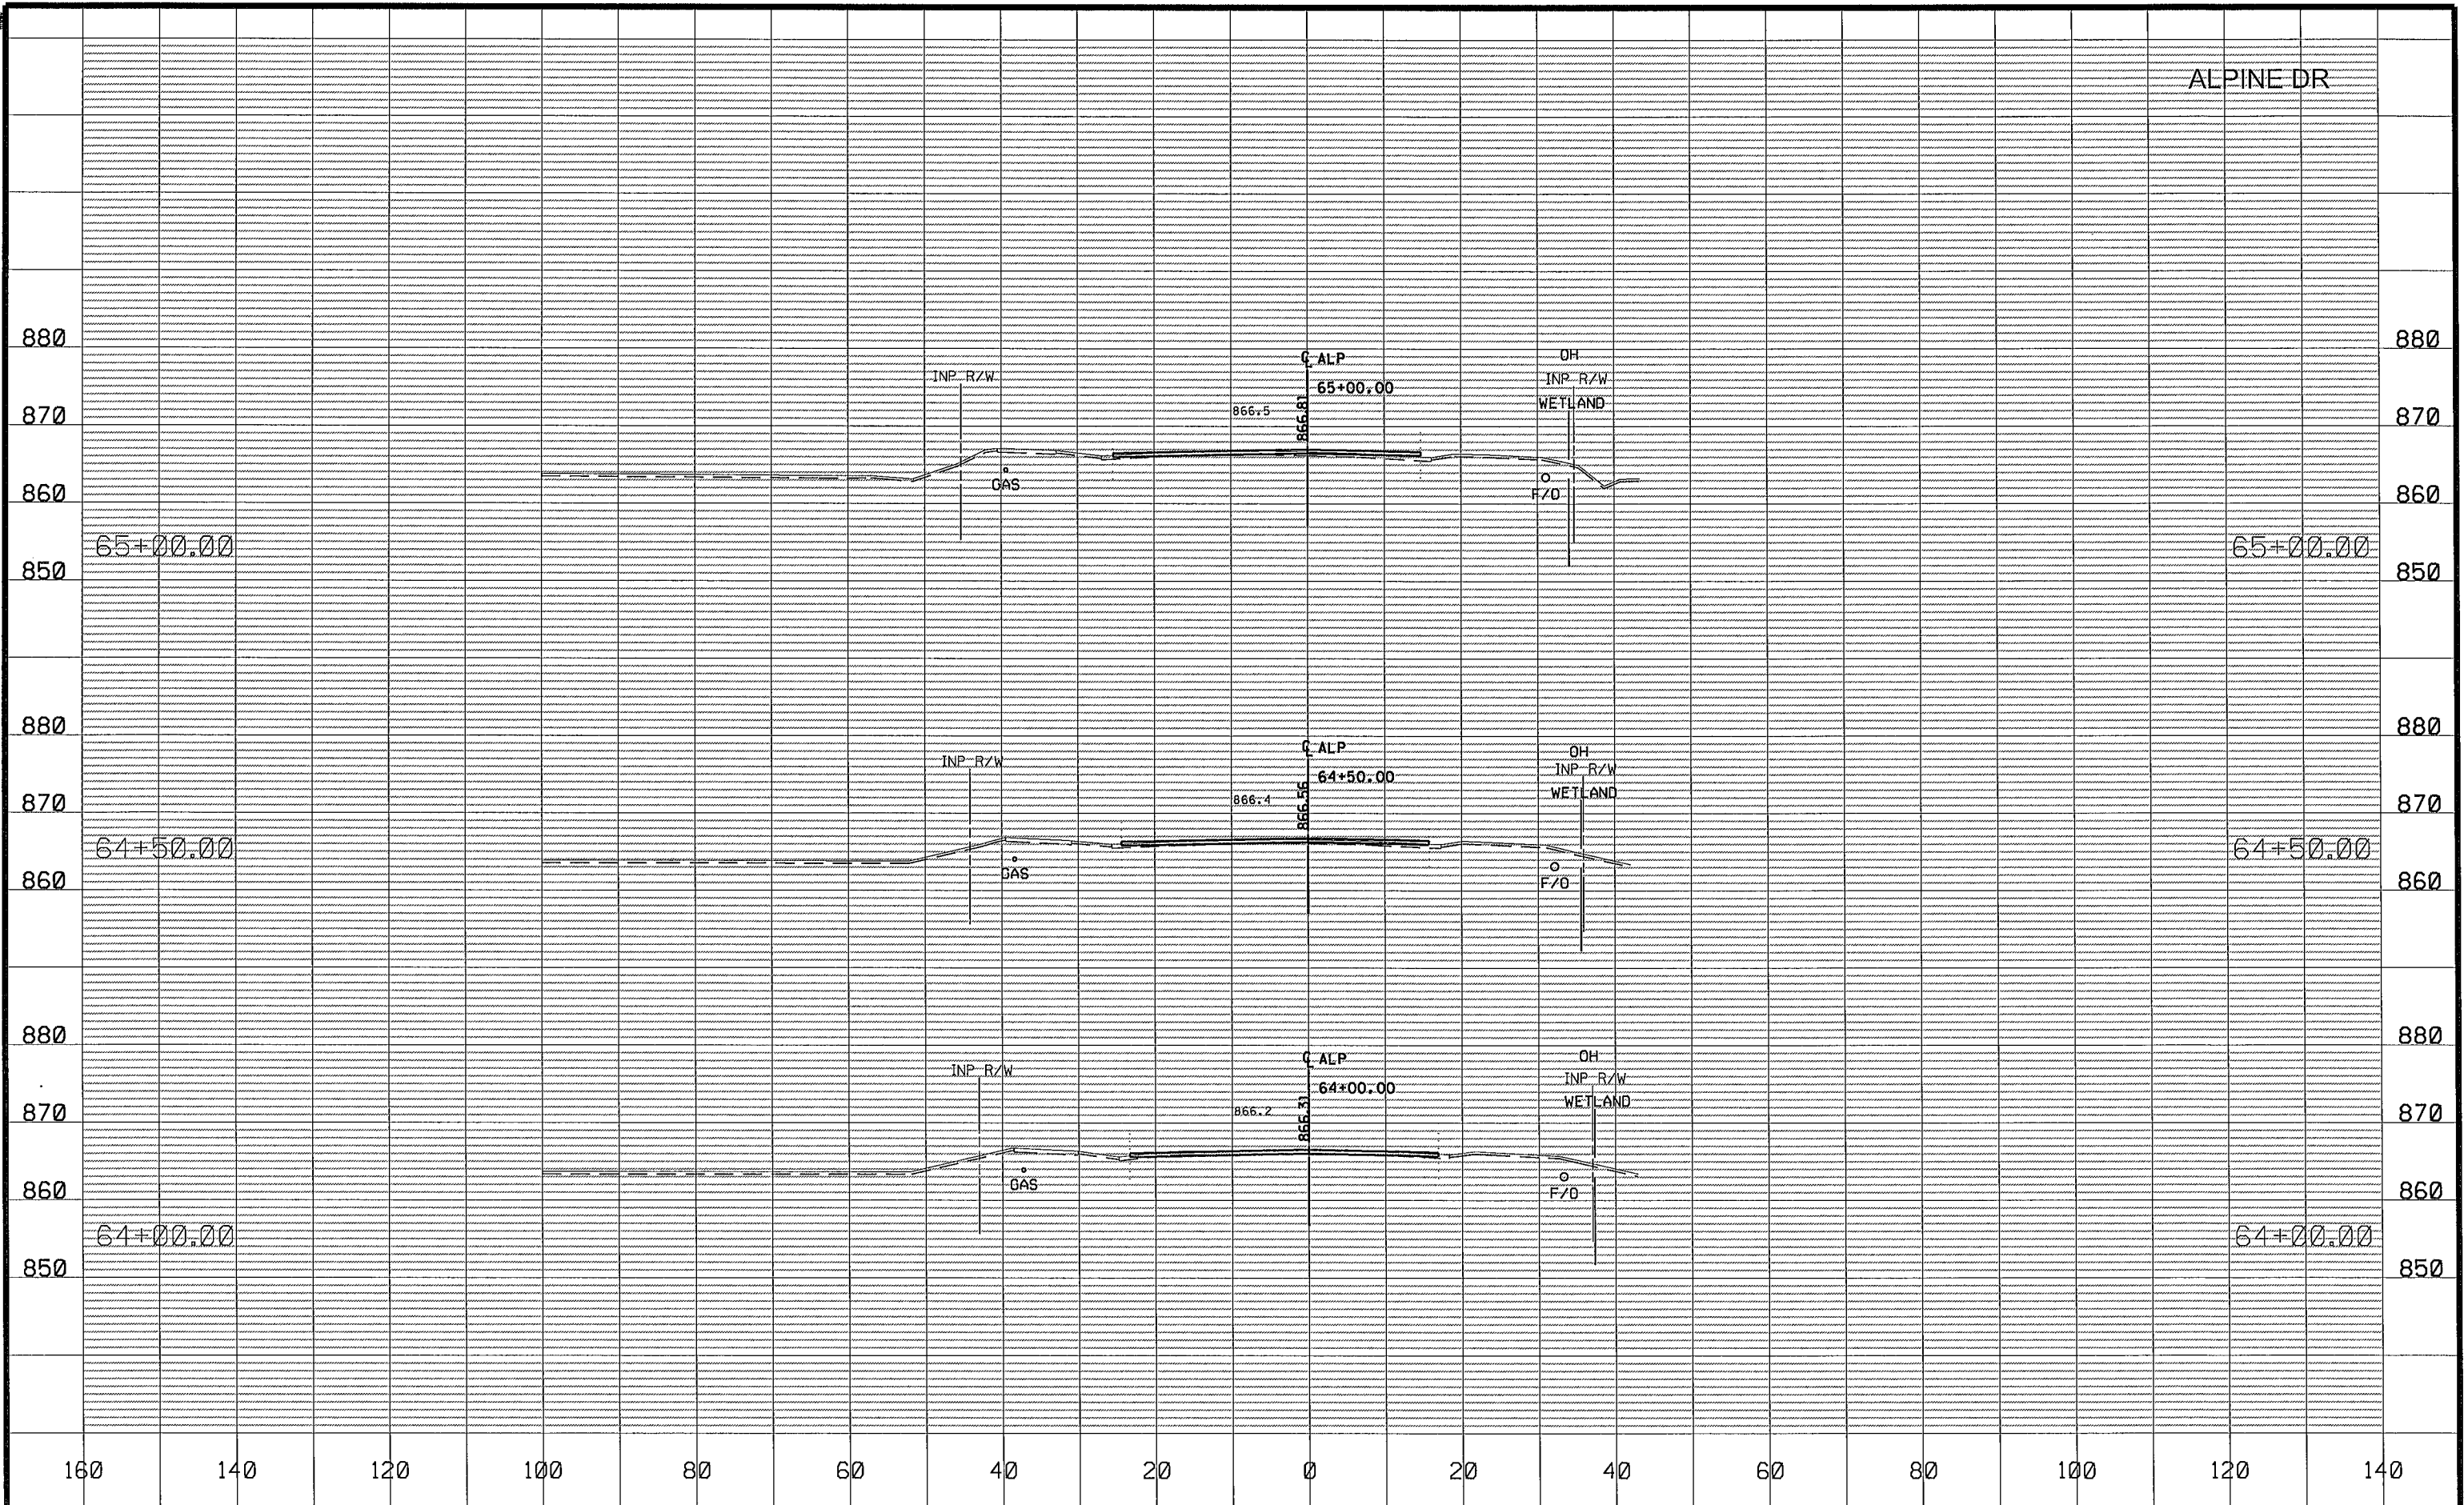[illegible]

DRAWN BY EJM DATE 04-16-14
DESIGN BY EJM DATE 02-28-14
CHECKED BY GMP DATE 04-24-14

ANOKA COUNTY
HIGHWAY DEPT.

SP 002-605-018

SP 199-106-011


CP 14-20

CROSS SECTIONS

STA 64+00.00 TO 65+00.00

Sheet 132 of 148 Sheets

ALPINE DR

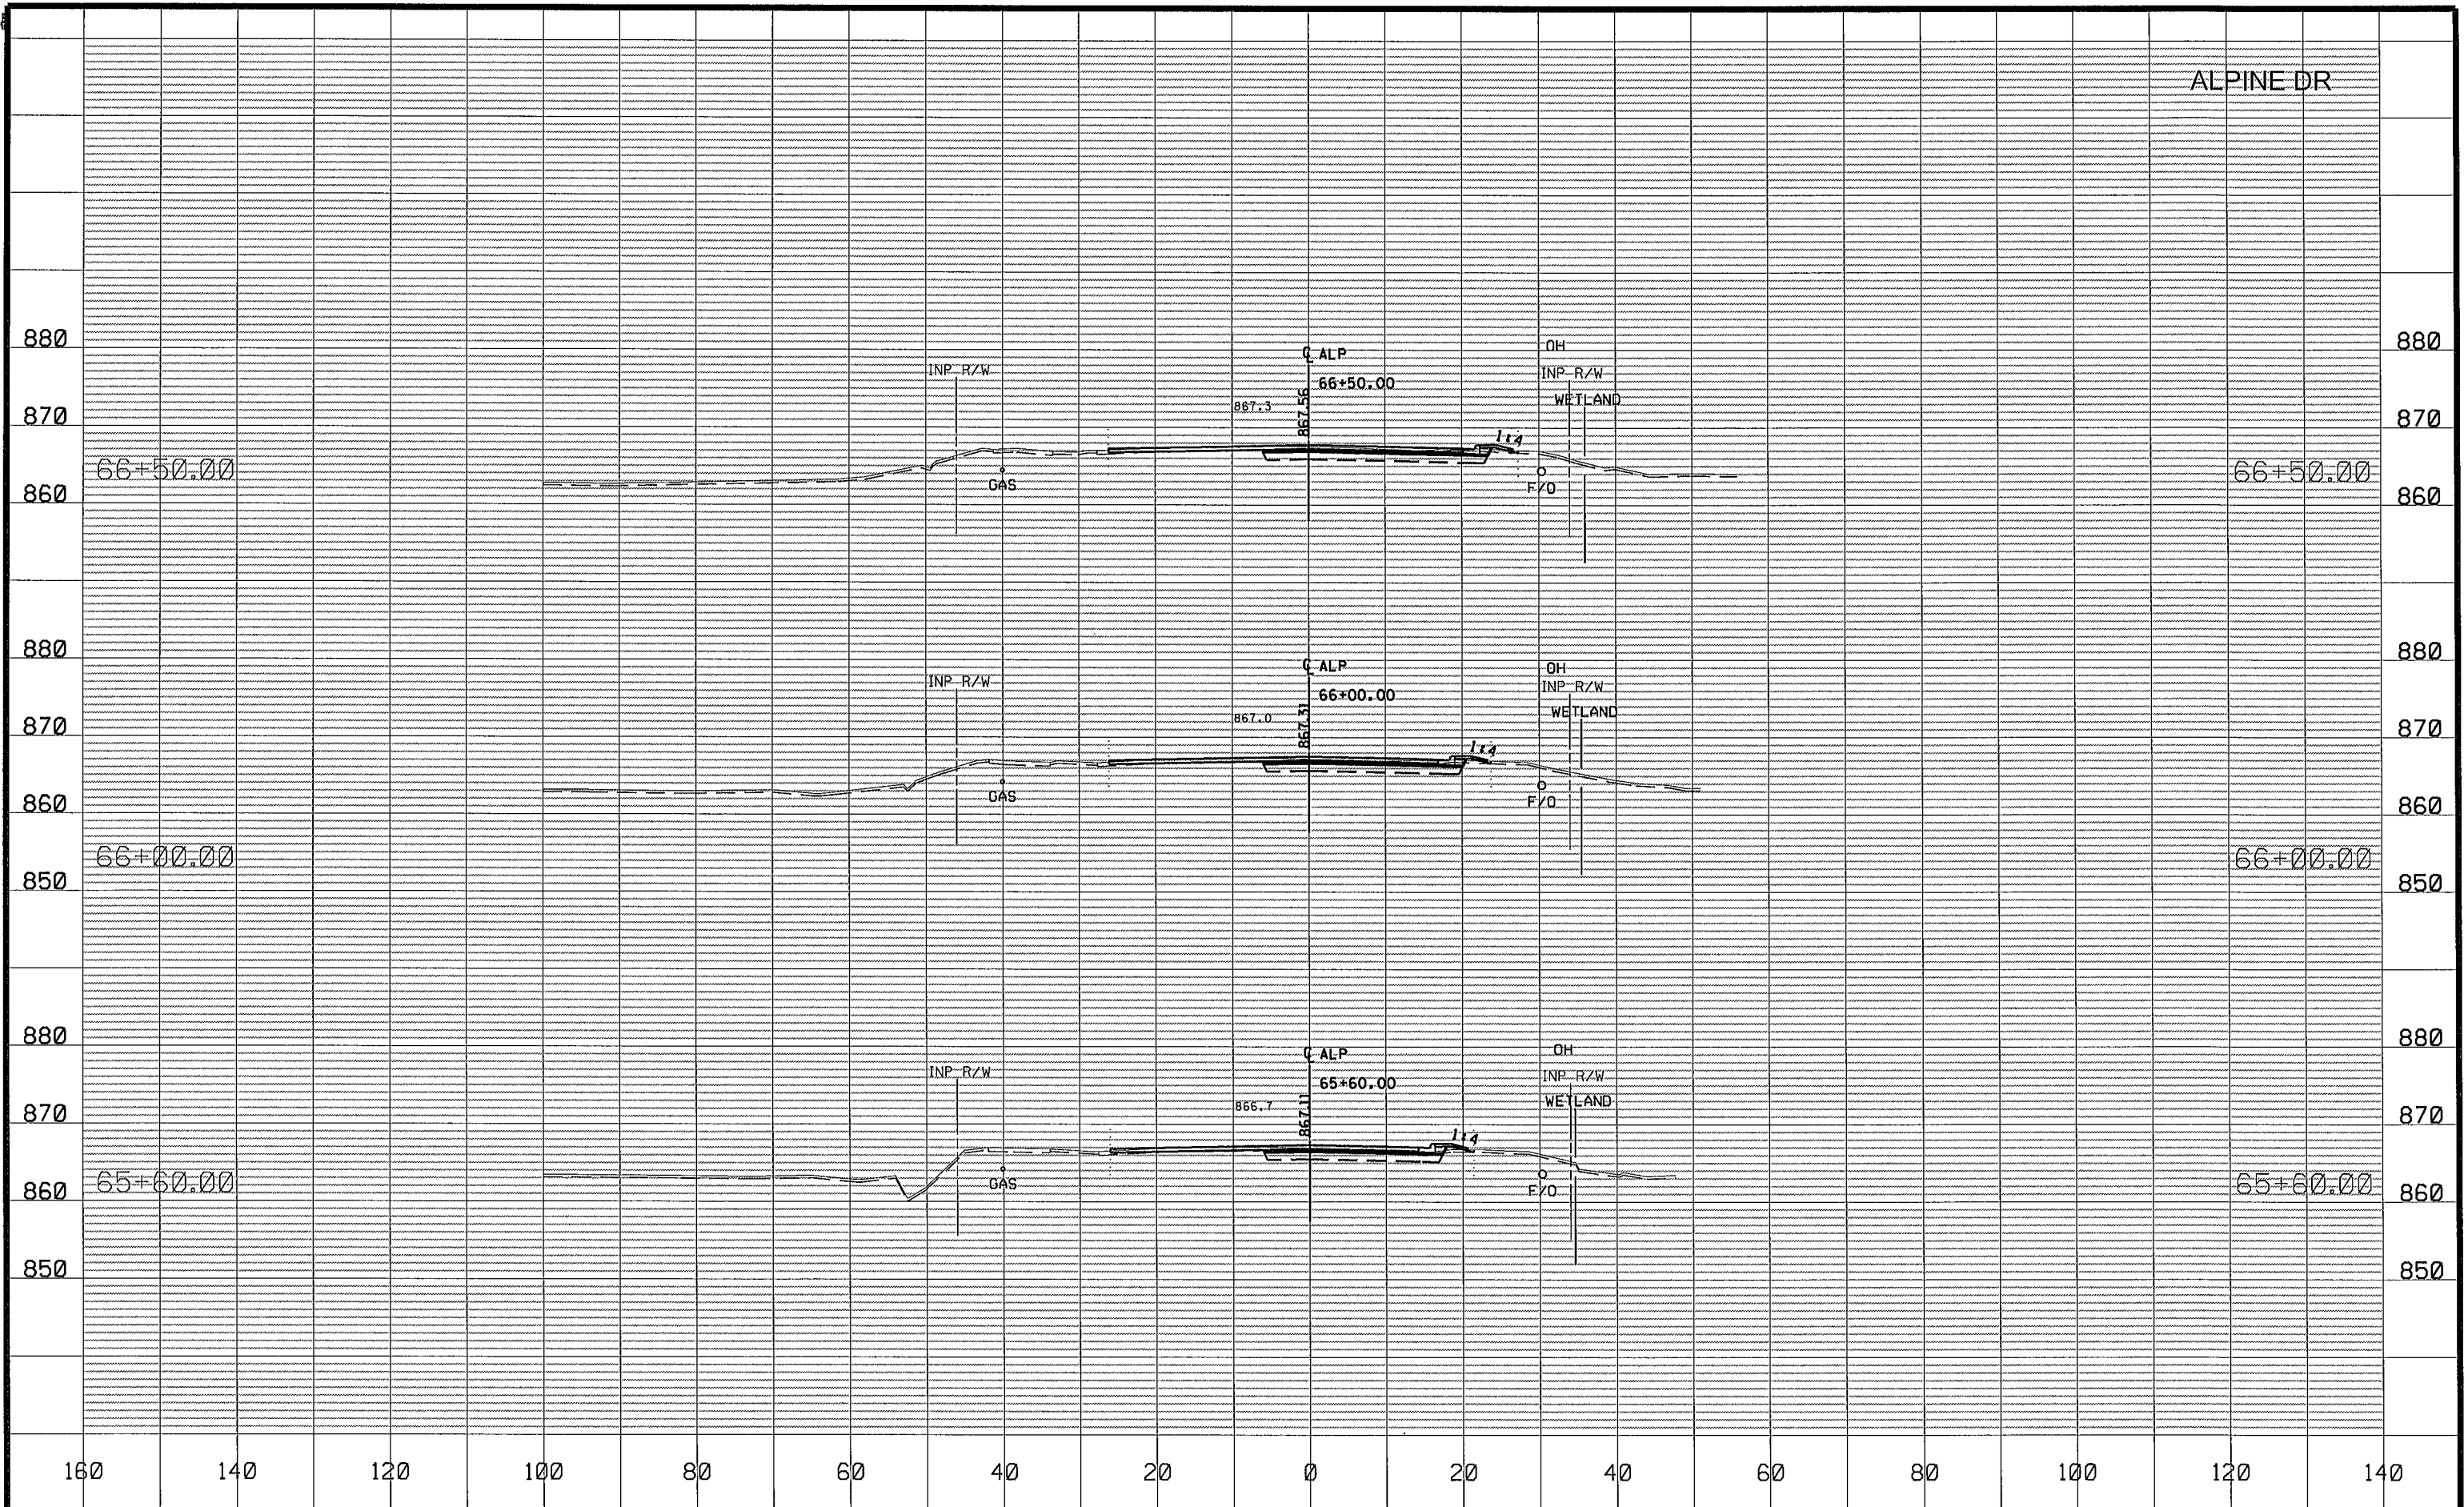[illegible]

DRAWN BY EJM DATE 04-16-14
DESIGN BY EJM DATE 02-28-14
CHECKED BY GMP DATE 04-24-14



ANOKA COUNTY
HIGHWAY DEPT.

SP 002-605-018


SP 199-106-011

CP 14-20

CROSS SECTIONS

STA 65+60.00 TO 66+50.00

Sheet 133 of 148 Sheets

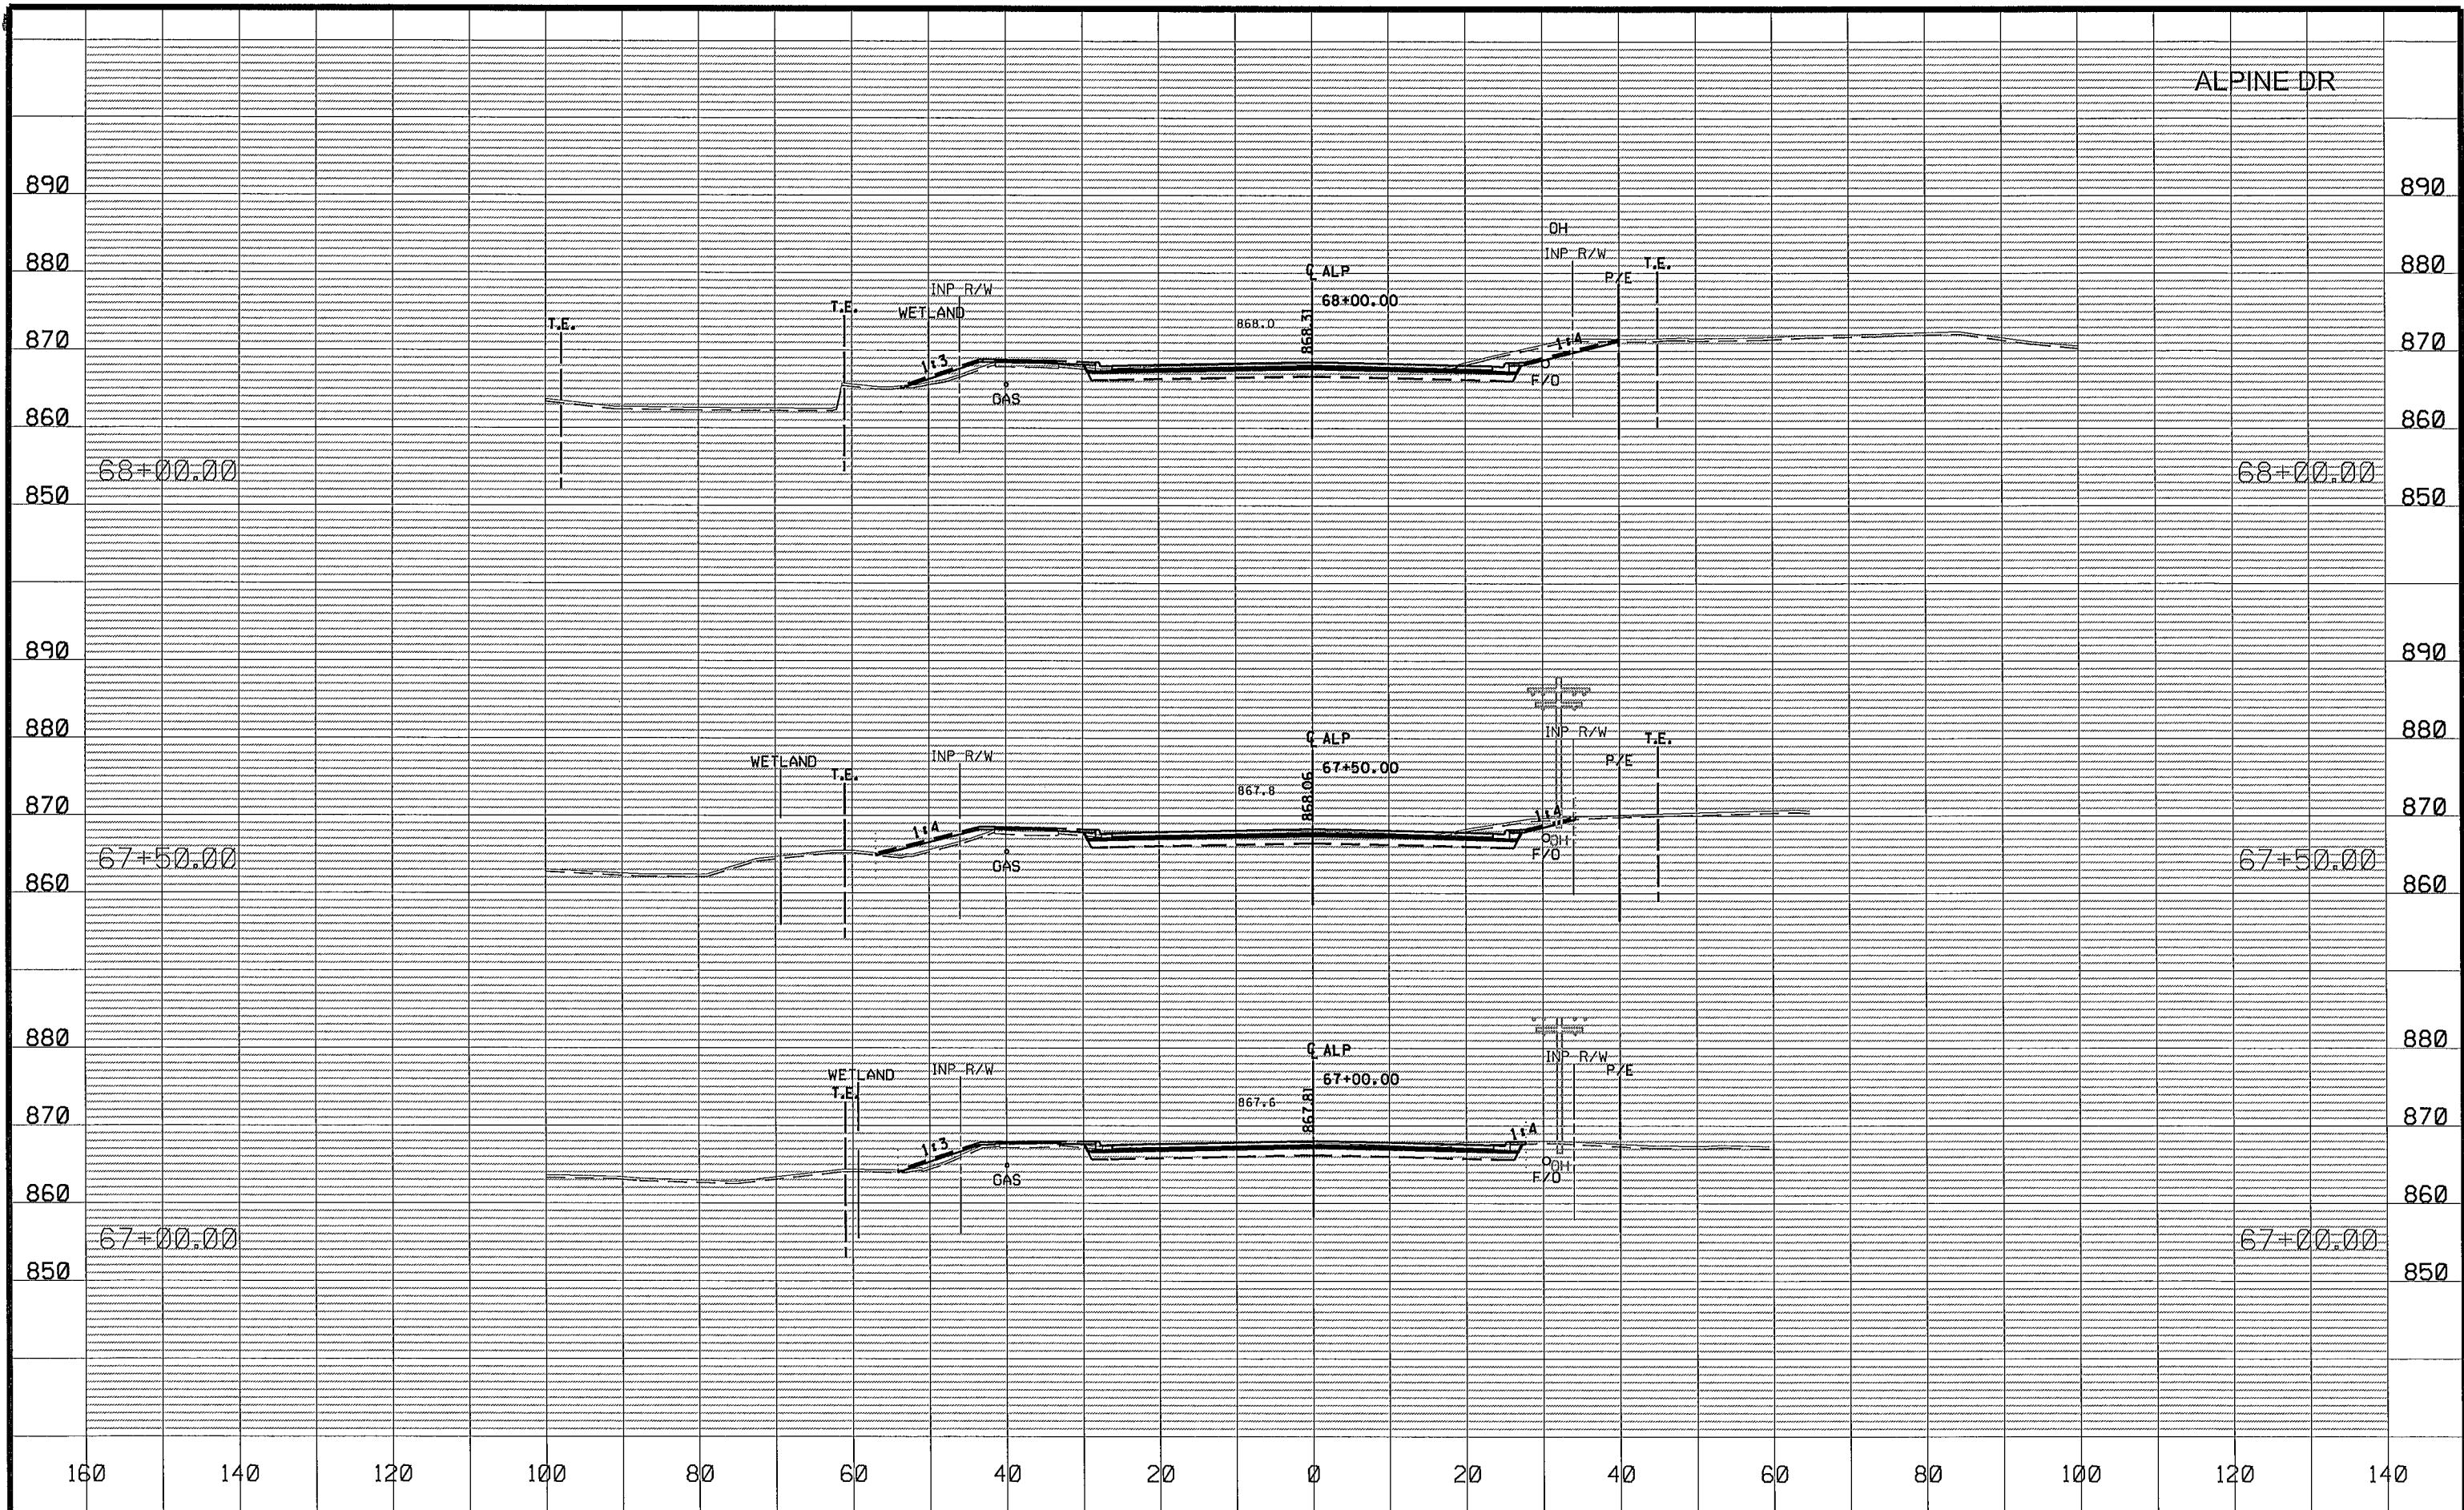

NO	DATE	BY	CKD	APPR	REVISION
1	05/30/2014	EJM			05/30/2014 2:01:59 PM


DRAWN BY EJM DATE 04-16-14
DESIGN BY EJM DATE 02-28-14
CHECKED BY GMP DATE 04-24-14



ANOKA COUNTY
HIGHWAY DEPT.

SP 002-605-018
SP 199-106-011
CP 14-20

CROSS SECTIONS
STA 67+00.00 TO 68+00.00
Sheet 134 of 148 Sheets

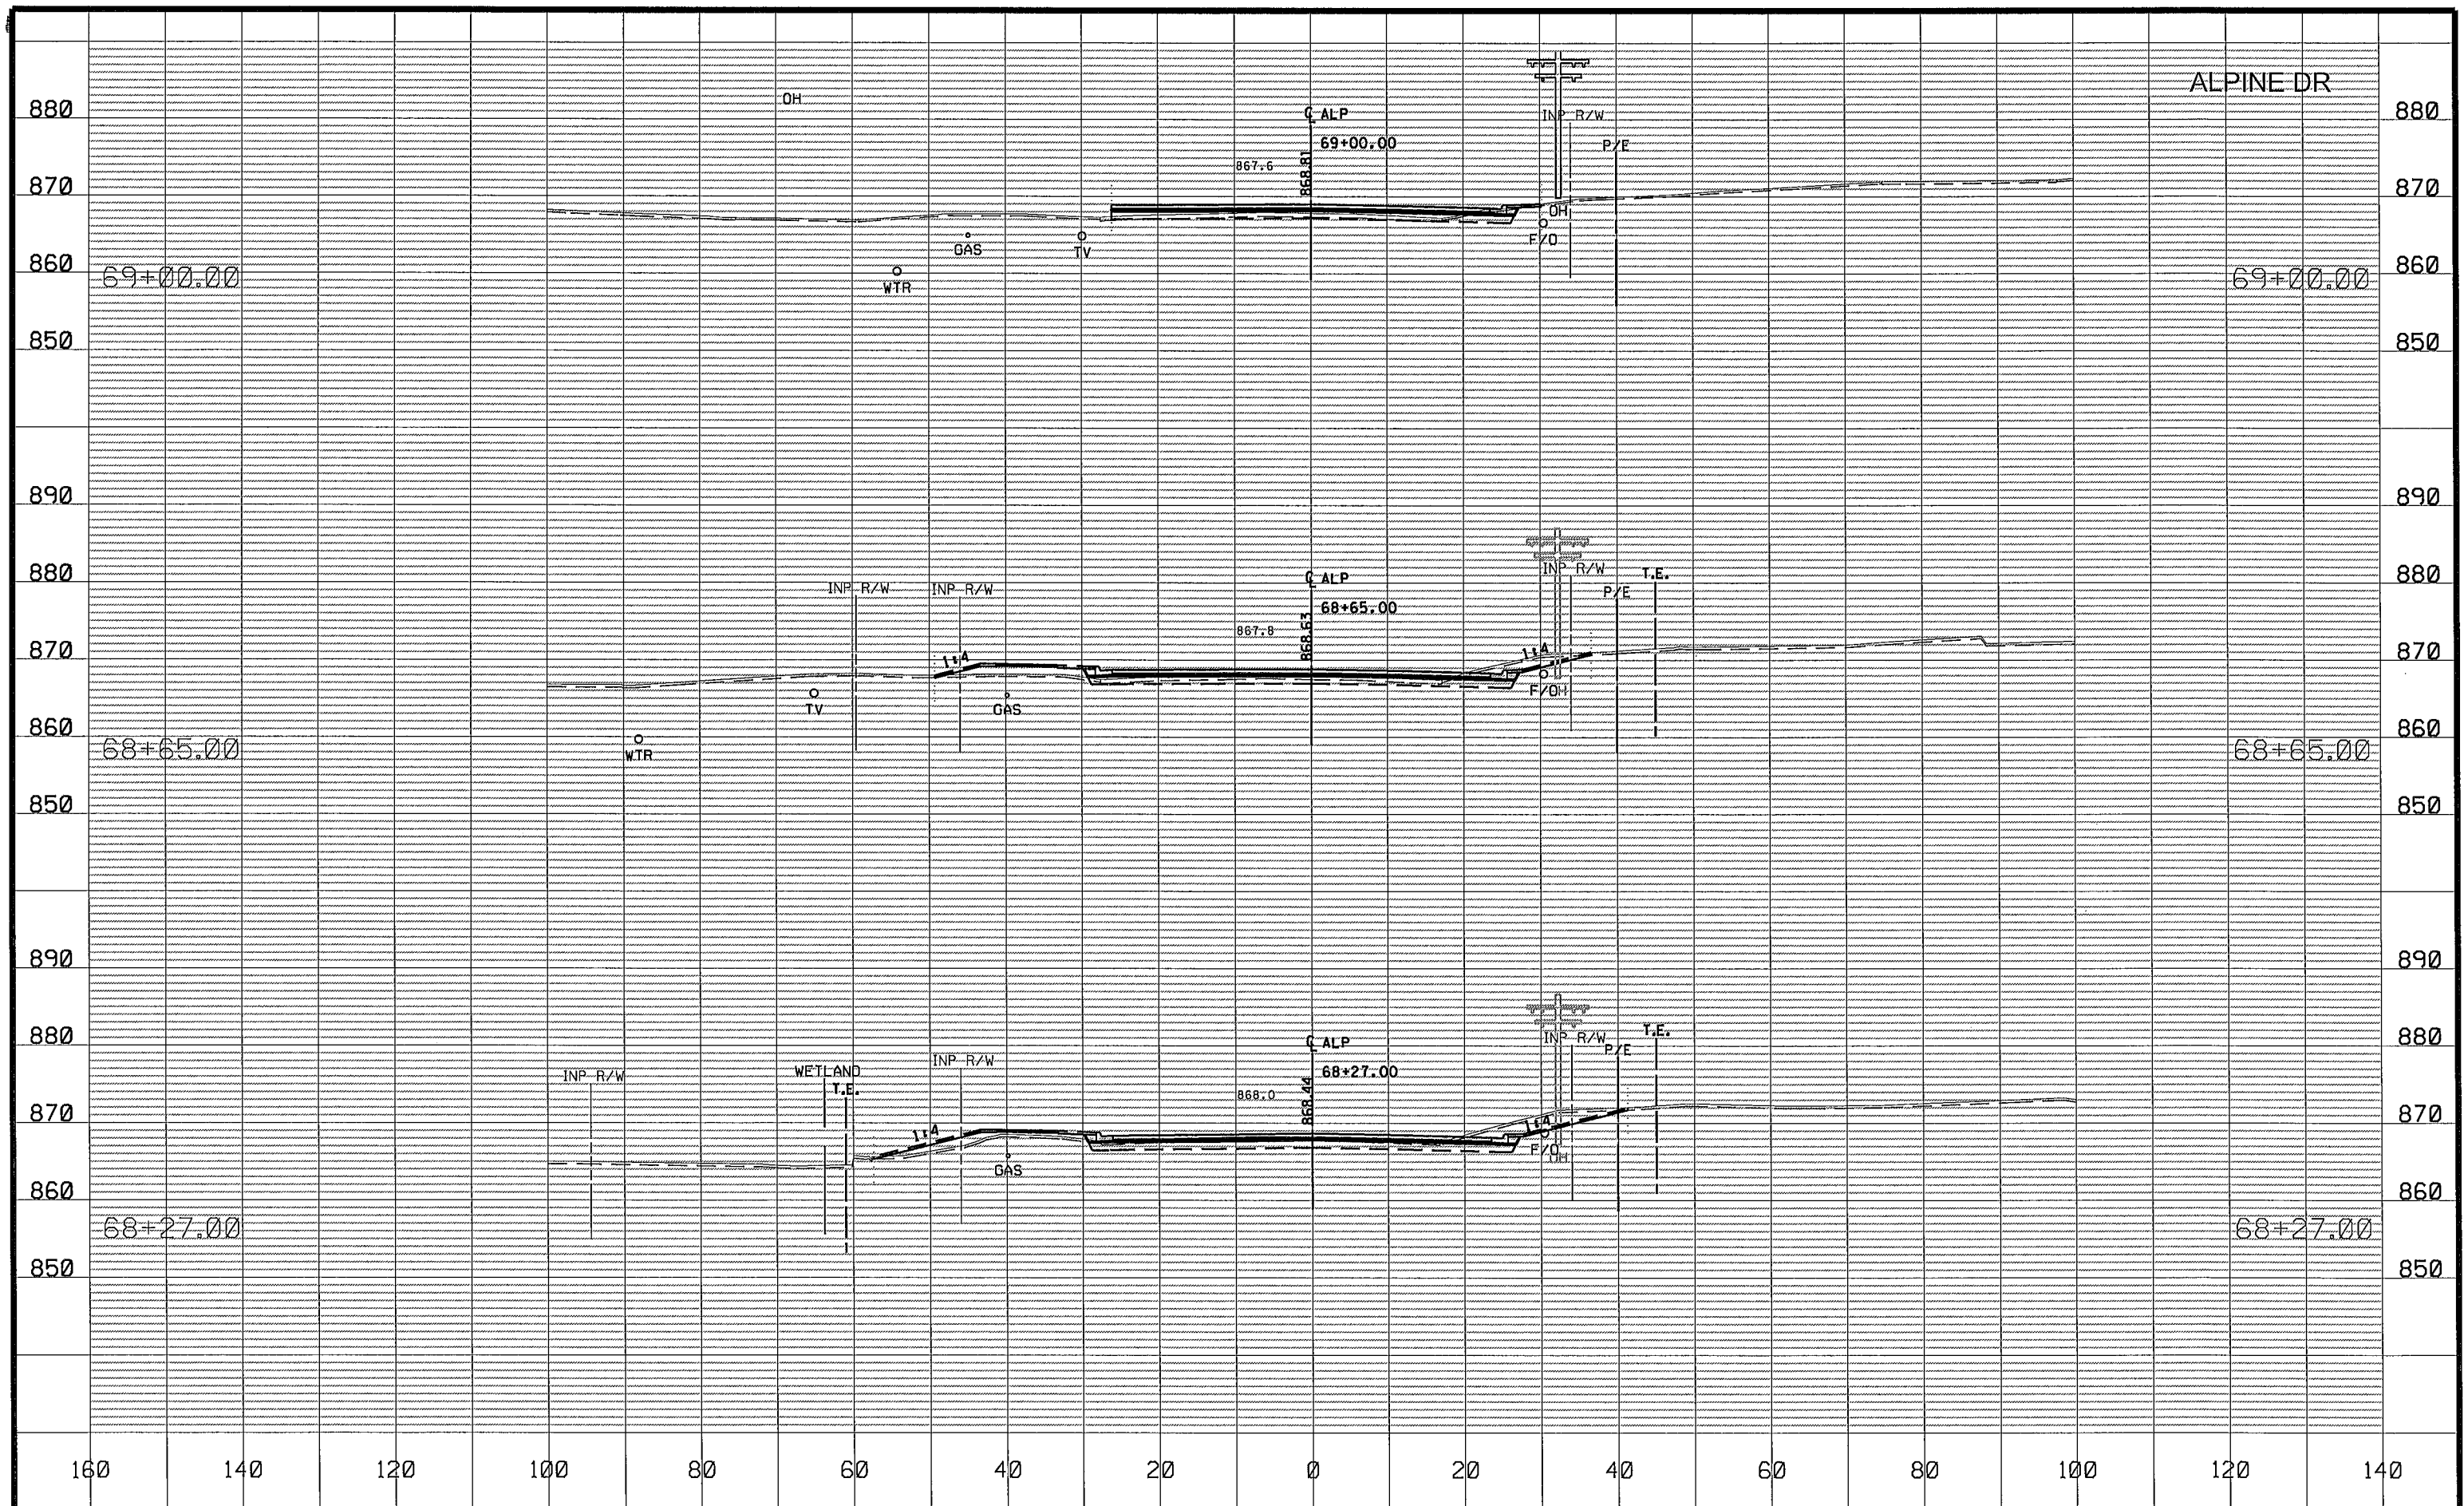

NO	DATE	BY	CKD	APPR	REVISION
NAME: P:\02-605-18\Plan\0260518_XS-Alp.dgn					05/30/2014 2:02:00 PM

DRAWN BY EJM DATE 04-16-14
DESIGN BY EJM DATE 02-28-14
CHECKED BY GMP DATE 04-24-14



ANOKA COUNTY
HIGHWAY DEPT.

SP 002-605-018


SP 199-106-011

CP 14-20

CROSS SECTIONS


STA 68+27.00 TO 69+00.00

Sheet 135 of 148 Sheets

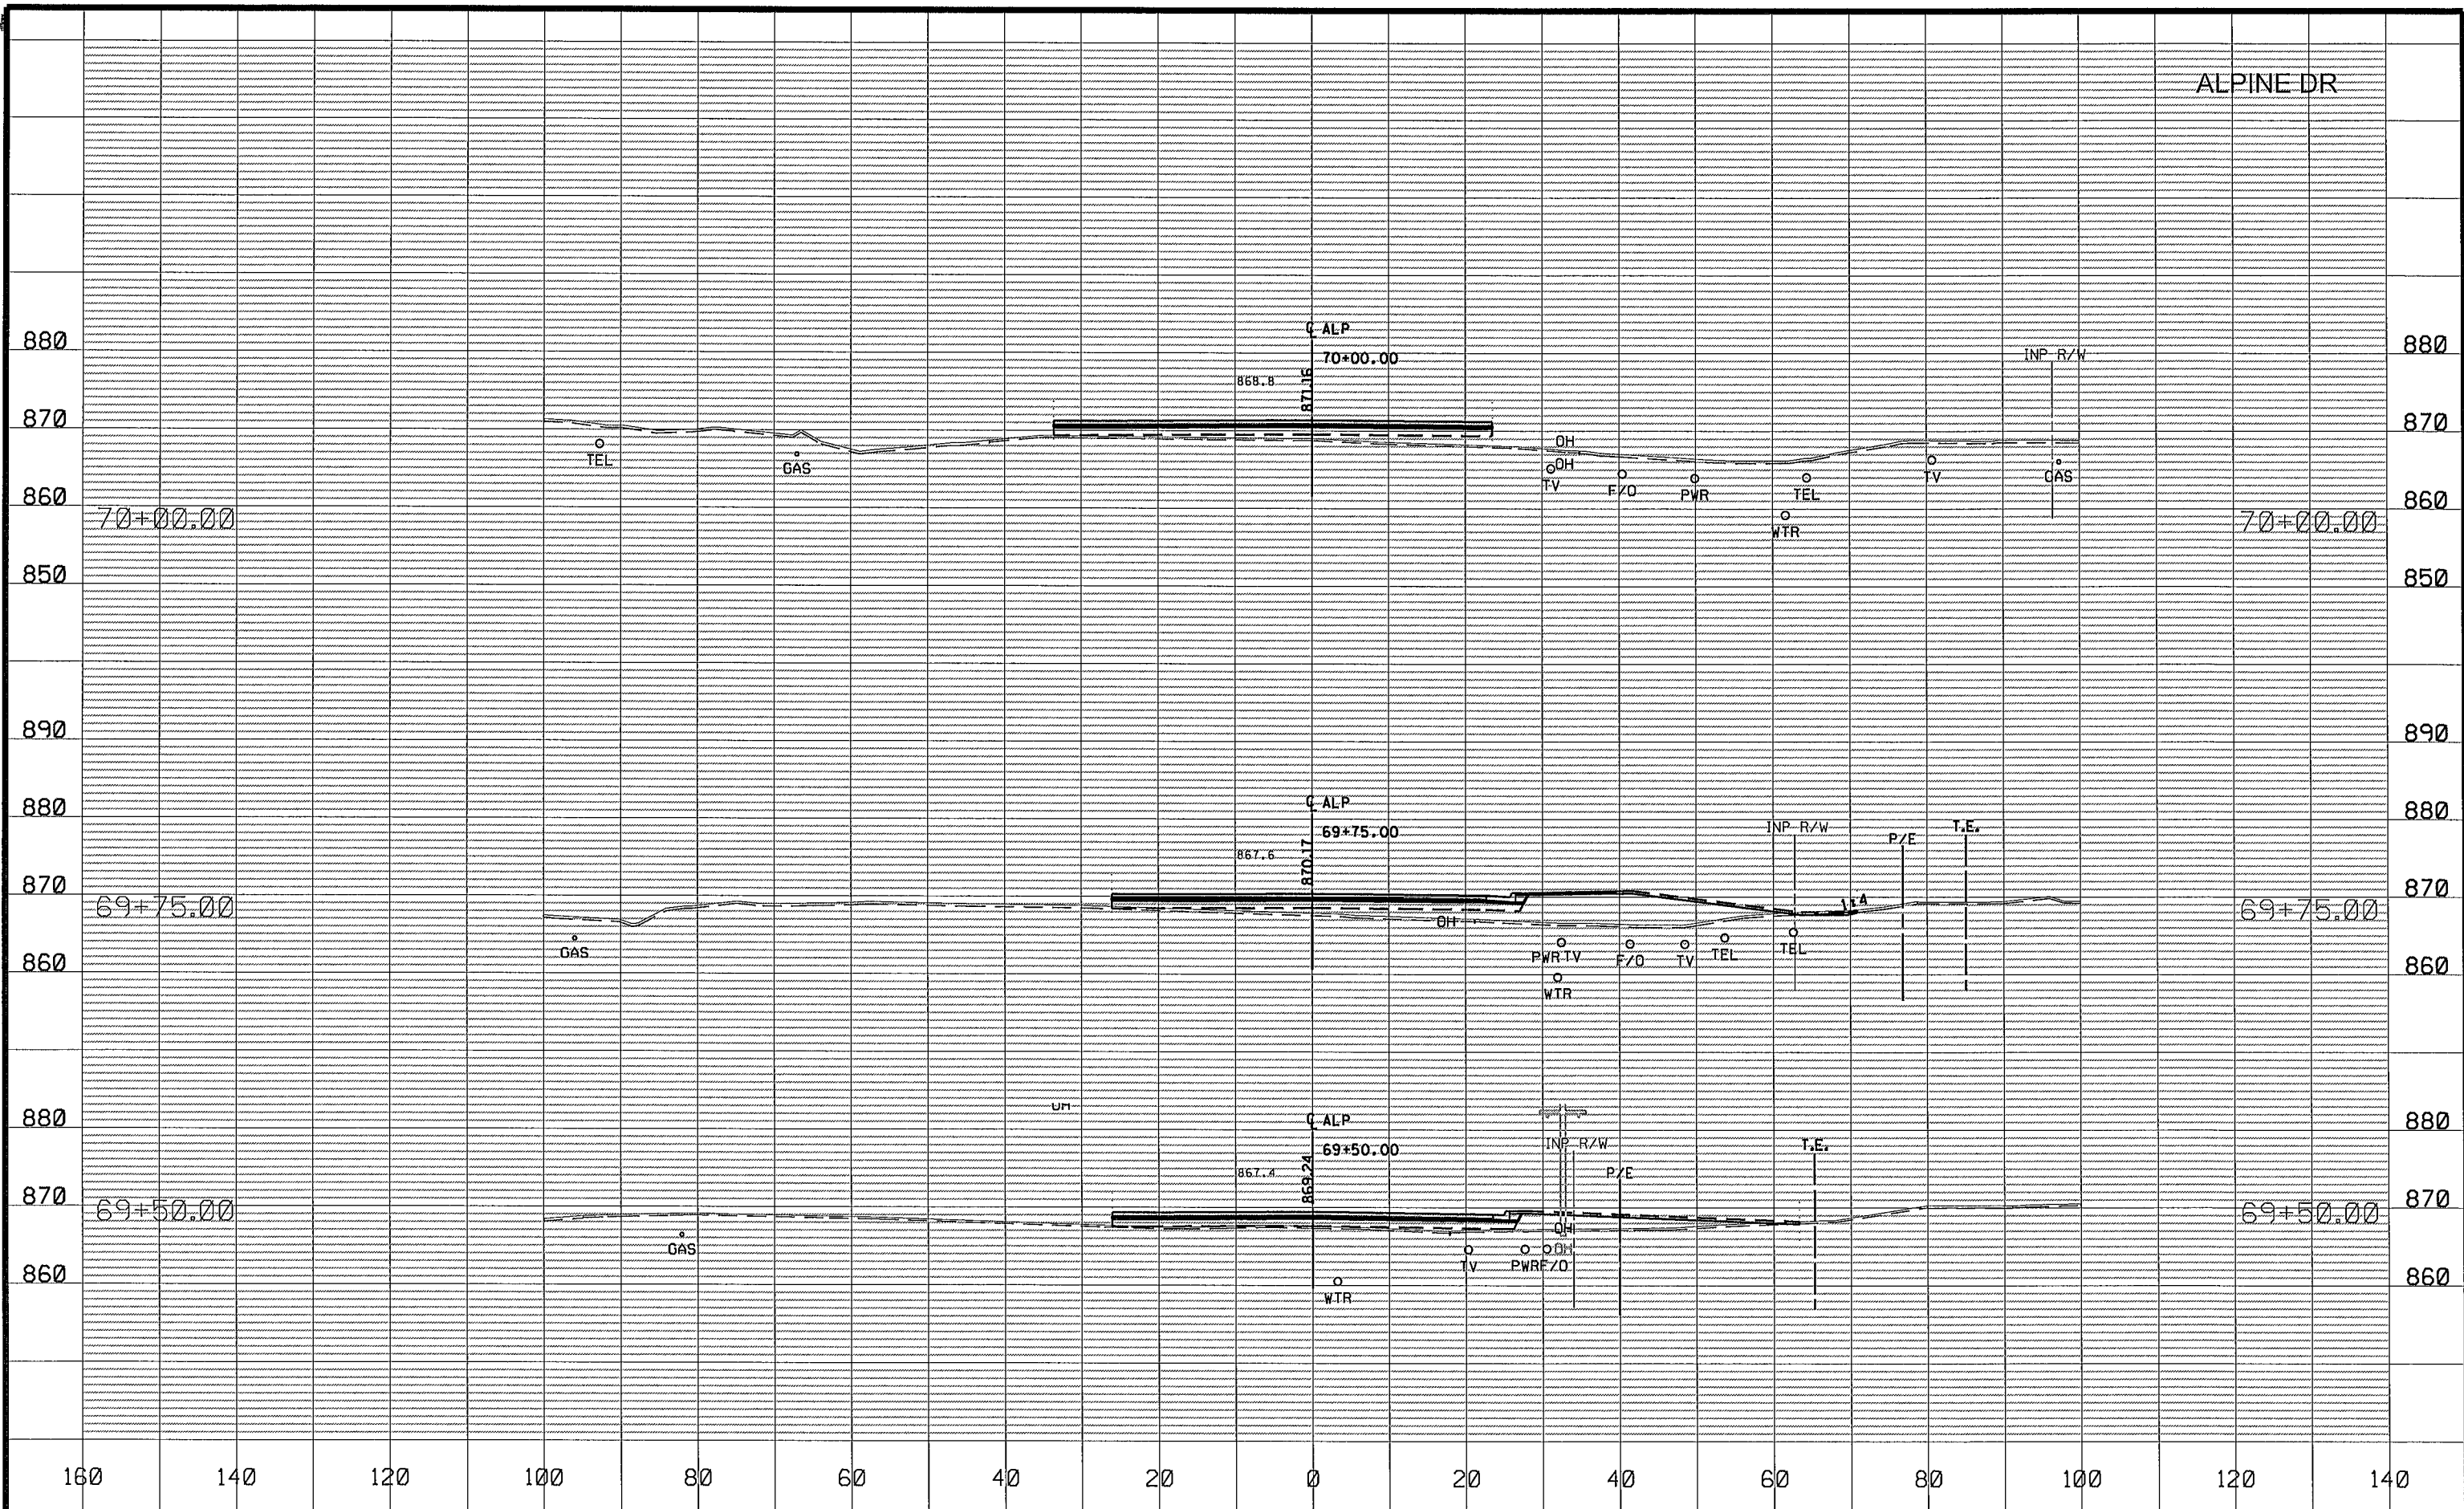

NO	DATE	BY	CKD	APPR	REVISION
NAME: P:\02-605-18\Plan\0260518_XS-Alp.dgn					
05/30/2014 2:02:00 PM					


DRAWN BY EJM DATE 04-16-14
DESIGN BY EJM DATE 02-28-14
CHECKED BY GMP DATE 04-24-14

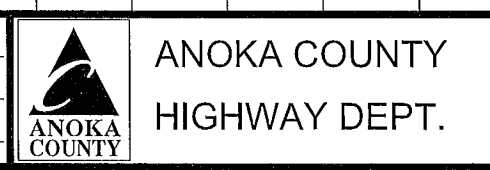

SP 002-605-018
SP 199-106-011
CP 14-20

CROSS SECTIONS
STA 69+50.00 TO 70+00.00
Sheet 136 of 148 Sheets

ALPINE DR

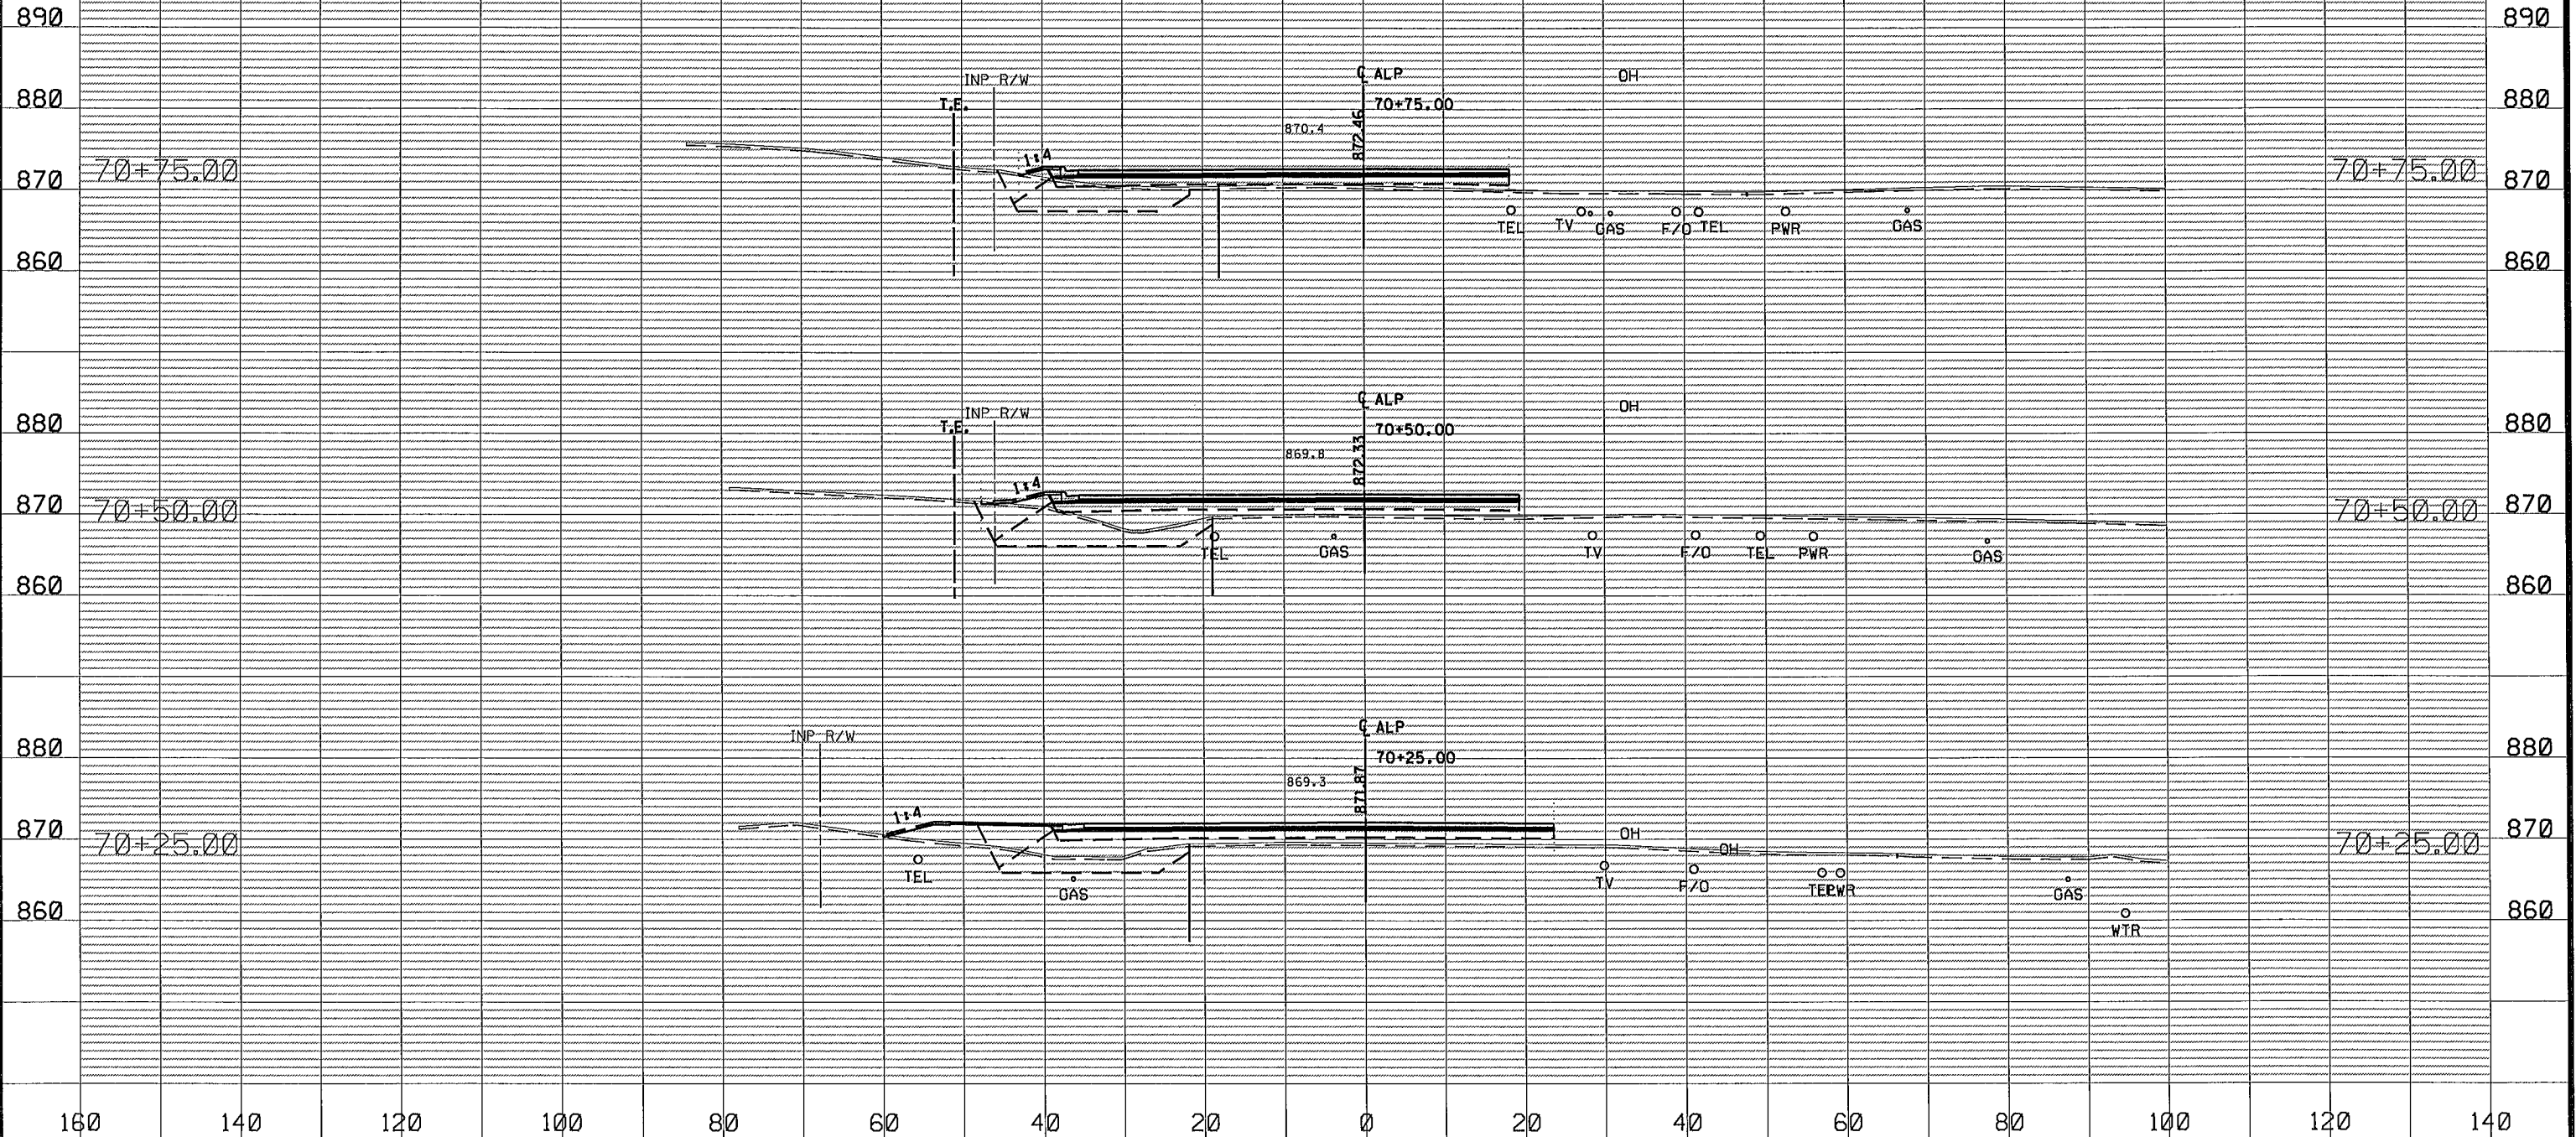

NO	DATE	BY	CKD	APPR	REVISION
NAME: P:\02-605-18\Plan\0260518_XS-Alp.dgn					
05/30/2014 2:02:00 PM					


DRAWN BY EJM DATE 04-16-14
DESIGN BY EJM DATE 02-28-14
CHECKED BY GMP DATE 04-24-14




ANOKA COUNTY
HIGHWAY DEPT.

SP 002-605-018
SP 199-106-011
CP 14-20

CROSS SECTIONS
STA 70+25.00 TO 70+75.00
Sheet 137 of 148 Sheets

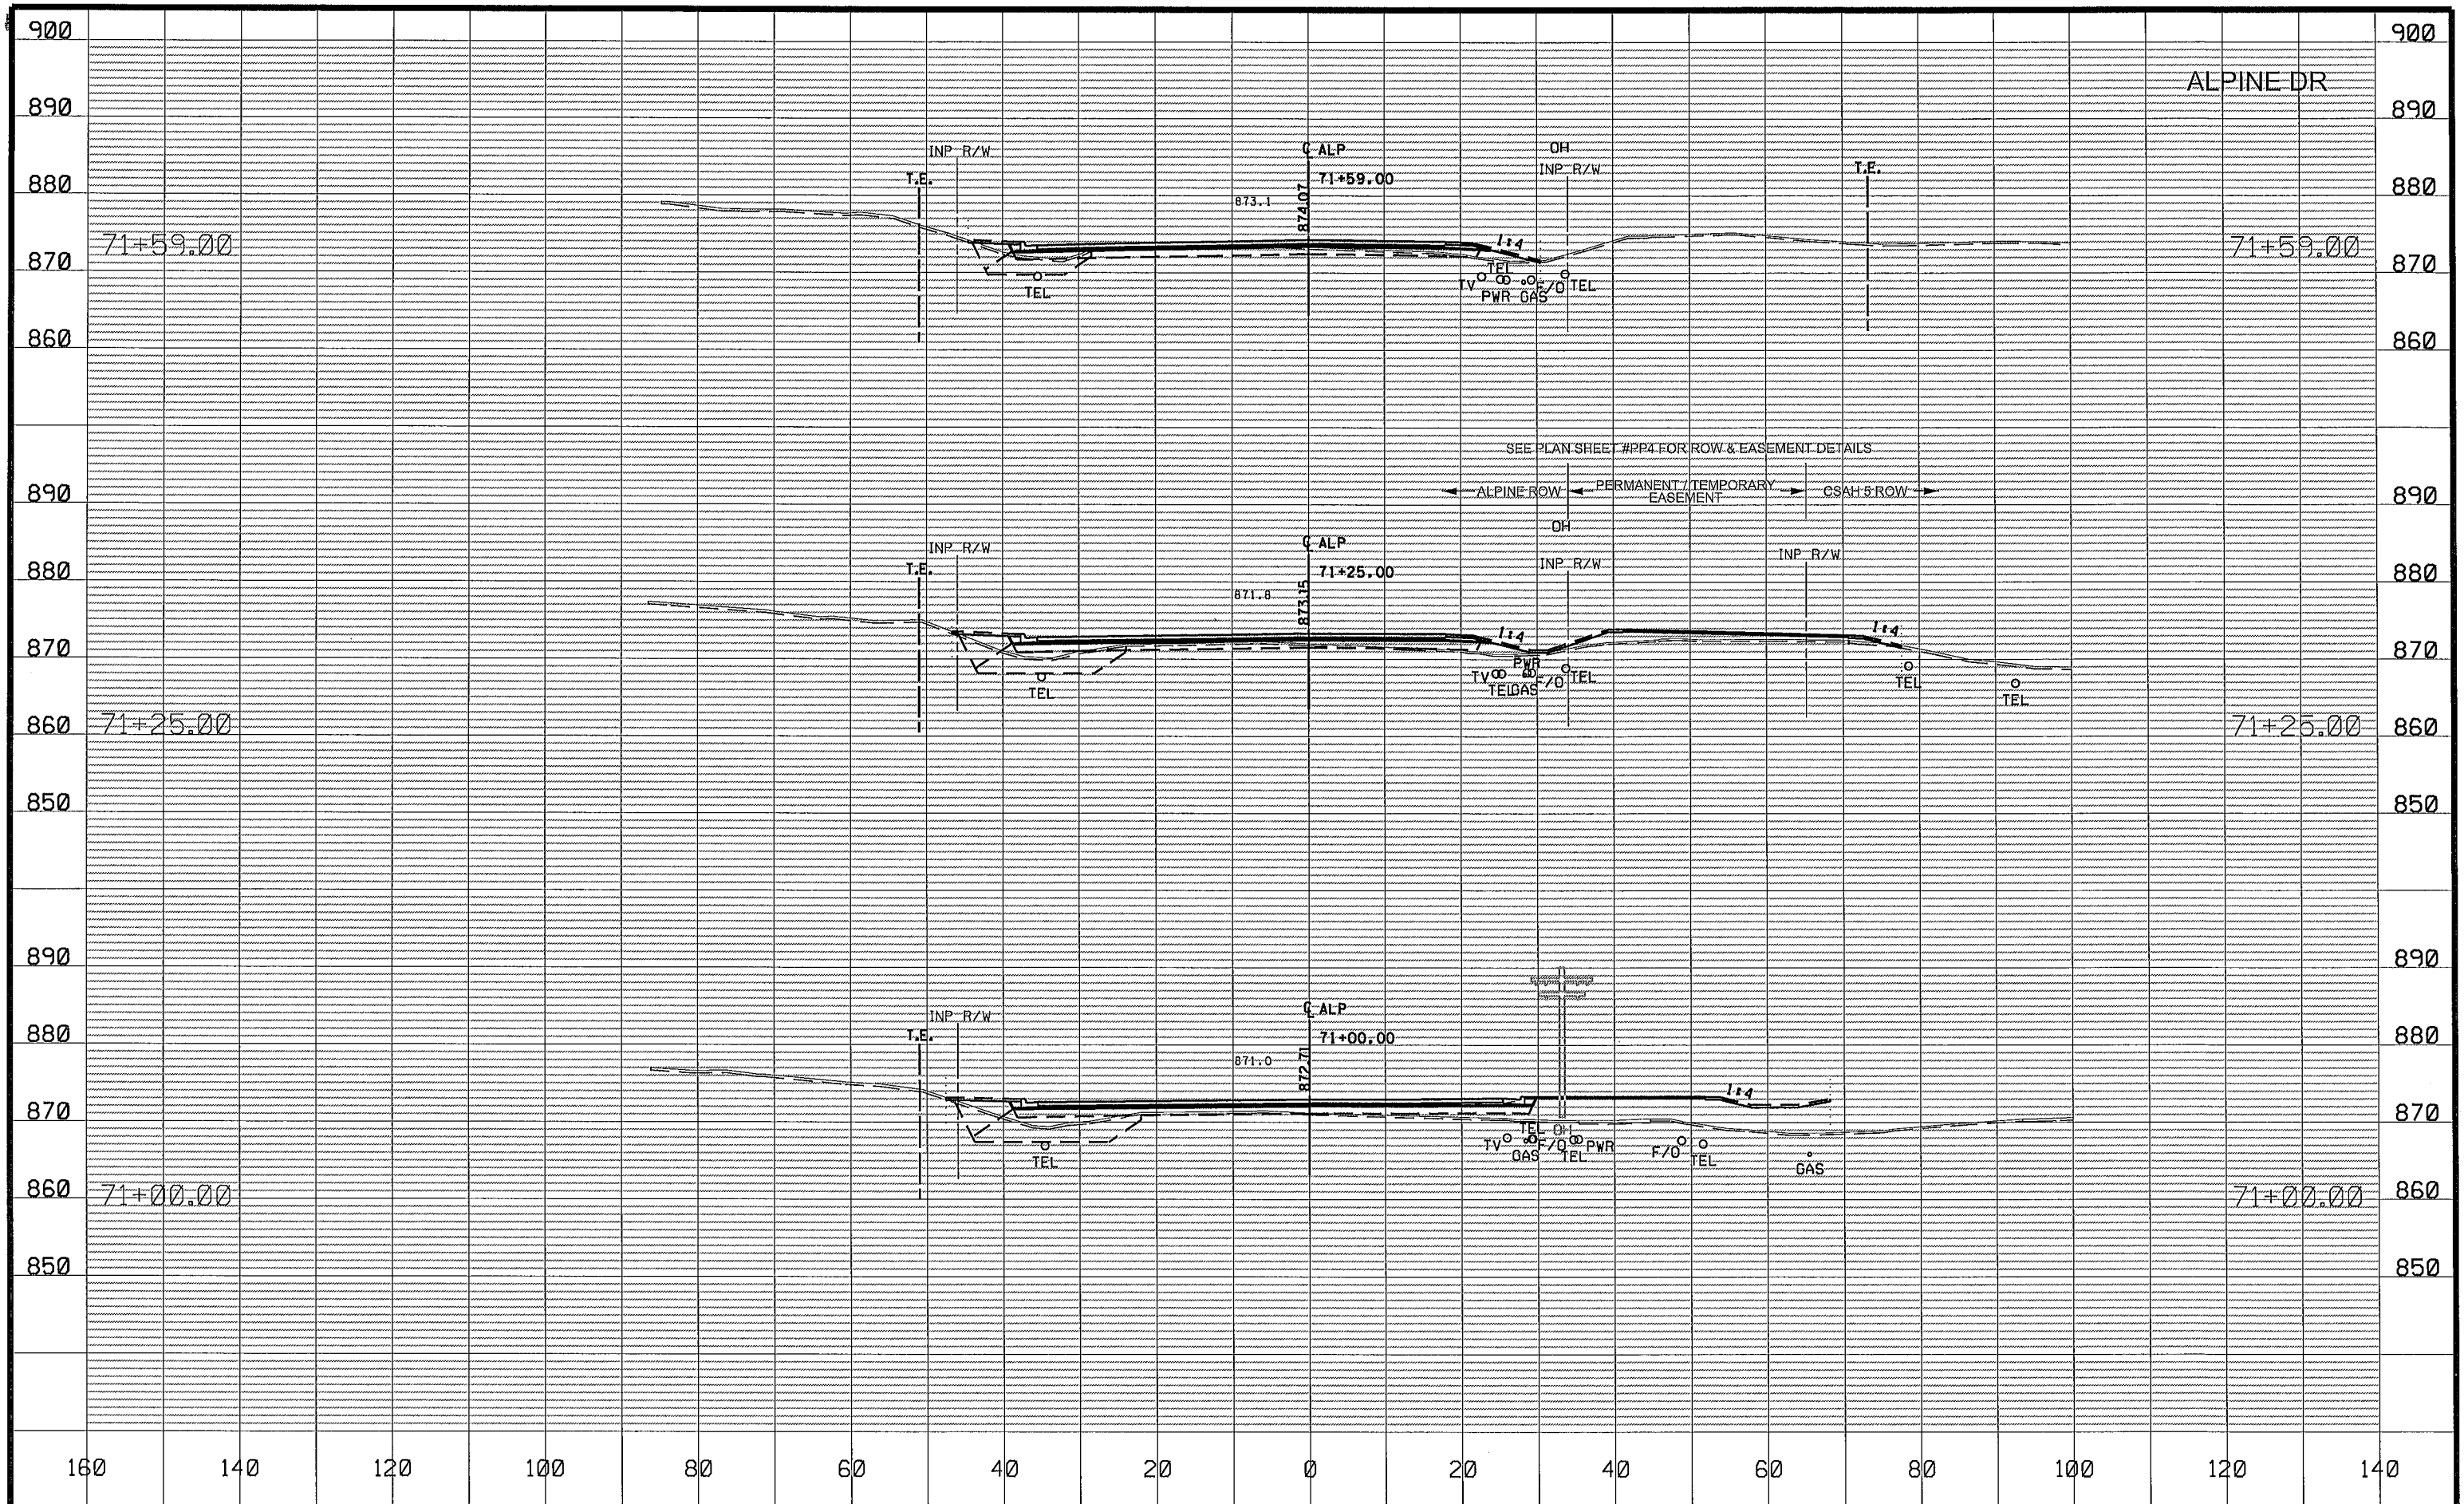

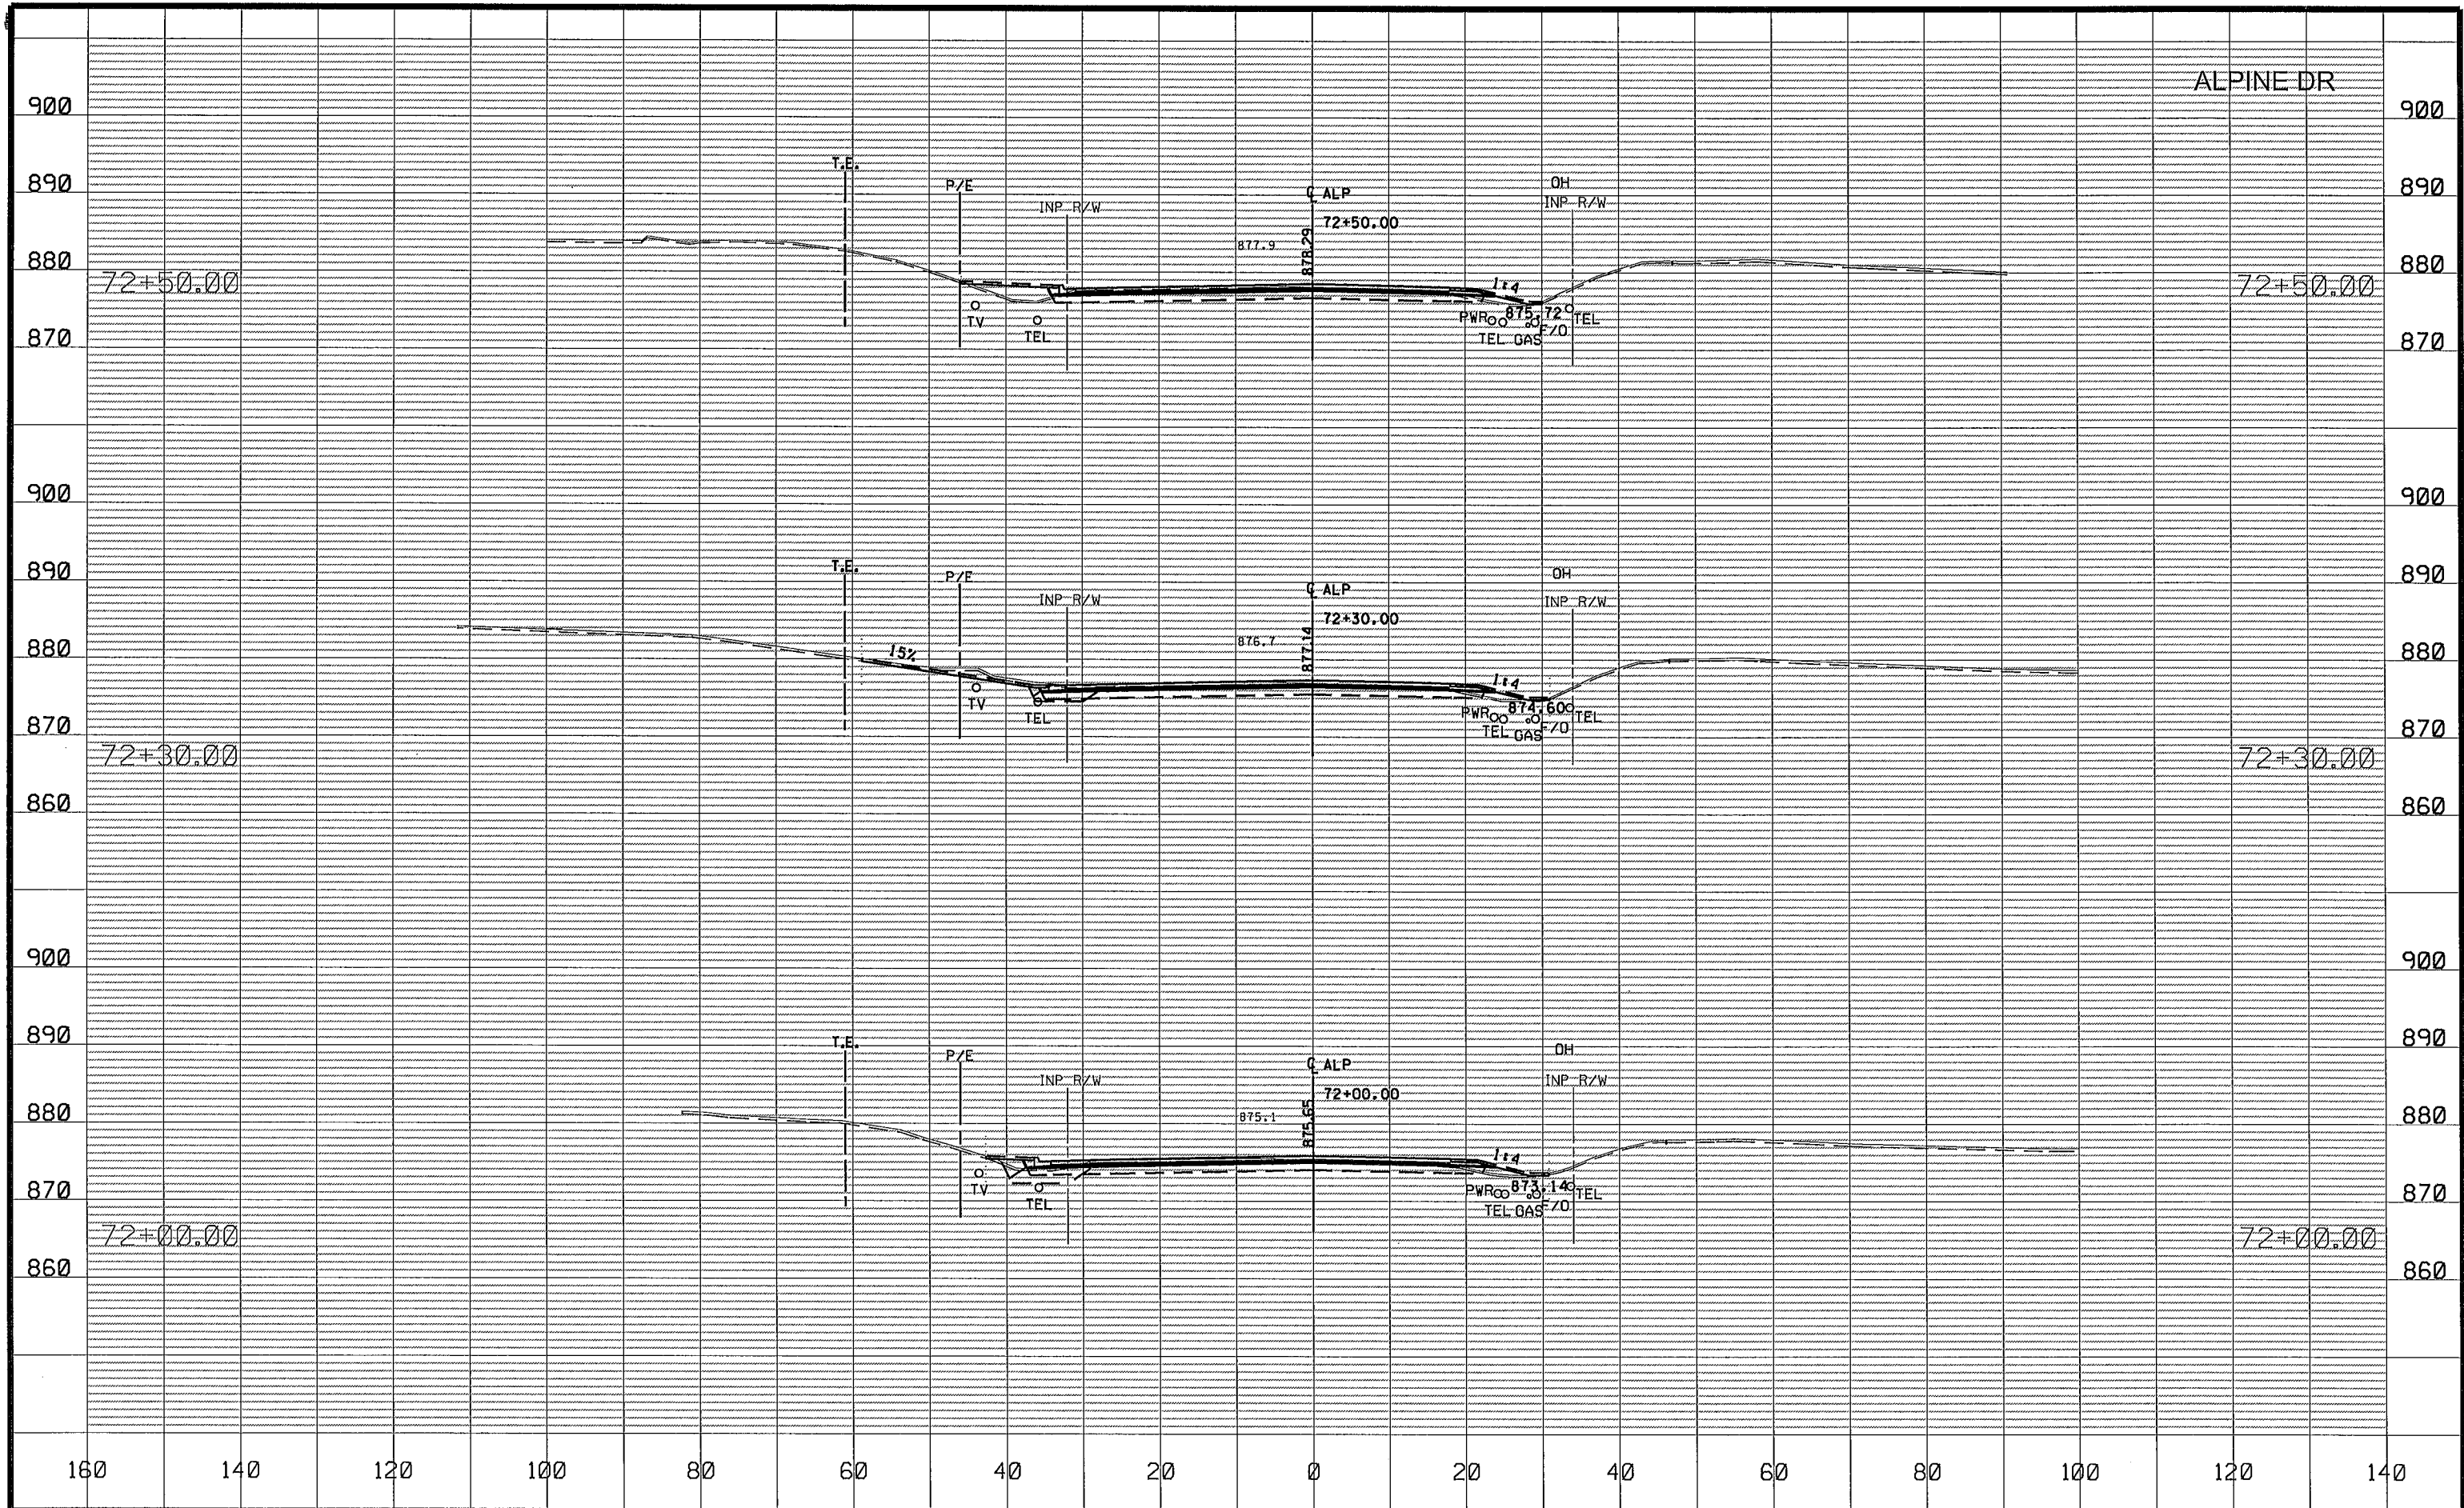

NO	DATE	BY	CKD	APPR	REVISION
1	05/30/2014	EJM	CKD	APPR	2:02:01 PM


DRAWN BY EJM DATE 04-16-14
DESIGN BY EJM DATE 02-28-14
CHECKED BY GMP DATE 04-24-14



ANOKA COUNTY
HIGHWAY DEPT.


SP 002-605-018
SP 199-106-011
CP 14-20

CROSS SECTIONS
STA 72+00.00 TO 72+50.00
Sheet 139 of 148 Sheets

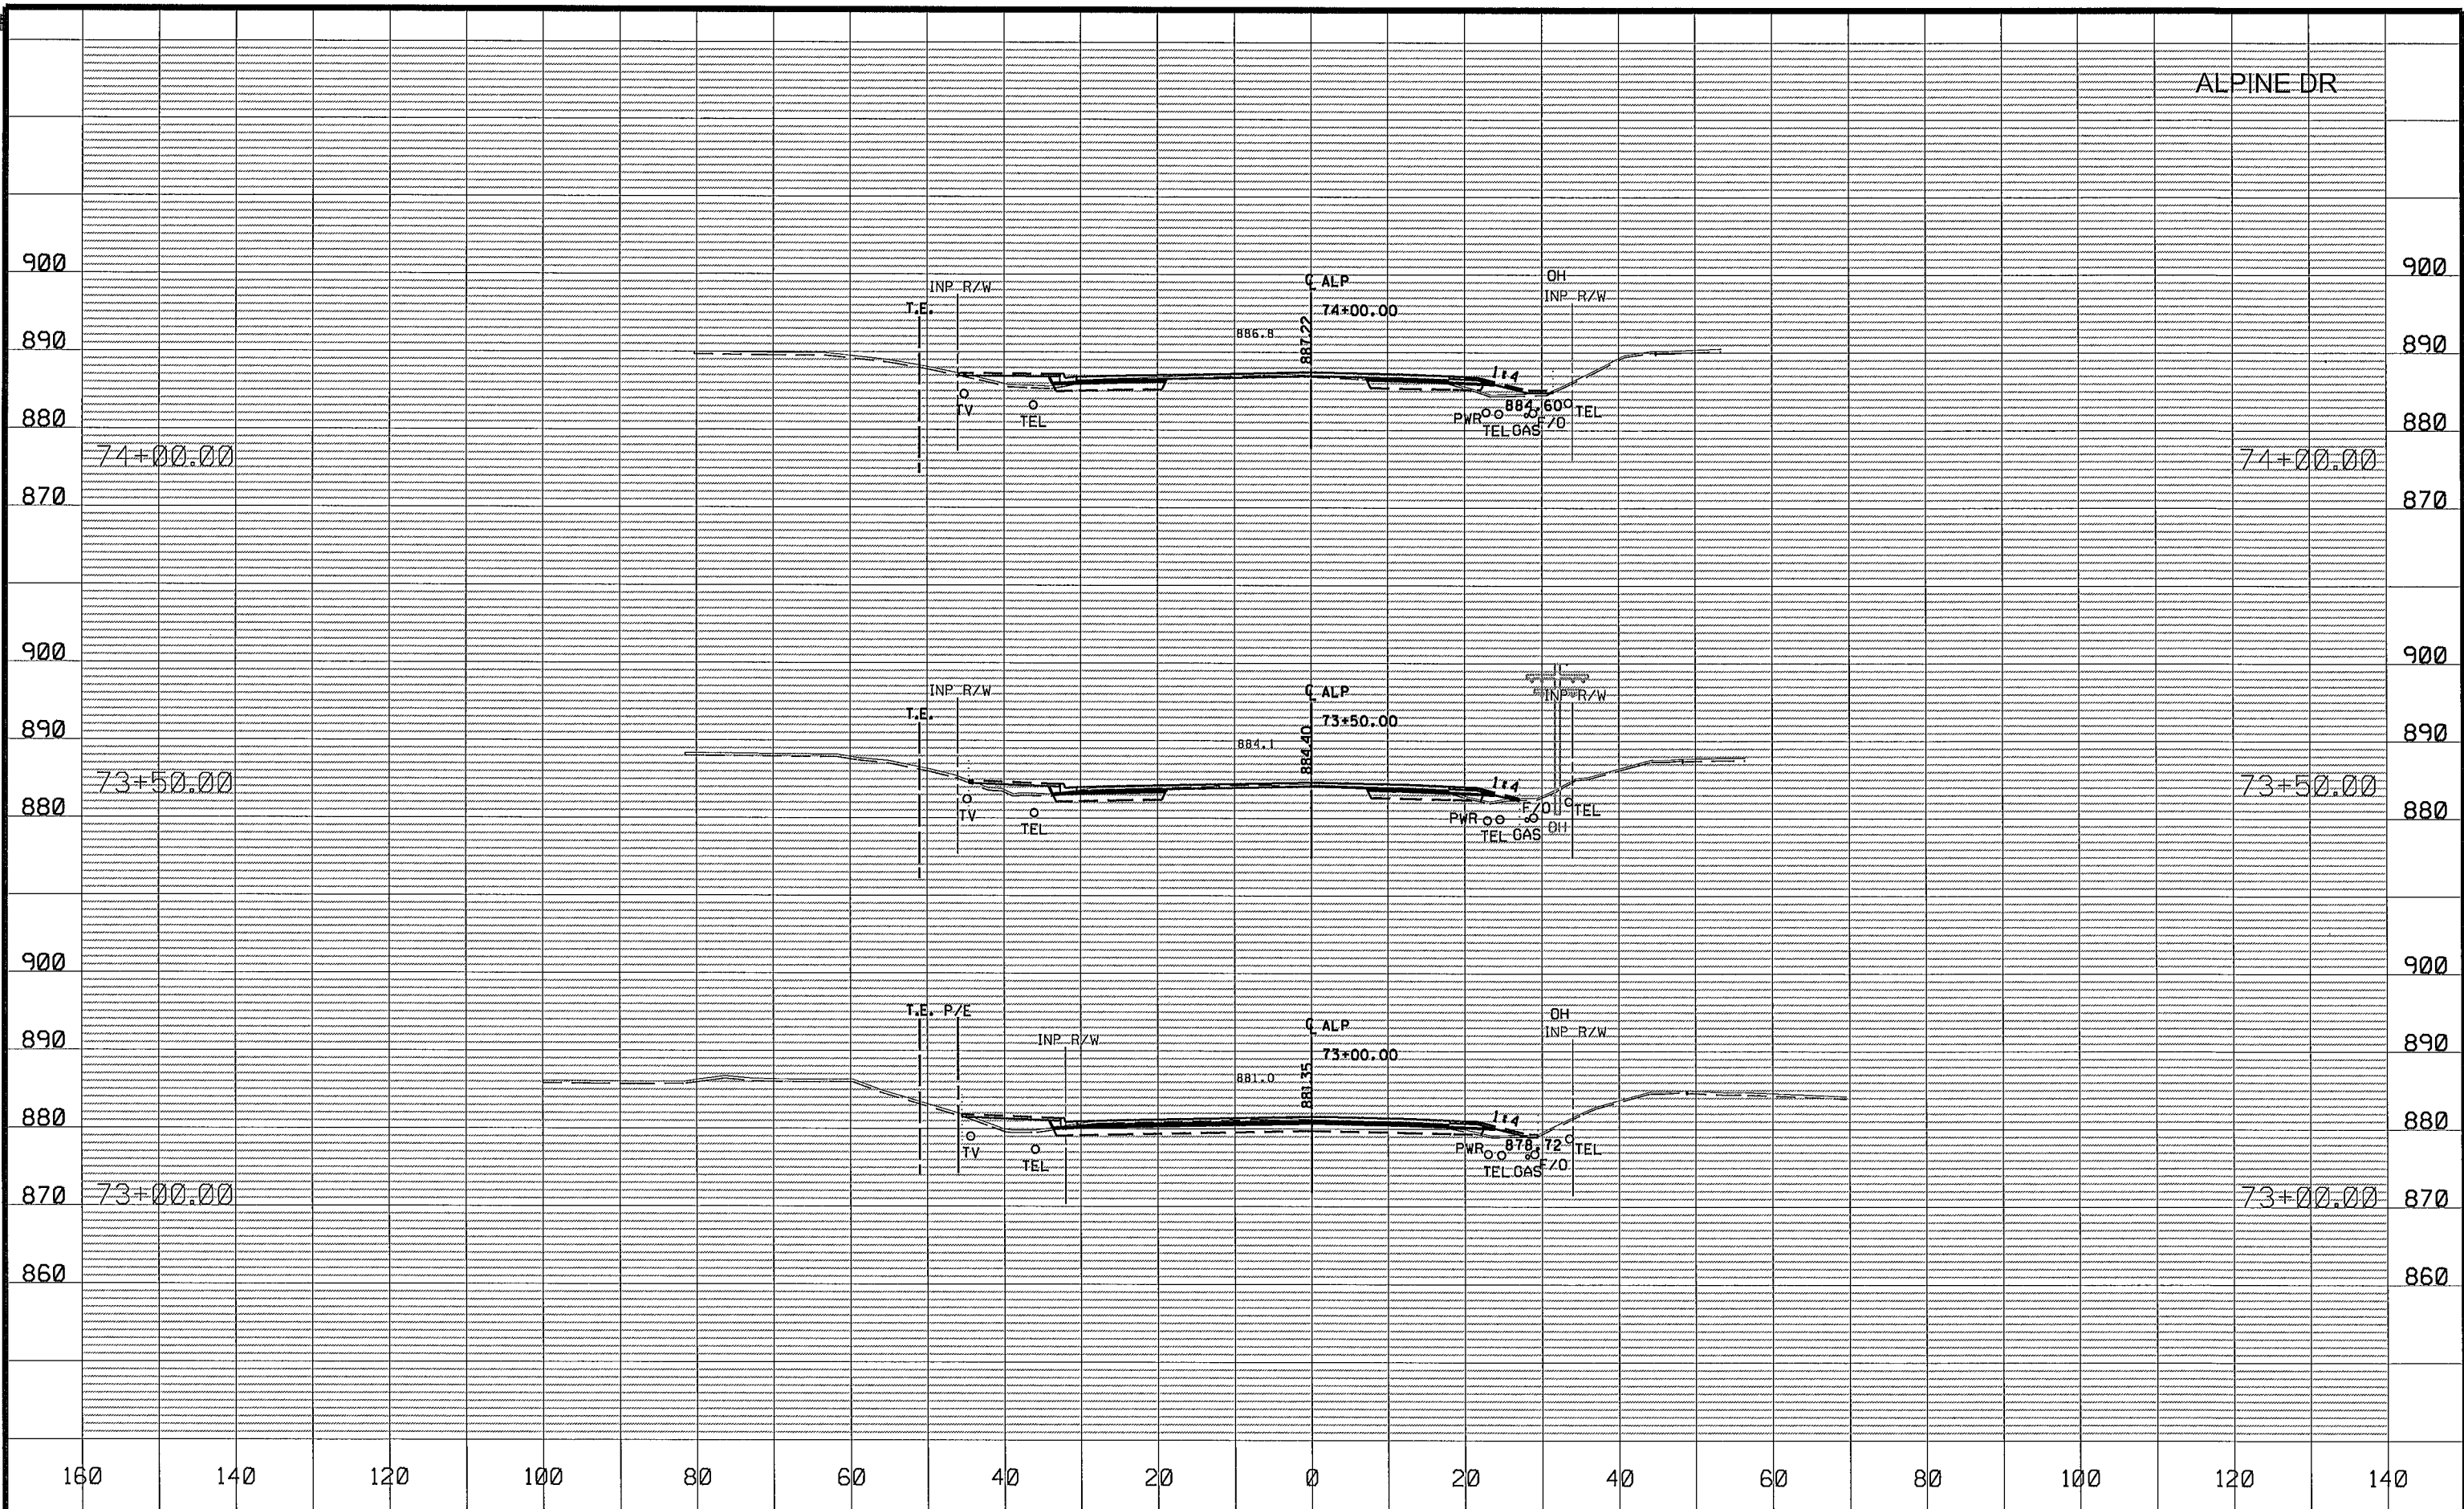

NO	DATE	BY	CKD	APPR	REVISION
NAME: P:\02-605-18\Plan\0260518_XS-Alp.dgn					
05/30/2014 2:02:01 PM					


DRAWN BY EJM DATE 04-16-14
DESIGN BY EJM DATE 02-28-14
CHECKED BY GMP DATE 04-24-14

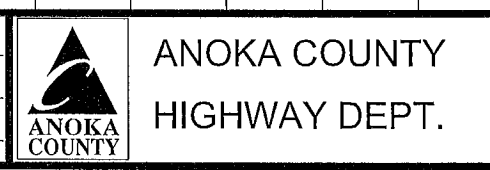

SP 002-605-018
SP 199-106-011
CP 14-20

CROSS SECTIONS
STA 73+00.00 TO 74+00.00
Sheet 140 of 148 Sheets

ALPINE DR

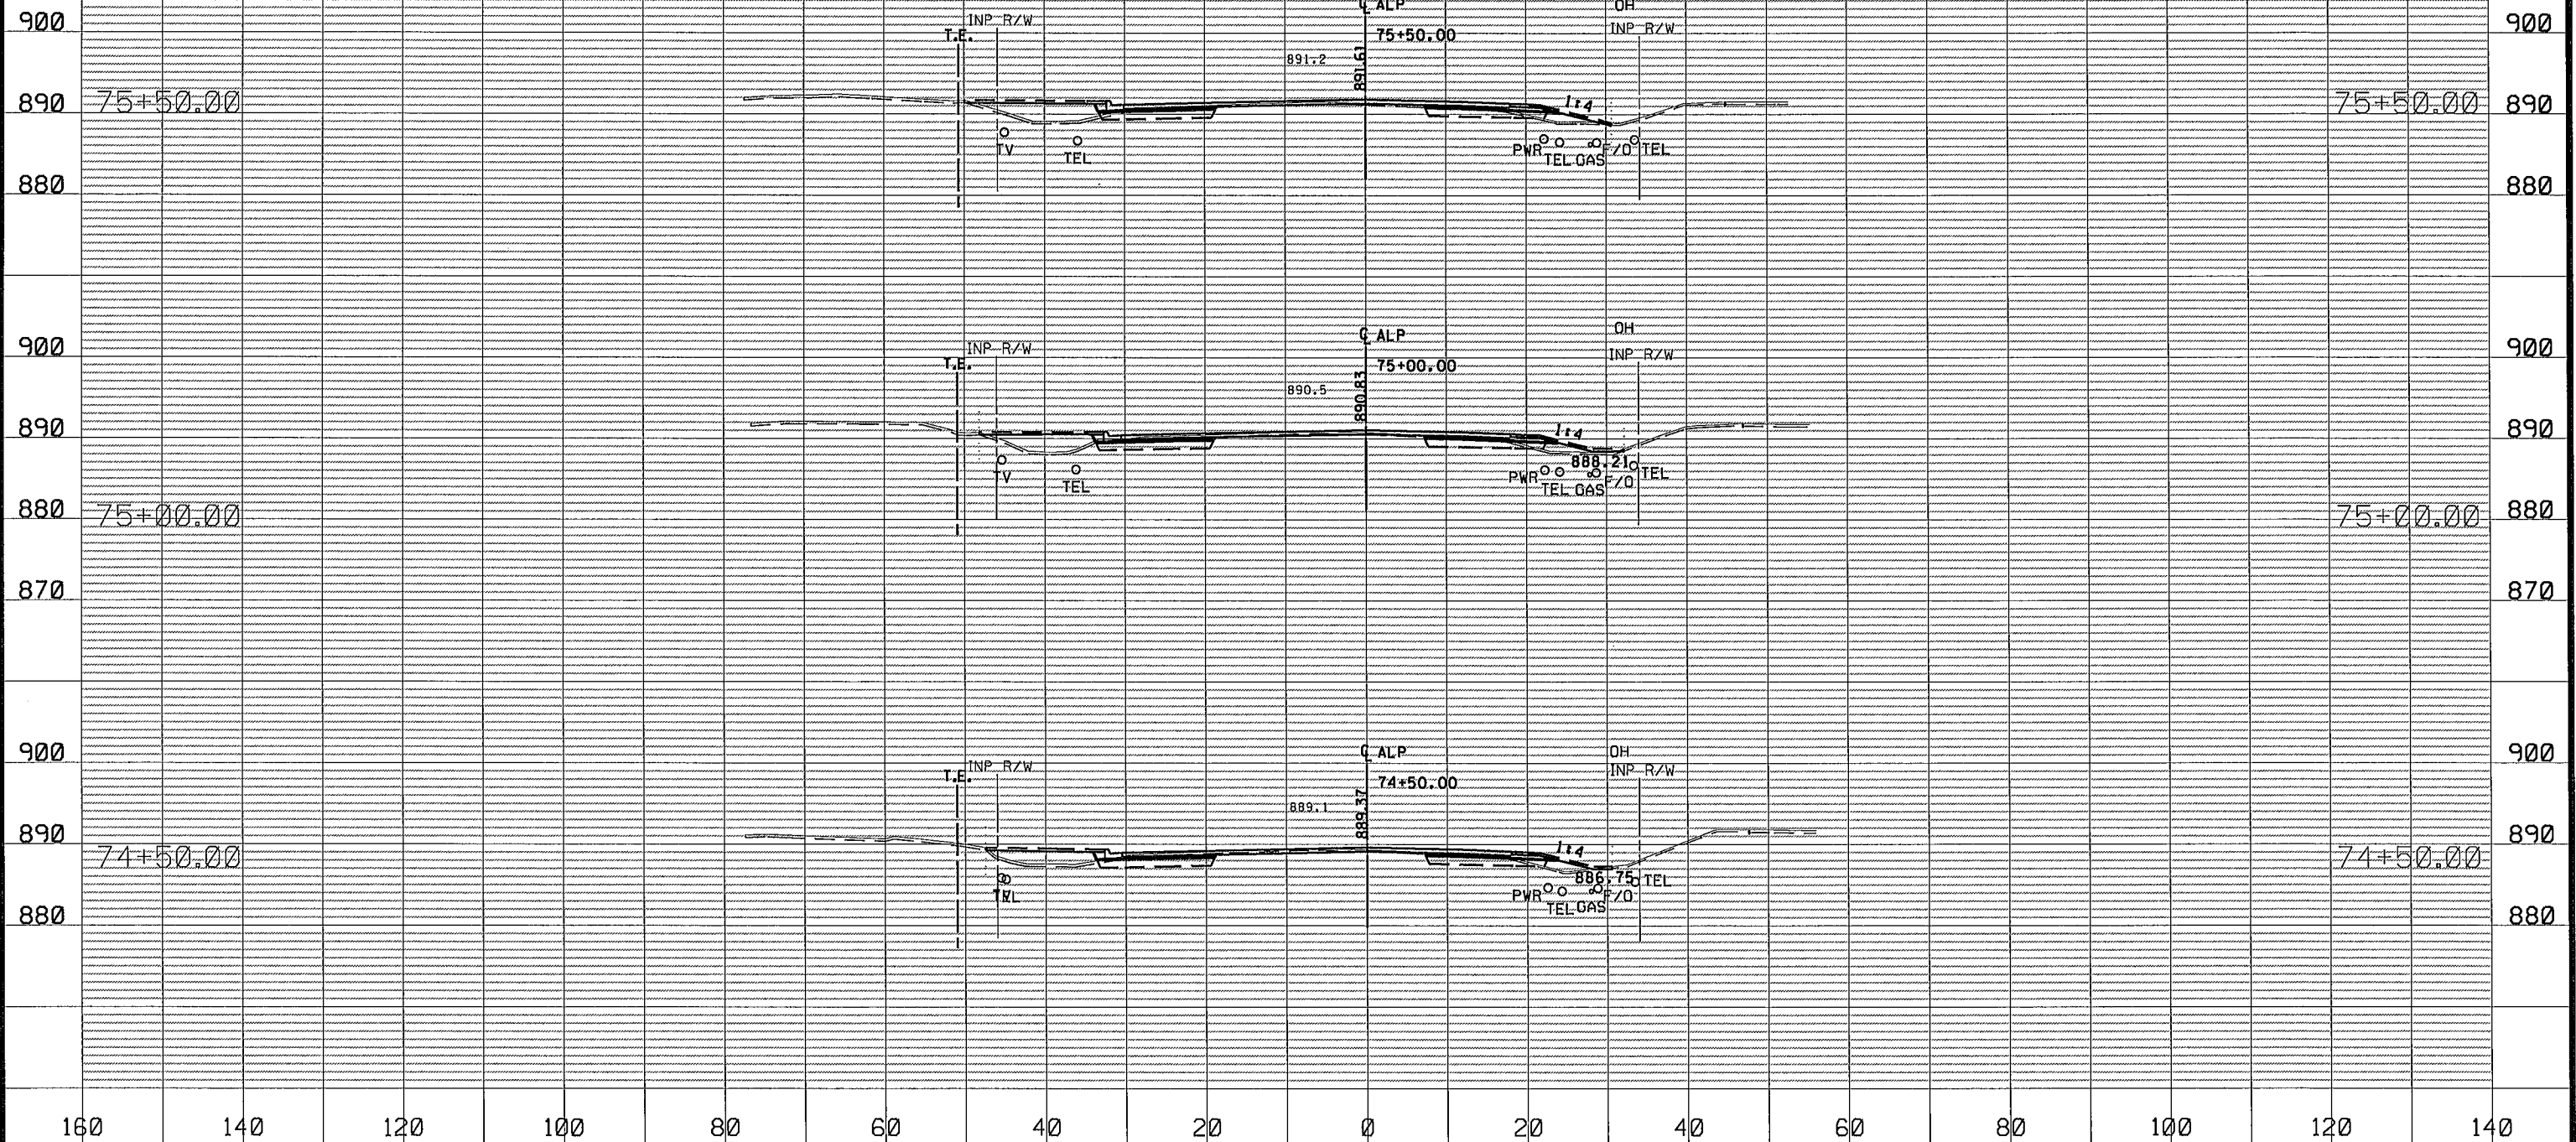

NO	DATE	BY	CKD	APPR	REVISION
NAME: P:\02-605-18\Plan\0260518_XS-Alp.dgn					
05/30/2014 2:02:01 PM					


DRAWN BY EJM DATE 04-16-14
DESIGN BY EJM DATE 02-28-14
CHECKED BY GMP DATE 04-24-14




ANOKA COUNTY
HIGHWAY DEPT.

SP 002-605-018
SP 199-106-011
CP 14-20

CROSS SECTIONS
STA 74+50.00 TO 75+50.00
Sheet 141 of 148 Sheets

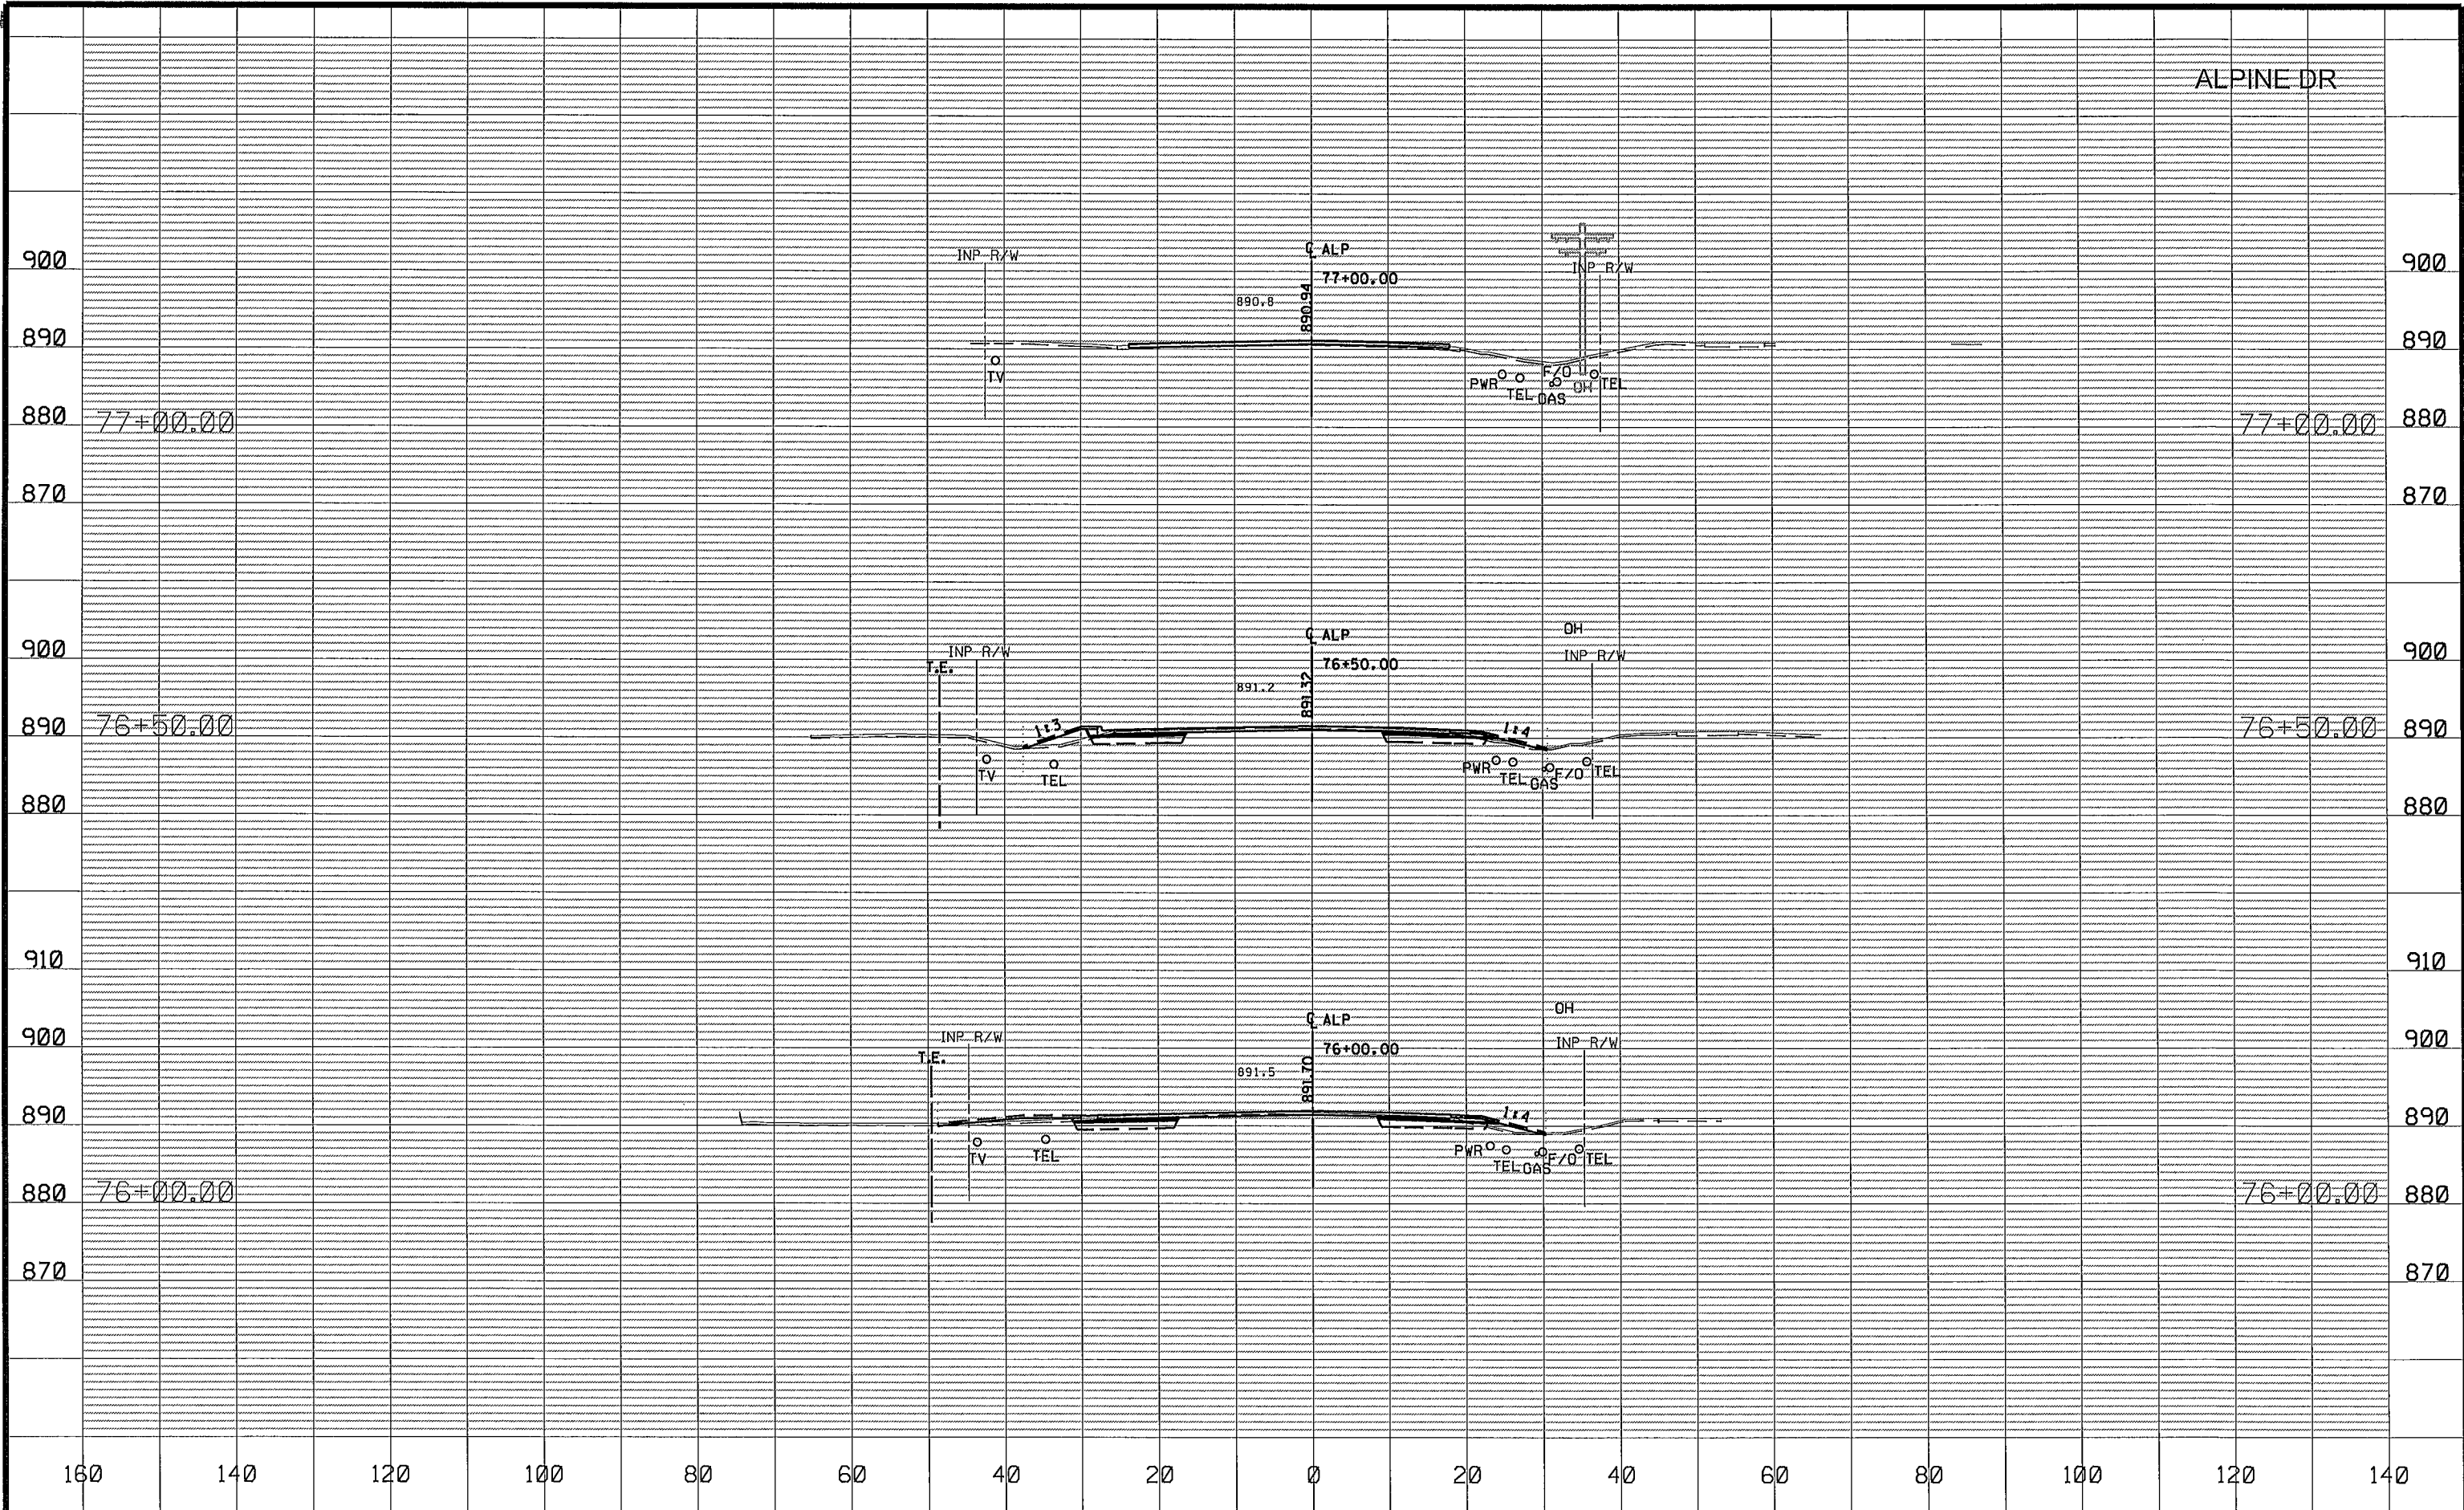

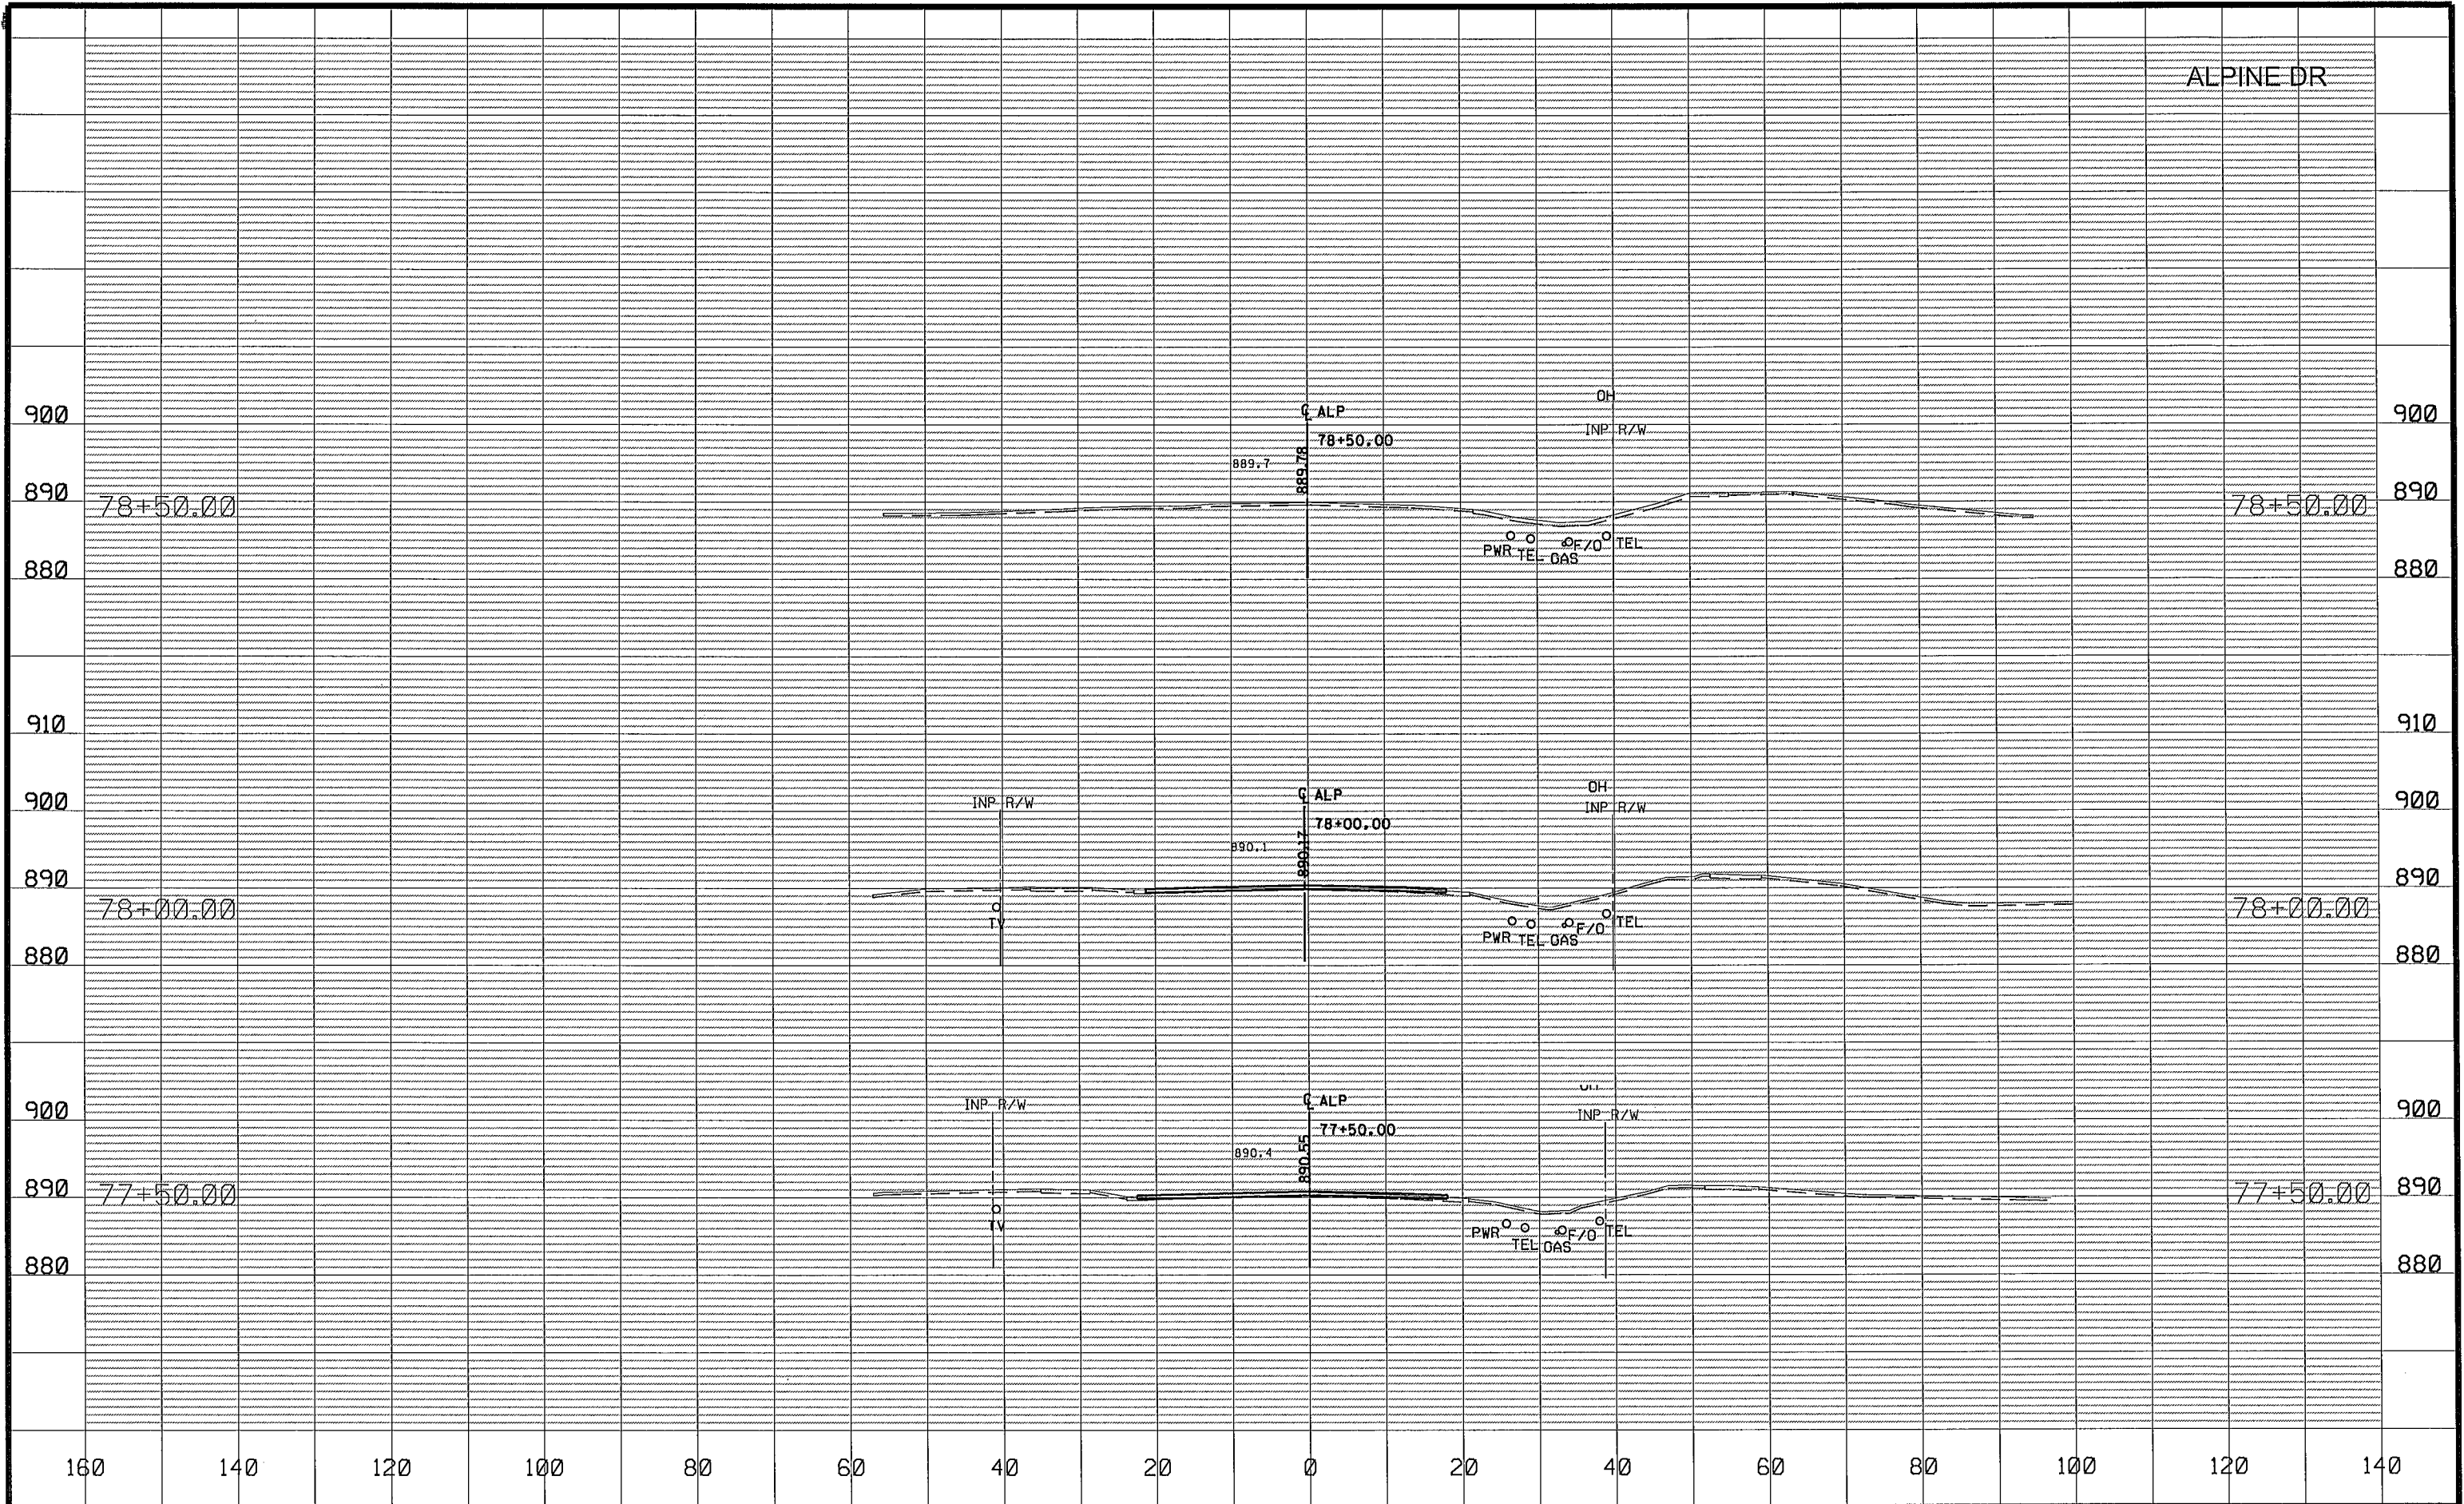

NO	DATE	BY	CHKD	APPR	REVISION
NAME: P:\02-605-18\Plan\0260518_XS-Alp.dgn					
05/30/2014 2:02:02 PM					


DRAWN BY EJM DATE 04-16-14
DESIGN BY EJM DATE 02-28-14
CHECKED BY GMP DATE 04-24-14




ANOKA COUNTY
HIGHWAY DEPT.

SP 002-605-018
SP 199-106-011
CP 14-20

CROSS SECTIONS
STA 77+50.00 TO 78+50.00
Sheet 143 of 148 Sheets

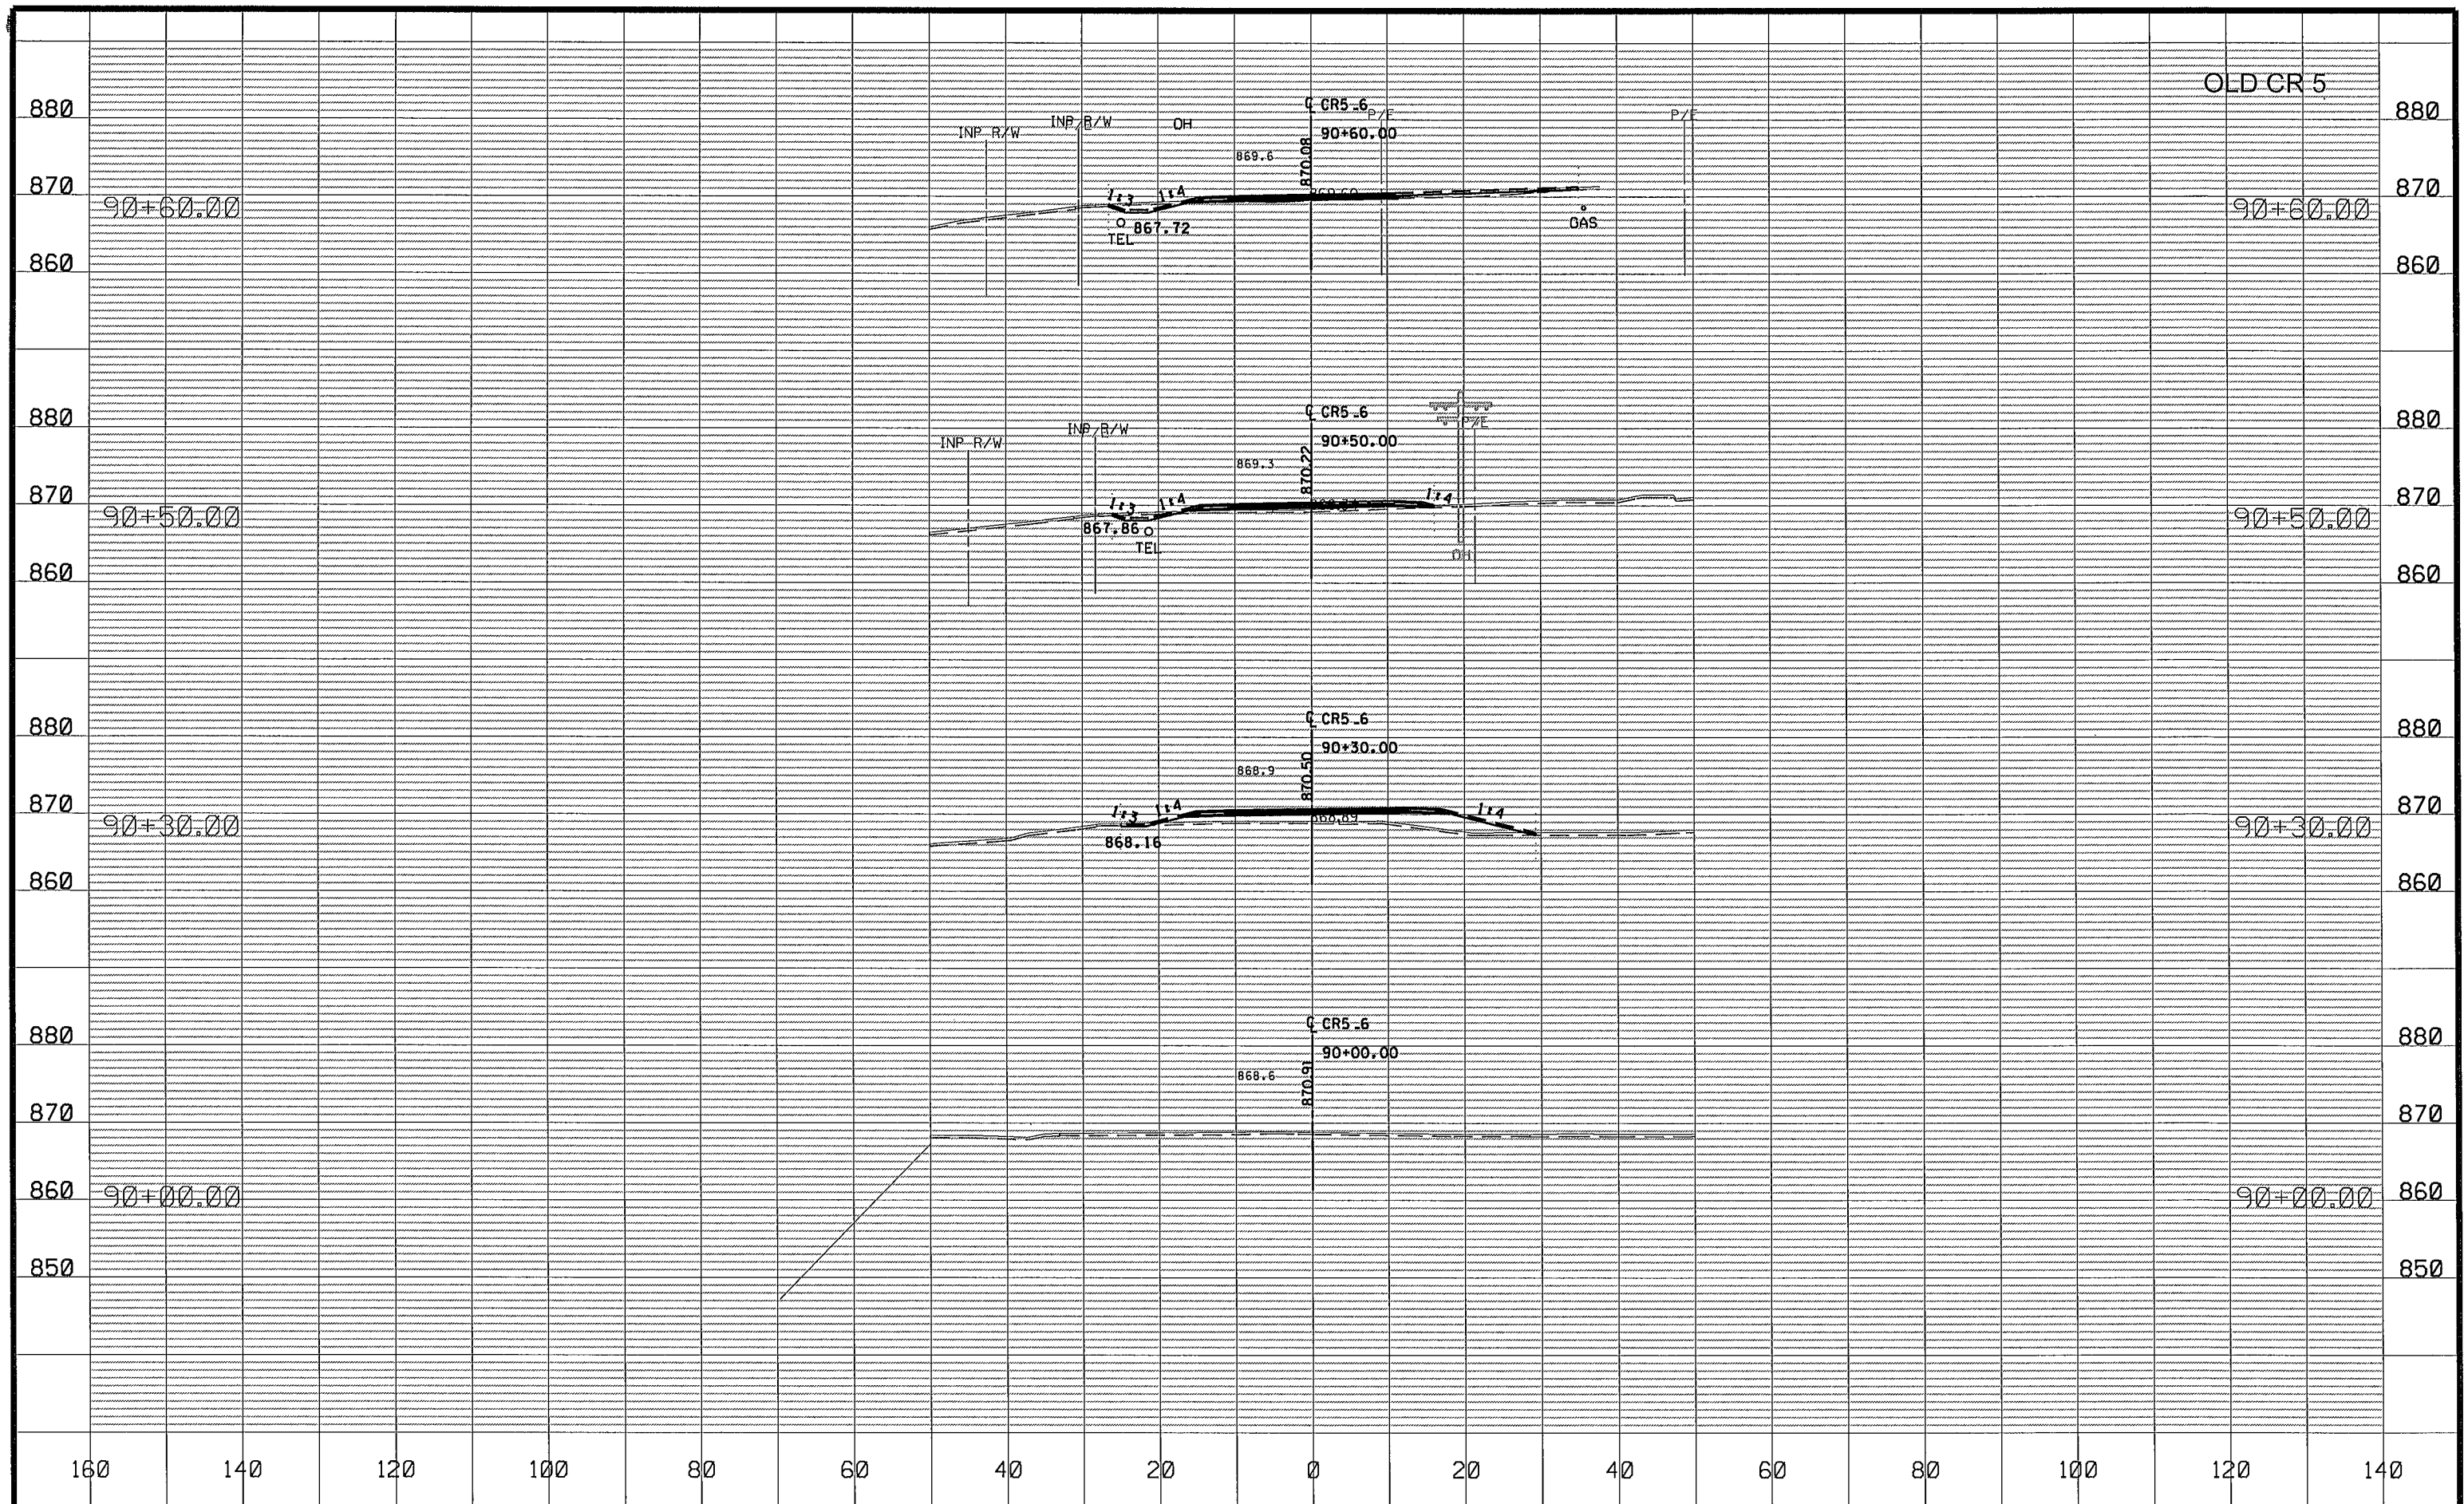

					DRAWN BY <u>EJM</u> DATE <u>04-16-14</u>		 ANOKA COUNTY	ANOKA COUNTY		SP 002-605-018		CROSS SECTIONS	
					DESIGN BY <u>EJM</u> DATE <u>02-28-14</u>			HIGHWAY DEPT.		SP 199-106-011		STA <u>90+00.00</u> TO <u>90+60.00</u>	
NO DATE BY CKD APPR REVISION NAME: P:\02-605-18\Plan\0260518_XS-CR5.dgn 05/30/2014 2:02:05 PM					CHECKED BY <u>GMP</u> DATE <u>04-24-14</u>					CP 14-20		Sheet <u>144</u> of <u>148</u> Sheets	

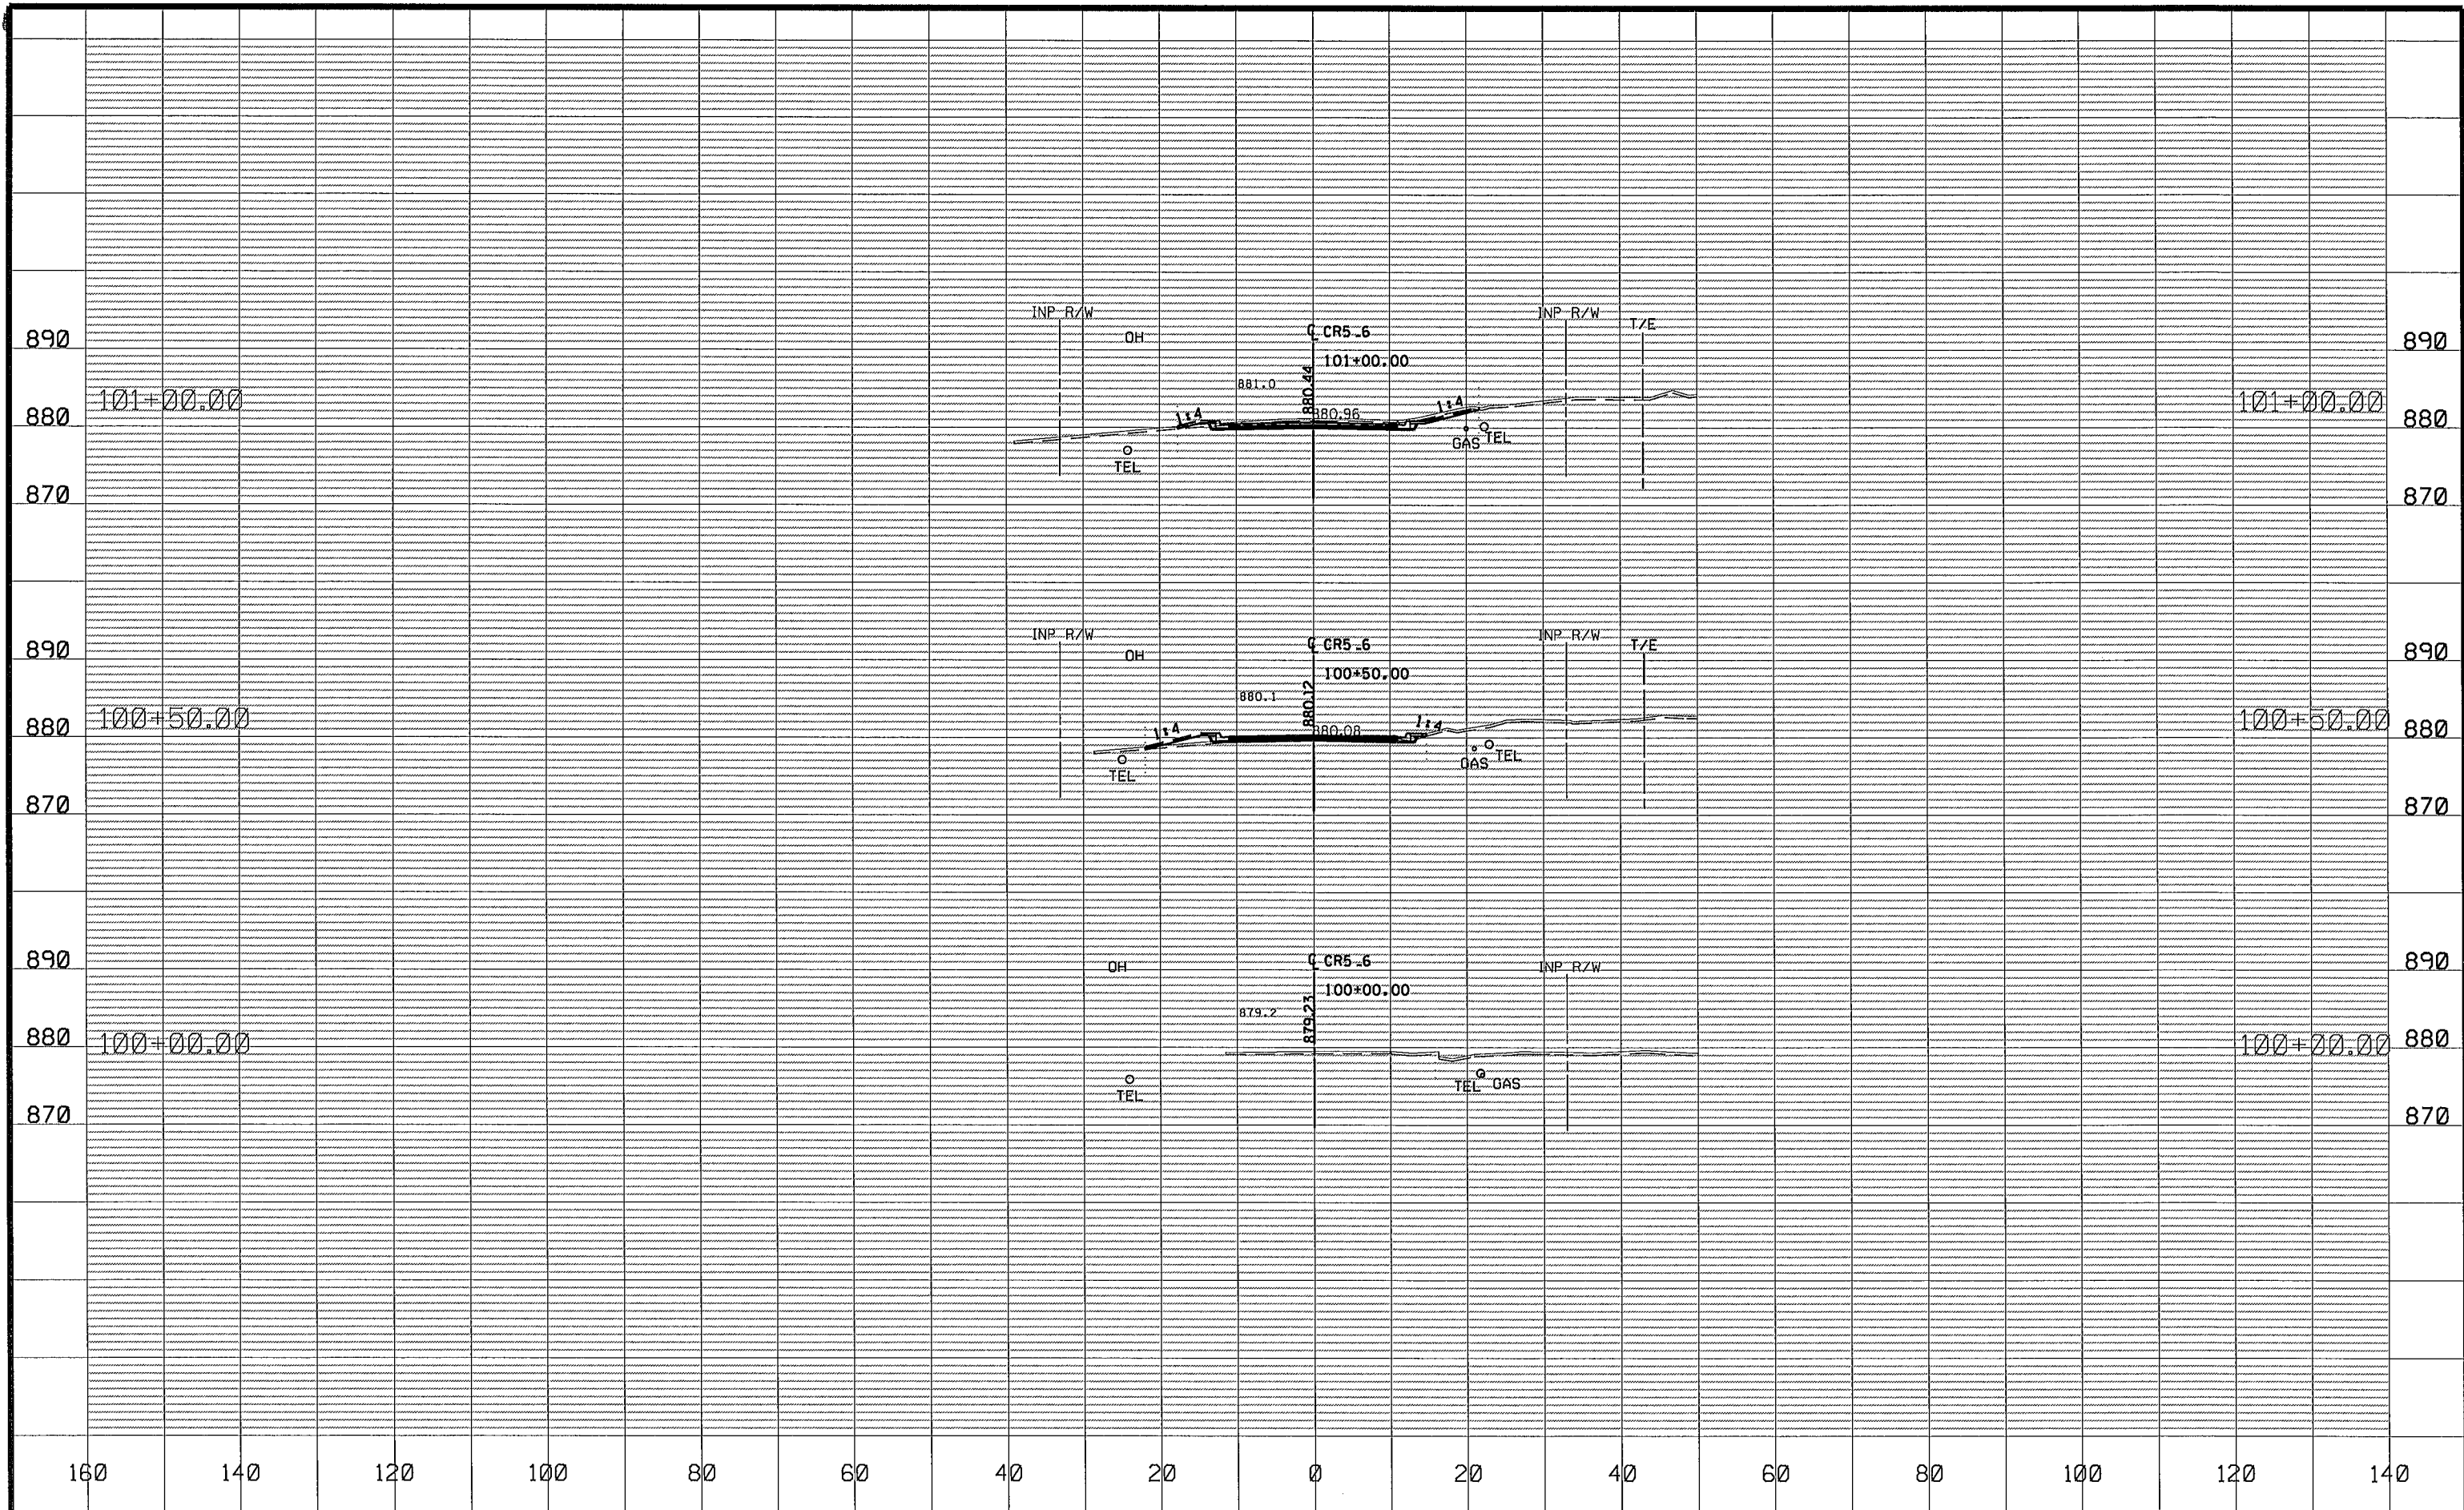

NO	DATE	BY	CKD	APPR	REVISION
NAME: P:\02-605-18\Plan\0260518_XS-CR5.dgn					
05/30/2014 2:02:05 PM					


DRAWN BY EJM DATE 04-16-14
DESIGN BY EJM DATE 02-28-14
CHECKED BY GMP DATE 04-24-14



ANOKA COUNTY
HIGHWAY DEPT.

SP 002-605-018
SP 199-106-011
CP 14-20

CROSS SECTIONS
STA 90+60.00 TO 90+60.00
Sheet 146 of 148 Sheets

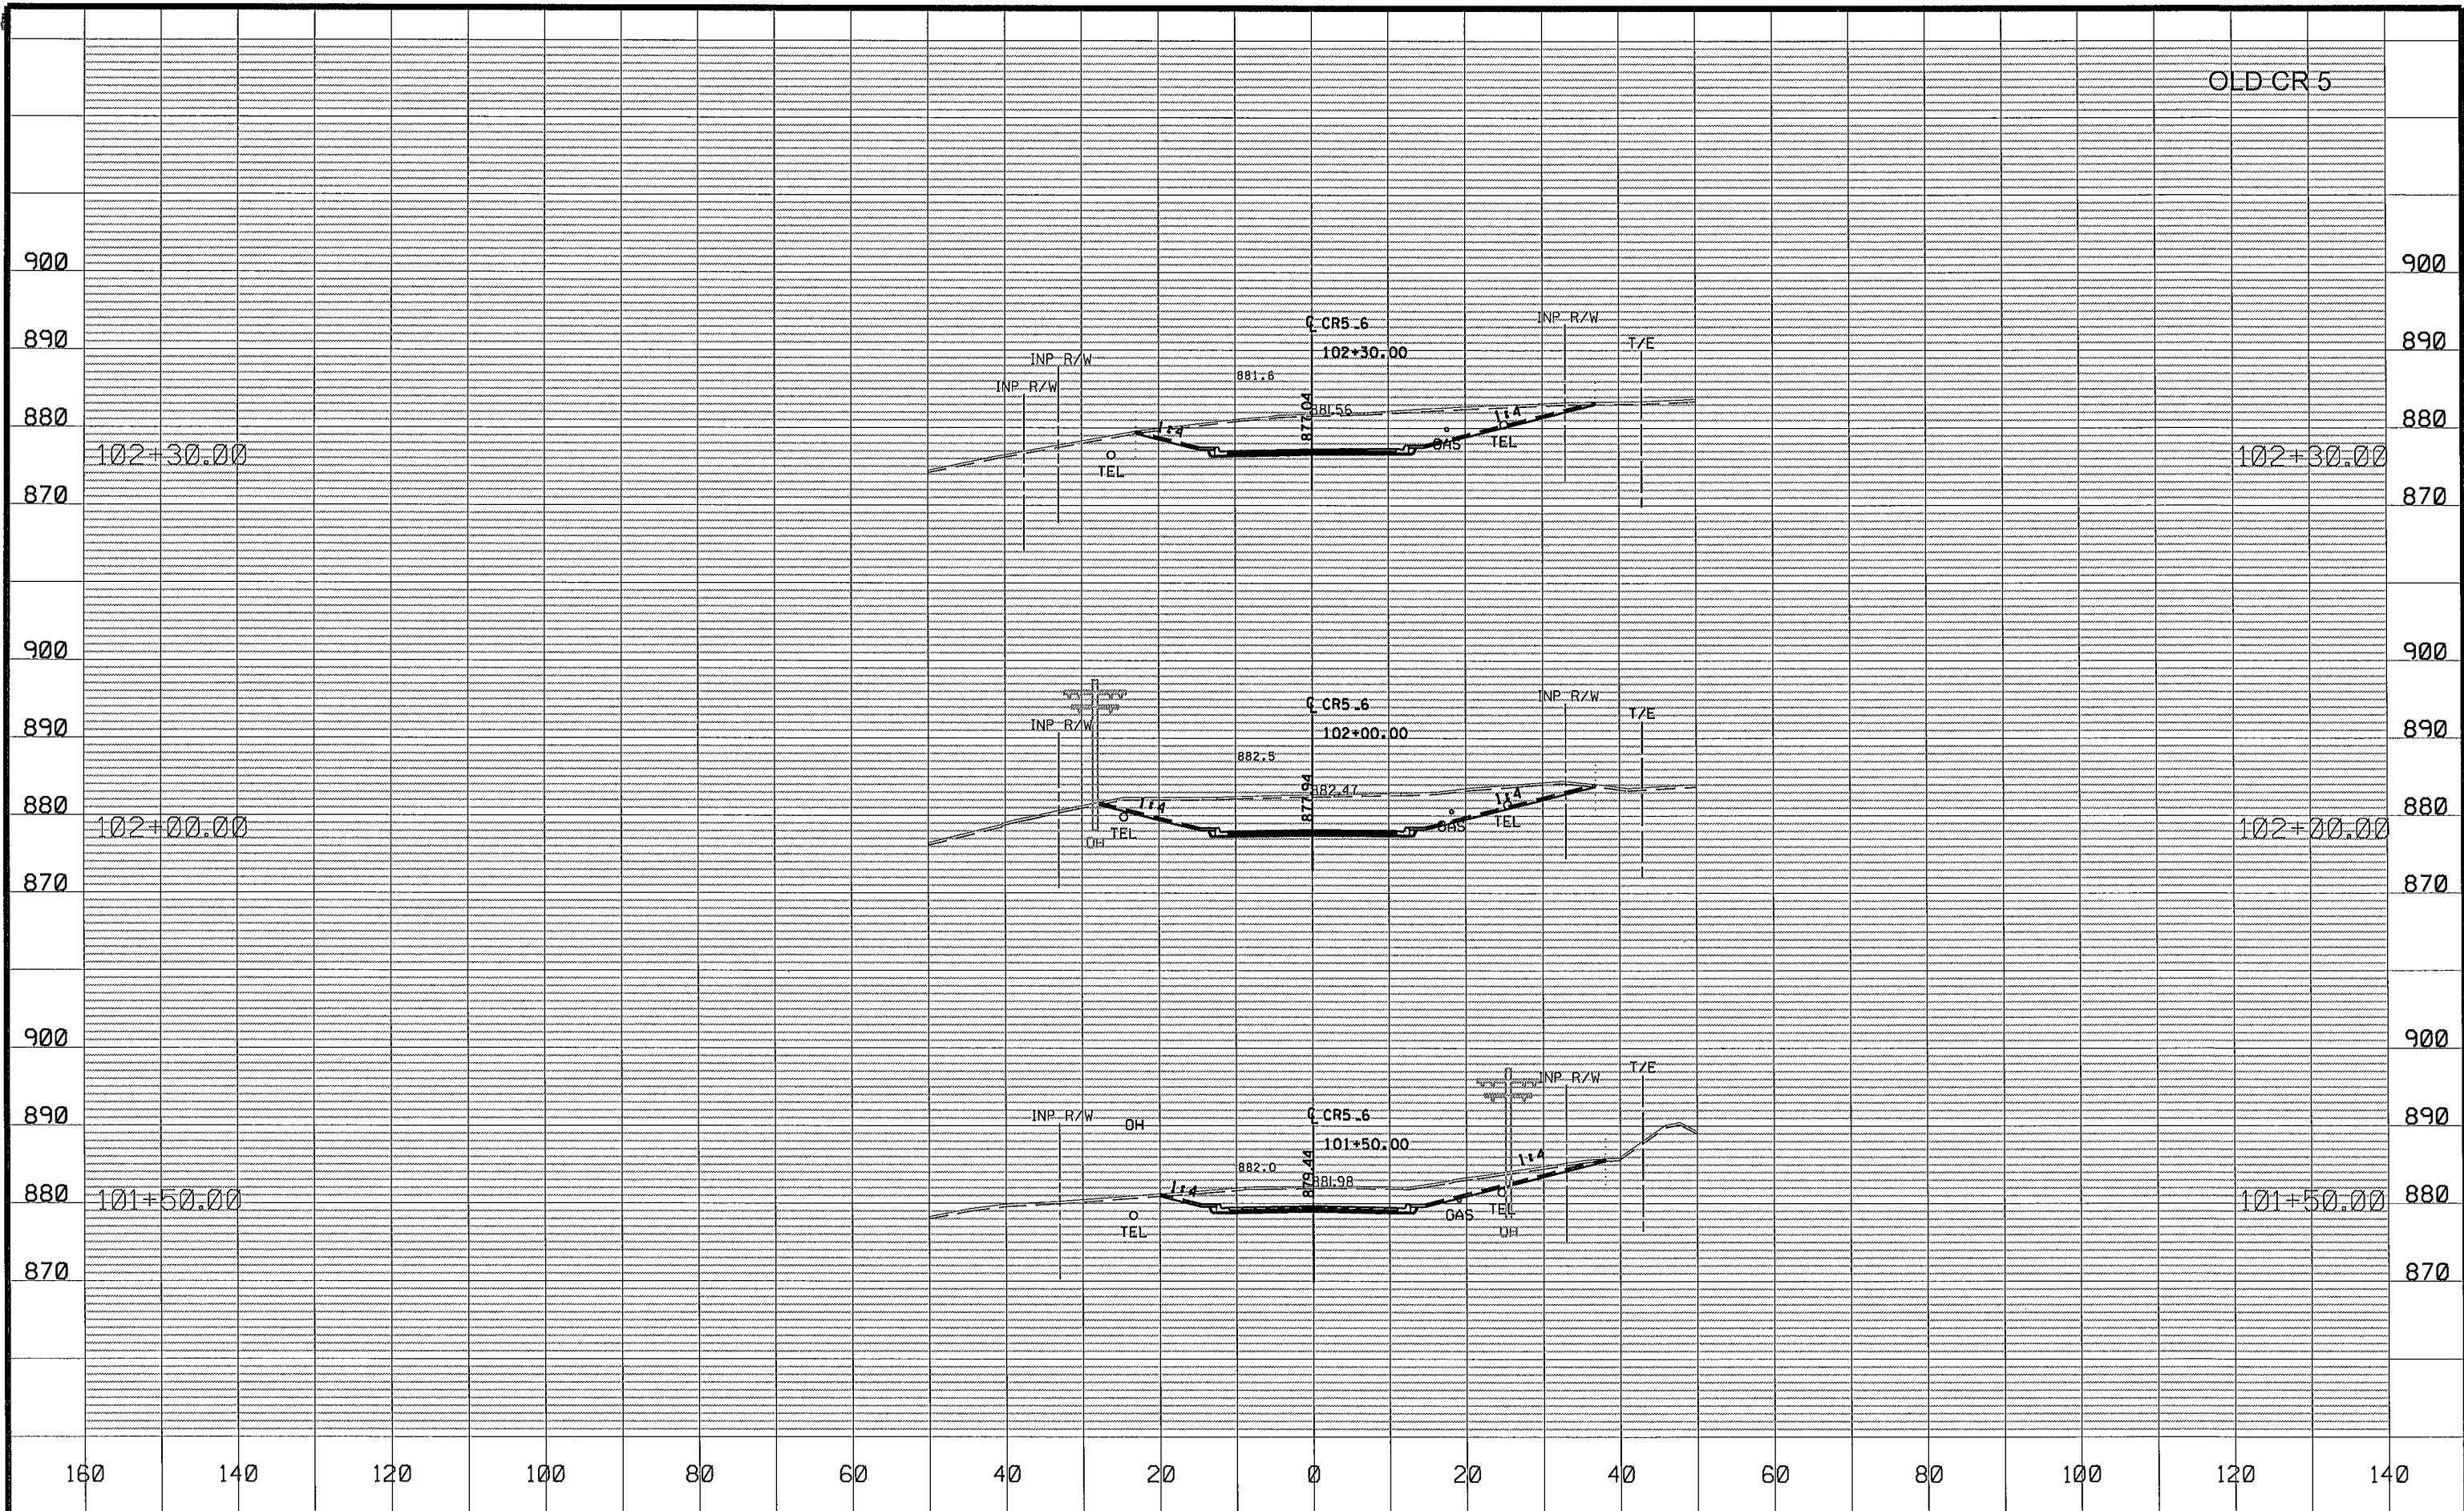

NO	DATE	BY	CKD	APPR	REVISION
NAME: P:\02-605-18\Plan\0260518_XS-CR5.dgn					
05/30/2014 2:02:05 PM					


DRAWN BY EJM DATE 04-16-14
DESIGN BY EJM DATE 02-28-14
CHECKED BY GMP DATE 04-24-14



ANOKA COUNTY
HIGHWAY DEPT.

SP 002-605-018
SP 199-106-011
CP 14-20

CROSS SECTIONS
STA 90+60.00 TO 90+60.00
Sheet 147 of 148 Sheets

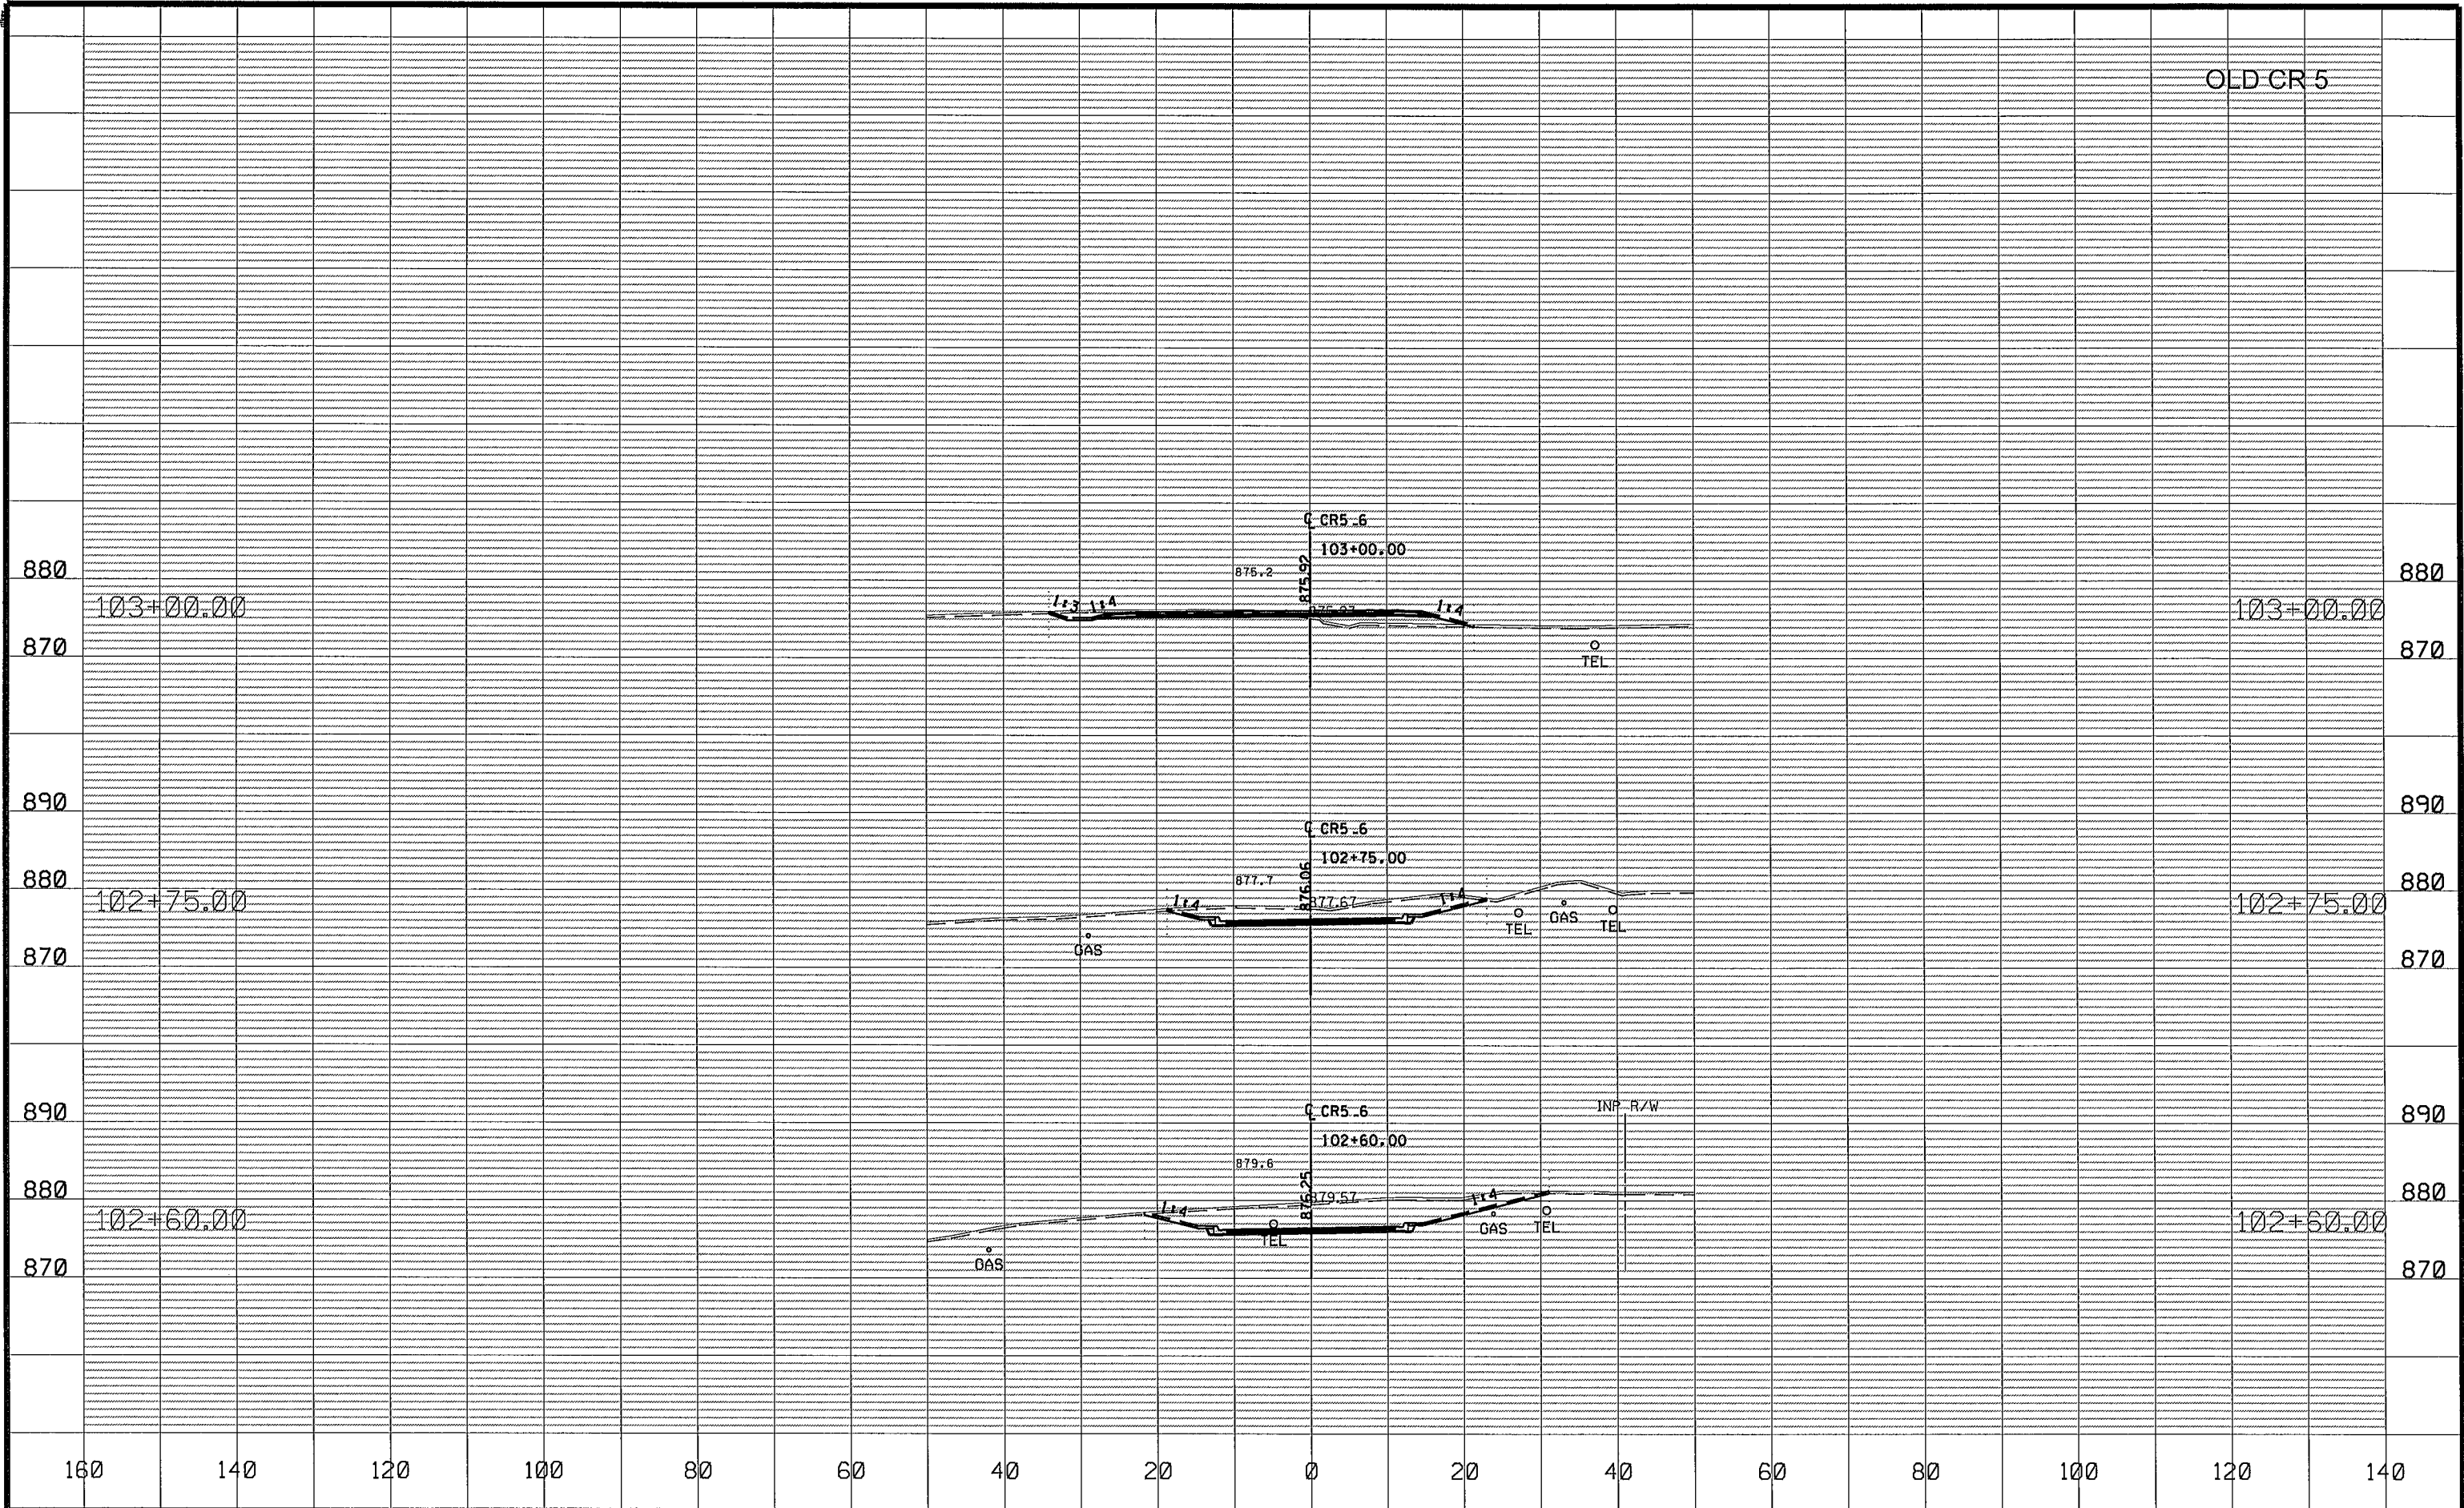

NO	DATE	BY	CKD	APPR	REVISION
NAME: P:\02-605-18\Plan\0260518_XS-CR5.dgn					
05/30/2014 2:02:06 PM					

DRAWN BY EJM DATE 04-16-14
DESIGN BY EJM DATE 02-28-14
CHECKED BY GMP DATE 04-24-14



ANOKA COUNTY
HIGHWAY DEPT.

SP 002-605-018
SP 199-106-011
CP 14-20

CROSS SECTIONS
STA 90+60.00 TO 90+60.00
Sheet 148 of 148 Sheets