| FED. ROAD SYST. NO. | STATE | FEDERAL PROJ. NO. | FISCAL YEAR | SHEET NO. | TOTAL SHEETS |
|---|---|---|---|---|---|
| SN | MINN. | 058-1( ) | | 6 | 41 |




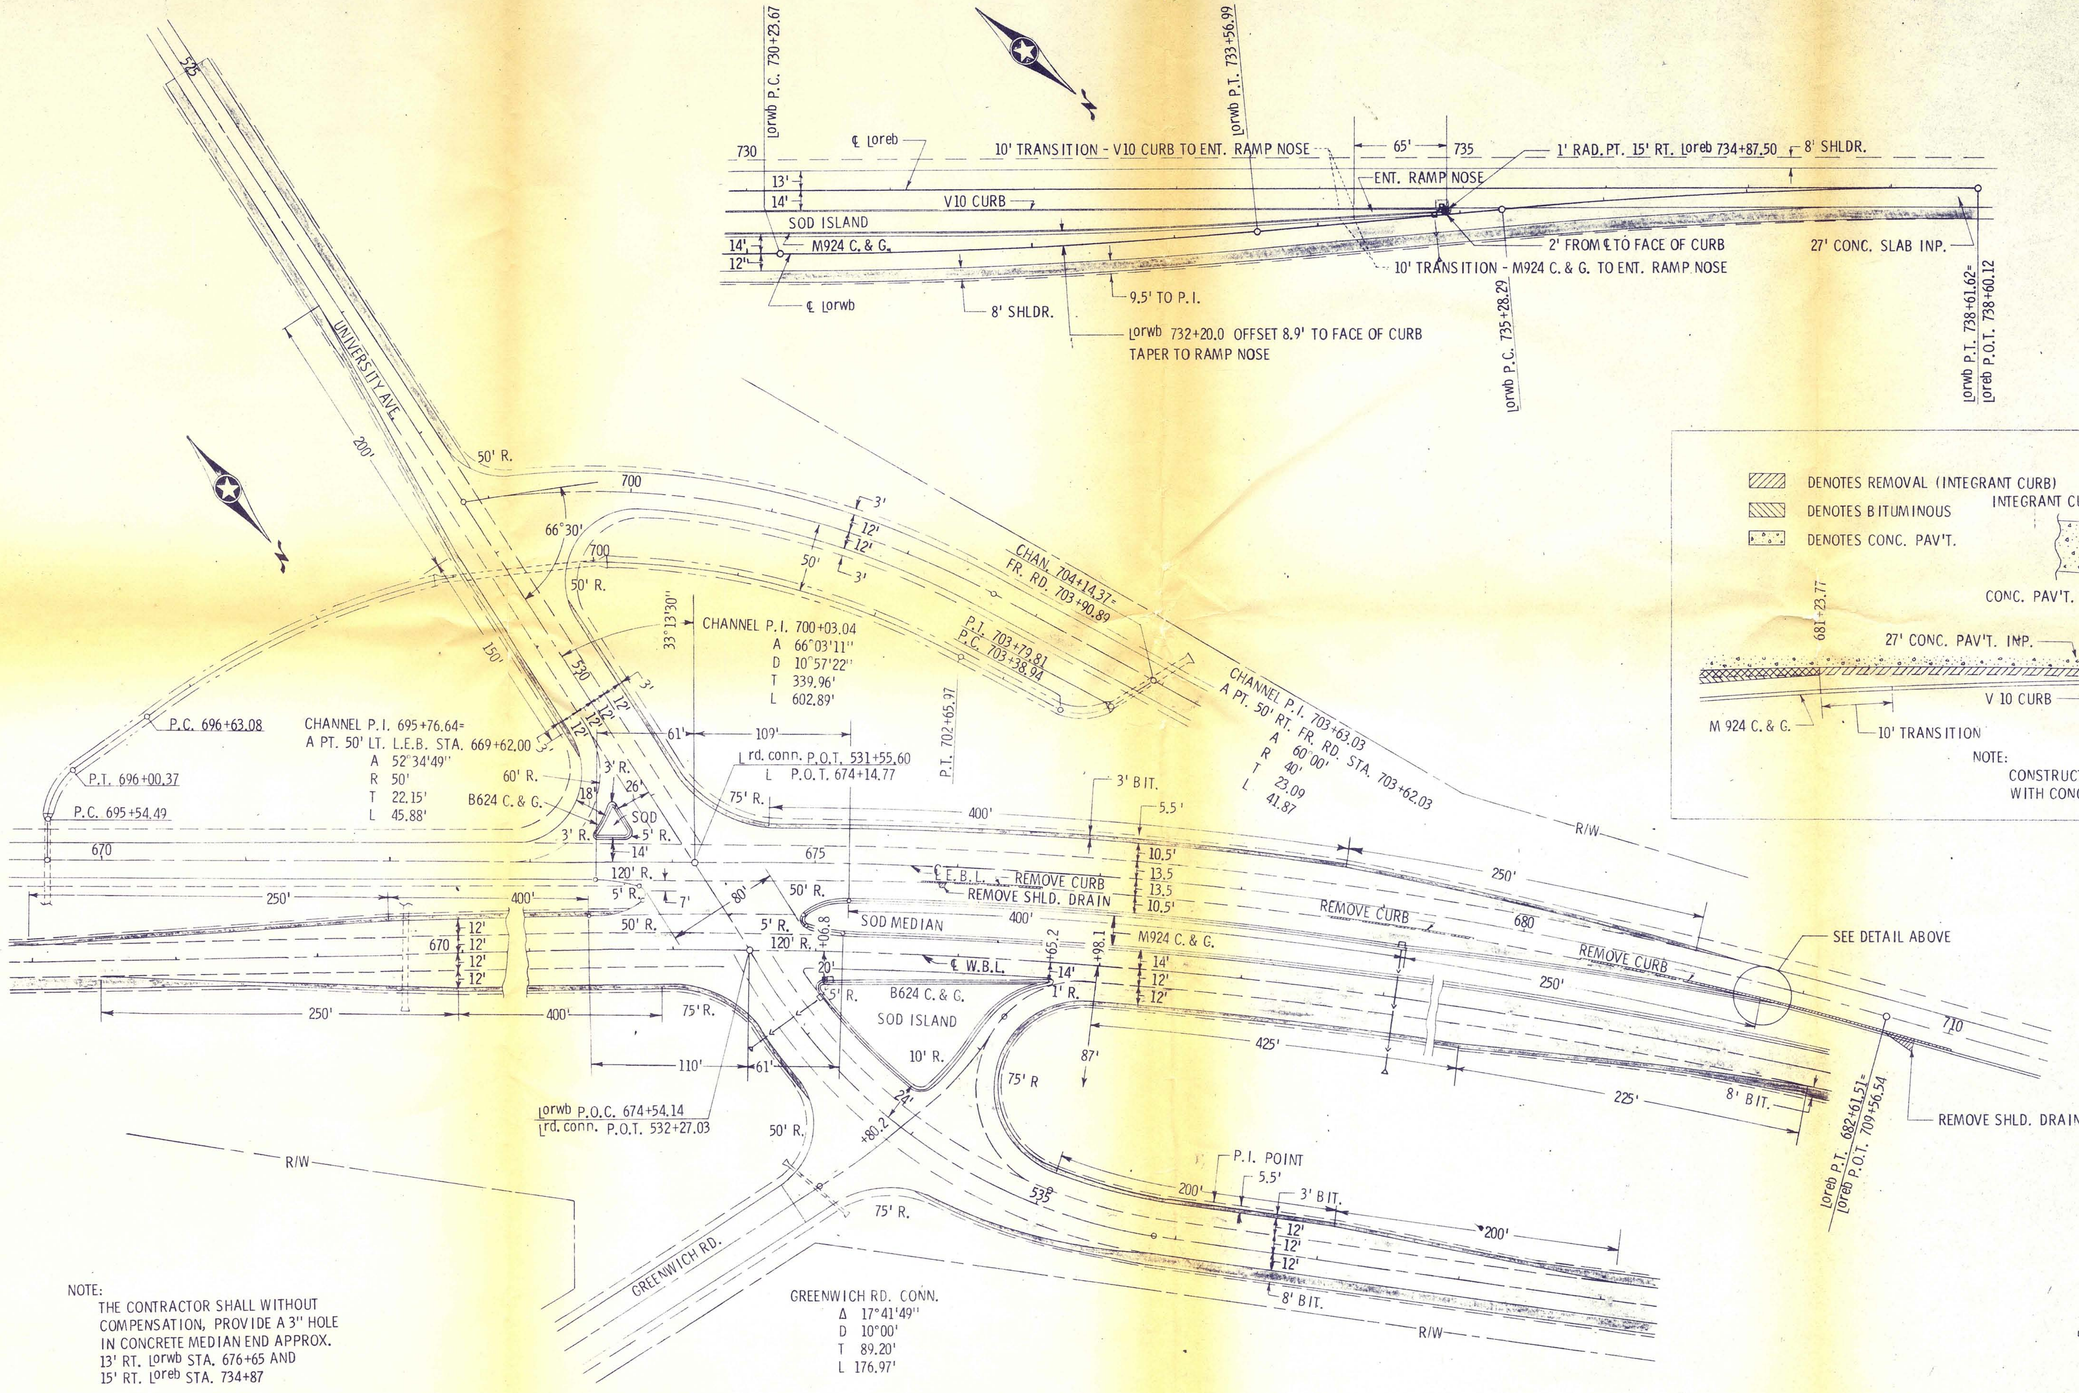


SECTION A-A

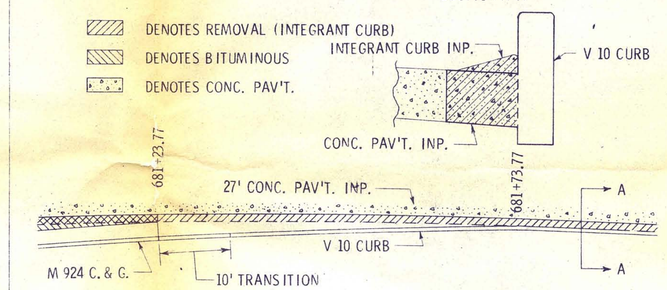


NOTE:
CONSTRUCT V10 CURB IN CONJUNCTION WITH CONCRETE PAVEMENT.

NOTE:
THE CONTRACTOR SHALL WITHOUT COMPENSATION, PROVIDE A 3" HOLE IN CONCRETE MEDIAN END APPROX. 13' RT. Lorwb STA. 676+65 AND 15' RT. Loreb STA. 734+87

SCALE
100'

CROSS-OVER LAYOUTS