PROFILE of REPAIRS DITCH NO. 14
ANOKA COUNTY, MINN.

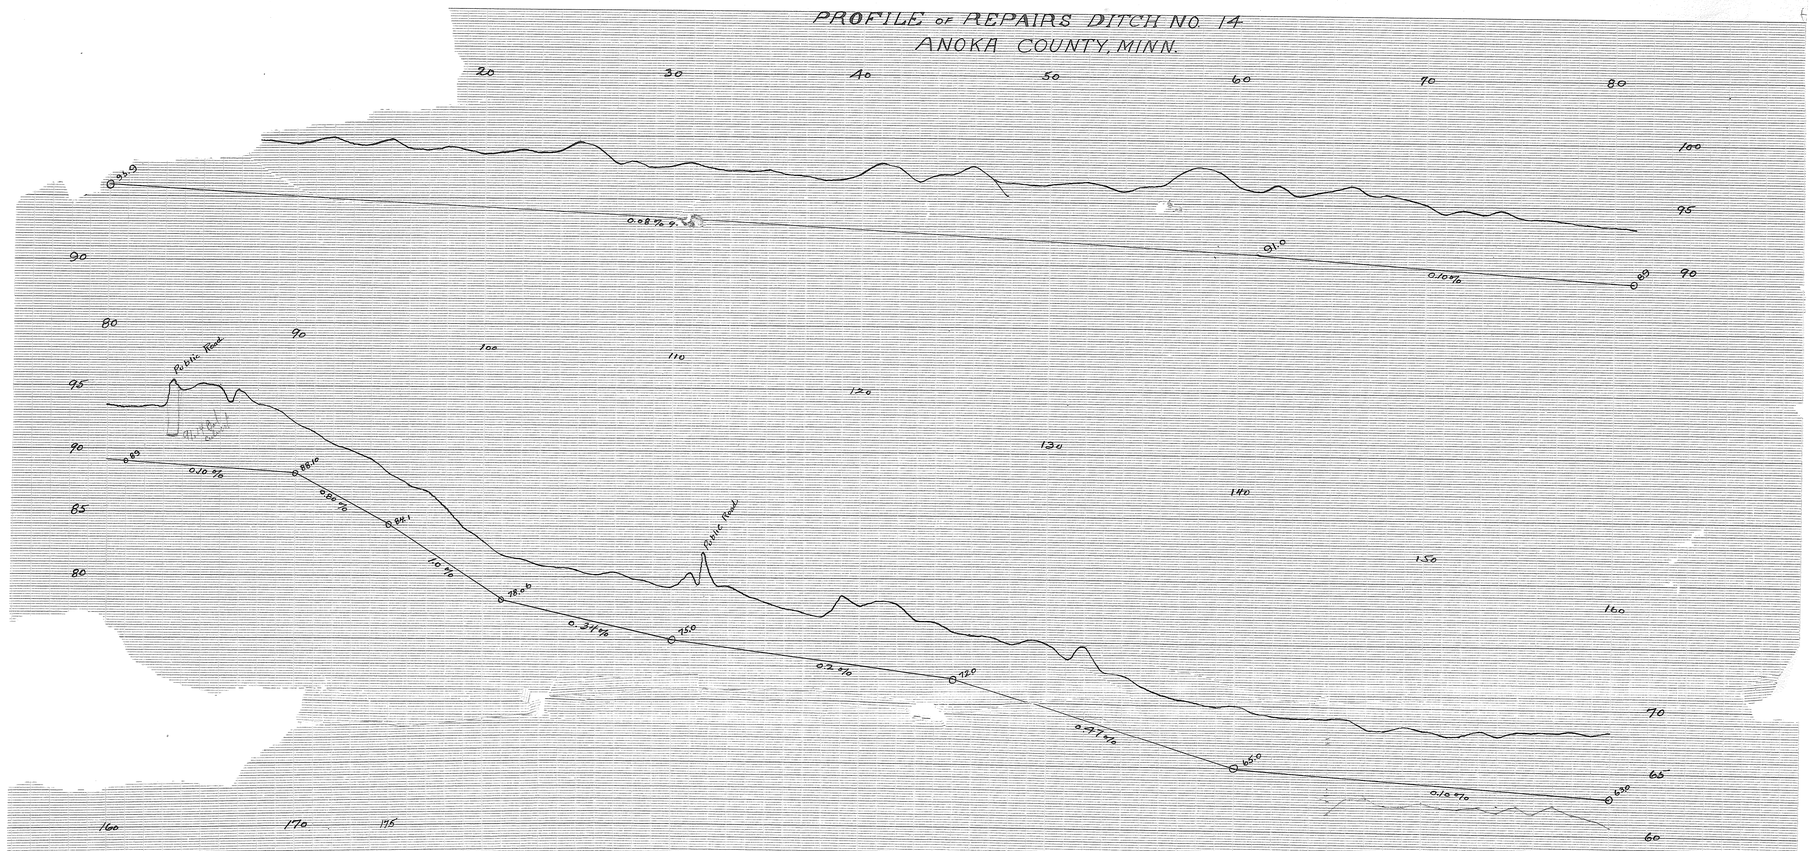

B.M. Twin Elm 200ft SW. of Sta. 34+50 Elev 100.55
B.M. Top Sr. end stone culvert Sta 1111+60 Elev 80.27
B.M. Burr Oak NCor Sta 1751+90 Elev 65.85