FED ROAD DIST. No.	STATE	FEDERAL PROJ. NO.	FISCAL YEAR	SHEET No.	TOTAL SHEETS
5N	MINN.	058-1( )		17	41

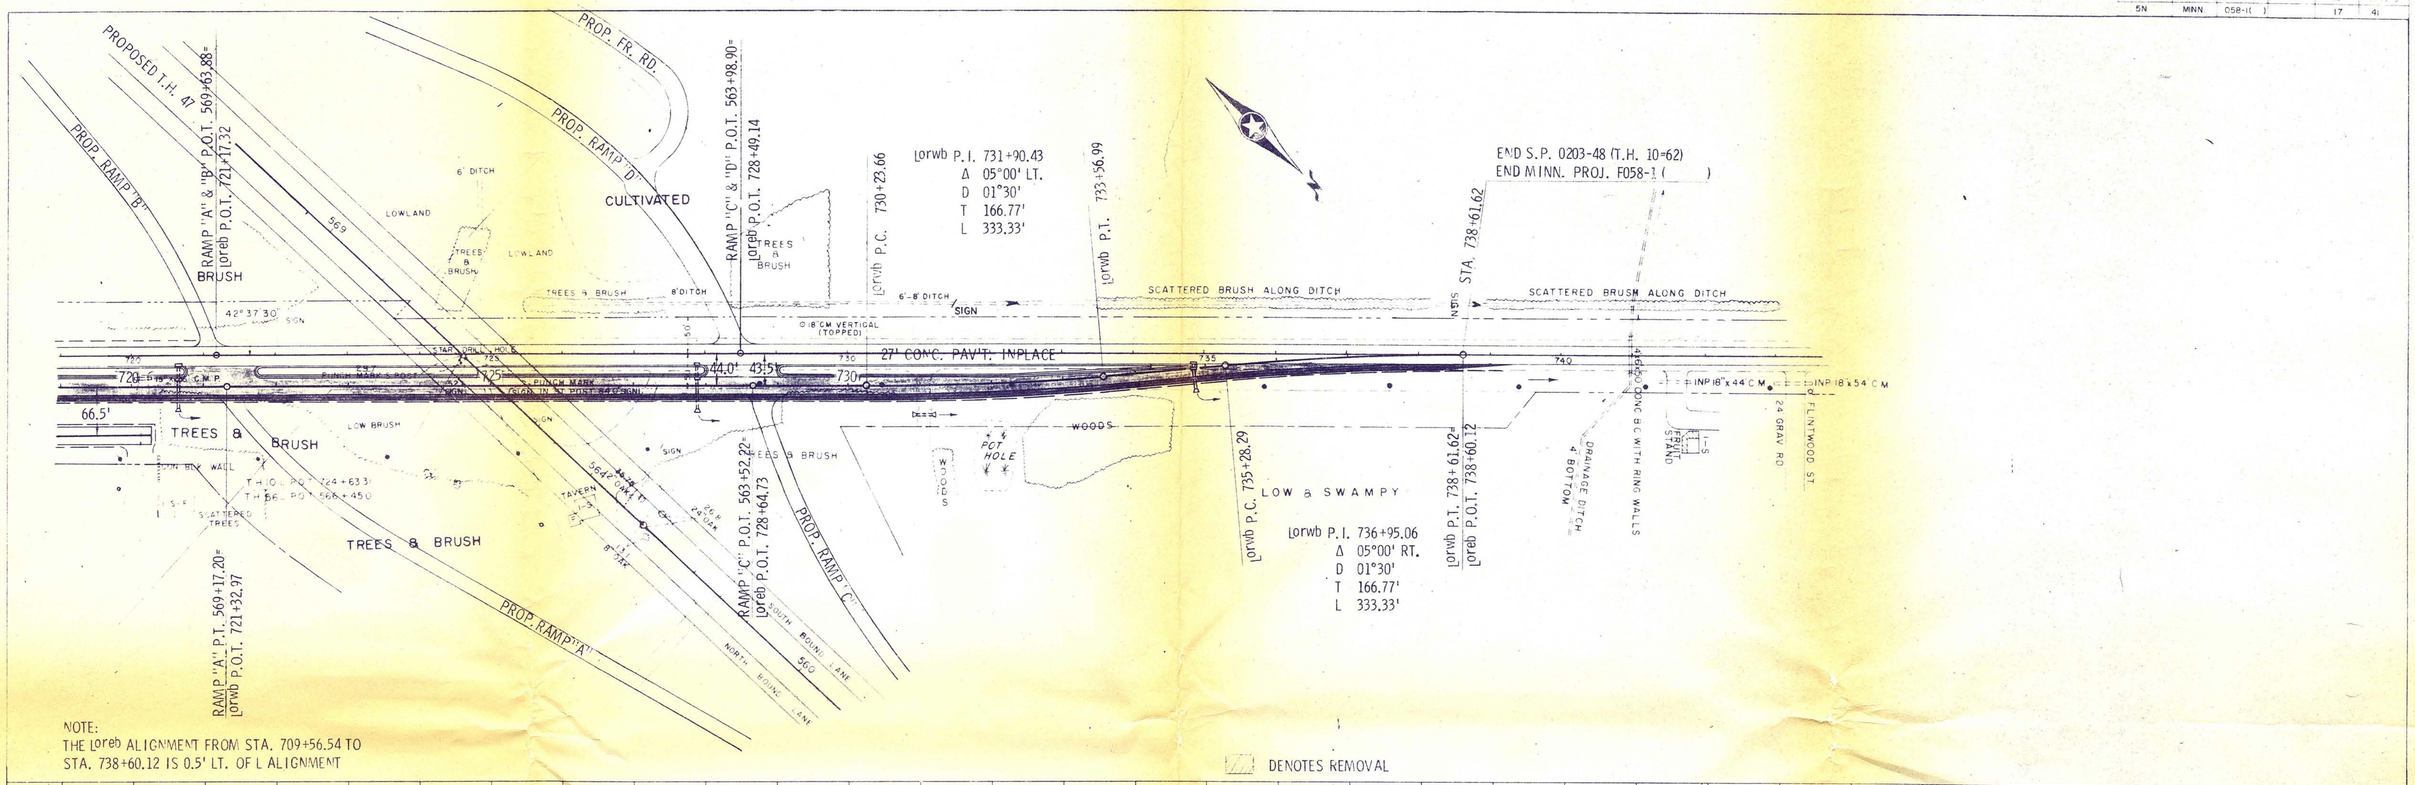

NOTE:
THE Loreb ALIGNMENT FROM STA. 709+56.54 TO STA. 738+60.12 IS 0.5' LT. OF L ALIGNMENT

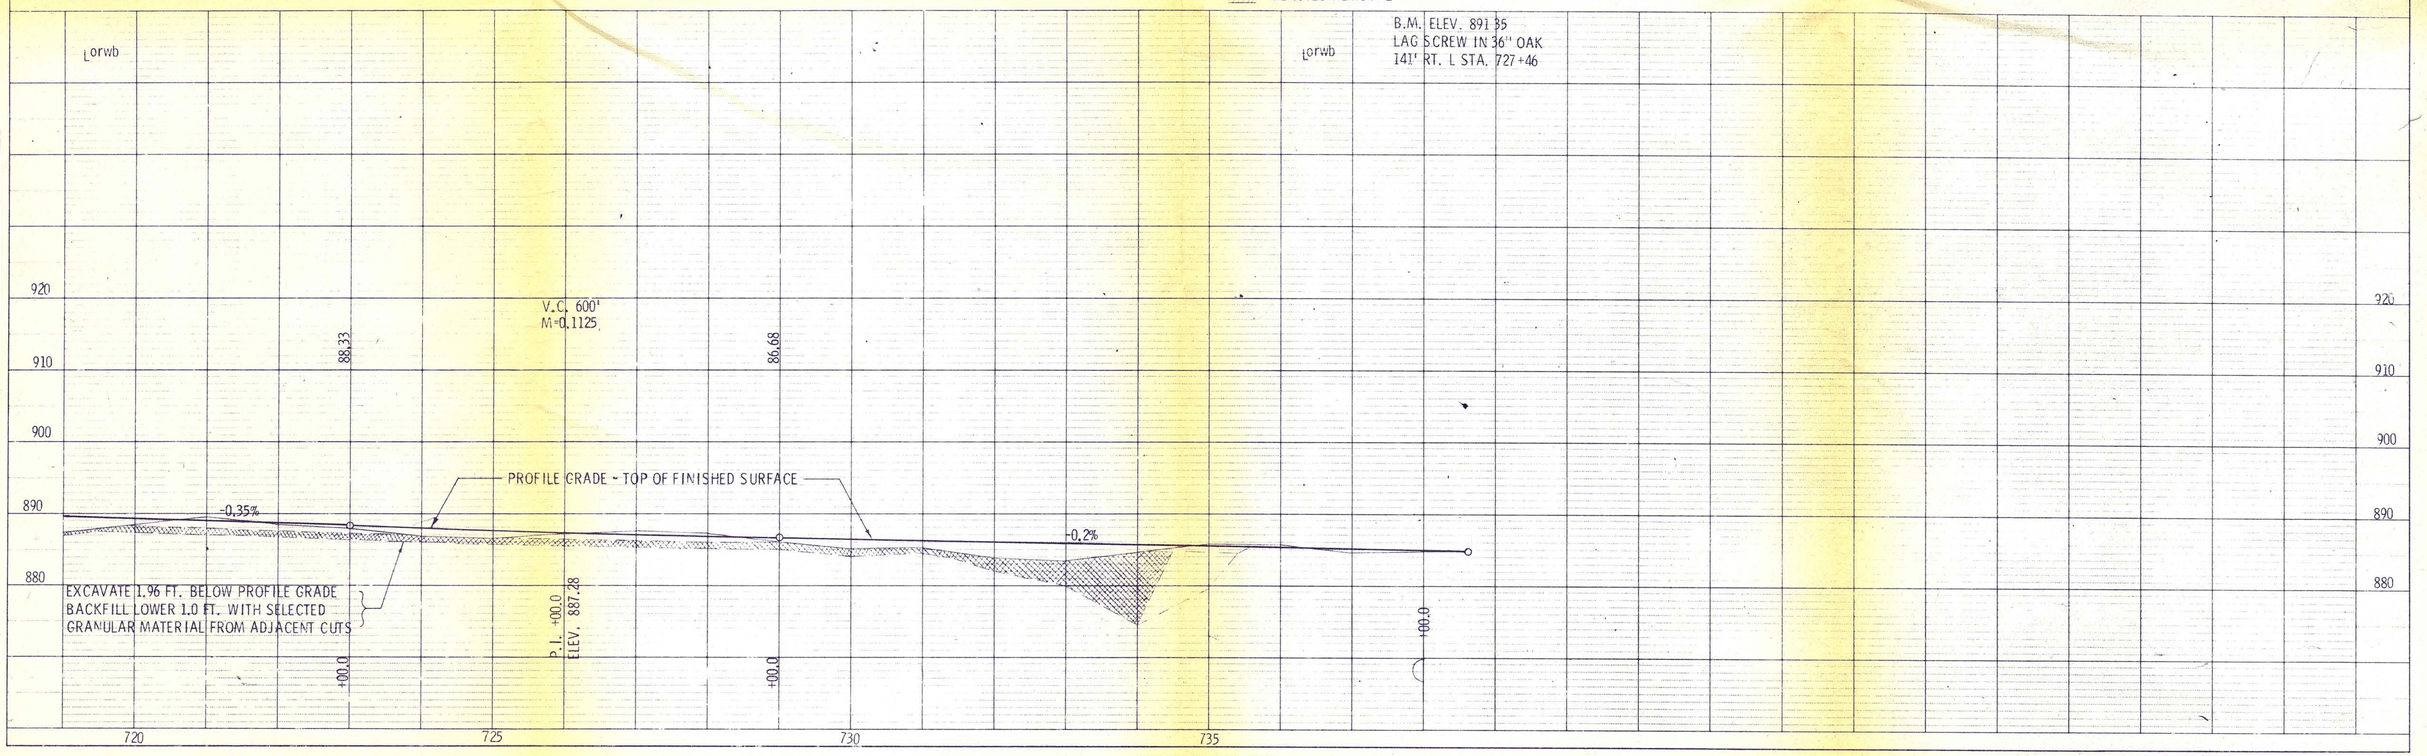

PROFILE		BY	DATE
	SURVEYED		
	PLOTTED		
	GRADES CHECKED		
NOTE BOOK	BASS WOOD		
NO.	STRUCTURE NOTATNS CH'KD		

SINGLE PLAN AND PROFILE – DOTTED
H. A. ROGERS CO. - MINNEAPOLIS - ST. PAUL - DULUTH

State Proj. No. 0203-48 (T.H. 10=62) Sheet No. 17 of 41 Sheets