FED. ROAD DIST. No.	STATE	FEDERAL PROJ. No.	FISCAL YEAR	SHEET No.	TOTAL SHEETS
5N	MINN.	058-1( )		19	41

FRONTAGE ROAD LEFT

PROFILE GRADE-TOP OF FINISHED SURFACE

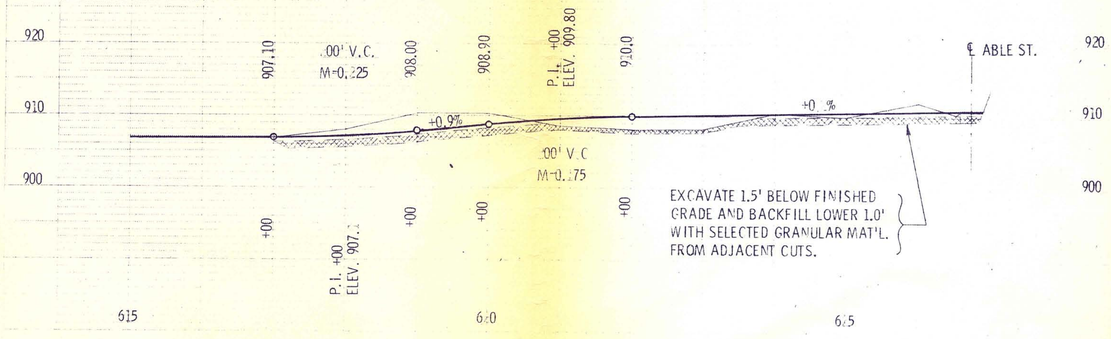

FRONTAGE ROAD LEFT

PROFILE GRADE-TOP OF FINISHED SURFACE

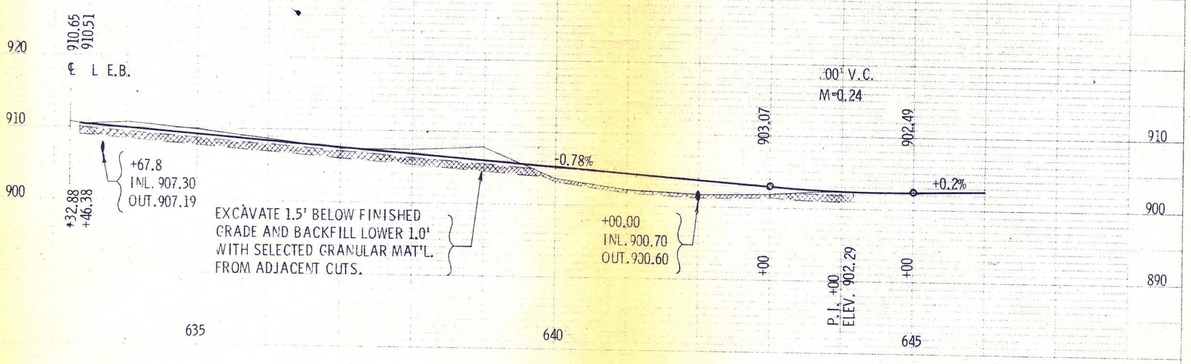

FRONTAGE ROAD RIGHT

PROFILE GRADE-TOP OF FINISHED SURFACE

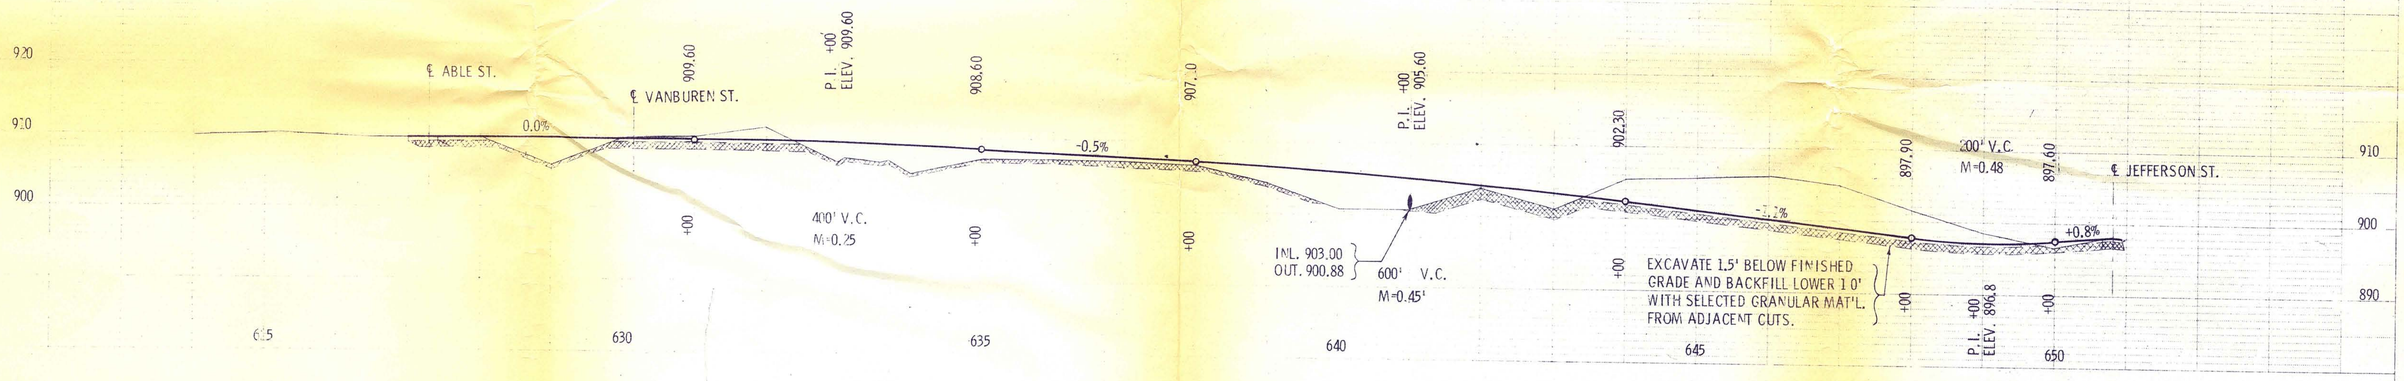

ABLE STREET CROSS-OVER

PROFILE GRADE-TOP OF FINISHED SURFACE

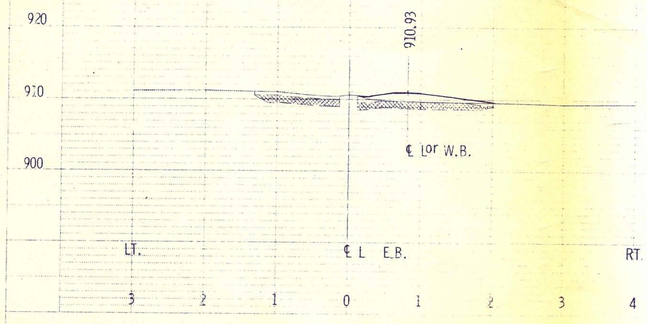

JEFFERSON STREET CROSS-OVER

PROFILE GRADE-TOP OF FINISHED SURFACE

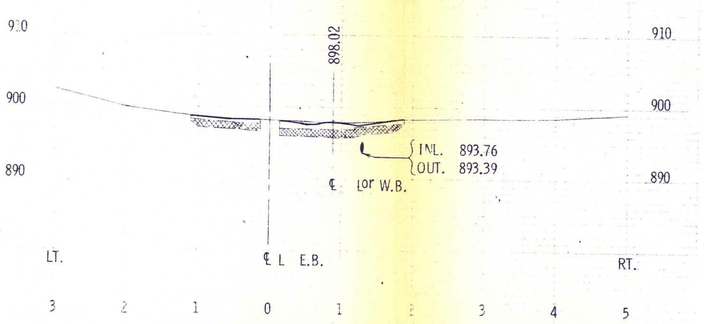

CHANNEL CHANGE

SEE SHEET 6 FOR PLAN

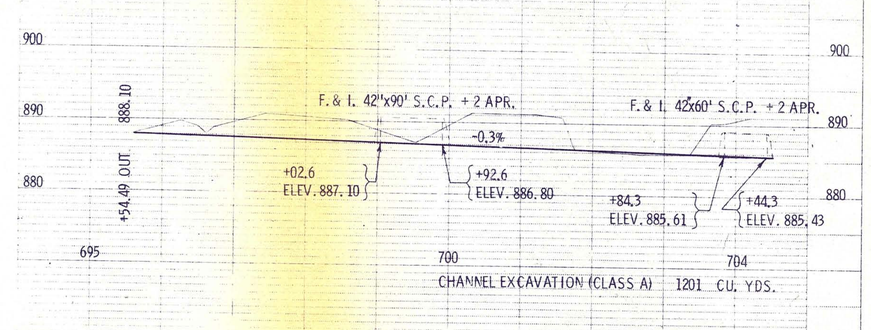

CHANNEL EXCAVATION (CLASS A) 1201 CU. YDS.

State Proj. No. 0203-48 (T.H. 10=62) Sheet No 19 of 41 Sheets