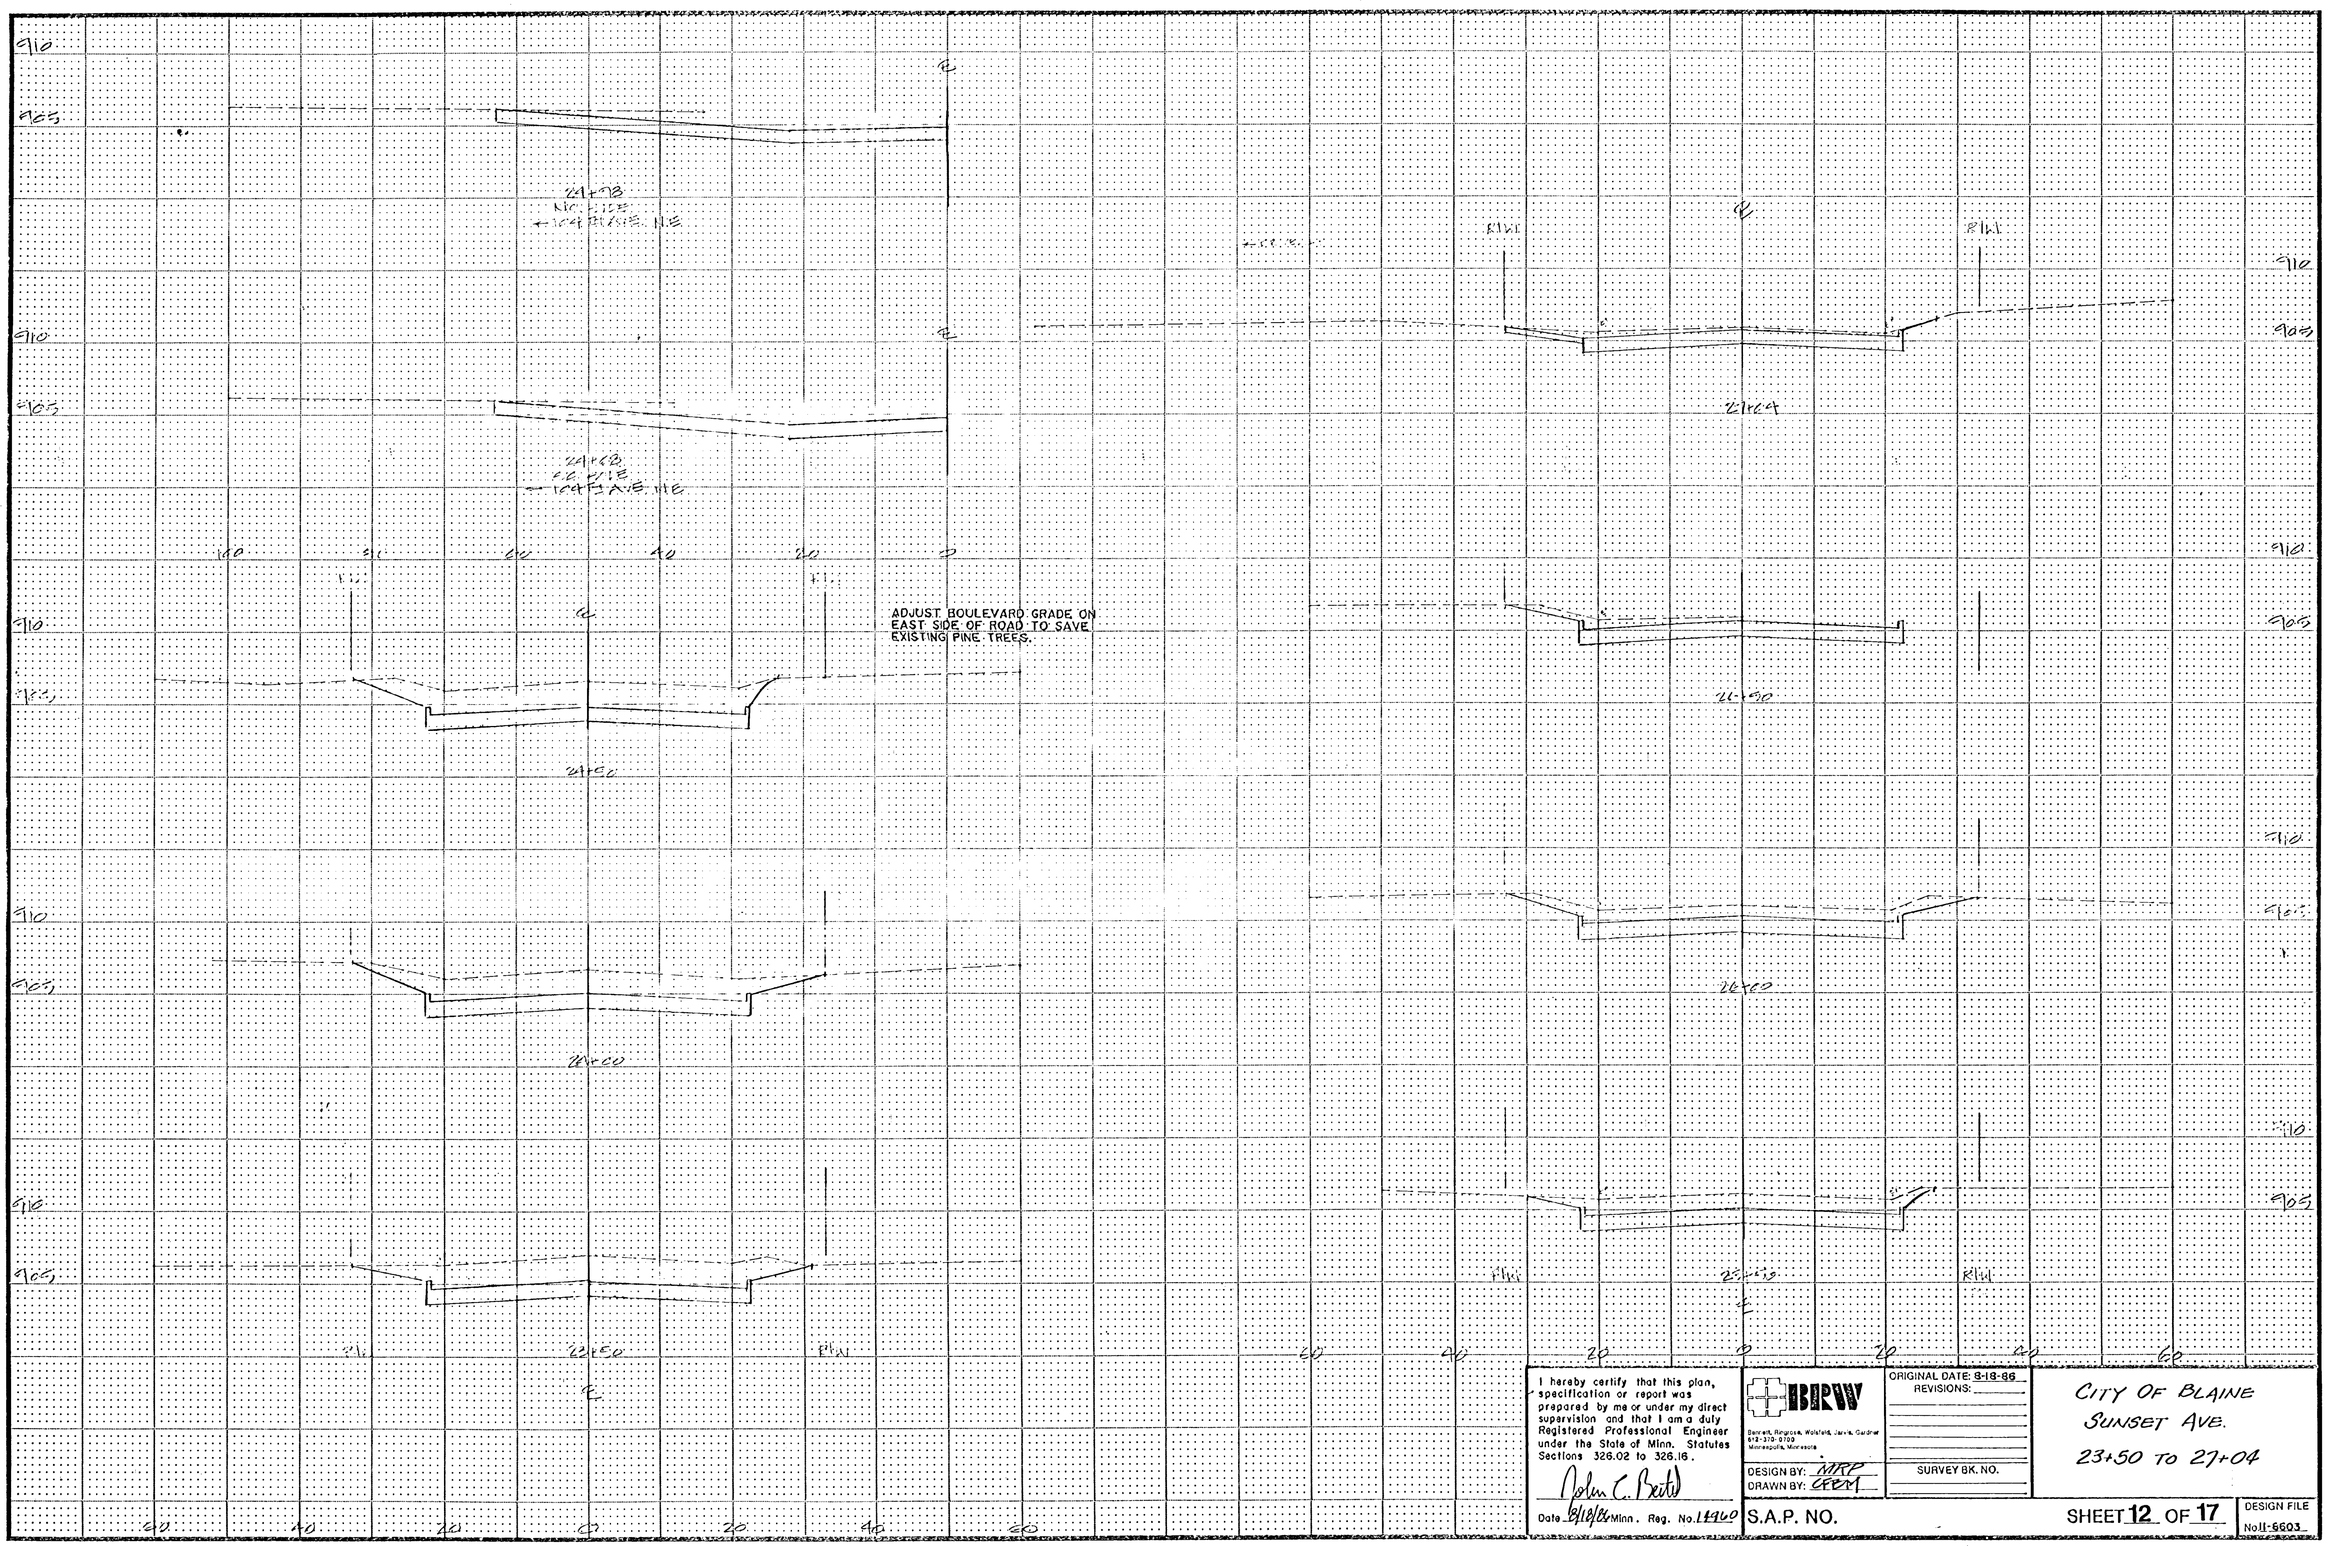

I hereby certify that this plan, specification or report was prepared by me or under my direct supervision and that I am a duly Registered Professional Engineer under the State of Minn. Statutes Sections 326.02 to 326.16.

Date 8/18/86 Minn. Reg. No. 14960

BRW
Barnard, Ringrose, Wolsfeld, Jarvis, Gardner
612-373-0700
Minneapolis, Minnesota

DESIGN BY: MRP
DRAWN BY: CEEM

ORIGINAL DATE: 8-18-86
REVISIONS:

SURVEY BK. NO.

CITY OF BLAINE
SUNSET AVE.
23+50 TO 27+04

S.A.P. NO.

SHEET 12 OF 17

DESIGN FILE
No II-6603