Fed. Proj. No.

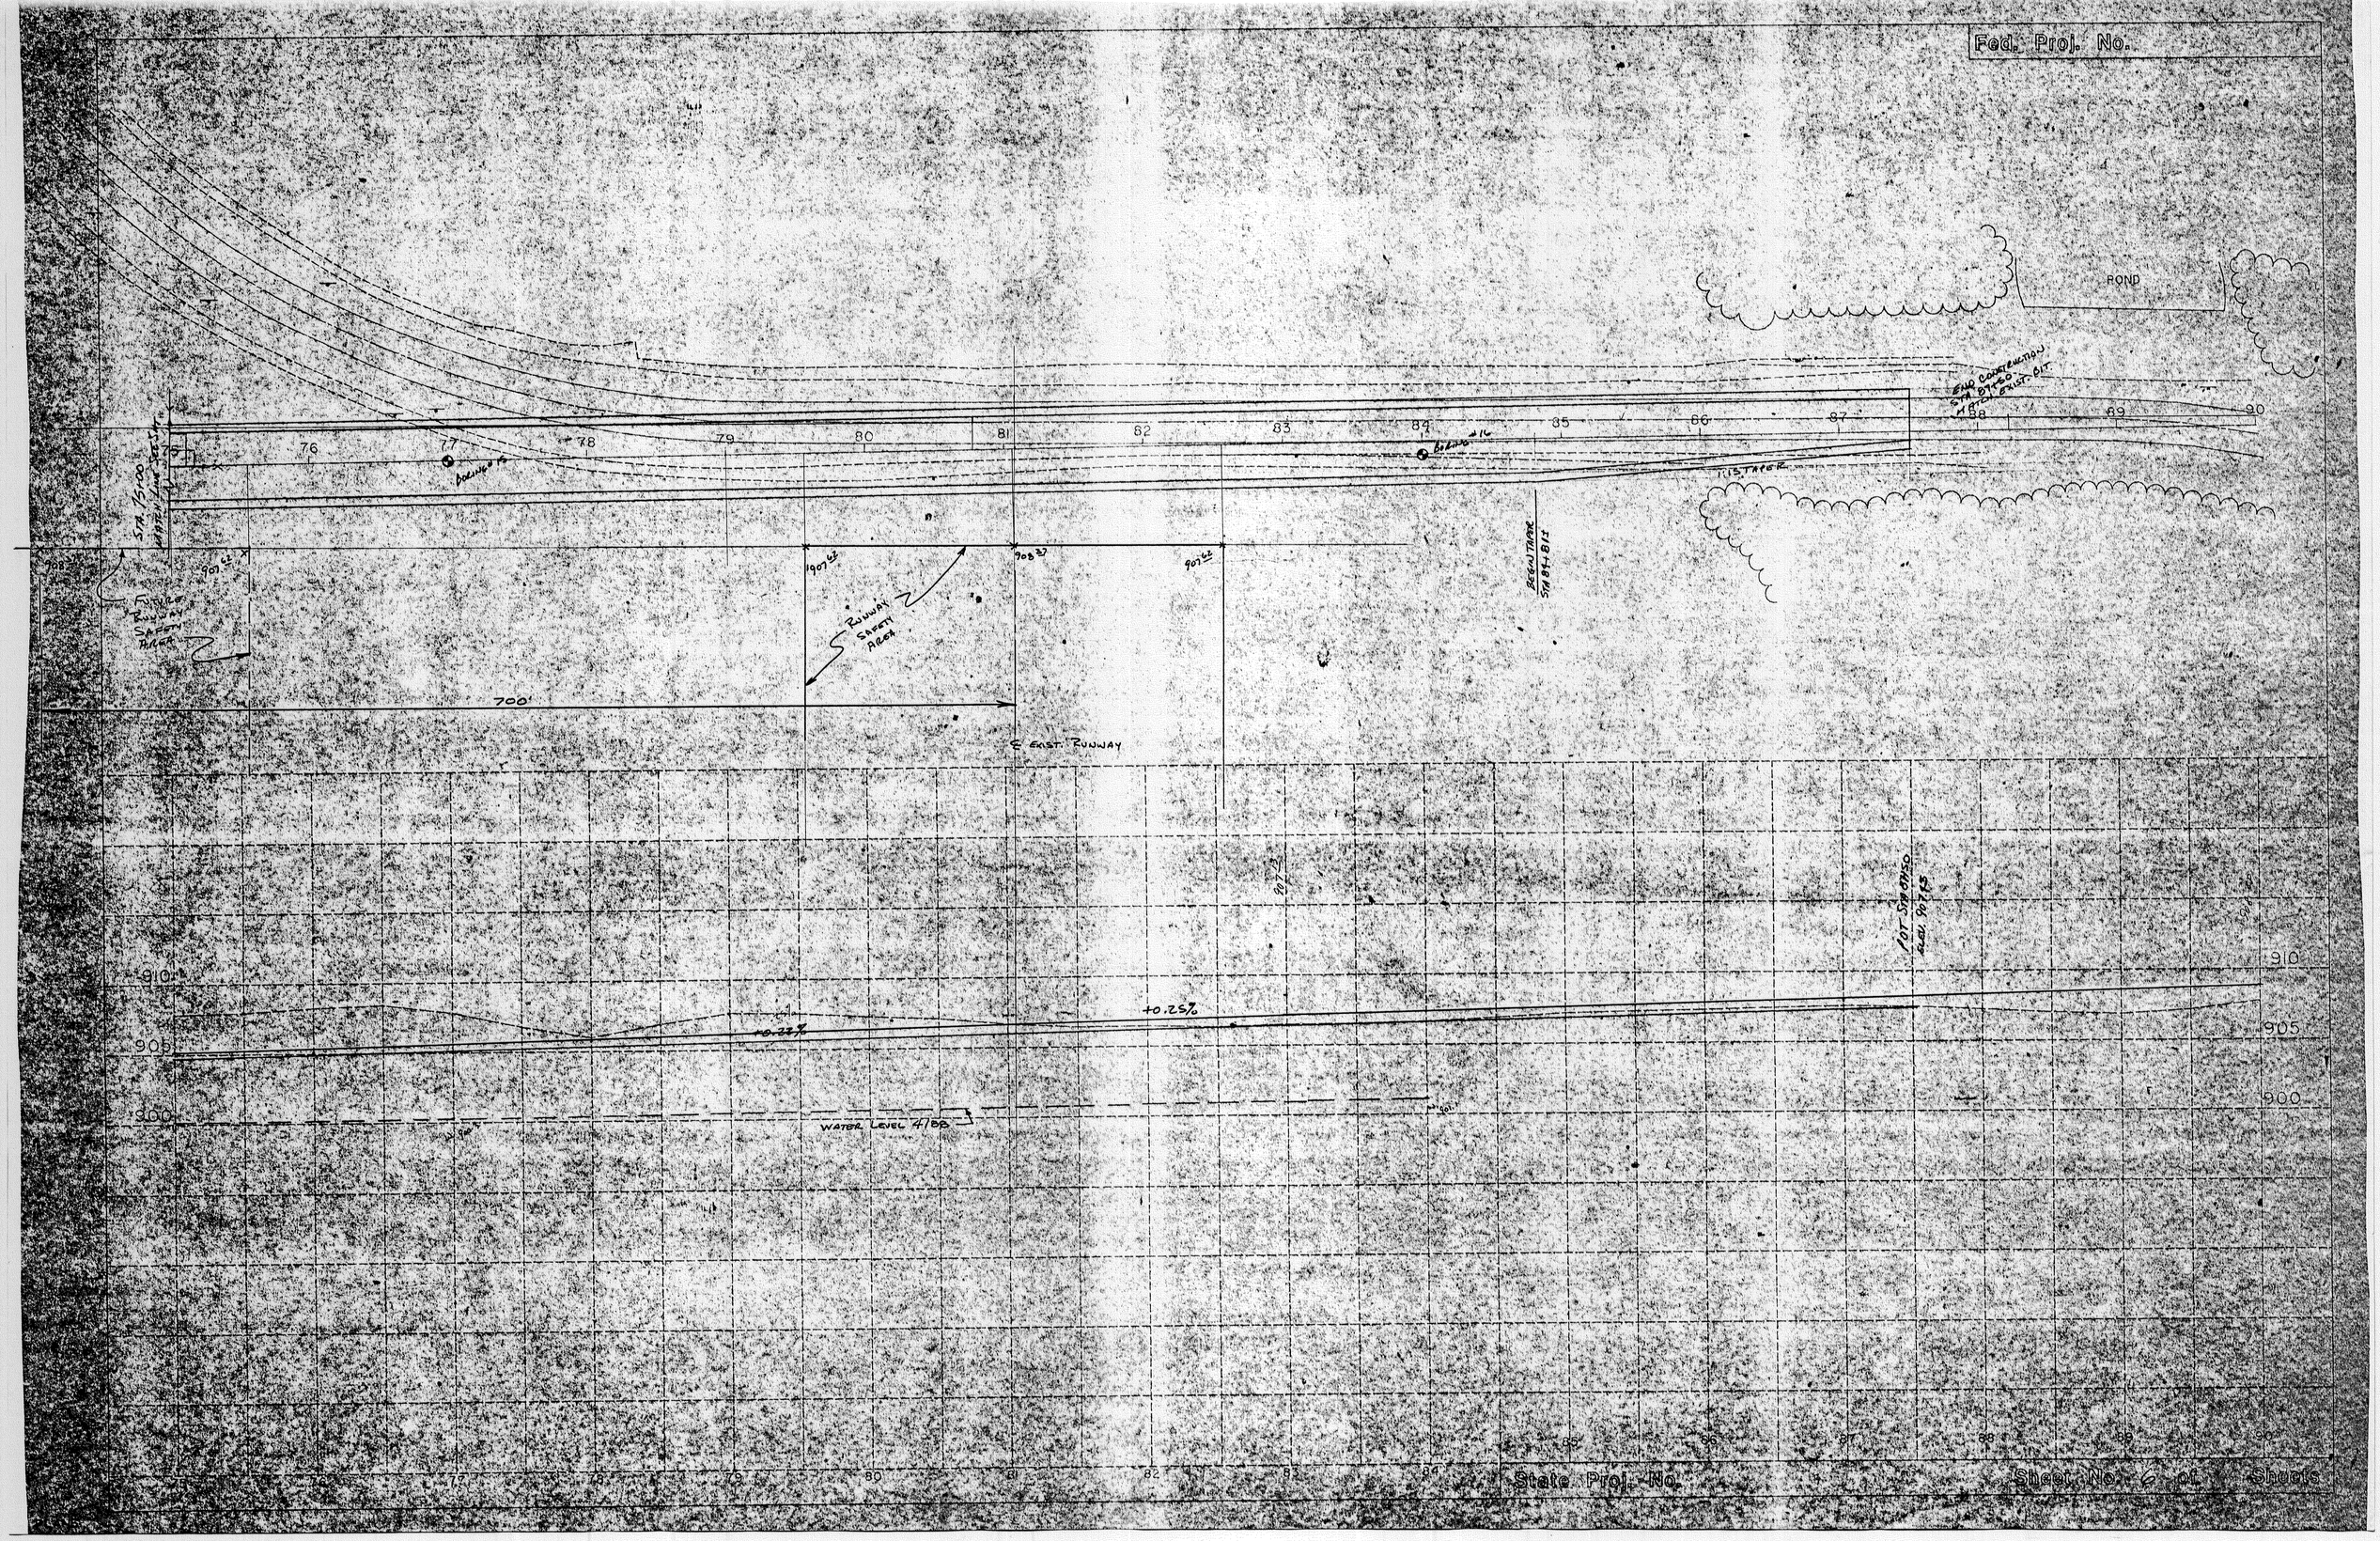
POND
END CONSTRUCTION STA 87+50 MATCH EXIST. GR.
BEGIN TAPER STA 84+81.11
TAPER
Begin Runway Safety Area
Runway Safety Area
700'
℄ EXIST. RUWAY
WATER LEVEL 4/88
+0.25%
+0.22%
907.22
907.22
907.22