FORM 129 A REV '58

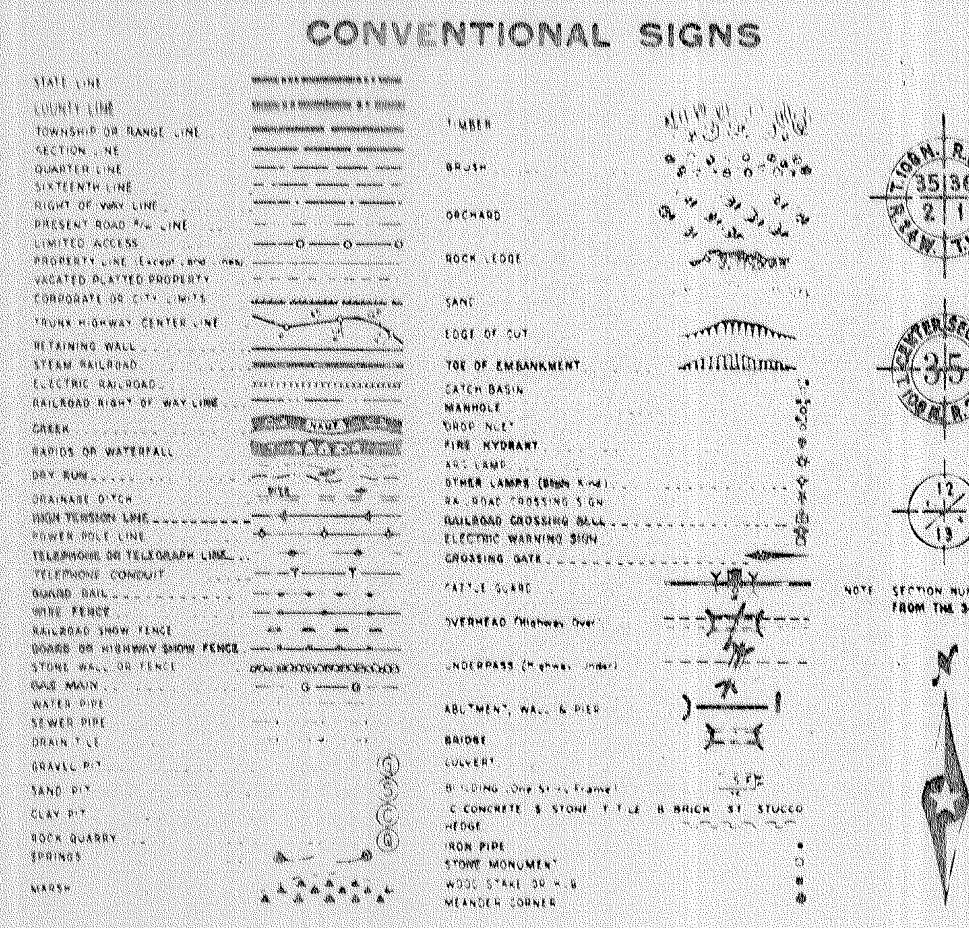

STATE OF MINNESOTA
DEPARTMENT OF HIGHWAYS
CONSTRUCTION PLAN FOR
Trunk Highway No. 10

BETWEEN **AND**

From A POINT 500' SOUTH EASTERLY OF THE INTERSECTION OF STATE HWY. #10 & C.S.A.H. # 11 **To** A POINT 500' NORTH WESTERLY OF SAID INTERSECTION ALL IN THE S.W. 1/4 SECTION 25, T31, R 24

Give proper reference to sections, Township and Range

GROSS LENGTH	960	FEET	.182	MILES
BRIDGES LENGTH	0	FEET	0	MILES
EXCEPTIONS LENGTH	0	FEET	0	MILES
NET LENGTH	960	FEET	.182	MILES

SCALES
- Plan 1 Inch = 200 Feet
- PROFILE Horz 1 Inch 200 Feet Vert 1 Inch 20 Feet
- WORKING PLANS: Horz 1 Inch = 100 Feet; Vert 1 Inch 10 Feet; Cross Section 1 Inch 10 FEET

LAYOUT

Scale 1 Inch = Feet

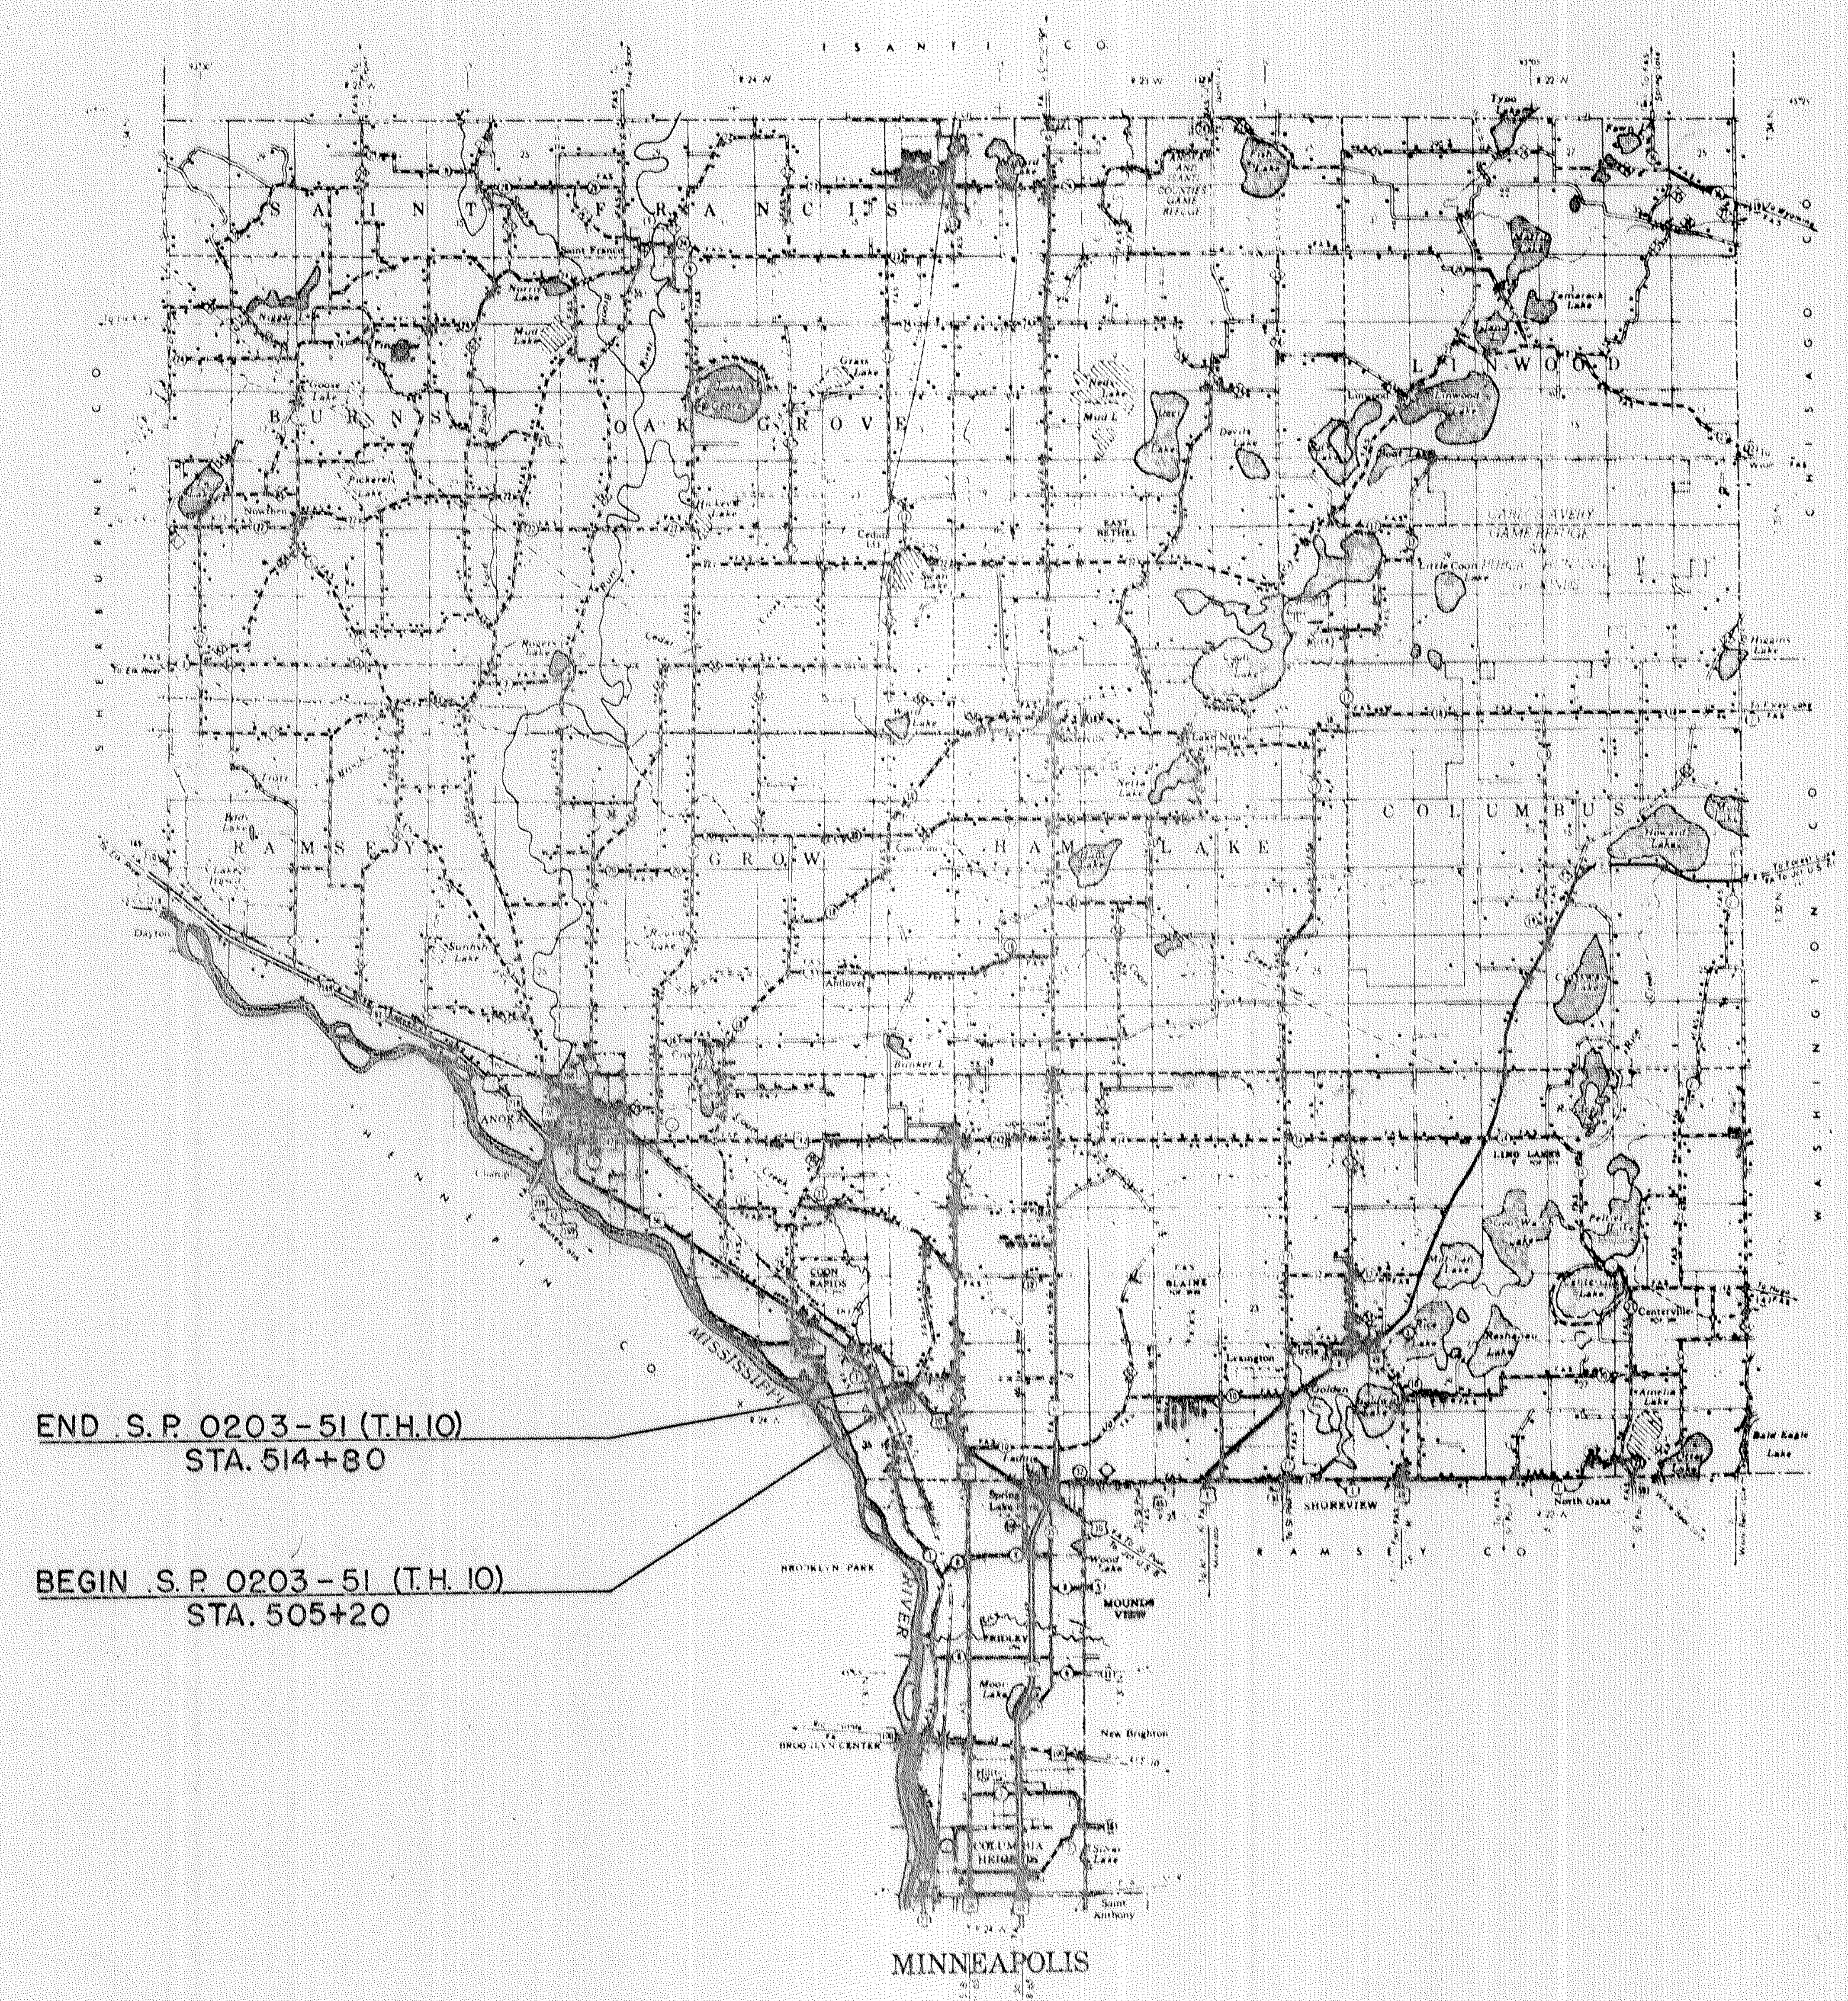

INDEX OF SHEETS

Sheet No. 1	Title Sheet & Layout Map	
" No. 2	Est Quantities & Typical Sec	
" No. 3	To	Plan & Profile
" No. 4	To 5	Cross Sections

ALL APPLICABLE FEDERAL, STATE AND LOCAL LAWS AND ORDINANCES WILL BE COMPLIED WITH IN THE CONSTRUCTION OF THIS PROJECT.

I HEREBY CERTIFY THAT THIS PLAN WAS PREPARED BY ME OR UNDER MY DIRECT SUPERVISION AND THAT I AM A DULY REGISTERED PROFESSIONAL ENGINEER UNDER THE LAWS OF THE STATE OF MINNESOTA

Erling J. Lundheim (COUNTY ENGINEER) DATE 4-9-62

ANOKA COUNTY REG. NO. 2551

RIGHT OF WAY APPROVAL R.H. [signature] 5/23 1962
ENGINEER OF LANDS AND RIGHT OF WAY

RECOMMENDED FOR APPROVAL [signature] 5-22 1962
ROAD PLANS ENGINEER

RECOMMENDED FOR APPROVAL ______ 19__
DISTRICT ENGINEER

RECOMMENDED FOR APPROVAL [signature] 5/23 1962
ASST. ROAD DESIGN ENGINEER

RECOMMENDED FOR APPROVAL D T Dunne (AST) 5/23 1962
ROAD DESIGN ENGINEER

APPROVED [signature] 5/23 1960
DEPUTY CHIEF ENGINEER

— SPECIFICATIONS —

THE "SPECIFICATIONS FOR HIGHWAY CONSTRUCTION" DATED MAY 1, 1959, AND SUBMITTED FOR APPROVAL BY THE DIVISION ENGINEER OF THE BUREAU OF PUBLIC ROADS ON MARCH 26, 1959, SHALL GOVERN.

AGREEMENT NO. 53339

State Project No. 0203 - 51 (T.H. 10)

7614

ANOKA County, Minnesota. Plan No. Sheet 1 of 6 Sheets

DAHMS PHOTO PRINT CO.
MINNEAPOLIS 1, MINN.