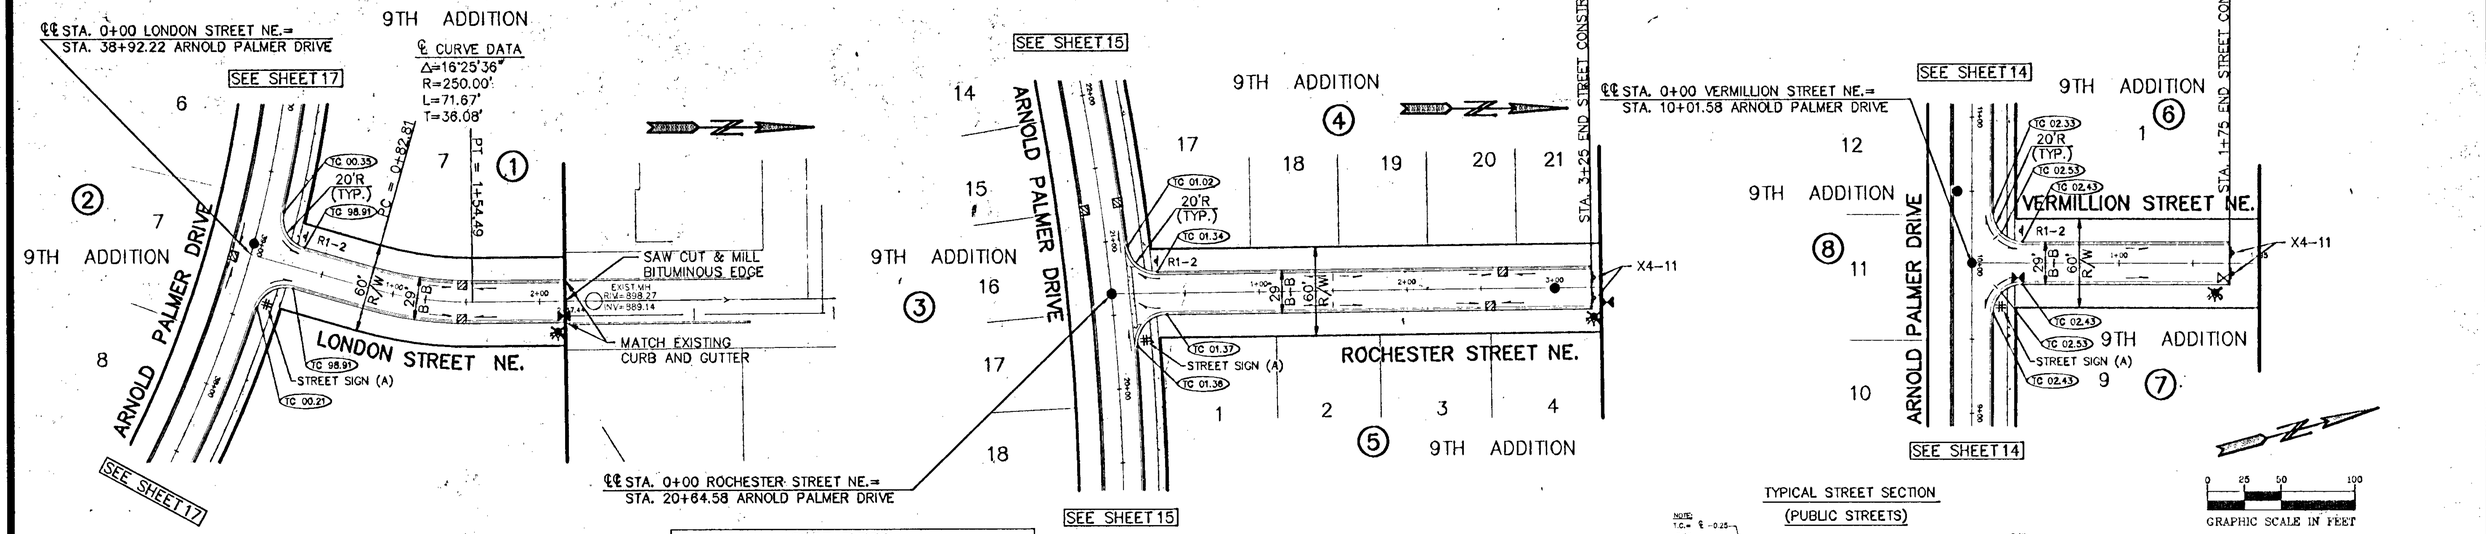

CURB TYPES

- DENOTES D312 CONCRETE CURB & GUTTER
- DENOTES B618 CONCRETE CURB & GUTTER
- DENOTES B612 CONCRETE CURB & GUTTER
- (TC 96.27) NOTE: TOP OF CURB ELEV. ARE THE ACTUAL ELEV'S FOR THE TYPE OF CURB SHOWN.

TYPICAL STREET SECTION
(PUBLIC STREETS)

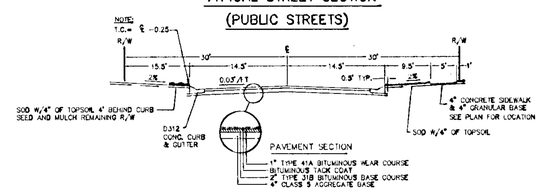

0 25 50 100
GRAPHIC SCALE IN FEET

BENCH MARKS

T.N.H. 100' (FT.) WEST OF LONDON ST. NE. ON NORTH SIDE OF 117TH AVE. NE.
ELEVATION = 902.60

T.N.H. SW. QUAD. OF 109TH AVE. NE. AND MANKATO ST. NE.
ELEVATION = 900.55

LONDON STREET NE.

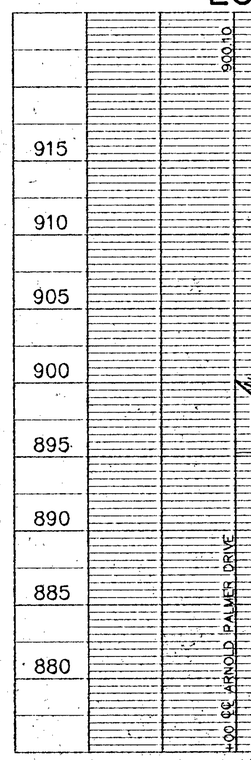

ROCHESTER STREET NE.

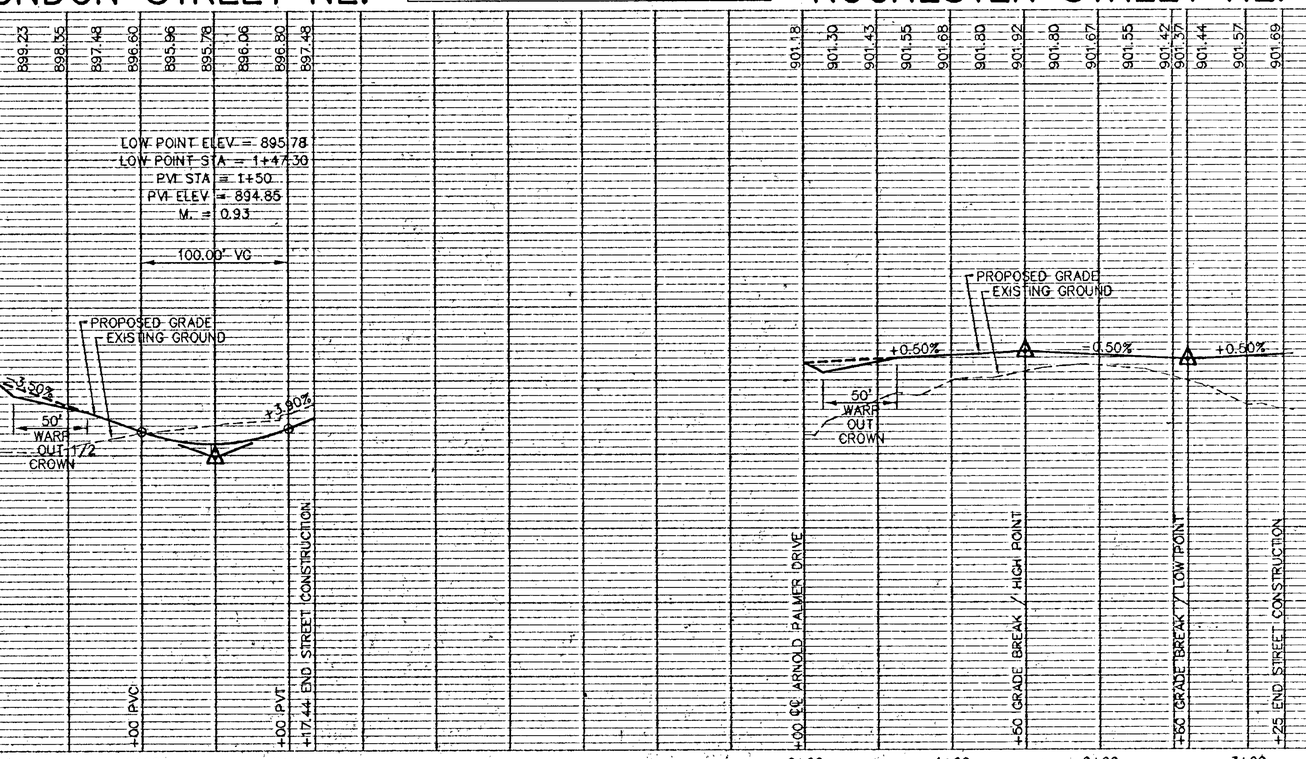

VERMILLION STREET NE.

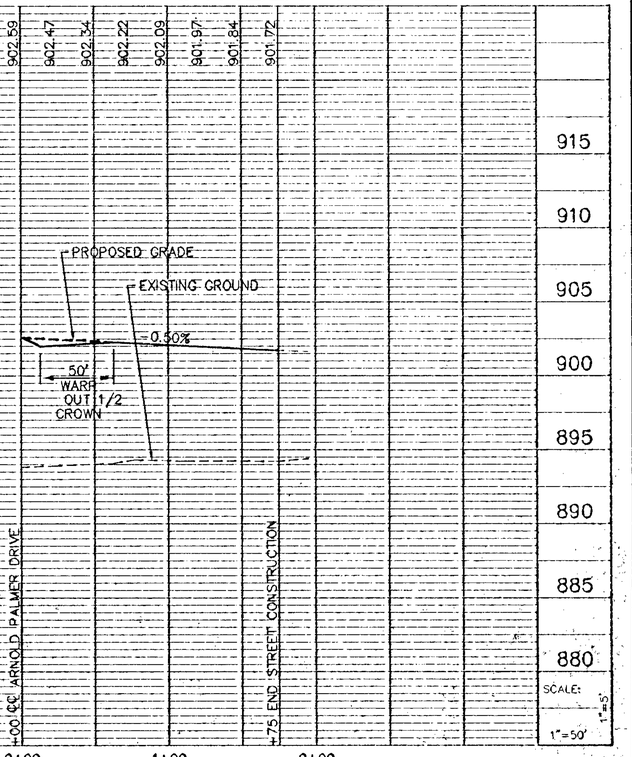

915 910 905 900 895 890 885 880

SCALE: 1"=50'

JN:Dwg\U17420 - TPC of Blaine\tpc-9th~ph2\17420331.dwg 03/16/00 02:46:54 PM CST

PIONEER engineering PA
LAND SURVEYORS • CIVIL ENGINEERS • LAND PLANNERS • LANDSCAPE ARCHITECTS
2422 Enterprise Drive
Mendota Heights, MN 55120
(612) 681-1914 FAX 681-2418
633 Hamm Building
408 St. Peter St.
St. Paul, MN 55102
(612) 223-5010 FAX 223-5055

I hereby certify that this plan was prepared by me or under my direct supervision and that I am a duly registered Professional Engineer under the laws of the State of Minnesota
Name BRIAN J. KRYSTOPIAK
Reg. No. 25063 Date 2/10/00

Revisions
1. 3/16/00
2. 3/24/00
2. Rev. sheet numbers
1. Added street signs

Date 2/10/00
Designed BJK
Drawn LOC

SHEET TITLE
STREET CONSTRUCTION

OWNER
SIENNA CORPORATION
4940 VIKING DRIVE, SUITE 608
MINNEAPOLIS, MINNESOTA 55435

PROJECT
TPC 9TH ADDITION – PHASE 2

SHEET 18 OF 23 SHEETS