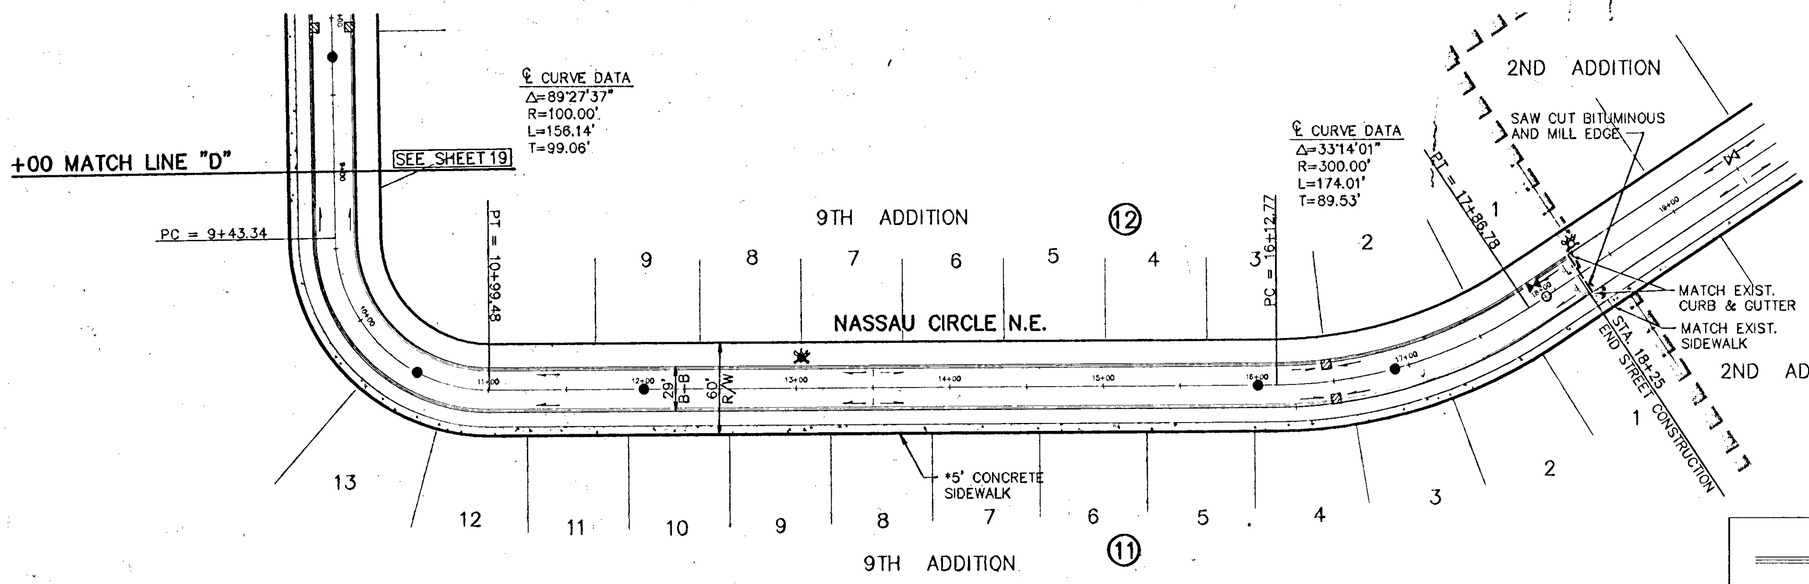

TYPICAL STREET SECTION
(PUBLIC STREETS)

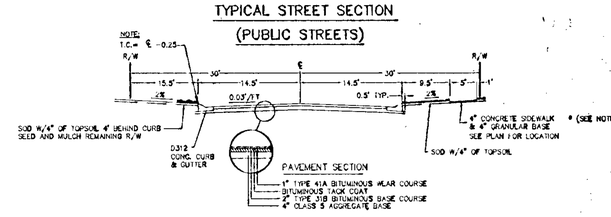

* NOTE: SIDEWALK ON NASSAU CIRCLE N.E. SHALL HAVE A SECTION OF 6" CONCRETE AND 4" CL. 5 AGGREGATE BASE.

CURB TYPES

- DENOTES D312 CONCRETE CURB & GUTTER
- DENOTES B618 CONCRETE CURB & GUTTER
- DENOTES B612 CONCRETE CURB & GUTTER

(TC 96.27) NOTE: TOP OF CURB ELEV. ARE THE ACTUAL ELEV'S FOR THE TYPE OF CURB SHOWN.

0 25 50 100
GRAPHIC SCALE IN FEET

BENCH MARKS

T.N.H. 100' (FT.) WEST OF LONDON ST. NE. ON NORTH SIDE OF 117TH AVE. NE.
ELEVATION = 902.60

T.N.H. SW. QUAD. OF 109TH AVE. NE. AND MANKATO ST. NE.
ELEVATION = 900.55

NASSAU CIRCLE N.E.

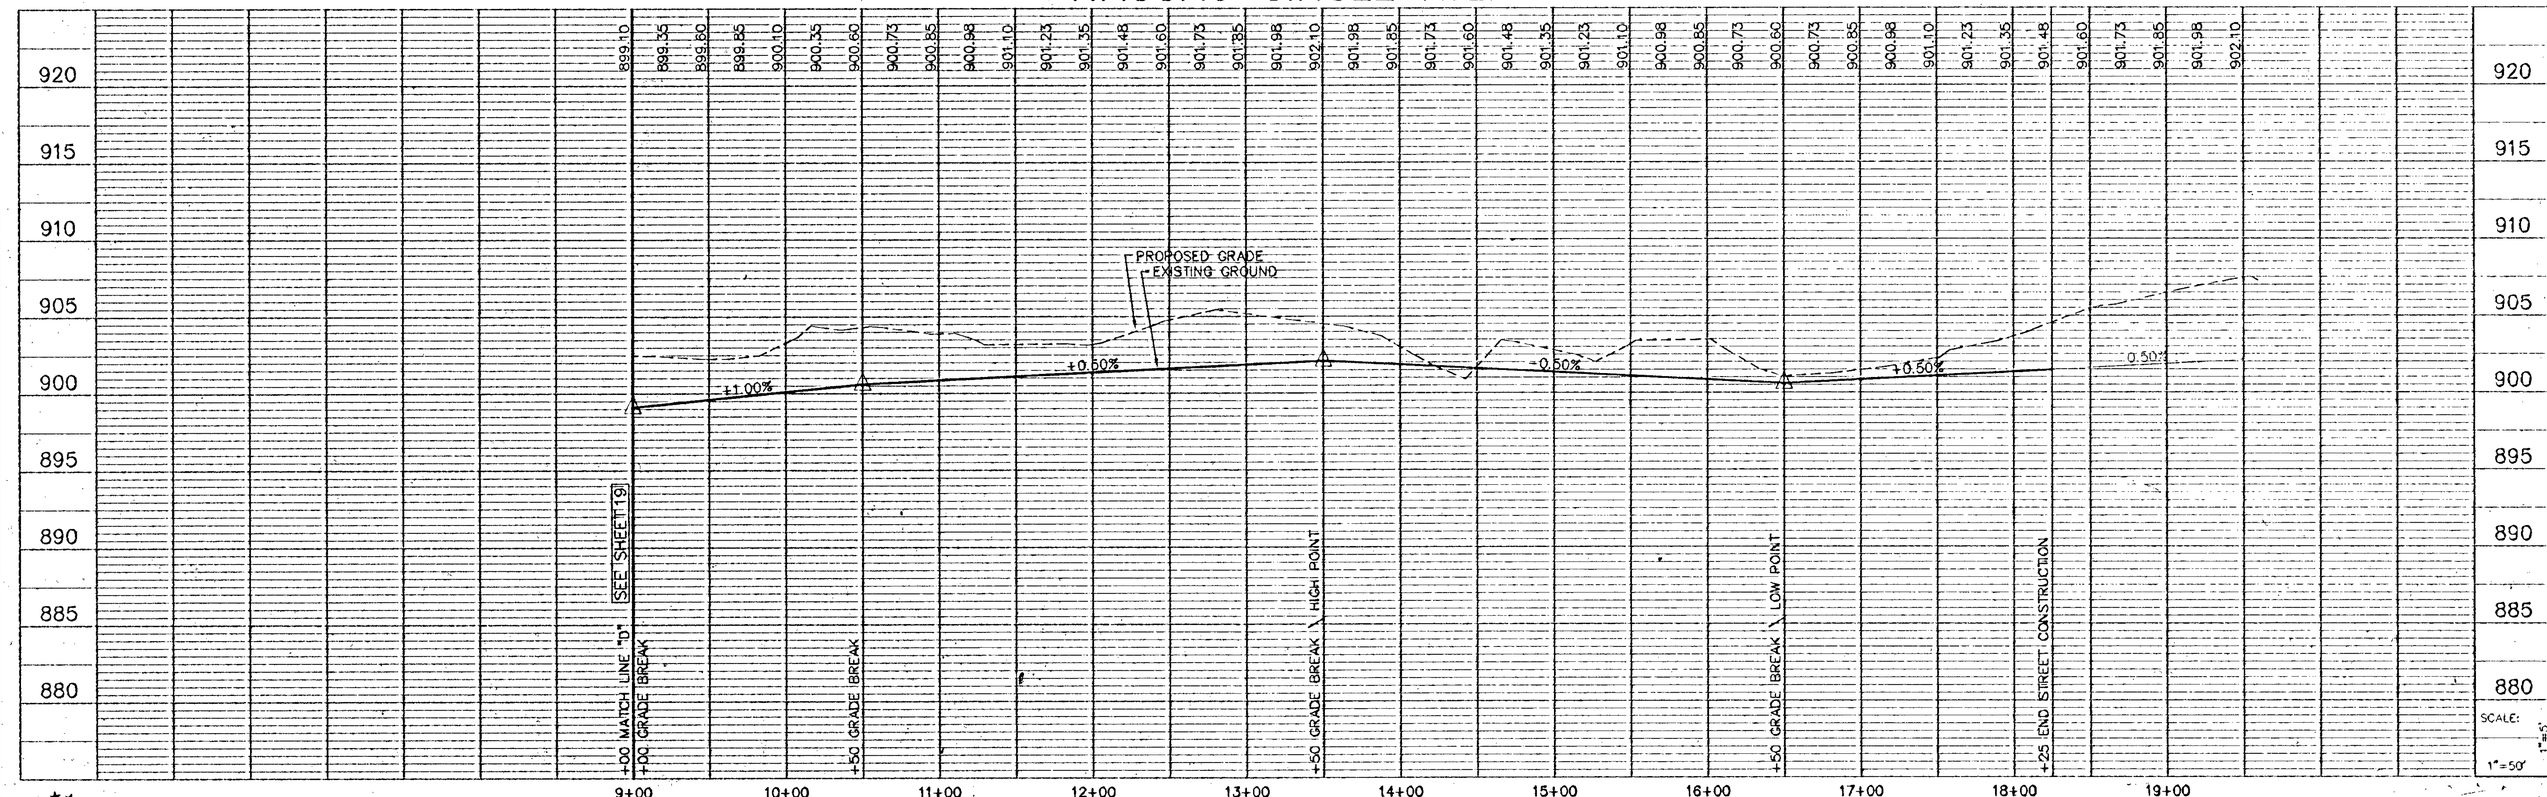

PIONEER engineering, P.A.
CIVIL ENGINEERS • LAND SURVEYORS • LAND PLANNERS • LANDSCAPE ARCHITECTS
2422 Enterprise Drive, Mendota Heights, MN 55120 (612) 681-1914 FAX 681-9488
525 Highway 10 N.E., Buffalo, MN 55313 (612) 682-1931 FAX 682-1863

I hereby certify that this plan was prepared by me or under my direct supervision and that I am a duly registered Professional Engineer under the laws of the State of Minnesota

Name BRIAN J. KRYSTOFIAK
Reg. No. 25063 Date 2/10/00

Revisions
1. 3/24/00

Date 2/10/00
Designed BJK
Drawn LOC

SHEET TITLE
STREET CONSTRUCTION

OWNER
SIENNA CORPORATION
4940 VIKING DRIVE, SUITE 608
MINNEAPOLIS, MINNESOTA 55435

PROJECT
TPC 9TH ADDITION – PHASE 2

SHEET 20 OF 23 SHEETS