FORM 129 A REV '64

Fed Proj No

STATE OF MINNESOTA

DEPARTMENT OF HIGHWAYS

GRADING, GRAVEL BASE AND
CONSTRUCTION PLAN FOR PLANT-MIXED BITUMINOUS SURFACE

County State Aid Highway No. 14

Between F.A.I. 35E And EAST ANOKA COUNTY LINE

From A PT 1331.65' SO OF AND 1213.16' EAST OF N 1/4 COR. SEC 24, T31N, R22W To A PT 1311.22' SO OF NW COR SEC 19, T31N, R21W

	1581.41	0.300
	1581.41	0.300

CONVENTIONAL SIGNS

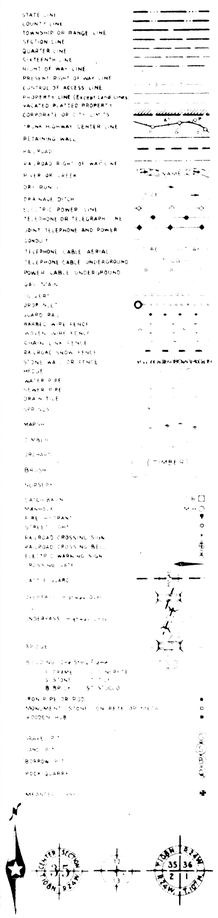

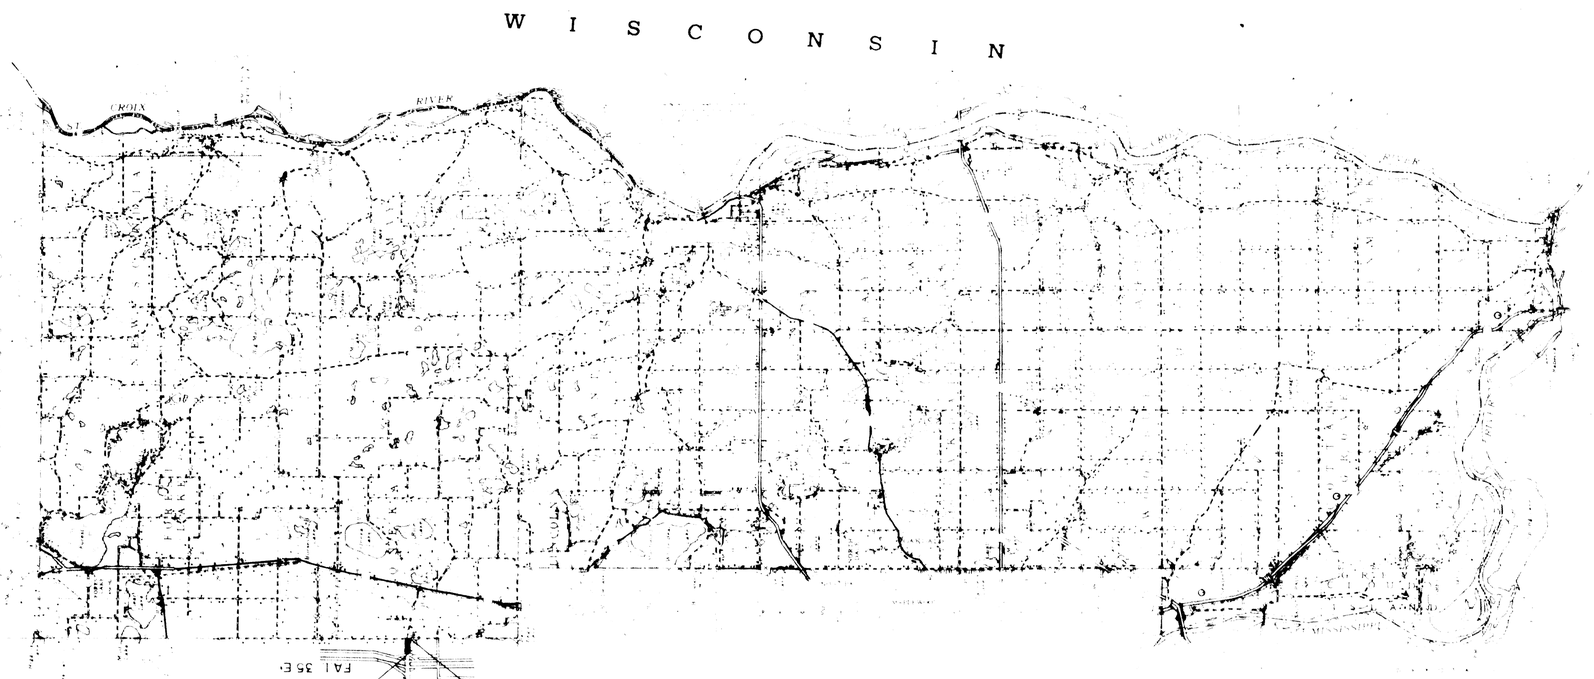

BEGIN S.A.P. 02-614-02
STATION 22 + 90

END S.A.P. 02-614-02
STATION 38 + 71.41

DESIGN DESIGNATION

ADT (CURRENT YEAR) 950
ADT (FUTURE YEAR) 3800 (20 YR. PROJ.)
T (HEAVY COMMERCIAL) 380 (20 YR. PROJ.)
9 Ton Design
Design Speed 60 MPH
Design Speed not achieved at:
STA TO STA MPH
STA TO STA MPH

SPECIFICATIONS

THE "STANDARD SPECIFICATIONS FOR HIGHWAY CONSTRUCTION", DATED JAN. 1, 1964, SHALL GOVERN

E. J. Lundsten Jan 11 1966

ANOKA 2551

RECOMMENDED FOR APPROVAL Elgar C. Pearson Asst. 1966

RECOMMENDED FOR APPROVAL 1966

APPROVED 19

Minn. Proj. No. County Proj. No.
State Proj. No. S.A.P. 02-614-02

DAHMS PHOTO PRINT CO MINNEAPOLIS, MINN.

ANOKA County, Minnesota Plan No. Sheet 1 of 5 Sheets