FORM 129 A REV. '64

Fed. Proj. No. _____

STATE OF MINNESOTA

DEPARTMENT OF HIGHWAYS

CONSTRUCTION PLAN FOR BRIDGE NO. 02539

County State Aid Highway No. 78

Between C.R. NO. 116 (BUNKER LK. BLVD.) And C.S.A.H. NO. 16 (ANDOVER BLVD.)

From A PT. APPROX. 3500' NLY. OF W 1/4 COR. SEC. 35, T-32N, R-24W To A PT. APPROX. 1600' SLY. OF W 1/4 COR. SEC. 26, T-32N, R-24W

Give proper reference to Sections, Township and Range

GROSS LENGTH	155	FEET	0.03 MILES
BRIDGES-LENGTH	66.77	FEET	0.01 MILES
EXCEPTIONS-LENGTH	———	FEET	——— MILES
NET LENGTH	155	FEET	0.03 MILES

CONVENTIONAL SIGNS

STATE LINE
COUNTY LINE
TOWNSHIP OR RANGE LINE
SECTION LINE
QUARTER LINE
SIXTEENTH LINE
RIGHT-OF-WAY LINE
PRESENT RIGHT-OF-WAY LINE
CONTROL OF ACCESS LINE
PROPERTY LINE (Except Land Lines)
VACATED PLATTED PROPERTY
CORPORATE OR CITY LIMITS
TRUNK HIGHWAY CENTER LINE
RETAINING WALL
RAILROAD
RAILROAD RIGHT-OF-WAY LINE
RIVER OR CREEK
DRY RUN
DRAINAGE DITCH
ELECTRIC POWER LINE
TELEPHONE OR TELEGRAPH LINE
JOINT TELEPHONE AND POWER
CONDUIT
TELEPHONE CABLE-AERIAL
TELEPHONE CABLE-UNDERGROUND
POWER CABLE UNDERGROUND
GAS MAIN
CULVERT
DROP INLET
GUARD RAIL
BARBED WIRE FENCE
WOVEN WIRE FENCE
CHAIN LINK FENCE
RAILROAD SNOW FENCE
STONE WALL OR FENCE
HEDGE
WATER PIPE
SEWER PIPE
DRAIN TILE
SPRINGS
MARSH
TIMBER
ORCHARD
BRUSH
NURSERY
CATCH BASIN
MANHOLE
FIRE HYDRANT
STREET LIGHT
RAILROAD CROSSING SIGN
RAILROAD CROSSING BELL
ELECTRIC WARNING SIGN
CROSSING GATE
CATTLE GUARD
OVERPASS (Highway Over)
UNDERPASS (Highway Under)
BRIDGE
BUILDING (One Story Frame)
F-FRAME C-CONCRETE
S-STONE T-TILE
B-BRICK ST-STUCCO
IRON PIPE OR ROD
MONUMENT (STONE, CONCRETE, OR METAL)
WOODEN HUB
GRAVEL PIT
SAND PIT
BORROW PIT
ROCK QUARRY
MEANDER CORNER

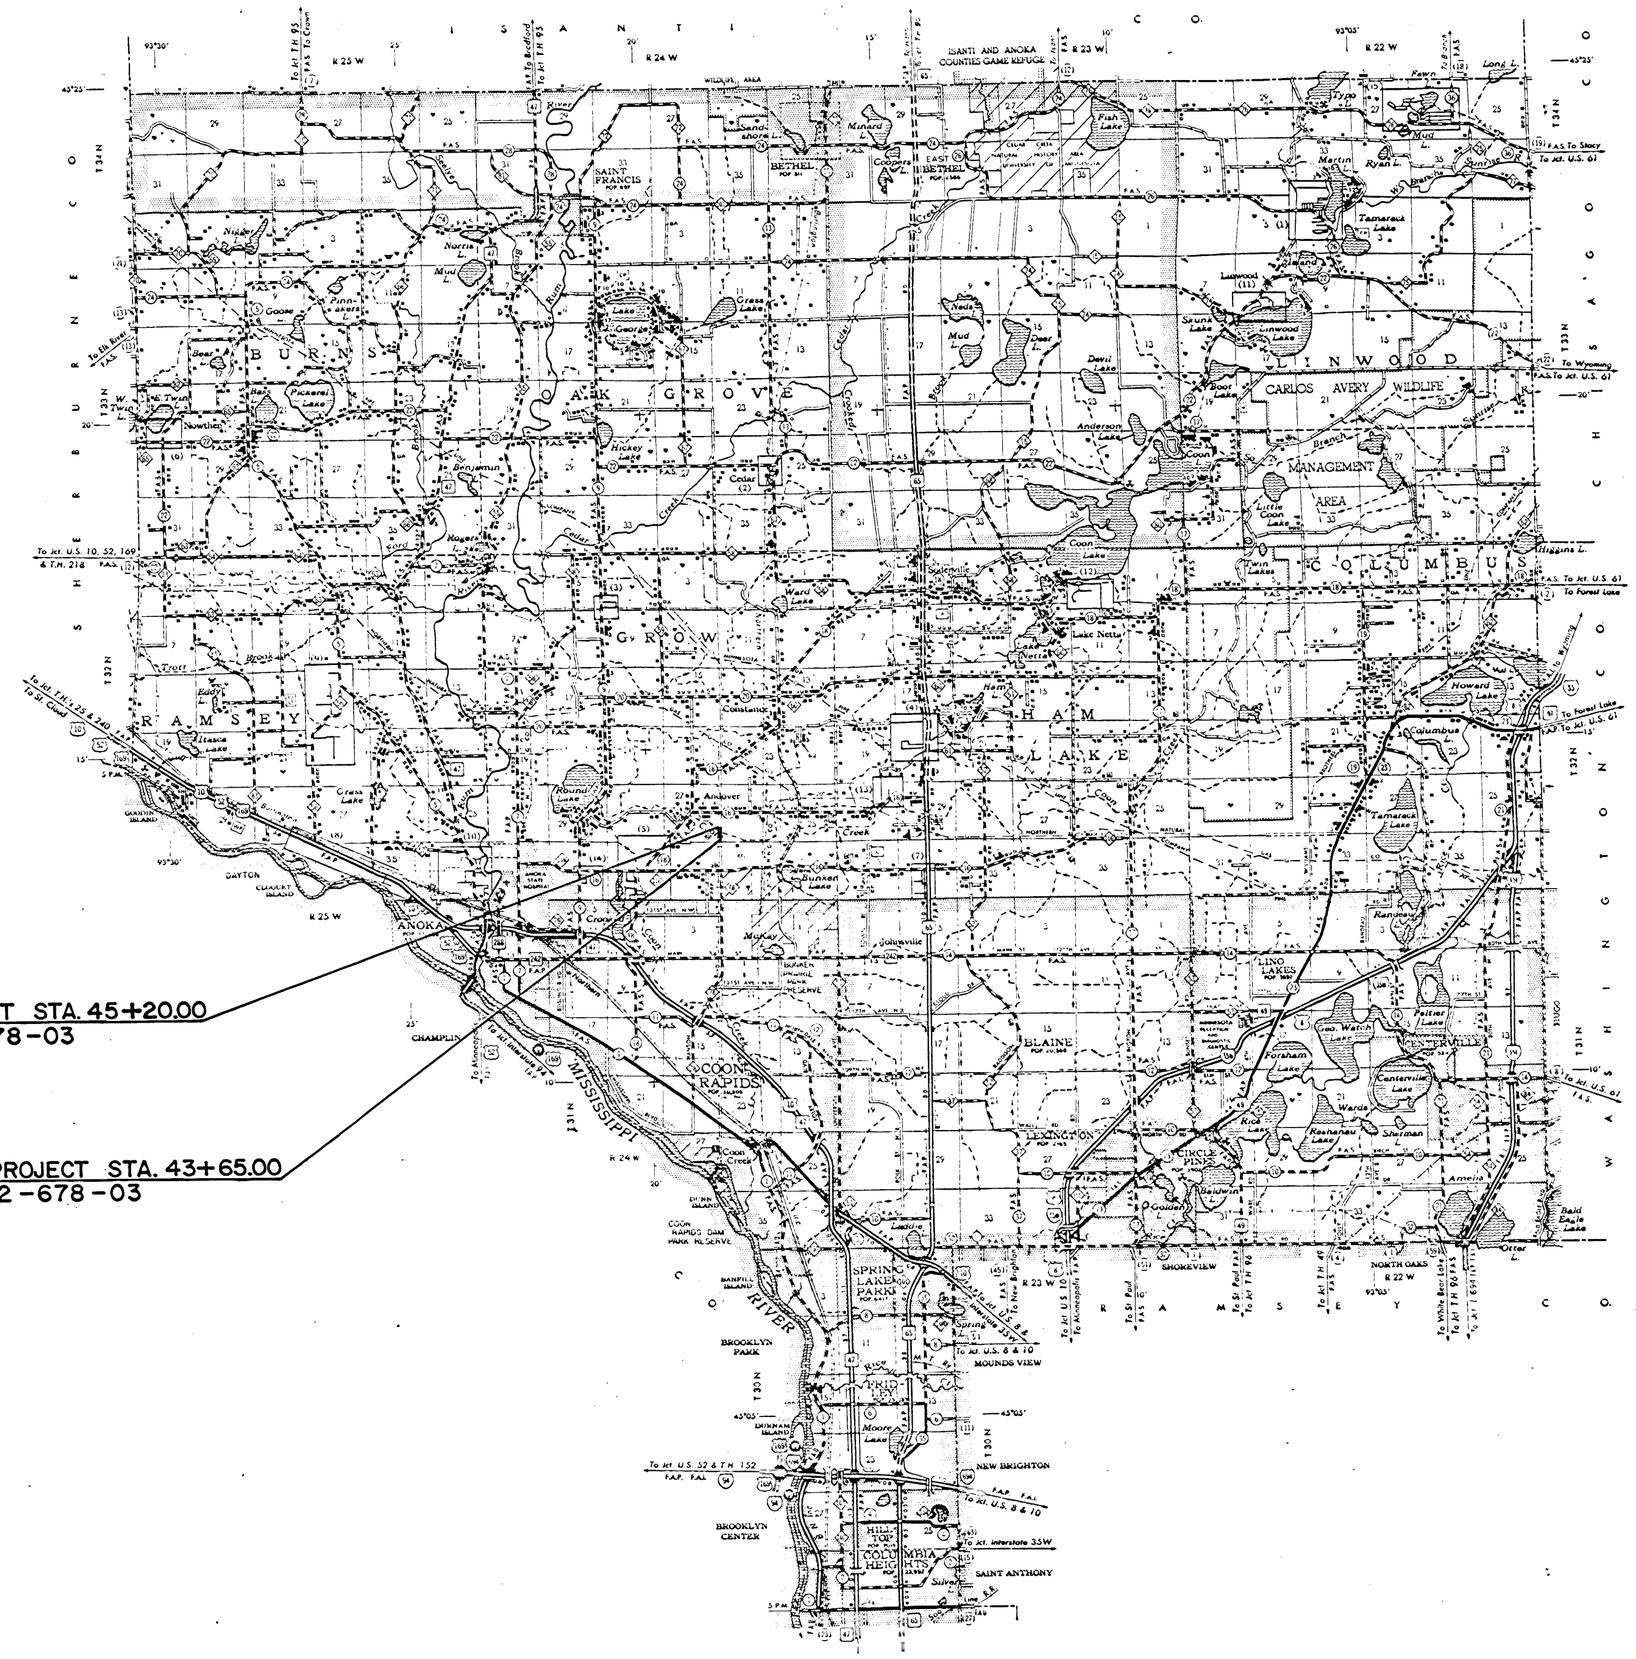

INDEX OF SHEETS

SHEET NO. 1A TITLE SHEET & LAYOUT MAP
SHEET NO. 1-16 BRIDGE PLANS

DESIGN DESIGNATION

ADT (CURRENT YEAR) 0 (NEW LOCATION)
ADT (FUTURE YEAR) 4000 (20 YR. PROJ.)
T (HEAVY COMMERCIAL)
_____ Ton Design
Design Speed 50 MPH
Design Speed not achieved at:
STA. _____ TO STA. _____ MPH _____
STA. _____ TO STA. _____ MPH _____

SPECIFICATIONS

THE "STANDARD" SPECIFICATIONS FOR HIGHWAY CONSTRUCTION", ~~1978 EDITION,~~ SHALL GOVERN.

ALL APPLICABLE FEDERAL, STATE AND LOCAL LAWS AND ORDINANCES WILL BE COMPLIED WITH, IN THE CONSTRUCTION OF THIS PROJECT.

Paul K. Lund — COUNTY ENGINEER — DATE 12-9-81

ANOKA COUNTY REG. NO. 6549

RECOMMENDED FOR APPROVAL _____ DISTRICT ENGINEER, STATE AID 19__

RECOMMENDED FOR APPROVAL K.V. Bentley 12-22 19 81
BRIDGE ENGINEER

APPROVED ___ 19 82 Harold M. Loy
STATE AID ENGINEER

Minn. Proj. No. _____ County Proj. No. _____
State Proj. No. _____ S.A.P. 02-678-03

DAHMS PHOTO PRINT CO.

ANOKA County, Minnesota. Plan No. _____ Sheet 1A of 16 Sheets