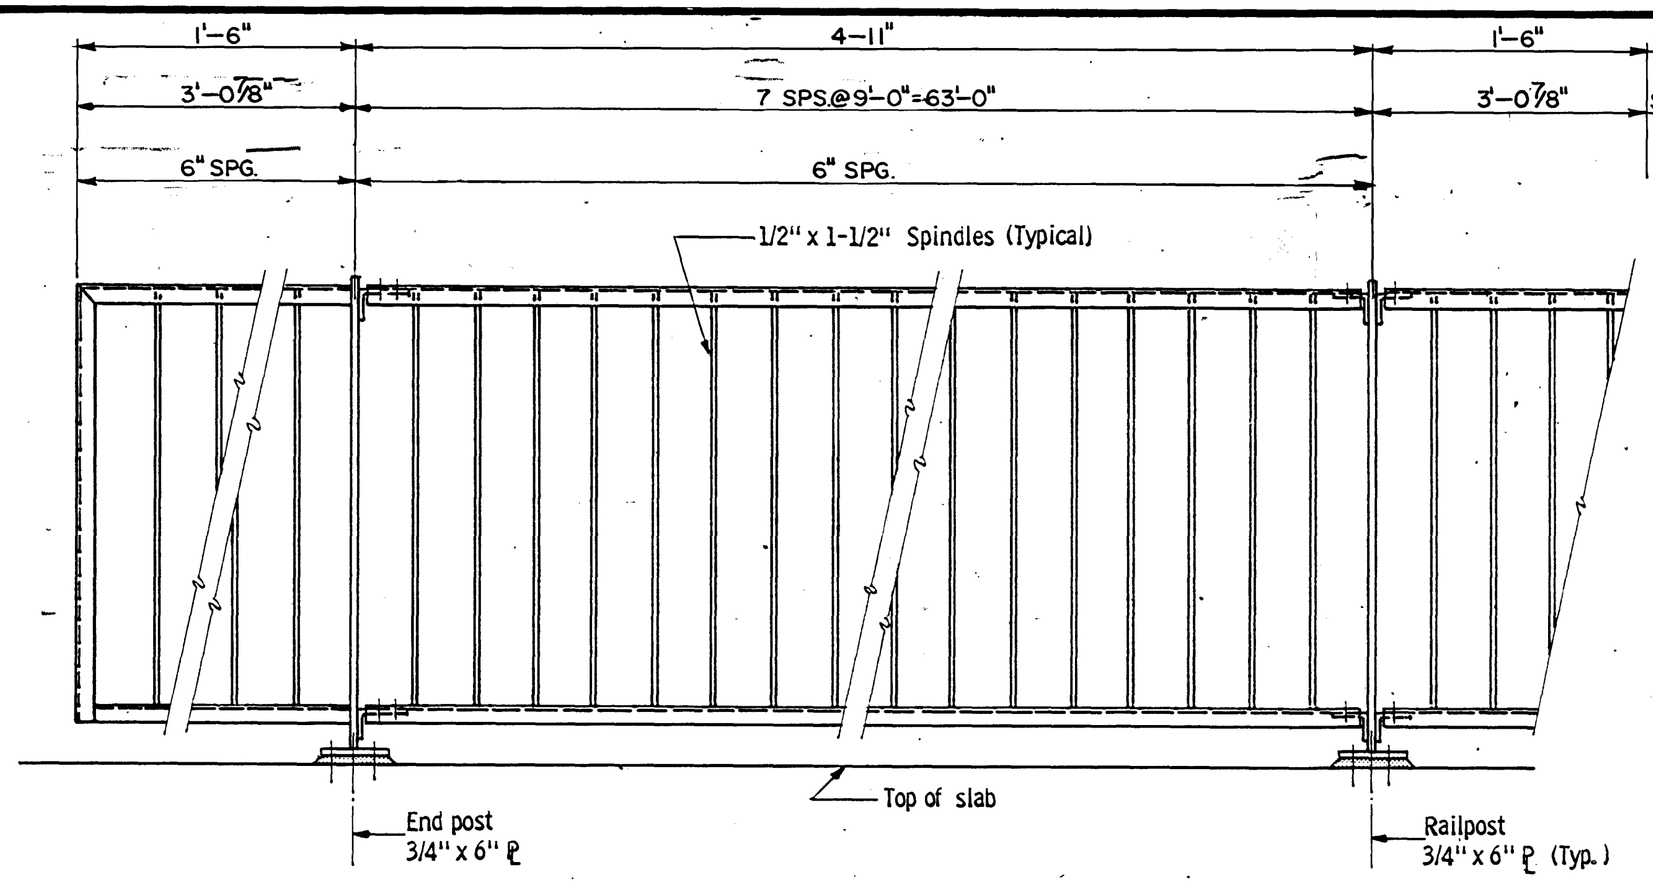

GENERAL RAILING ELEVATION

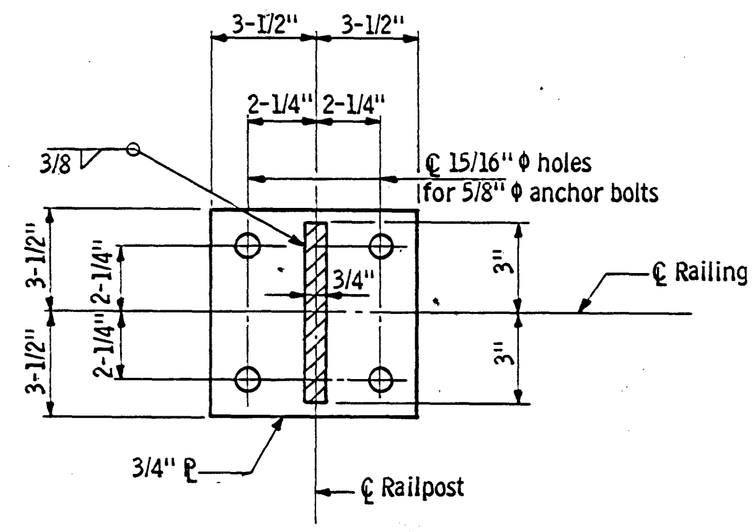

RAILPOST BASE ℄

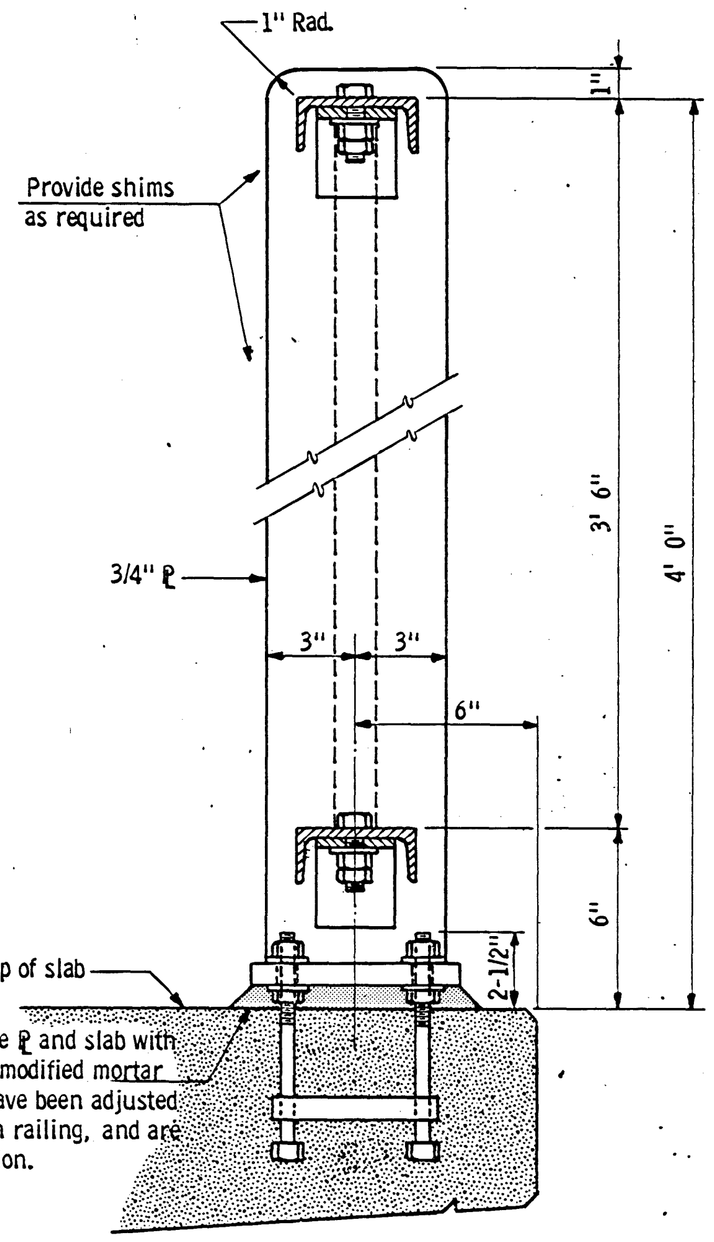

TYPICAL RAILPOST

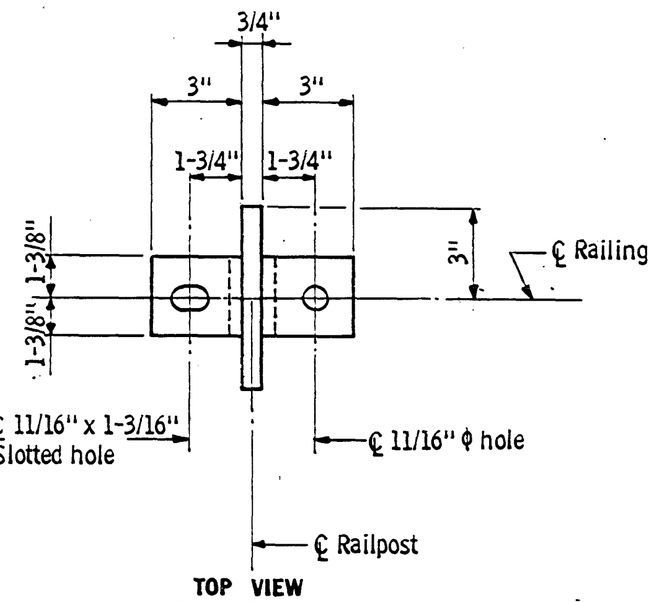

TOP VIEW
(Railing not shown)

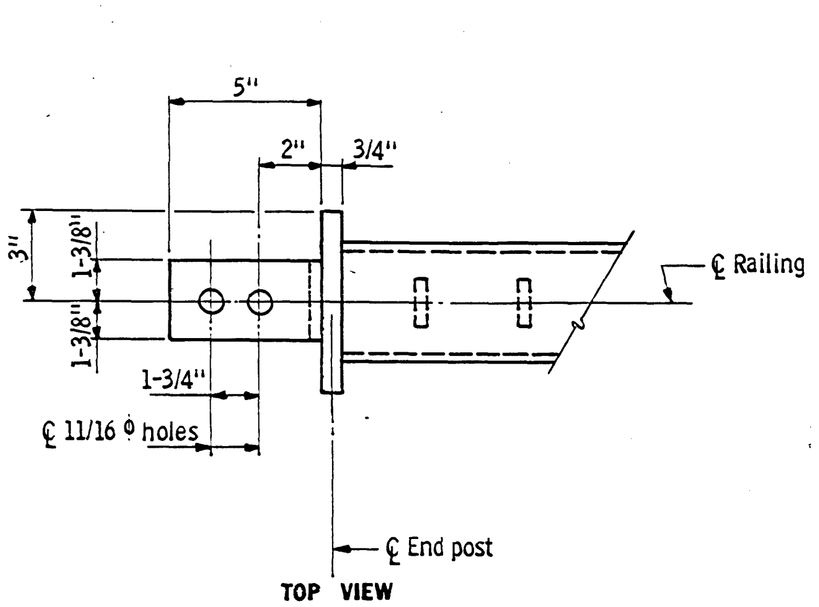

TOP VIEW
(Railing not shown)

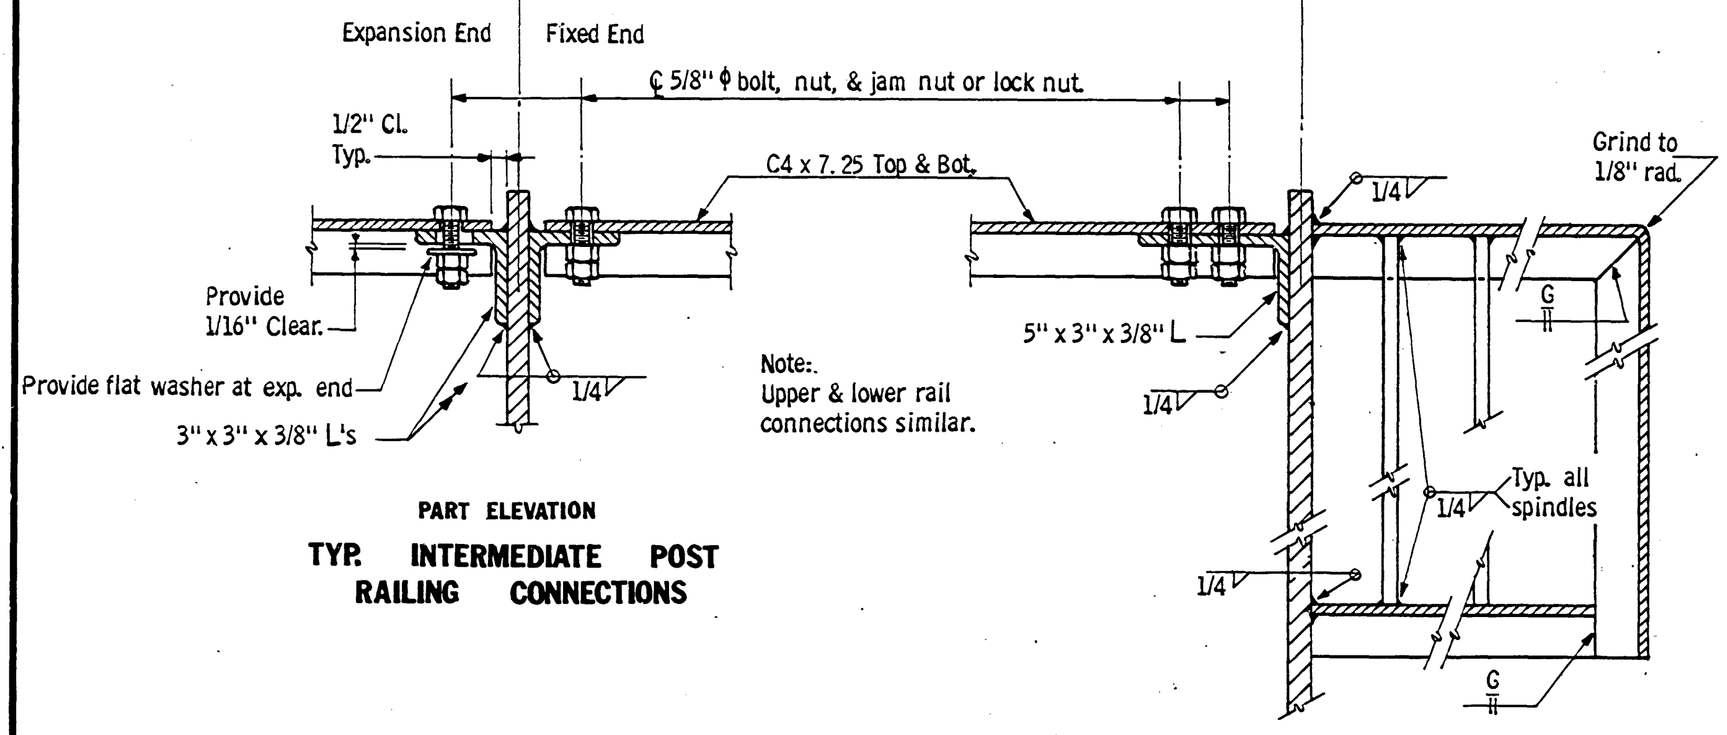

PART ELEVATION

TYP. INTERMEDIATE POST RAILING CONNECTIONS

PART ELEVATION

END POST DETAILS

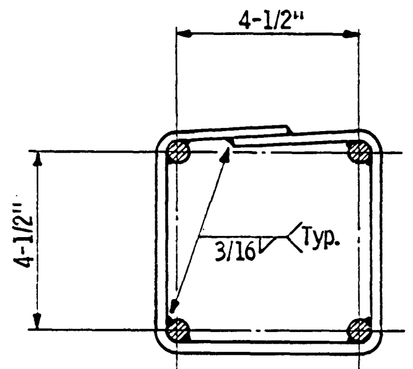

SECTION A - A

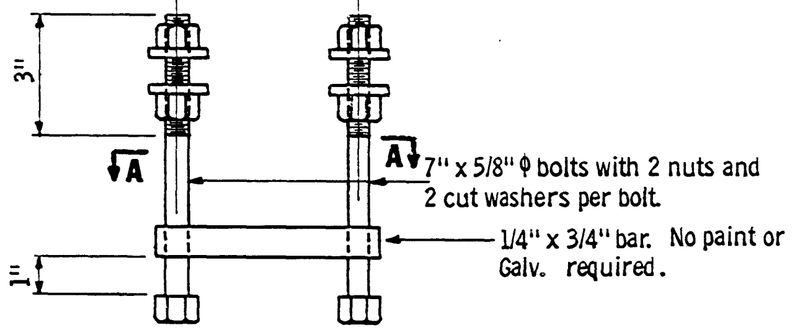

ELEVATION

RAILPOST ANCHORAGE

GENERAL NOTES:

All railposts normal to grade.

Anchorages shall be accurately placed to provide correct alignment of railing. Set normal to grade.

All material shall comply with SPEC. 3306.

Galvanize bolts, nuts, and washers per SPEC. 3392.

Galvanize all other structural steel per SPEC. 3394 after fabrication.

Price bid for ornamental metal railing includes all material shown on this sheet.

Length of "ornamental metal railing" for payment will be measured from end to end of channel with no deduction for open joint.

SEE SHEET NO. 2 FOR ANCHORAGE PLACEMENT, AND ELECTRICAL GROUND CONNECTIONS.

Fig. 5-397.108
March 7, 1975
S.A.P. NO. 02-678-03

TITLE: ORNAMENTAL METAL RAILING (TYPE S1)	DES: J.D.S.	DR: D.A.O.	APPROVED: 12-22-81	Bridge No. 02539
	CHK: D.H.B.	CHK: J.D.S.		
	Sheet No. 9 of 16 Sheets			