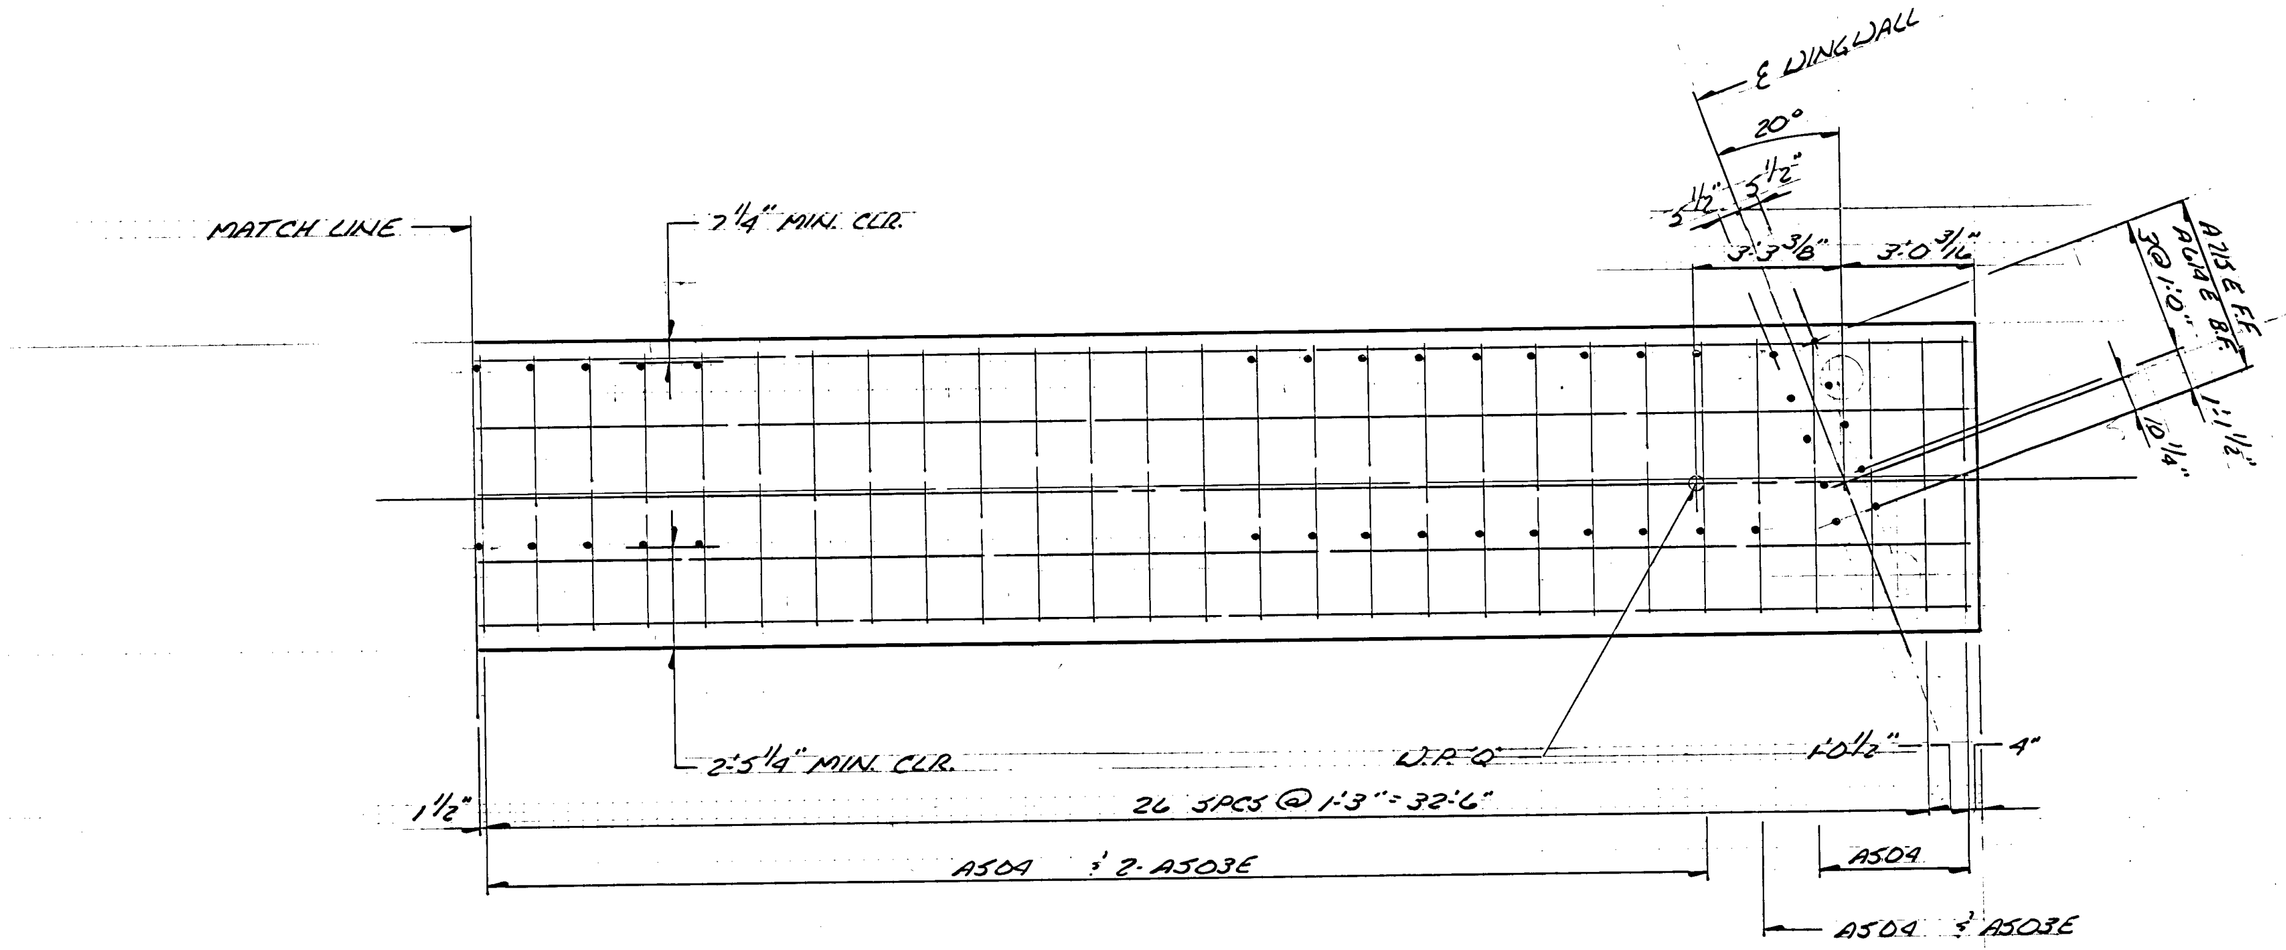

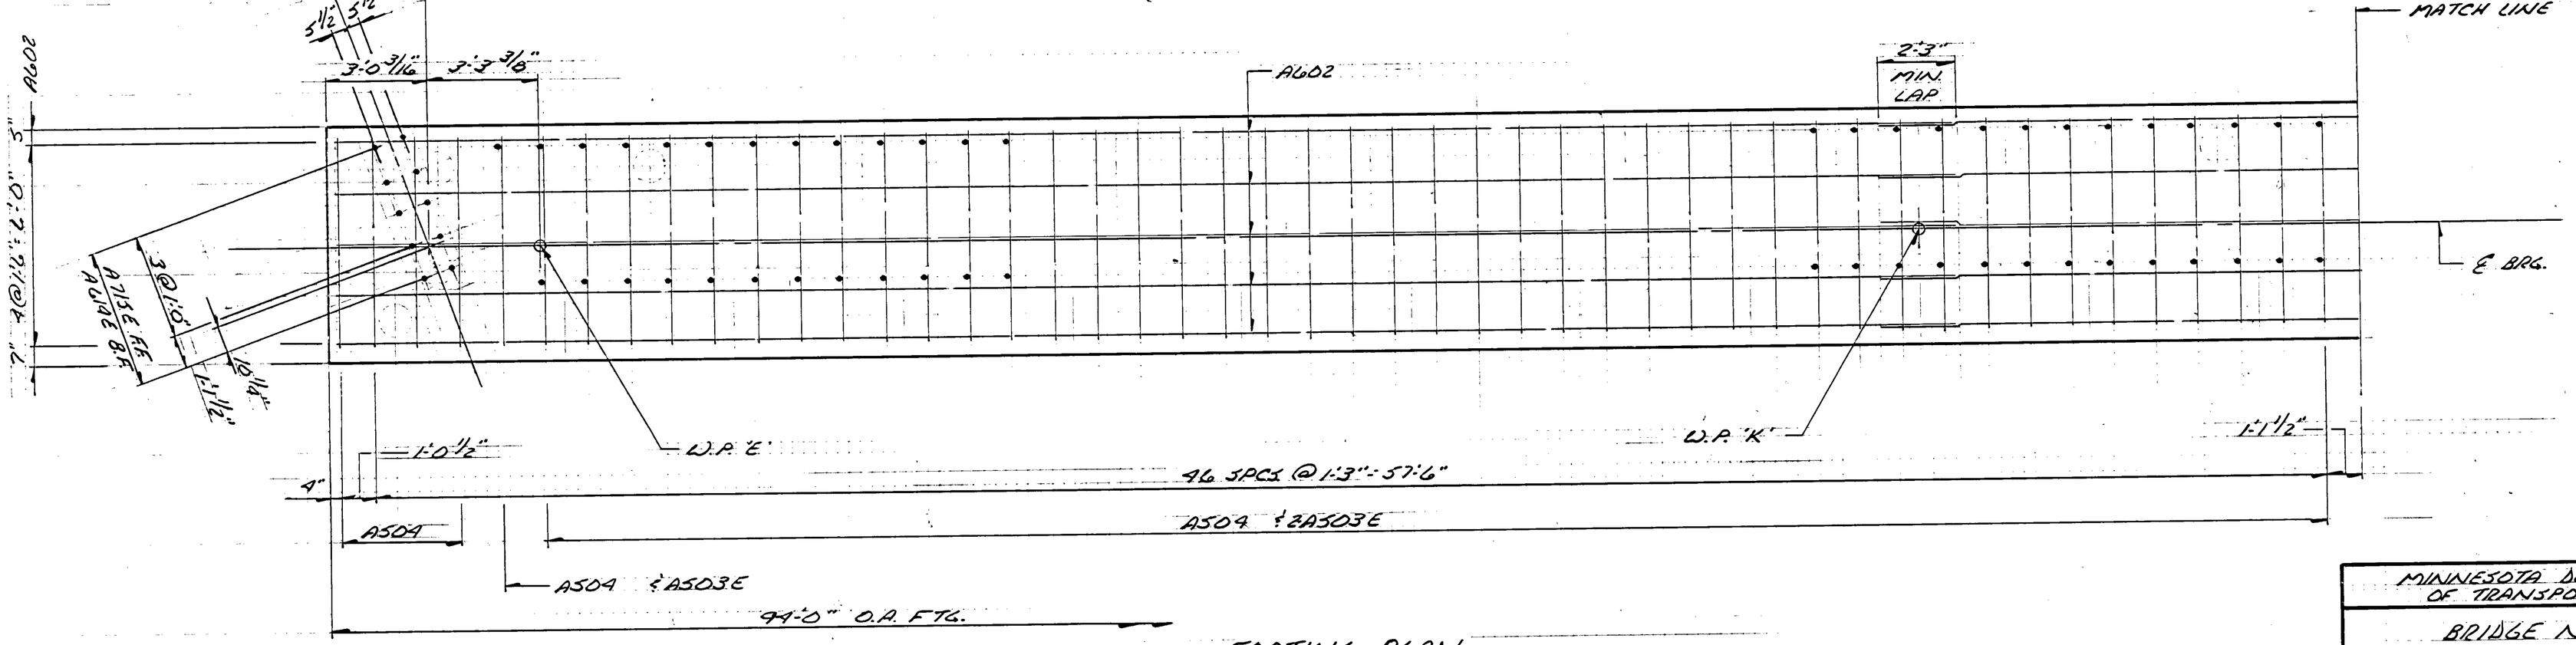

FOOTING PLAN
SCALE 3/8" = 1'-0"

MINNESOTA DEPARTMENT OF TRANSPORTATION

BRIDGE NO 02545

EAST ABUTMENT
REINFORCEMENT

APPROVED

SHEET 16A OF 46A SHEETS C.R. 88-09-116	02545	DM RRT