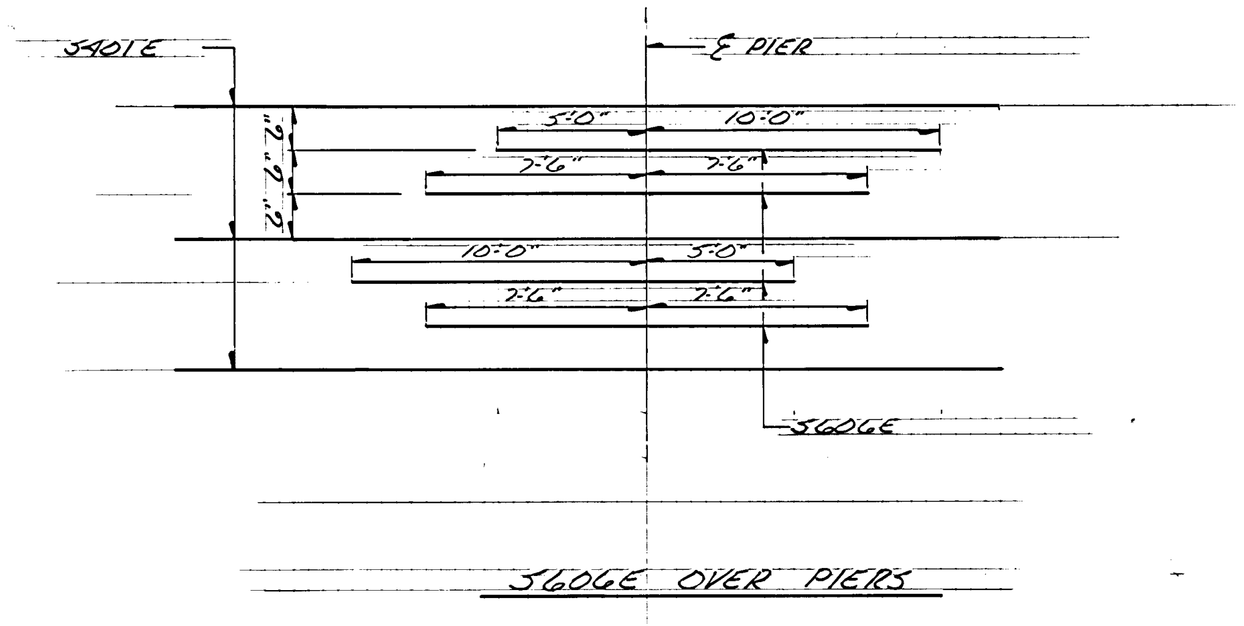


SLOPE OVER PIERS

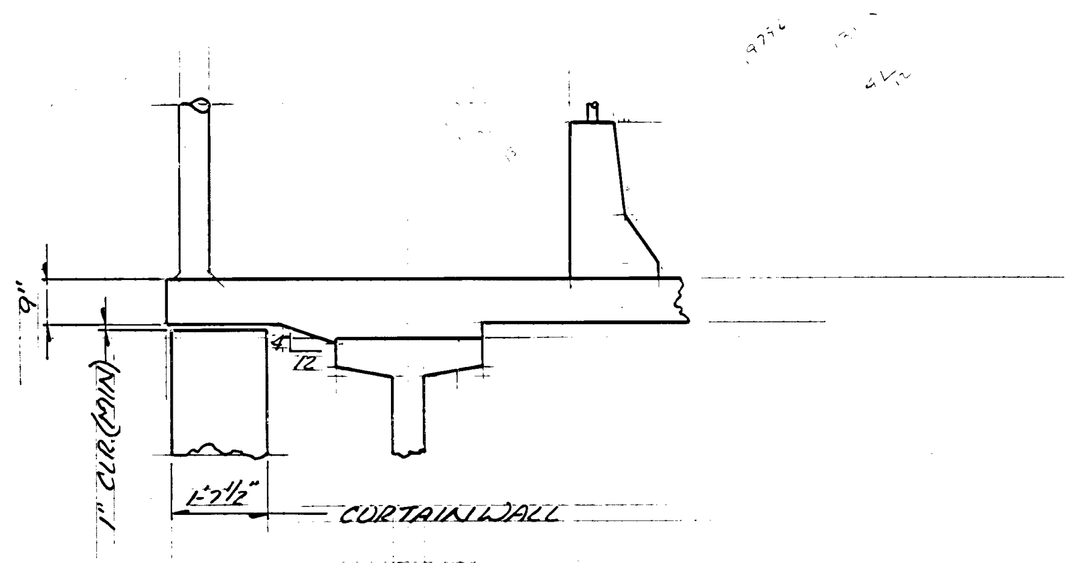


SLAB @ CURTAIN WALL

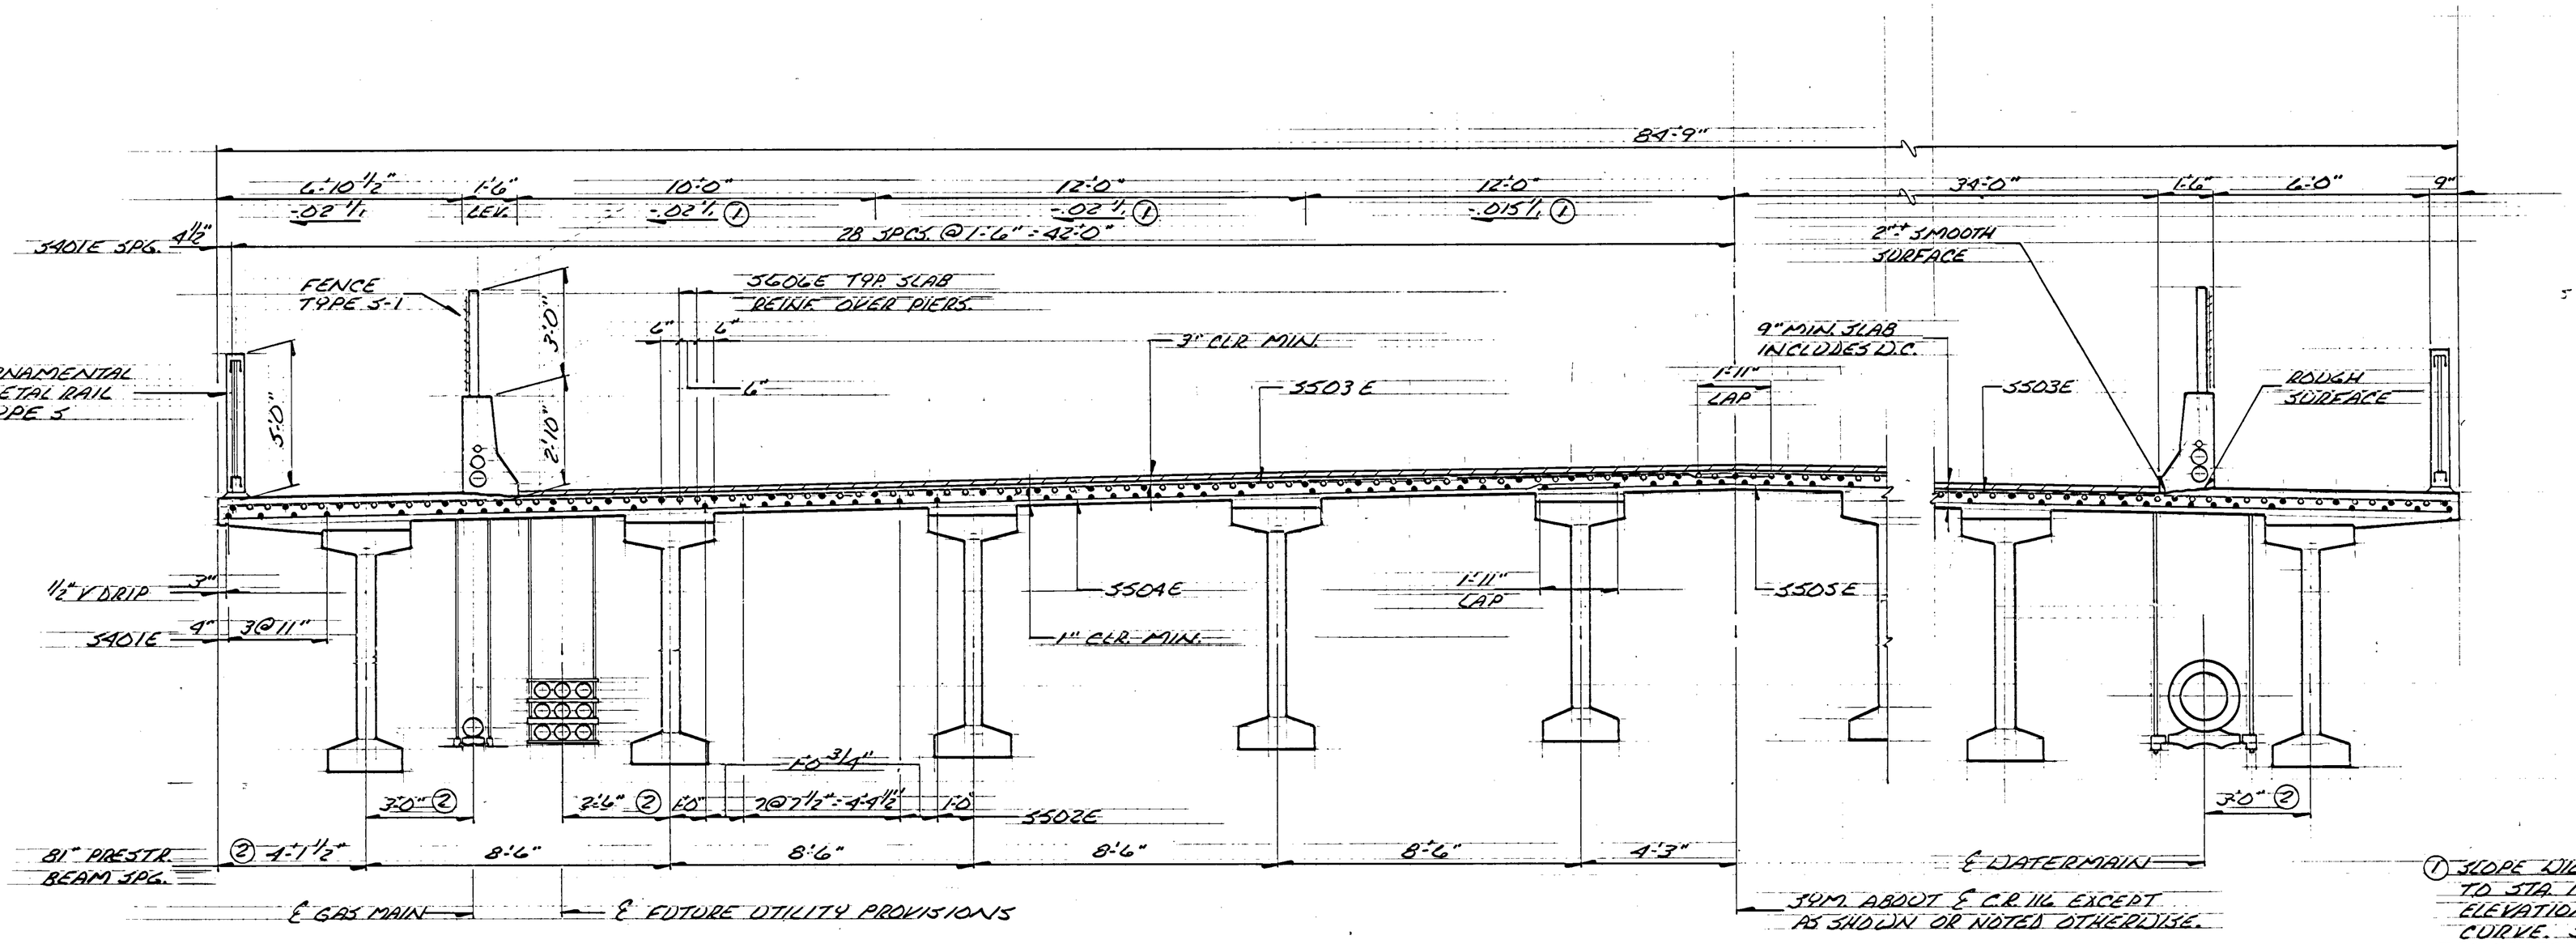


PART. TRANSVERSE SECTION THRU DECK

SCALE 3/16" = 1'-0"

① SLOPE WILL VARY FROM BEG. OF BRIDGE TO STA. 1197+42.86 BECAUSE OF SUPER-ELEVATION TRANSITION FOR HORIZ. CURVE. SEE SHEET 2 FOR TRANSITION CHART.

② VARIES IN SPAN 1.

MINNESOTA DEPARTMENT OF TRANSPORTATION

BRIDGE NO. 02545

SUPERSTRUCTURE DETAILS

APPROVED

| SHEET 23 OF 46 SHEETS | 02545 | DM |
|---|---|---|
| C.P. BB-09-116 | | DPT |