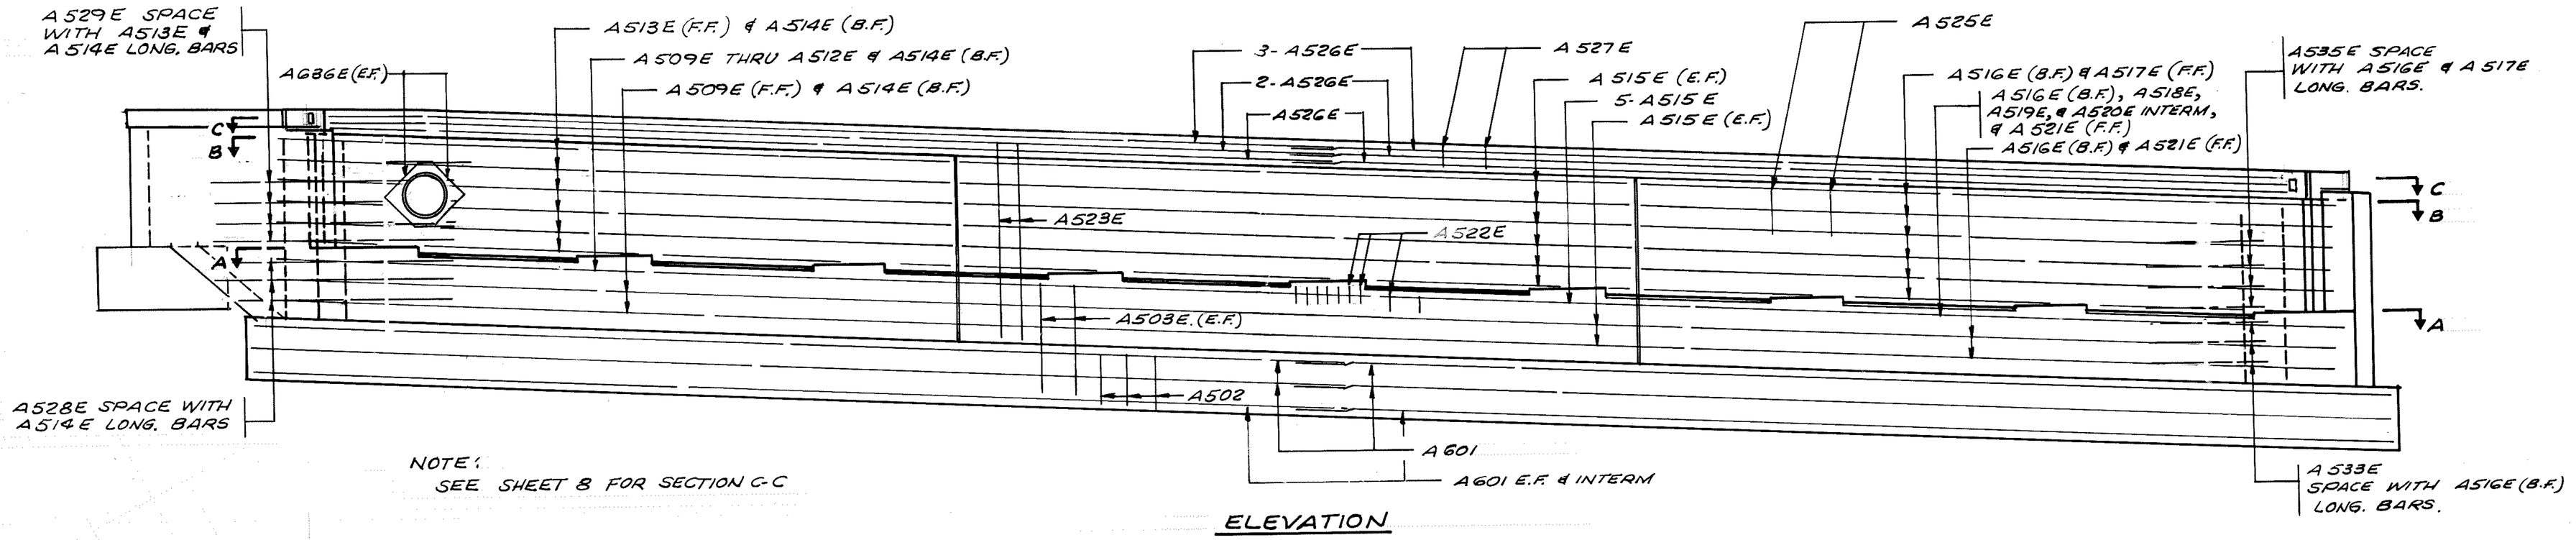


ELEVATION

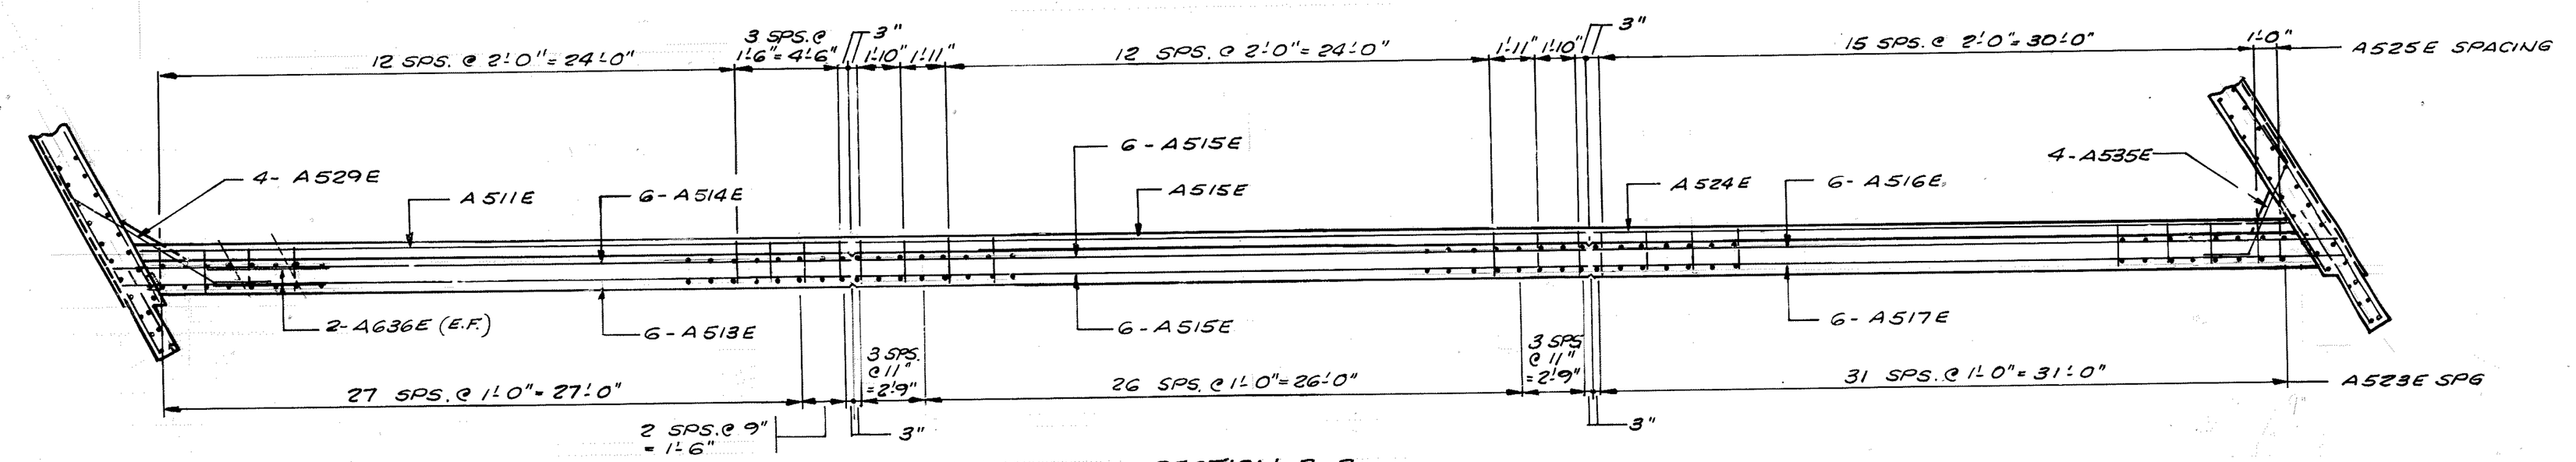


SECTION B-B

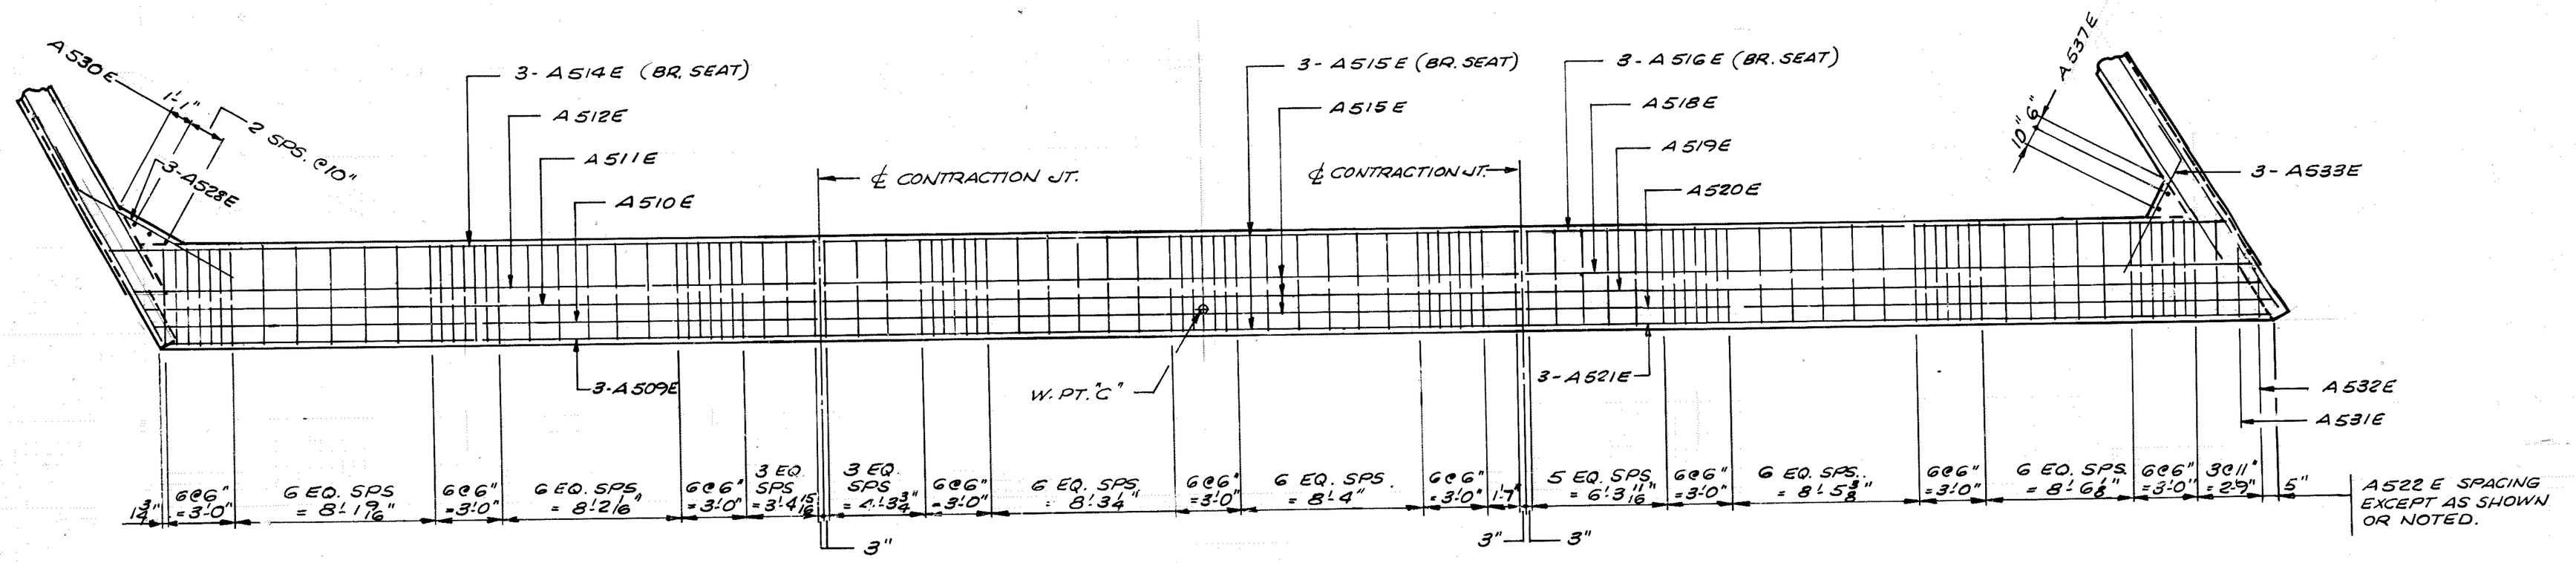


SECTION A-A

| | | | | |
|---|---|---|---|---|
| WEST ABUTMENT REINFORCEMENT C.R. 88-09-116 | DRAWN W.N.J. | CHECKED B.D.W | APPROVED | BRIDGE NO 02546 |
| | SHEET 6B OF 36B SHEETS | | | |