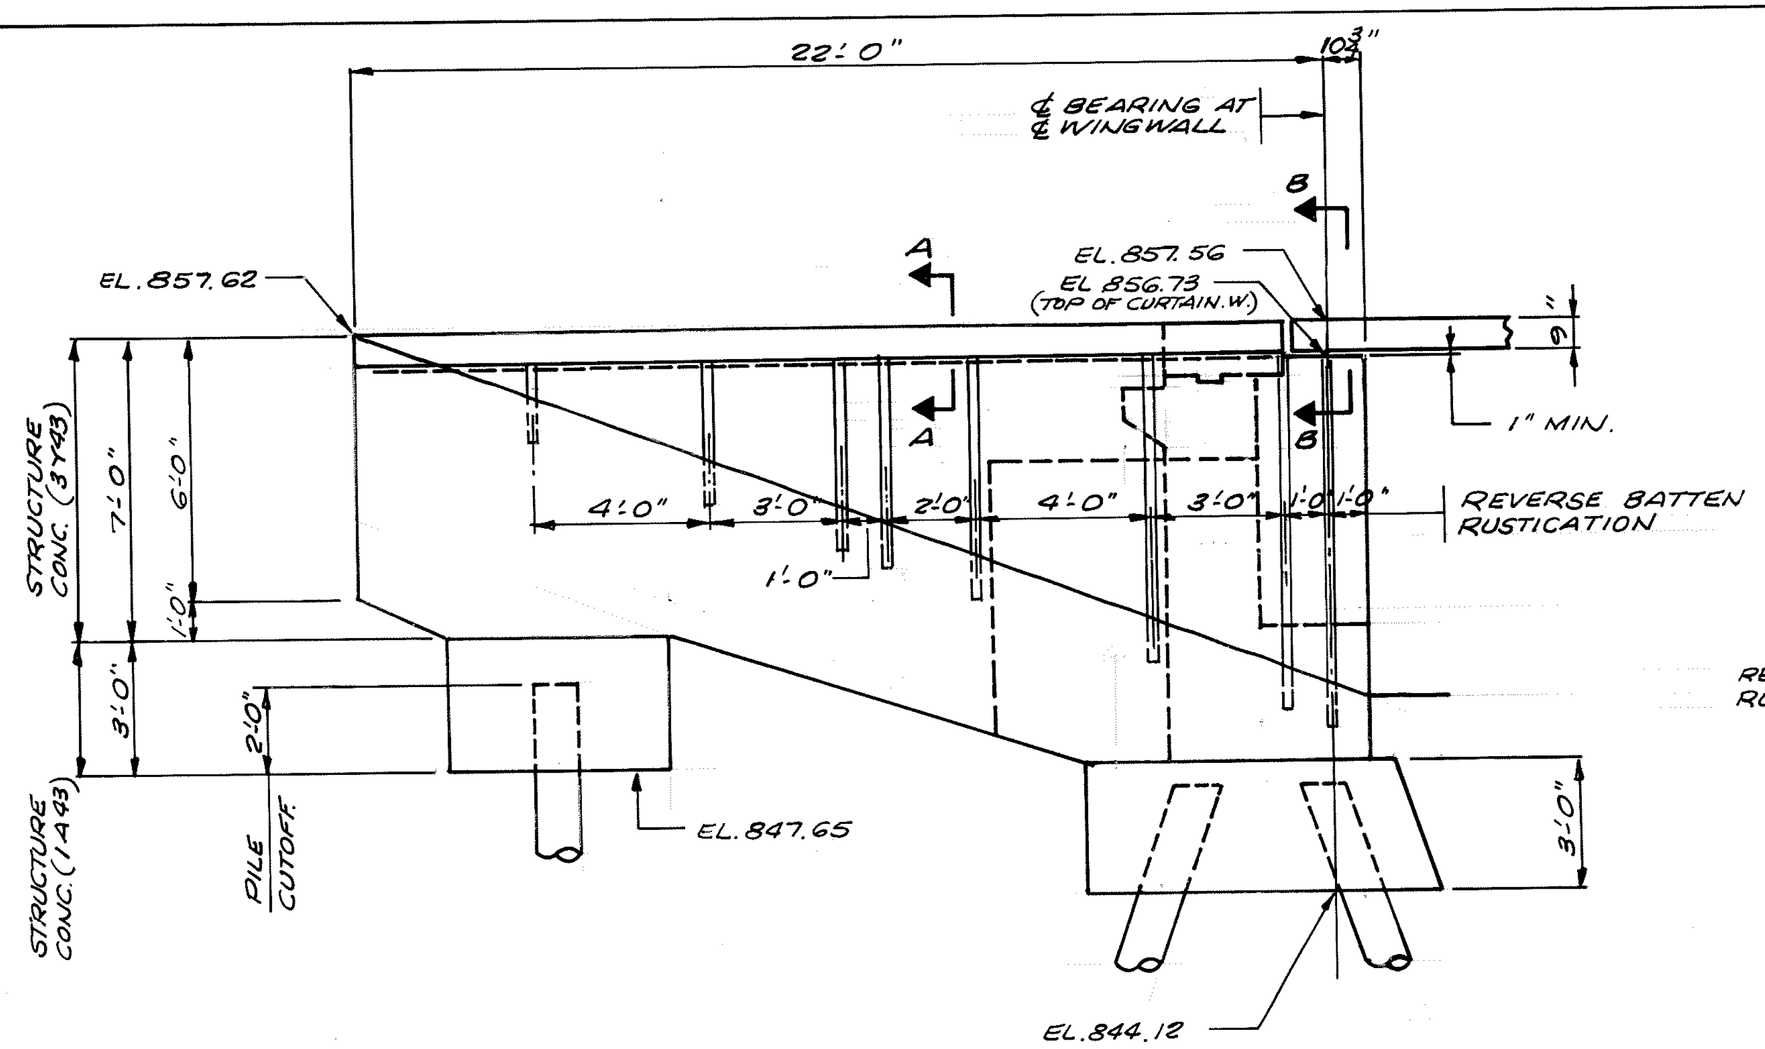

N.E. WINGWALL

SCALE : 3/8"=1'-0"

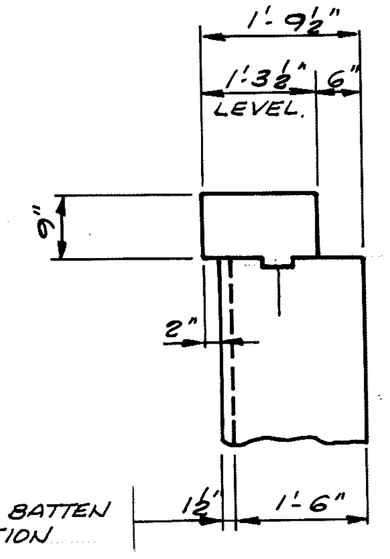

SECTION A-A

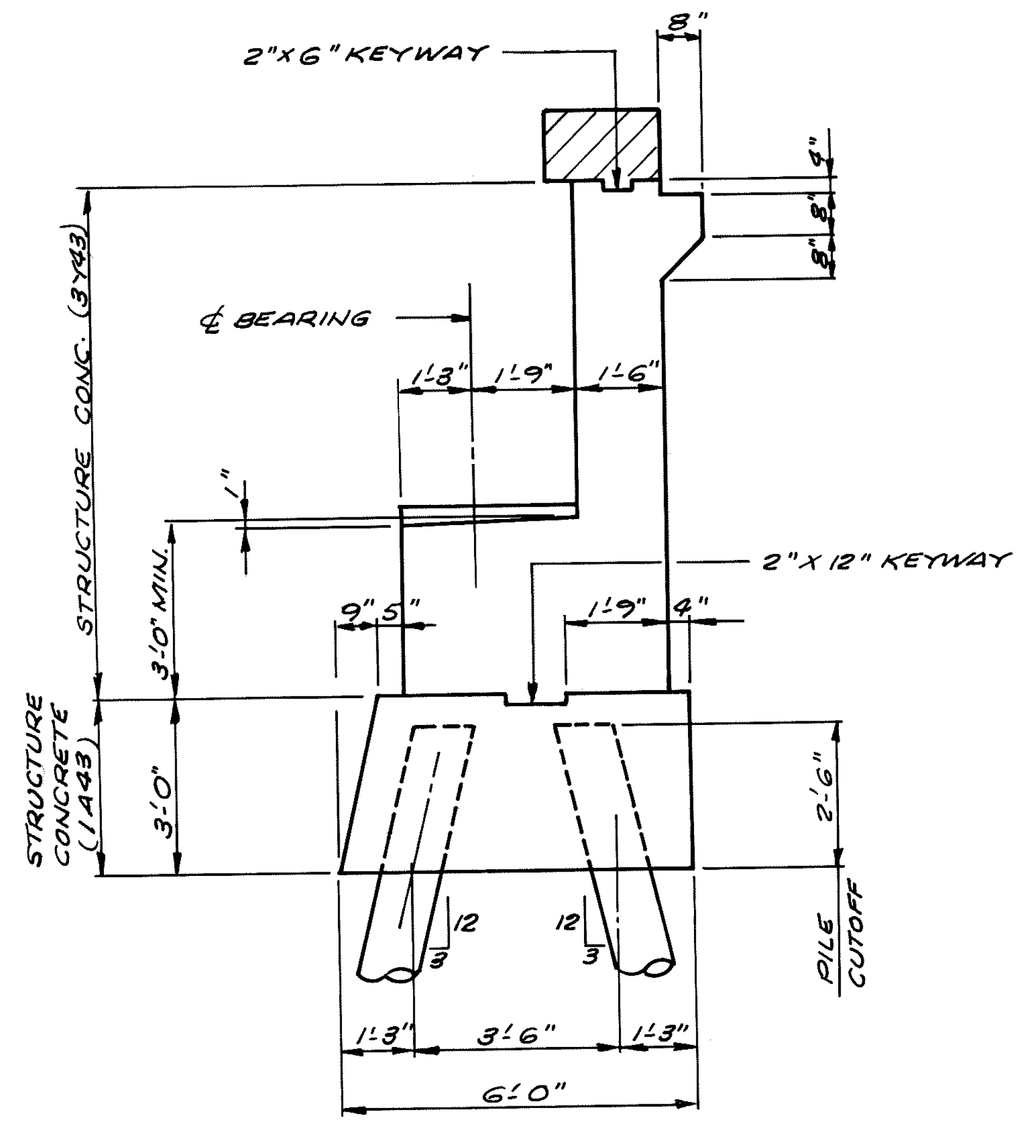

SECTION THRU ABUTMENT

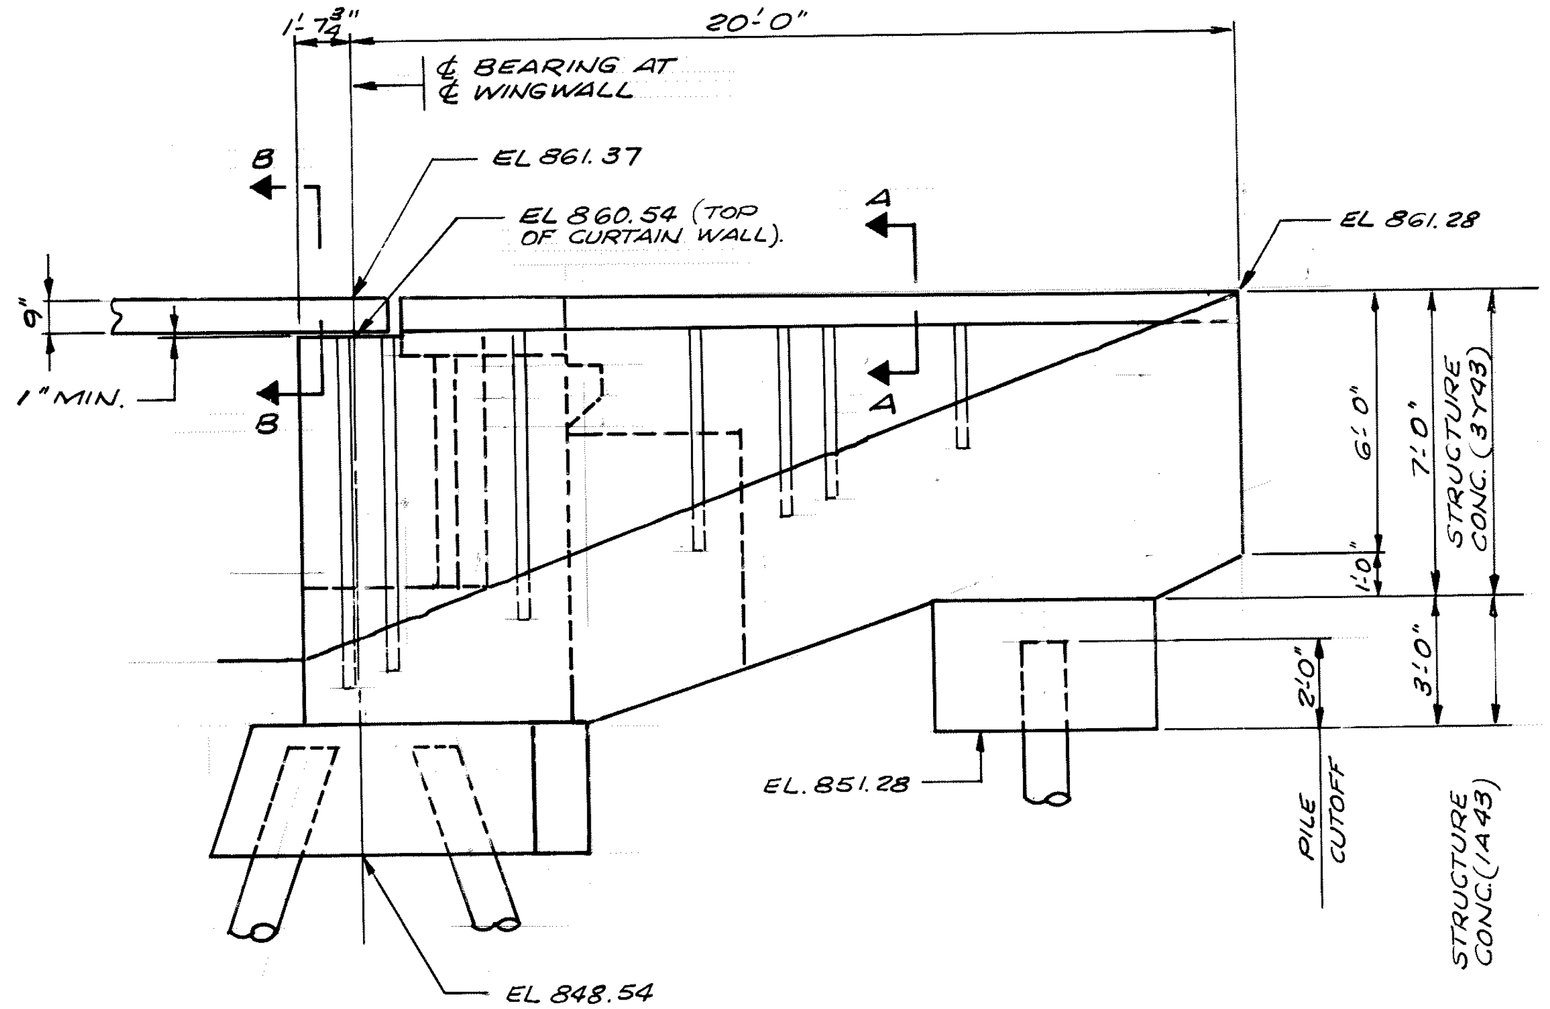

S.E. WINGWALL

SCALE : 3/8"=1'-0"

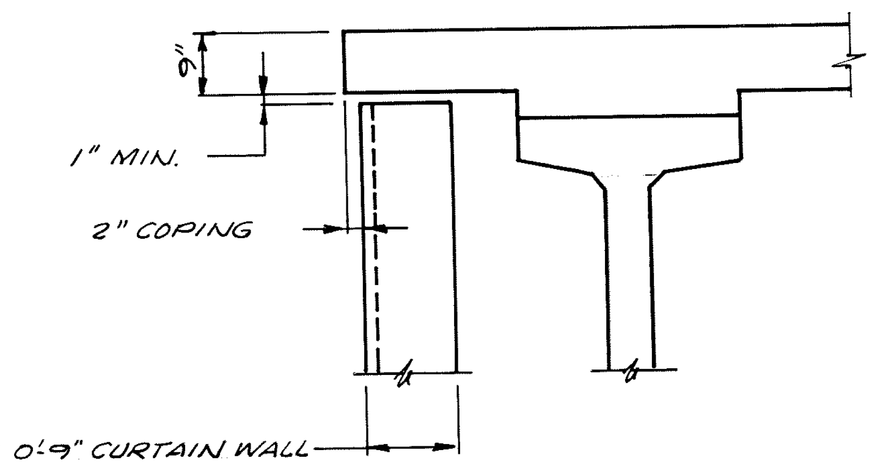

SECTION B-B

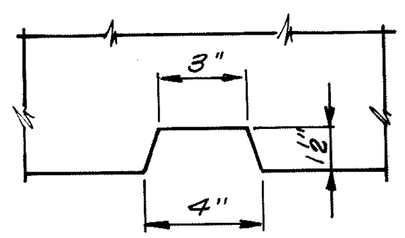

REVERSE BATTEN RUSTICATION DETAIL

EAST ABUTMENT DETAILS C.R 88-09-116	DRAWN W.N.J.	CHECKED B.D.W.	APPROVED	BRIDGE NO. 02546
	SHEET 118 OF 368 SHEETS			