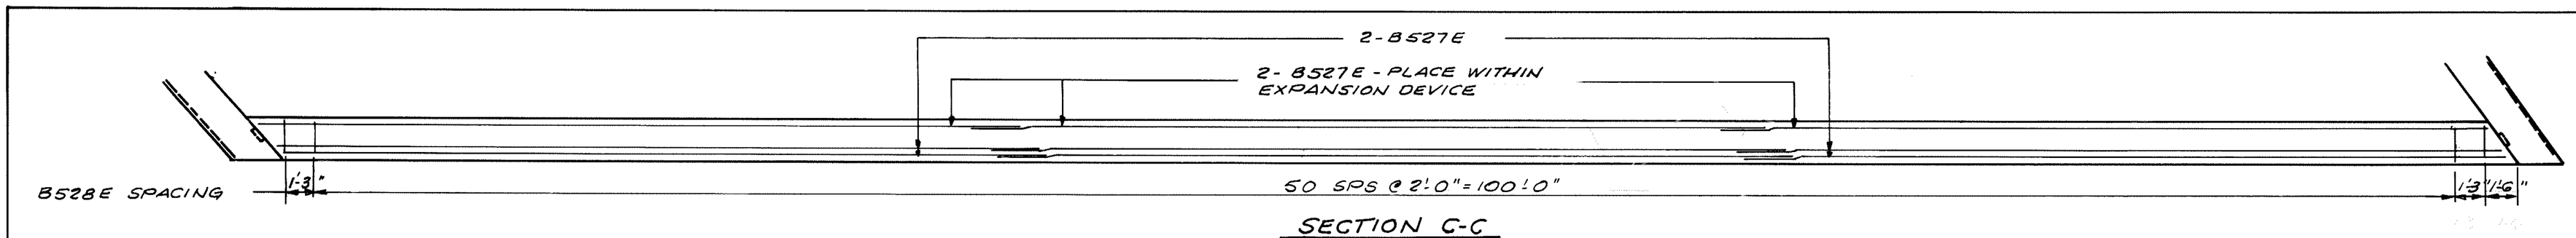

SECTION C-C

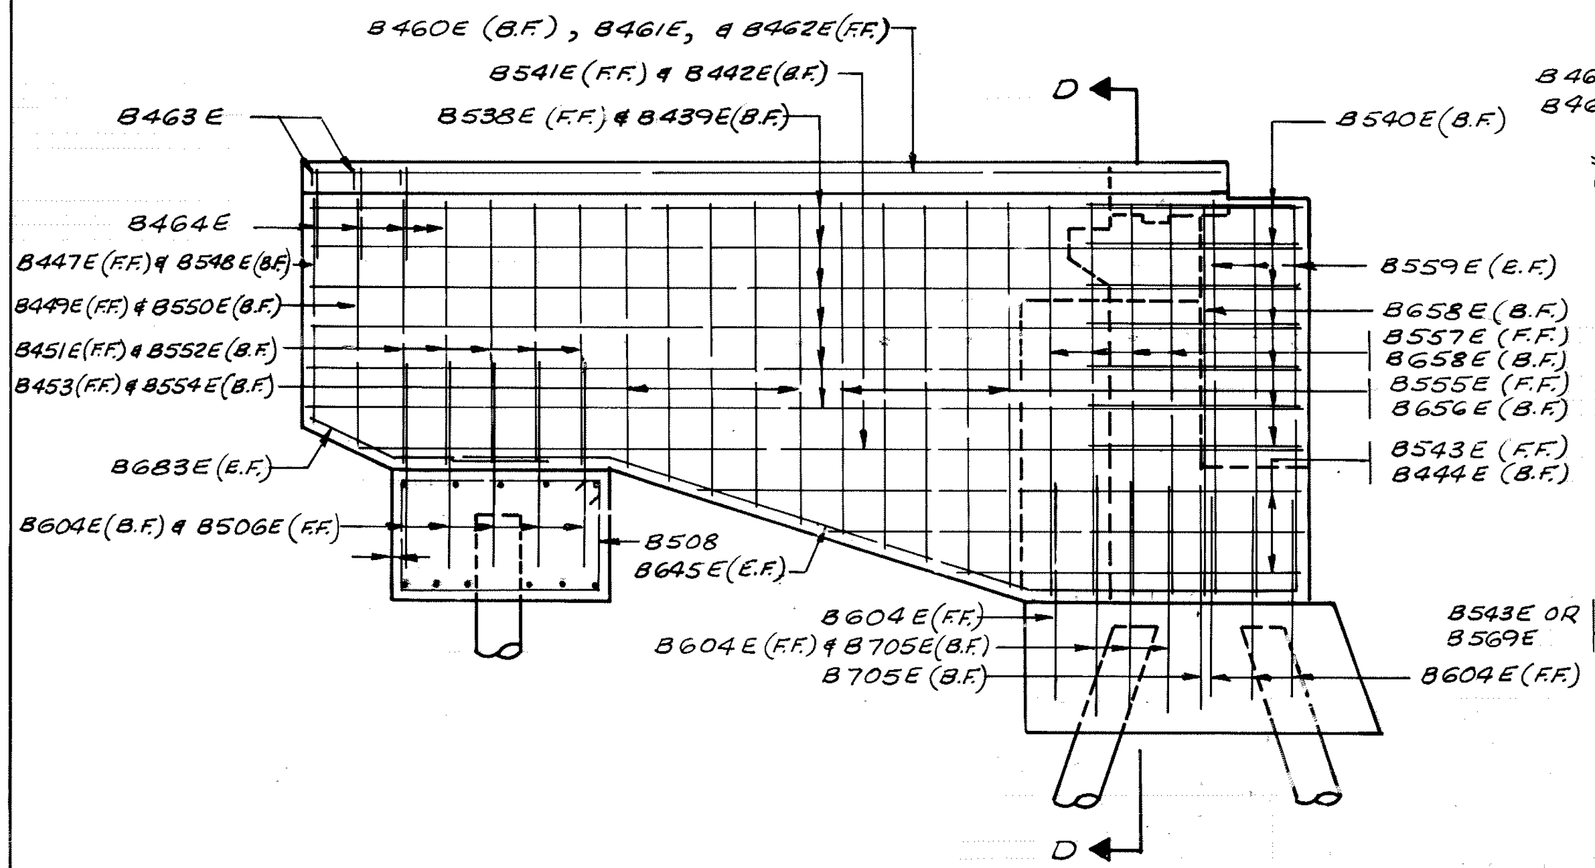

ELEVATION

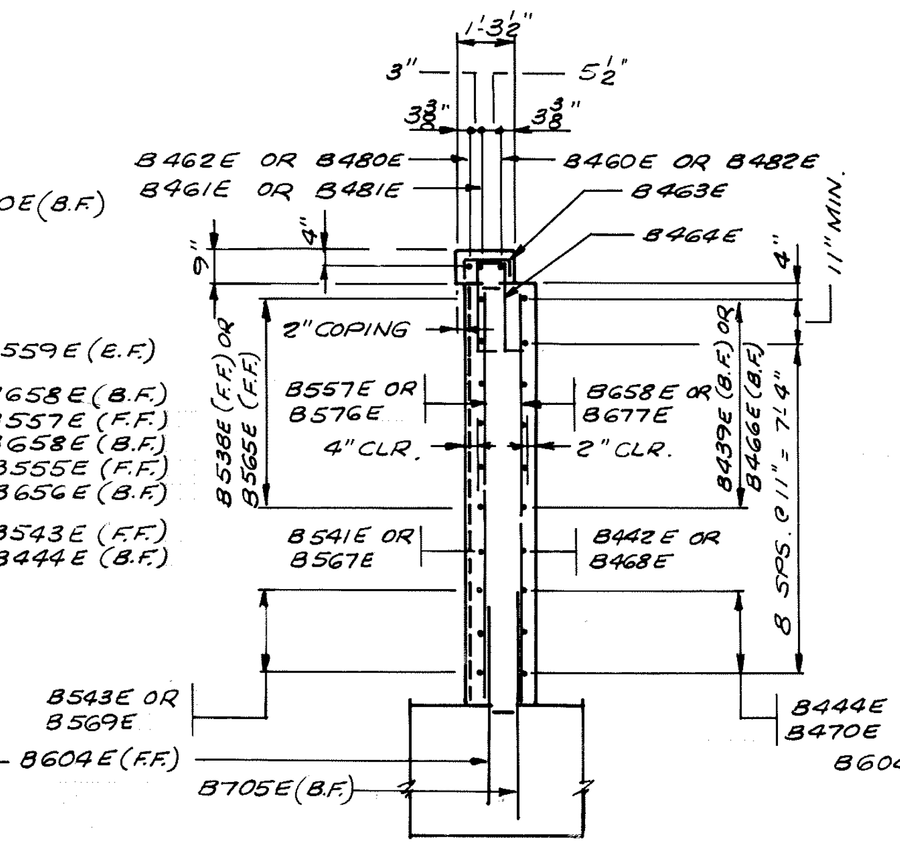

SECTION D-D

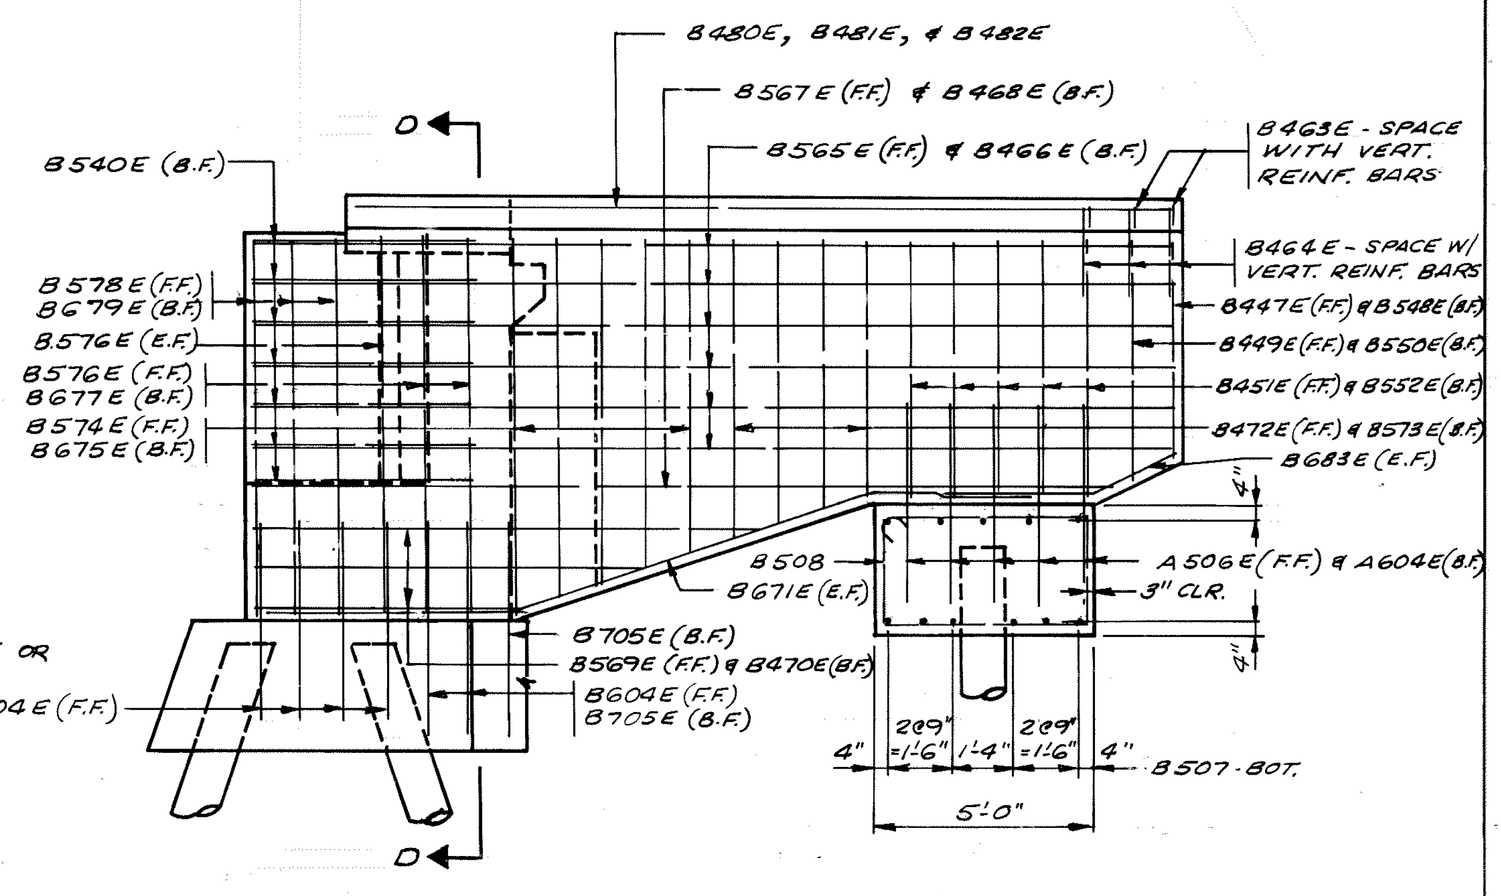

ELEVATION

NOTES:

F.F. = FRONT FACE
B.F. = BACK FACE
E.F. = EACH FACE

SEE SHEET FOR LOCATION OF SECTION C-C.

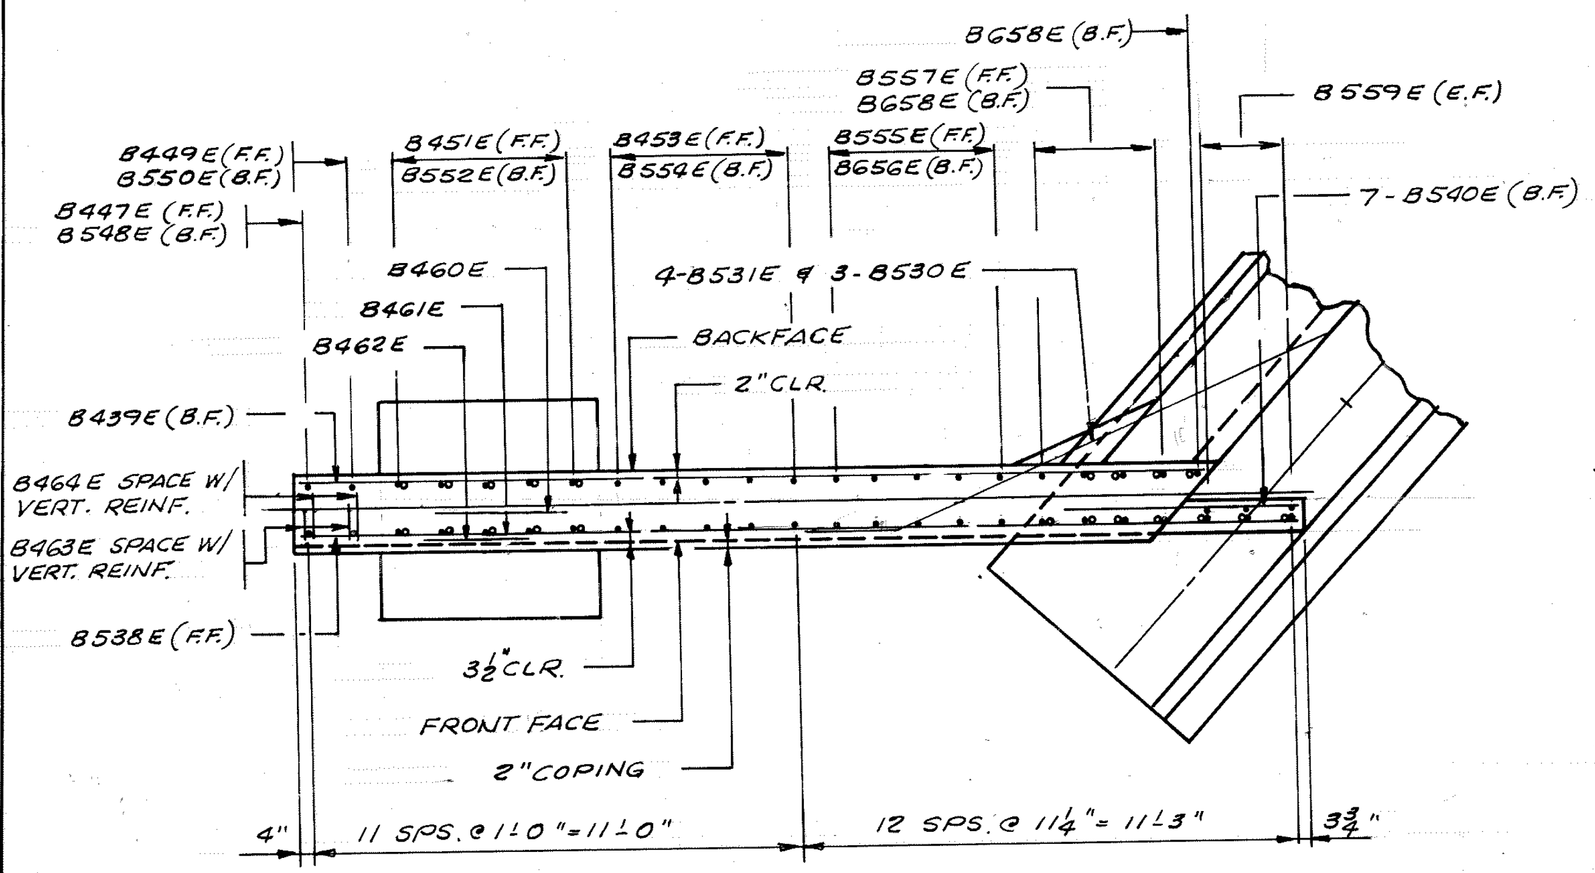

PLAN - N.E. WINGWALL

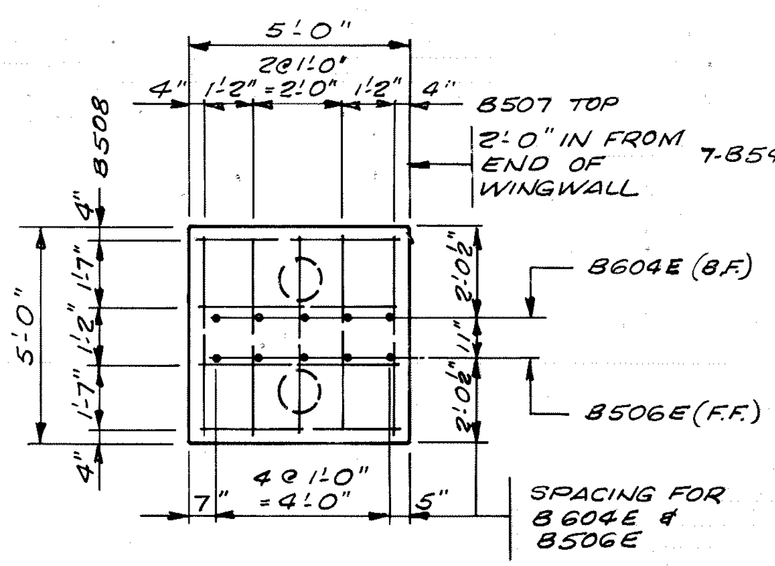

PLAN - WING FOOTING

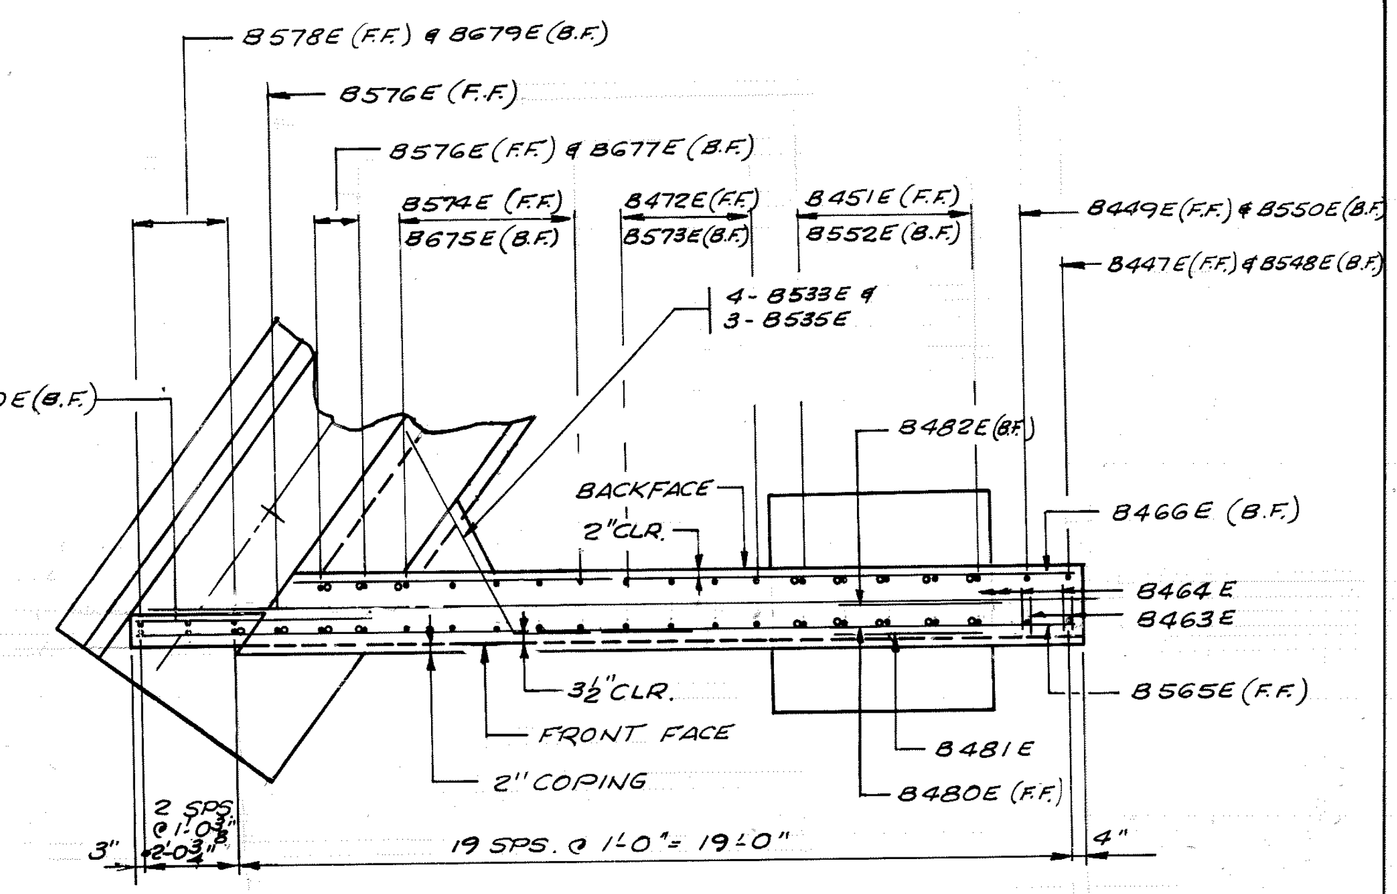

PLAN - S.E. WINGWALL

EAST ABUTMENT REINFORCEMENT C.R. 88-09-116	DRAWN W.N.J.	CHECKED B.D.W.	APPROVED	BRIDGE NO. 02546
	SHEET 138 OF 368 SHEETS			