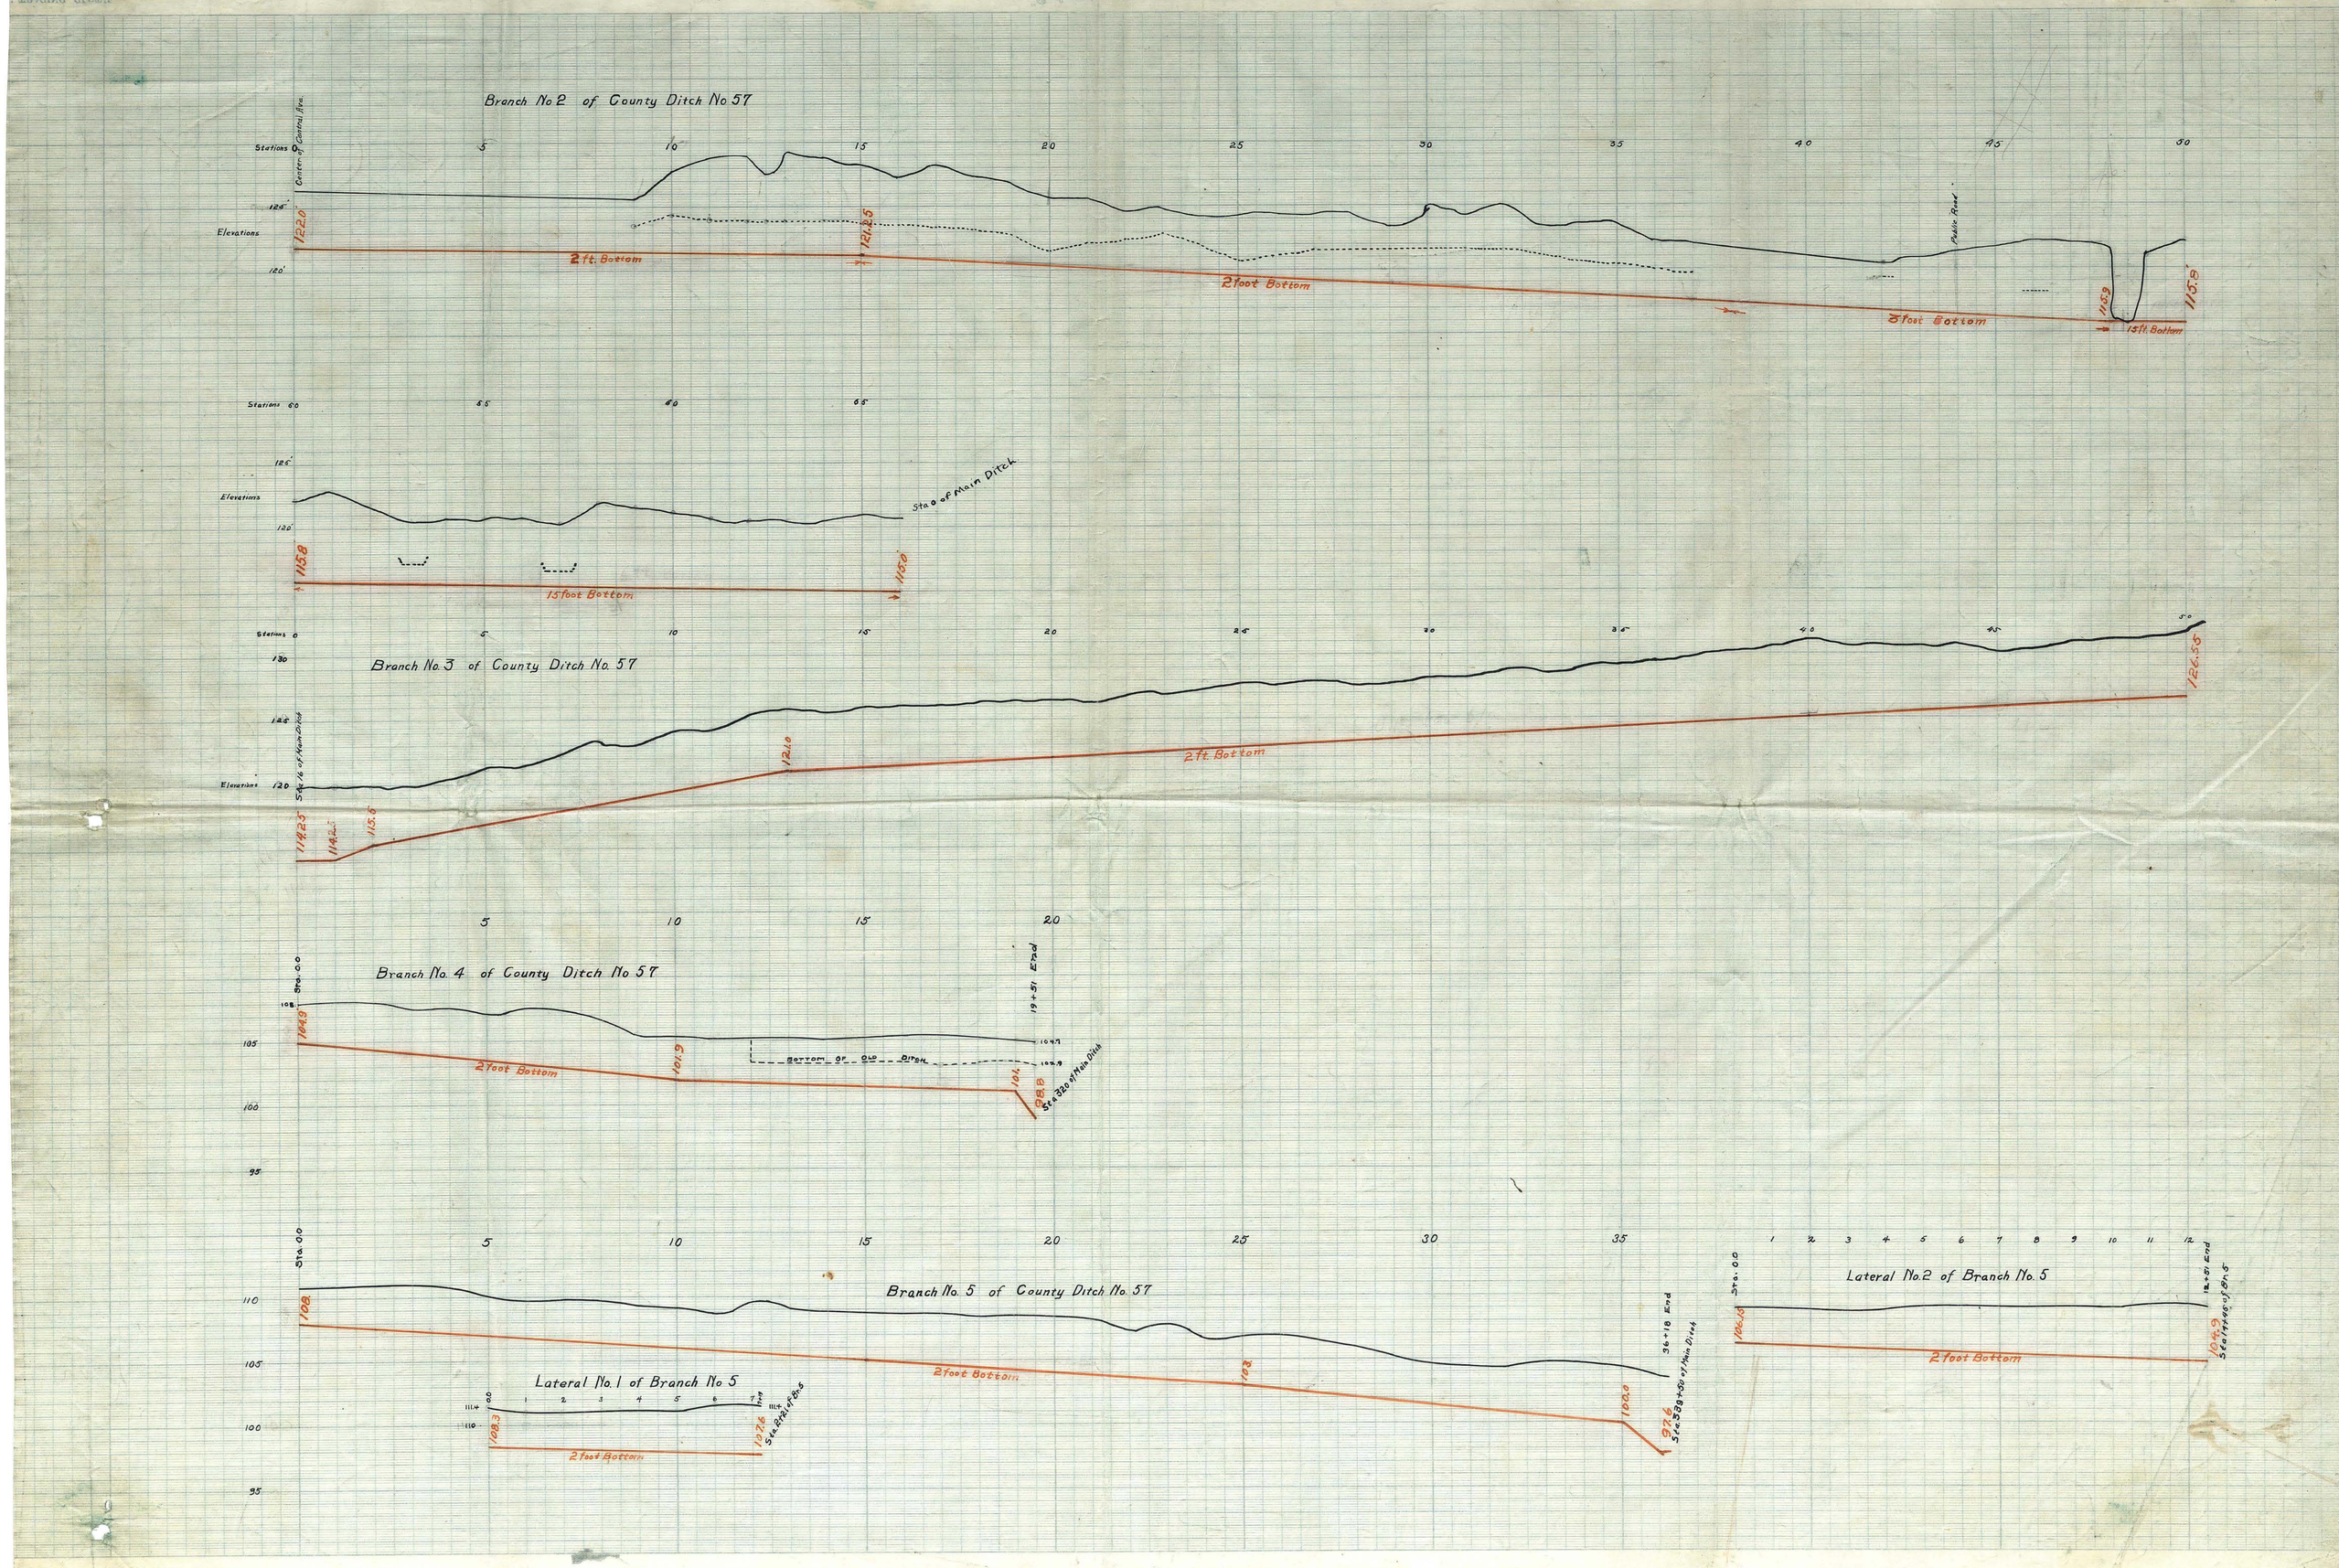

Branch No 2 of County Ditch No 57
Stations
Elevations
Center of Central Ave.
Public Road
2 ft. Bottom
2 foot Bottom
3 foot Bottom
15 ft. Bottom
Sta 0 of Main Ditch
15 foot Bottom
Branch No. 3 of County Ditch No. 57
Sta 16 of Main Ditch
2 ft. Bottom
Branch No. 4 of County Ditch No 57
Sta. 0.0
19+51 End
Bottom of Old Ditch
2 foot Bottom
Sta 32.0 of Main Ditch
Branch No. 5 of County Ditch No. 57
36+18 End
Sta. 33.9+50 of Main Ditch
2 foot Bottom
Lateral No. 1 of Branch No 5
2 foot Bottom
Lateral No. 2 of Branch No. 5
Sta. 0.0
12+51 End
Sta 14+45 of Br. 5
2 foot Bottom