N 1/2 SECTION 5, T. 33, R. 24

CITY OF OAK GROVE
&
CITY OF ST. FRANCIS

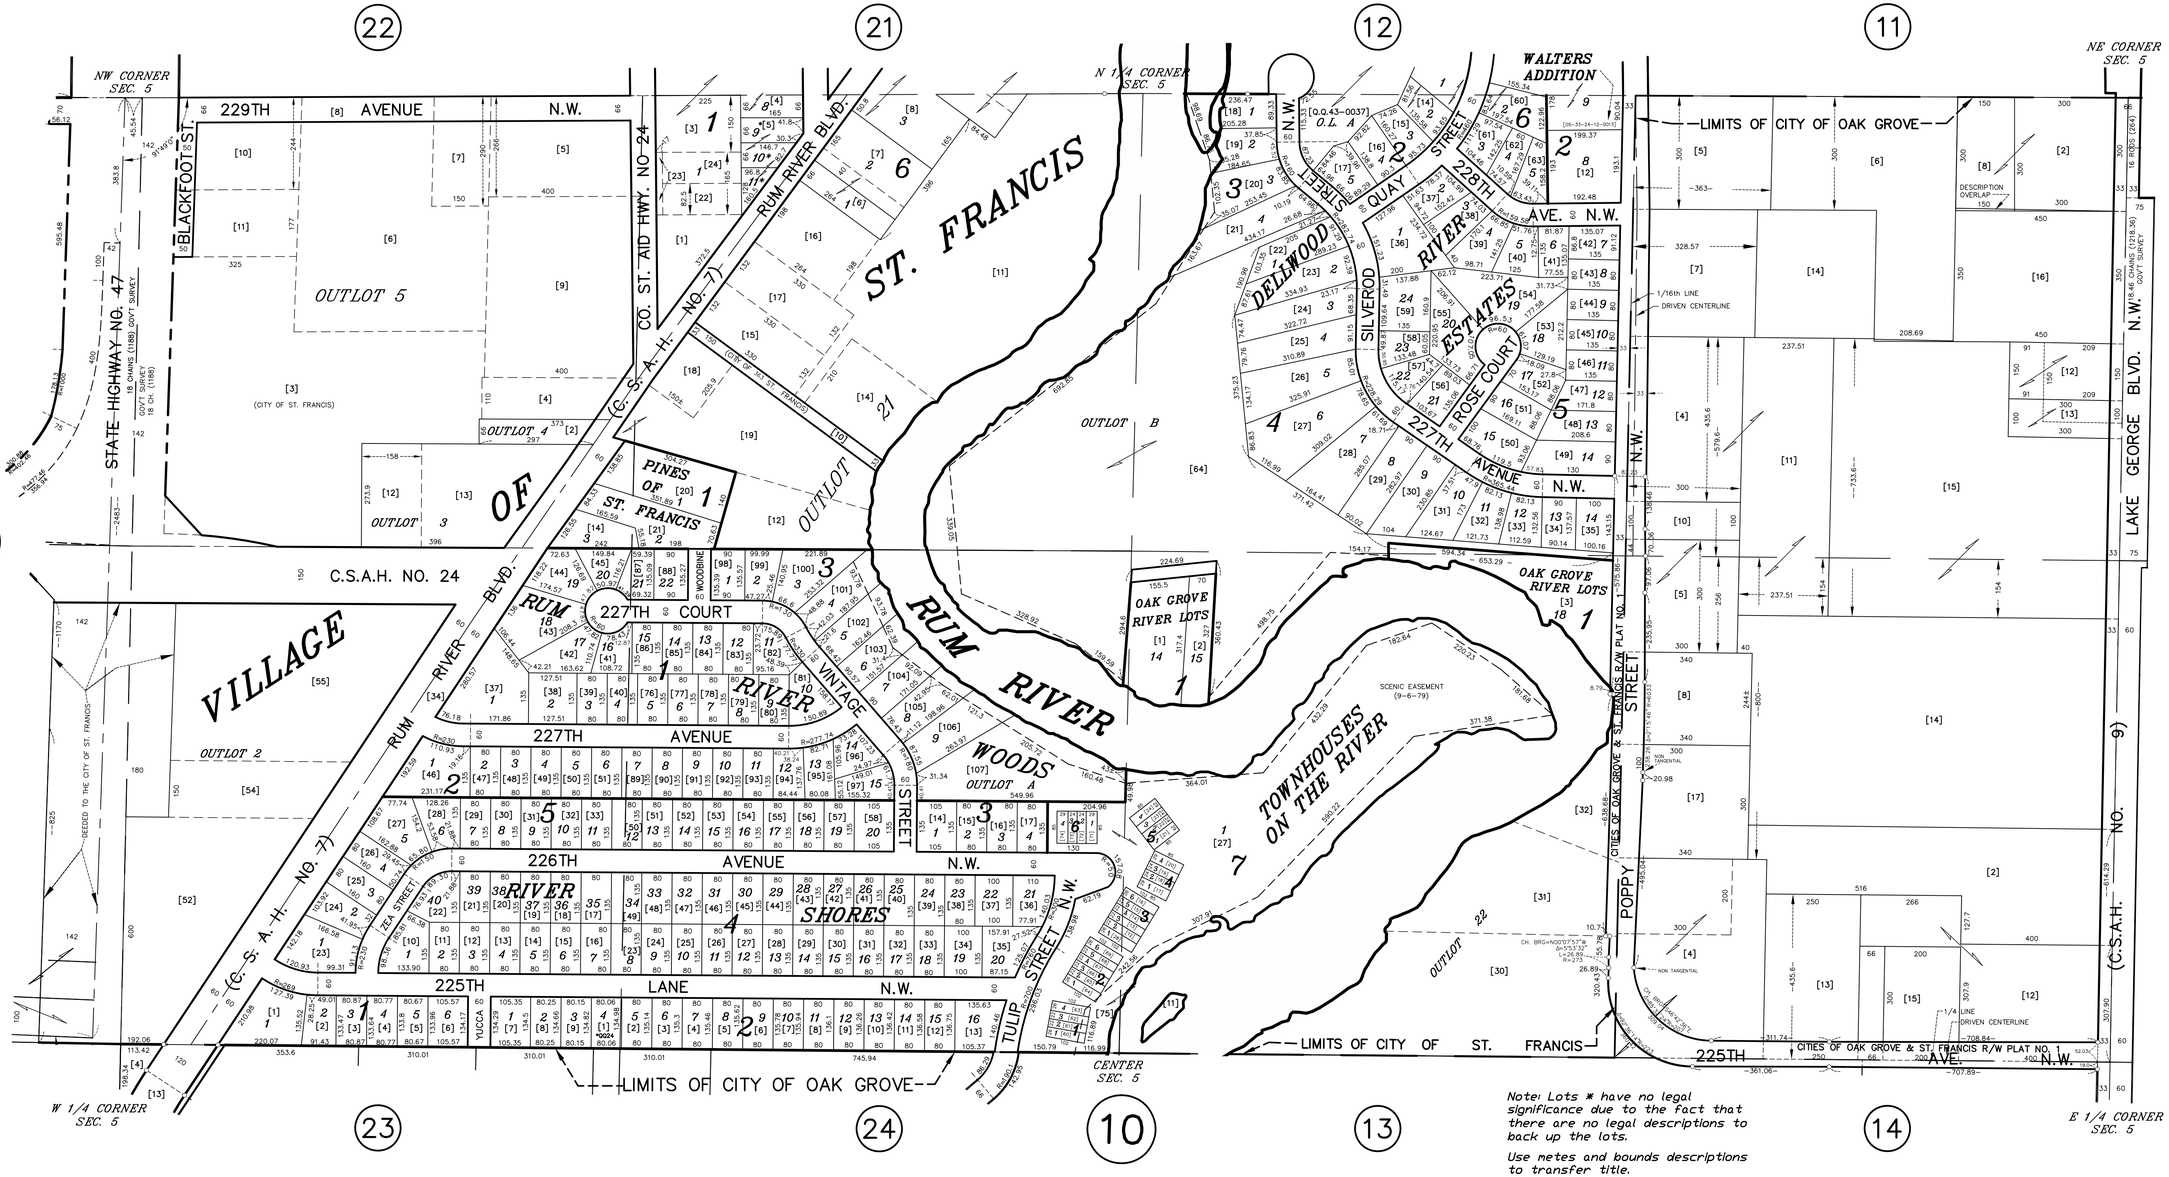

Note: Lots * have no legal significance due to the fact that there are no legal descriptions to back up the lots.

Use metes and bounds descriptions to transfer title.

N
W ANOKA COUNTY SURVEYOR E
S

GRAPHIC SCALE
200 0 100 200
SCALE IN FEET

Last Revised: December 20, 2010
09/16/2016 3:43:36 PM, Date Printed

ANOKA COUNTY
SURVEYOR'S OFFICE
ROOM 224
2100 3RD AVENUE N.
ANOKA, MN 55303
(763) 323-5510

QUARTER QUARTER INDEX

22	21	12	11	NORTH HALF OF SECTION
23	24	13	14	
32	31	42	41	SOUTH HALF OF SECTION
33	34	43	44	

PROPERTY IDENTIFICATION NUMBER

Section Number	Township Number	Range Number	Quarter Quarter	Specific Parcel
XX	XX	XX	XX	XXXX

SPECIFIC PARCEL NUMBERS ARE IN BRACKETS: [1]
EXAMPLE OF PIN NUMBER: 05-33-24-13-0030

THIS IS A COMPILATION OF RECORDS AS THEY APPEAR IN THE ANOKA COUNTY OFFICES AFFECTING THE AREA SHOWN. THIS DRAWING IS TO BE USED ONLY FOR REFERENCE PURPOSES AND THE COUNTY IS NOT RESPONSIBLE FOR ANY INACCURACIES HEREIN CONTAINED.