Plat No. 770

Minnesota Territory } S.S.
County of Ramsey }

I C. B. Chapman the person who surveyed and plotted the above Town Plat do hereby certify that the same is a true and correct plot of the said Town as surveyed by me according to the requirements of the Statute in such case made and provided.

C. B. Chapman.

Minnesota Territory } S.S.
County of Ramsey }

Be it known that on this 30th day of June 1854 before me a Notary Public in and for said Territory, personally appeared Neal D. Shaw, by his attorney in fact S. W. Shaw, Cabl Woodbury by his attorney in fact William L. Cornwell, Summer W. Farnham and Eunice Farnham the wife, Lou M. Shaw and S. W. Shaw the husband and Judson B. Shaw, proprietors of the above Town Plat, and they each acknowledged the said Town Plat as surveyed, drawn and certified by C. B. Chapman, to be their free act and deed for the uses and purpose provided by Statute in such cases.

David A. Secombe
Notary Public Minn. Ter.

Minnesota Territory } S.S.
County of Benton }

Be it known that on this 30th day of June 1854 before me a Justice of the Peace in and for said County, personally appeared George W. Branch and William D. Woodbury proprietors of the above Town Plat and they each acknowledged the said Town Plat, as surveyed, drawn and certified by C. B. Chapman, to be their free act and deed for the uses and purposes provided by Statute in such cases

Cornelius Gilmore
Justice of the Peace

Office of Register of Deeds
County of Benton, Minn Ter

I hereby certify that this survey and plat of that part of the Town of Anoka which lies in the County of Benton aforesaid was filed in this Office for record on the 5th day of July 1854 at 7 O'clock A. M. and the same together with the official certificates thereon endorsed, and this endorsed, is duly recorded in said Office in Book A. of Town Plats.

Taylor Ouellette Register of Deeds of said County.

Office of Register of Deeds
State of Minn.
County of Anoka } S.S.

I William W. Sitch Register of Deeds within and for said County of Anoka, do hereby certify that the foregoing Plat of that part of the Town of Anoka which lies east of Rum River is a true copy of the original plat as filed in Benton County July 5th 1854.
Witness my hand and Official Seal this 10th day of April A.D. 1877.

W M Sitch
Register of Deeds, Anoka Co. Minn.

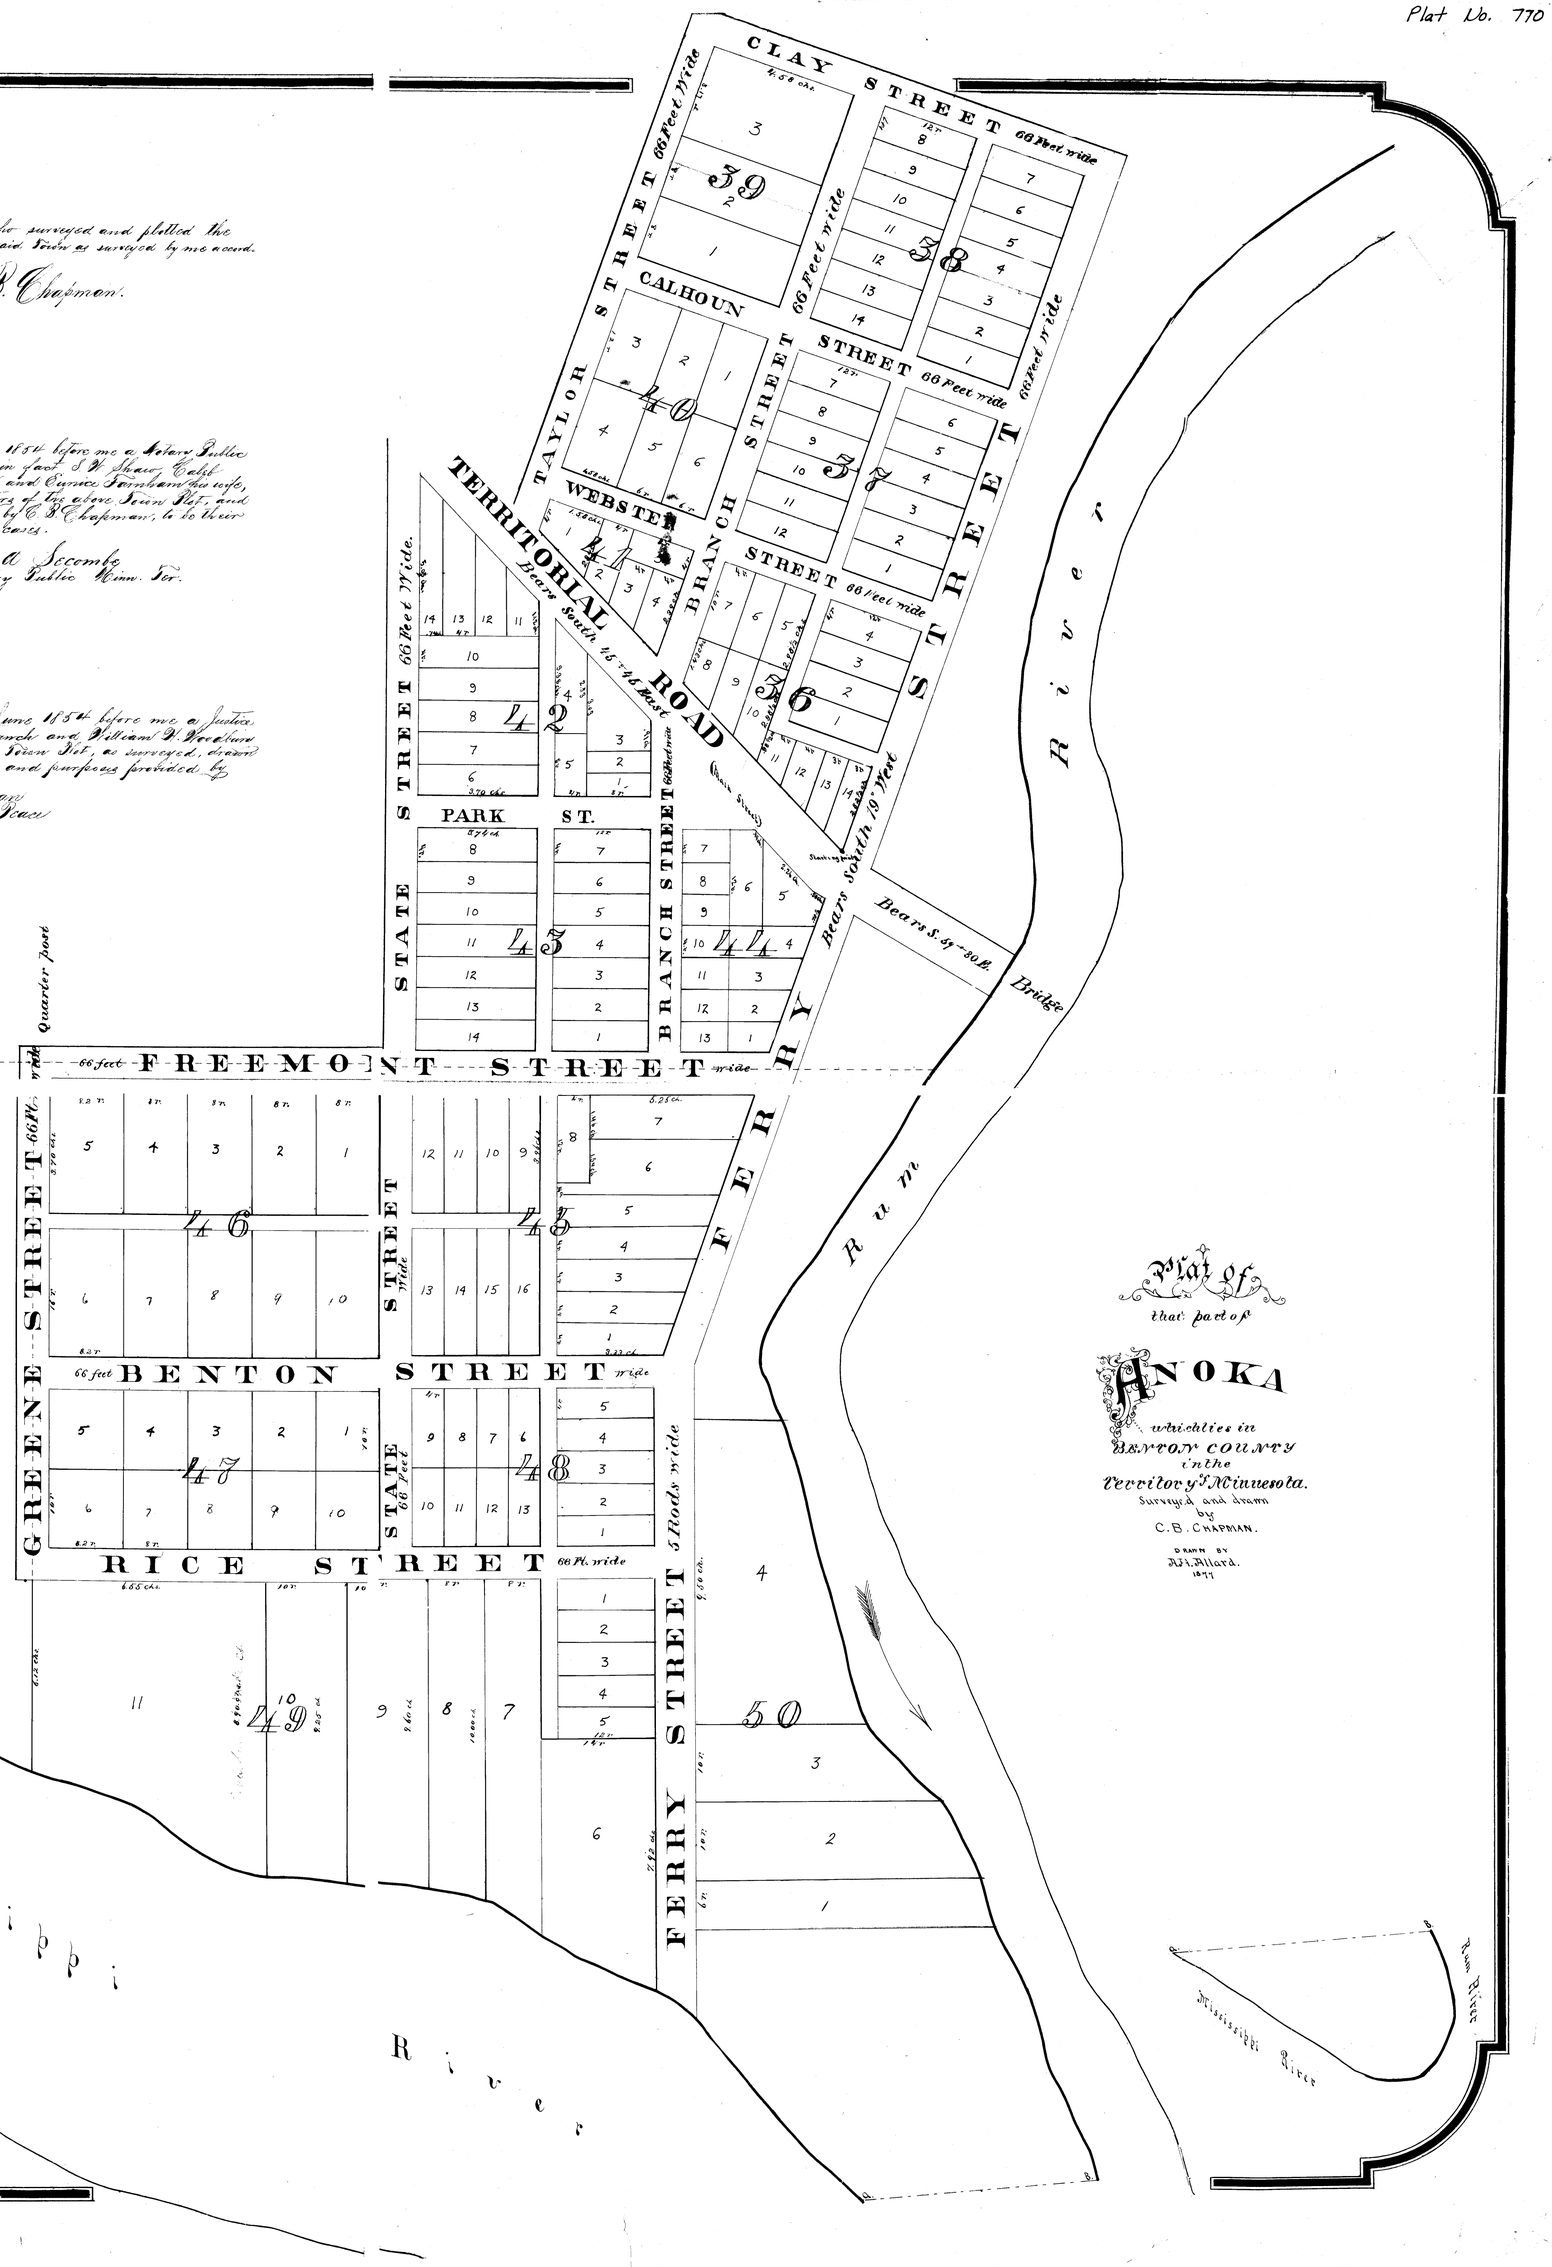

Plat of that part of ANOKA which lies in BENTON COUNTY in the Territory of Minnesota.
Surveyed and drawn by C. B. CHAPMAN.
DRAWN BY N. H. Allard. 1877