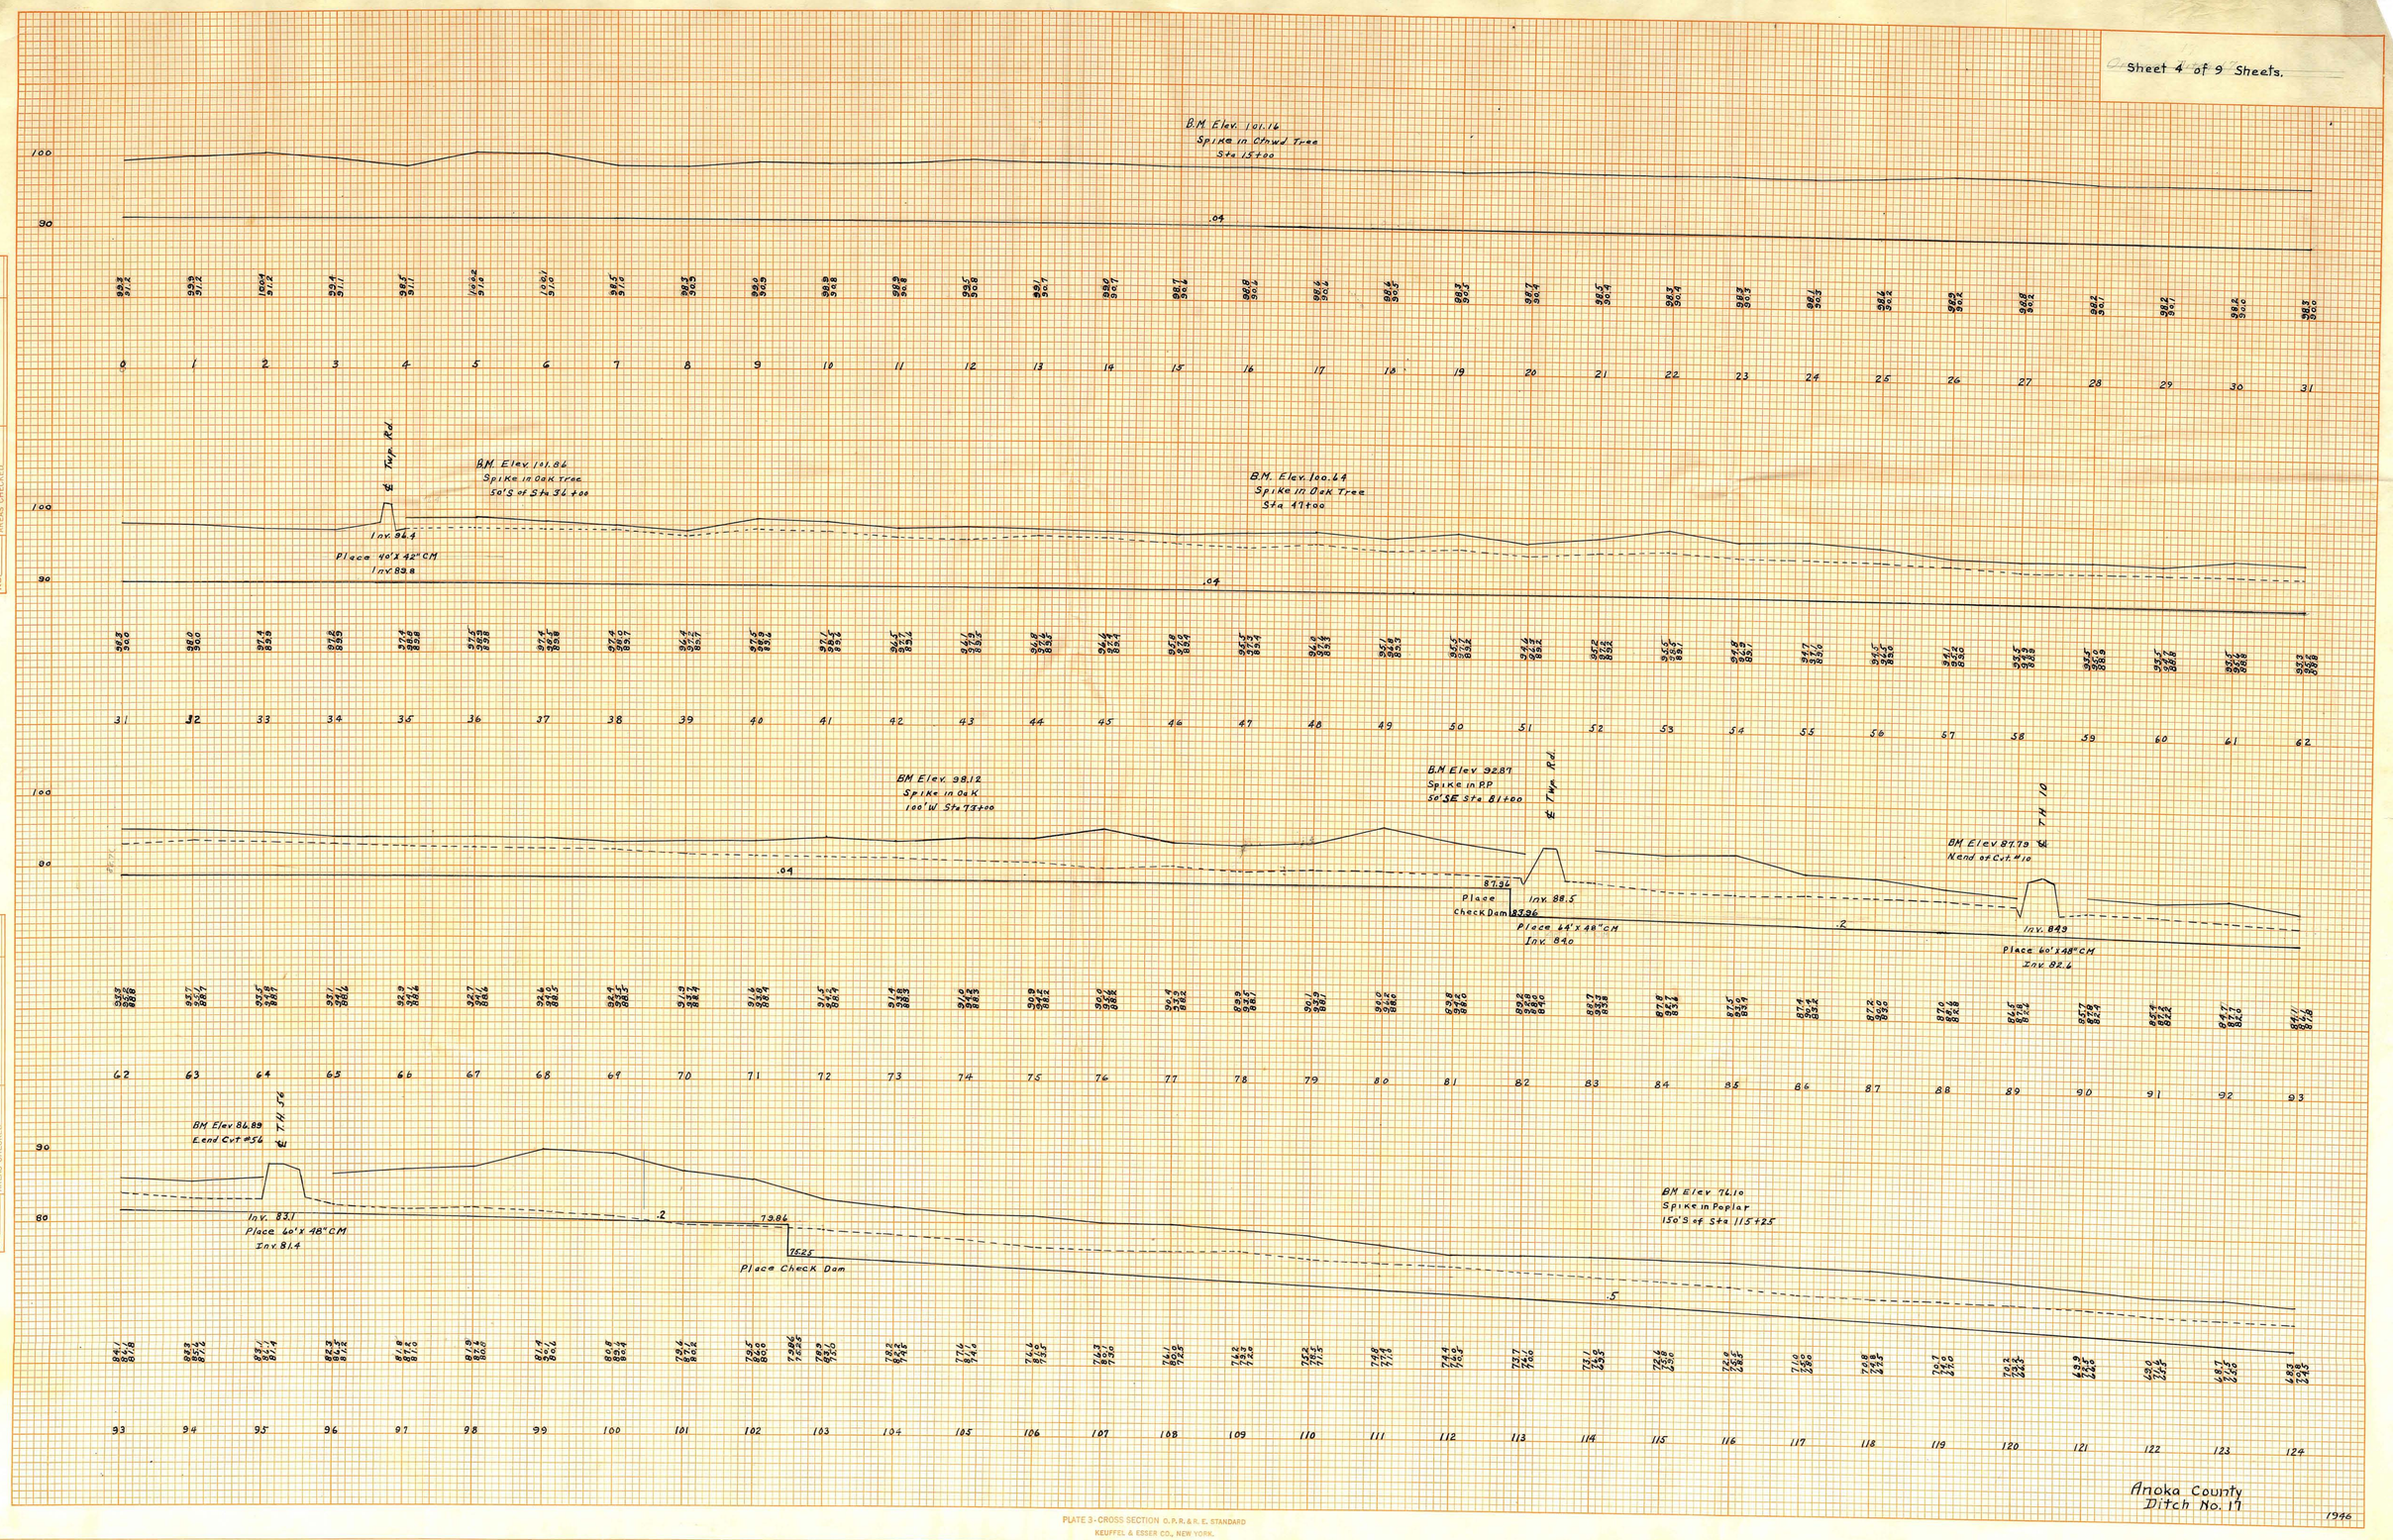

Anoka County
Ditch No. 17

1946

FINAL SURVEY — NOTE BOOK NO. — BY — DATE — SURVEYED — PLOTTED — PROFILE — AREAS — AREAS CHECKED

ORIGINAL SURVEY — NOTE BOOK NO. — BY — DATE — SURVEYED — PLOTTED — PROFILE — AREAS — AREAS CHECKED

PLATE 3-CROSS SECTION O.P.R.&R.E. STANDARD
KEUFFEL & ESSER CO., NEW YORK.
K & E CO. No. 345-3 MADE IN U.S.A. 40145-3