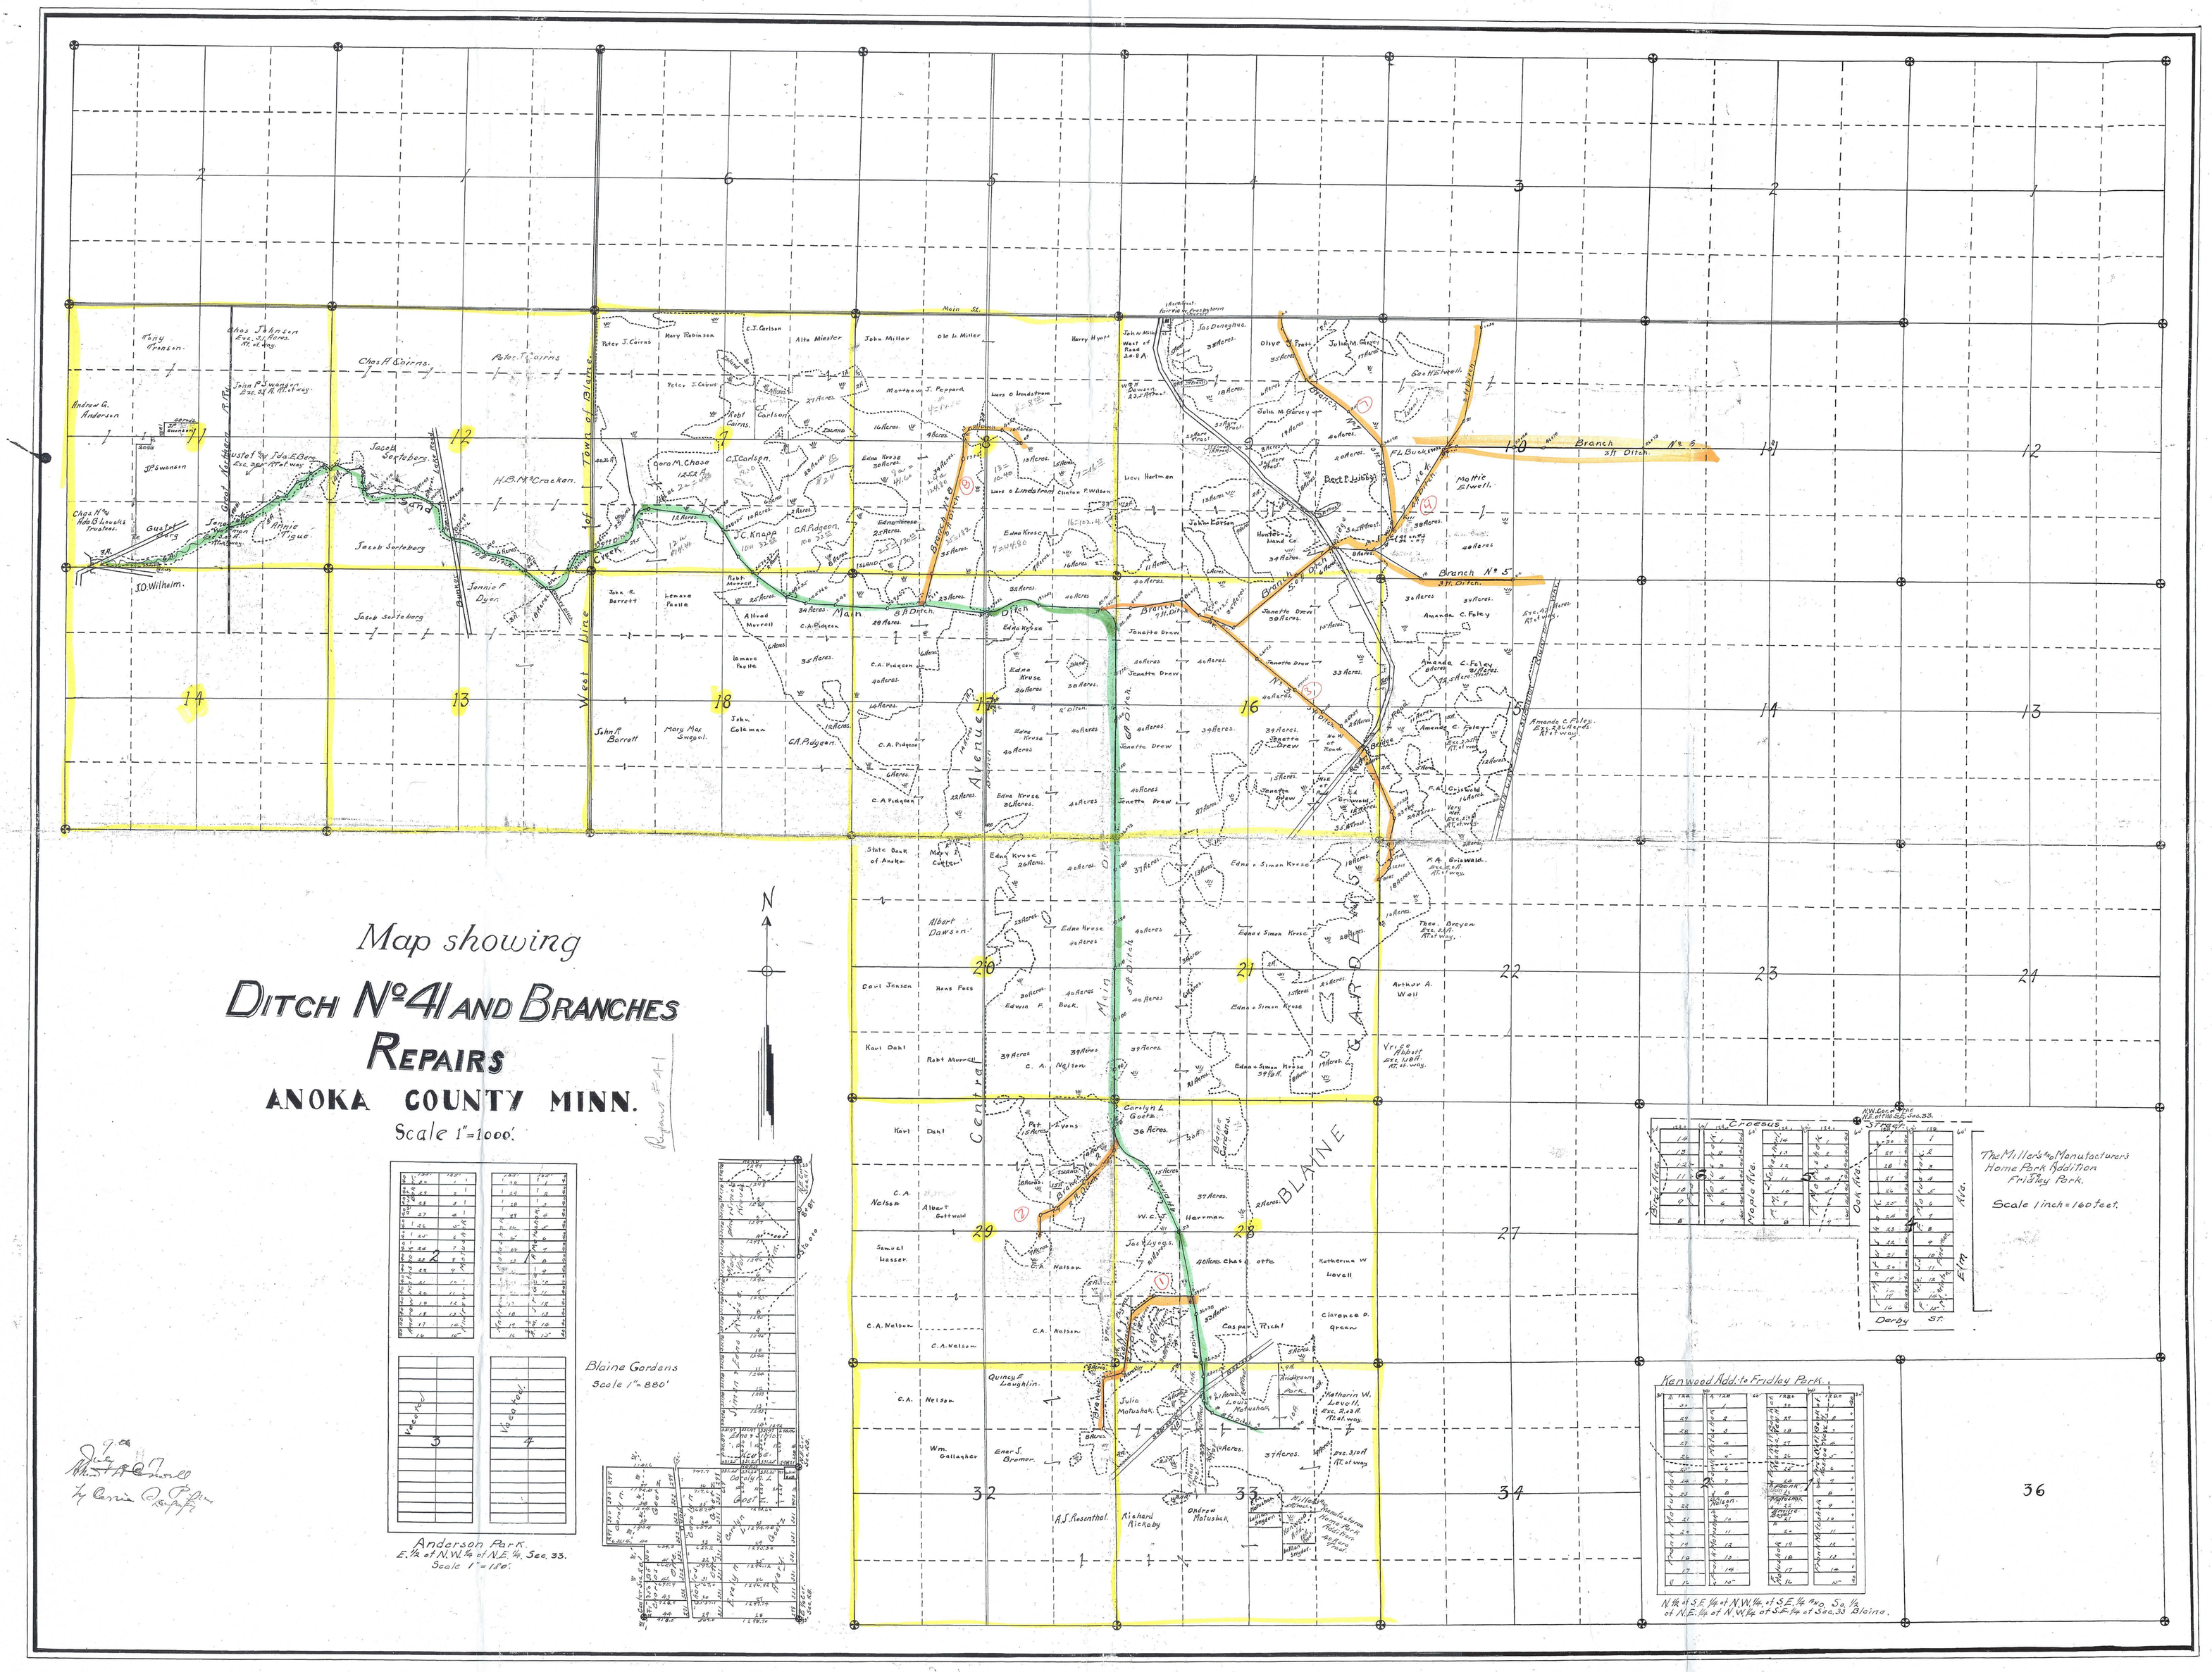
Map showing
DITCH No. 41 AND BRANCHES
REPAIRS
ANOKA COUNTY MINN.
Scale 1"=1000'.
Blaine Gardens
Scale 1"=880'
Anderson Park.
E. 1/2 of N.W. 1/4 of N.E. 1/4, Sec. 33.
Scale 1"=180'.
The Miller's & Manufacturer's Home Park Addition Fridley Park.
Scale 1 inch = 160 feet.
Kenwood Add. to Fridley Park.
N. 1/2 of S.E. 1/4 of N.W. 1/4 of S.E. 1/4 and So. 1/2 of N.E. 1/4 of N.W. 1/4 of S.E. 1/4 of Sec. 33 Blaine.
West Line of Town of Blaine
Central Avenue
BLAINE GARDENS
Main Ditch
Branch No. 5
Branch No. 6
Main St.
Creosus Street
Elm Ave.
Derby St.
Oak Ave.
Maple Ave.
Birch Ave.
N