PROFILE
OF
REPAIRS COUNTY DITCH NO. 41
Sheet #1

Dec. 1916
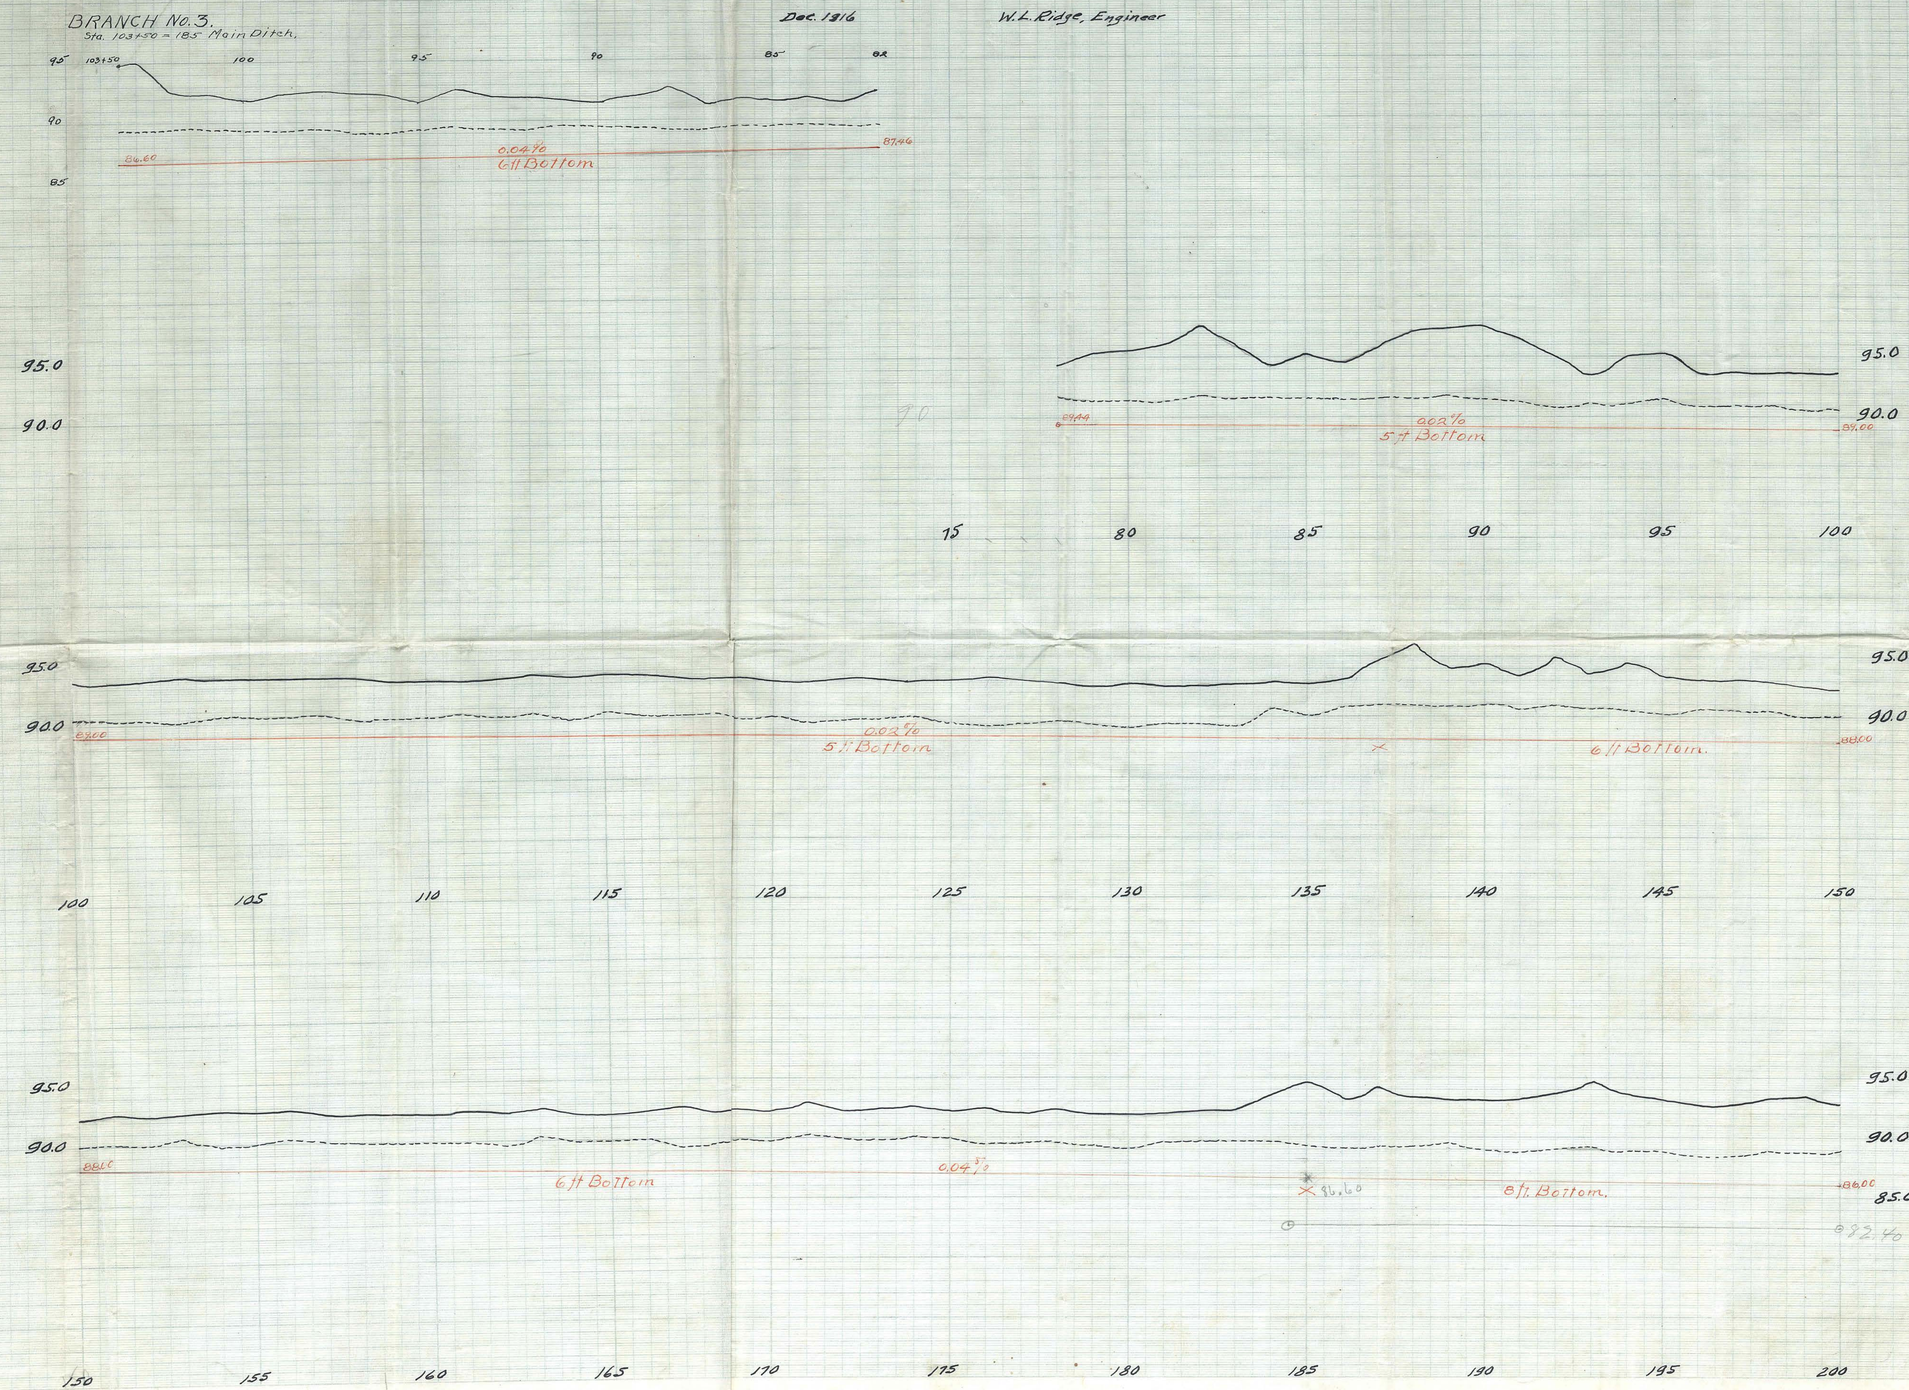
W. L. Ridge, Engineer