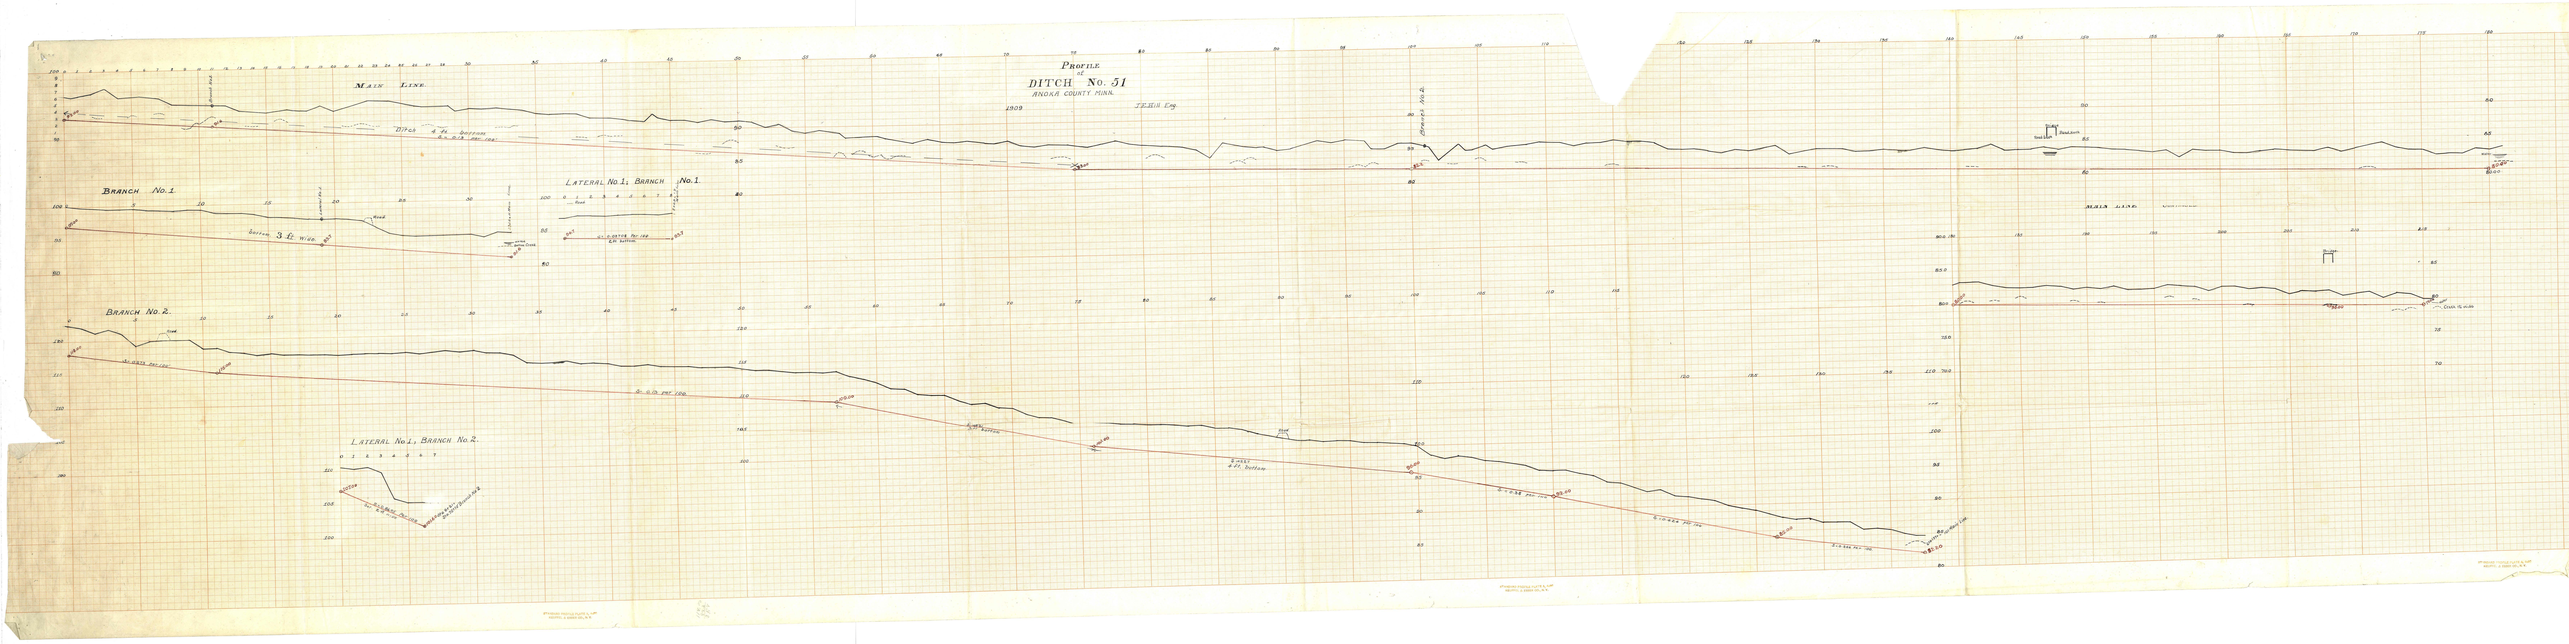
PROFILE
of
DITCH No. 51
ANOKA COUNTY MINN.
1909
T.E. Hill Eng.
MAIN LINE
BRANCH No. 1
LATERAL No. 1, BRANCH No. 1
BRANCH No. 2
LATERAL No. 1, BRANCH No. 2
MAIN LINE