LAYOUT HISTORY

ORIGINAL LAYOUT:




REVISIONS:
LAYOUT IS NOW SUBMITTED FOR FORMAL APPROVAL.

INDEX MAP

LAYOUT & PROFILE No.: ____ COPY No: ____
T.H. 10 FROM: 0.3 MILES WEST OF ARMSTRONG BLVD
FROM LAURA AVE TO TRAFFICSCL STREET AND ON CSAH 83
FROM 0.65 SOUTH OF T.H.10 TO BUNKER LAKE BLVD.
Prepared by: WSB & ASSOCIATES, INC.
Date: 9/8/2011

S.P. 0202-095	T.H. 10	A.J.	2 TBF,BR3
S.P. ____	T.H. ____	A.J. ____	PPM2 Activity
S.P. ____	T.H. ____	A.J. ____	PPM2 Activity
S.P. ____	T.H. ____	A.J. ____	PPM2 Activity

Level 1 LAYOUT APPROVAL

Prepared by: ____ Date: ____
WSB & ASSOCIATES, INC.
Reviewed by: ____ Date: ____
Reviewed by: ____ Date: ____
Reviewed by: ____ Date: ____
Reviewed by: ____ Date: ____
Reviewed by: ____ Date: ____
Reviewed by: ____ Date: ____

DESIGN FILE: K:\01995-10\Cad\Layout\CO0202095_LO_options.dgn
DATE: 9/8/2011

EX ARMSTRONG BLVD

BRIDGE XXXXX TYPICAL SECTION OVER TH 10

 

BRIDGE XXXXX TYPICAL SECTION OVER BNSF RR

 

TH 10 TYPICAL SECTION (4-LANE) - WEST OF BRIDGE

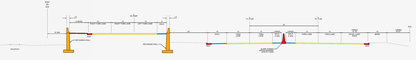

TH 10 TYPICAL SECTION (4-LANE) - EAST OF BRIDGE

RIVERDALE DR AT CSAH 83 - TO EAST

RIVERDALE DR AT CSAH 83 - TO SOUTH

SUNWOOD DR

CSAH 83 (ARMSTRONG BLVD)

 

EX TH 10

EX RIVERDALE DR

SW RAMP

SW LOOP
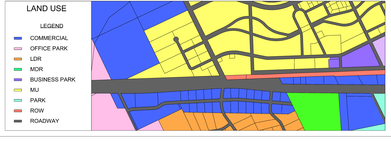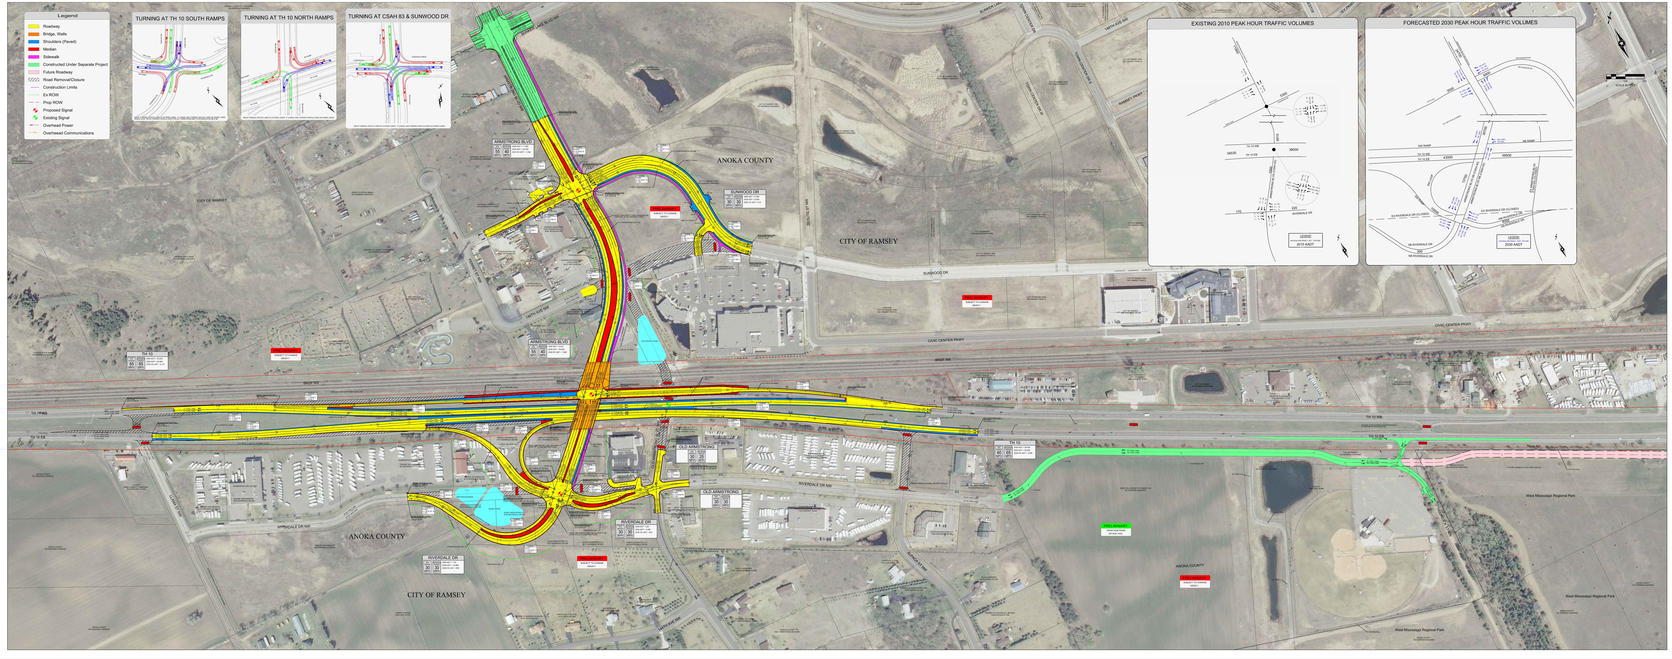
SW RAMP AND SW LOOP AT CSAH 83