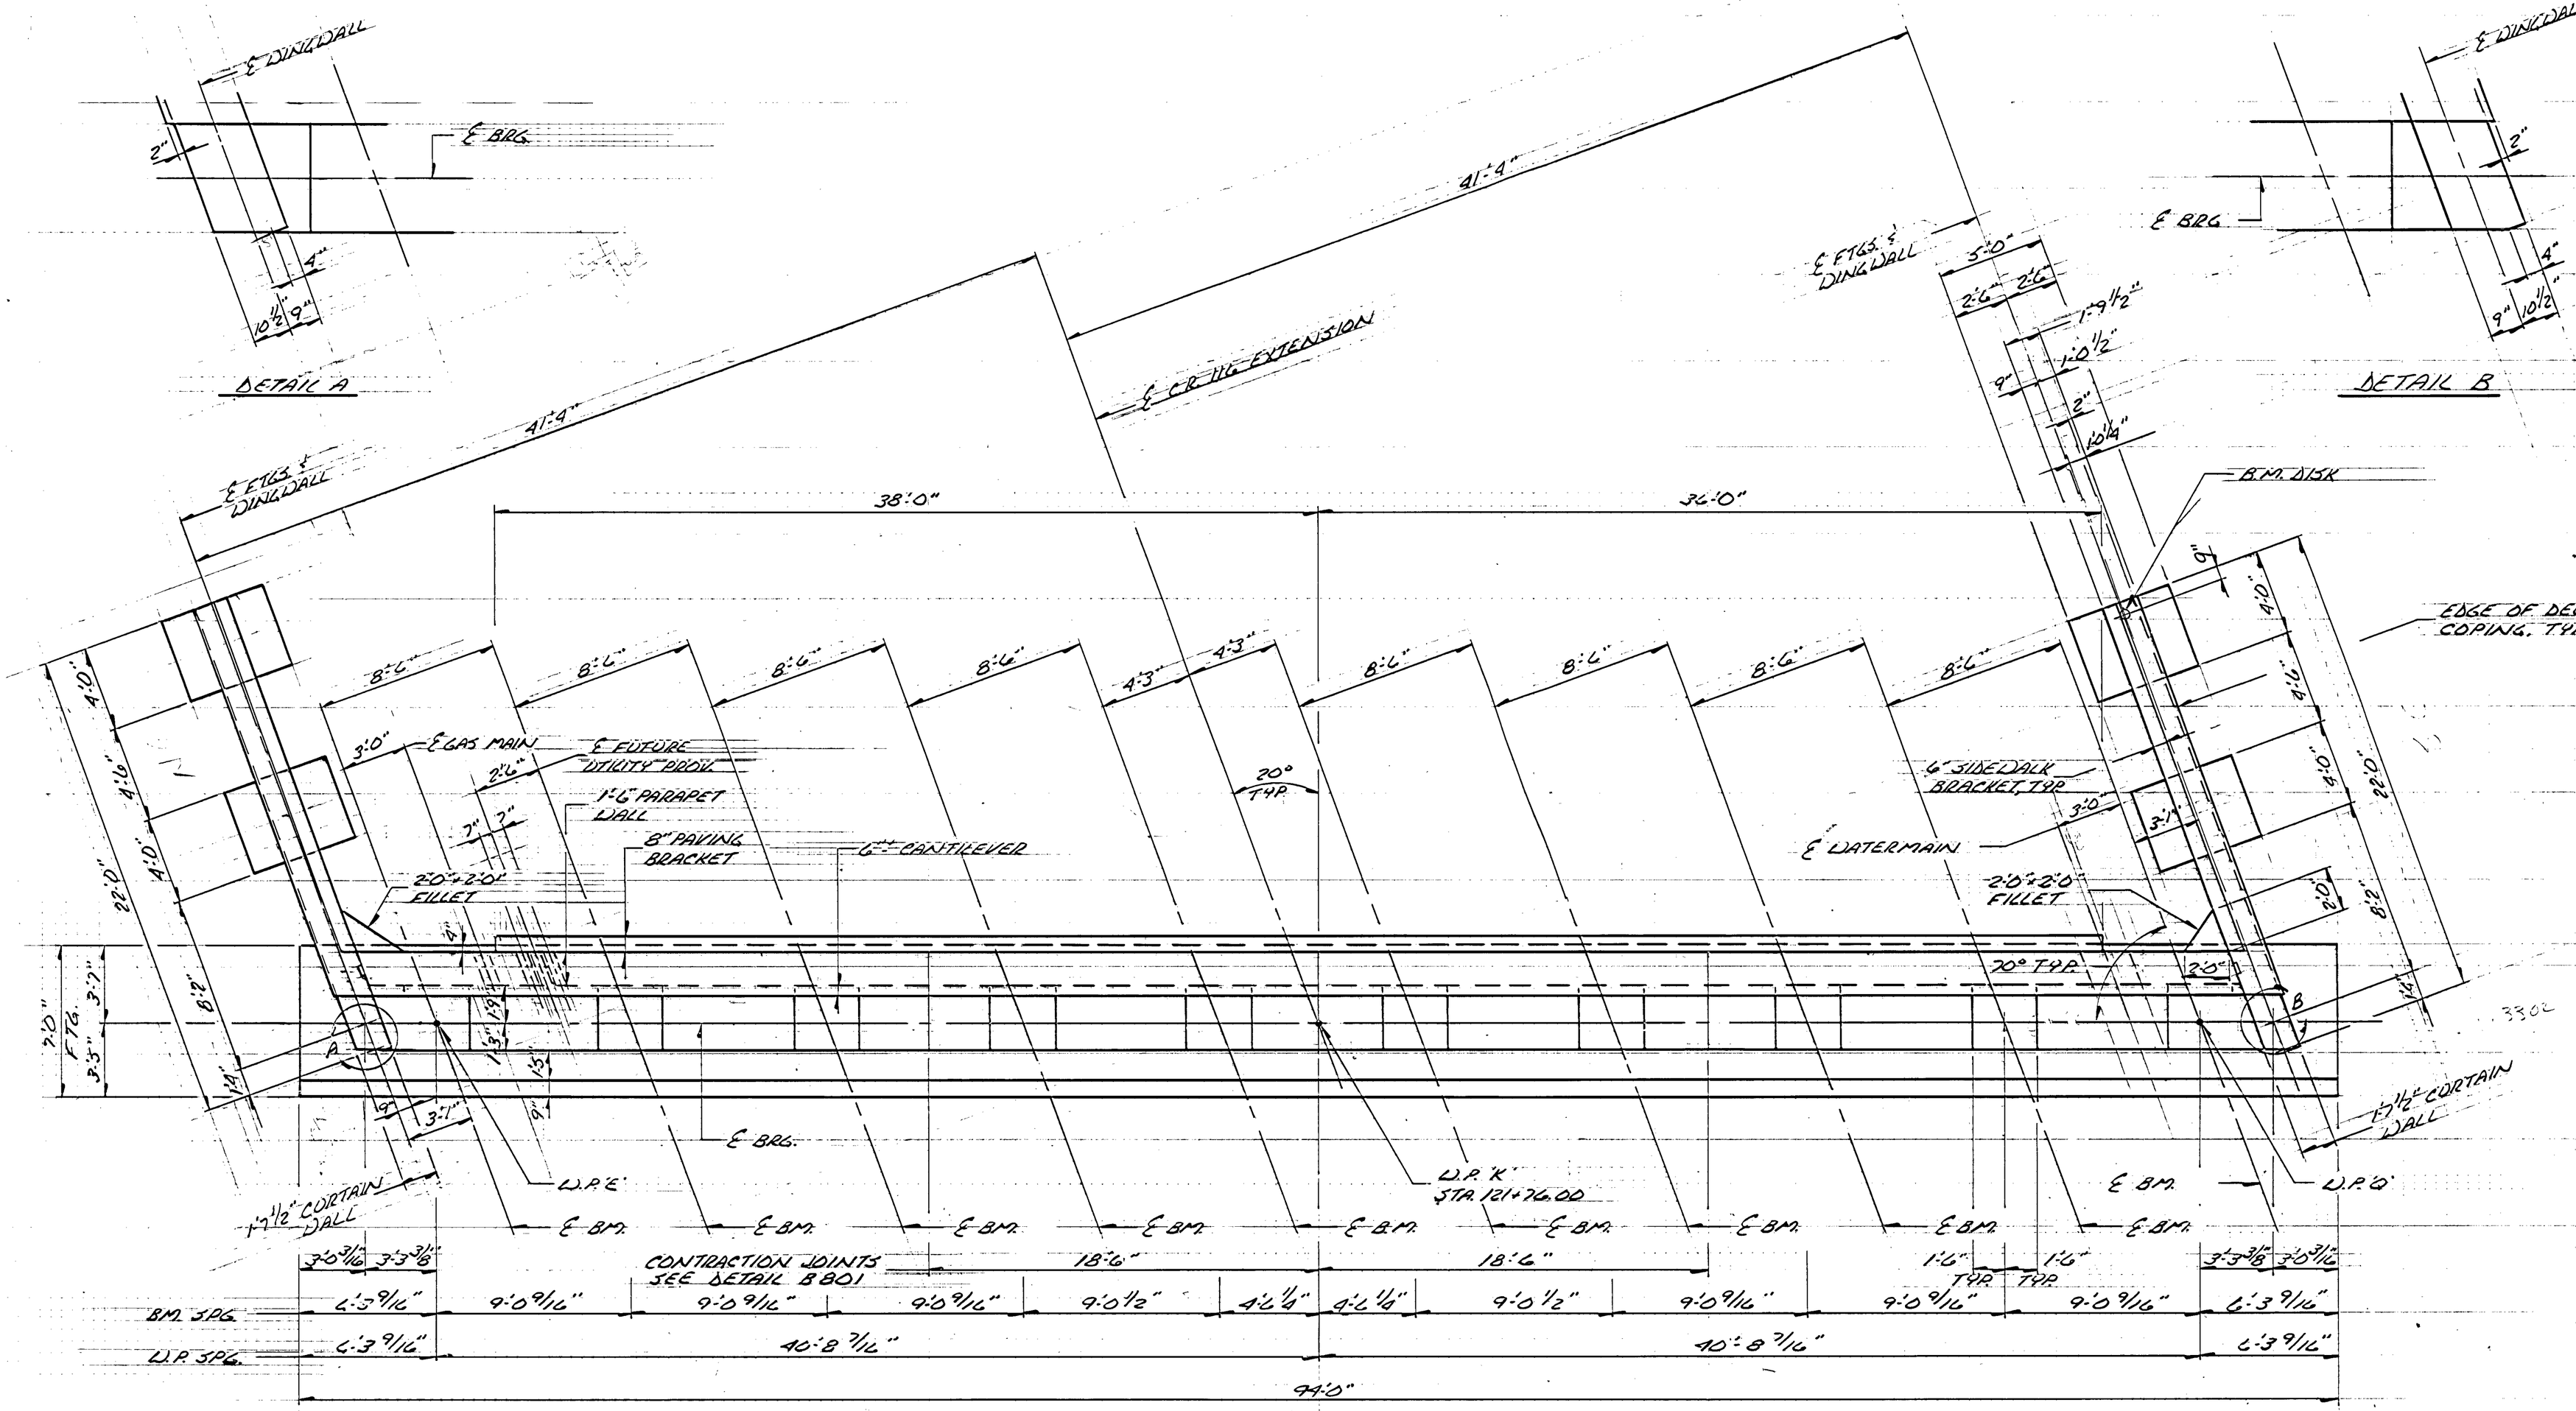

PLAN
SCALE 1/4" = 1'-0"

NOTE:
WATERMAIN SLEEVE SHALL BE 24" Ø x 2'-6" LG.
GAS MAIN SLEEVE SHALL BE 12" Ø x 2'-2" LG.
9-3" CONDUITS SHALL HAVE 6" Ø x 2'-2" SLEEVES.

MINNESOTA DEPARTMENT OF TRANSPORTATION

BRIDGE NO. 02545

EAST ABUTMENT DETAILS

APPROVED:

SHEET 12A OF 46A SHEETS	02545	DM
C.R. 88-09-116		TART