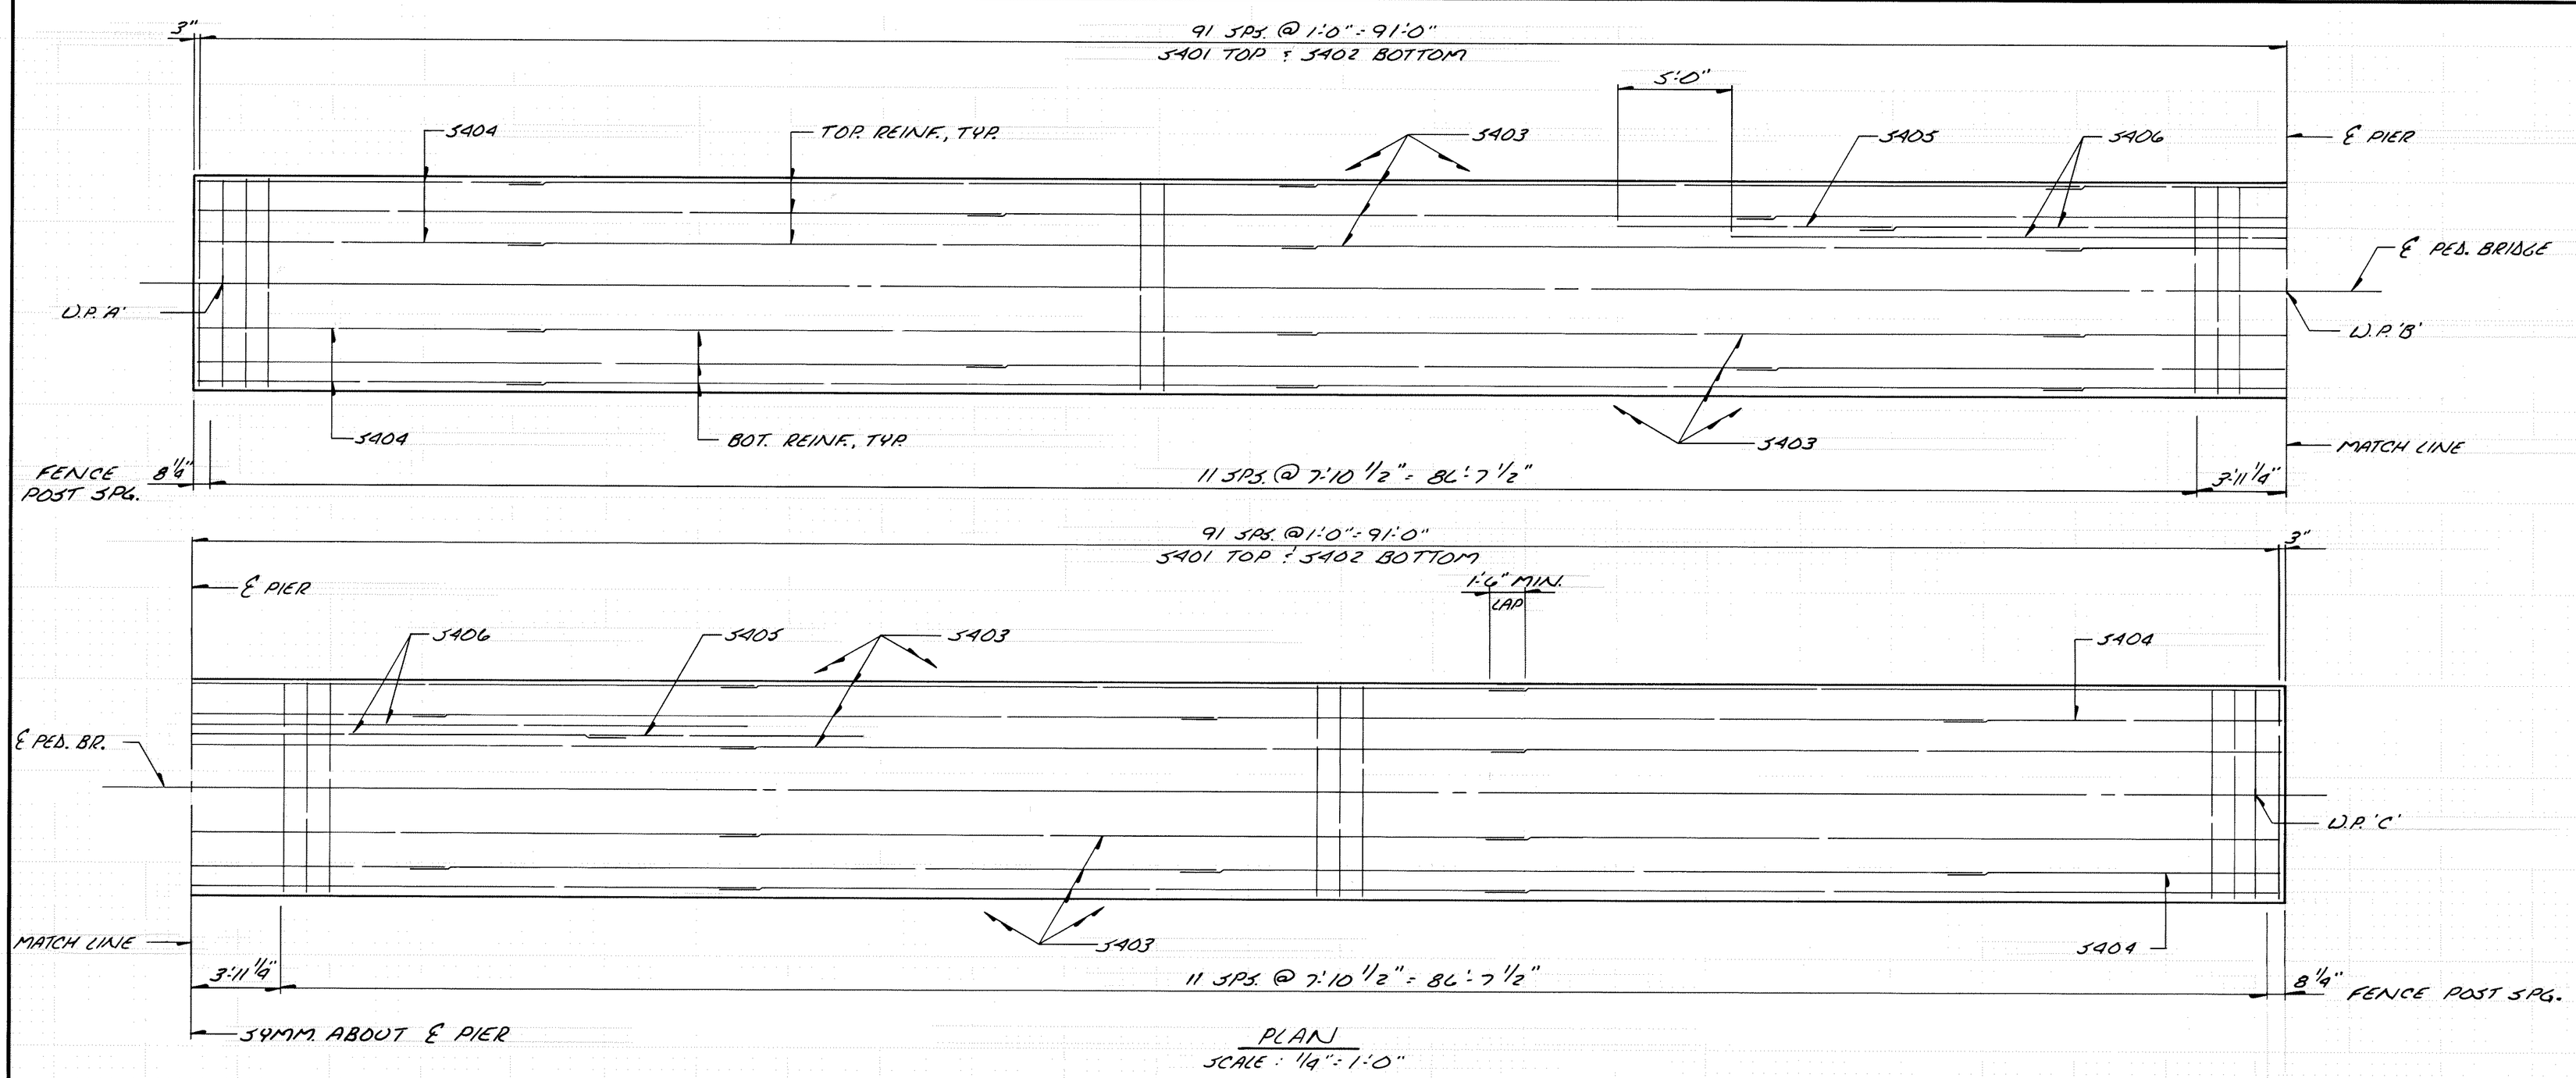

PLAN
SCALE: 1/8" = 1'-0"

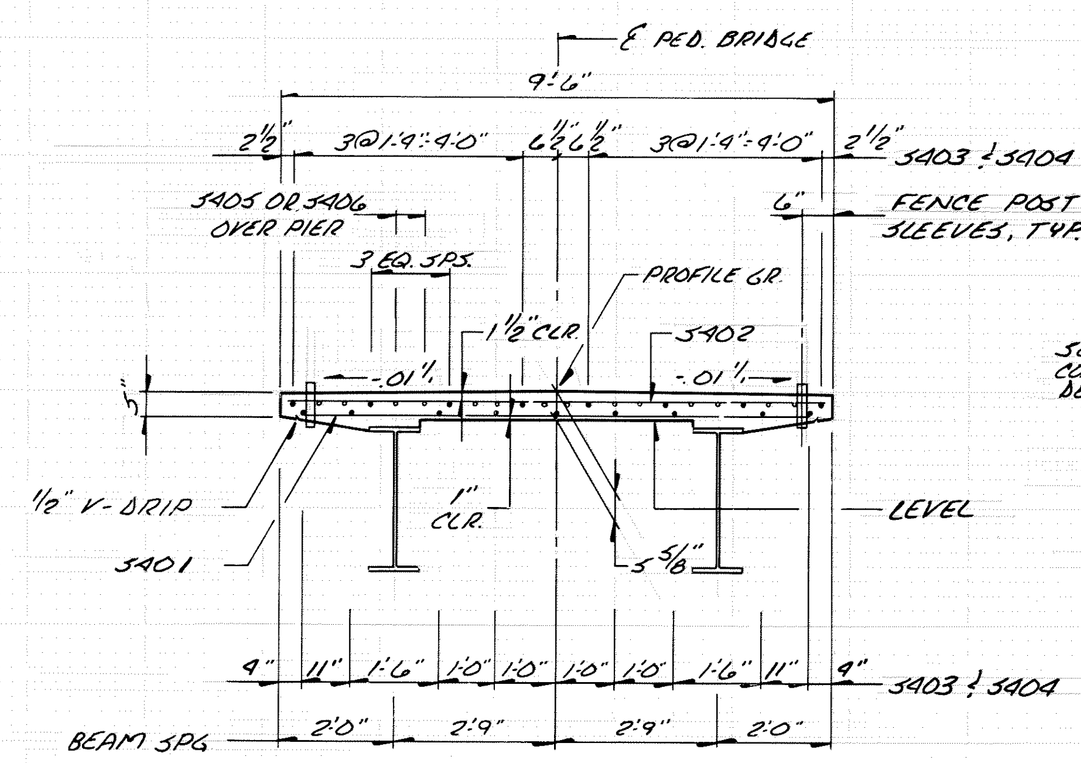

SECTION THRU DECK
SCALE: 1/2" = 1'-0"

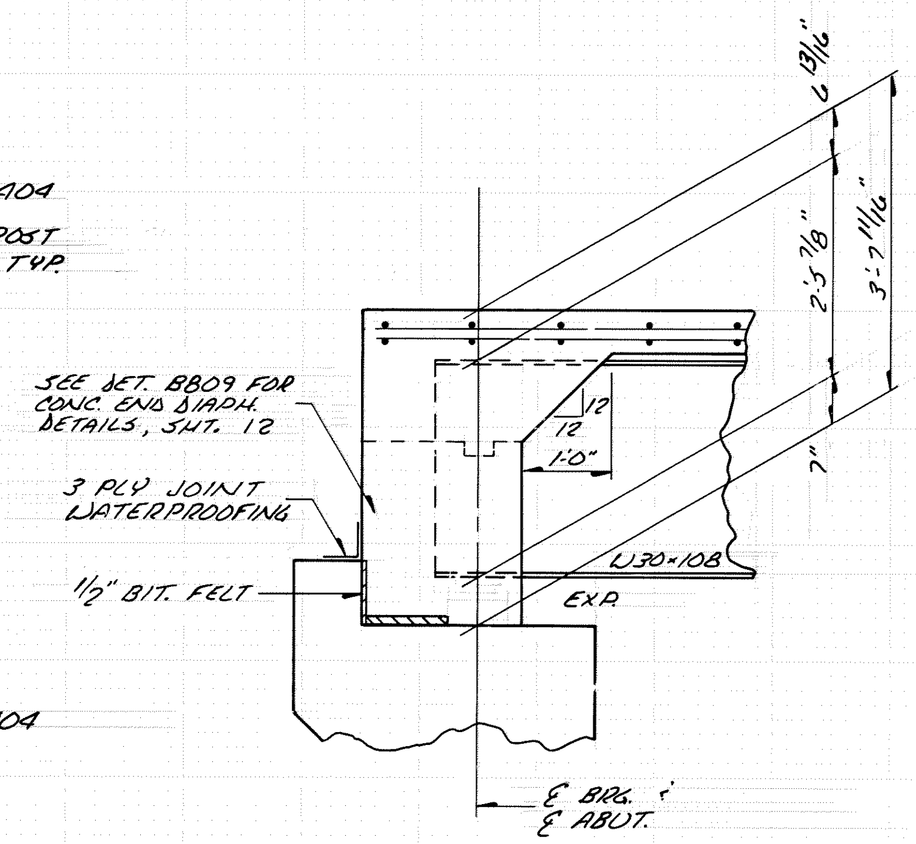

ABUTMENTS, TYP.

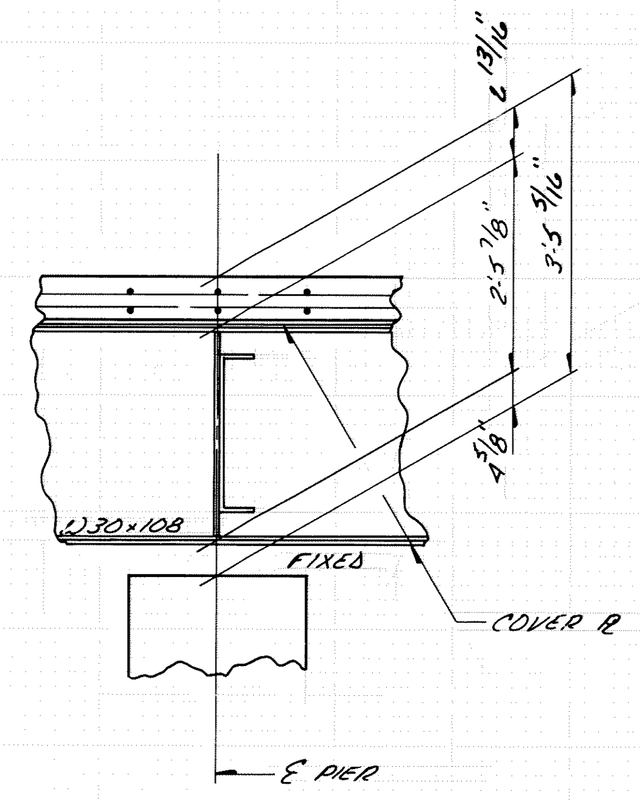

PIER
PART. LONGITUDINAL SECTION
SCALE: 3/4" = 1'-0"

MINNESOTA DEPARTMENT OF TRANSPORTATION

BRIDGE NO. 02555

SUPERSTRUCTURE DETAILS

APPROVED"

C.P. 85-05-116	02555	JM
SHEET 5 OF 17 SHEETS		DMT