I-34

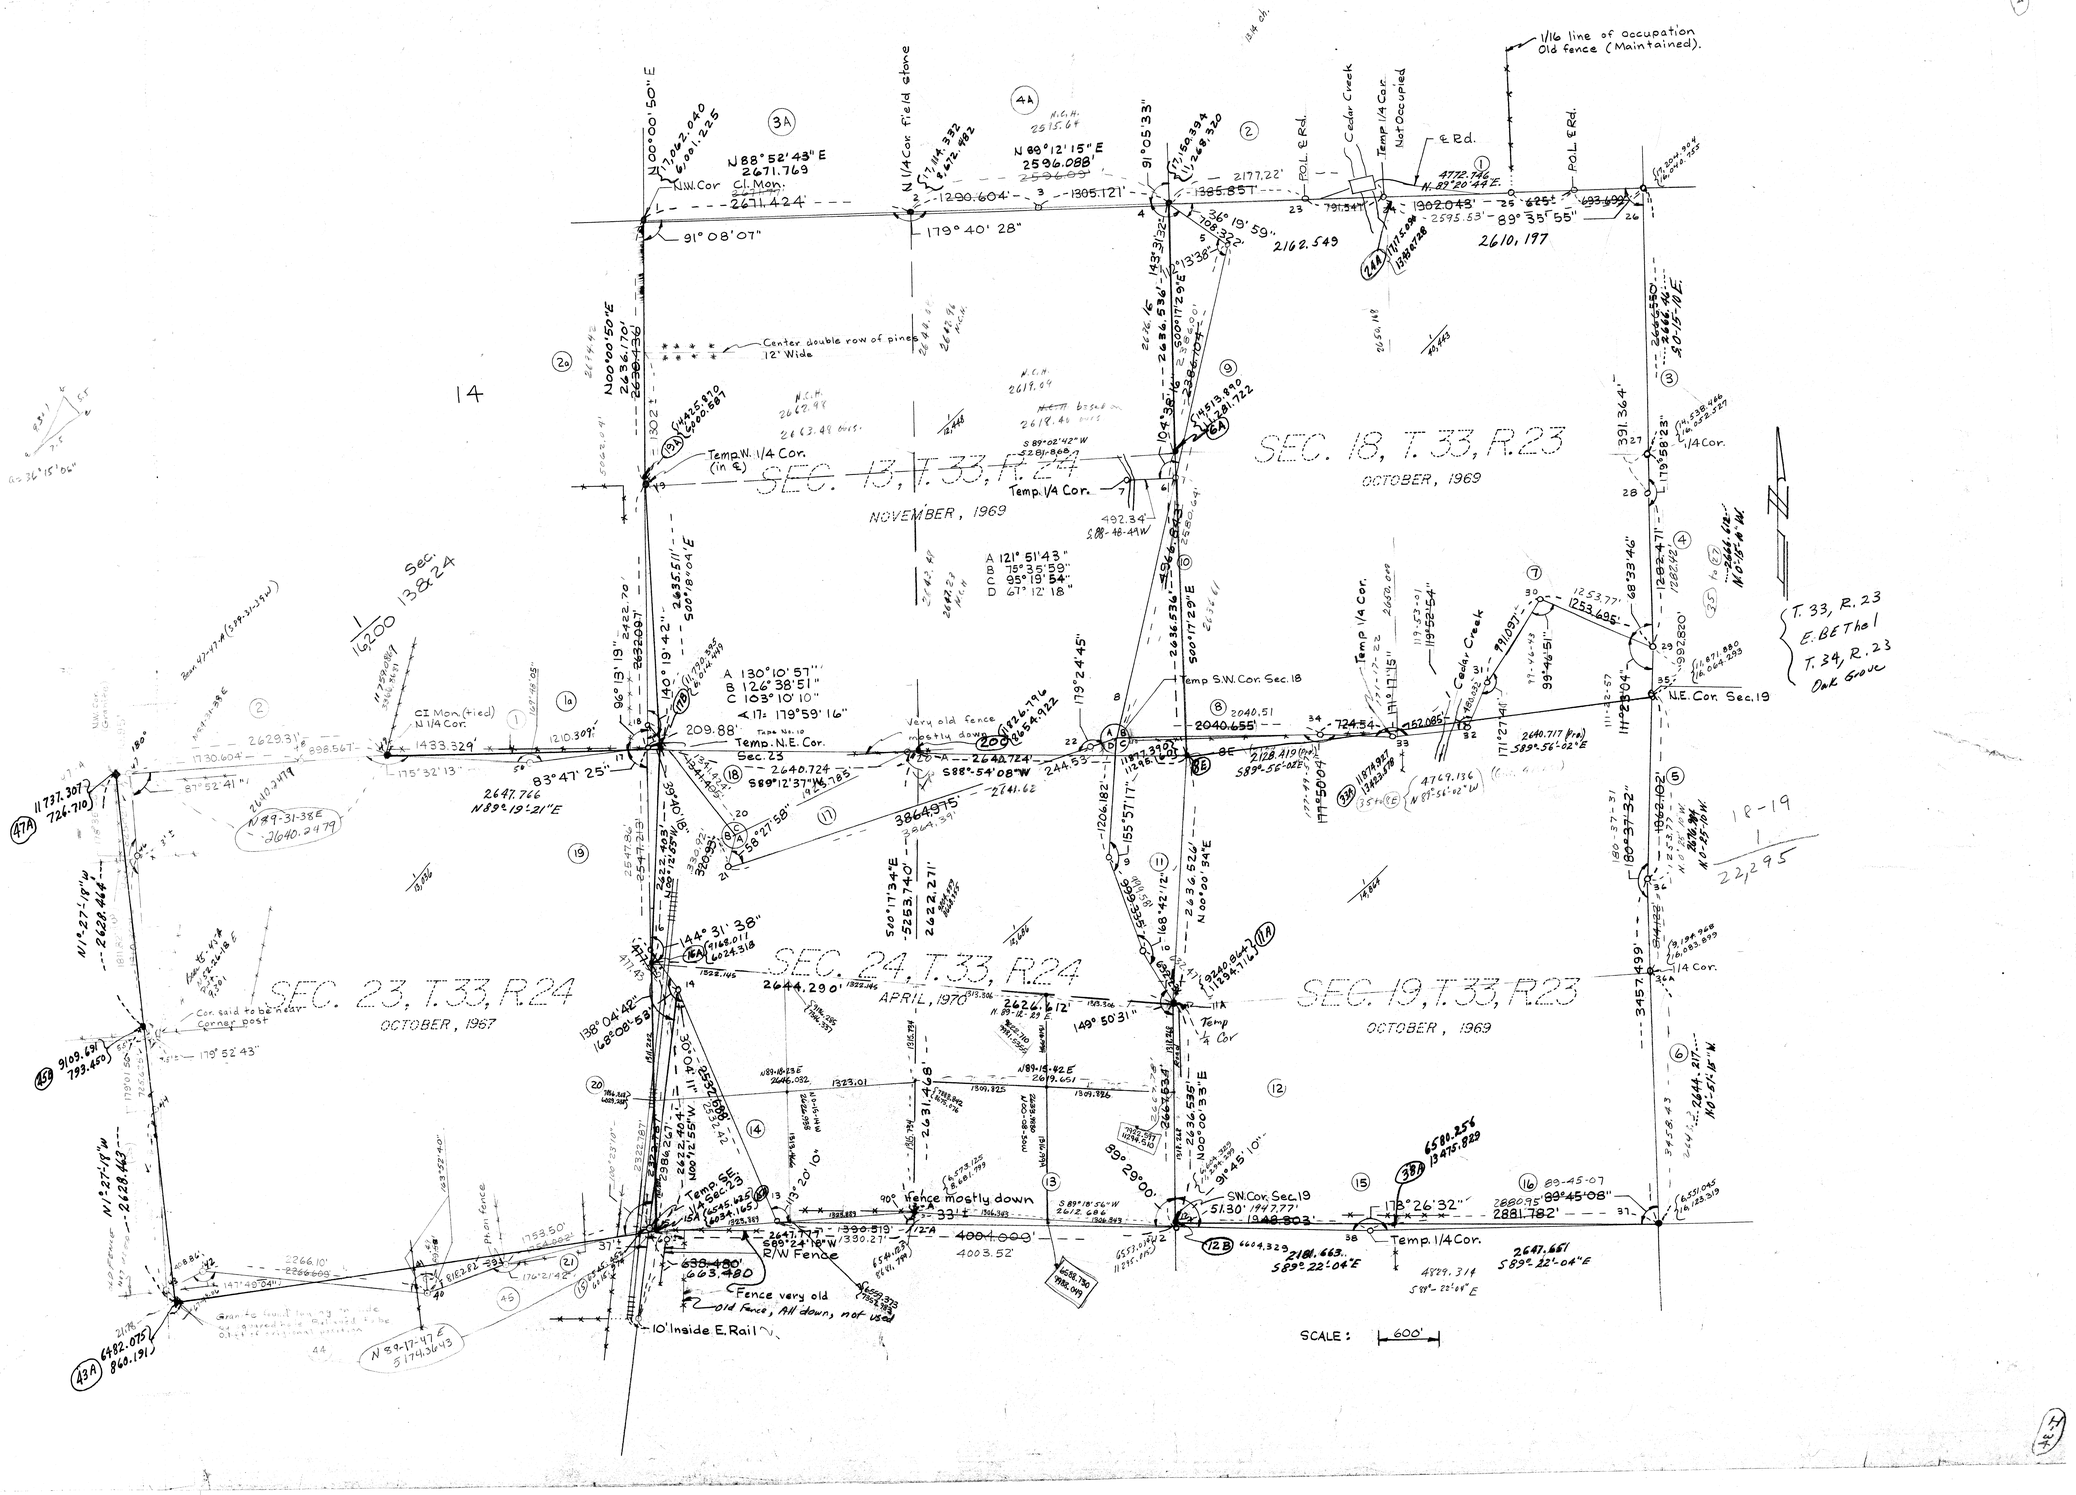

SEC. 13, T.33, R.24
NOVEMBER, 1969
SEC. 18, T.33, R.23
OCTOBER, 1969
SEC. 23, T.33, R.24
OCTOBER, 1967
SEC. 24, T.33, R.24
APRIL, 1970
SEC. 19, T.33, R.23
OCTOBER, 1969
1/16 line of occupation
Old fence (Maintained).
Center double row of pines
12' Wide
Temp. N.E. Cor.
Sec. 23
Temp. 1/4 Cor.
Temp. S.W. Cor. Sec. 18
N.E. Cor. Sec. 19
SW. Cor. Sec. 19
Temp. 1/4 Cor.
Fence mostly down
Fence very old
Old fence, All down, not used
10' Inside E. Rail
R/W Fence
Cedar Creek
Temp 1/4 Cor.
Not Occupied
P.O.L. ℄ Rd.
T. 33, R. 23
E. BE Thal
T. 34, R. 23
Oak Grove
SCALE: 600'