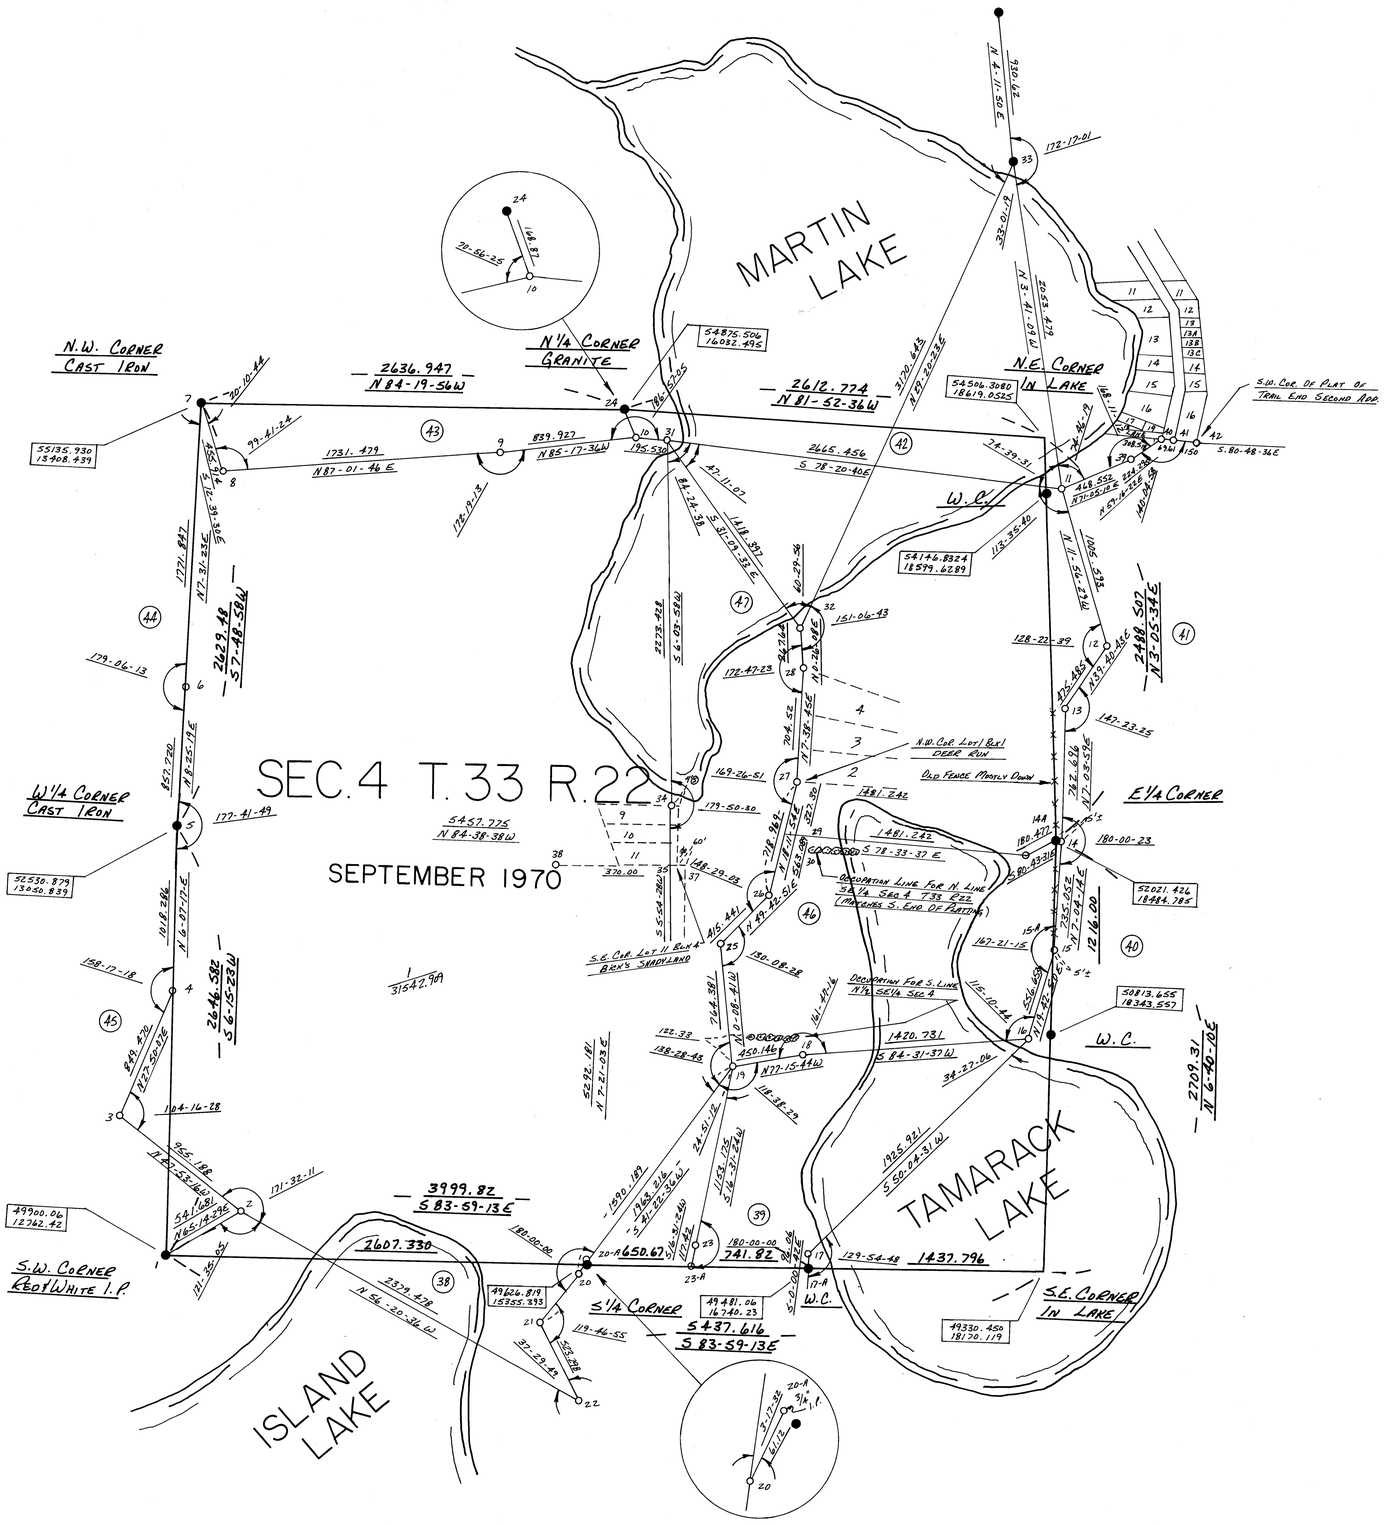
MARTIN LAKE
TAMARACK LAKE
ISLAND LAKE
SEC. 4 T. 33 R. 22
SEPTEMBER 1970
N.W. CORNER CAST IRON
N 1/4 CORNER GRANITE
N.E. CORNER IN LAKE
W 1/4 CORNER CAST IRON
E 1/4 CORNER
S.W. CORNER KEOT/WHITE I.P.
S 1/4 CORNER
S.E. CORNER IN LAKE
S.W. COR. OF PLAT OF TRAIL END SECOND ADD.
W.C.
N.W. COR. LOT 1 BLK 1 DEER RUN
OLD FENCE MOSTLY DOWN
DESCRIPTION LINE FOR N. LINE S 1/2 SEC 4 7.38 FEET MORE/LESS S. END OF PLATTING
DESCRIPTION FOR S. LINE N 1/2 SE 1/4 SEC 4
S.E. COR. LOT 11 BLK 4 BEN'S SWAMPLAND
2636.947 N 84-19-56 W
2612.724 N 81-52-36 W
2665.456 S 78-20-40 E
1731.479 N 87-01-46 E
839.927 N 85-17-34 W
3999.82 S 83-59-13 E
2607.330
2629.48 S 7-48-58 W
2646.582 S 6-15-23 W
2709.31 N 6-40-20 E
2488.507 N 3-05-34 E
5457.775 N 84-38-38 W
5437.616 S 83-59-13 E
1481.242 S 78-33-37 E
1420.731 S 84-31-37 W
1437.796 S 80-49-31 E
1650.67 W
241.82
1216.00
55135.930 15908.439
49900.06 12762.42
52530.879 13050.839
54146.8824 18599.6289
54875.506 16082.495
54546.3080 18619.0525
52021.426 18484.785
50813.655 18343.567
49330.450 18170.119
49481.06 16740.23
49624.819 15855.393
54146.8824 18599.6289
930.62 N 4-11-50 E
2053.429 N 3-41-09 W
1006.535 N 11-56-22 W
1239.40 N 6-56-13 E
1481.242
1420.731
1437.796
1650.67 W
241.82
1216.00
2709.31 N 6-40-20 E
2488.507 N 3-05-34 E
2629.48 S 7-48-58 W
2646.582 S 6-15-23 W
2607.330
3999.82 S 83-59-13 E
5437.616 S 83-59-13 E
5457.775 N 84-38-38 W
2636.947 N 84-19-56 W
2612.724 N 81-52-36 W
2665.456 S 78-20-40 E
1731.479 N 87-01-46 E
839.927 N 85-17-34 W

09-I-60