Original.

AUDITOR'S PLAT No. 1

ANOKA COUNTY

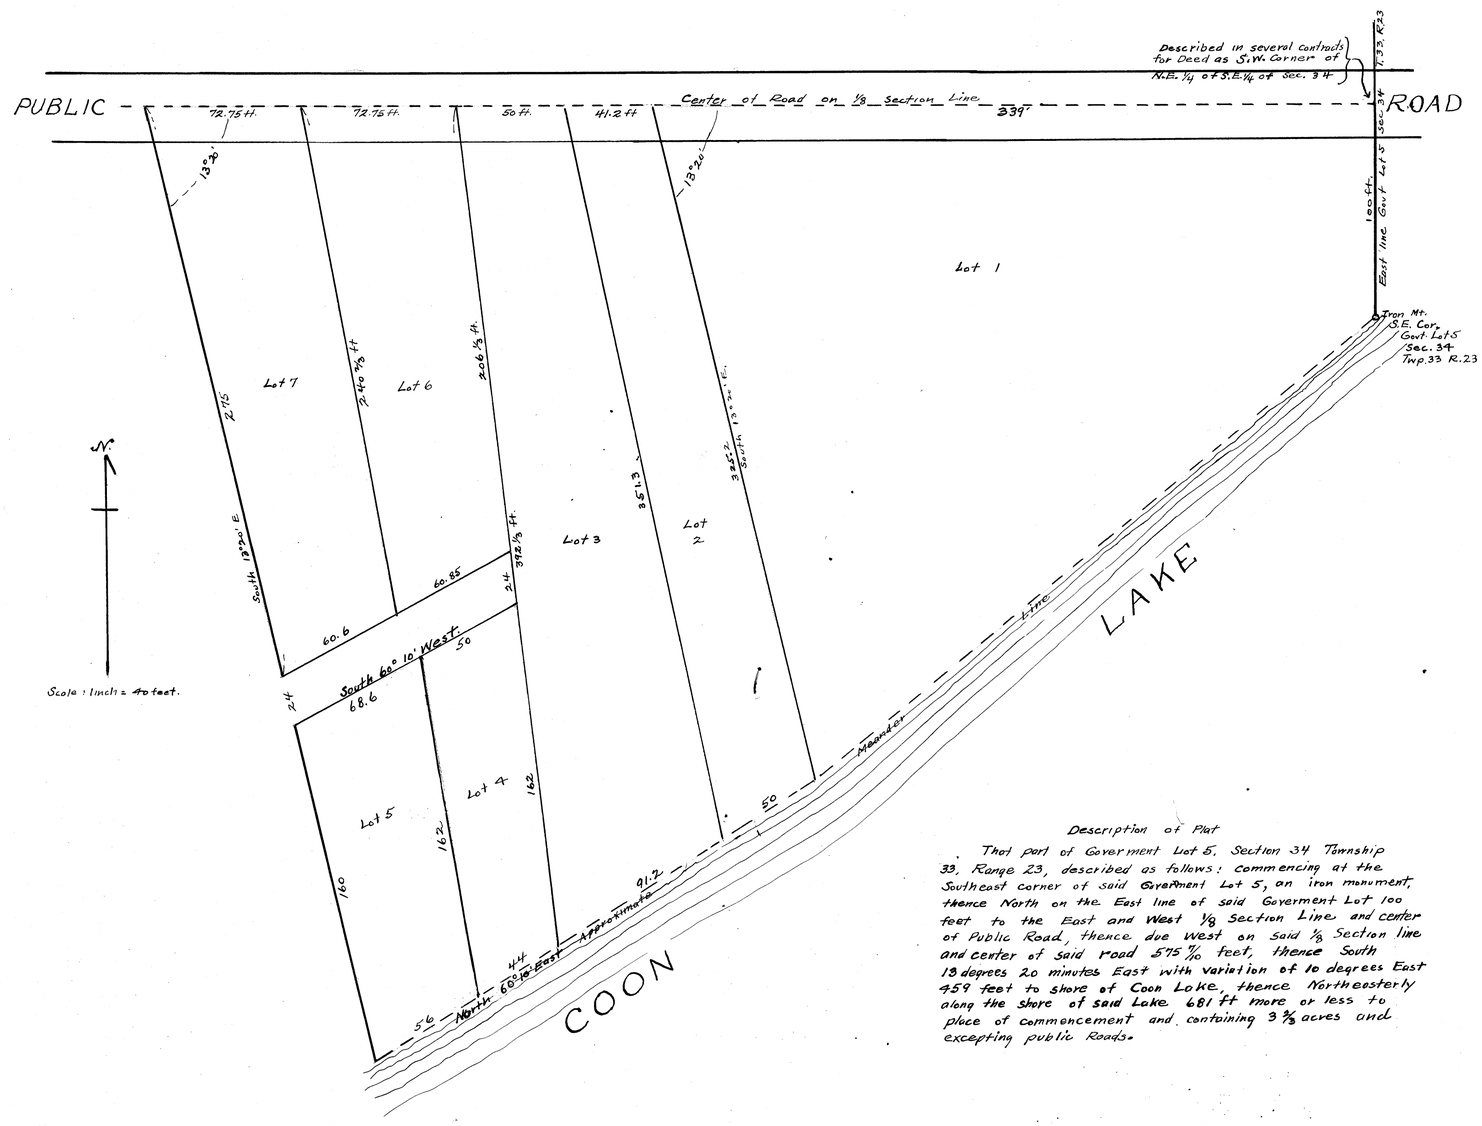

I E.A. Carlson, Auditor of Anoka County, Minnesota, do hereby certify that Wayne L. Ridge, County Surveyor of said County, at my request surveyed and platted the property designated by this plat as "Auditor's Plat No. 1" in pursuance of Section 991 of Revised Laws of 1905 and as amended by Chapter 32 Laws of 1911.

E.A. Carlson
County Auditor

Above certificate subscribed and sworn to before me this 4th day of April 1933.

Thos A. Nelson
Clerk of District Court
Anoka County, Minnesota

I hereby certify that I have surveyed and platted the property described in this plat as "Auditors Plat No 1", that this plat is a correct representation of said survey; that all distances are correctly shown in feet and decimals of a foot; that the outside boundary lines are correctly shown on the plat, and that there are no public highways other than as shown.

Wayne L. Ridge
County Surveyor

Above certificate subscribed and sworn to before me this 4th day of April 1933.

Thos A. Nelson
Clerk of District Court
Anoka County, Minnesota

Description of Plat

That part of Government Lot 5, Section 34 Township 33, Range 23, described as follows: commencing at the Southeast corner of said Government Lot 5, an iron monument, thence North on the East line of said Government Lot 100 feet to the East and West 1/8 Section Line and center of Public Road, thence due West on Said 1/8 Section line and center of said road 575 7/10 feet, thence South 19 degrees 20 minutes East with variation of 10 degrees East 459 feet to shore of Coon Lake, thence Northeasterly along the shore of said Lake 681 ft more or less to place of commencement and containing 3 2/3 acres and excepting public Roads.

84936

OFFICE OF REGISTER OF DEEDS,
STATE OF MINNESOTA, COUNTY OF ANOKA } ss

I hereby certify that the within instrument was filed in this office for record on the 3d day of August A.D. 1933 at 9 o'clock A.M. and was duly recorded in book 6 of Plats page 18.

Annie J. Dyer
Register of Deeds.