OFFICE OF REGISTER OF DEEDS, } ss
STATE OF MINNESOTA, COUNTY OF ANOKA }
I hereby certify that the within instrument was filed in this office for record on the 8 day of Sept A.D. 1939 at 2 o'clock P. M., and was duly Recorded in book "7" of Plats page 11
Eva Brandell
Register of Deeds.

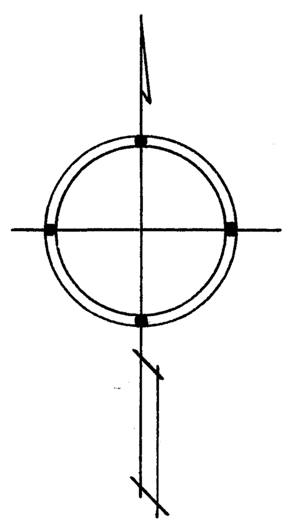

AUDITOR'S SUBDIVISION NUMBER 18

SCALE 1" = 200'

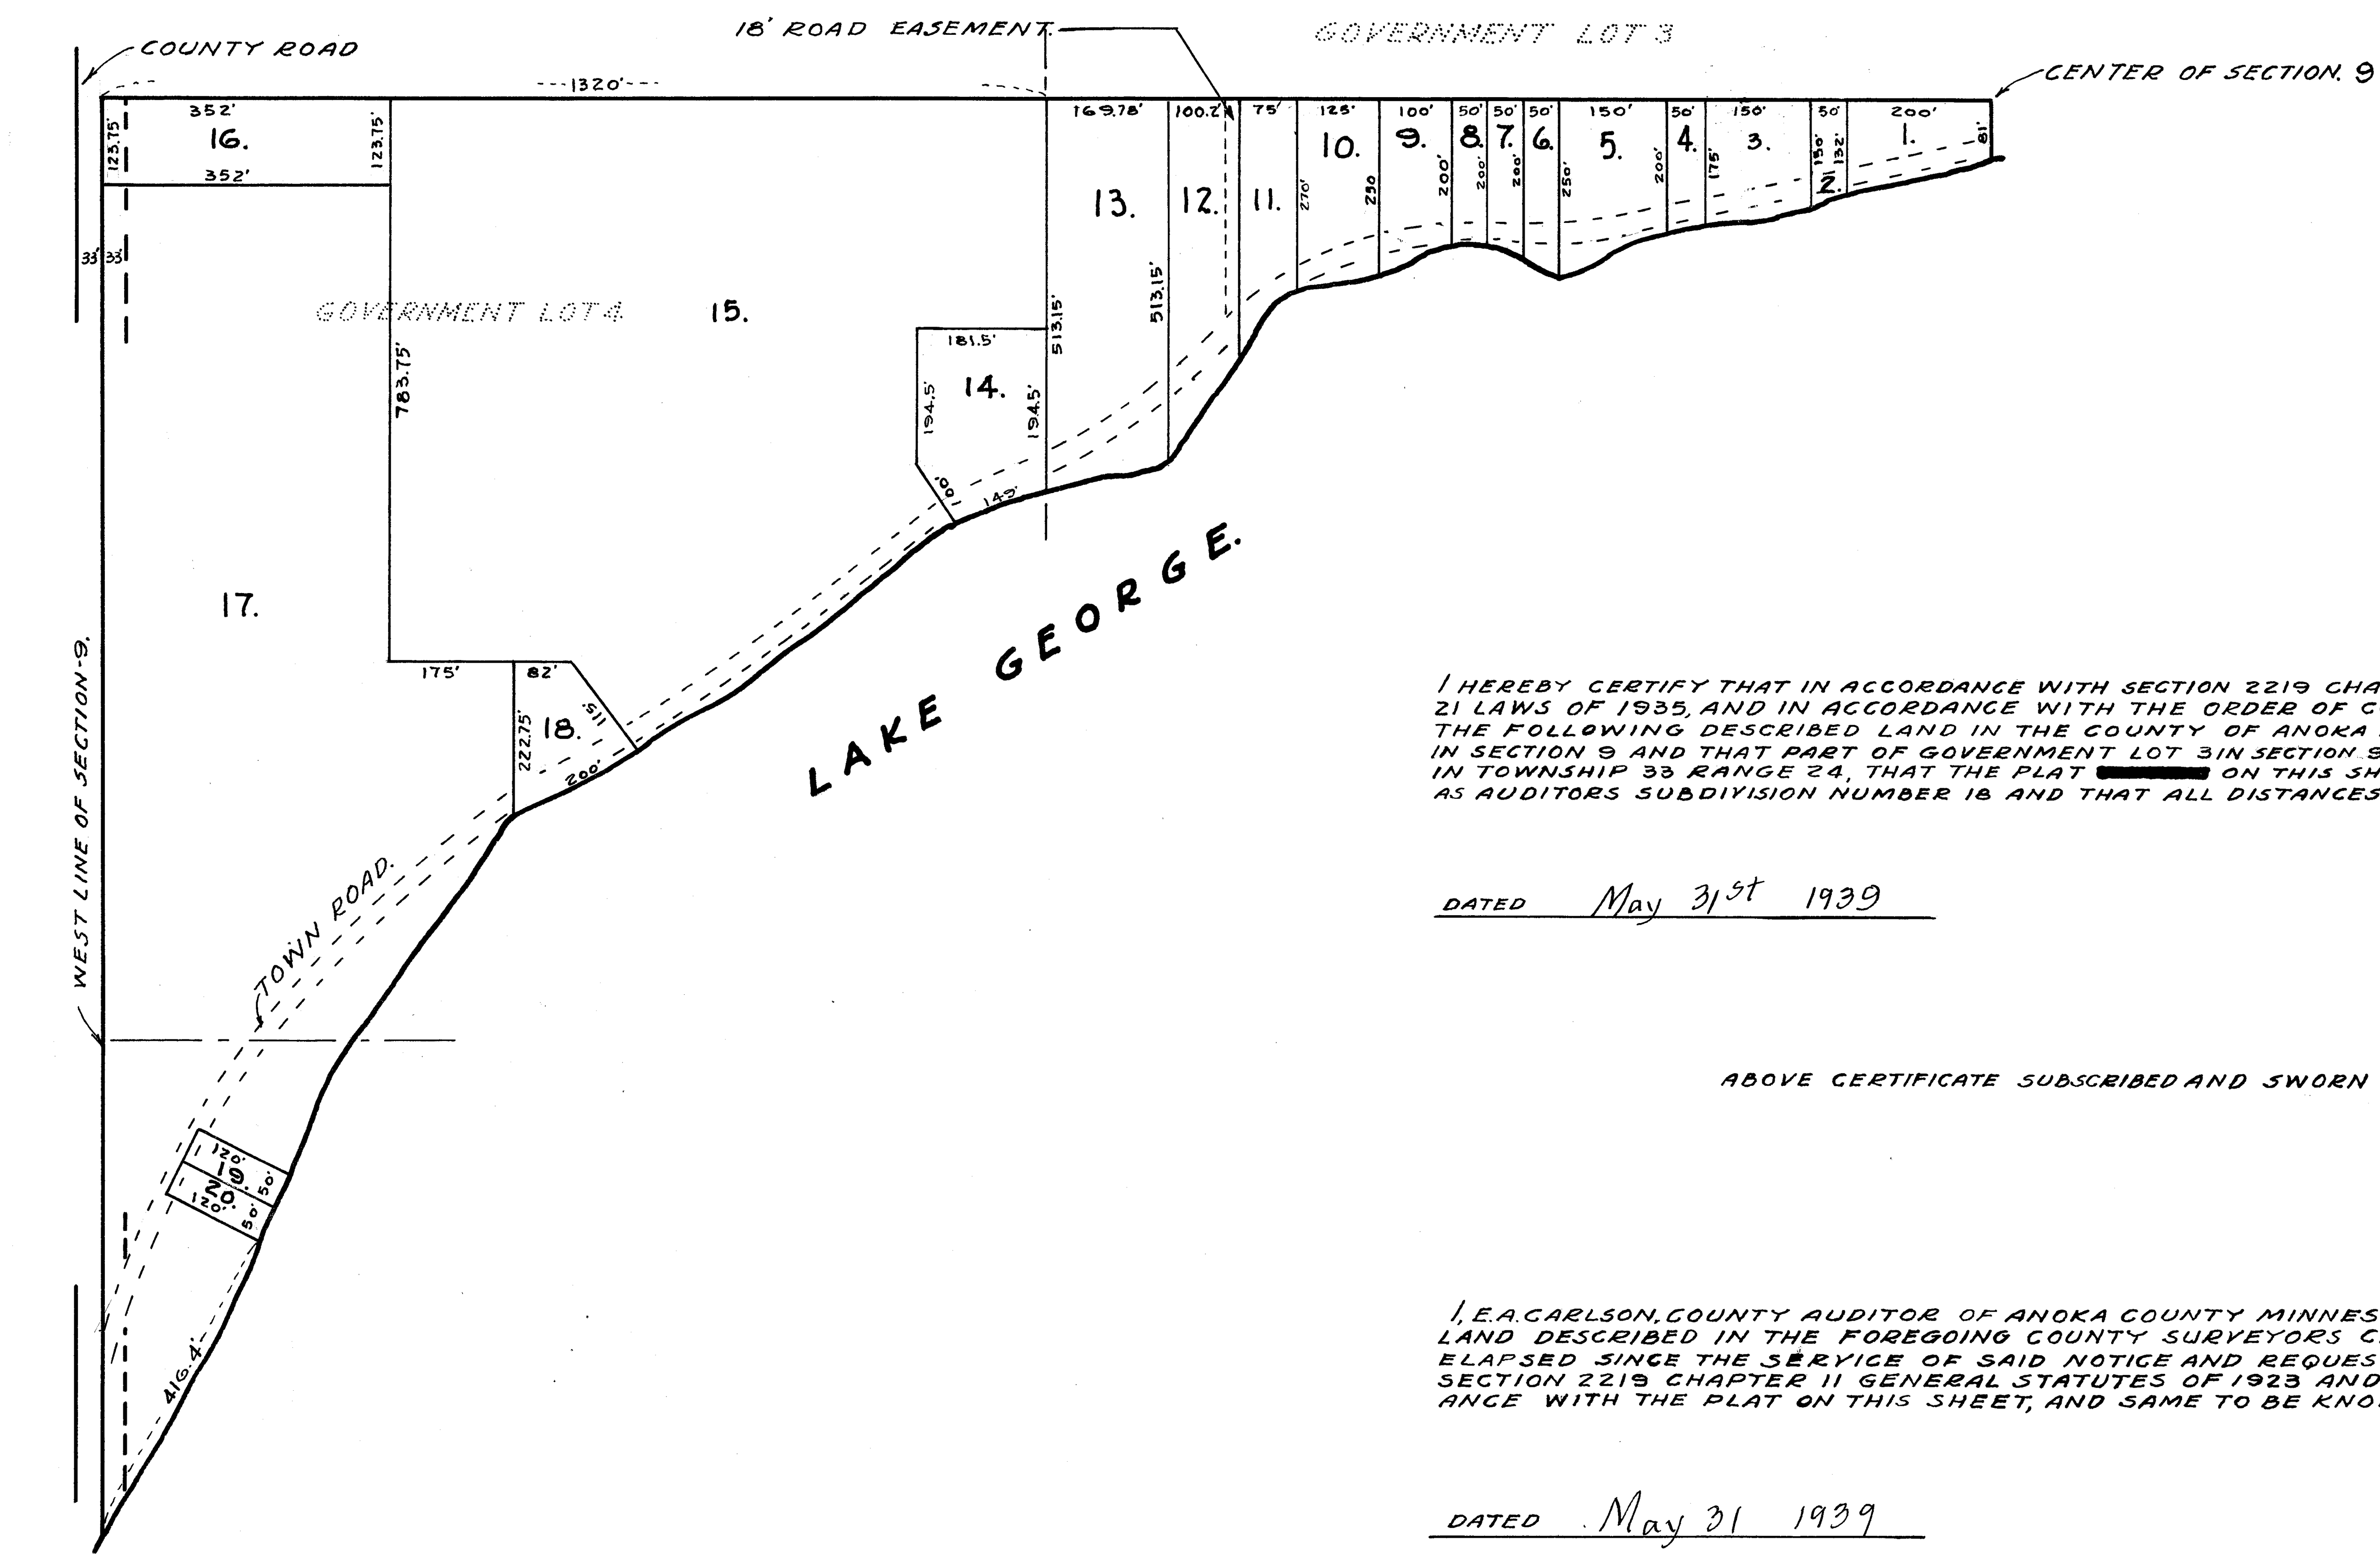

I HEREBY CERTIFY THAT IN ACCORDANCE WITH SECTION 2219 CHAPTER 11 GENERAL STATUTES OF 1923 AND AS AMENDED BY CHAPTER 21 LAWS OF 1935, AND IN ACCORDANCE WITH THE ORDER OF COUNTY AUDITOR OF ANOKA COUNTY MINNESOTA, I HAVE PLATTED THE FOLLOWING DESCRIBED LAND IN THE COUNTY OF ANOKA AND THE STATE OF MINNESOTA TO WIT: ALL OF GOVERNMENT LOT 4 IN SECTION 9 AND THAT PART OF GOVERNMENT LOT 3 IN SECTION 9 WHICH IS SOUTH OF THE EAST AND WEST 1/4 LINE, ALL OF WHICH IS IN TOWNSHIP 33 RANGE 24, THAT THE PLAT [redacted] ON THIS SHEET IS A CORRECT DELINEATION OF SAID PLATTING AND TO BE KNOWN AS AUDITORS SUBDIVISION NUMBER 18 AND THAT ALL DISTANCES ARE SHOWN IN FEET & DECIMALS OF A FOOT.

DATED May 31st 1939

Wayne L. Ridge
COUNTY SURVEYOR.
ANOKA COUNTY MINNESOTA.

ABOVE CERTIFICATE SUBSCRIBED AND SWORN TO BEFORE ME THIS 31st DAY OF May 1939.

Theo A E Nelson
Clerk of District Court
Anoka County, Minnesota

I, E.A. CARLSON, COUNTY AUDITOR OF ANOKA COUNTY MINNESOTA, HEREBY CERTIFY THAT I HAVE NOTIFIED THE OWNERS OF THE LAND DESCRIBED IN THE FOREGOING COUNTY SURVEYORS CERTIFICATE TO PLAT THE SAME AND A REASONABLE TIME HAVING ELAPSED SINCE THE SERVICE OF SAID NOTICE AND REQUEST, I HAVE CAUSED SAME TO BE PLATTED IN ACCORDANCE WITH SECTION 2219 CHAPTER 11 GENERAL STATUTES OF 1923 AND AS AMENDED BY CHAPTER 21 LAWS OF 1935, AND IN ACCORDANCE WITH THE PLAT ON THIS SHEET, AND SAME TO BE KNOWN AS AUDITORS SUBDIVISION NUMBER 18.

DATED May 31 1939

E.A. Carlson
COUNTY AUDITOR
ANOKA COUNTY MINNESOTA.

ABOVE CERTIFICATE SUBSCRIBED AND SWORN TO BEFORE ME THIS 31st DAY OF May 1939.

Theo A E Nelson
Clerk of District Court
Anoka County, Minnesota