PLAT OF EAST-BETHEL

FRIDSBORG CEMETERY, Sec. 26, T. 34, R. 23.

Section corner post of Sections 22, 23, 26 & 27. Township 34. R. 23.

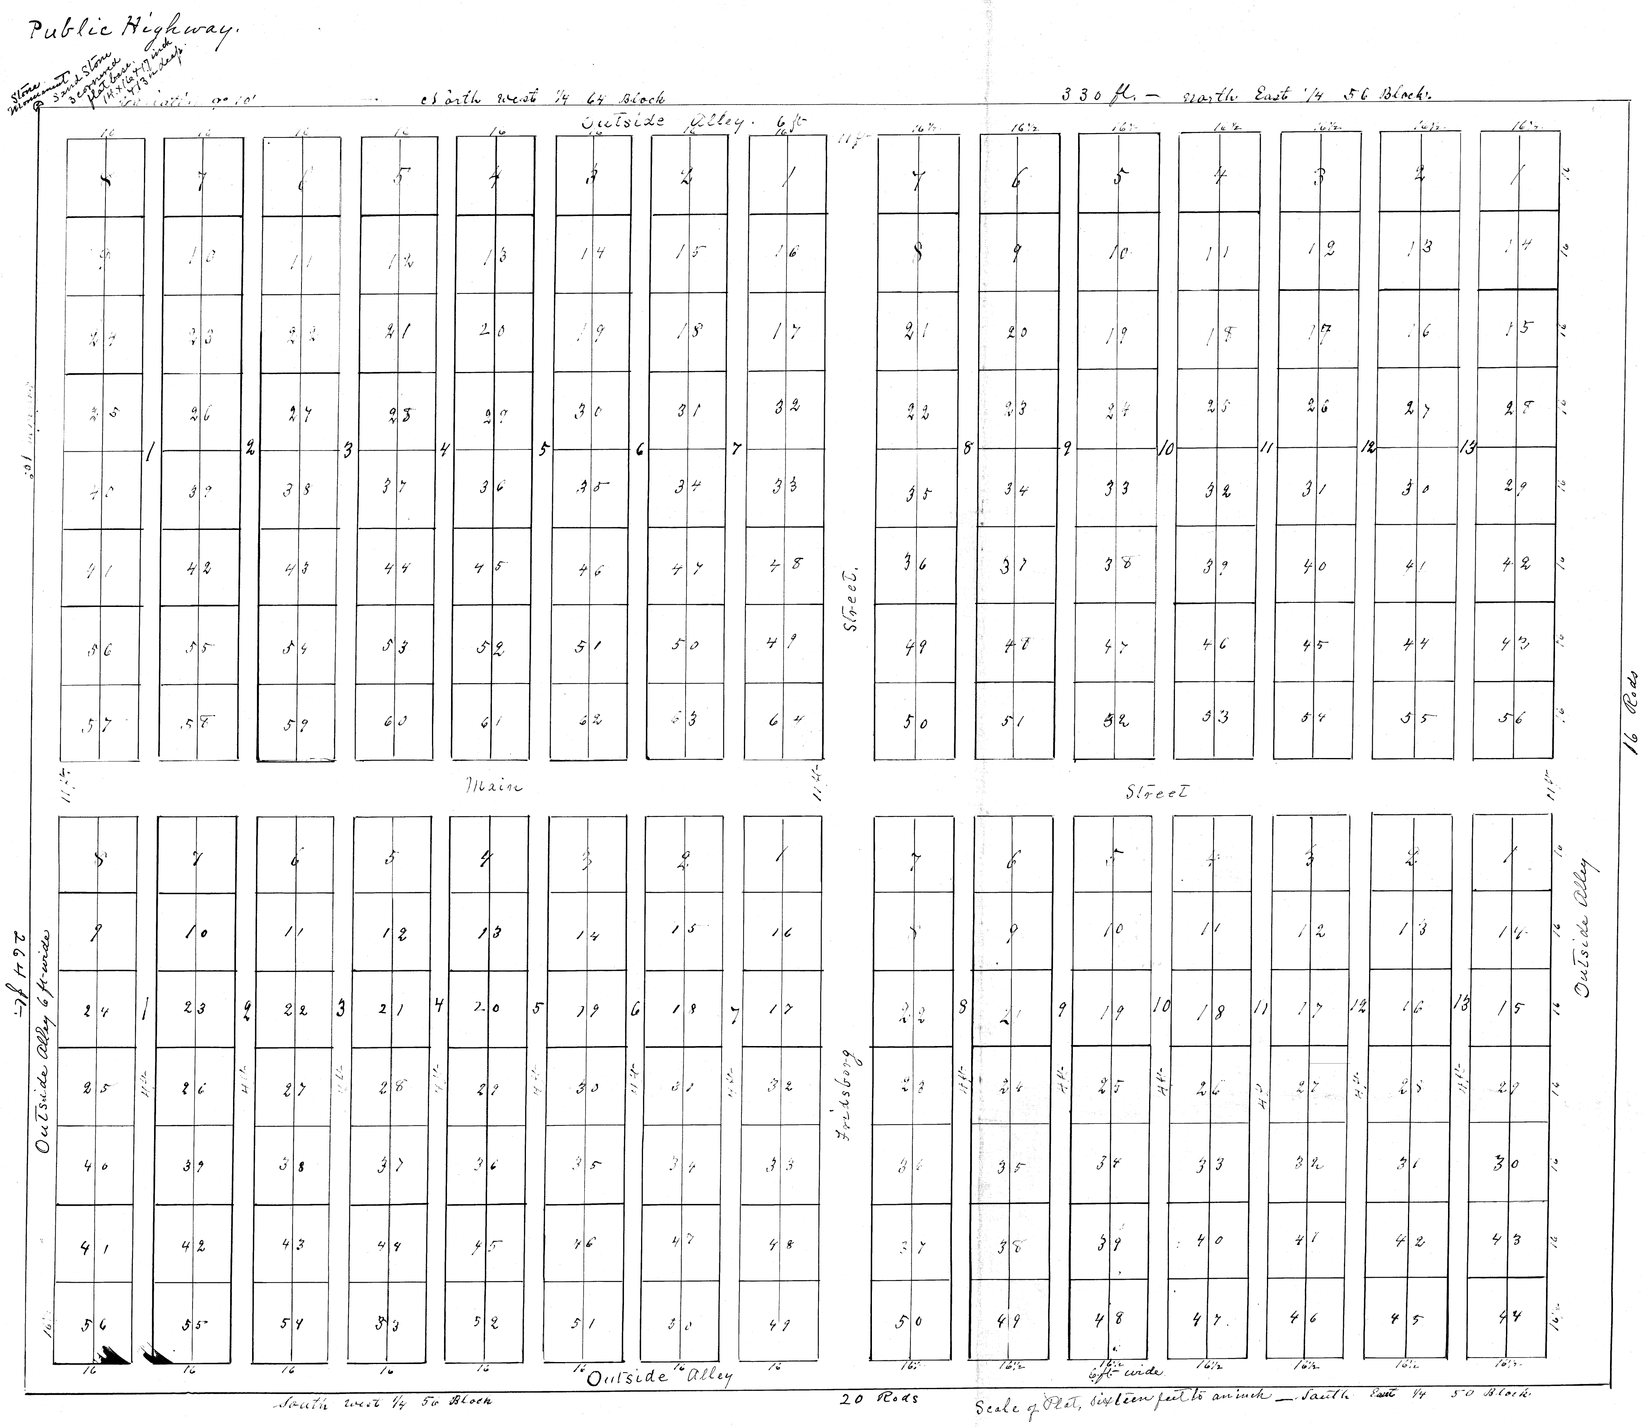

Certificate of ownership and dedication.

This is to certify That we the undersigned, Louis Wicklund, John Bostrom and Jonas Smith, are the Trustees, of the Fridsborg Cemetery Association of East-Bethel. That said Association is the owner, in fee, of that certain parcel of land situate in the Northwest quarter of Northwest quarter of Section twenty six (26) Township thirty four (34) of Range twenty three (23), in the County of Anoka and State of Minnesota, and specifically described as follows: Commencing at a point Two (2) rods South and Two (2) rods East from the Section post to corners of Sections 22, 23, 26 and 27; thence running East and parallel with the North line of said Section twenty six, Twenty (20) rods: thence South, and parallel with the West line of said section Sixteen (16) rods: thence West and parallel with North line of said Section, twenty (20) rods: thence North parallel with Section line, Sixteen (16) rods, to place of beginning.

And we further certify that said Fridsborg Cemetery Association has caused said parcel of land to be Surveyed and Staked out into Lots Streets and Alleys, for the exclusive purpose of a burial place for the dead. And that all Streets and Alleys are hereby dedicated for public use and convenience pertinent thereto, and that the above Plat is a true and correct representation of said Cemetery, and the Official plat thereof.

In testimony whereof we have hereunto set our hands and seals at Bethel Minn. this 31 day of May 1906.

In presence of
O. B. Davis
John Mitchell

× John Bostrom
× Jonas Smith
× Louis Wicklund
} Trustees of Fridsborg Cemetery Association

State of Minnesota
County of Anoka } S.S.

On this 25 day of June A.D. 1906, personally came before me, a Justice of the Peace in and for said County, Louis Wicklund, John Bostrom and Jonas Smith, to me known to be the persons who made foregoing certificate, and that they, each for himself, acknowledge the same to be their free act and deed for the purposes therein stated.

John Mitchell
Justice of the Peace

Certificate of Survey.

This is to certify That at the request of the Fridsborg Cemetery Association and in the capacity of Deputy County Surveyor of Isanti County, Minn, I did on the 15th day of May A.D. 1906 proceed to Survey and Stake out into Lots Streets and Alleys the East Bethel Fridsborg Cemetery, consisting of two acres of land in the North West corner of the N.W. ¼ of N.W. ¼ of Section 26. T. 34 R. 23. Said parcel of land is bounded on the North side and on the West side by a public road. Therefore Commencing two rods South and two rods East from the North West corner post of said Section 26, running thence East 20 rods (330 ft.): thence South 16 rods (264 ft.): thence West 20 rods: thence North 16 rods to point of beginning. Said point being marked by Sand Stone, 13, 14 & 17 inch singing post. An Alley 6 feet wide extends along the North, the West and the South sides of said Cemetery, and a drive way on the East side. 14 ft wide.

A main Street runs from East to West Eleven feet wide and Fridsborg Street of same width runs North & South. And thirteen Alleys four feet wide running North and South. All lots measure 16 feet North & South, except South tier which are Sixteen and one half feet. All lots West of Fridsborg Street measure 16 feet east and west: and all East of said Street measure 16½ feet.

And I further certify that the above and annexed plat is a true and correct representation of said Cemetery and the survey thereof.

Daniel Anderson
Surveyor

"26963"

Office of Register of Deeds
Anoka County Minnesota } ss
above original Plat of East Bethel Fridsborg Cemetery as the same is shown on this Plat

I hereby certify that I have made a true and correct copy and transcript of the

H. A. Harrington Register of Deeds (Seal)
Anoka Co Minn

Office of Register of Deeds
Anoka County Minnesota } ss
at 10 o'clock A. M. and recorded in Plat Book "B" of Plats page 19

I hereby certify that this Plat was filed in this office for record on the 10th day of July A.D. 1906

H. A. Harrington Register of Deeds Anoka Co Minn (Seal)