OFFICIAL PLAT

REGISTERED LAND SURVEY NO. 258

CITY OF ANOKA
COUNTY OF ANOKA
SEC. 35, T. 32, R. 25
SEC. 2, T. 31, R. 25
Book 8 RLS pg 15

I, Charles R. Christopherson, hereby certify that, in accordance with the provisions of Minnesota Statutes, Section 508.47, I have surveyed the following described property situated in the County of Anoka, State of Minnesota:

Lot 1, Block 1, ENIVA ADDITION, Anoka County, Minnesota.

I hereby certify that this Registered Land Survey was prepared by me or under my direct supervision; that I am a duly Licensed Land Surveyor under the laws of the State of Minnesota and that this Registered Land Survey is a correct representation of said parcel of land. Dated this 16th day of December, 2011.

Charles R. Christopherson, Licensed Land Surveyor
Minnesota License No. 18420

CITY COUNCIL, CITY OF ANOKA, MINNESOTA

We do hereby certify on this 19th day of DECEMBER, 2011, the City Council of the City of Anoka, Minnesota, has approved this REGISTERED LAND SURVEY.

_____, Mayor _____, Clerk

ANOKA COUNTY SURVEYOR

Pursuant to Minnesota Statutes, Section 389.09, Subd. 1, this Registered Land Survey is approved this 30TH day of DECEMBER, 2011.

Larry D. Holum, Anoka County Surveyor

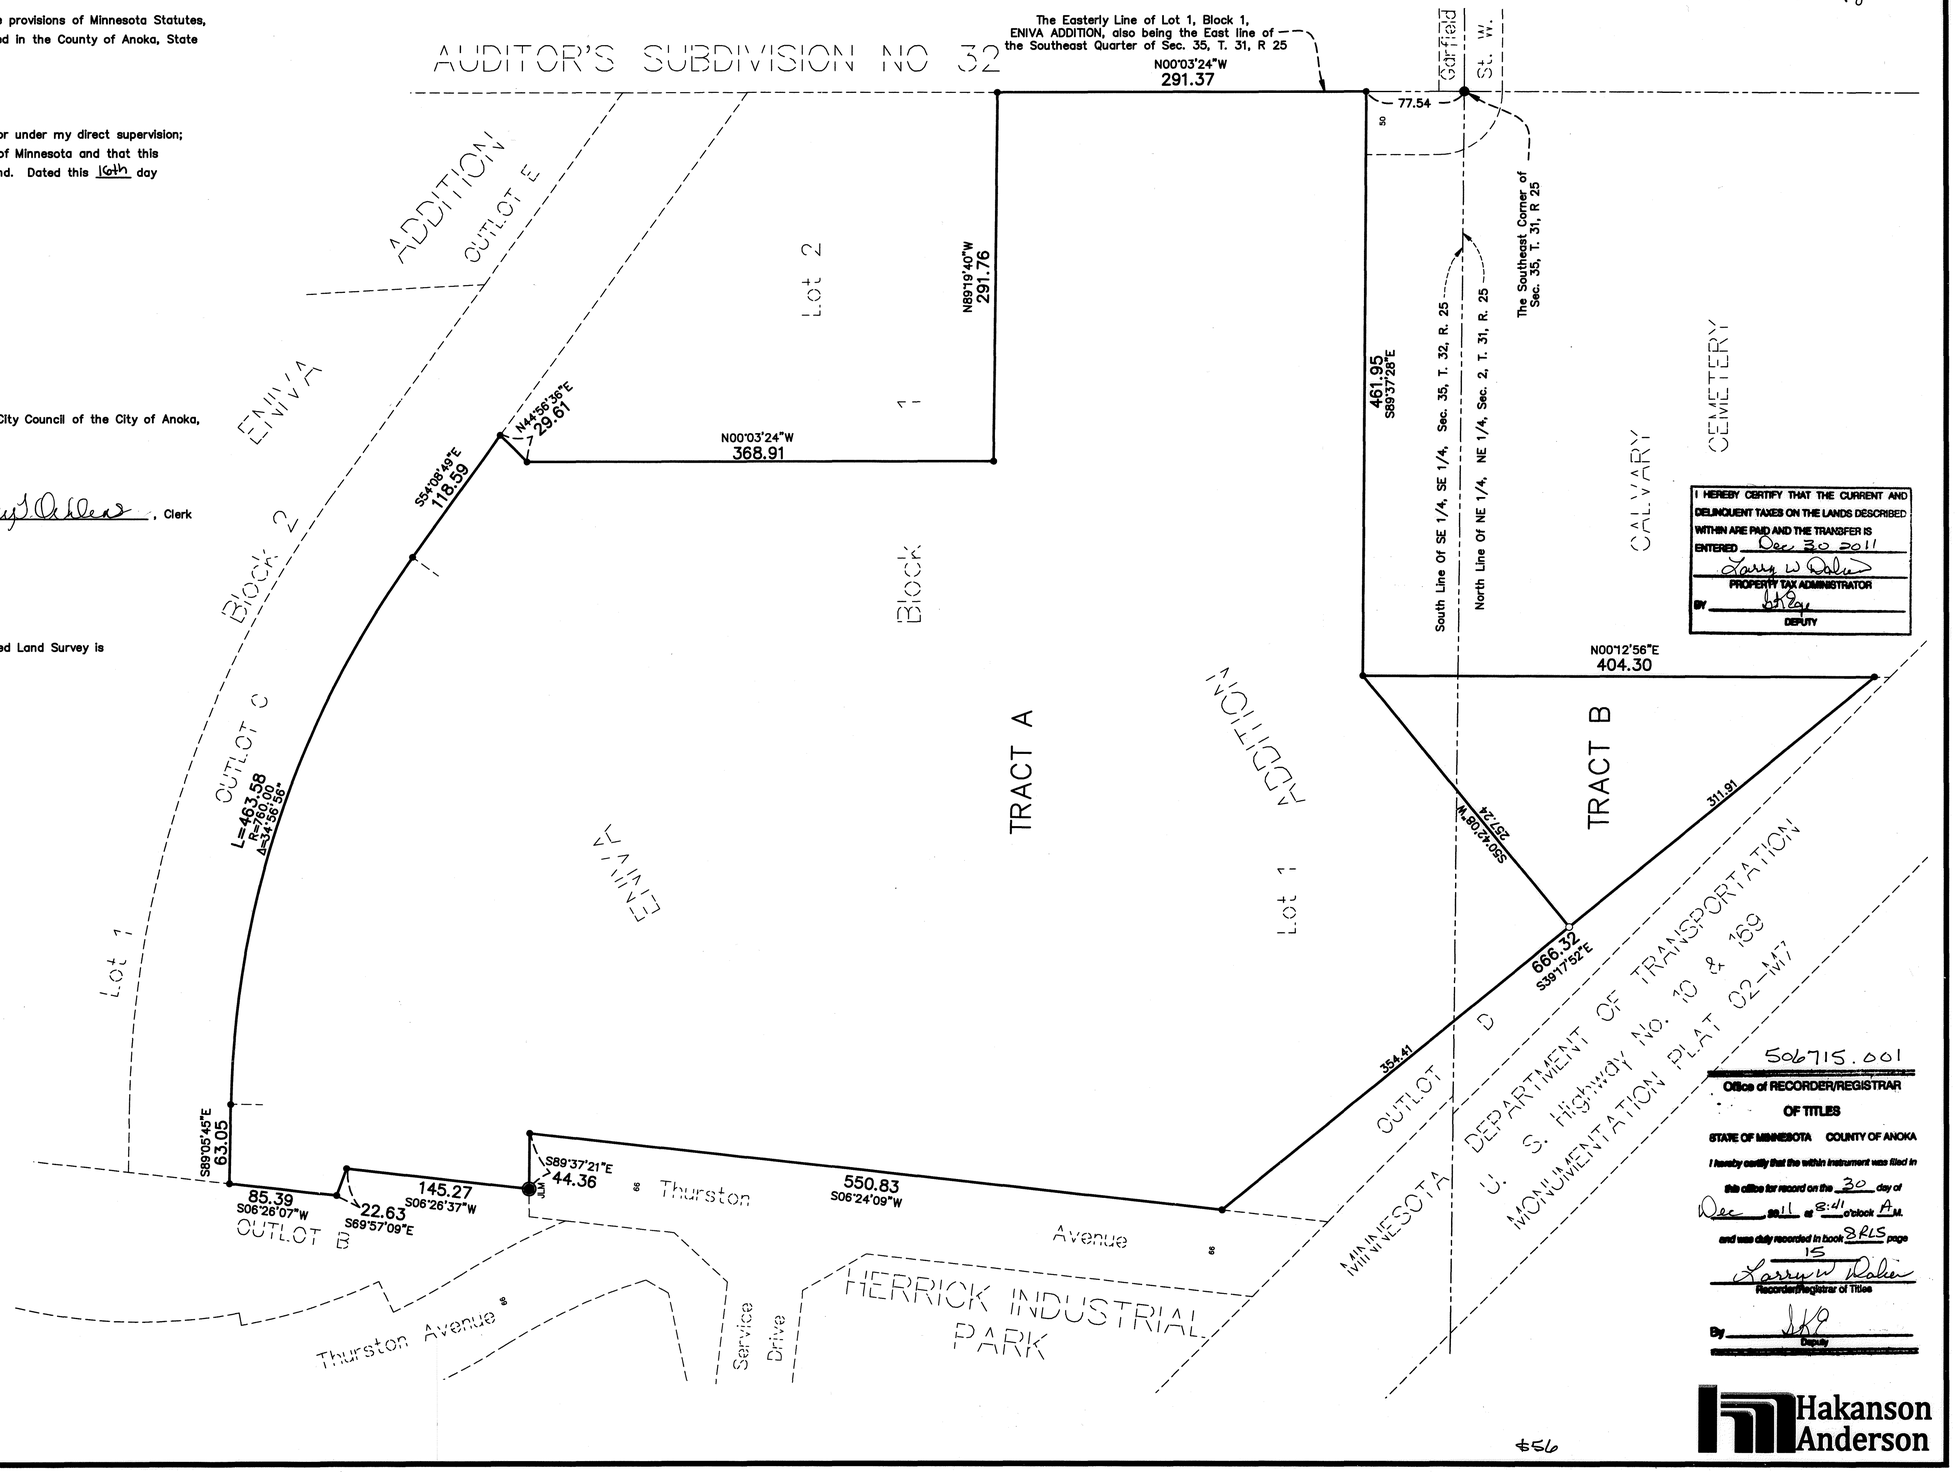

Denotes 1/2 inch by 14 inch iron monument set and marked with Minnesota License No. 18420

Denotes iron monument found

Denotes Anoka County Cast Iron Monument found

J.L.M. denotes Judicial Landmark

For the purposes of this Registered Land Survey the East line of Lot 1, Block 1, ENIVA ADDITION is assumed to bear North 00 degrees 03 minutes 24 seconds West

60 0 60 120
SCALE IN FEET

1 inch = 60 feet

506715.001

Office of RECORDER/REGISTRAR OF TITLES

STATE OF MINNESOTA COUNTY OF ANOKA

I hereby certify that the within instrument was filed in this office for record on the 30 day of Dec 2011 at 8:41 o'clock A.M. and was duly recorded in book 8 RLS page 15

Larry W Dahlen
Recorder/Registrar of Titles

By
Deputy

Hakanson Anderson

656